


ELEVATION

Existing FENCE Height RELAXATION

256 CEDARPARK DR SW

PLAN 731710, Block 8, Lot 35

SCALE 1:100

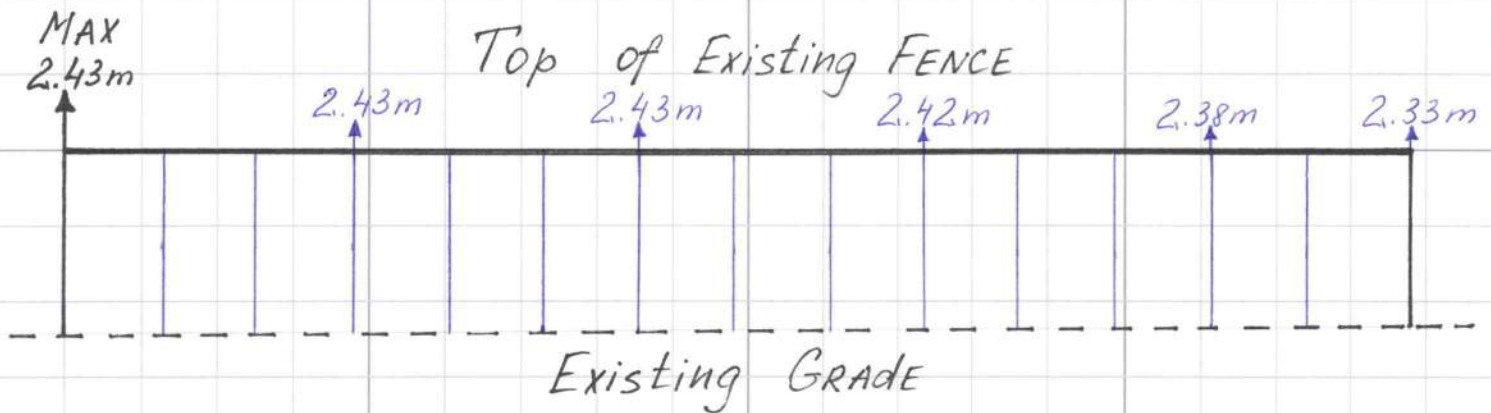

MATERIALS:

CONCRETE PANELS with Wood Posts

Height VARIES with Existing GRADE:

yard side / inside property Lot: 2.15m - 2.27m

EXTERIOR side / outside property Lot: 2.33m - 2.43m

Maximum Height Above GRADE: 2.43m

OVERALL FENCE LENGHT: 17.79m

Site PLAN

Existing FENCE Height RELAXATION

CEDARPARK DR SW



33.29m

2.4m

8.4m

17.3m

9.6m

Existing House

10.6m

3.5m

Property Line

26.58m

Existing FENCE

ON PROPERTY LINE (Subject of Application)

17.79m (7.01m + 10.78m)

17.79m

256 CEDARPARK DR SW

PLAN 731710, Block 8, Lot 35

Scale 1:100

Existing FENCE (Subject of Application)

CONCRETE PANELS with Wood Posts

Height VARIES with grade 2.15m - 2.27m (inside)
2.33m - 2.43m (outside)

Max Height : 2.43m

property lot)