


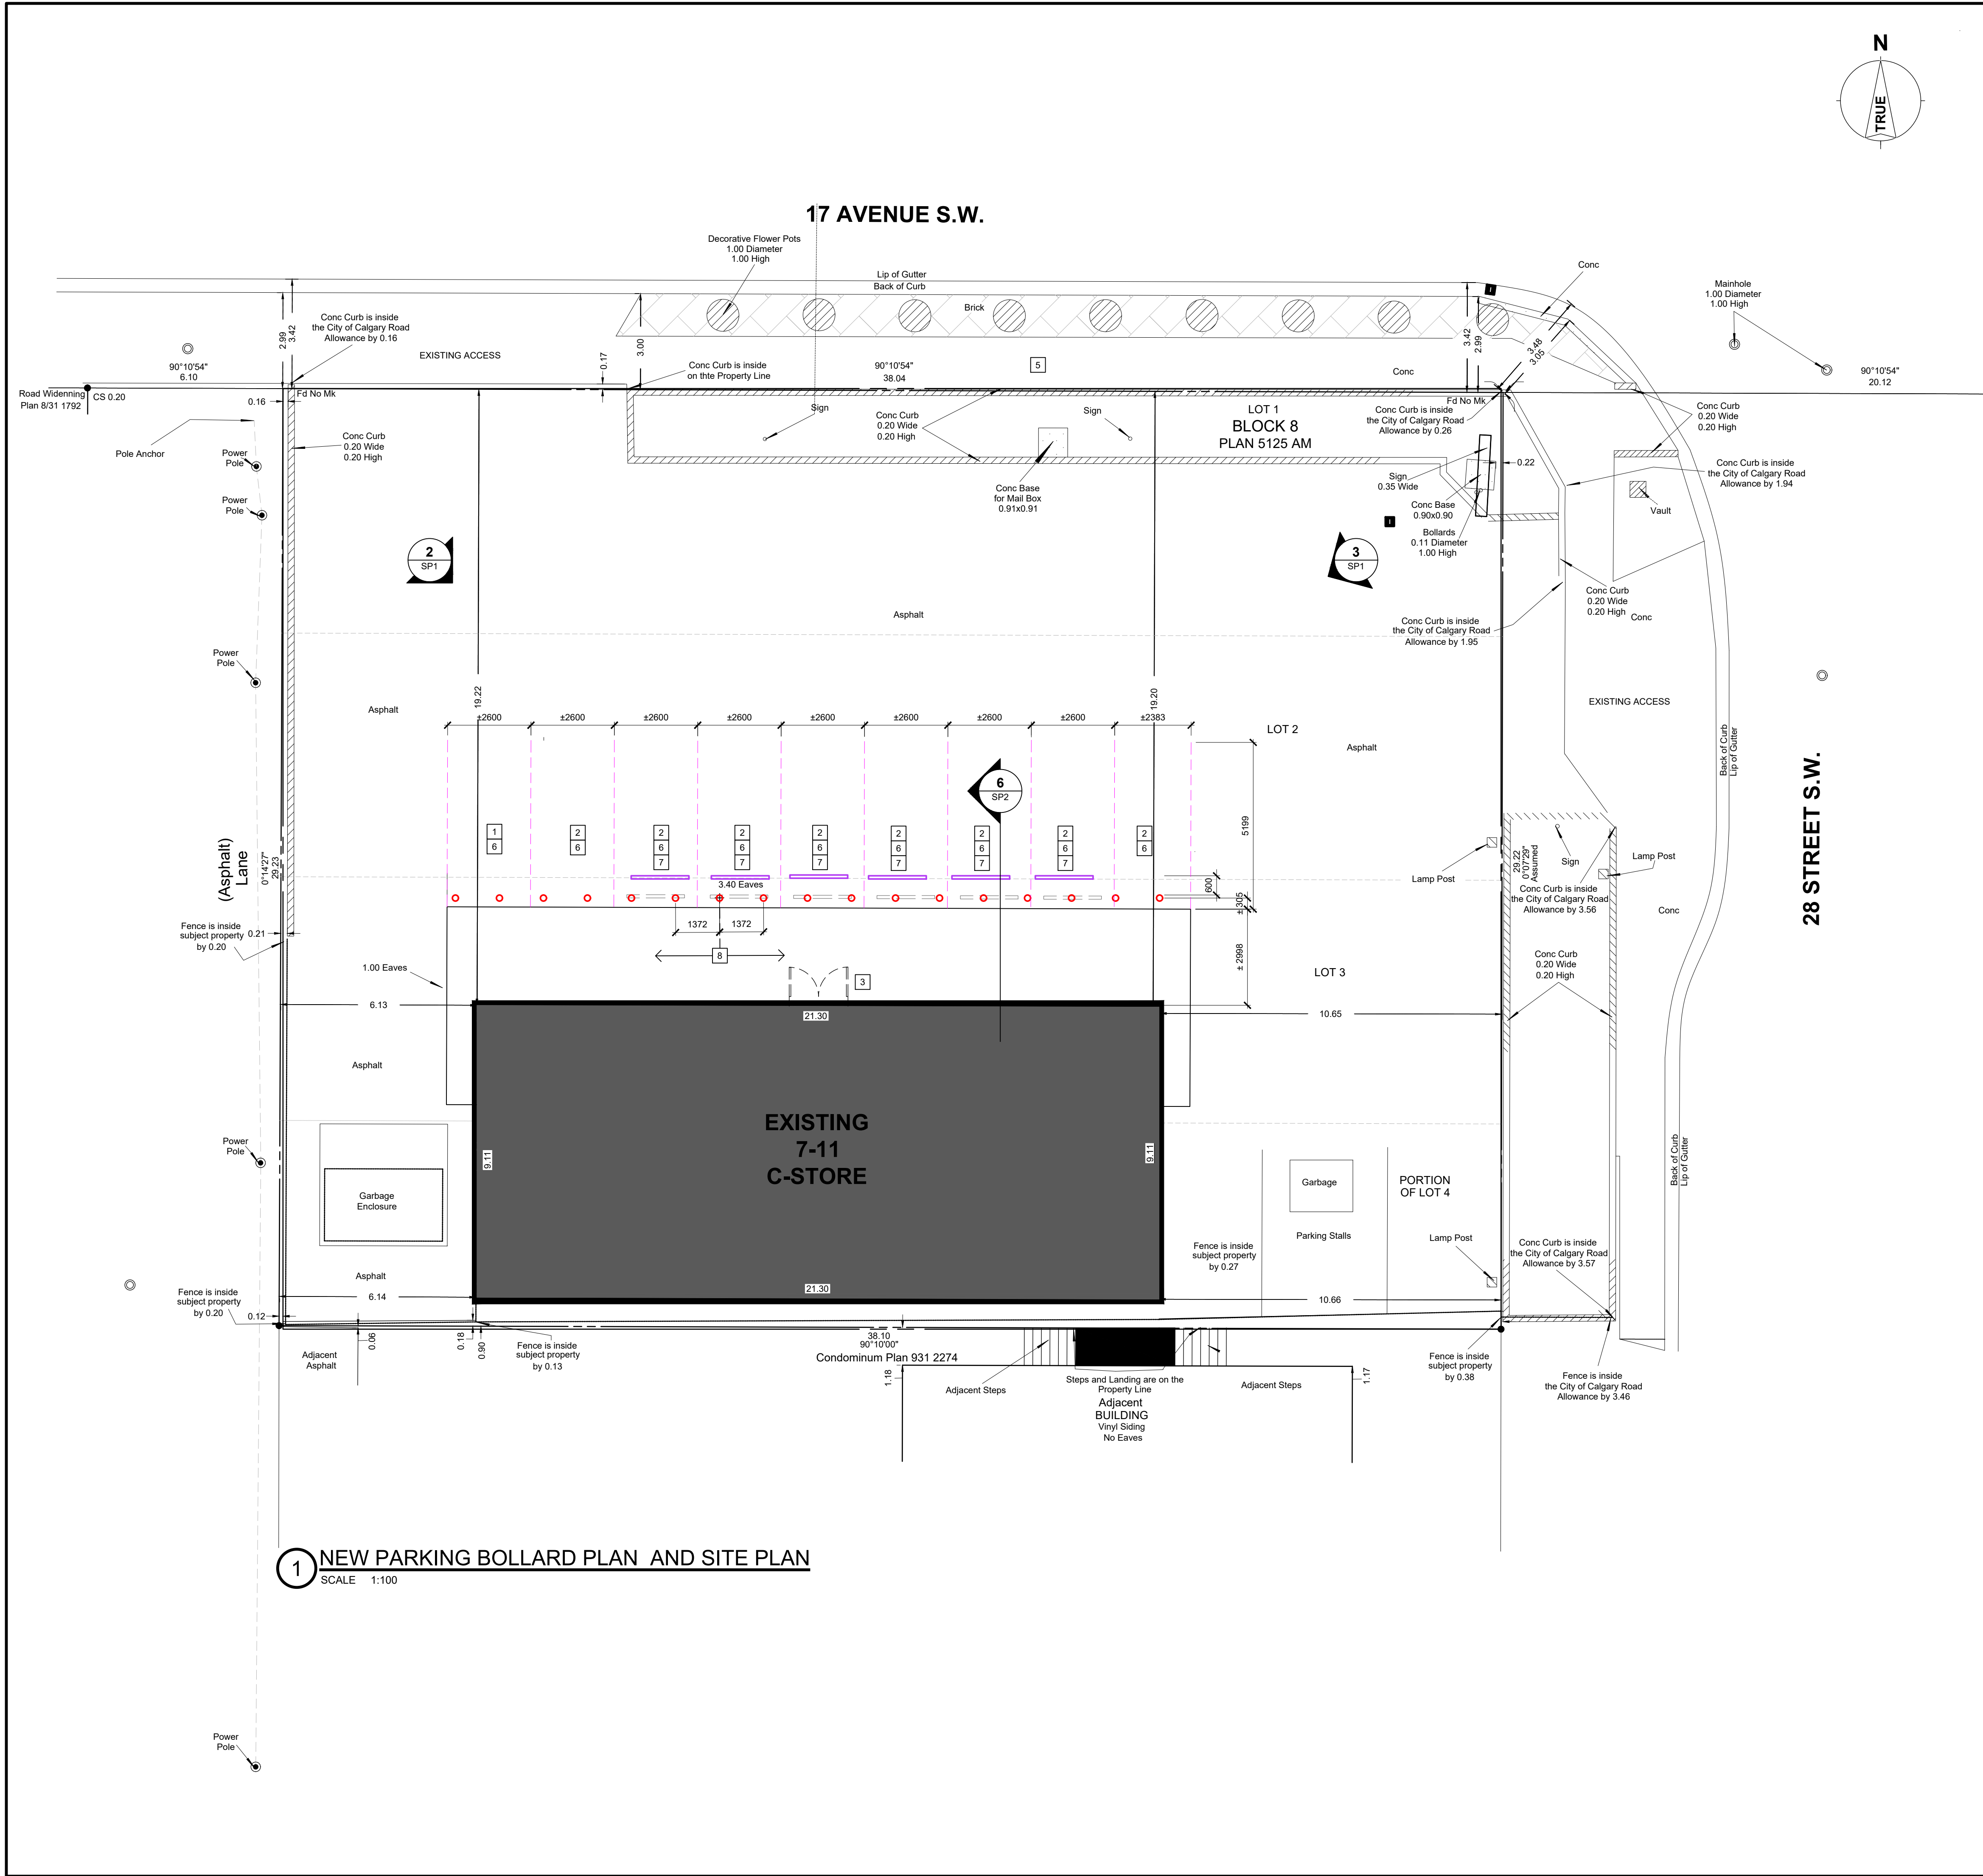

1 NEW PARKING BOLLARD PLAN AND SITE PLAN
SCALE 1:100

KEY NOTES

- HANDICAP STALL (SEE GENERAL NOTE 7)
- PARKING STALLS, GC TO ENSURE PARKING STALL SIZES MEET THE MUNICIPAL REQUIREMENTS AFTER THE INSTALLATION OF PARKING POSTS. ADJUST PARKING STALL LINE PAINTING AS REQUIRED TO SUIT
- MAIN ENTRY / EXIT / BACK DOOR.
- EXISTING BOLLARD TO BE REMOVED BY GC.
- EXISTING LANDSCAPE AREA, NOT PART OF SCOPE
- NEW DEEP MOUNT BOLLARD (TYPICAL), TO BE SUPPLIED & INSTALLED BY GC REFER TO DRAWING SP2 FOR DETAILS
- EXISTING WHEEL STOPS TO BE RE-INSTALLED / MOVED 600mm FROM THE FRONT STALL
- CROSSHAIR - DENOTES SETTING OUT LINE. ARROW - DENOTES LAYOUT DIRECTION OF SUCCEEDING BOLLARDS TYPICALLY SPACED @ 4'-6" UNLESS OTHERWISE NOTED
- ACCESSIBLE WHEELCHAIR RAMP
- HANDICAP STALL - AS PER NBC A-3.8.3.23(1) ("PERMIT REQUIRED" SIGN
- ACCESS AISLE LINES TO BE PAINTED WHITE - AS PER NBC A-3.8.3.23(1)

KEYNOTES ARE APPLICABLE TO THE PROGRAM AND ARE ONLY APPLICABLE TO THIS SITE IF PRESENT

GENERAL NOTES

- ALL DIMENSIONS ARE IN MILLIMETERS U.N.O.
- DO NOT SCALE DRAWING.
- ALL SITE DIMENSIONS ARE SUBJECT TO VERIFICATIONS
- BOLLARDS ARE TO BE PLACED IN ALL PARKING STALLS ADJACENT TO BUILDING. IF ANY PART OF A STALL IS ADJACENT TO THE BUILDING BUT NOT THE ENTIRE WIDTH, EXTEND BOLLARDS TO COVER ENTIRE STALL. AS SHOWN ON THIS PLAN
- GO TO ENSURE BARRIER-FREE ACCESS IS NOT RESTRICTED AND A MINIMUM OF 1100mm AISLE MUST BE PROVIDED AND MAINTAINED.
- ANY DIGGING OR ANYTHING IN THE GROUND WOULD HAVE TO HAVE AN BC ONE CALL SYSTEM AND HAVE THE UNDERGROUND UTILITIES MARKED.
- ACCESSIBLE PARKING MUST BE DESIGNED AS PER NATIONAL BUILDING CODE A-3.8.3.22(1) ACCESSIBLE PARKING STALLS SHALL BE A MINIMUM WIDTH OF 2.4m, with a 2.4m UNLOADING AREA, WHICH CAN BE SHARED WITH TWO STALLS
- A WHEEL STOP SHOULD BE INSTALLED AS PER THE Land Use Bylaw F2007. A MINIMUM OF 600mm FROM THE FRONT OF THE STALL

SCOPE OF WORK

SCOPE OF WORK IS LIMITED TO ADDITION OF BOLLARDS TO SITE ONLY. NO OTHER CHANGES TO EXISTING SITE PLAN OR CONFIGURATION OF SITE

LEGEND


DEMO	---
EXISTING	---
EXISTING PARKING STALL (FADED - NOT VISIBLE)	---
NEW	---
REMOVED	---
RELOCATED	---



2 ELEVATION 1
N.T.S



3 ELEVATION 2
N.T.S

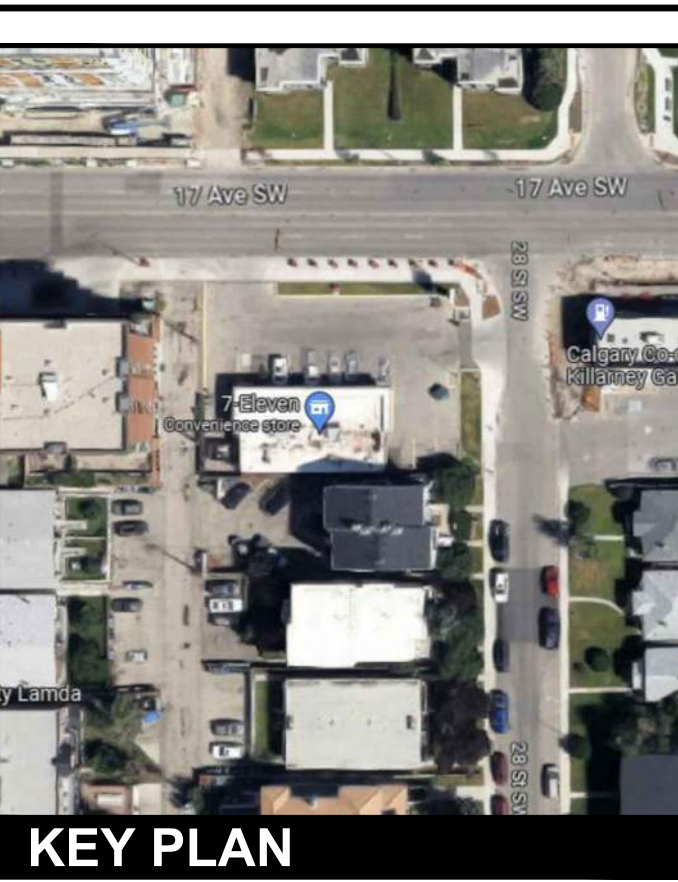

SITE INFORMATION

LEGAL DESCRIPTION

LOTS 1 TO 3 INCLUSIVE AND THE NORTHERLY 6.4 METERS OF LOT 4 WITHIN THE N 1/4 SEC 7 TWP 24 RGE 1 W5M

MUNICIPAL ADDRESS

2901 17 AVENUE S.W. CALGARY AB

ZONING

MU-1
Mixed Use - General

AREAS:

TOTAL SITE AREA	= 1125.52m ² (0.283acres) (0.112ha.)
TOTAL BUILDING AREA AREA:	= 195.08m ²
TOTAL CONCRETE APRON:	= 76.27m ²
TOTAL ASPHALT AREA	= 855.88m ²

BUILDING AREAS:

C-STORE : =194.95m²

PARKING STALL AFFECTED:

SIZE:	COUNT:
REGULAR: VARIES x 5199	= 8 STALLS
BARRIER FREE: 2600 x 5199	= 1 STALL
TOTAL PARKING :	= 9 STALLS

MATTERPORT LINK


<https://my.matterport.com/show/?m=tz7bUqYVWHFX>

7-ELEVEN, INC.		Description	
3200 HACKBERRY RD. IRVING TX 75063		Date	ISSUED FOR CLIENT REVIEW
7-11 #14818		Rev. #	ISSUED FOR CLIENT REVIEW
2901 17 AVE SW CALGARY, ALBERTA			
PARKING BOLLARD PLAN AND DETAILS			

Job#:	2026021	Scale:	NTS
Date:	2026-06-09	Drawn By:	FDL
Checked By:	TW		

Documents prepared by CTM Design Services are to be used only for the project and site for which they are intended. Any extension of use to other projects, by owner or any other party, without the written consent of CTM Design Services is done at the user's own risk. If used in a way other than that specifically intended, CTM Design Services shall not be held harmless from all claims and losses.


SHEET:
SP1

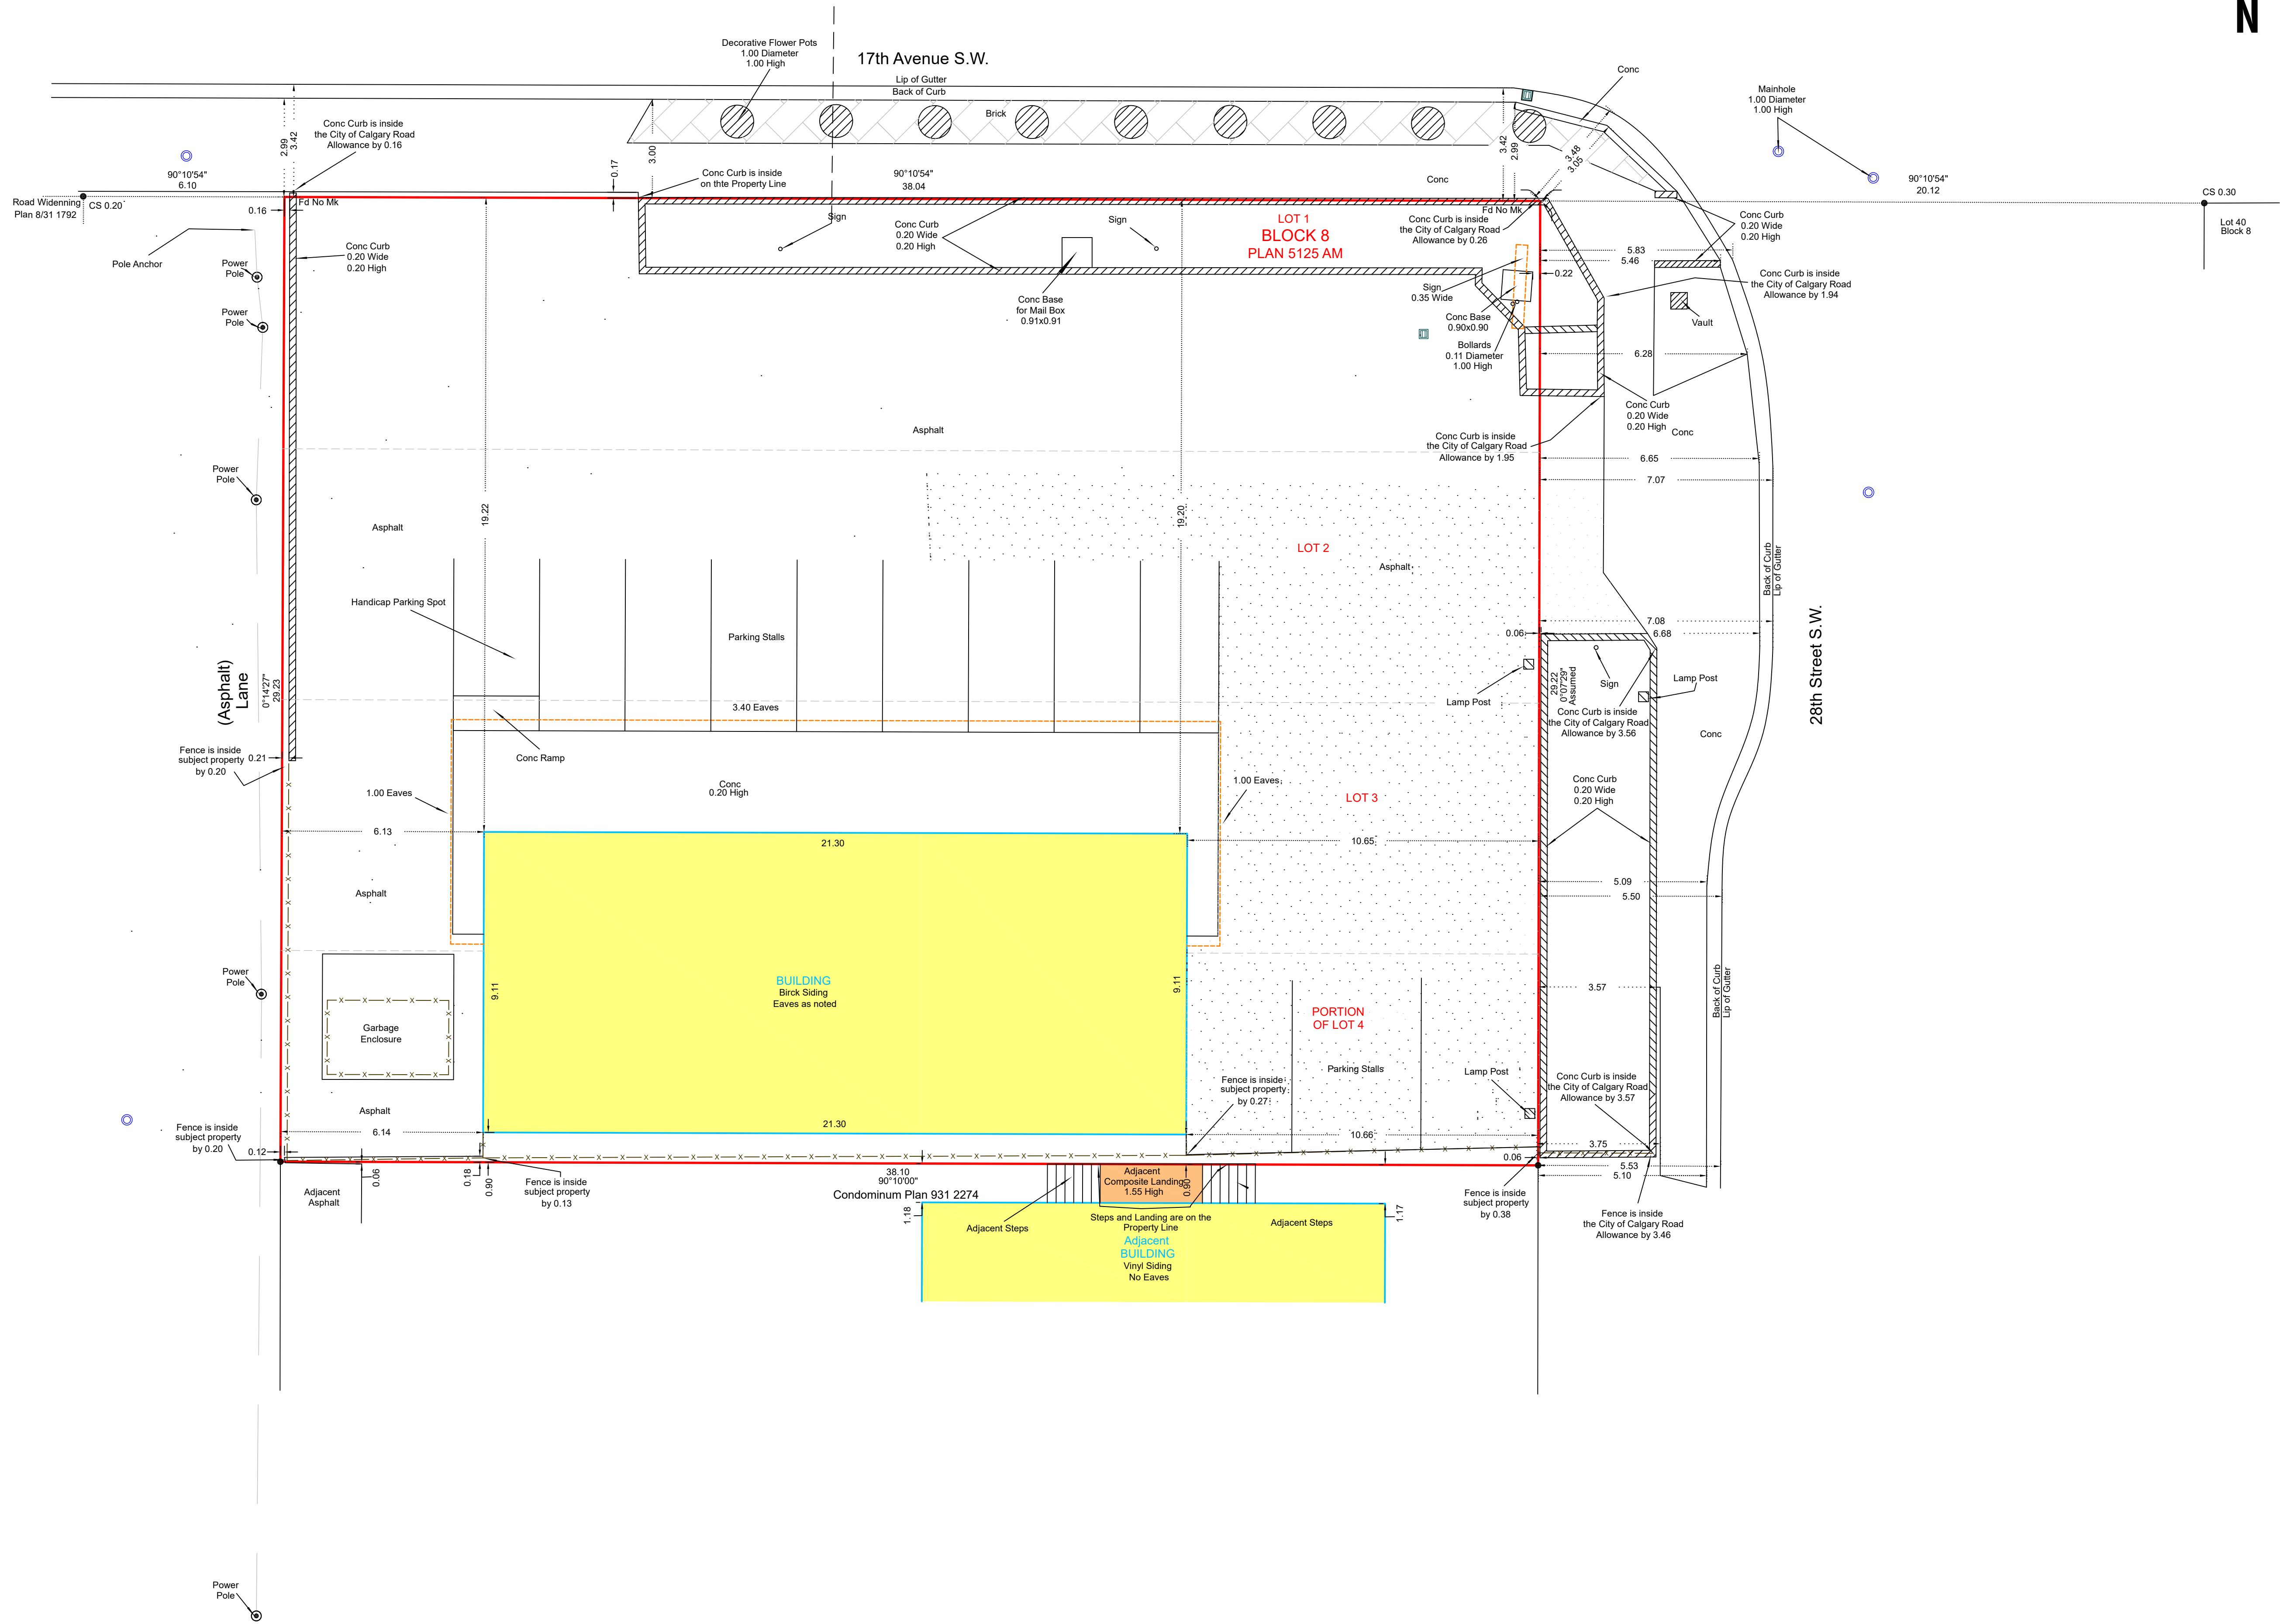

THE CITY OF CALGARY

PLAN
SHOWING
SITE SURVEY
AFFECTING
LOTS 1 TO 3 INCLUSIVE AND THE
NORTHERLY 6.4 METERS OF LOT 4
WITHIN THE
N 1/4 SEC 7 TWP 24 RGE 1 W5M

ALBERTA
2023

 

LEGEND

Statutory iron survey post found shown thus.....	•	and are stamped P235
Drill hole found shown thus.....	o	
Drill hole placed shown thus.....	st	
Metal plug found shown thus.....	st	
Metal plug placed shown thus.....	st	
Temporary point shown thus.....	x	
Iron bar found shown thus.....	+	
Alberta Survey Control Marker (ASCM) shown thus.....	+	
Delta (Central) angle of arc shown thus.....	Δ	
Eave Fascia are shown thus.....	X	
Fences are shown thus.....	—	
Building Foundation shown thus.....	—	
Gas line shown thus.....	G	
Power Lines shown thus.....	P	
Overhead Utilities shown thus.....	OH	
Sanitary Lines shown thus.....	ST	
Storm Lines shown thus.....	SW	
Water lines shown thus.....	W	
Tells Lines shown thus.....	TL	
Coniferous trees are shown thus.....	CT	
Deciduous trees are shown thus.....	DT	
Shrubs are shown thus.....	S	
Tree Canopy shown thus.....	TC	
Catch Basins shown thus.....	CB	
Manhole shown thus.....	M	
Catch Basin Manholes shown thus.....	CBM	
Power Poles shown thus.....	PP	
Fire Hydrant shown thus.....	FH	
Street Lights shown thus.....	SL	
Water valves shown thus.....	WV	
Spot Elevations are shown thus.....	SE	
Concrete surfaces are shown thus.....	CS	
Asphalt Pathway shown thus.....	AP	
Utility Rights of Way are shown thus.....	URW	
Subject Property is shown thus.....	SP	
Gas Valve shown thus.....	GV	
Sign shown thus.....	S	

ABBREVIATIONS

A.....	Arc	MWC.....	Monitoring Well Cap
AD.....	Access Cover	N.....	North
ag.....	Above Ground	NAD.....	North American Datum
ALS.....	Alberta Land Surveyor	No.....	Number
ARW.....	Access Right of Way	NT.....	Non-Tangential
ASCM.....	Alberta Survey Control Marker	(NTS).....	Not to Scale
Bk.....	Block	ODRW.....	Overland Drainage R/W
C.....	Curve	P.....	Brass Cap
C of T.....	Certificate of Title	Ped.....	Pedestrian
calc.....	calculated	PI.....	4 Pins
Can.....	Canilever	Pl.....	Placed
CB.....	Chord Bearing	Pos.....	Position
ck m.....	check measured	P.L.....	Pipeline
Conc.....	Concrete	PUL.....	Public Utility Lot
cs.....	counter sunk	R.....	Radius
E.....	East	Re-es.....	Re-established
ER.....	Environmental Reserve	Ref.....	Reference
Est.....	Established	Res.....	Restored
FC.....	Filter Cap	RGE.....	Range
Fd.....	Found	R/W.....	Right of Way
GNSS.....	Global Navigation Satellite System	(R).....	Radial
ht.....	Heads	S.....	South
I.....	Statutory Iron Post	SEC.....	Section
L.....	Short Line	TCO.....	Top Cut Off
M.....	Mound or Meridian	TWP.....	Township
Mk.....	Mark	URW.....	Utility R/W
Md.....	Marked	W.....	West
Mp.....	Marker Post	3TM.....	3° Transverse Mercator
MR.....	Municipal Reserve	Δ.....	Central Delta Angle

NOTE

Distances are shown in metres and decimals thereof.
Fences are within 0.10m of property line unless otherwise noted.
Eave dimensioned to the line of the fascia.
Actual locations of all facilities are to be confirmed prior to excavation.
Any subsequent users of this plan or digital file cannot rely on the information contained herein without the expressed consent and authority of

Robert M. Wallace, A.L.S.

ENCUMBRANCES, LIENS & INTERESTS

TITLE : 021 079 586 + 3 (Searched June 8th, 2023)
Owner (s): EBONY INVESTMENTS LIMITED.
PLAN 5125 AM
BLOCK 8
LOTS 1 TO 3 INCLUSIVE AND THE NORTHERLY 6.4 METERS OF LOT 4

UTILITY
SAFETY
PARTNERS

*** This plan represents the best information available at the time of survey. GLOBAL RAYMAC SURVEYS INC. and its employees take no responsibility for the location of any underground conduits, pipes or other facilities whether shown on or omitted from this plan. All underground installations should be located by the respective authorities prior to construction. ***
www.utilitysafety.ca

Click
Before
You Dig

SURVEYOR

ROBERT M. WALLACE, A.L.S.
Date of Survey: June 16th, 2023
Certified Correct this 26th day of June 2023.



Robert M. Wallace, A.L.S.

MUNICIPAL ADDRESS:
2901 - 17th Avenue SW
Calgary, Alberta

Client: CTM Design Services Ltd.
File No.:
JOB NO.: 23CC0123
Drawn By: PH

global raymac
SURVEYS
110, 4129-8th Street S.E.
Calgary, Alberta T2G 3A5
Phone (403) 263-5415
E-mail: admin@globalraymac.ca
Fax (403) 263-5415