


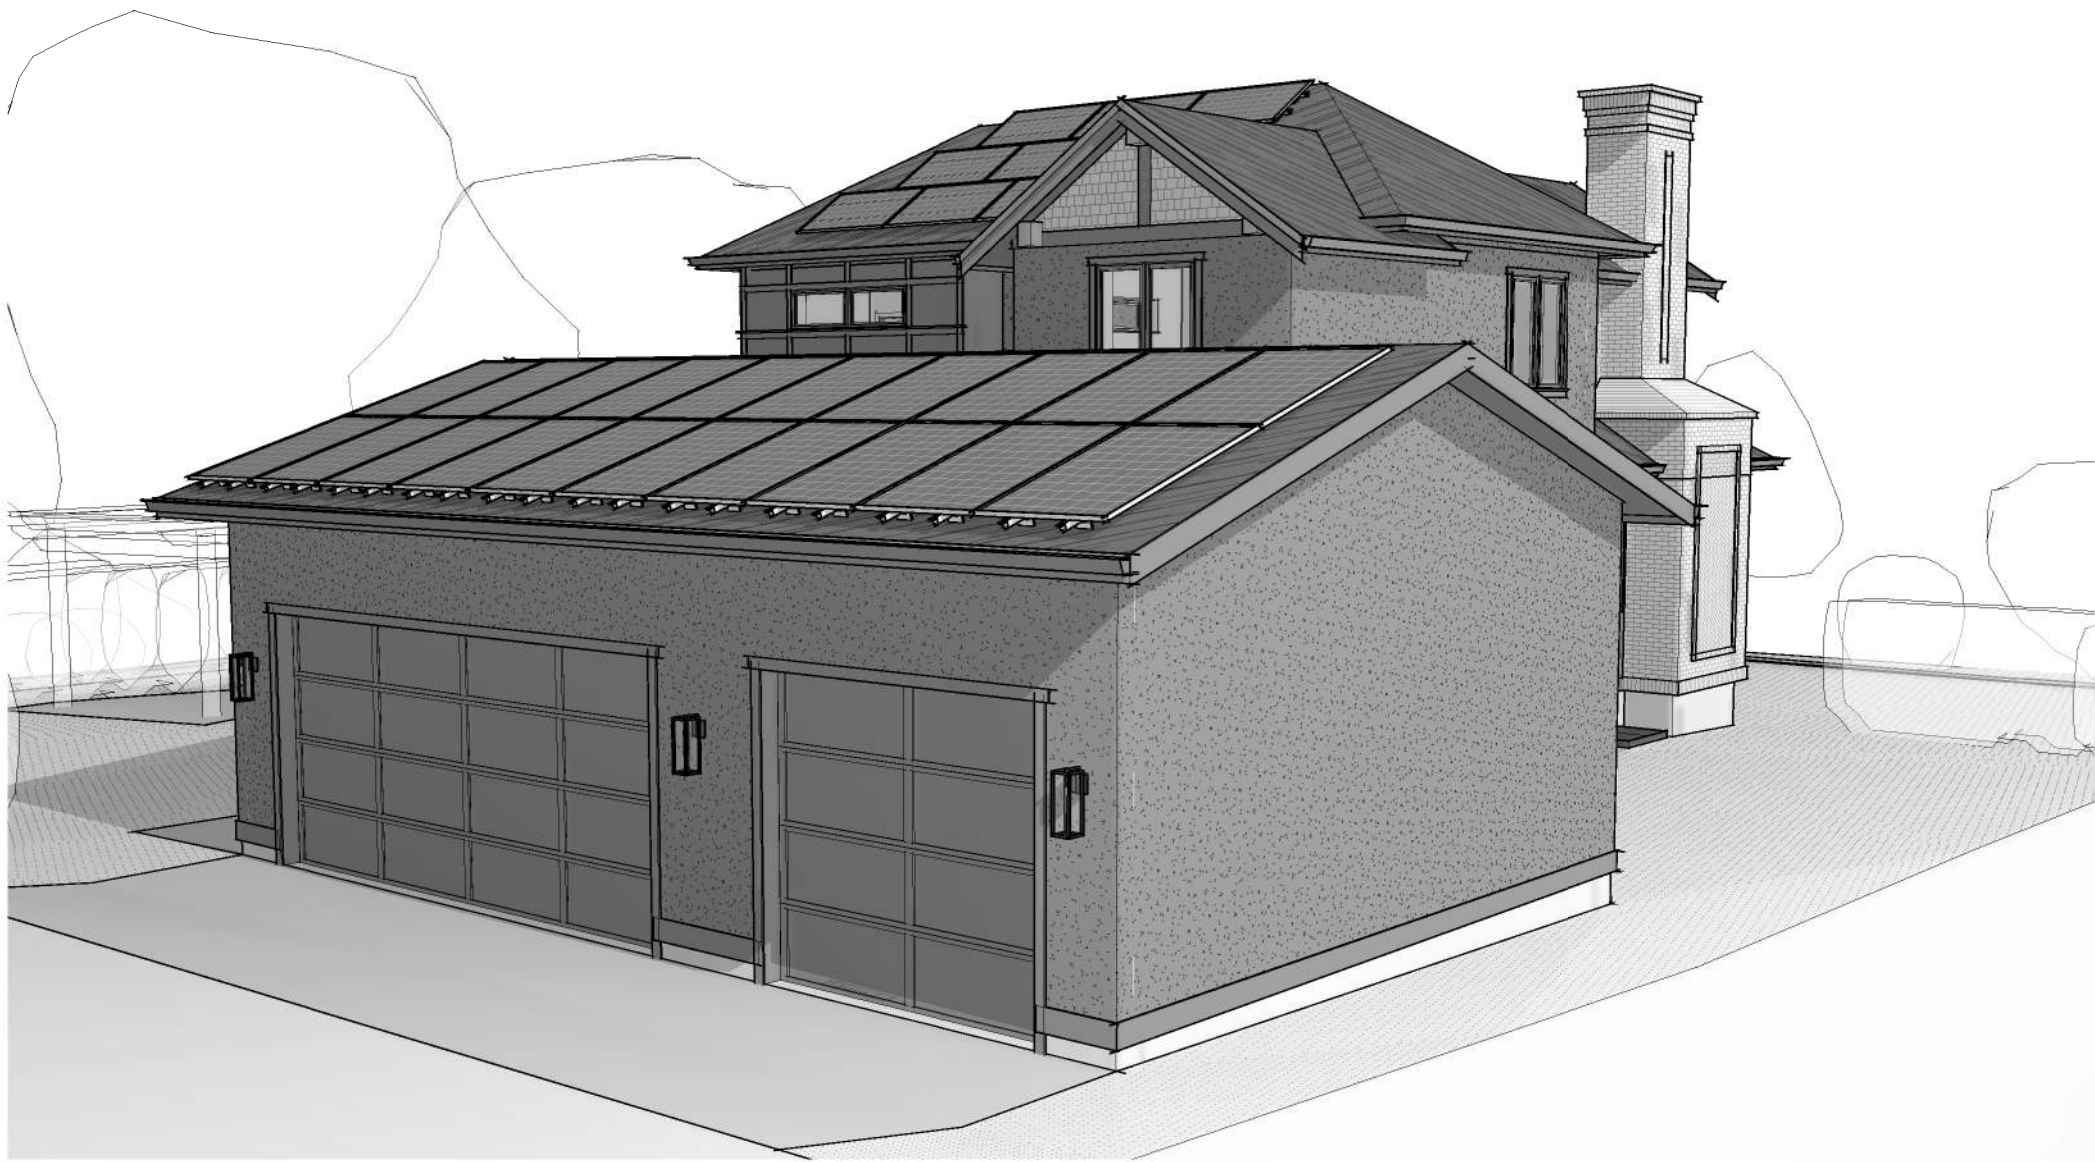

THE EDWARD

359 SCARBORO AVE SW

SITE & LANDSCAPING PLANS

- S1 BLOCK PLAN & STREETSCAPE
- S2 SITE PLAN
- S3 PLANTING PLAN

ARCHITECTURAL

- A00 COVER
- A1 FLOOR PLANS
- A2 FLOOR PLANS
- A3 FLOOR PLANS
- A4 ROOF PLAN
- A5 EXTERIOR ELEVATIONS
- A6 EXTERIOR ELEVATIONS
- A7 EXTERIOR ELEVATIONS
- A8 EXTERIOR ELEVATIONS
- R1 RENDERINGS

HOMES BY

SORENSEN

Homes by Sorensen

www.homesbysorensen.ca

1870 45 St NW #101, Calgary, AB T3B 6A9

PROJECT:

THE EDWARD

359 SCARBORO AVE SW

DRAWINGS MUST NOT BE SCALED.

CONTRACTOR SHALL VERIFY ALL LEVELS, DATUMS, AND DIMENSIONS PRIOR TO COMMENCEMENT OF WORK. ALL DISCREPANCIES MUST BE REPORTED TO THE DESIGNER IMMEDIATELY.

DRAWINGS ARE THE PROPERTY OF HOMES BY SORENSEN AND MUST NOT BE DUPLICATED WITHOUT WRITTEN PERMISSION.

DRAWINGS ARE TO BE READ IN CONJUNCTION WITH ALL CONSULTANT DRAWINGS, SPECIFICATIONS, AND SCHEDULES. ENSURE ADEQUATE CLEARANCES AND FIT FOR APPLIANCES, PLUMBING, HARDWARE, AND ALL OTHER SCHEDULED INSTALLATIONS.

REVISIONS

1

ISSUED FOR DP SUBMISSION

2026-09-17

COVER

SHEET NO.

A00

DATE: 2026-09-17

PRELIMINARY NOT FOR CONSTRUCTION



FRONT ELEVATION
1/4" = 1'-0"

EXTERIOR ELEVATION NOTES	
1	SMART PANEL & SMART TRIM
2	SMOOTH ACRYLIC STUCCO
3	SHAKE SIDING
4	ASPHALT SHINGLES
5	FULL BED BRICK
6	6" ALUM. SOFFIT, FASCIA, V/ EAVESTROUGH
7	T&G CEDAR SOFFIT (FRONT PORCH & REAR COVERED DECK)
8	1x8 GABLE SMART TRIM, PAINTED TO MATCH SMART PANEL COLOUR
9	1x10 STEPPED GABLE FASCIA, GABLE ROOFLINES ONLY
10	8x8 FIR TIMBER POST, STAINED TO MATCH SHAKE SIDING
11	8x12 FIR TIMBER BEAMS, STAINED TO MATCH SHAKE SIDING
12	PAINTED SMART TRIM WINDOW DETAIL AT LOCATIONS OF STUCCO SIDING, SEE DETAIL
13	STAINED WOOD TRIM DETAIL STAINED TO MATCH SHAKE SIDING AT LOCATIONS OF SHAKE SIDING, SEE DETAIL
14	8x12 FIR TIMBER OUTRIGGER IN GABLE
15	BRICK COLUMN BASE, SEE DETAIL
16	EXTERIOR LIGHTING AS PER SPEC
17	1x8 BELLY BAND TO BASE OF WALL, PAINTED TO MATCH SMART PANEL COLOUR

EXTERIOR FINISH LEGEND

1		PRODUCT: SMART PANEL / SMART TRIMS FINISH: SMOOTH COLOUR: SHERWIN WILLIAMS - URBANE BRONZE
2		PRODUCT: ACRYLIC STUCCO FINISH: SMOOTH COLOUR: SHERWIN WILLIAMS - URBANE BRONZE
3		PRODUCT: SHAKE SIDING TYPE: TBD COLOUR: WARM BROWN
4		PRODUCT: 40 YEAR ASPHALT SHINGLE TYPE: ARCHITECTURAL SHINGLE COLOUR: ONYX BLACK
5		PRODUCT: HEBRON BRICK - FULL BED COLOUR: BRANDYWINE MORTAR: STANDARD GREY SIZE: MODULAR
6		PRODUCT: COMMERCIAL BROWN, SOFFIT, FASCIA, EAVESTROUGH NOTE: 5" GUTTER

PRELIMINARY NOT FOR CONSTRUCTION

HOMES BY

SORENSEN

Homes by Sorensen
www.homesbysorensen.ca

1870 45 St NW #101, Calgary, AB T3B 6A9

PROJECT:

THE EDWARD

359 SCARBORO AVE SW

DRAWINGS MUST NOT BE SCALED.

CONTRACTOR SHALL VERIFY ALL LEVELS, DATUMS, AND DIMENSIONS PRIOR TO COMMENCEMENT OF WORK. ALL DISCREPANCIES MUST BE REPORTED TO THE DESIGNER IMMEDIATELY.

DRAWINGS ARE THE PROPERTY OF HOMES BY SORENSEN AND MUST NOT BE DUPLICATED WITHOUT WRITTEN PERMISSION.

DRAWINGS ARE TO BE READ IN CONJUNCTION WITH ALL CONSULTANT DRAWINGS, SPECIFICATIONS, AND SCHEDULES. ENSURE ADEQUATE CLEARANCES AND FIT FOR APPLIANCES, PLUMBING, HARDWARE, AND ALL OTHER SCHEDULED INSTALLATIONS.

REVISIONS


1	ISSUED FOR DP SUBMISSION	2026-09-17
---	--------------------------	------------

EXTERIOR ELEVATIONS

SHEET NO.

A5

DATE: 2026-09-17

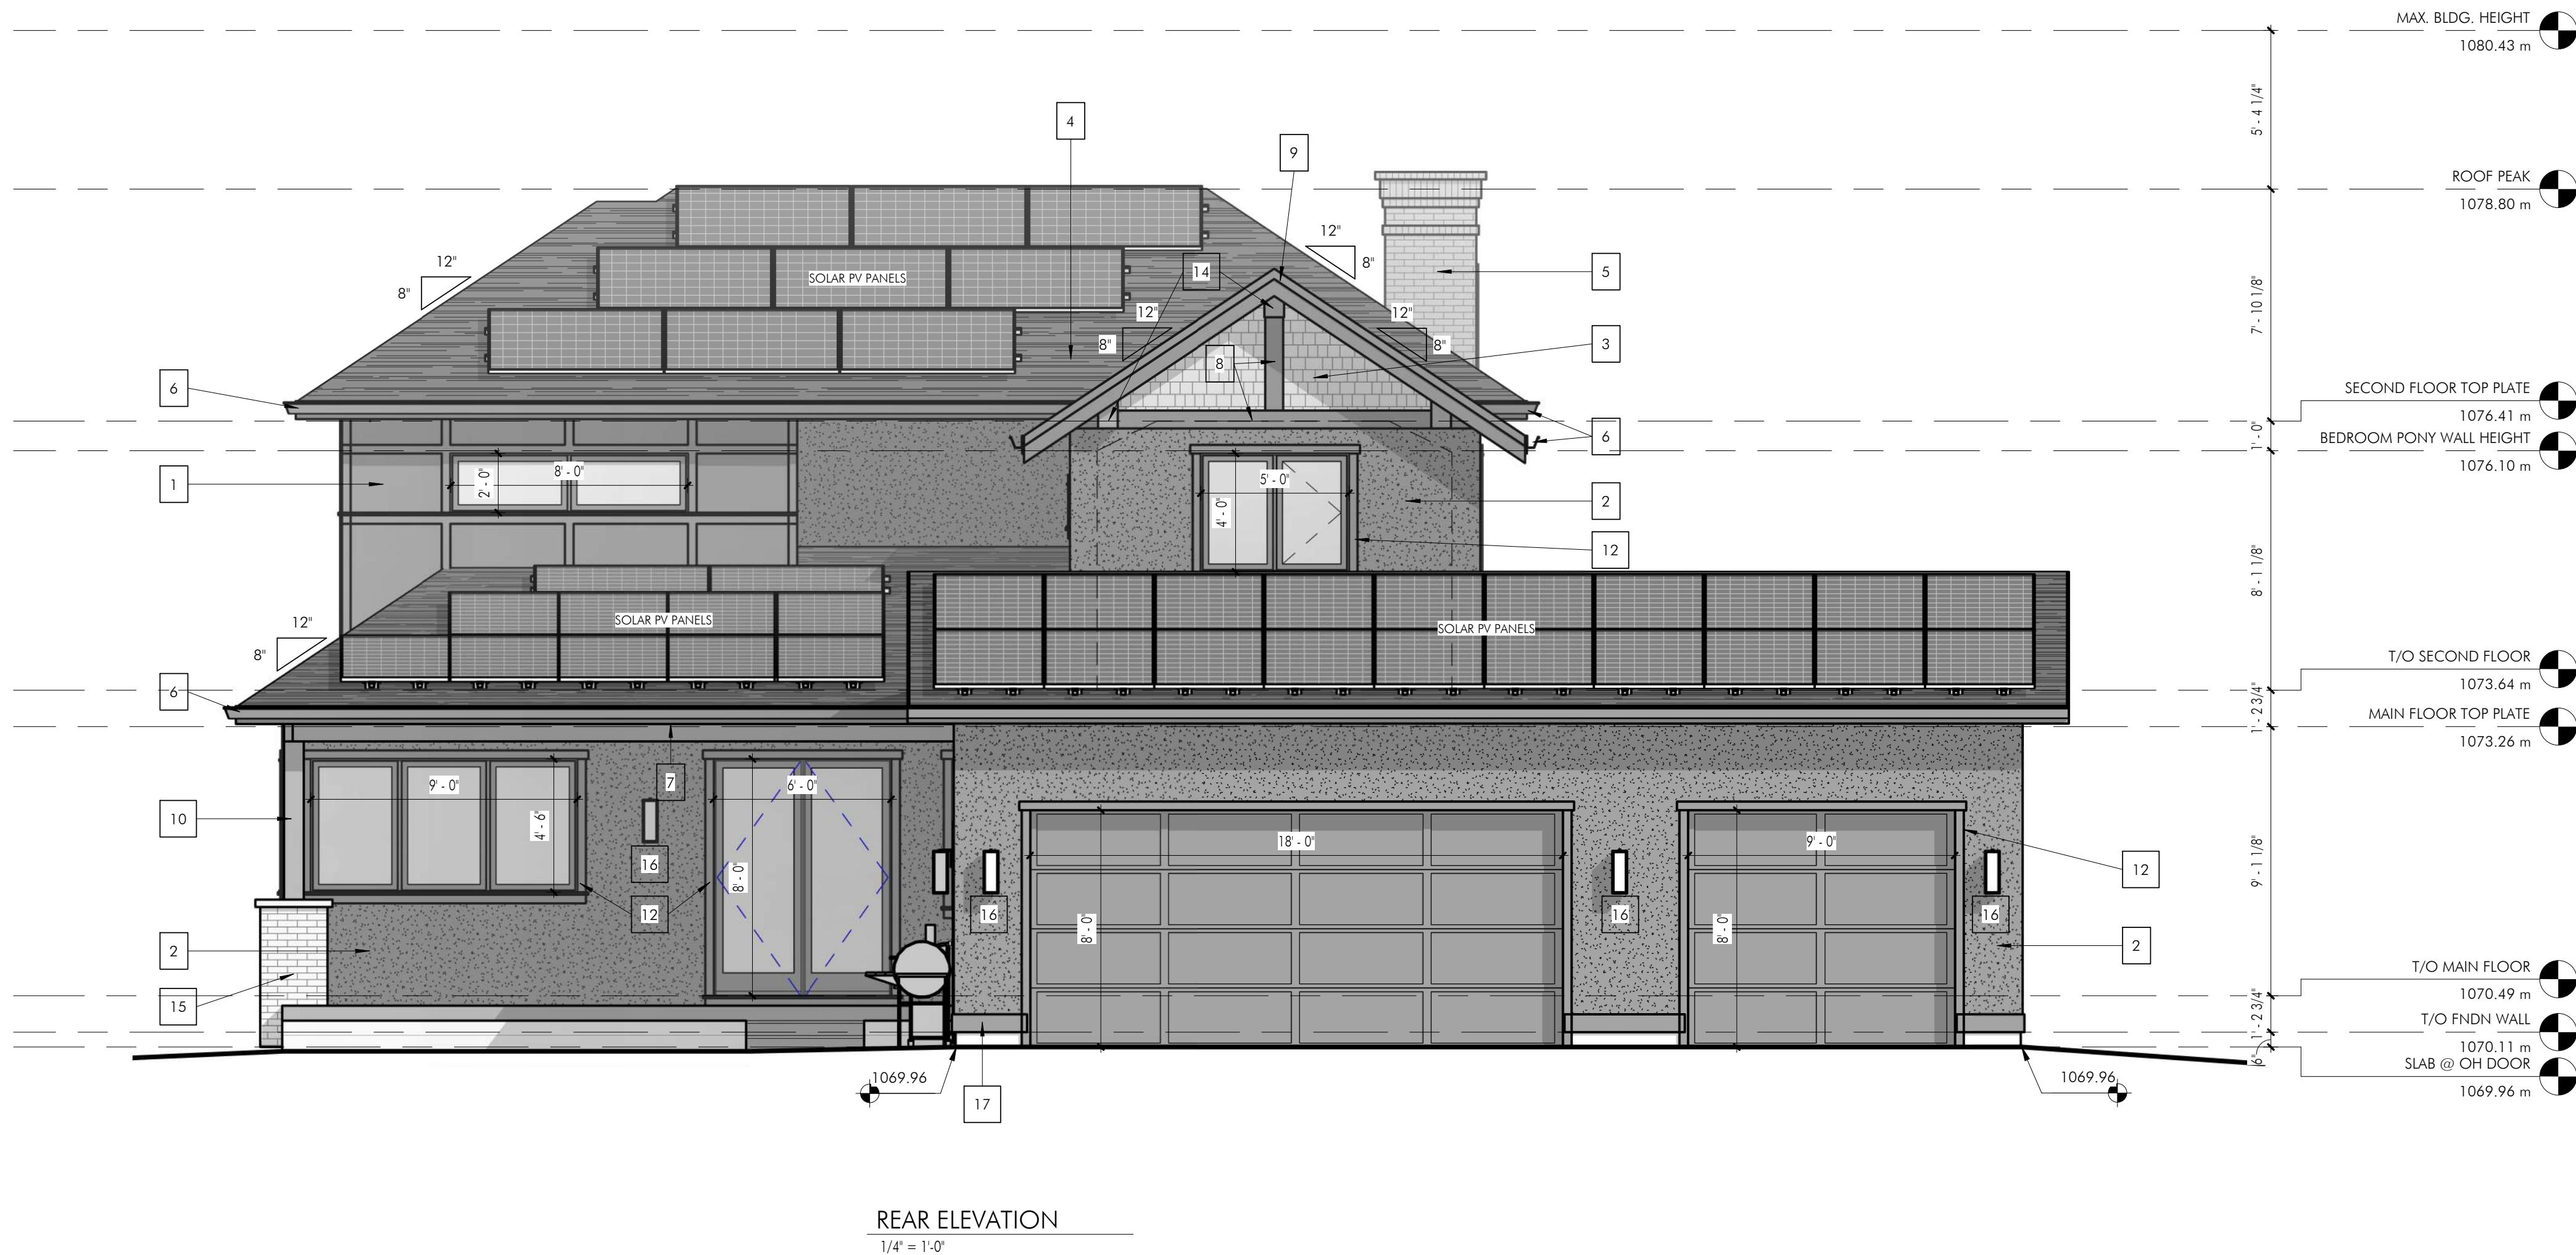

EXTERIOR ELEVATION NOTES	
1	SMART PANEL & SMART TRIM
2	SMOOTH ACRYLIC STUCCO
3	SHAKE SIDING
4	ASPHALT SHINGLES
5	FULL BED BRICK
6	6" ALUM. SOFFIT, FASCIA, W/ EAVESTROUGH
7	T&G CEDAR SOFFIT (FRONT PORCH & REAR COVERED DECK)
8	1x8 GABLE SMART TRIM, PAINTED TO MATCH SMART PANEL COLOUR
9	1x10 STEPPED GABLE FASCIA, GABLE ROOFLINES ONLY
10	8x8 FIR TIMBER POST, STAINED TO MATCH SHAKE SIDING
11	8x12 FIR TIMBER BEAMS, STAINED TO MATCH SHAKE SIDING
12	PAINTED SMART TRIM WINDOW DETAIL AT LOCATIONS OF STUCCO SIDING, SEE DETAIL
13	STAINED WOOD TRIM DETAIL STAINED TO MATCH SHAKE SIDING AT LOCATIONS OF SHAKE SIDING, SEE DETAIL
14	8x12 FIR TIMBER OUTRIGGER IN GABLE
15	BRICK COLUMN BASE, SEE DETAIL
16	EXTERIOR LIGHTING AS PER SPEC
17	1x8 BELLY BAND TO BASE OF WALL, PAINTED TO MATCH SMART PANEL COLOUR

EXTERIOR FINISH LEGEND

1		PRODUCT: SMART PANEL/ SMART TRIMS FINISH: SMOOTH COLOUR: SHERWIN WILLIAMS - URBANE BRONZE
2		PRODUCT: ACRYLIC STUCCO FINISH: SMOOTH COLOUR: SHERWIN WILLIAMS - URBANE BRONZE
3		PRODUCT: SHAKE SIDING TYPE: TBD COLOUR: WARM BROWN
4		PRODUCT: 40 YEAR ASPHALT SHINGLE TYPE: ARCHITECTURAL SHINGLE COLOUR: ONLY BLACK
5		PRODUCT: HEBRON BRICK - FULL BED COLOUR: BRANDYWINE MORTAR: STANDARD GREY SIZE: MODULAR
6		PRODUCT: COMMERCIAL BROWN, SOFFIT, FASCIA, EAVESTROUGH NOTE: 5" GUTTER

PRELIMINARY NOT FOR CONSTRUCTION

HOMES BY

SORENSEN

Homes by Sorensen
www.homesbysorensen.ca

1870 45 St NW #101, Calgary, AB T3B 6A9

PROJECT:

THE EDWARD

359 SCARBORO AVE SW

DRAWINGS MUST NOT BE SCALED.

CONTRACTOR SHALL VERIFY ALL LEVELS, DATUMS, AND DIMENSIONS PRIOR TO COMMENCEMENT OF WORK. ALL DISCREPANCIES MUST BE REPORTED TO THE DESIGNER IMMEDIATELY.

DRAWINGS ARE THE PROPERTY OF HOMES BY SORENSEN AND MUST NOT BE DUPLICATED WITHOUT WRITTEN PERMISSION.

DRAWINGS ARE TO BE READ IN CONJUNCTION WITH ALL CONSULTANT DRAWINGS, SPECIFICATIONS, AND SCHEDULES. ENSURE ADEQUATE CLEARANCES AND FIT FOR APPLIANCES, PLUMBING, HARDWARE, AND ALL OTHER SCHEDULED INSTALLATIONS.

REVISIONS

1

ISSUED FOR DP SUBMISSION

2026-09-17

EXTERIOR ELEVATIONS

SHEET NO.

A6

DATE: 2026-09-17



RIGHT ELEVATION
1/4" = 1'-0"

EXTERIOR ELEVATION NOTES	
1	SMART PANEL & SMART TRIM
2	SMOOTH ACRYLIC STUCCO
3	SHAKE SIDING
4	ASPHALT SHINGLES
5	FULL BED BRICK
6	6" ALUM. SOFFIT, FASCIA, W/ EAVESTROUGH
7	T&G CEDAR SOFFIT (FRONT PORCH & REAR COVERED DECK)
8	1x8 GABLE SMART TRIM, PAINTED TO MATCH SMART PANEL COLOUR
9	1x10 STEPPED GABLE FASCIA, GABLE ROOFLINES ONLY
10	8x8 FIR TIMBER POST, STAINED TO MATCH SHAKE SIDING
11	8x12 FIR TIMBER BEAMS, STAINED TO MATCH SHAKE SIDING
12	PAINTED SMART TRIM WINDOW DETAIL AT LOCATIONS OF STUCCO SIDING, SEE DETAIL
13	STAINED WOOD TRIM DETAIL STAINED TO MATCH SHAKE SIDING AT LOCATIONS OF SHAKE SIDING, SEE DETAIL
14	8x12 FIR TIMBER OUTRIGGER IN GABLE
15	BRICK COLUMN BASE, SEE DETAIL
16	EXTERIOR LIGHTING AS PER SPEC
17	1x8 BELLY BAND TO BASE OF WALL, PAINTED TO MATCH SMART PANEL COLOUR

EXTERIOR FINISH LEGEND

1		PRODUCT: SMART PANEL/ SMART TRIMS FINISH: SMOOTH COLOUR: SHERWIN WILLIAMS - URBANE BRONZE
2		PRODUCT: ACRYLIC STUCCO FINISH: SMOOTH COLOUR: SHERWIN WILLIAMS - URBANE BRONZE
3		PRODUCT: SHAKE SIDING TYPE: TBD COLOUR: WARM BROWN
4		PRODUCT: 40 YEAR ASPHALT SHINGLE TYPE: ARCHITECTURAL SHINGLE COLOUR: ONYX BLACK
5		PRODUCT: HEBRON BRICK - FULL BED COLOUR: BRANDYVINE MORTAR: STANDARD GREY SIZE: MODULAR
6		PRODUCT: COMMERCIAL BROWN, SOFFIT, FASCIA, EAVESTROUGH NOTE: 5" GUTTER

PRELIMINARY NOT FOR CONSTRUCTION



Homes by Sorensen
www.homesbysorensen.ca

1870 45 St NW #101, Calgary, AB T3B 6A9

PROJECT:
THE EDWARD

359 SCARBORO AVE SW

DRAWINGS MUST NOT BE SCALED.

CONTRACTOR SHALL VERIFY ALL LEVELS, DATUMS, AND DIMENSIONS PRIOR TO COMMENCEMENT OF WORK. ALL DISCREPANCIES MUST BE REPORTED TO THE DESIGNER IMMEDIATELY.

DRAWINGS ARE THE PROPERTY OF HOMES BY SORENSEN AND MUST NOT BE DUPLICATED WITHOUT WRITTEN PERMISSION.

DRAWINGS ARE TO BE READ IN CONJUNCTION WITH ALL CONSULTANT DRAWINGS, SPECIFICATIONS, AND SCHEDULES. ENSURE ADEQUATE CLEARANCES AND FIT FOR APPLIANCES, PLUMBING, HARDWARE, AND ALL OTHER SCHEDULED INSTALLATIONS.

REVISIONS

1	ISSUED FOR DP SUBMISSION	2026-09-17
---	--------------------------	------------

EXTERIOR ELEVATIONS

SHEET NO.

A7

DATE: 2026-09-17



LEFT ELEVATION
1/4" = 1'-0"

EXTERIOR ELEVATION NOTES	
1	SMART PANEL & SMART TRIM
2	SMOOTH ACRYLIC STUCCO
3	SHAKE SIDING
4	ASPHALT SHINGLES
5	FULL BED BRICK
6	6" ALUM. SOFFIT, FASCIA, W/ EAVESTROUGH
7	T&G CEDAR SOFFIT (FRONT PORCH & REAR COVERED DECK)
8	1x8 GABLE SMART TRIM, PAINTED TO MATCH SMART PANEL COLOUR
9	1x10 STEPPED GABLE FASCIA, GABLE ROOFLINES ONLY
10	8x8 FIR TIMBER POST, STAINED TO MATCH SHAKE SIDING
11	8x12 FIR TIMBER BEAMS, STAINED TO MATCH SHAKE SIDING
12	PAINTED SMART TRIM WINDOW DETAIL AT LOCATIONS OF STUCCO SIDING, SEE DETAIL
13	STAINED WOOD TRIM DETAIL STAINED TO MATCH SHAKE SIDING AT LOCATIONS OF SHAKE SIDING, SEE DETAIL
14	8x12 FIR TIMBER OUTRIGGER IN GABLE
15	BRICK COLUMN BASE, SEE DETAIL
16	EXTERIOR LIGHTING AS PER SPEC
17	1x8 BELLY BAND TO BASE OF WALL, PAINTED TO MATCH SMART PANEL COLOUR

EXTERIOR FINISH LEGEND

1		PRODUCT: SMART PANEL/ SMART TRIMS FINISH: SMOOTH COLOUR: SHERWIN WILLIAMS - URBANE BRONZE
2		PRODUCT: ACRYLIC STUCCO FINISH: SMOOTH COLOUR: SHERWIN WILLIAMS - URBANE BRONZE
3		PRODUCT: SHAKE SIDING TYPE: TBD COLOUR: WARM BROWN
4		PRODUCT: 40 YEAR ASPHALT SHINGLE TYPE: ARCHITECTURAL SHINGLE COLOUR: ONYX BLACK
5		PRODUCT: HEBRON BRICK - FULL BED COLOUR: BRANDY WINE MORTAR: STANDARD GREY SIZE: MODULAR
6		PRODUCT: COMMERCIAL BROWN, SOFFIT, FASCIA, EAVESTROUGH NOTE: 5" GUTTER

PRELIMINARY NOT FOR CONSTRUCTION

PROJECT:
THE EDWARD

359 SCARBORO AVE SW


DRAWINGS MUST NOT BE SCALED.
CONTRACTOR SHALL VERIFY ALL LEVELS, DATUMS, AND DIMENSIONS PRIOR TO COMMENCEMENT OF WORK. ALL DISCREPANCIES MUST BE REPORTED TO THE DESIGNER IMMEDIATELY.
DRAWINGS ARE THE PROPERTY OF HOMES BY SORENSEN AND MUST NOT BE DUPLICATED WITHOUT WRITTEN PERMISSION.
DRAWINGS ARE TO BE READ IN CONJUNCTION WITH ALL CONSULTANT DRAWINGS, SPECIFICATIONS, AND SCHEDULES. ENSURE ADEQUATE CLEARANCES AND FIT FOR APPLIANCES, PLUMBING, HARDWARE, AND ALL OTHER SCHEDULED INSTALLATIONS.

REVISIONS		
1	ISSUED FOR DP SUBMISSION	2026-09-17

EXTERIOR ELEVATIONS

SHEET NO.
A8

DATE: 2026-09-17

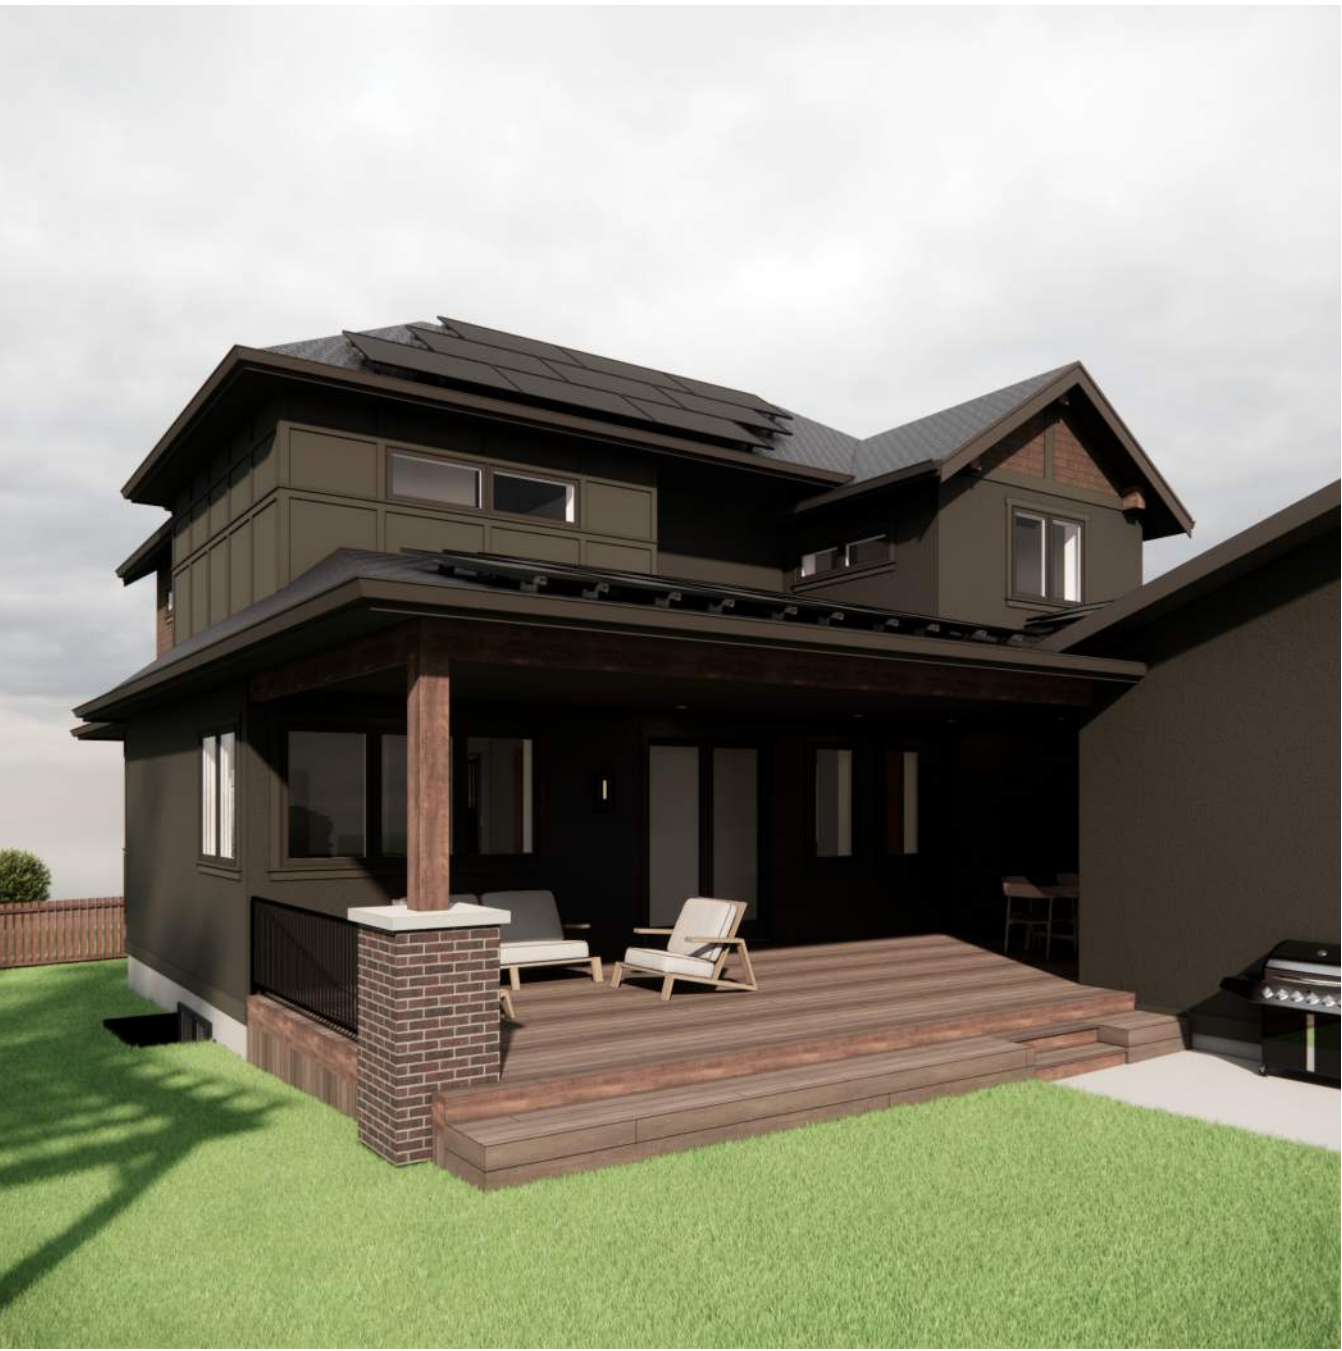

HOMES BY



SORENSEN

Homes by Sorensen

www.homesbysorensen.ca

1870 45 St NW #101, Calgary, AB T3B 6A9

PROJECT:

THE EDWARD

359 SCARBORO AVE SW

DRAWINGS MUST NOT BE SCALED.

CONTRACTOR SHALL VERIFY ALL LEVELS, DATUMS, AND DIMENSIONS PRIOR TO COMMENCEMENT OF WORK. ALL DISCREPANCIES MUST BE REPORTED TO THE DESIGNER IMMEDIATELY.

DRAWINGS ARE THE PROPERTY OF HOMES BY SORENSEN AND MUST NOT BE DUPLICATED WITHOUT WRITTEN PERMISSION.

DRAWINGS ARE TO BE READ IN CONJUNCTION WITH ALL CONSULTANT DRAWINGS, SPECIFICATIONS, AND SCHEDULES. ENSURE ADEQUATE CLEARANCES AND FIT FOR APPLIANCES, PLUMBING, HARDWARE, AND ALL OTHER SCHEDULED INSTALLATIONS.

REVISIONS

1

ISSUED FOR DP SUBMISSION

2026-09-17

RENDERINGS



SHEET NO.

R1



DATE:

2026-09-17

PRELIMINARY NOT FOR CONSTRUCTION

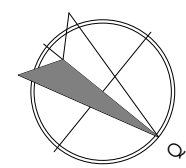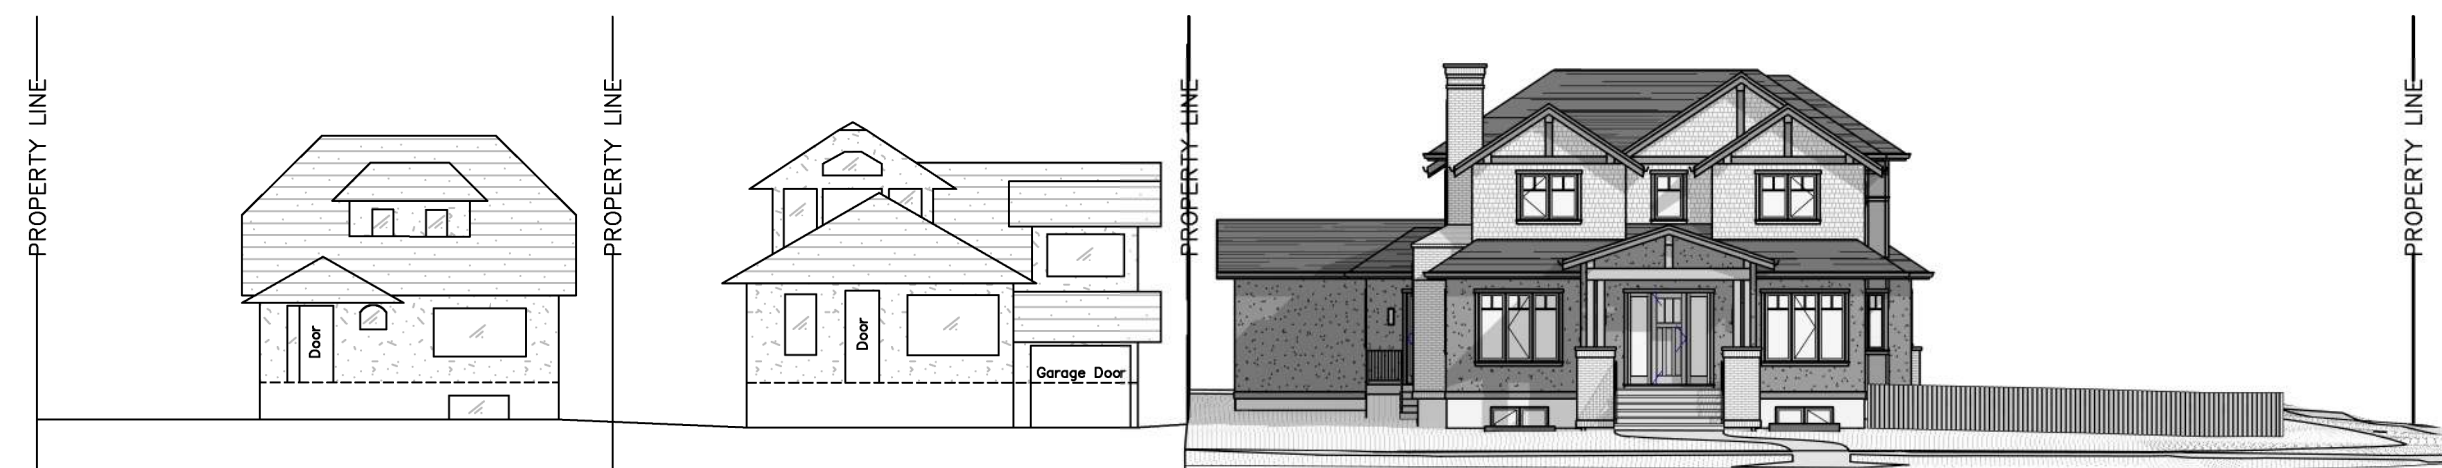

ICR R U DURDV	
P DIQ ICR R U GHYHKR SHG μ	4:84 VI
WFR Q QG ICR R U GHYHKR SHG μ	4548 VI
WR WDO GHYHKR SHG DER YH J UDGH=	5:99 VI
EDWHP HQW DURDV GHYHKR SHG μ	4845 VI
DWDFPKHG J DUDJ H DURDV=	:97 VI
P HF K IZ VWR UDJ H=	553 VI
FR YHKG DURDV=	878 VI

  V P E O G U H Q	
EX IIO J IR R VHQW	
FR YHUK DHD	
P DQ ICR R U FDQ MGHYU	
VHFR QG ICR R U FDQ MGHYU	
VR G	
FR Q FURMH O EUR R P IQU VK	
FR Q FURMH O H SR VHG DJ J UHU DWH	
Z DVK UR FN2 J UDYHO	
GHPN	
P XCFK	
MSSB-	
GHP IXR XV	FR Q ICR XV
	
VK UYB-	
	
	
H IDHQ J J IR G HMF	
SR SR VHG J IR G HMF	
VMSB CDP S	
SR Z HU SR OH	
FDMP K EHVQ	

SUR MIF W=

WK H HG Z DUG

68< VF DUER UR DYH VZ

GUDZ IQJ V F X W Q R W H V F D G S I
 P R Q W M D P U R V K C D O Y H I U L D D O C H Y H V O
 G D A K F V / P D Q G Q I V H I H V Q V S U R U N R
 F R P I Q V D I H R H V Q V S U R S I M U D O
 G U D I U S S O F P A V P X W H U H S R D W H G R R W K
 G H V W I Q V F P S H G M D H G I



 GUDZ IQJ V D I H W K C S S U R S I M U D O
 F R P I Q V H Q D Q G Q V X W Q R W H V F D G S I
 Z W K R X V Z U M W H G S H U P I M V I Q V

 GUDZ IQJ V D I H R H I H V D I H R P R Q W K F V
 Z W K D O F R P Q X W Q D I H G U D Z I Q J V
 V S H P I U F D W I Q V / P D Q G V K H G X V H Q D V H I U L
 D G H T X H M P E D U D I Q V D I H R Q D I M R I R
 D S S O D G P Q X S O R I K P J / R D U S Z D I Q D G I
 R W K H U V K H G X V Q I W D M C D M R Q V I

UHYIVIR Q V
4 IVXHG IR UGS 535908<0
VXEP IVIR Q

ECR FN SODQ)
VWUHHWVF DSH
VKHHWQR 1
V4

GDWH= 5359(3<(4:

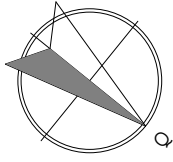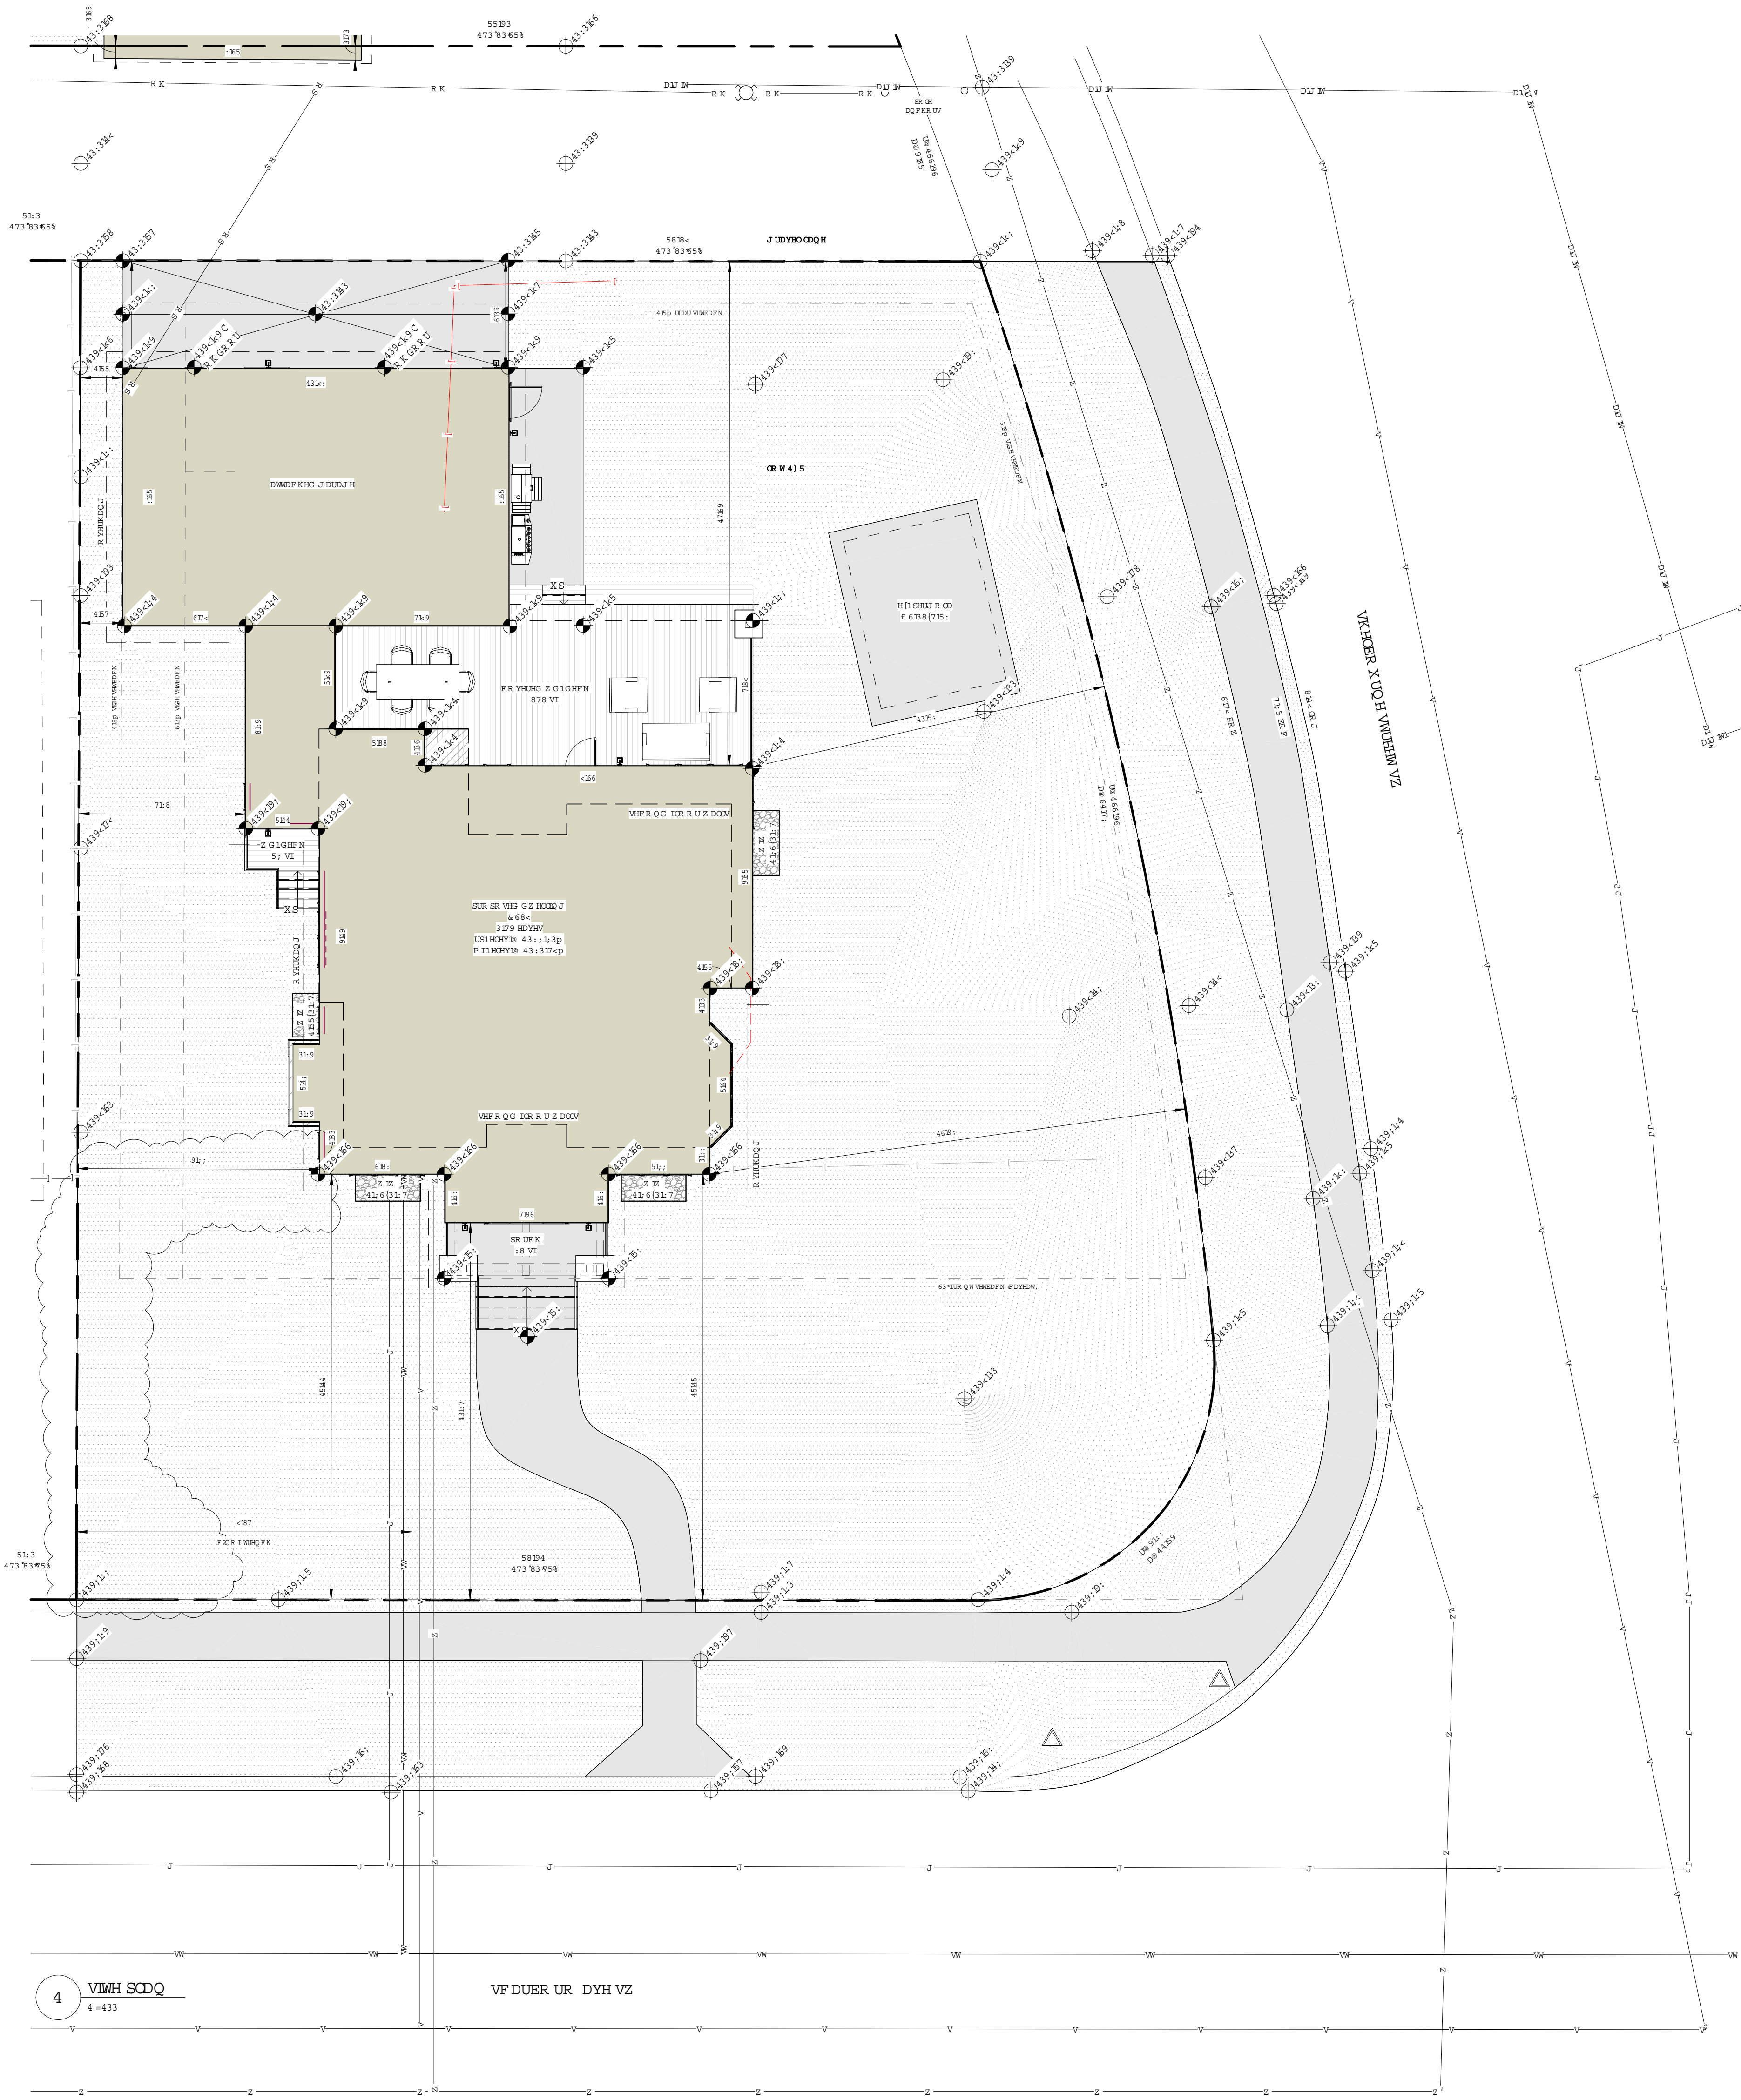

VIMH IQ IR UP DWIR Q	
DGGURV=	68< VPDUER UR DYH VZ
GRU DO DGGURV=	GR W 4) 5 SR PN 568 SDQ 8:133D7
JR Q IQ J =	UP 04
GR W DGRD=	45576399 VZ
EDDQ IQ J DGRD=	5948 VZ
FR YHSG DGRD=	878 VZ
SRU R CD=	473 VZ
GR W FR YHSG J H=	595< (

IOR R U DGRD V	
P DIQ IOR R U 4HYHGR SHG	4:84 VZ
VHFR QG IOR R U 4HYHGR SHG	5488 VZ
NR NDO GHYHGR SHG DER YH J UDGH=	5<99 VZ
EDVMP HQW DGRD 4HYHGR SHG	4845 VZ
DWMP KHG J DGRD H DGRD=	797 VZ
P HFK KZ VNR UDU H=	553 VZ
FR YHSG DGRD=	878 VZ

VIMH DGRD YHGR Q V	
W DQ KHS	F DQ WGHYHGR
HQ F H	HQ F HGR UP F P HQ W 4)
NR 2 5	EDFN R I Z DGRD D\
WFR Q P H	FR Q P HGR
NRU J DGR	UNDO IQ J Z DGR
NR F 4	EDFN R I F X HGR
NR 2 5	NR S R I Z DGR
NR 2 5	SR NGR P R I Z DGR

CIQ H W SH CRU HQ G	
R YHGR DGR SR Z HU	R K R K
XQ GHUJ UR XQG	S S
SR Z HU	
Z DGRU CIQ H	Z Z
V DQ DGRU CIQ H	V V
J DV CIQ H	J J
VNR UP	VN VN
H DGRU J IHQ F H	
SUR SR VHG IHQ F H	
J DGR	J DGR
SUR SHUW CIQ H	
VHGR DGR	
H DGRU J NR EH	
URP R YHGR	
X WGR UJ KW R I	
Z D\	
HDYH CIQ HV	
P DIQ IOR R U	
Z IQGR Z V	
VHFR QG IOR R U	
Z IQGR Z V	
NRUJ IOR R U	
Z IQGR Z V	

V P BR O CRU HQ G	
EX DGRU J	
IR R VGRU W	
FR YHSG DGRD	
P DIQ IOR R U	
F DQ WGHYHGR	
VHFR QG IOR R U	
F DQ WGHYHGR	
VR G	
FR Q P HGR O	
EUR R P IQ DGR	
FR Q P HGR O	
HGR VHG	
DJ J UHJ DGR	
Z DGR UR FN2	
J UHGR	
GHPN	
P XGR K	
WGRD=	
GHP DGR XV	
FR Q DGR XV	
VGRU DGR	
H DGRU J J HGR GHP	
SUR SR VHG J HGR GHP	
VHGR DGR S	
GR Z HGR GR	
F DGR R DGR	

SUHOIP IQ DU\ Q R W IR U FR Q VWUX F WIR Q

HOMES BY

 **SORENSEN**

Kirp lve | Vrhgrtg
z z z lkrrp lve | vrhgrtg lve

4 : 3 78 VWQ Z & 434 / F dgr d\ / DE WGE 9D<

SUR MAP W=

WK H HG Z DUG

68< VPDUER UR DYH VZ

GUDZ IQ J V P XW QR W EH VFDGRG 1

FR Q WUD FR U VKDQ YHGR\ DOO GHYHGR /
GDWR P V DQ G IP HQ VR Q V SUR U VR
FR P F HQ FHP HQ W R I Z R UNIDQ
GUP UGRDQ P HGR P XW EH UGR DGRG
GHVW Q HU IP F HGRDGRH 1

GUDZ IQ J V DGR NR EH UHGR IQ FR Q WQ FWR Q
Z NR DQ FR Q V QDQ W GUDZ IQ J V
VHFR DGR Q V DQ G VP HGR GRVHQ VGR
DGR XGR F QDQQ FVR DQ G LR IR U
DGRDQ FVR / SK P HQ J / KDQZ DGR / DQ G DQ
R WGR VFKHGRG IQ VMDQDGR Q V

UHYHGR Q V

4 DVXHG IR UGS
VXEP DVIR Q

5359GB-04:

VIMH SDQ

VHGR QR 1

V5

GDWR= 5359GB-04:

