


12 AVENUE

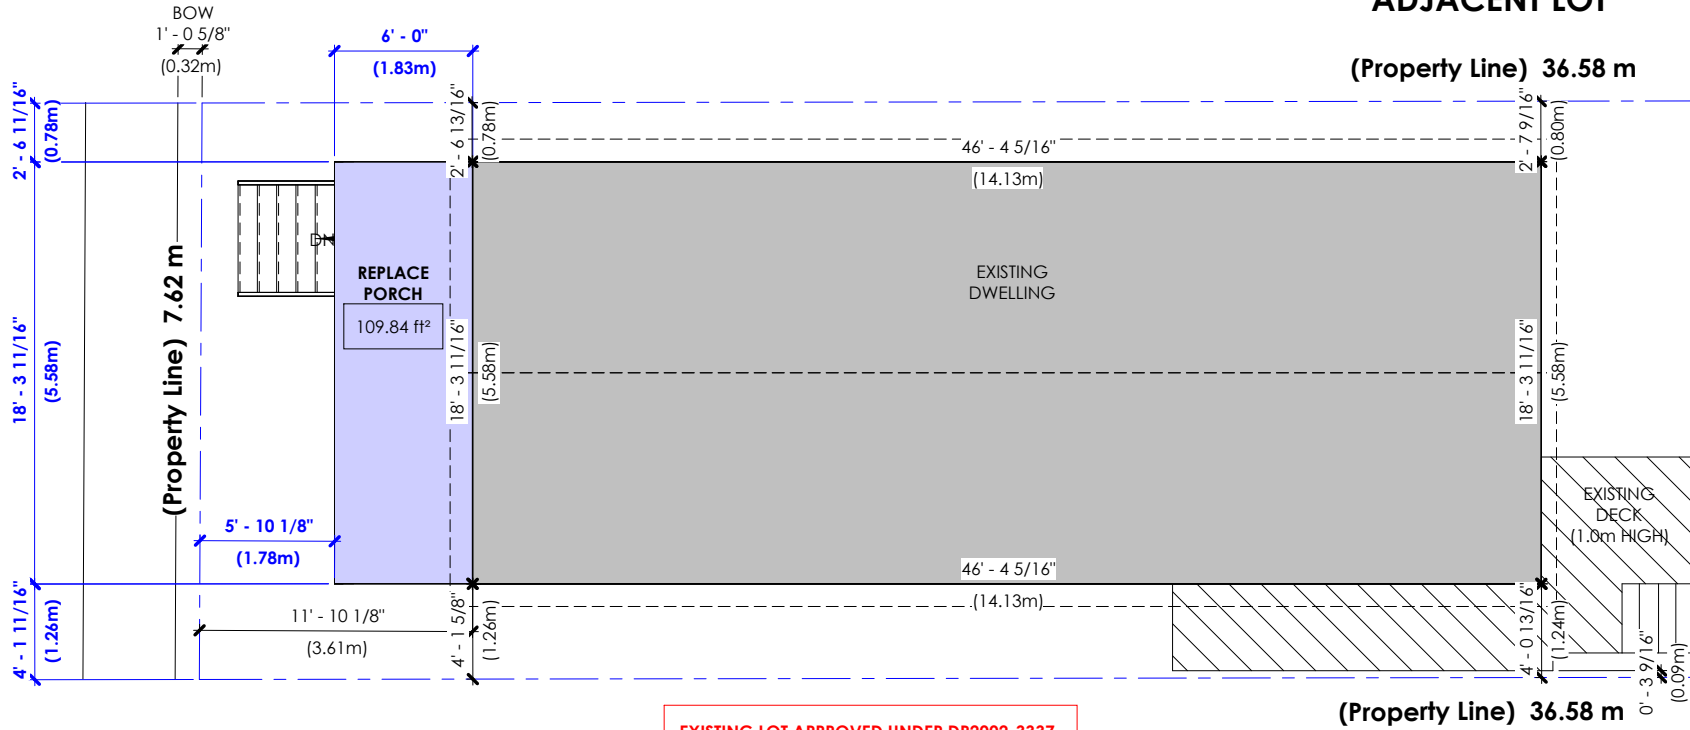

NOTE:

- ALL MATERIAL STORAGE ON SITE
- SITE ACCESS FROM ROAD OR LANE AS APPLICABLE
- ALL WINDOWS/DOOR EXISTING UNLESS OTHERWISE NOTED
- BUILDER TO CNFRM ALL MEASUREMENTS PRIOR TO CONSTRUCTION
- BUILDER TO CNFRM ROOF SLOPE AND HEEL HEIGHT PRIOR TO CONSTRUCTION (IF APPLICABLE)

NOTE:

PROPERTY LINE VALUES AND EXISTING SITE INFORMATION TO BE CONFIRMED PRIOR TO CONSTRUCTION. DIMENSIONS FOR THIS PLAN ACQUIRED FROM SUPPLIED RPR/SURVEY

1 Site
1 : 100



THIS DRAWING IS AN INSTRUMENT OF SERVICE AND IS THE PROPERTY OF THE DESIGNER. IT MAY NOT BE REPRODUCED WITHOUT THE DESIGNERS PERMISSION, NOR WITHOUT THE DESIGNERS NAME ON THE REPRODUCTION IN WHOLE OR IN PART.

ALL WORK SHALL BE DONE IN ACCORDANCE WITH AND GOVERNED BY ALL CURRENT NATIONAL, PROVINCIAL AND LOCAL CODES AND REGULATIONS.

BUILDER OR OWNER IS RESPONSIBLE FOR CONTACTING DESIGNER PRIOR TO CONSTRUCTION IF THERE ARE DISCREPANCIES ON PLANS.

THIS DRAWING IS INVALID UNLESS CLEARLY INDICATED EITHER 'FOR BP SUBMISSION' OR 'FOR DP SUBMISSION'

IF P.ENG IS REQUIRED:

BUILDER/OWNER TO SEND PHOTOS OF ANY APPLICABLE ENGINEERED SCOPE: INCLUDING (BUT NOT LIMITED TO):

- CONCRETE: REBAR + FORM WORK PRIOR TO POUR
- FRAMING: ENGINEERED BEAMS/LINTELS/POSTS/TALL WALLS/ETC.
- SCREW PILES: TORQUE REPORT
- SCREEN ROOMS + SUNROOMS: EXISTING STRUCTURE + CONNECTIONS

EMAIL PHOTOS TO THE ENGINEER THAT HAS STAMPED THESE PLANS

CONTACT SEVEN DAY PERMITS FOR ANY QUESTIONS.

ENGINEER

GENERAL CONTRACTOR

614 12 AV NE
CALGARY, AB

REPLACE FRONT PORCH

2026-09-20 3:27:06 PM


Site Plan

Project : 26-453

Scale: 1 : 100


Drawn By: RFC

A1.0

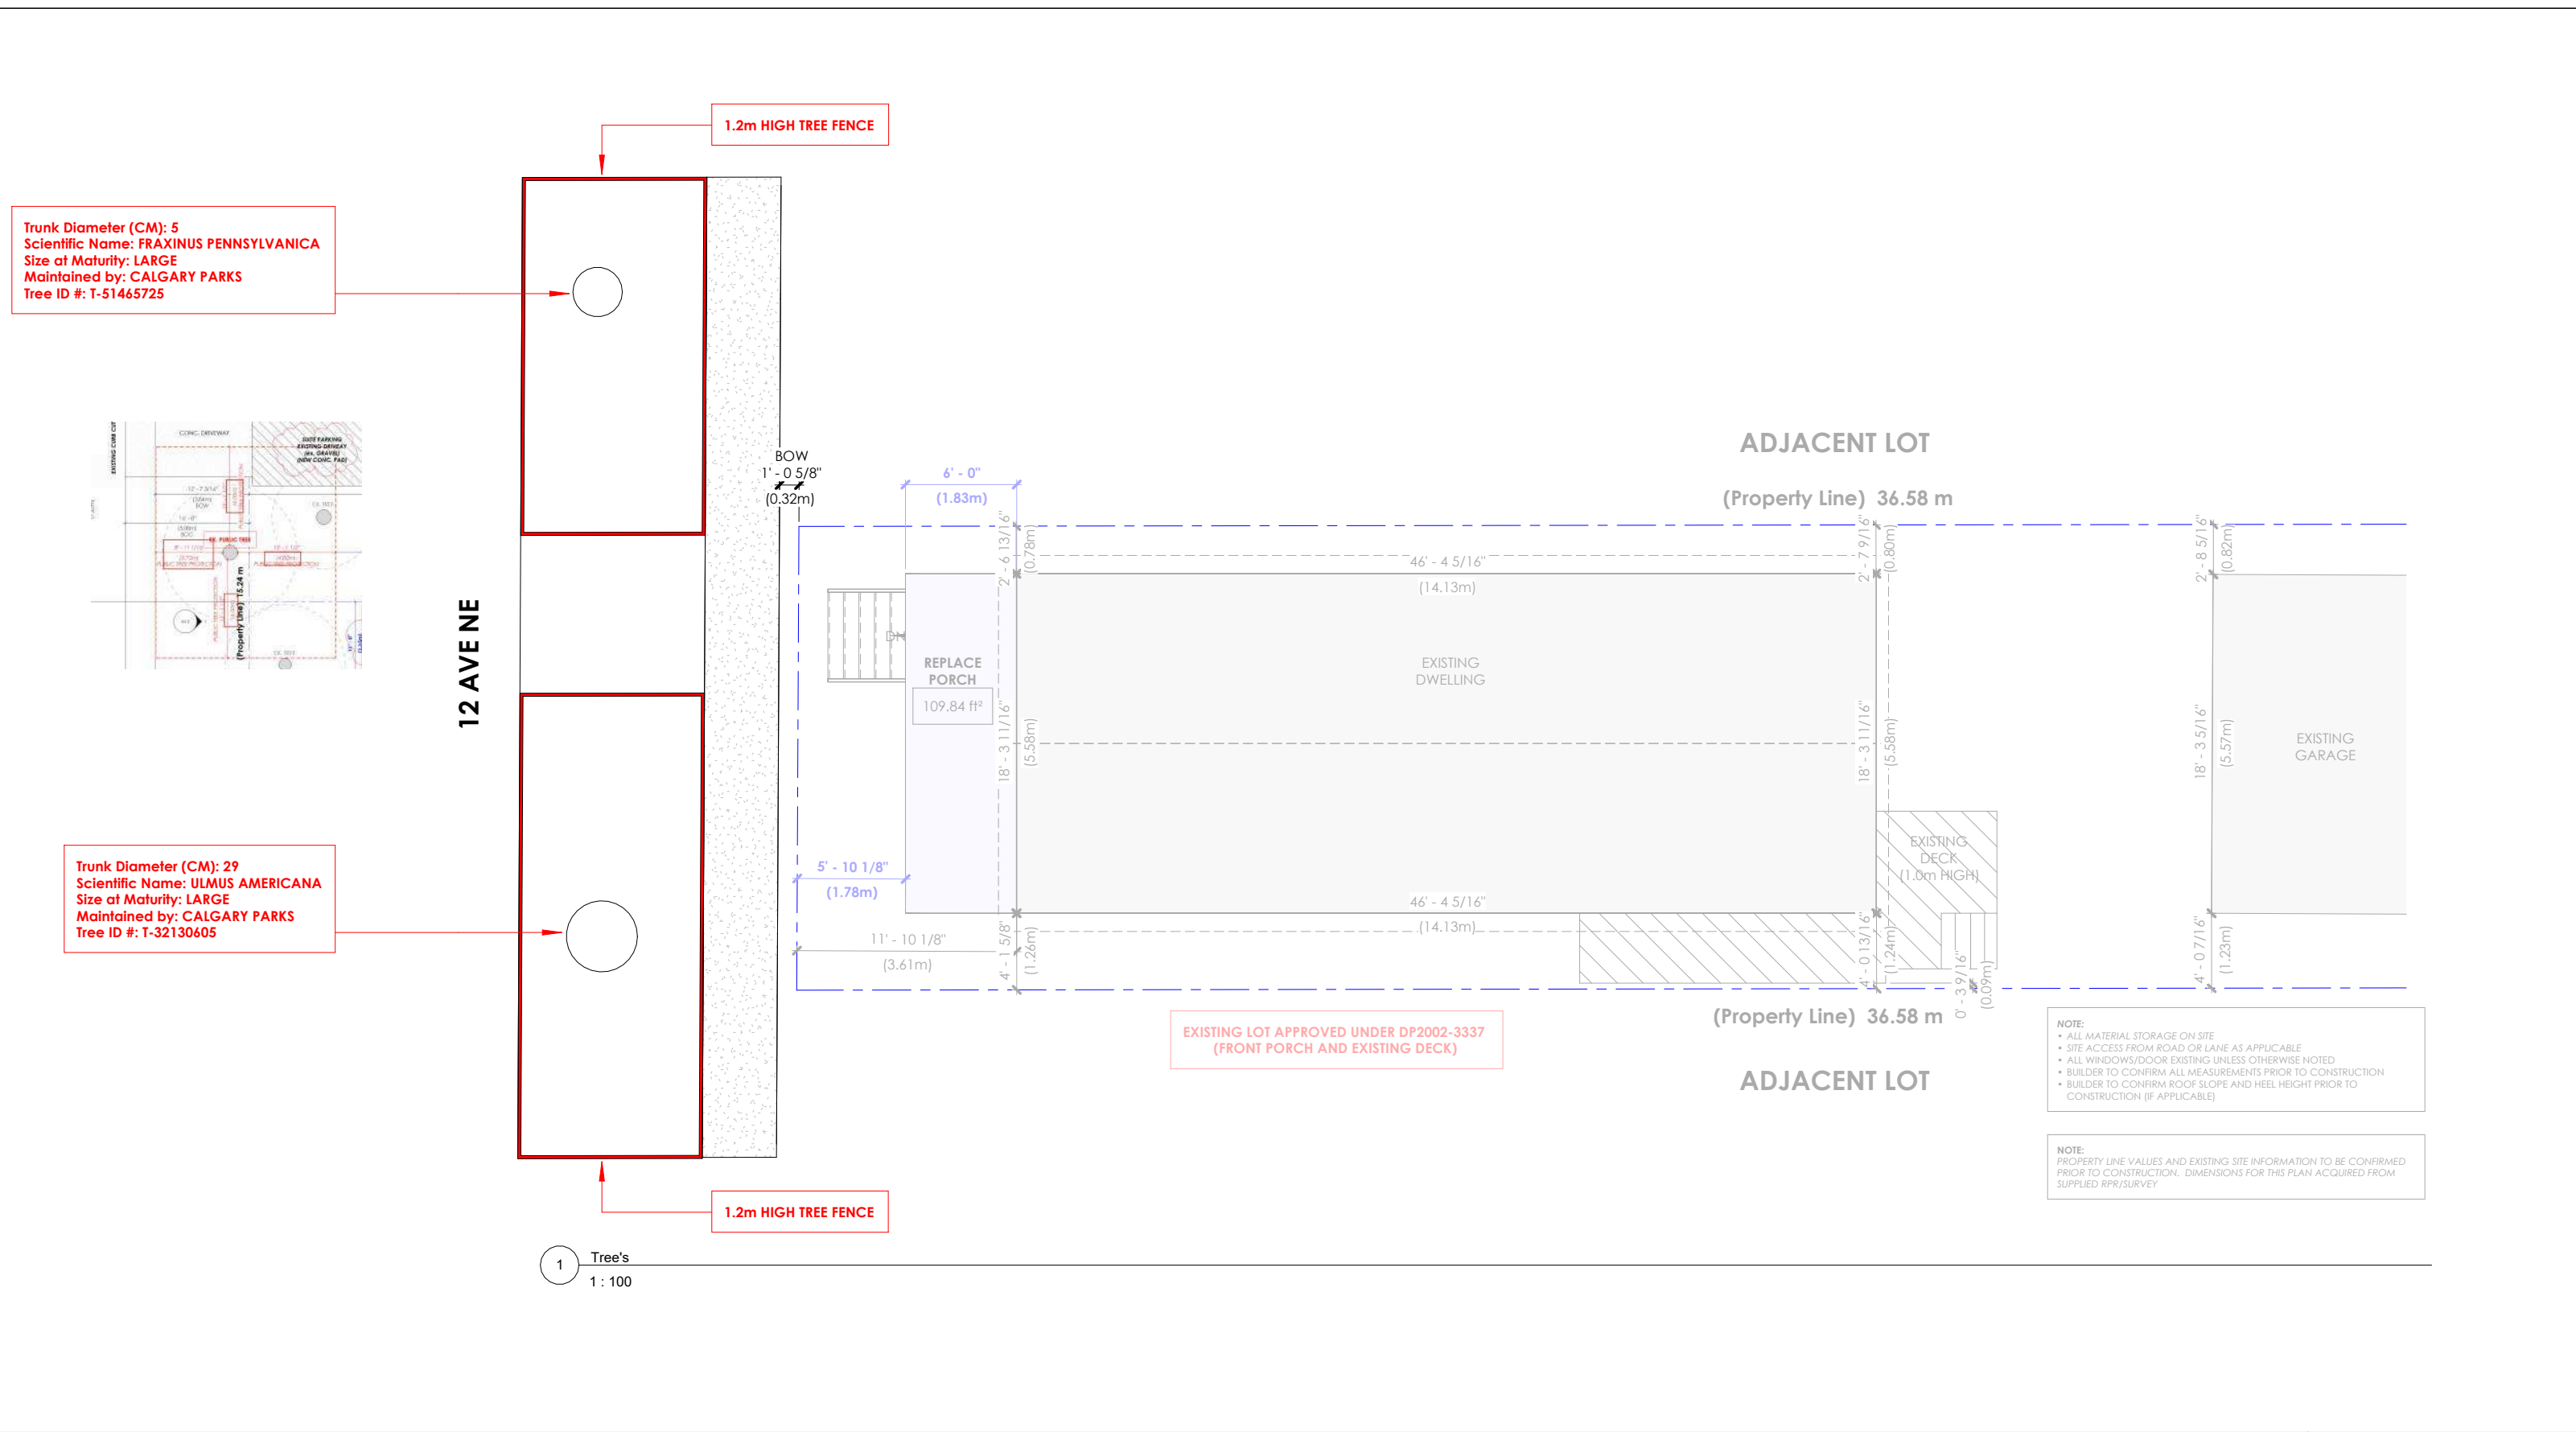


SEVEN DAY PERMITS DRAFTING + DESIGN + PERMITS EMAIL: ROB@SEVENDAYPERMITS.CA WEB: WWW.SEVENDAYPERMITS.CA	THIS DRAWING IS AN INSTRUMENT OF SERVICE AND IS THE PROPERTY OF THE DESIGNER. IT MAY NOT BE REPRODUCED WITHOUT THE DESIGNERS PERMISSION, NOR WITHOUT THE DESIGNERS NAME ON THE REPRODUCTION IN WHOLE OR IN PART. ALL WORK SHALL BE DONE IN ACCORDANCE WITH AND GOVERNED BY ALL CURRENT NATIONAL, PROVINCIAL AND LOCAL CODES AND REGULATIONS. BUILDER OR OWNER IS RESPONSIBLE FOR CONTACTING DESIGNER PRIOR TO CONSTRUCTION IF THERE ARE DISCREPANCIES ON PLANS. THIS DRAWING IS INVALID UNLESS CLEARLY INDICATED EITHER 'FOR BP SUBMISSION' OR 'FOR DP SUBMISSION'	IF P.ENG IS REQUIRED: BUILDER/OWNER TO SEND PHOTOS OF ANY APPLICABLE ENGINEERED SCOPE: INCLUDING (BUT NOT LIMITED TO): • CONCRETE: REBAR + FORM WORK PRIOR TO POUR • FRAMING: ENGINEERED BEAMS/LINTELS/POSTS/TALL WALLS/ETC. • SCREW PILES: TORQUE REPORT • SCREEN ROOMS + SUNROOMS: EXISTING STRUCTURE + CONNECTIONS EMAIL PHOTOS TO THE ENGINEER THAT HAS STAMPED THESE PLANS CONTACT SEVEN DAY PERMITS FOR ANY QUESTIONS.	ENGINEER	GENERAL CONTRACTOR	614 12 AV NE CALGARY, AB	REPLACE FRONT PORCH	Public Tree's
							Project : 26-453
							Scale: 1 : 100
							Drawn By: RFC
							A1.1

2026-09-20 3:27:06 PM

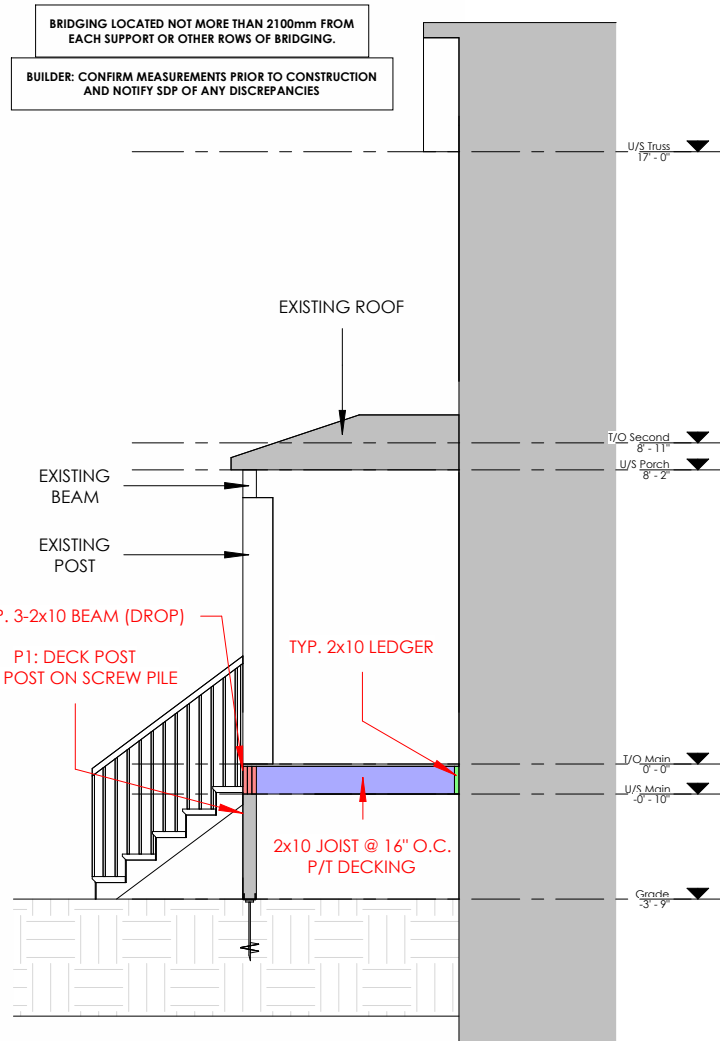

3 Section 1
3/16" = 1'-0"

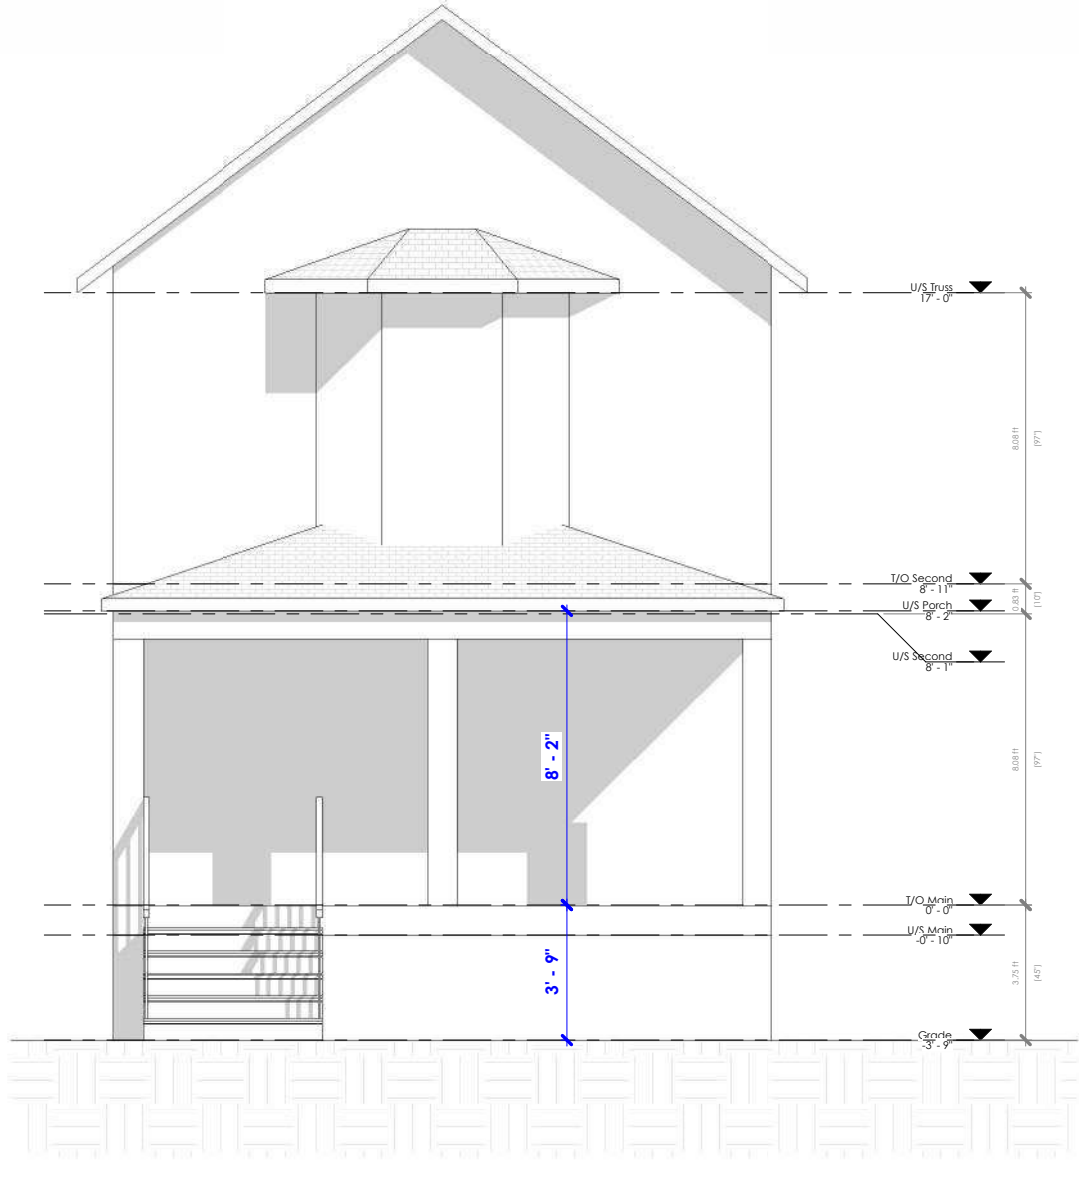

2 Front Elevation
3/16" = 1'-0"

