
 
 


McDowell & Associates
501, 933 17 Avenue SW
Calgary, AB T2T 5R6
(403) 245 8361

West Hillhurst Residence
2536 4 Ave N.W.
Lot 15 ; 11 ; 7525GE

DRAWN BY.
C McDowell

 

1. Report any discrepancies, errors & omissions on these drawings to McDowell & Assoc.
2. If the layout (Structural, Architectural, or Otherwise) is modified from that which is shown on these plans, approvals are required prior to proceeding.
3. Submit shop drawings to McDowell & Assoc. prior to construction.
4. It is the responsibility of the Contractor to study and understand the entire drawing set prior to commencing any stage of construction.

A4



McDowell & Associates
501, 933 17 Avenue SW
Calgary, AB T2T 5R6
(403) 245 8361


West Hillhurst Residence
2536 4 Ave N.W.
Lot 15 ; 11 ; 7525GE

DRAWN BY.
C McDowell


1. Report any discrepancies, errors & omissions on these drawings to McDowell & Assoc.
2. If the layout (Structural, Architectural, or Otherwise) is modified from that which is shown on these plans, approvals are required prior to proceeding.
3. Submit shop drawings to McDowell & Assoc. prior to construction.
4. It is the responsibility of the Contractor to study and understand the entire drawing set prior to commencing any stage of construction.

A5

  

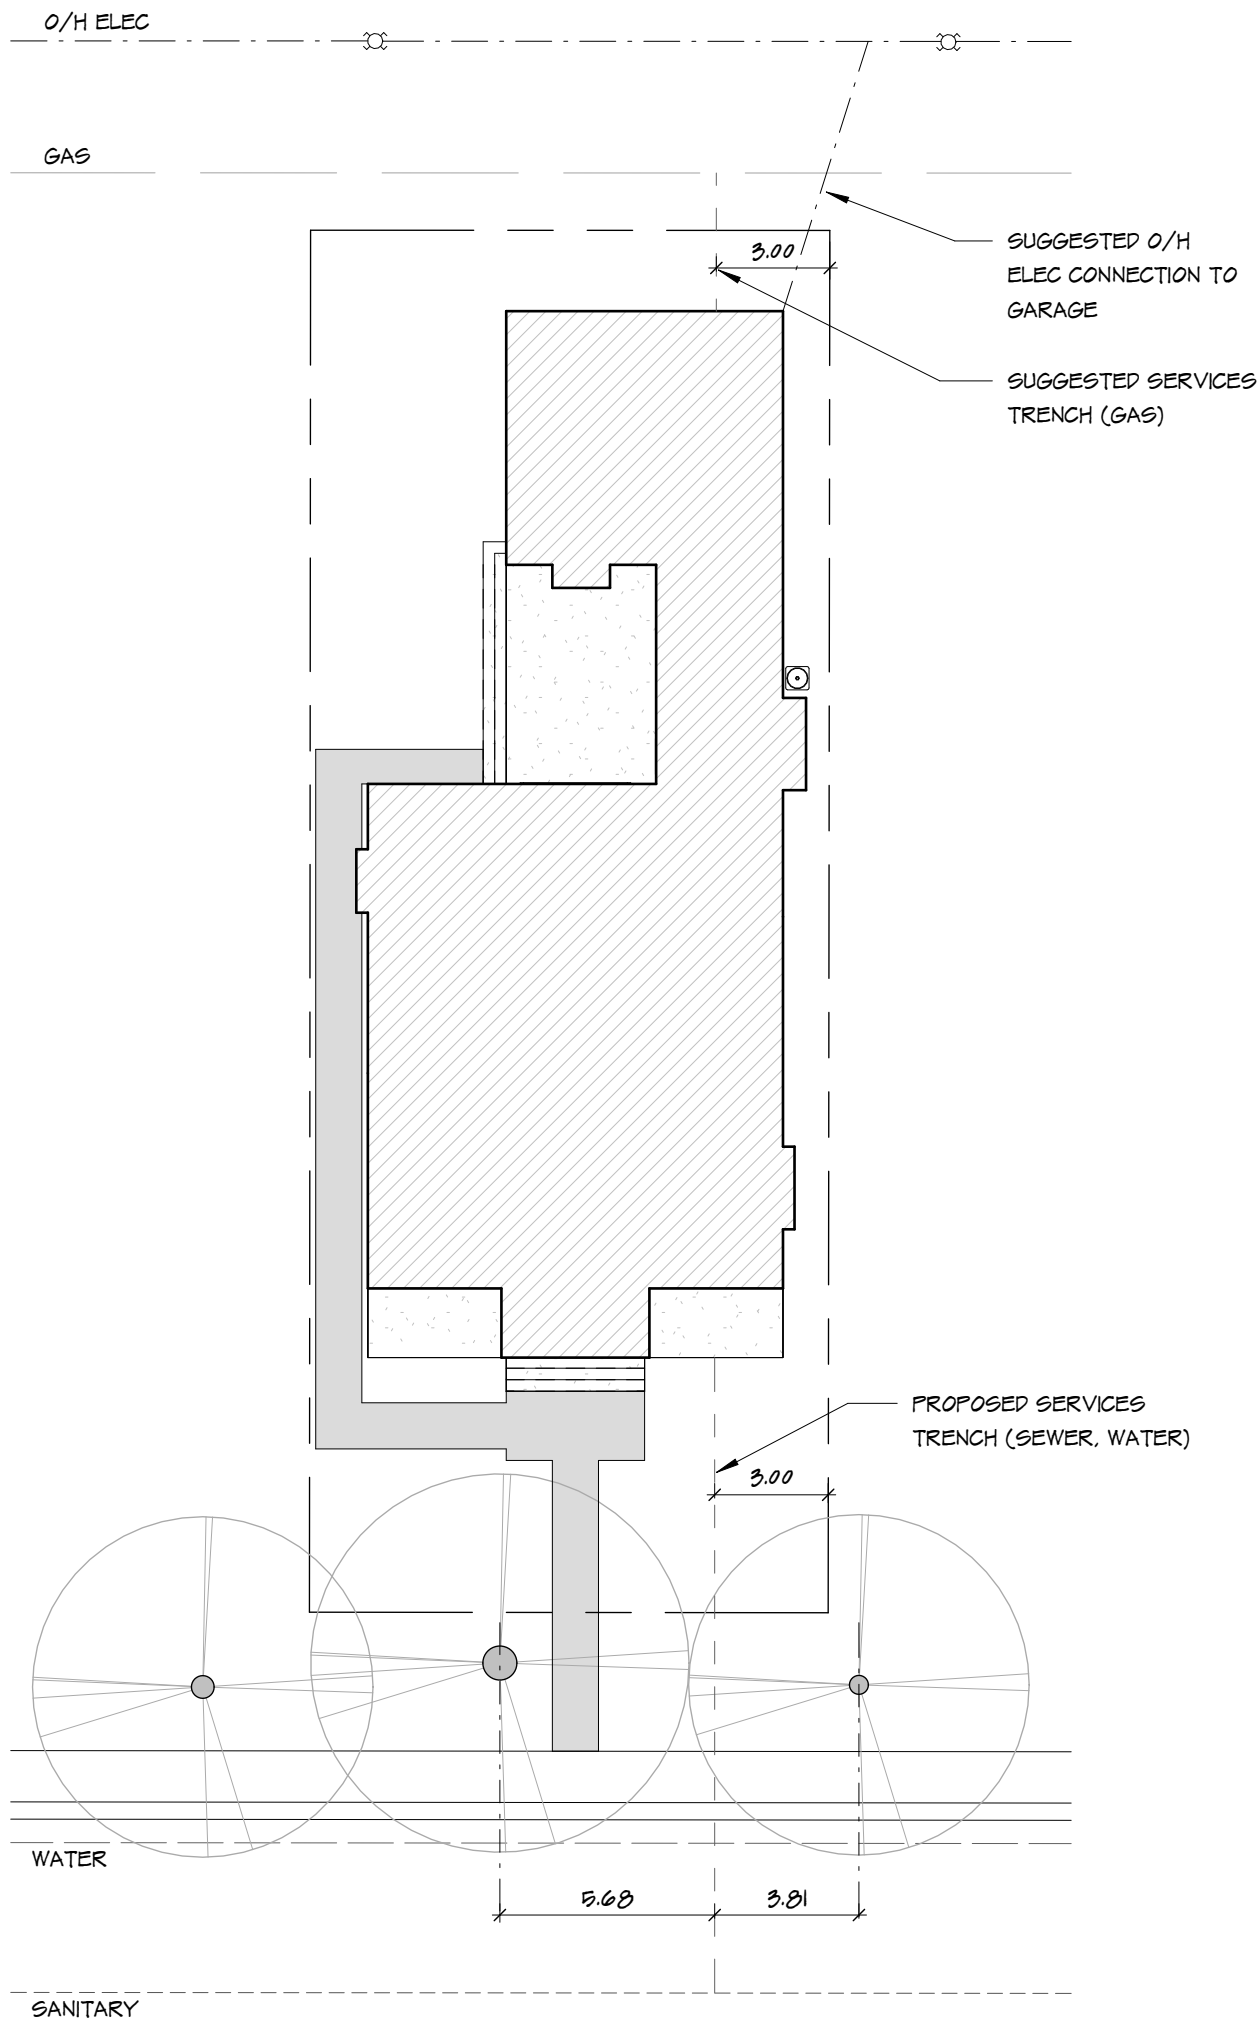

2 Utilities Plan
S1 1:200

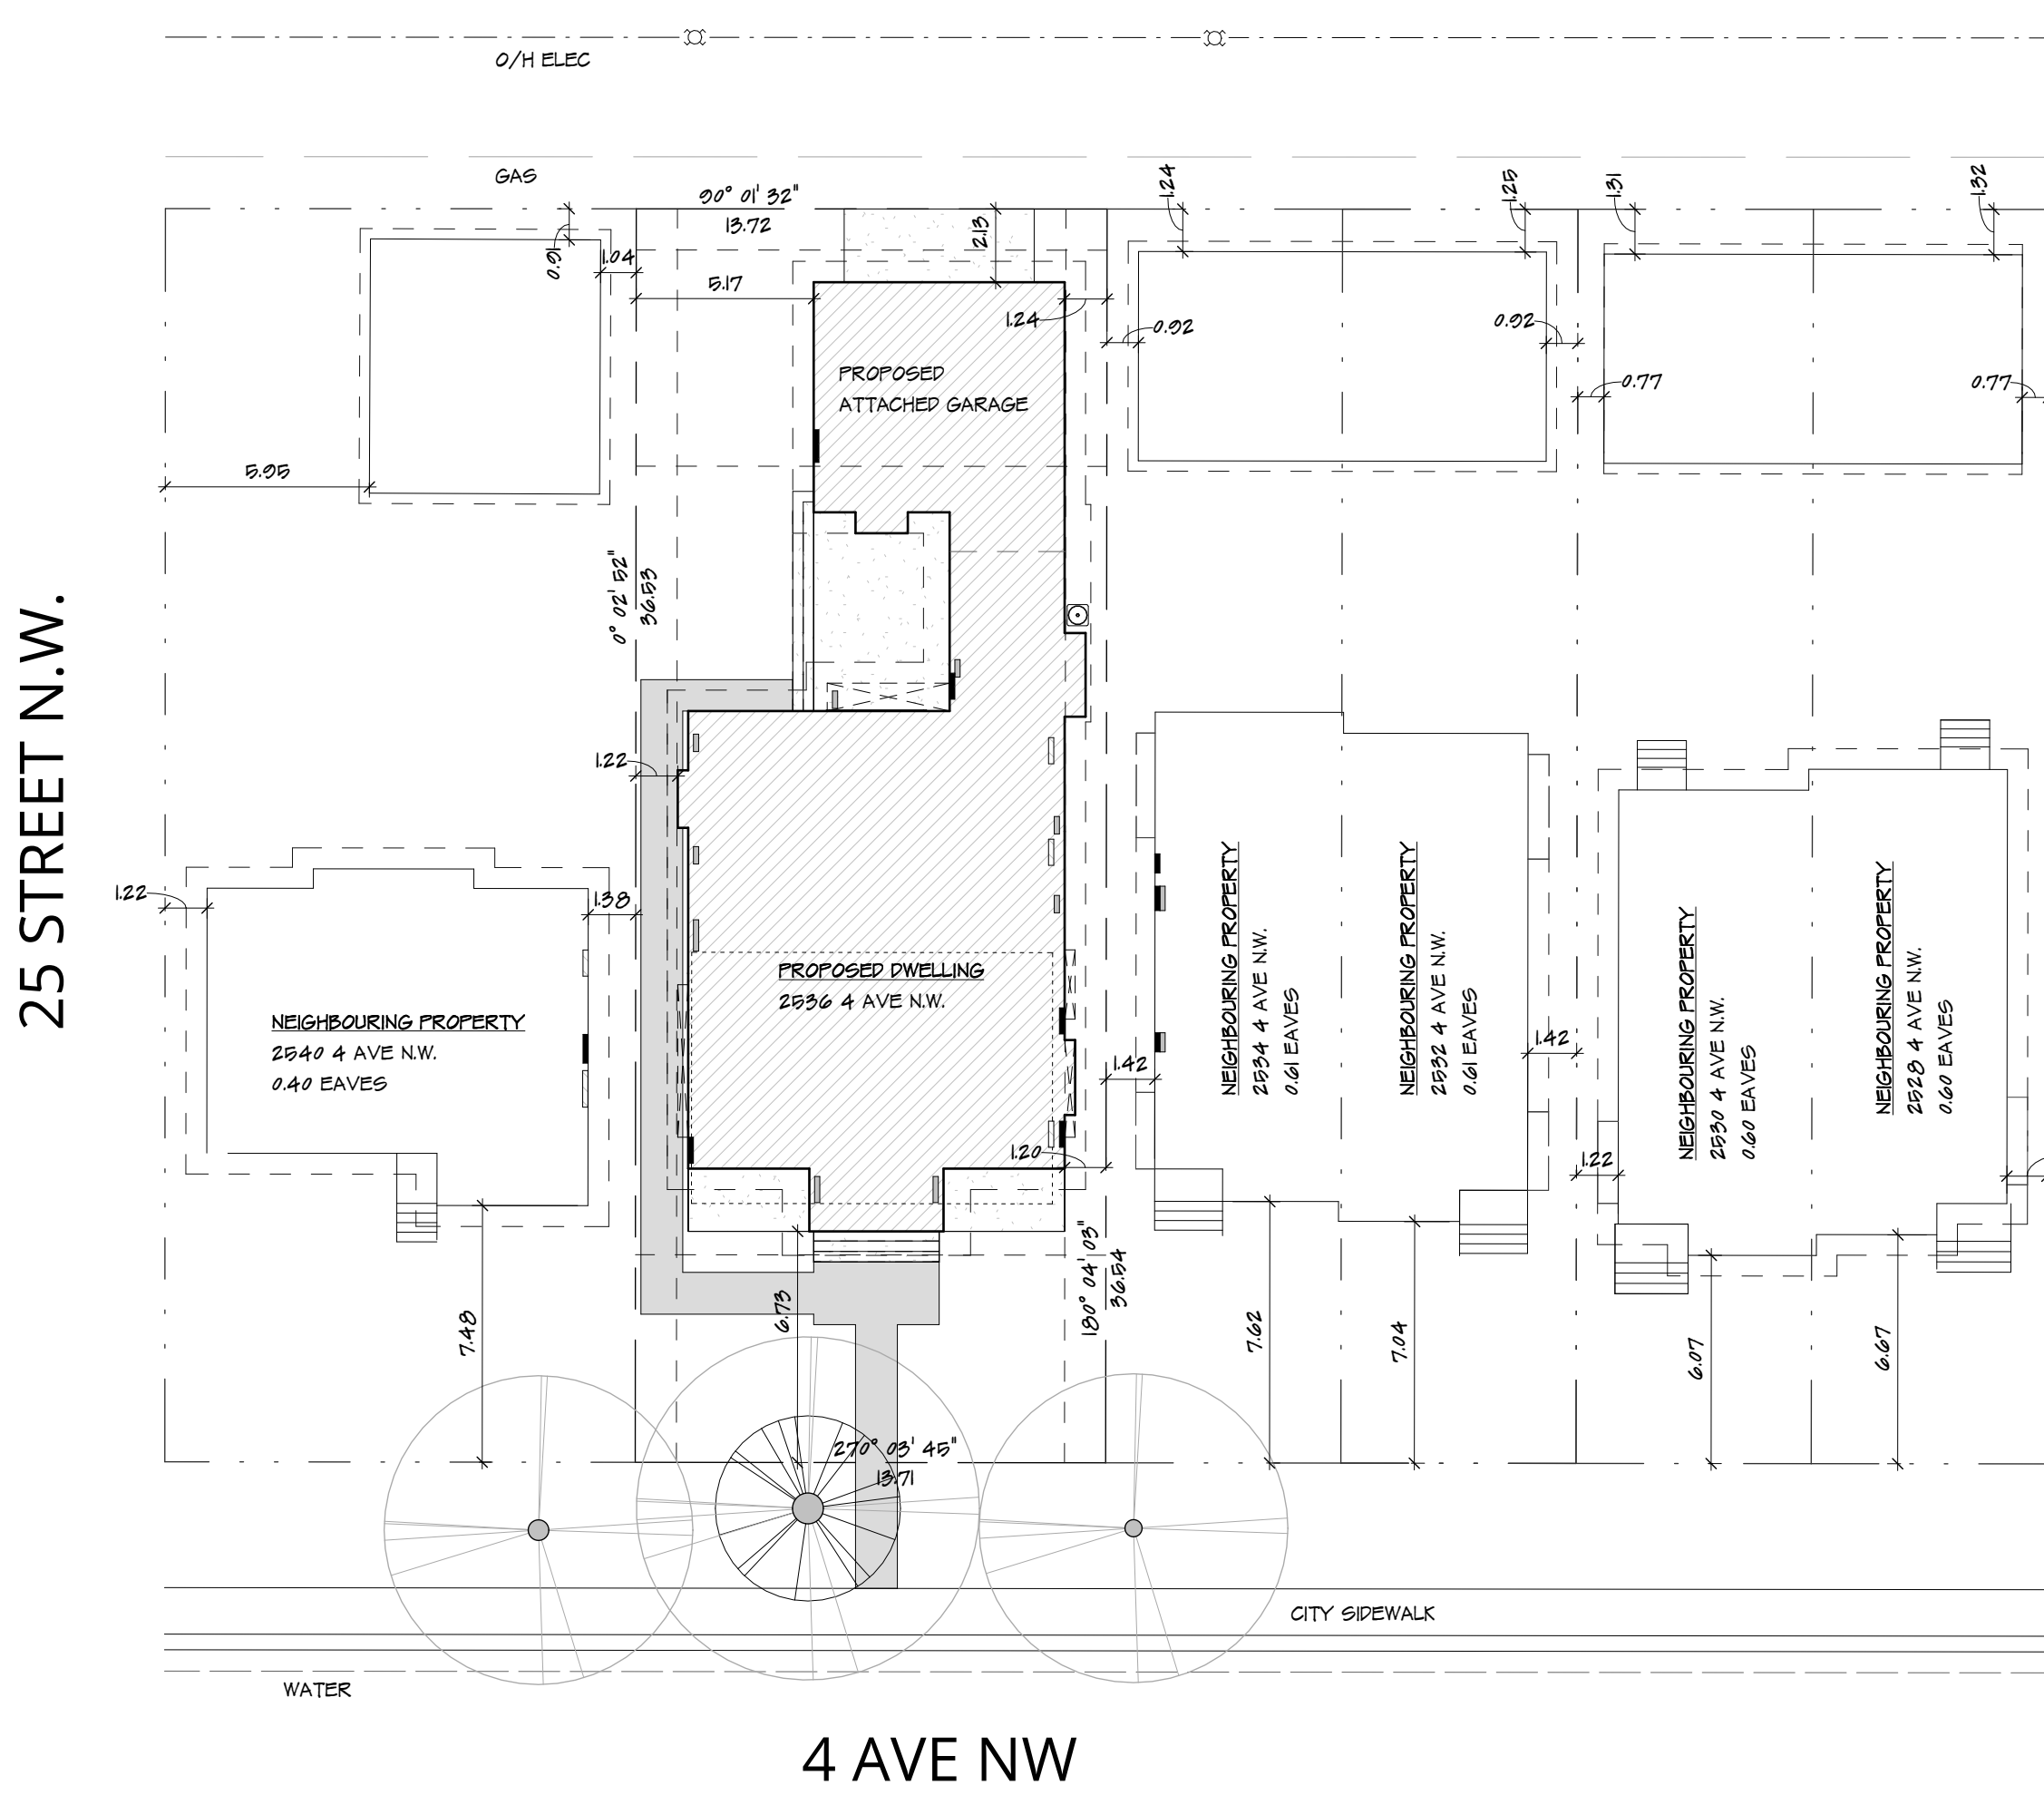

3 Block Plan
S1 1:200



4 Streetscape
S1 1:200

LEGAL DESCRIPTION:

LOT: 18
BLOCK: II
PLAN: 7825GE

ADDRESS: 2536 4 AVE N.W.

U/I: R-C2

LOT AREA: 8010

MAIN HOUSE AREA: 16336 SQM

COV'D PORCH AREA: 827 SQM

GARAGE AREA: 8381 SQM

LOT COVERAGE: 44.98%

L.T.P.I.:--

A.T.P.I.:--

T.O.G.F.: 109786

A.F.G.: 1096683

CALCULATION NOTES:

CONTEXTUAL FRONT SETBACK:
 $(7.48 + 7.62) / 2 = 7.55$
 $7.55 - 1.5 = 6.05m$



CONTEXTUAL BUILDING DEPTH:
 $(17.28 + 22.88) / 2 = 20.08$
 $20.08 + 4.6 = 24.68$

CONTEXTUAL BUILDING HEIGHT:
 $(106118 + 106889) / 2 = 106554$
 $106554 - 106668 = 6.86$
 $6.86 - 1.5 = 5.36$
 $= 5.60m$

MAXIMUM BUILDING HEIGHT:
 $(109668 + 109648) / 2 = 109658$
 $109658 - 10 + 8.6 = 106618m$

SITE LEGEND

- MAIN FLOOR OPENINGS
- UPPER FLOOR OPENINGS
- BASEMENT OPENINGS
- EXISTING GRADE
- PROPOSED GRADE

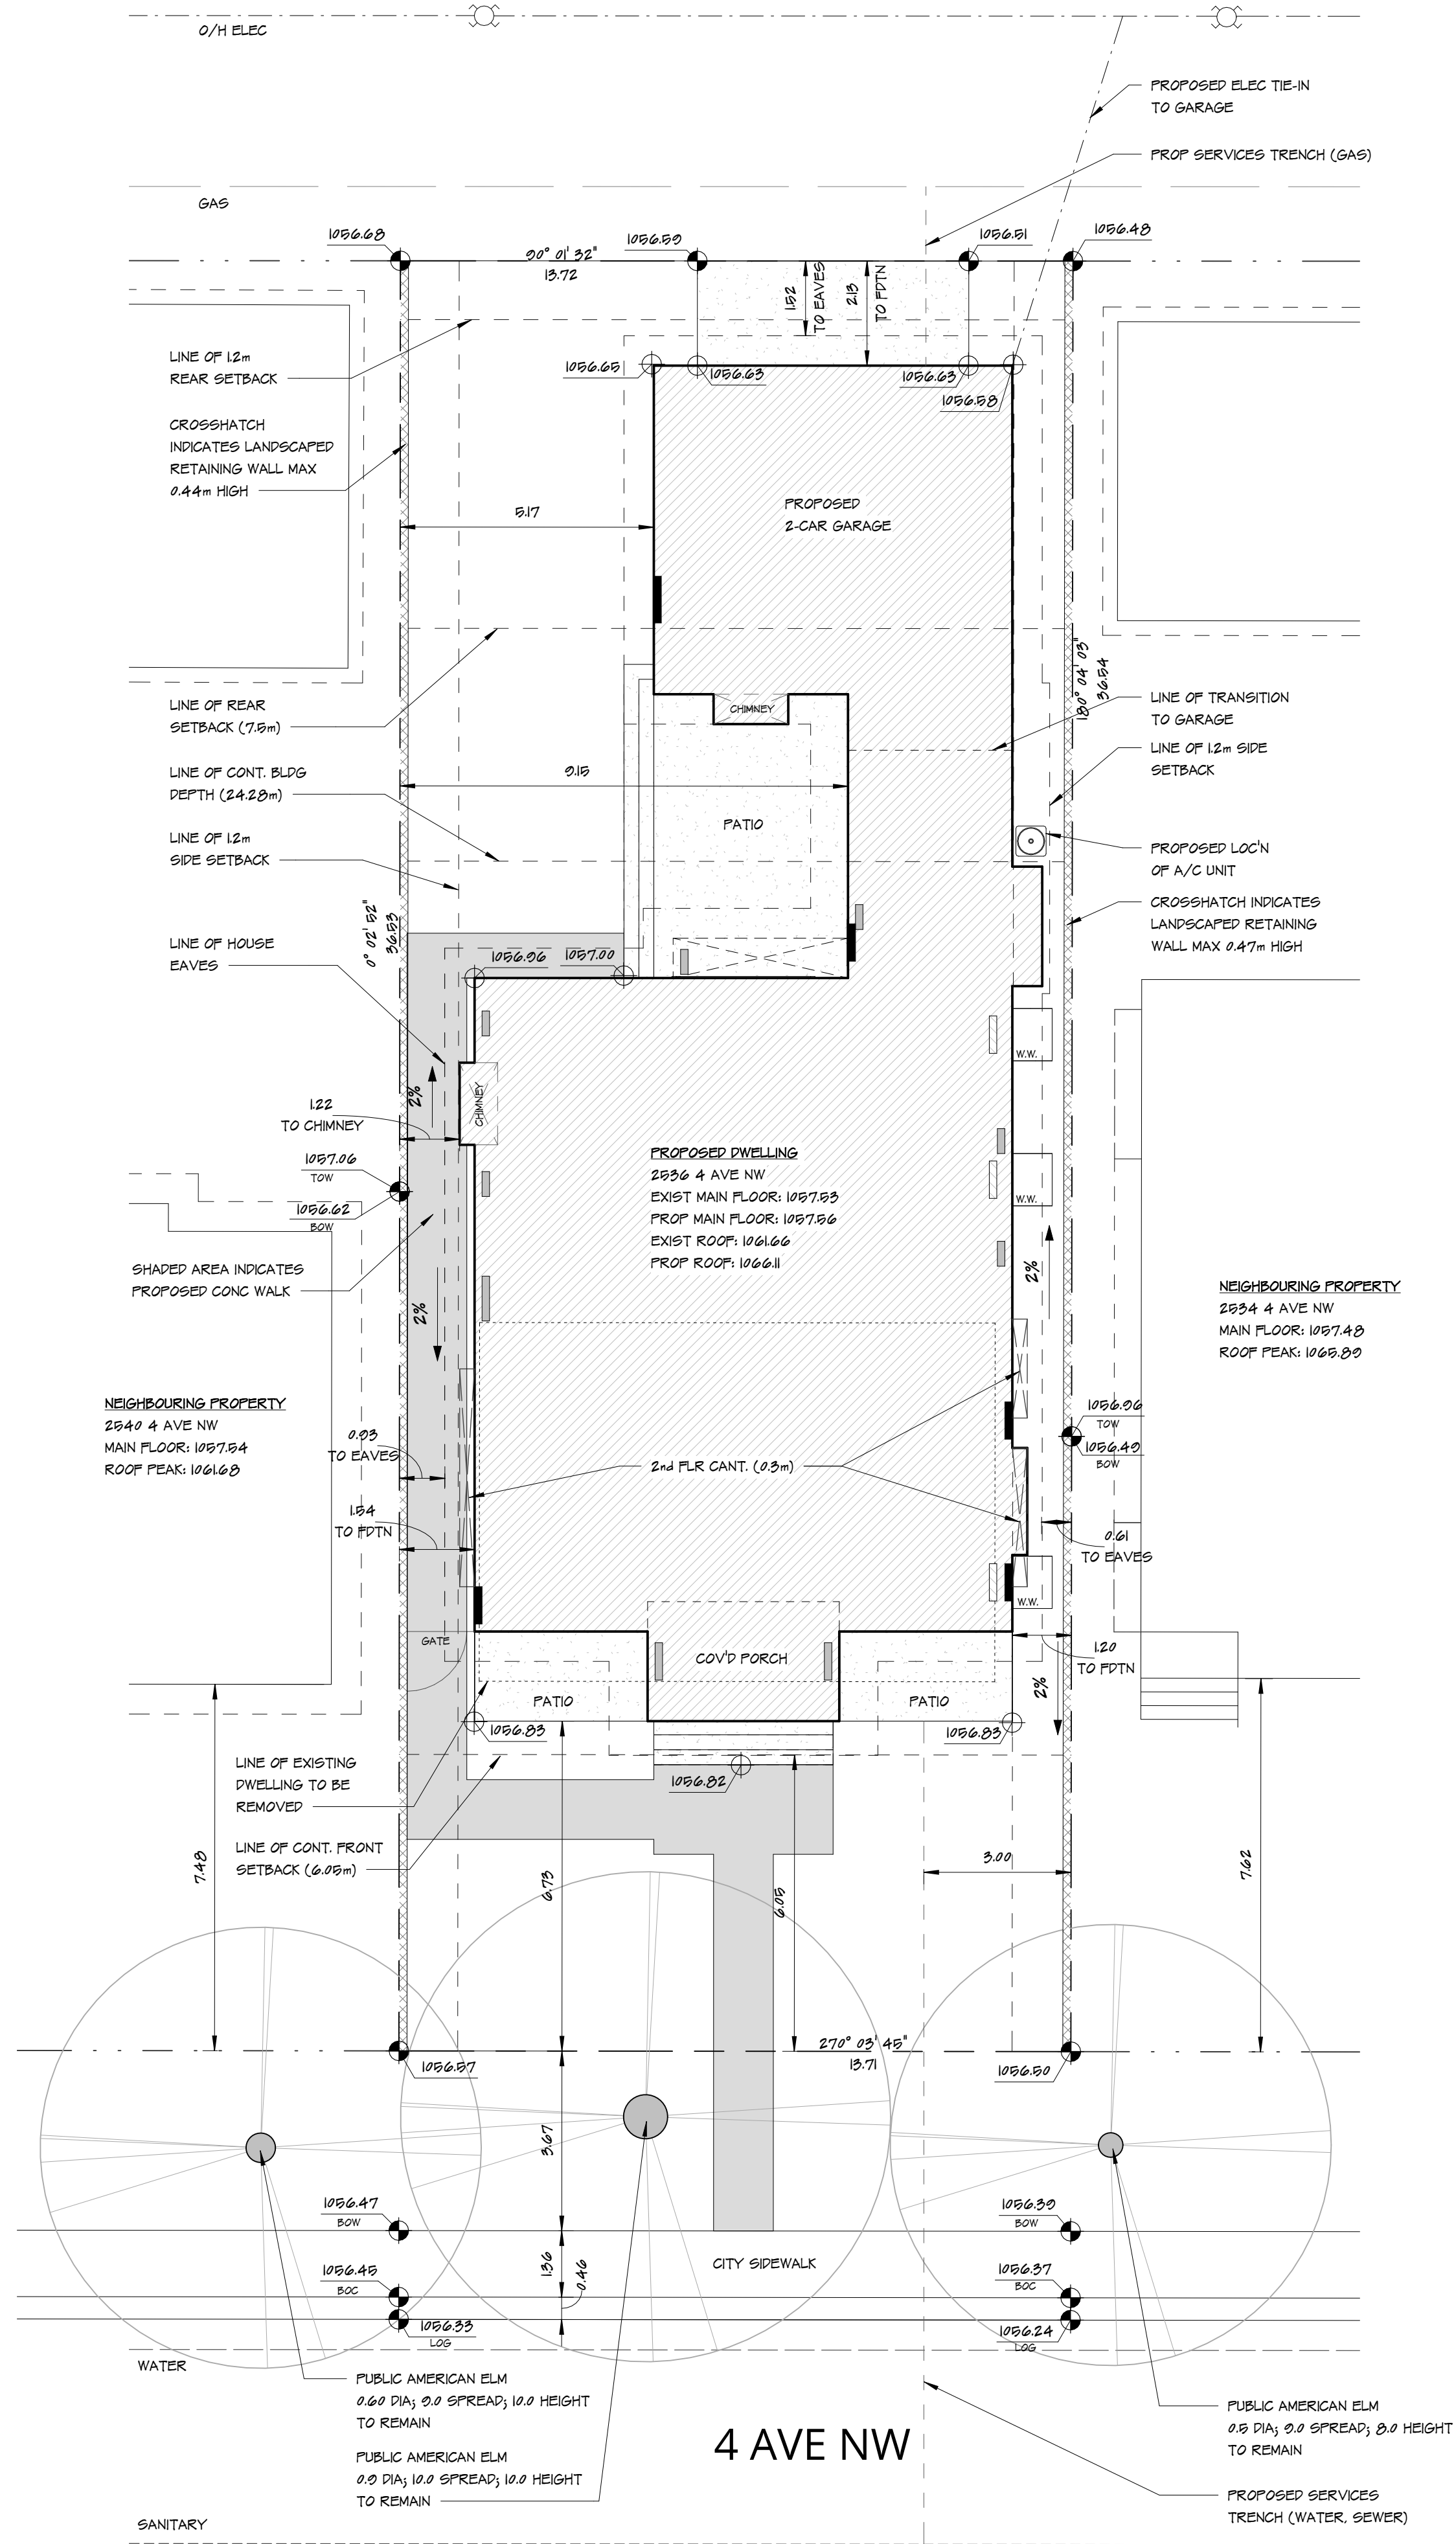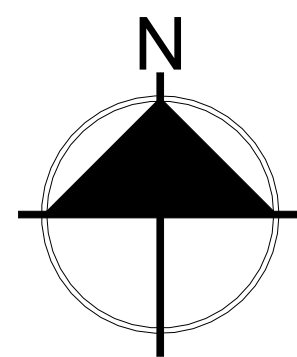

1 Site Plan
S1 1:100

RESIDENTIAL DESIGN



firm

McDowell & Associates
501, 933 17 Avenue SW
Calgary, AB T2T 5R6
(403) 245 8361

mcdownelldesign.com

project

West Hillhurst Residence
2536 4 Ave N.W.
Lot 15 ; 11 ; 7525GE

PROJECT NO. 126-11 DATE ISSUED.
Sep 17, 2026

DRAWN BY:
C McDowell

builder

GENERAL NOTES

- Report any discrepancies, errors & omissions on these drawings to McDowell & Assoc.
- If the layout (Structural, Architectural, or Otherwise) is modified from that which is shown on these plans, approvals are required prior to proceeding.
- Submit shop drawings to McDowell & Assoc. prior to construction.
- It is the responsibility of the Contractor to study and understand the entire drawing set prior to commencing any stage of construction.

Site Plan

S1