

SITE PLAN OF SURVEY PLAN PART 1 PLAN OF LOT 25 REGISTERED PLAN 523, CITY OF OTTAWA

ZONING: R1GG REZONED TO R5B

PROPOSED BUILDING TYPE: 5 STOREY, MID-RISE RENTAL BUILDING
21 RESIDENTIAL RENTAL UNITS

LOT DEPTH: 34.39m (112.83ft)

ADJACENT ZONING:
NORTH: R1GG
SOUTH: R1Y522
WEST SIDE: R1FF
EAST SIDE: R3M(1710)

SCHEDULE 1 AREA: AREA 'C'
SCHEDULE 1A AREA: AREA 'C'

LOT INFO - AFTER ZONING AMENDMENT - ALL MEASUREMENTS MADE TO ROW

E. STANDARD	3055 RICH. REQUIRED	3055 RICH. PROPOSED	EXISTING SINGLE	NOTES
LOT WIDTH:	15m	35.44m	42.85m	
LOT AREA:	540m ²	894.88m ²	1027.5m ²	
HEIGHT:	14.5m	15.9m	<6.0m	Ammand.
FRONT YARD:	3.0m	3.04m	10.83m	
CORNER YARD:	n/a	n/a	n/a	
REAR YARD:	7.5m	8.54m	17.81m	
INTERIOR YARD:	7.5m	3.00m	0.34m	Ammand.
AMENITY AREA:	125m ²	394.9m ²	n/a	339.2m ² COMM.
PARKING SPACES:	25 res. 4 visitor	0 1	1	Ammand.
BIKE SPACES:	11	26	0	
AGG. FRONT LAND:	40%	79.4%	0	
ALL L.C.	NO MAX.	n/a	n/a	
FIRST FL. HABITABLE SPACE	40m ²	419.4m ²	n/a	

BUILDING AREAS

BASEMENT FL. GFA:	-	0m ²
FIRST FL. GFA:	-	273.0m ²
SECOND FL. GFA:	-	331.6m ²
THIRD FL. GFA:	-	331.6m ²
FOURTH FL. GFA:	-	288.8m ²
STORAGE:	-	57.5m ²
GARAGE/CARPORT:	-	285.5m ²
EXITS/CORR. (ALL FLOORS):	-	340.1m ²
TOTAL GFA:	-	1205.0m ²
TOTAL ALL AREAS:	-	1830.0m ²

PROPOSED SITE DEVELOPMENT INFO.

NEW GROSS FLOOR AREA:	1205.0m ²
EX. GROSS FLOOR AREA:	0.0m ²
NUMBER OF UNITS:	21
PROPOSED STOREYS:	5

BUILDING COVERAGE:

SOFT LANDSCAPING CVG.:	41.2%
HARD LANDSCAPING CVG.:	39.2%
DECKS/PORCH/STEPS:	7.8%
ASPHALT CVG.:	0.0%
OTHER:	10.4%

SURVEY INFO.

SURVEY INFO TAKEN FROM
SURVEYORS REAL PROPERTY REPORT
PART 1, PLAN OF LOT 25, REGISTERED PLAN 523, CITY OF OTTAWA
PREPARED BY:
ANNIE O'SULLIVAN, VOLLEBEK LTD
DEC. 20, 2021

EX. TREE TO BE REMOVED

NEW CONIFEROUS TREE

DENOTES SOFT LANDSCAPING

DENOTES HARD LANDSCAPING

EXISTING BUILDING FOOTPRINT

PROPOSED RIVERSTONE

PROPOSED ASPHALT DRIVEWAY

PROPOSED WOOD DECKS/ BALCONIES

CAR PARKING SPACE (ASPHALT)

BIYCYCLE PARKING (ASPAHLT)

WASTE COLLECTION AREA

SNOW STORAGE AREA

PROPOSED/EXISTING ENTRY/EXIT

PF — TEMPORARY PROTECTION FENCE

EX. UTILITY POLE

EX. CHAINED LINK/BOARD FENCE

PROPERTY LINE

MOTION SENSING EXT. LIGHTS

WASTE COLLECTION LEGEND

GB 2YD GARBAGE CONTAINER

BB 360L FIBRE CONTAINER

B 360L GML CONTAINER

G 240L ORGANICS

PRIVATE COLLECTION

SITE NOTES

NEW ROOF DOWN SPOUTS SHALL NOT BE DIRECTED TOWARDS THE ADJACENT PROPERTIES

EXCAVATED MATERIAL TO BE REMOVED FROM PROPERTY

ALL GRADE TO SLOPE 2% AWAY FROM FOUNDATION WALL

ALL MEASUREMENTS ARE METRIC (ACCOMPANYING IMPERIAL MEAS. MAY APPEAR)

EXISTING GRADING AND DRAINAGE PATTERNS NOT TO BE ALTERED UNLESS OTHERWISE NOTED BY THE CIVIL ENGINEER

SNOW ACCUMULATION TO BE REMOVED OFF SITE IMMEDIATELY AS NEEDED

EXISTING PLANTING MATERIAL

CODE	COMMON NAME	QTY.	SIZE (DIA.)	CONDITION	NOTES
DECIDUOUS TREES					
CONIFEROUS TREES					
SHRUBS					
NEW PLANTING MATERIAL					
CODE	COMMON NAME	QTY.	SIZE (DIA.)	CONDITION	NOTES
DECIDUOUS TREES					
DT1	RED MAPLE	2	50mm Cal.		
CONIFEROUS TREES					
SHRUBS					

3

KEY PLAN & CONTEXT

A1

SCALE

NO SCALE

ISSUED FOR ZONING AMMEND.
AUGUST 16, 2025

1 SITE PLAN
A1 SCALE 3/32" = 1'-0"

UNPOISED ARCHITECTURE INC.
5-16 SWETLAND AVE.
OTTAWA, ON K1N 7T6
AZUL DESIGNS
2277 PROSPECT AVE.
OTTAWA, ON K1M 1G2

The undersigned has reviewed and takes responsibility for this design, and has the qualifications and meets the requirements set out in the Ontario Building Code to be a designer.

RESPONSIBILITIES:
DO NOT SCALE DRAWINGS
ALL DESIGN AND CONSTRUCTION TO BE IN ACCORDANCE WITH THE ONTARIO BUILDING CODE 2006
ALL CONTRACTORS MUST WORK IN ACCORDANCE WITH ALL LAWS, REGULATIONS AND BYLAWS HAVING JURISDICTION
IT IS THE RESPONSIBILITY OF THE APPROPRIATE CONTRACTOR TO CHECK AND VERIFY ALL DIMENSIONS ON SITE AND REPORT ALL ERRORS AND OMISSIONS TO THE ARCHITECT/DESIGNER

COPYRIGHT RESERVED
GENERAL NOTES:

3055 RICHMOND ROAD
SCOPE OF WORK: NEW 5 STOREY MID RISE RENTAL BUILDING - 21 UNITS

OWNER/CLIENT: UNPOISED ARCHITECTURE INC.
ARCHITECT/DESIGNER: UNPOISED ARCHITECTURE INC.
APPLICABLE PLANNING: WEST CANADA INC.
CIVIL ENGINEER: C3 ENGINEERING INC.
LANDSCAPING: L3PAC LANDSCAPING
SURVEYOR: ANNIE O'SULLIVAN, VOLLEBEK LTD

CONSULTANTS:
STRUCTURAL: TSD
MECHANICAL: TSD
ELECTRICAL: TSD


PROJECT: 3055 RICHMOND RD.
3055 RICHMOND RD.
OTTAWA, ON K2B 6S8
613-000-0000

DRAWING NAME: SITE PLAN

DRAWN BY: F.M.
DATE: APRIL 12, 2022
SCALE: AS NOTED

A1

FILE NUMBER: D07-12-22-0147

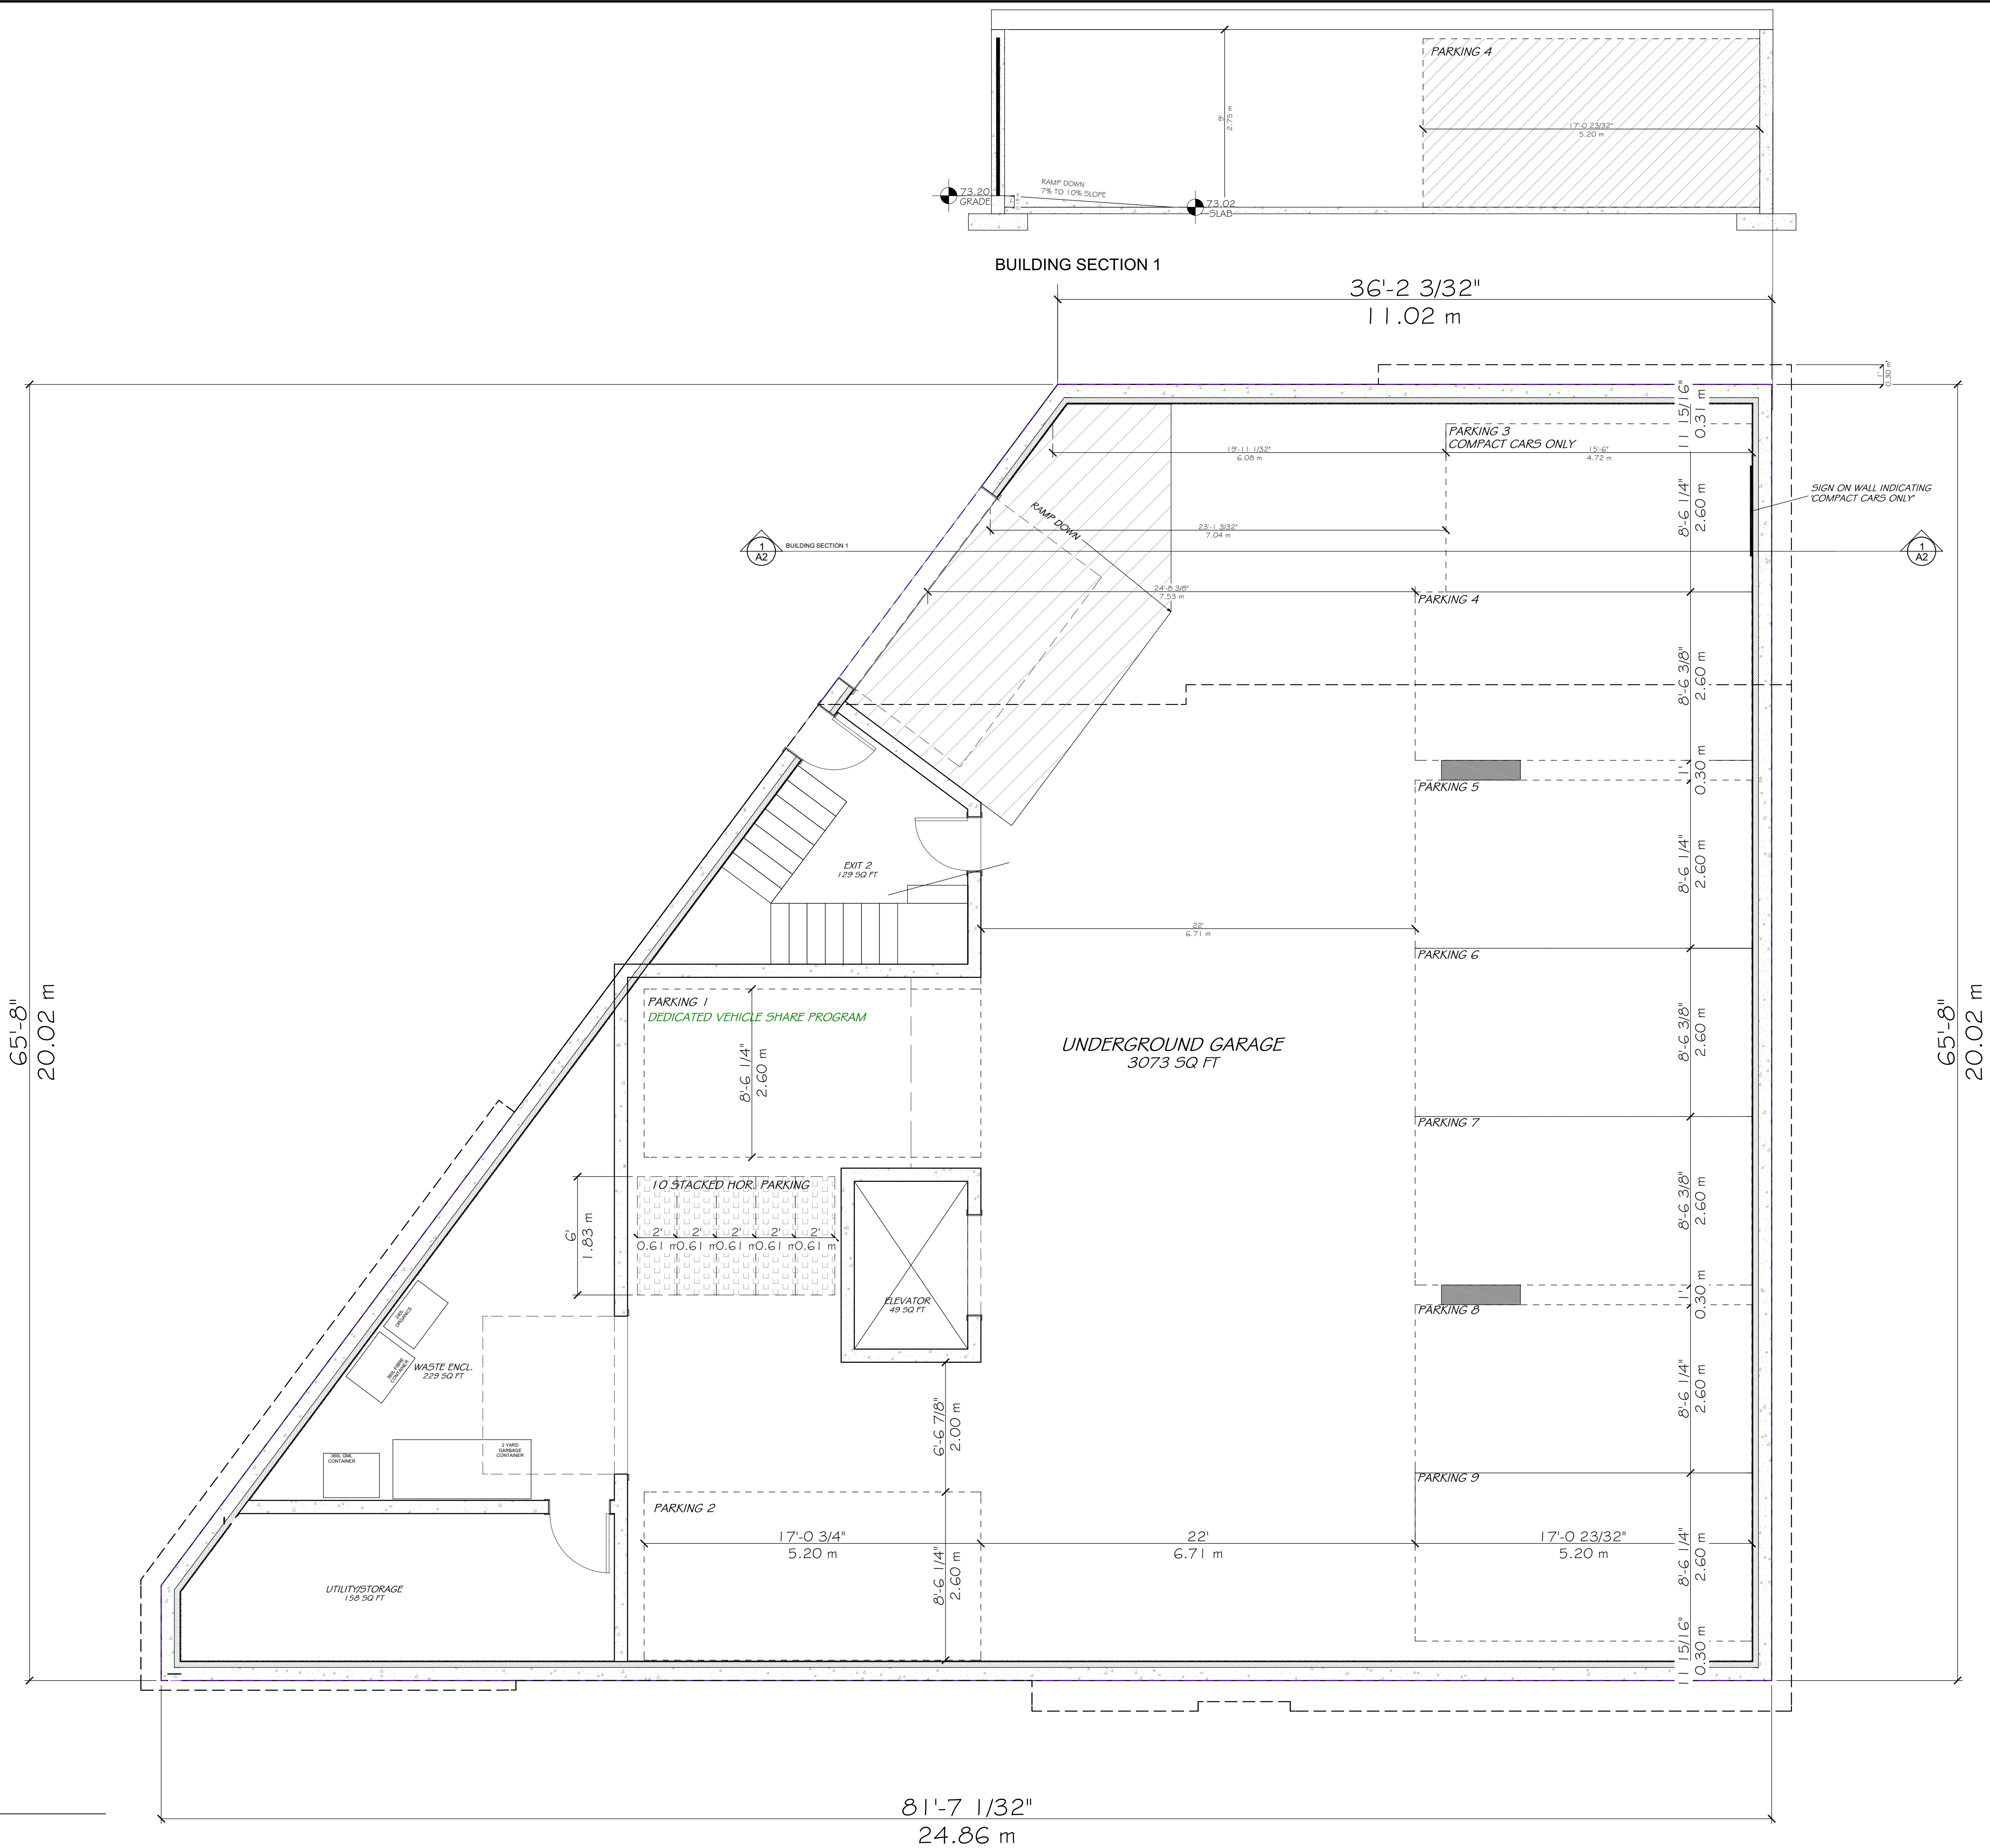

UNPOISED ARCHITECTURE INC.
5-16 SWEETLAND AVE.
OTTAWA, ON K1N 7T6
AZUL DESIGNS
2777 PROSPECT AVE.
OTTAWA, ON K1H 1G2

The undersigned has reviewed and takes responsibility for this design, and has the qualifications and meets the requirements set out in the Ontario Building Code to be a designer.

RESPONSIBILITIES:
DO NOT SCALE DRAWINGS
ALL DESIGN AND CONSTRUCTION TO BE IN ACCORDANCE WITH THE ONTARIO BUILDING CODE 2006
ALL CONTRACTORS MUST WORK IN ACCORDANCE WITH ALL LAWS, REGULATIONS AND BYLAWS HAVING JURISDICTION
IT IS THE RESPONSIBILITY OF THE APPROPRIATE CONTRACTOR TO CHECK AND VERIFY ALL DIMENSIONS ON SITE AND REPORT ALL ERRORS AND OMISSIONS TO THE ARCHITECT/DESIGNER
COPYRIGHT RESERVED
GENERAL NOTES:

3055 RICHMOND ROAD

SCOPE OF WORK: NEW 5 STOREY MID RISE
RENTAL BUILDING - 21 UNITS

OWNER/DEVELOPER:
PARADELLER INC.
1000 SHERBOURNE RD.
OTTAWA, ON K2H 1S5

ARCHITECT/DESIGNER:
UNPOISED ARCHITECTURE INC.
5-16 SWEETLAND AVE.
OTTAWA, ON K1N 7T6


ARCHITECT/PLANNER:
WEST CANADIAN
2111 GARDENWAY DR. SUITE 300
OTTAWA, ON K2H 9K2

CIVIL ENGINEER:
C.B. TOWN ENGINEERING INC.
100 CONQUEST CIRCLE
OTTAWA, ON K1T 4G9

LANDSCAPING:
L.P. & S. ASSOCIATES
P.O. Box 457, Station T
OTTAWA, ON K1N 1B0

SURVEYOR:
ANDR. OSULLIVAN, COLLIER & CO.
10 CONQUEST CIRCLE, SUITE 300
OTTAWA, ON K1T 4G9

CONSULTANTS:		
STRUCTURAL: TSD		MDY
MECHANICAL: TSD		
ELECTRICAL: TSD		
5	REVISED SITE PLAN	09/08/25
4	REVISED SITE PLAN	09/08/24
3	REVISED SITE PLAN	08/09/22
2	REVISED SITE PLAN	07/09/22
1	PRELIMINARIES	04/10/22
NO.	REVISION/ISSUE	DATE
PROJECT: 3055 RICHMOND RD.		
3055 RICHMOND RD. OTTAWA, ON K2H 8S8		
DRAWING NAME: FLOOR PLANS		
DRAWN BY: F.M.	SHEET: A2	
DATE: APRIL 12, 2022		
SCALE: AS NOTED		

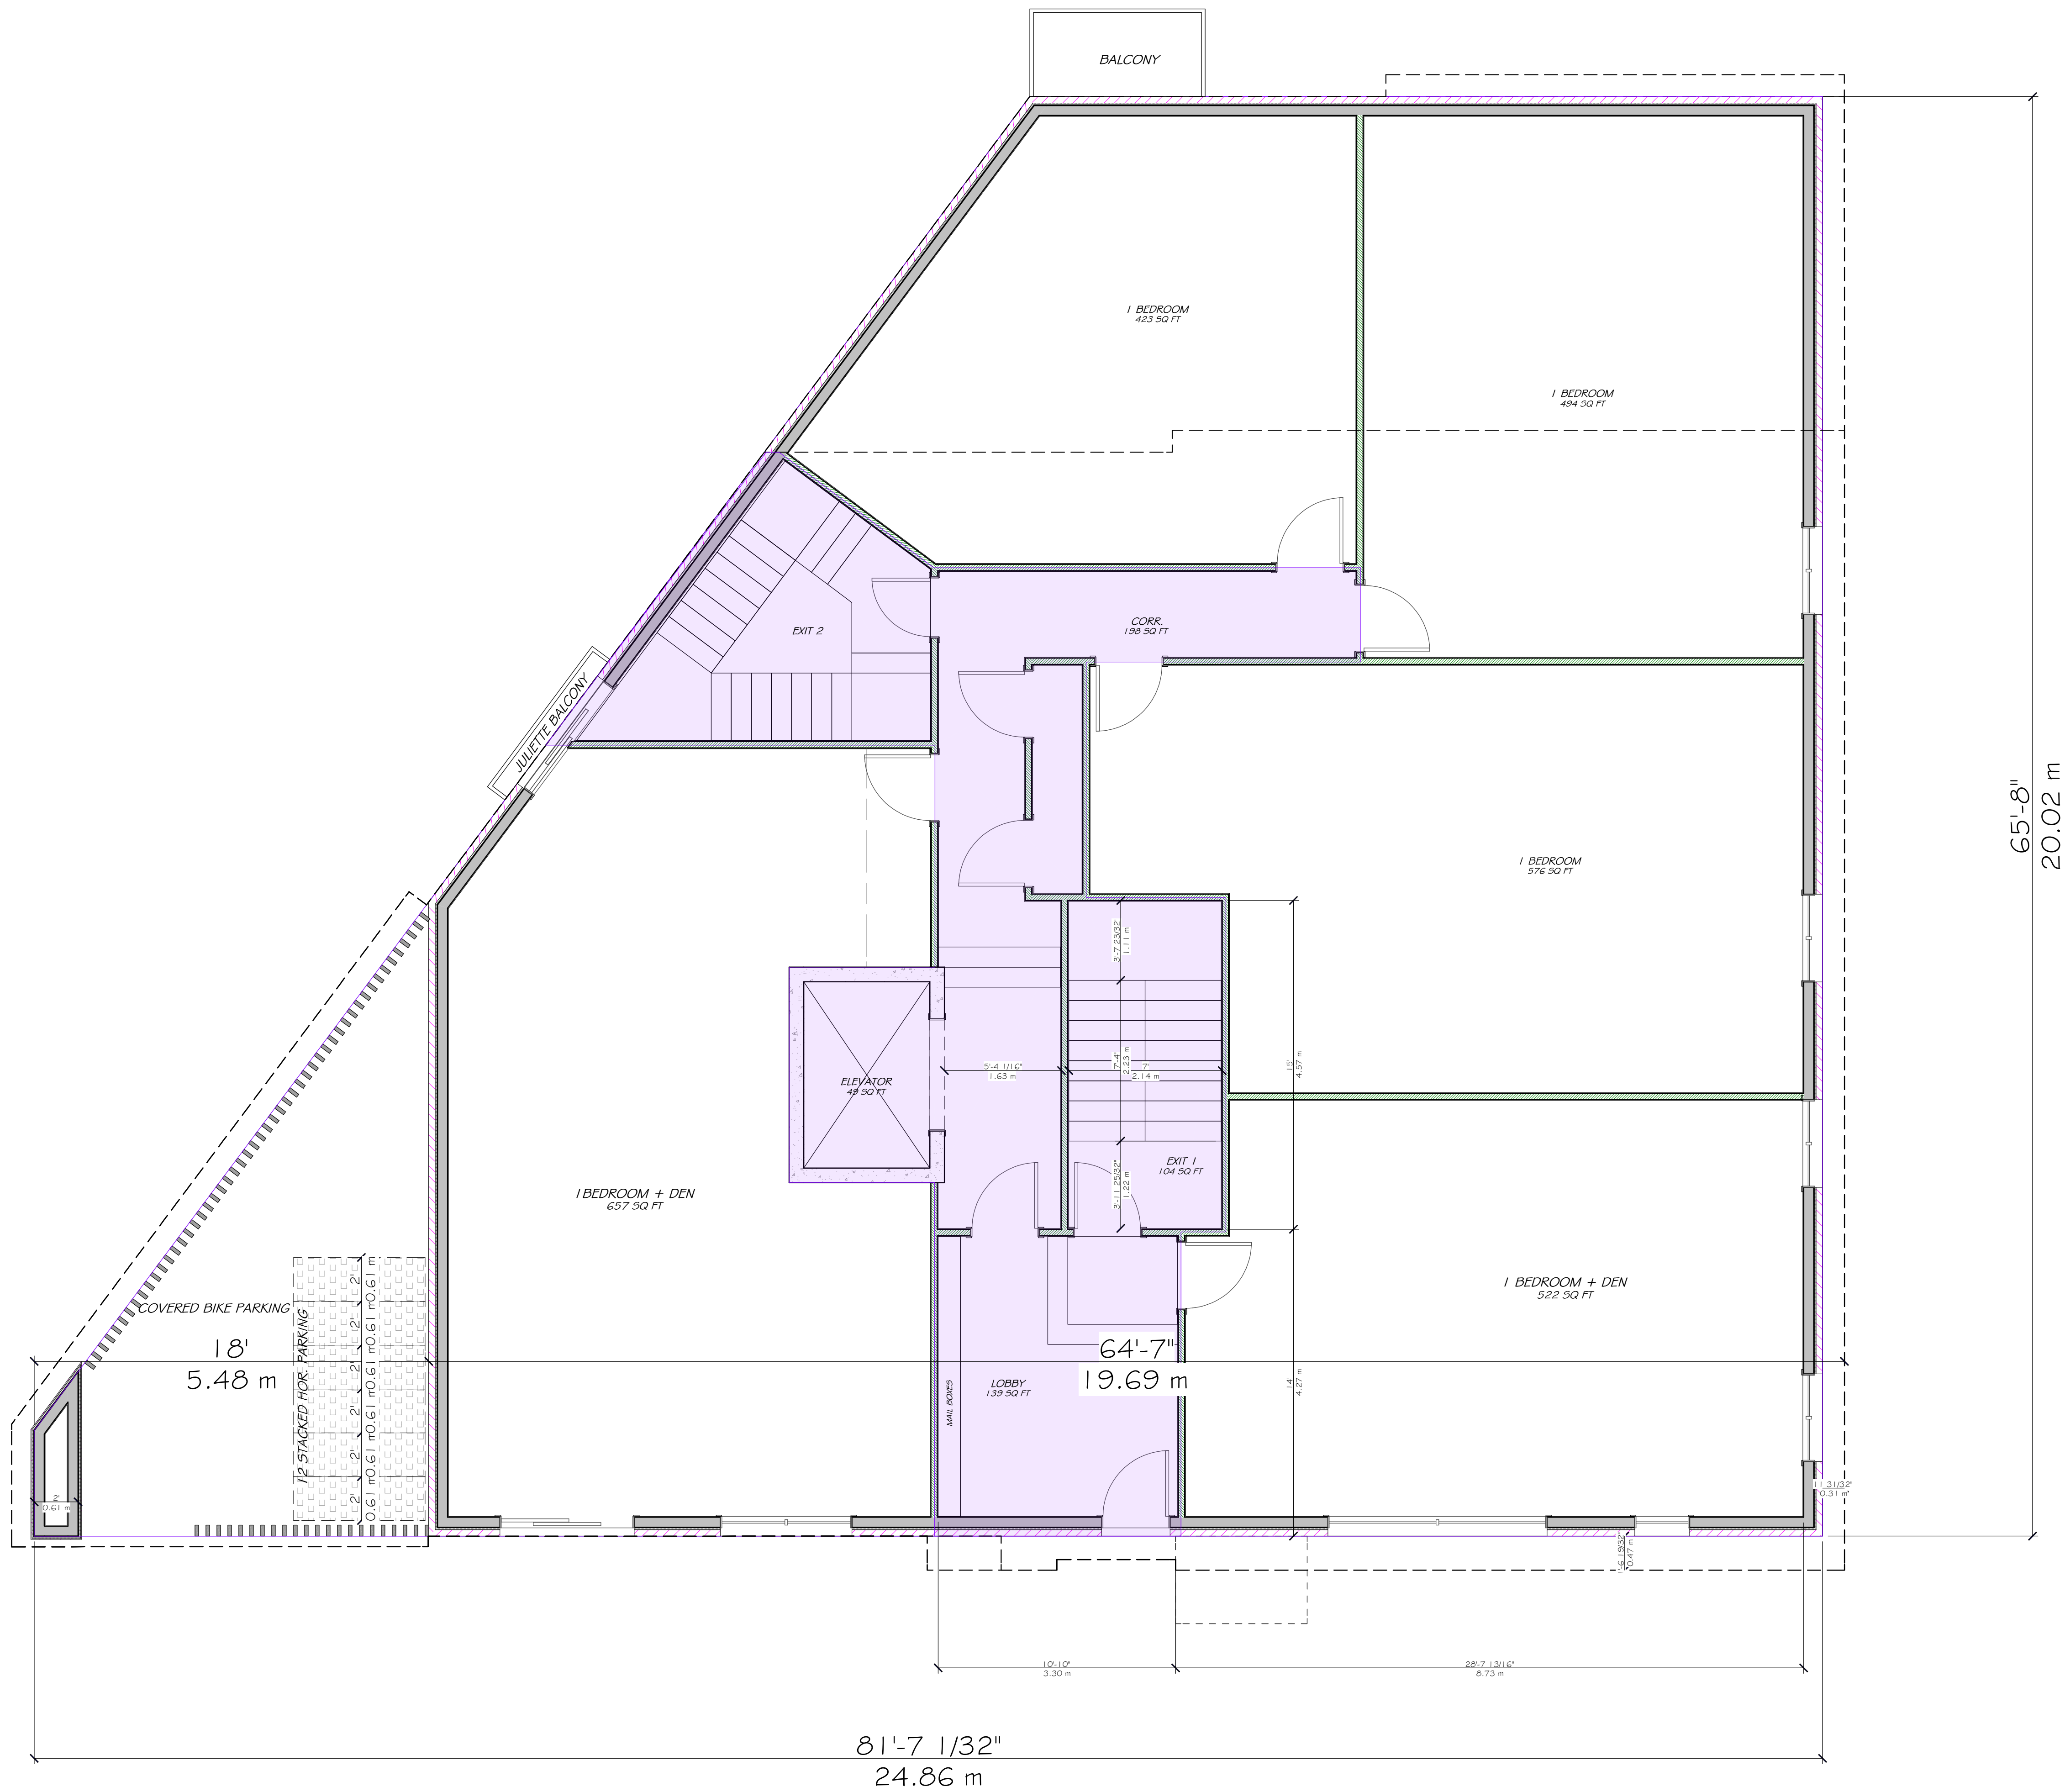

UNPOISED ARCHITECTURE INC.
5-16 SWEETLAND AVE.
OTTAWA, ON K1N 7T6
AZUL DESIGNS
2277 PROSPECT AVE.
OTTAWA, ON K1H 1G2

The undersigned has reviewed and takes responsibility for this design, and has the qualifications and meets the requirements set out in the Ontario Building Code to be a designer.

RESPONSIBILITIES:
DO NOT SCALE DRAWINGS
ALL DESIGN AND CONSTRUCTION TO BE IN ACCORDANCE WITH THE ONTARIO BUILDING CODE 2006
ALL CONTRACTORS MUST WORK IN ACCORDANCE WITH ALL LAWS, REGULATIONS AND BYLAWS HAVING JURISDICTION
IT IS THE RESPONSIBILITY OF THE APPROPRIATE CONTRACTOR TO CHECK AND VERIFY ALL DIMENSIONS ON SITE AND REPORT ALL ERRORS AND OMISSIONS TO THE ARCHITECT DESIGNER
COPYRIGHT RESERVED
GENERAL NOTES:

3055 RICHMOND ROAD
SCOPE OF WORK: NEW 5 STOREY MID RISE
RENTAL BUILDING - 21 UNITS

OWNER/DEVELOPER:
PARADELLER INC.
1850 KENNEDY RD.
OTTAWA, ON K1M 1K5
KOB-185

ARCHITECT DESIGNER:
UNPOISED ARCHITECTURE INC.
5-16 SWEETLAND AVE.
OTTAWA, ON
K1N 7T6


APRIL PLANNING:
WEST CANADA INC.
2511 GARDENWAY DR. SUITE 300
OTTAWA, ON
K2B 9K2


CIVIL ENGINEER:
C.B. 1504 PAPERBERRY INC.
P.O. Box 6207 Station T
OTTAWA, ON
K1T 1G3


LANDSCAPING:
LORNA GARDENING
P.O. Box 6207 Station T
OTTAWA, ON
K1T 1G3

SURVEYOR:
ARND, OSALAH, VOLLEBAEK LTD
10 CONQUEST DRIVE, SUITE 300
OTTAWA, ON
K2E 7G8

CONSULTANTS:		
STRUCTURAL TSO	MECHANICAL TSO	
ELECTRICAL TSO	MECHANICAL TSO	
NO.	REVISION/ISSUE	DATE
5	REVISED SITE PLAN	09/28/25
4	REVISED SITE PLAN	09/28/24
3	REVISED SITE PLAN	08/09/22
2	REVISED SITE PLAN	07/29/22
1	PRELIMINARIES	04/12/22
NO.	REVISION/ISSUE	DATE
PROJECT:	3055 RICHMOND RD.	
	3055 RICHMOND RD.	
	OTTAWA, ON K2B 9K8	
DRAWING NAME:	FLOOR PLANS	
DRAWN BY:	F.M.	SHEET:
DATE:	APRIL 12, 2022	
SCALE:	AS NOTED	

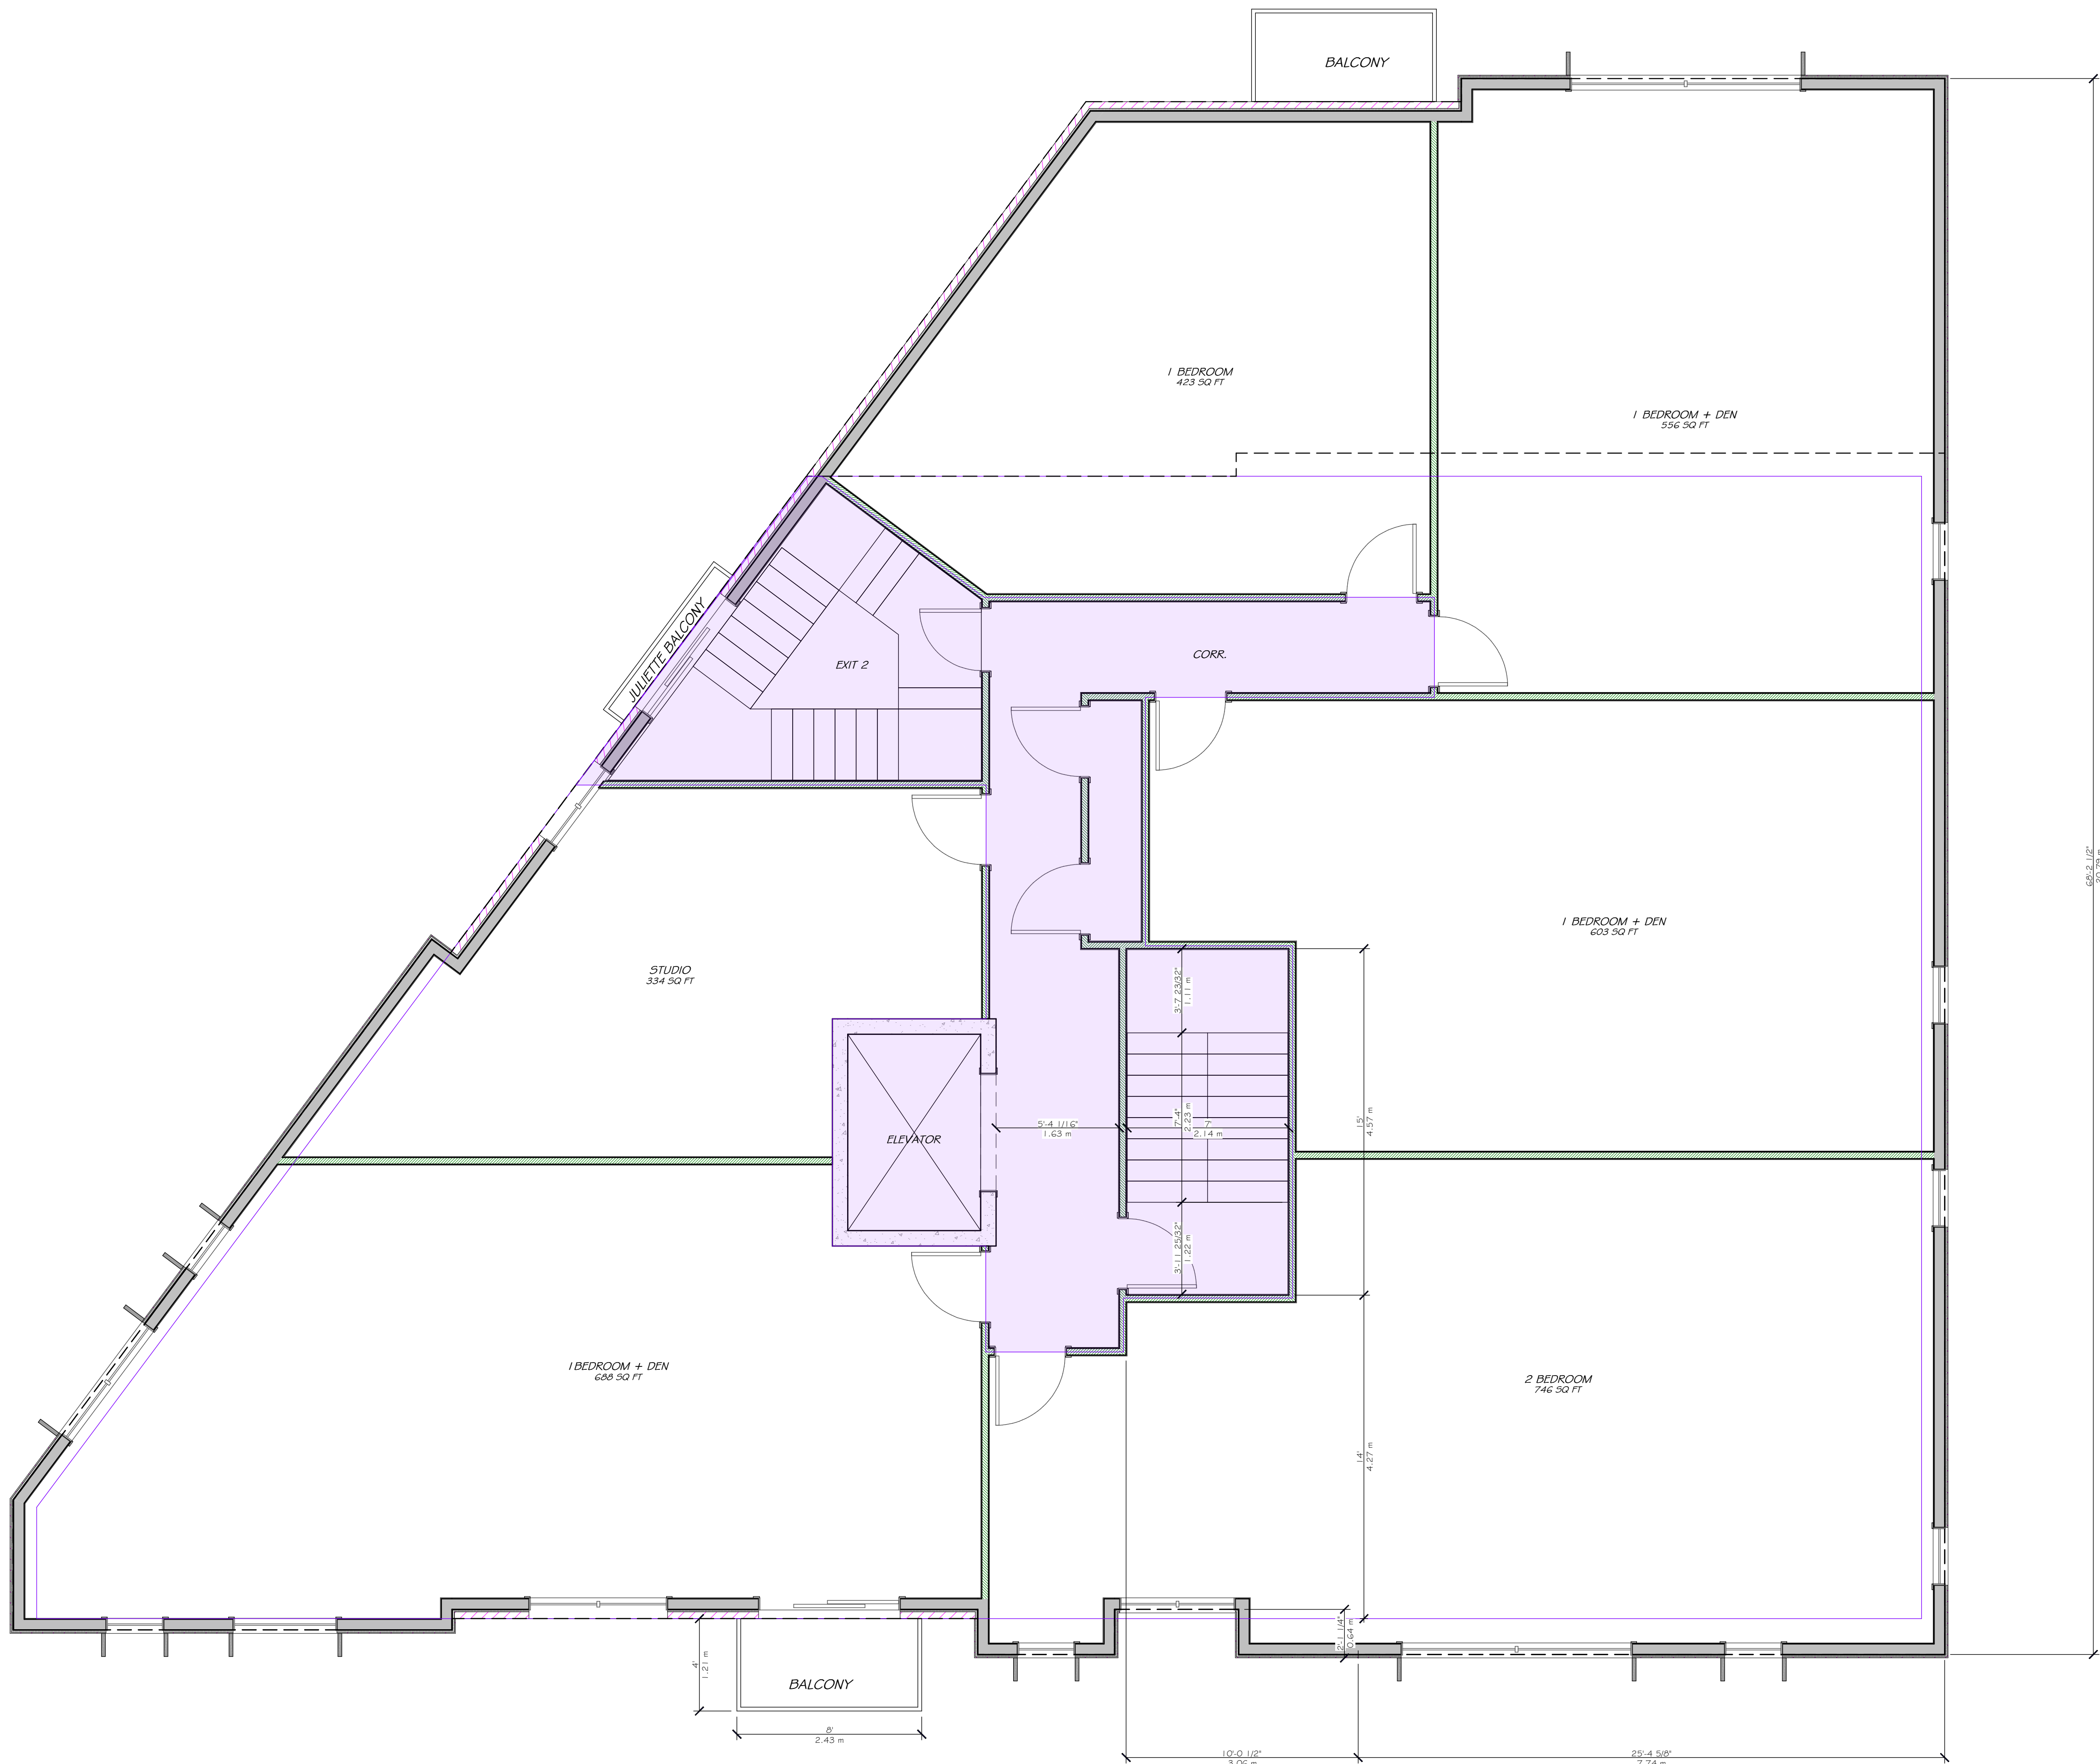

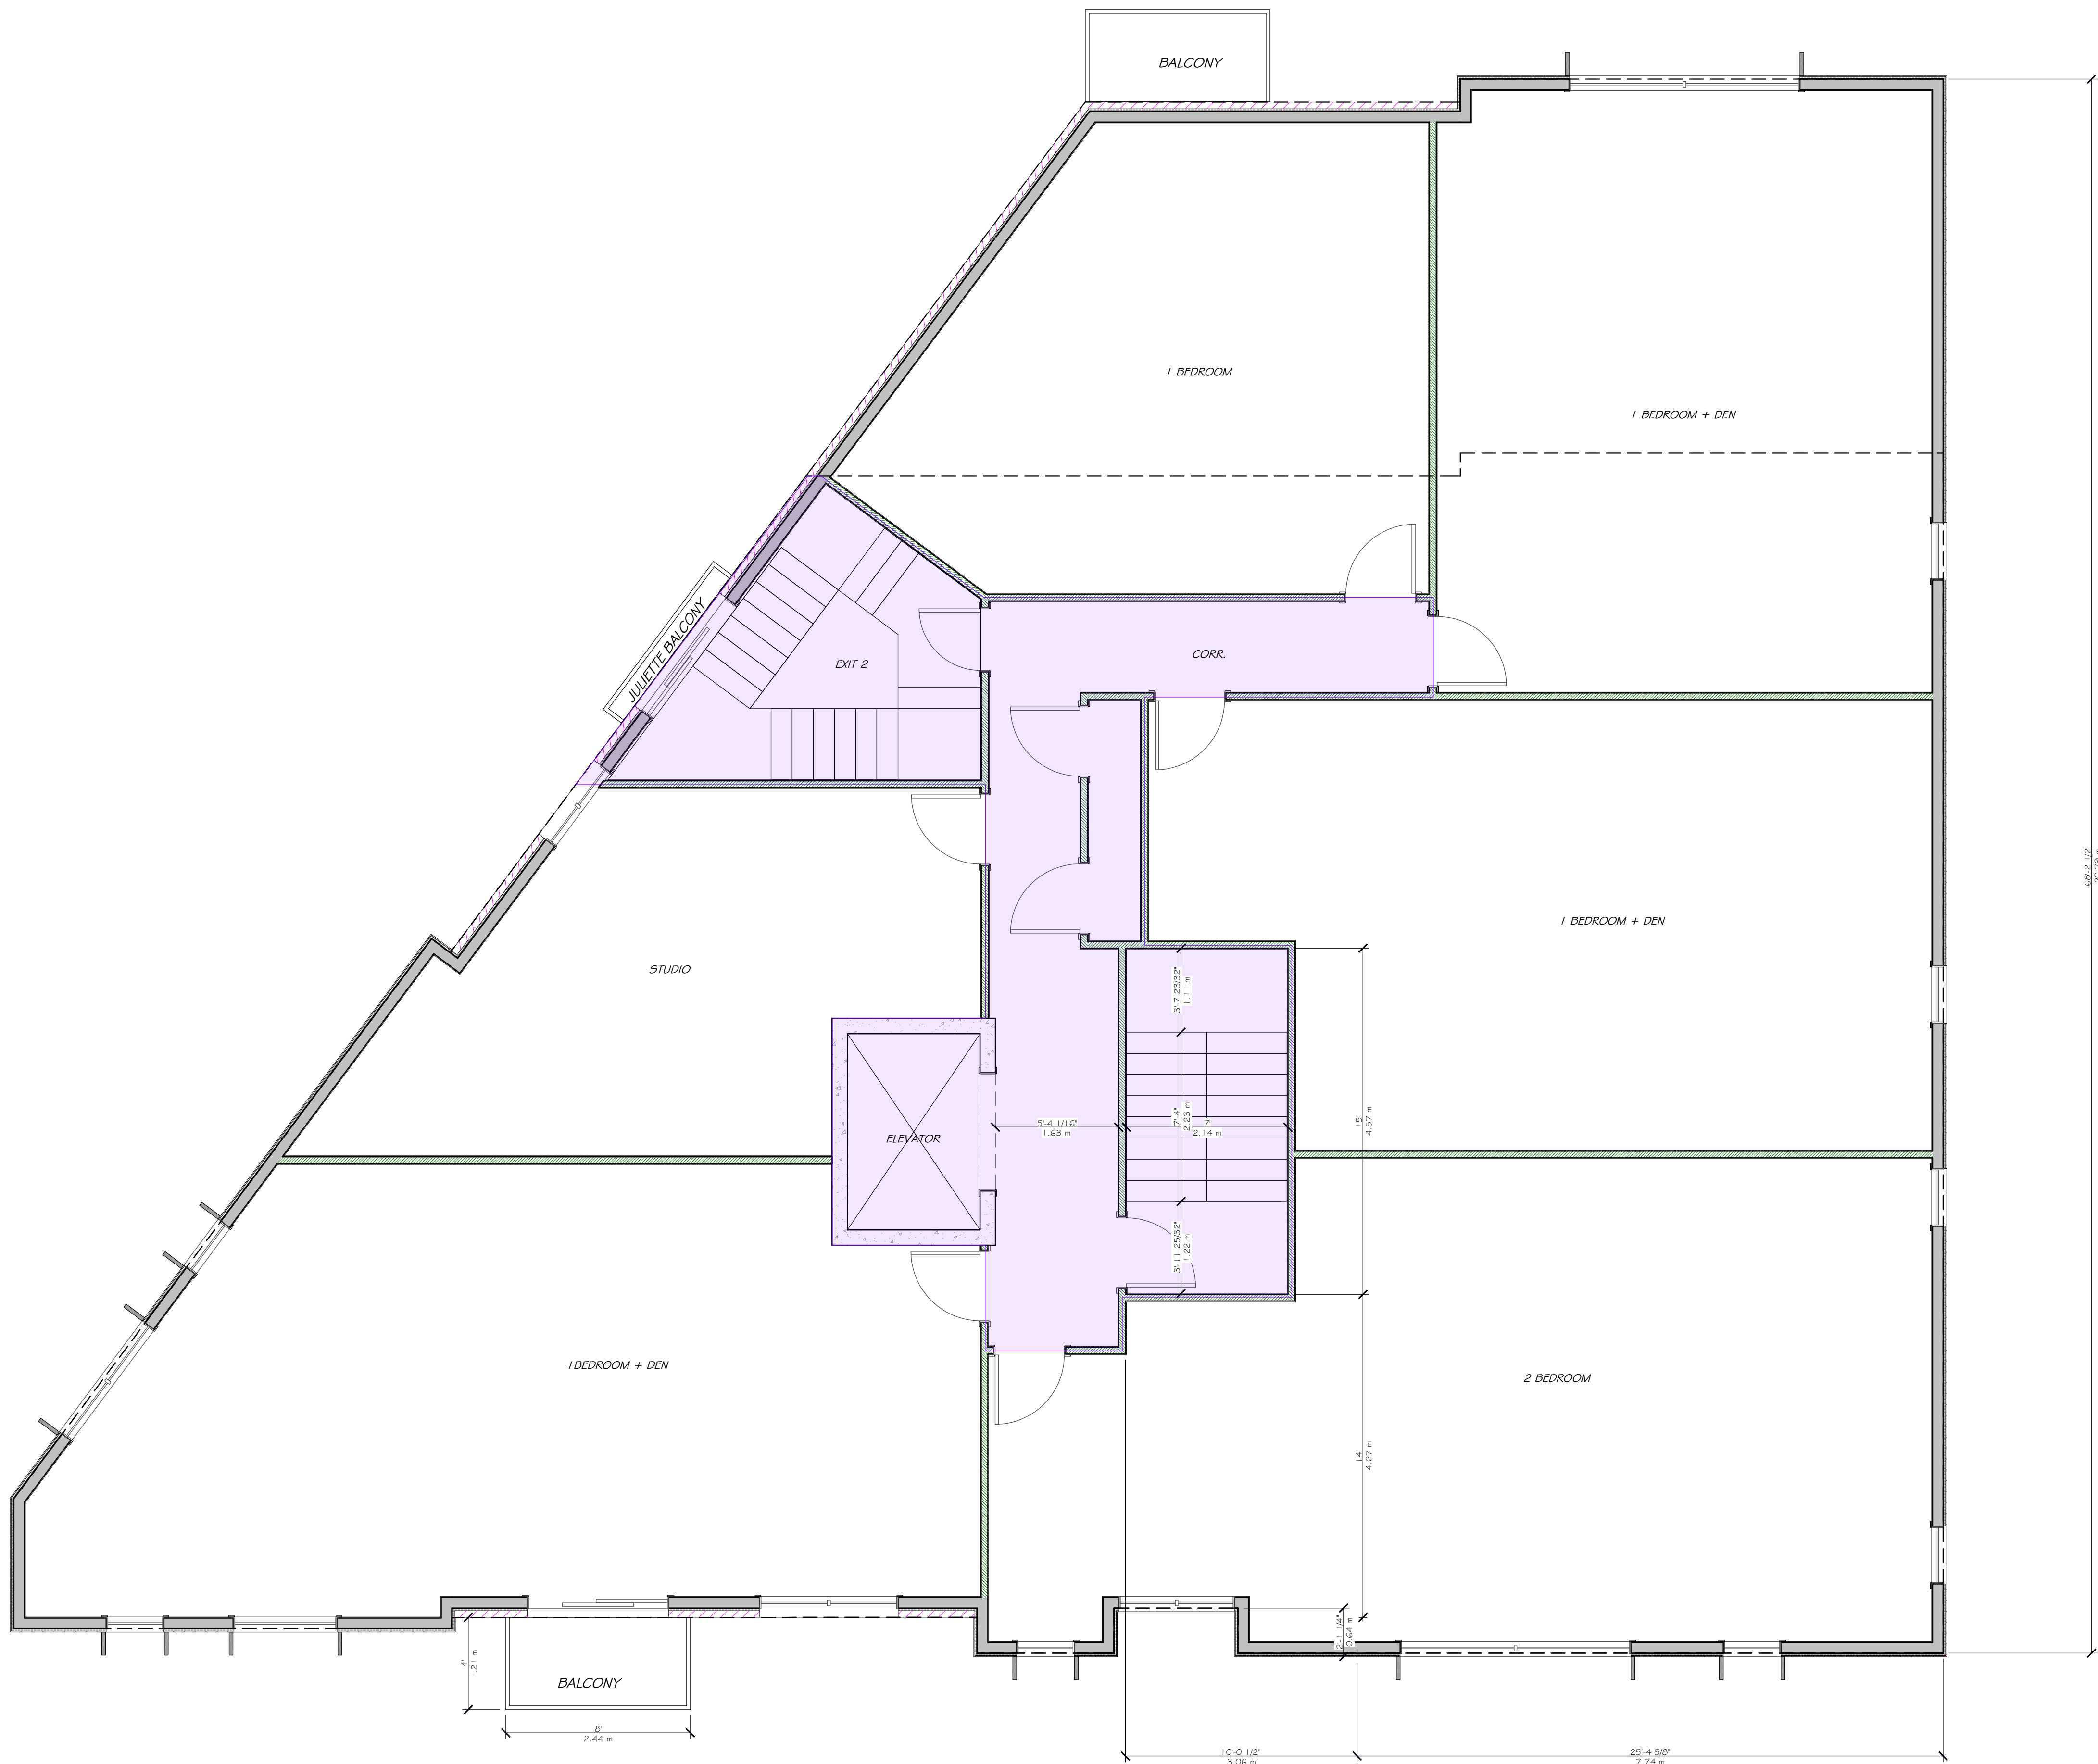

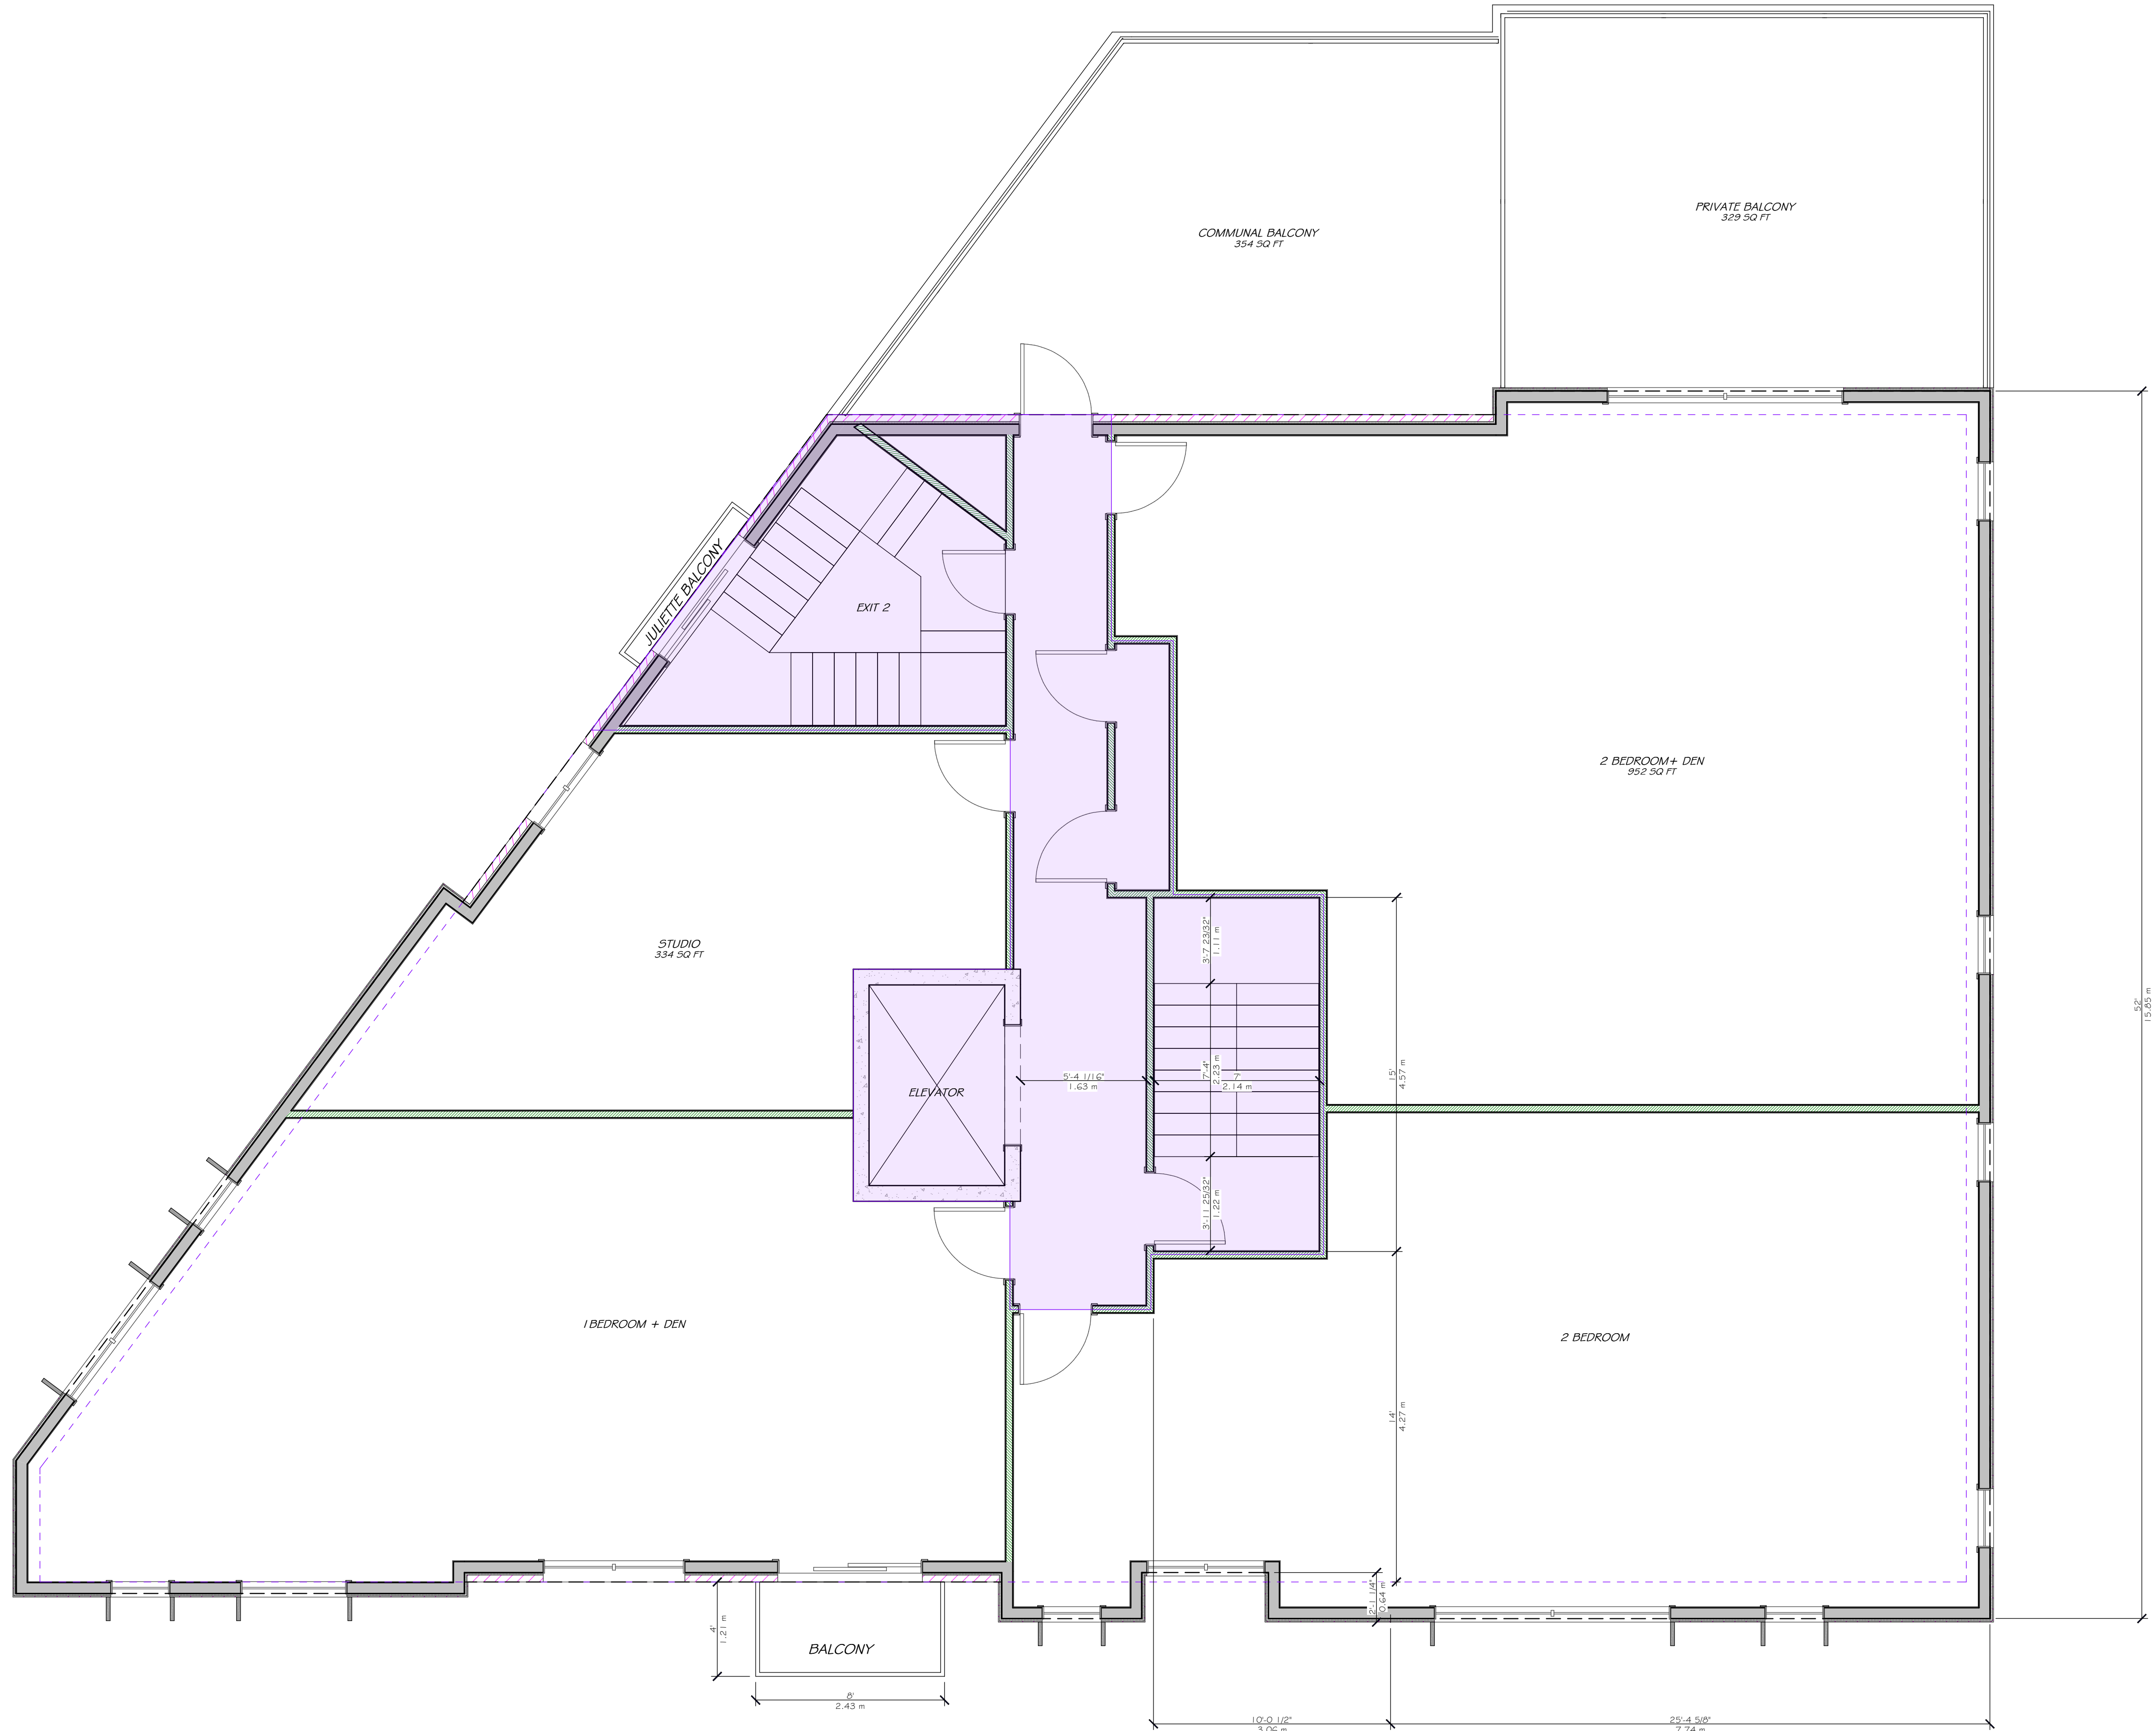

UNPOISED ARCHITECTURE INC.
5-16 SWEETLAND AVE.
OTTAWA, ON K1N 7T6
AZUL DESIGNS
2377 PROSPECT AVE.
OTTAWA, ON K1H 1G2

The undersigned has reviewed and takes responsibility for this design, and has the qualifications and meets the requirements set out in the Ontario Building Code to be a designer.

RESPONSIBILITIES:
DO NOT SCALE DRAWINGS
ALL DESIGN AND CONSTRUCTION TO BE IN ACCORDANCE WITH THE ONTARIO BUILDING CODE 2006
ALL CONTRACTORS MUST WORK IN ACCORDANCE WITH ALL LAWS, REGULATIONS AND BYLAWS HAVING JURISDICTION
IT IS THE RESPONSIBILITY OF THE APPROPRIATE CONTRACTOR TO CHECK AND VERIFY ALL DIMENSIONS ON SITE AND REPORT ALL ERRORS AND OMISSIONS TO THE ARCHITECT/DESIGNER
COPYRIGHT RESERVED
GENERAL NOTES:

3055 RICHMOND ROAD
SCOPE OF WORK: NEW 5 STOREY MID RISE
RENTAL BUILDING - 21 UNITS

OWNER/DEVELOPER:
FARBER DEVELOPMENT
1865 MCNICOLL RD
OTTAWA, ON
K2B 1S6

ARCHITECT/DESIGNER:
UNPOISED ARCHITECTURE INC.
5-16 SWEETLAND AVE.
OTTAWA, ON
K1N 7T6


APPLICANT/PLANNER:
WEST CANADA INC.
2311 GARDENWAY DR. SUITE 300
OTTAWA, ON
K2B 9K2

CIVIL ENGINEER:
C.B. 1994 ENGINEERING INC.
100 LINDENHURST CIRCLE
OTTAWA, ON
K1T 1G3

LANDSCAPING:
L.P. & S. ASSOCIATES
P.O. Box 627, Station T
OTTAWA, ON
K1N 1B1

SUPERVISOR:
ARND, OSALIMAN, VOLLEBAEK LTD
10 CONQUEST DRIVE, SUITE 300
OTTAWA, ON
K2B 7G8

CONSULTANTS:		
STRUCTURAL, T&E		MOJO
Mechanical, T&E		
Electrical, T&E		
5	REVISED SITE PLAN	09/2025
4	REVISED SITE PLAN	09/2024
3	REVISED SITE PLAN	08/2022
2	REVISED SITE PLAN	07/2022
1	PRELIMINARIES	04/2022
NO.	REVISION/ISSUE	DATE
PROJECT: 3055 RICHMOND RD.		
3055 RICHMOND RD.		
OTTAWA, ON K2B 1S6		
613-000-0000		
DRAWING NAME:		
FLOOR PLANS		
DRAWN BY:	F.M.	SHEET:
DATE:	APRIL 12, 2022	
SCALE:	AS NOTED	

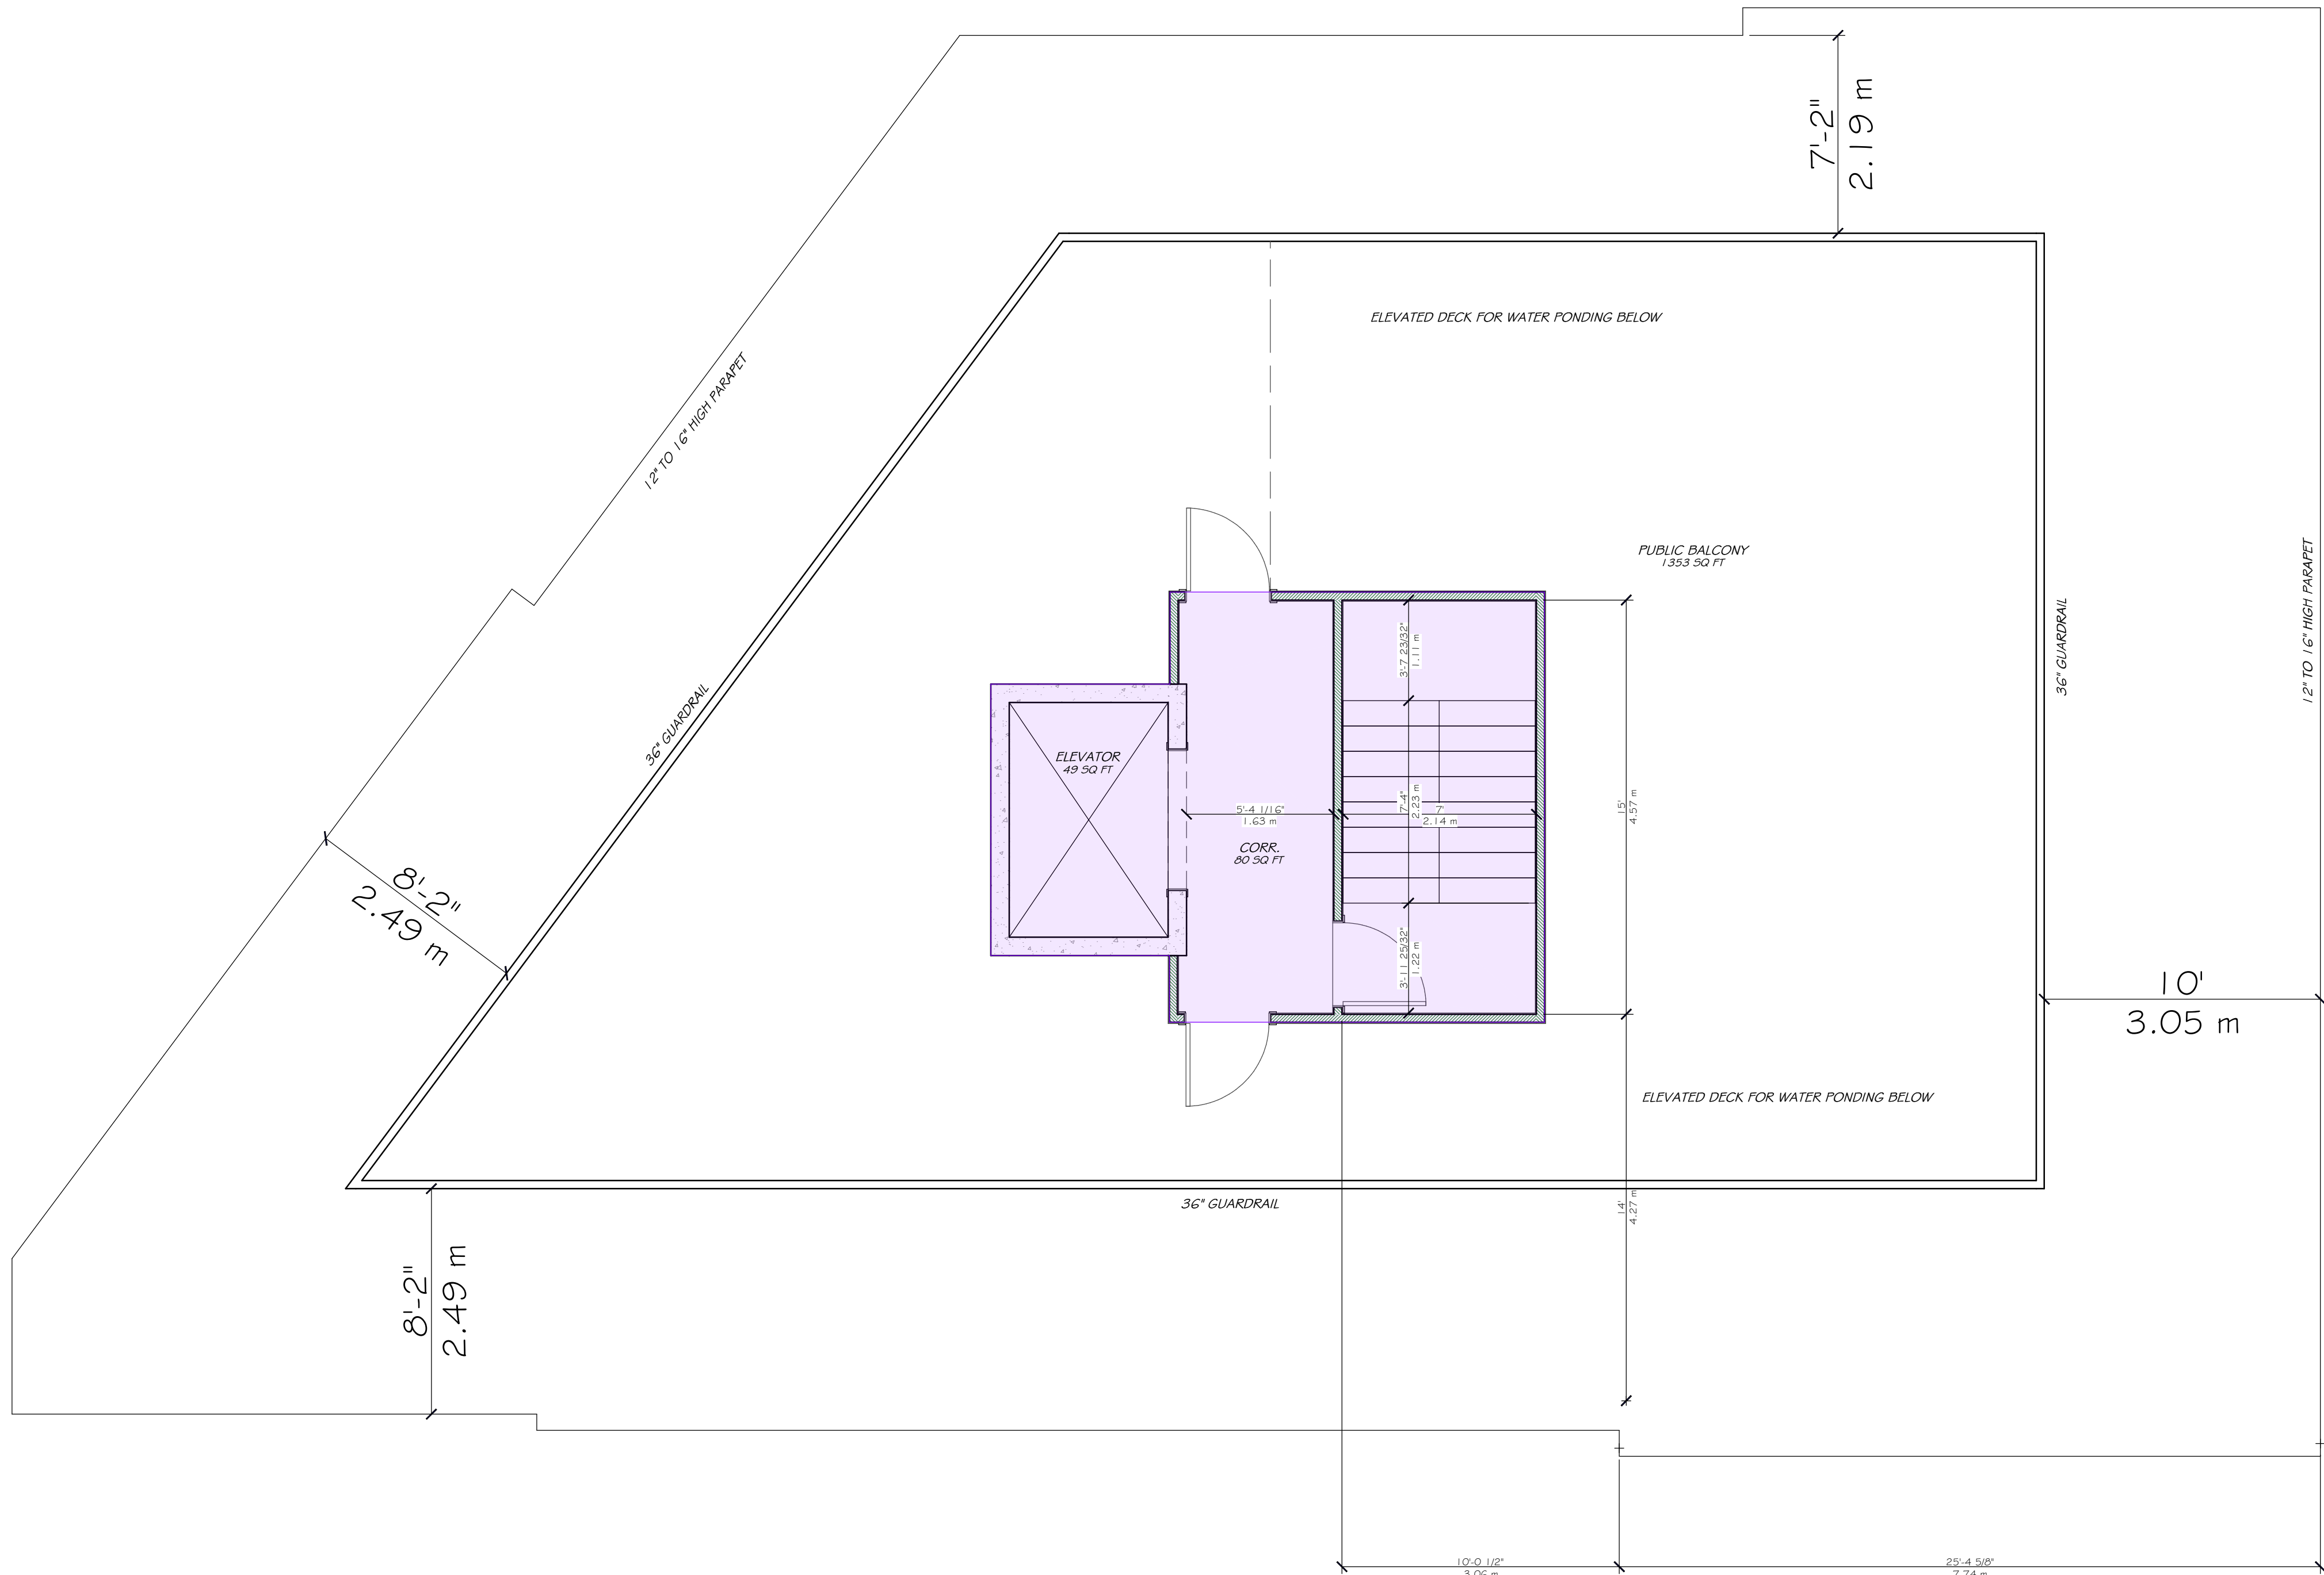

UNPOISED ARCHITECTURE INC.
5-16 SWEETLAND AVE.
OTTAWA, ON K1N 7T6

AZUL DESIGNS
2377 PROSPECT AVE.
OTTAWA, ON K1H 1G2

The undersigned has reviewed and takes responsibility for this design, and has the qualifications and meets the requirements set out in the Ontario Building Code to be a designer.

RESPONSIBILITIES:
DO NOT SCALE DRAWINGS
ALL DESIGN AND CONSTRUCTION TO BE IN ACCORDANCE WITH THE ONTARIO BUILDING CODE 2006
ALL CONTRACTORS MUST WORK IN ACCORDANCE WITH ALL LAWS, REGULATIONS AND BYLAWS HAVING JURISDICTION
IT IS THE RESPONSIBILITY OF THE APPROPRIATE CONTRACTOR TO CHECK AND VERIFY ALL DIMENSIONS ON SITE AND REPORT ALL ERRORS AND OMISSIONS TO THE ARCHITECT DESIGNER
COPYRIGHT RESERVED

GENERAL NOTES:

3055 RICHMOND ROAD
SCOPE OF WORK: NEW 5 STOREY MID RISE
RENTAL BUILDING - 21 UNITS

OWNER/DEVELOPER:
FARBER ELMENDORF
1855 MCNICOLL RD
OTTAWA, ON K2B 1S6

ARCHITECT DESIGNER:
UNPOISED ARCHITECTURE INC.
5-16 SWEETLAND AVE.
OTTAWA, ON
K1N 7T6

APPLICANT PLANNER:
WEST CANADA INC.
2311 GARDENWAY DR. SUITE 300
OTTAWA, ON
K2B 9K2

CIVIL ENGINEER:
G.S. TSOI ENGINEERING INC.
70 LINDENHURST CIRCLE
OTTAWA, ON
K1T 1G3

LANDSCAPING:
LORNA S. GILCHRIST
P.O. Box 437, Salem CT
OTTAWA, ON
K1S 1H0

SURVEYOR:
ANDR. OSALIMAN, VOLLEBERG LTD
14 CONQUEST DRIVE, SUITE 301
OTTAWA, ON
K2E 7G8

CONSULTANTS:		
STRUCTURAL, TSO		
MECHANICAL, TSO		
ELECTRICAL, TSO		
5	REVISED SITE PLAN	09/2025
4	REVISED SITE PLAN	09/2024
3	REVISED SITE PLAN	08/2022
2	REVISED SITE PLAN	07/2022
1	PRELIMINARIES	04/2022
NO.	REVISION/ISSUE	DATE


PROJECT: 3055 RICHMOND RD.
3055 RICHMOND RD.
OTTAWA, ON K2B 1S6

DRAWING NAME: FLOOR PLANS

DRAWN BY: F.M. SHEET: A7
DATE: APRIL 12, 2022
SCALE: AS NOTED

EXTERIOR FINISH LEGEND

1. Brick Veneer: clay brick, colour: graphite by Brampton Brick
2. Wood Siding: vertical 'V' joint profile, western cedar, semi-transparent stain by Cape Cod
3. Vertical Lattice: 2"x 2" western cedar, 3" spacing, semi-transparent stain by Cape Cod

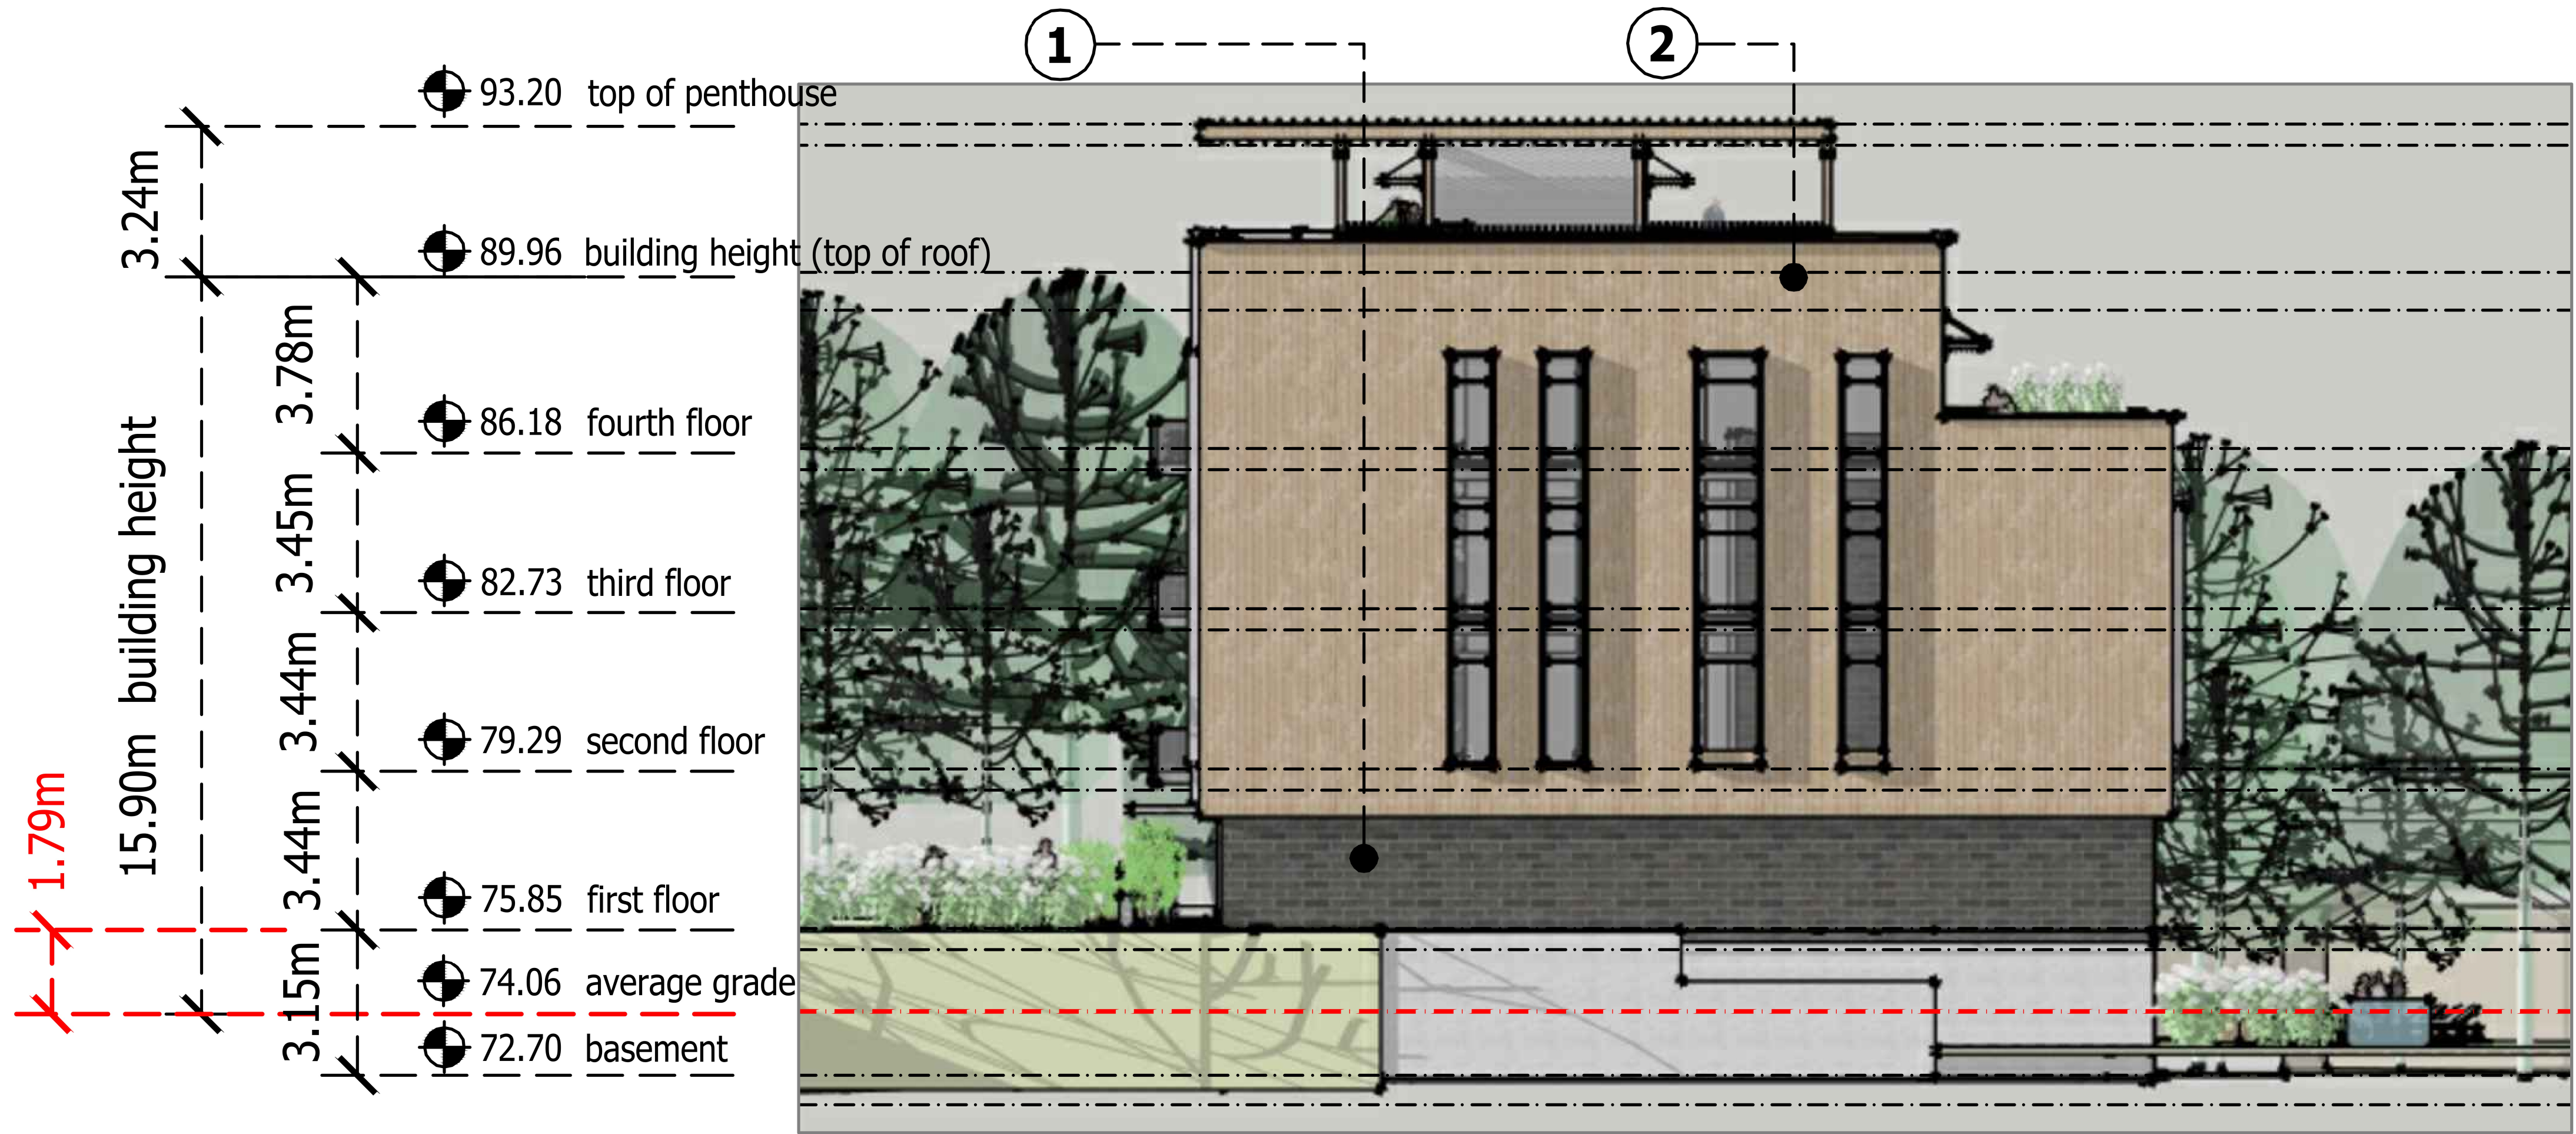

EXTERIOR FINISH LEGEND

1. Brick Veneer: clay brick, colour: graphite by Brampton Brick
2. Wood Siding: vertical 'V' joint profile, western cedar, semi-transparent stain by Cape Cod
3. Vertical Lattice: 2"x 2" western cedar, 3" spacing, semi-transparent stain by Cape Cod



north elevation

EXTERIOR FINISH LEGEND



1. Brick Veneer: clay brick, colour: graphite by Brampton Brick
2. Wood Siding: vertical 'V' joint profile, western cedar, semi-transparent stain by Cape Cod
3. Vertical Lattice: 2"x 2" western cedar, 3" spacing, semi-transparent stain by Cape Cod



south elevation

EXTERIOR FINISH LEGEND

1. Brick Veneer: clay brick, colour: graphite by Brampton Brick
2. Wood Siding: vertical 'V' joint profile, western cedar, semi-transparent stain by Cape Cod
3. Vertical Lattice: 2"x 2" western cedar, 3" spacing, semi-transparent stain by Cape Cod

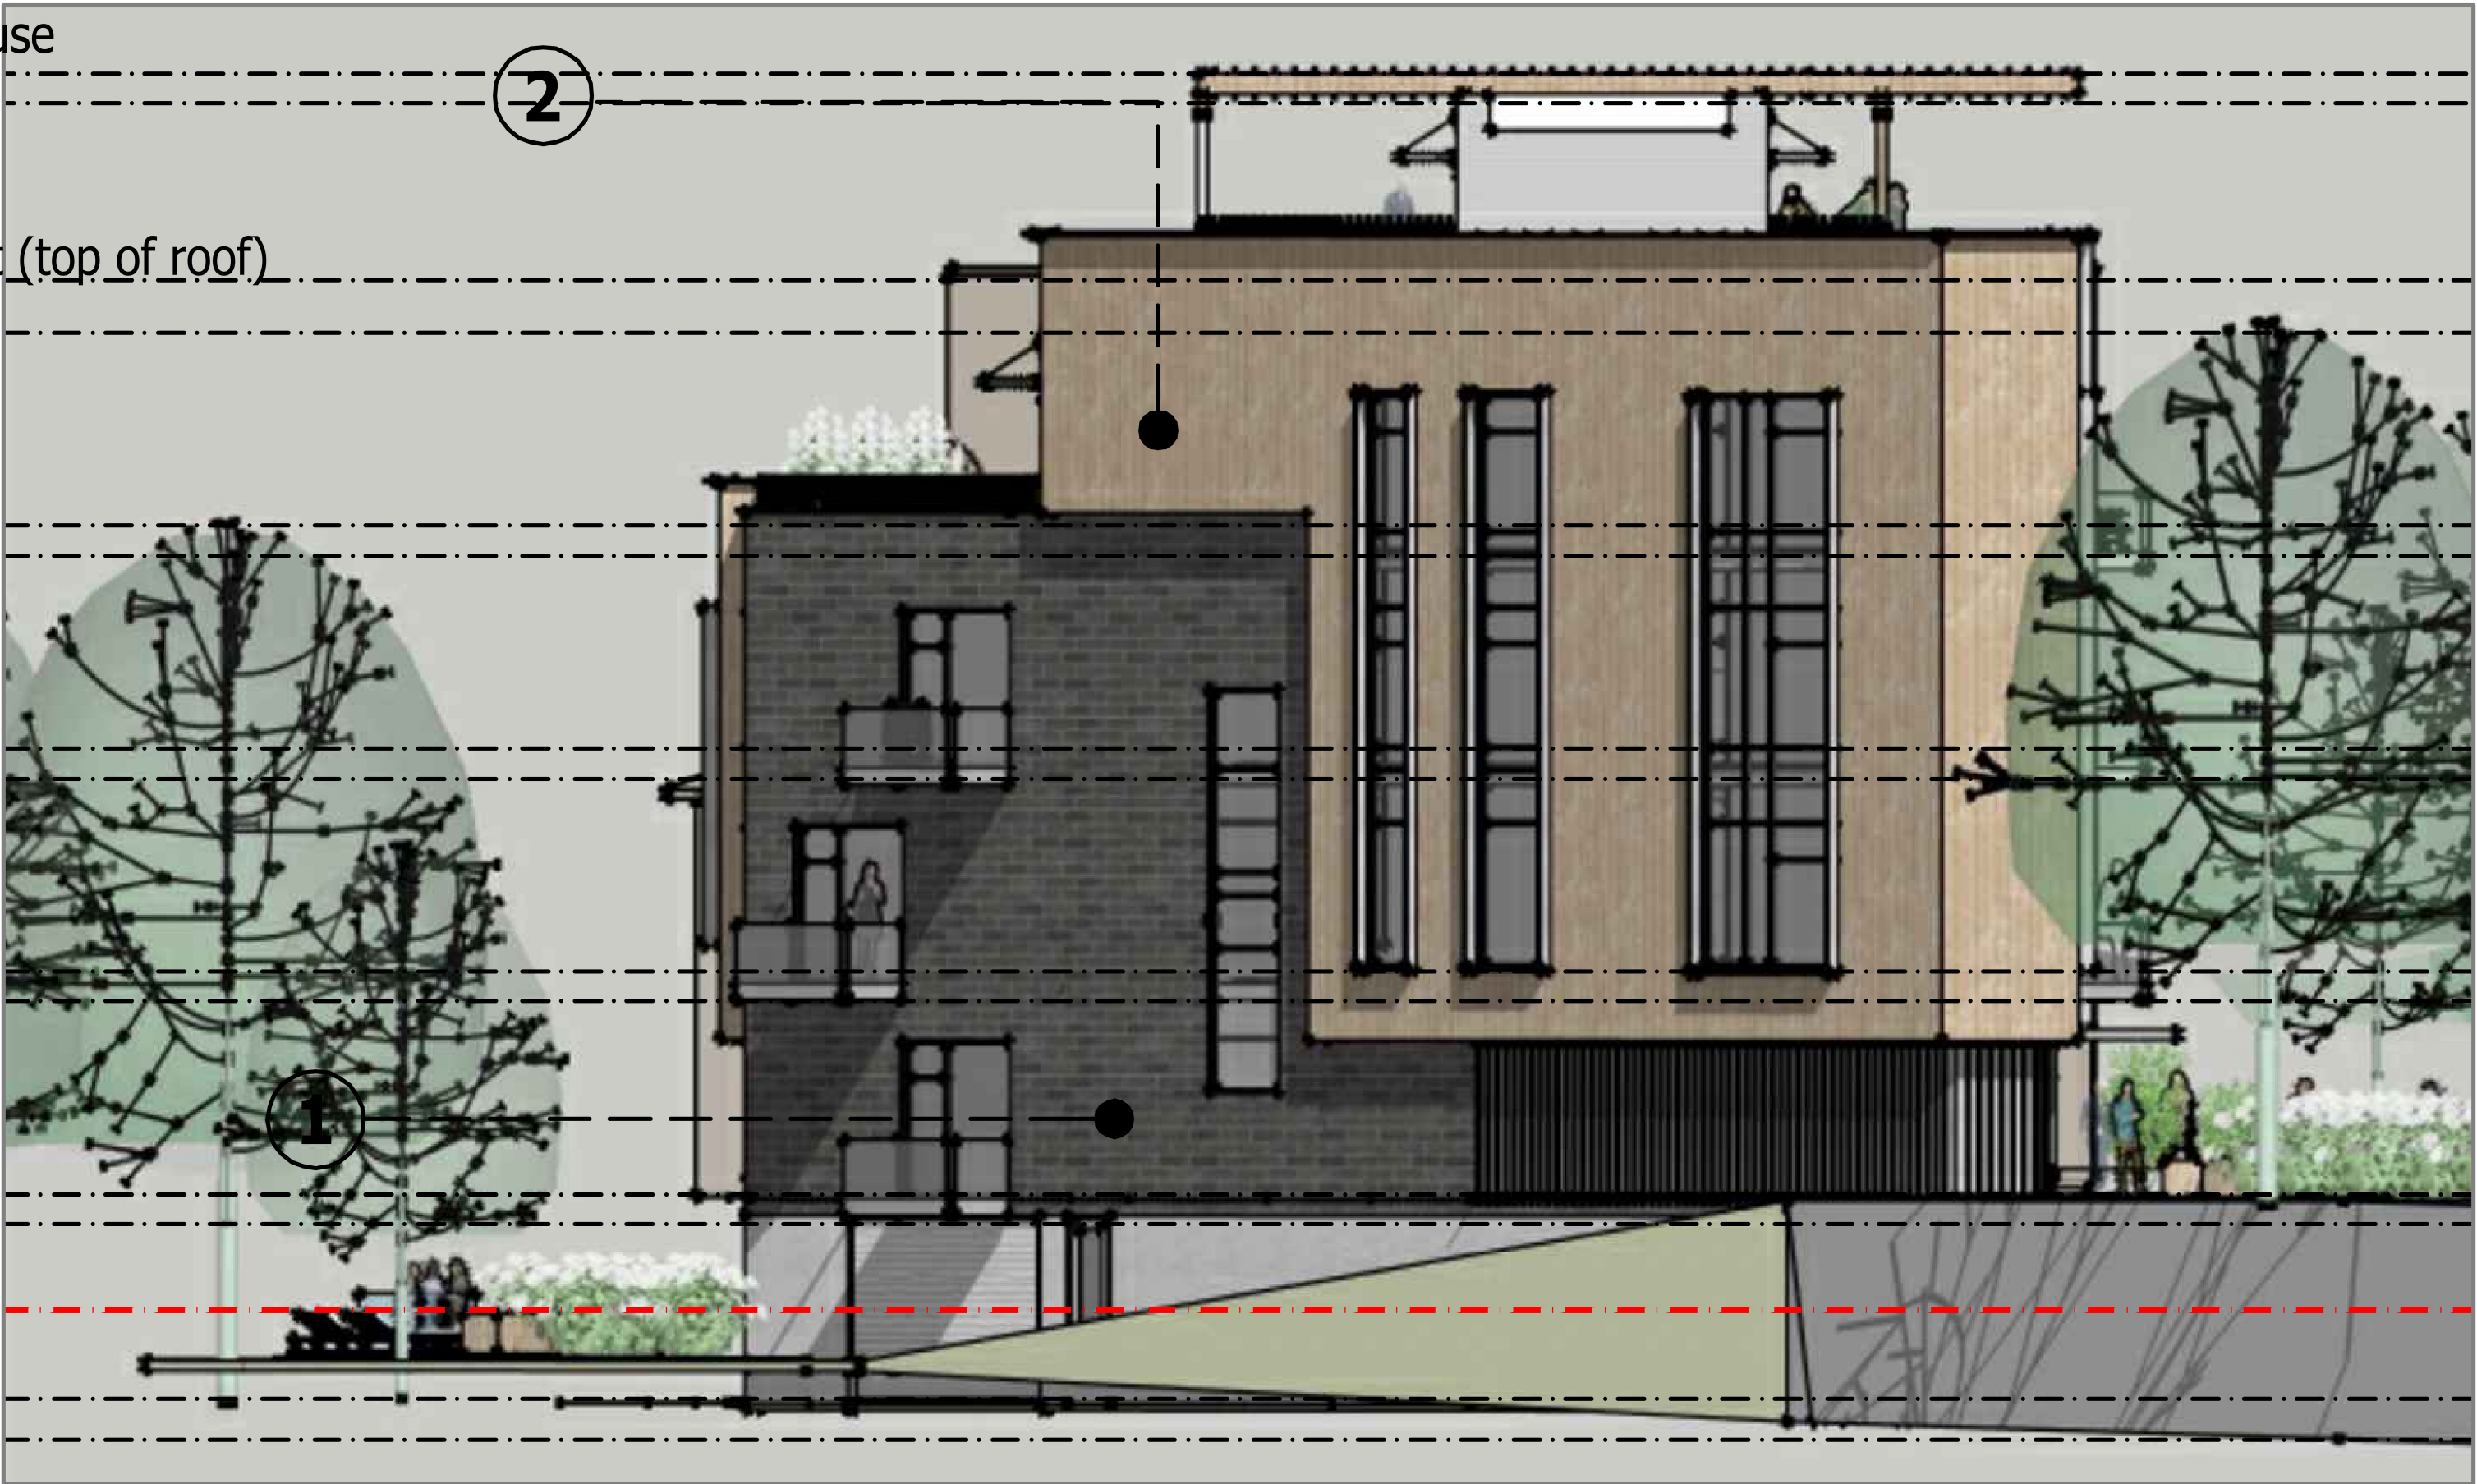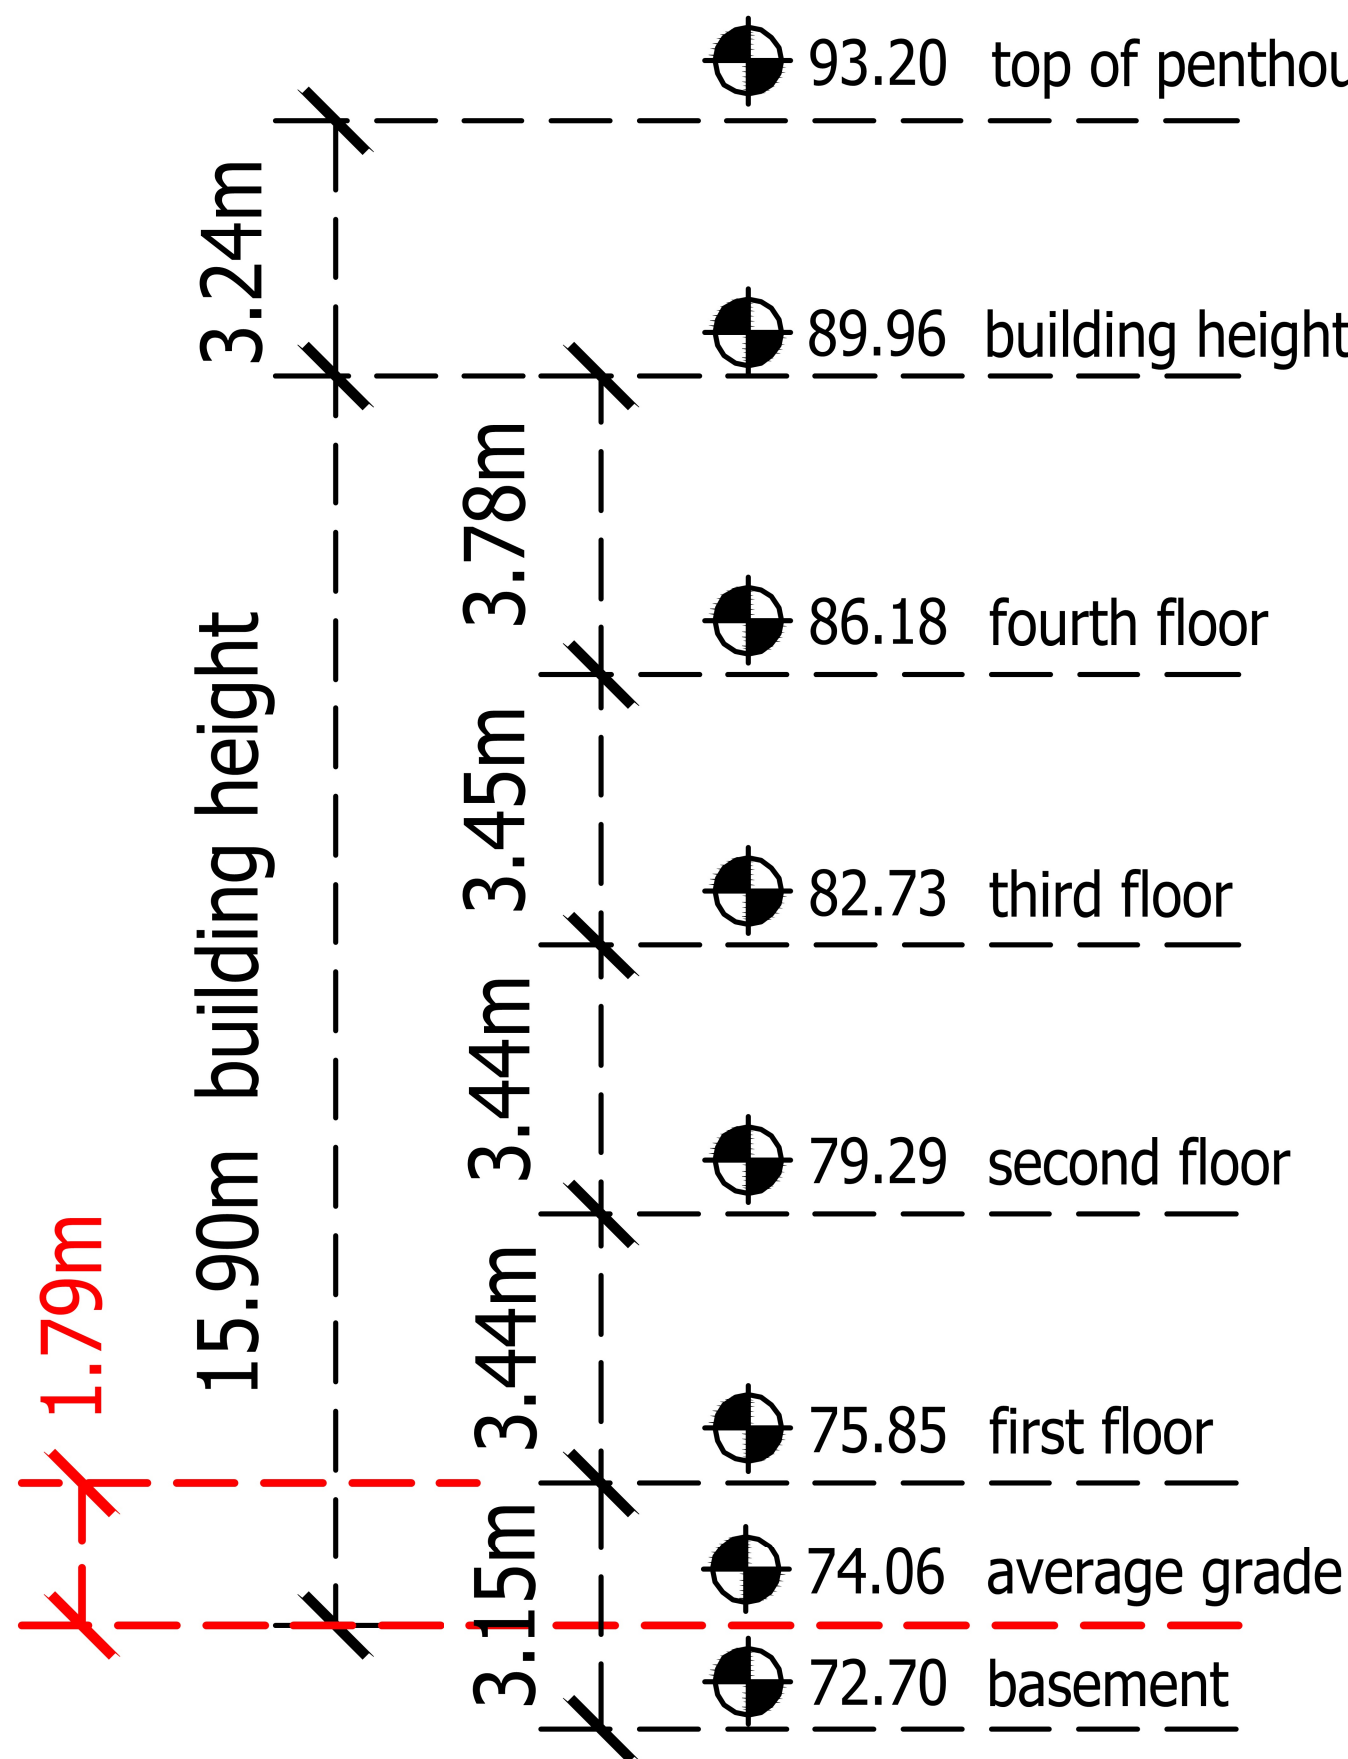

west elevation