
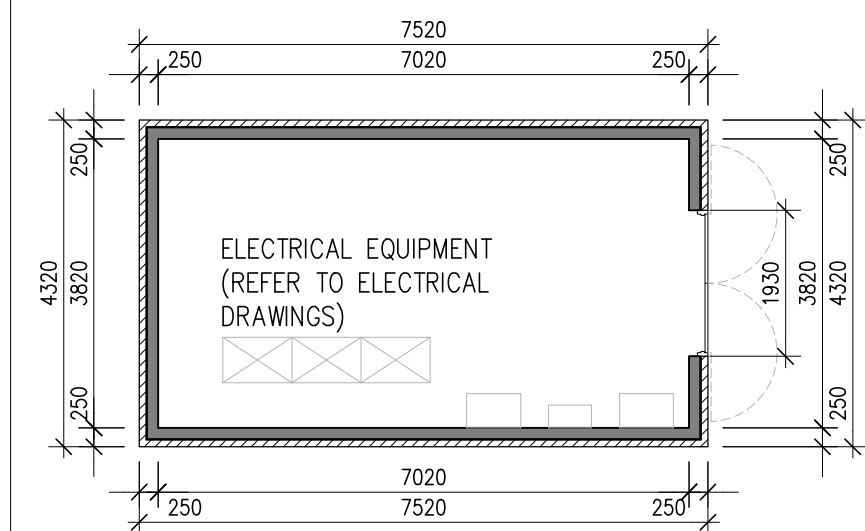




[illegible]

1 UTILITY BUILDING
A100 SCALE: 1:100

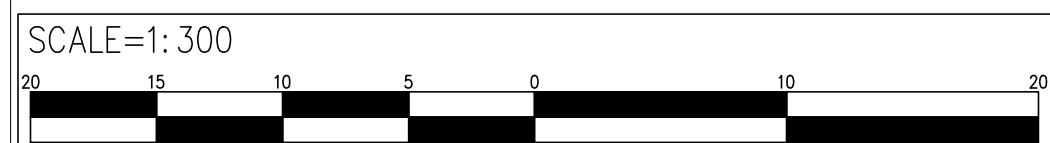

PROJECT NUMBER:	DRAWING NUMBER:
S24027	A100



NO	DATE:	ISSUED FOR:
1	2024.11.27	ISSUED FOR COORDINATION
2	2024.12.04	RE-ISSUED FOR COORDINATION
3	2024.12.06	ISSUED FOR SPA
4	2025.04.25	RE-ISSUED FOR SPA

 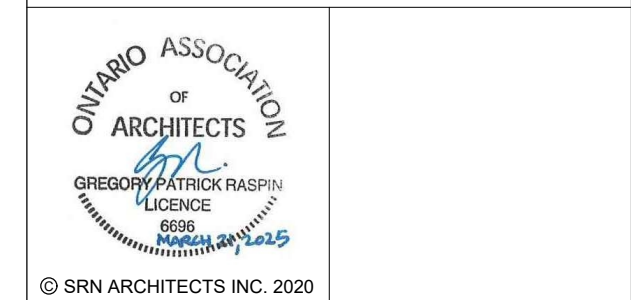[illegible]

S24027	B401
--------	------



NO:	DATE:	ISSUED FOR:
1	2024.11.27	ISSUED FOR COORDINATION
2	2024.12.04	RE-ISSUED FOR COORDINATION
3	2024.12.06	ISSUED FOR SPA
4	2025.04.25	RE-ISSUED FOR SPA

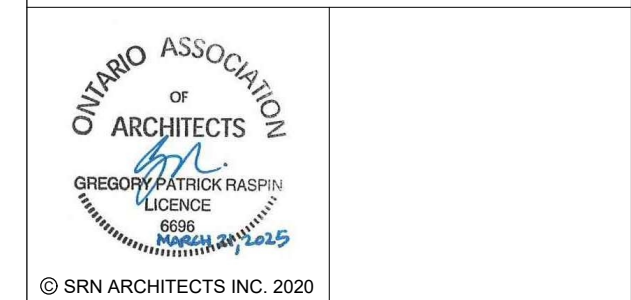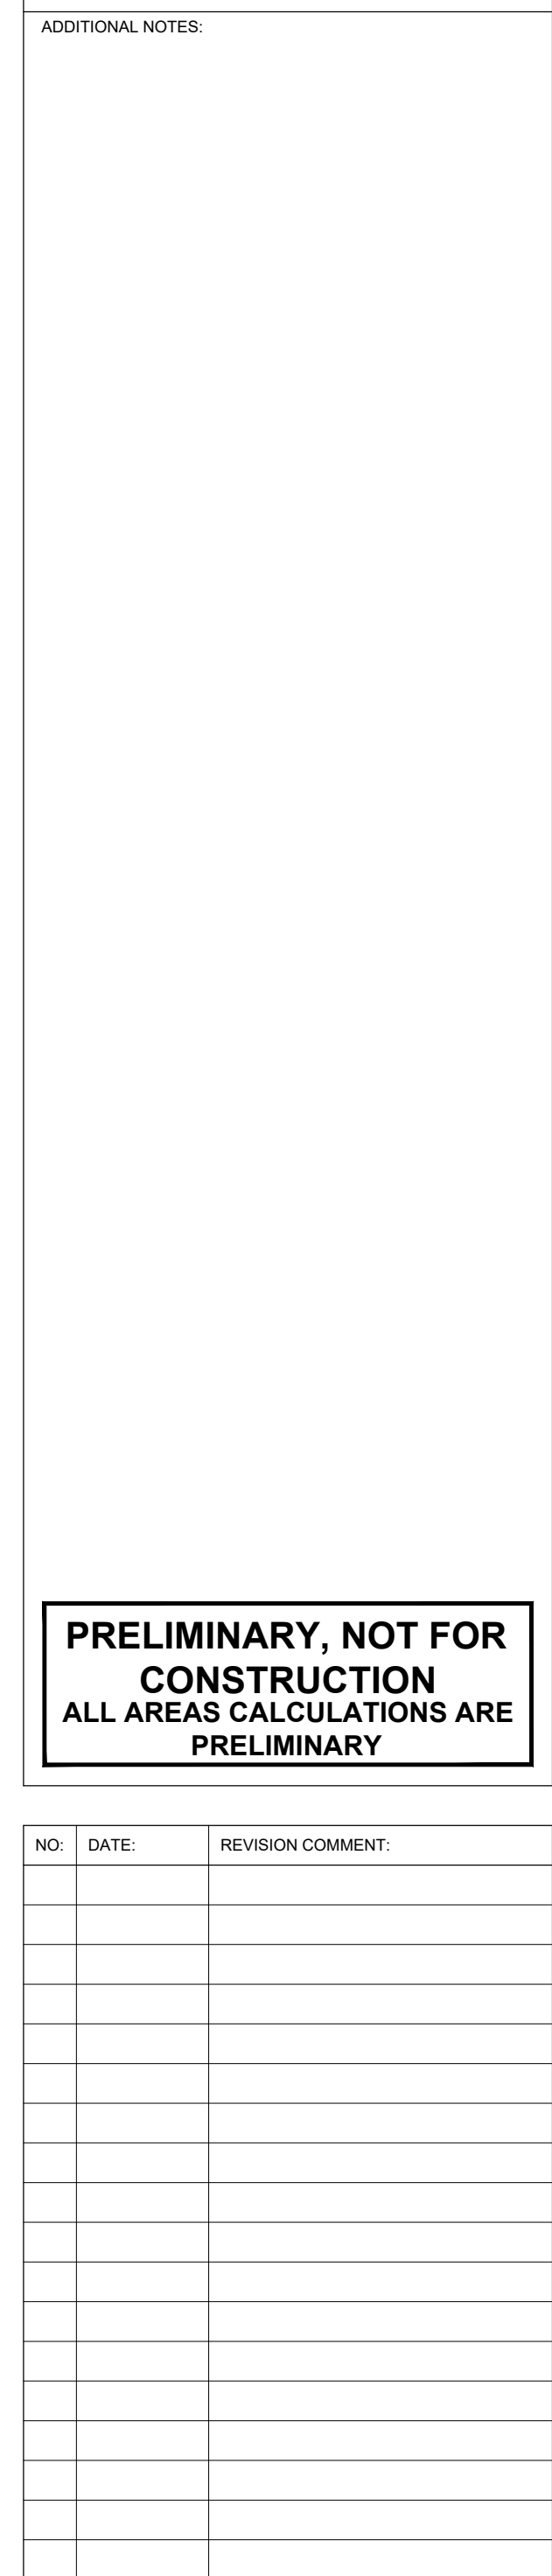

PROJECT: Trails Edge
Block 139 & 140
Ottawa, Ontario

DATE: 2025-03-13	SCALE: 1:65
------------------	-------------


DRAWN BY: AB	CHECKED BY: GF
--------------	----------------

S24027	B402
--------	------





NO:	DATE:	ISSUED FOR:
1	2024.11.27	ISSUED FOR COORDINATION
2	2024.12.04	RE-ISSUED FOR COORDINATION
3	2024.12.06	ISSUED FOR SPA
4	2025.04.25	RE-ISSUED FOR SPA

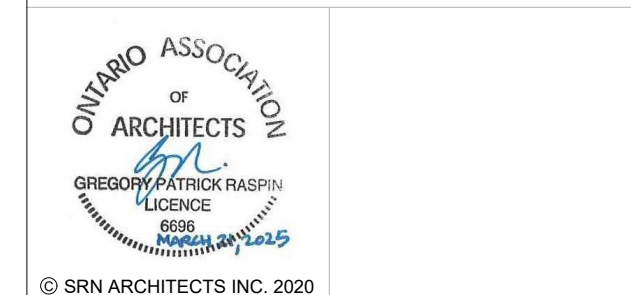[illegible]

PROJECT: Trails Edge
Block 139 & 140
Ottawa, Ontario

PROJECT NUMBER:	DRAWING NUMBER:
-----------------	-----------------

[illegible]

A	B	C	D
0°	2645	1275	5290
15°	2740	1365	6290
30°	3055	1685	7290
45°	3865	2495	8290



A	B	C	D	E	F	G
0°	3237	1864	7112	3254	3805	1600
15°	3370	2000	8165	3370	3660	1525
30°	3760	2390	9885	3760	3660	1525
45°	4600	3230	12865	4600	3660	1525




THESE DRAWINGS ARE NOT TO BE SCALED:
ALL DIMENSIONS MUST BE VERIFIED BY CONTRACTOR PRIOR
TO COMMENCEMENT OF ANY WORK. ANY DISCREPANCIES
MUST BE REPORTED DIRECTLY TO SRN ARCHITECTS INC.

NO:	DATE:	ISSUED FOR:
1	2024.11.27	ISSUED FOR COORDINATION
2	2024.12.04	RE-ISSUED FOR COORDINATION
3	2024.12.06	ISSUED FOR SPA
4	2025.04.25	RE-ISSUED FOR SPA



ADDITIONAL NOTES

**PRELIMINARY, NOT FOR
CONSTRUCTION**
ALL AREAS CALCULATIONS ARE
PRELIMINARY

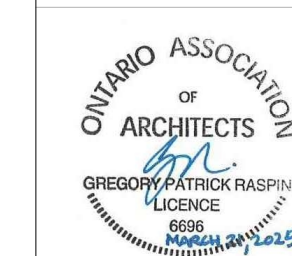[illegible]

© SRN ARCHITECTS INC. 2020


CLIENT: **Minto Canada**
200-180 Kent Street
Ottawa, Ontario K1P 0B6

PROJECT: Trails Edge
Block 139 & 140
Ottawa, Ontario

DRAWING TITLE:
SITE PLAN DETAILS

DATE: 2025-03-13	SCALE: AS NOTED
DRAWN BY: AB	CHECKED BY: GF
PROJECT NUMBER:	DRAWING NUMBER:

S24027 A800B

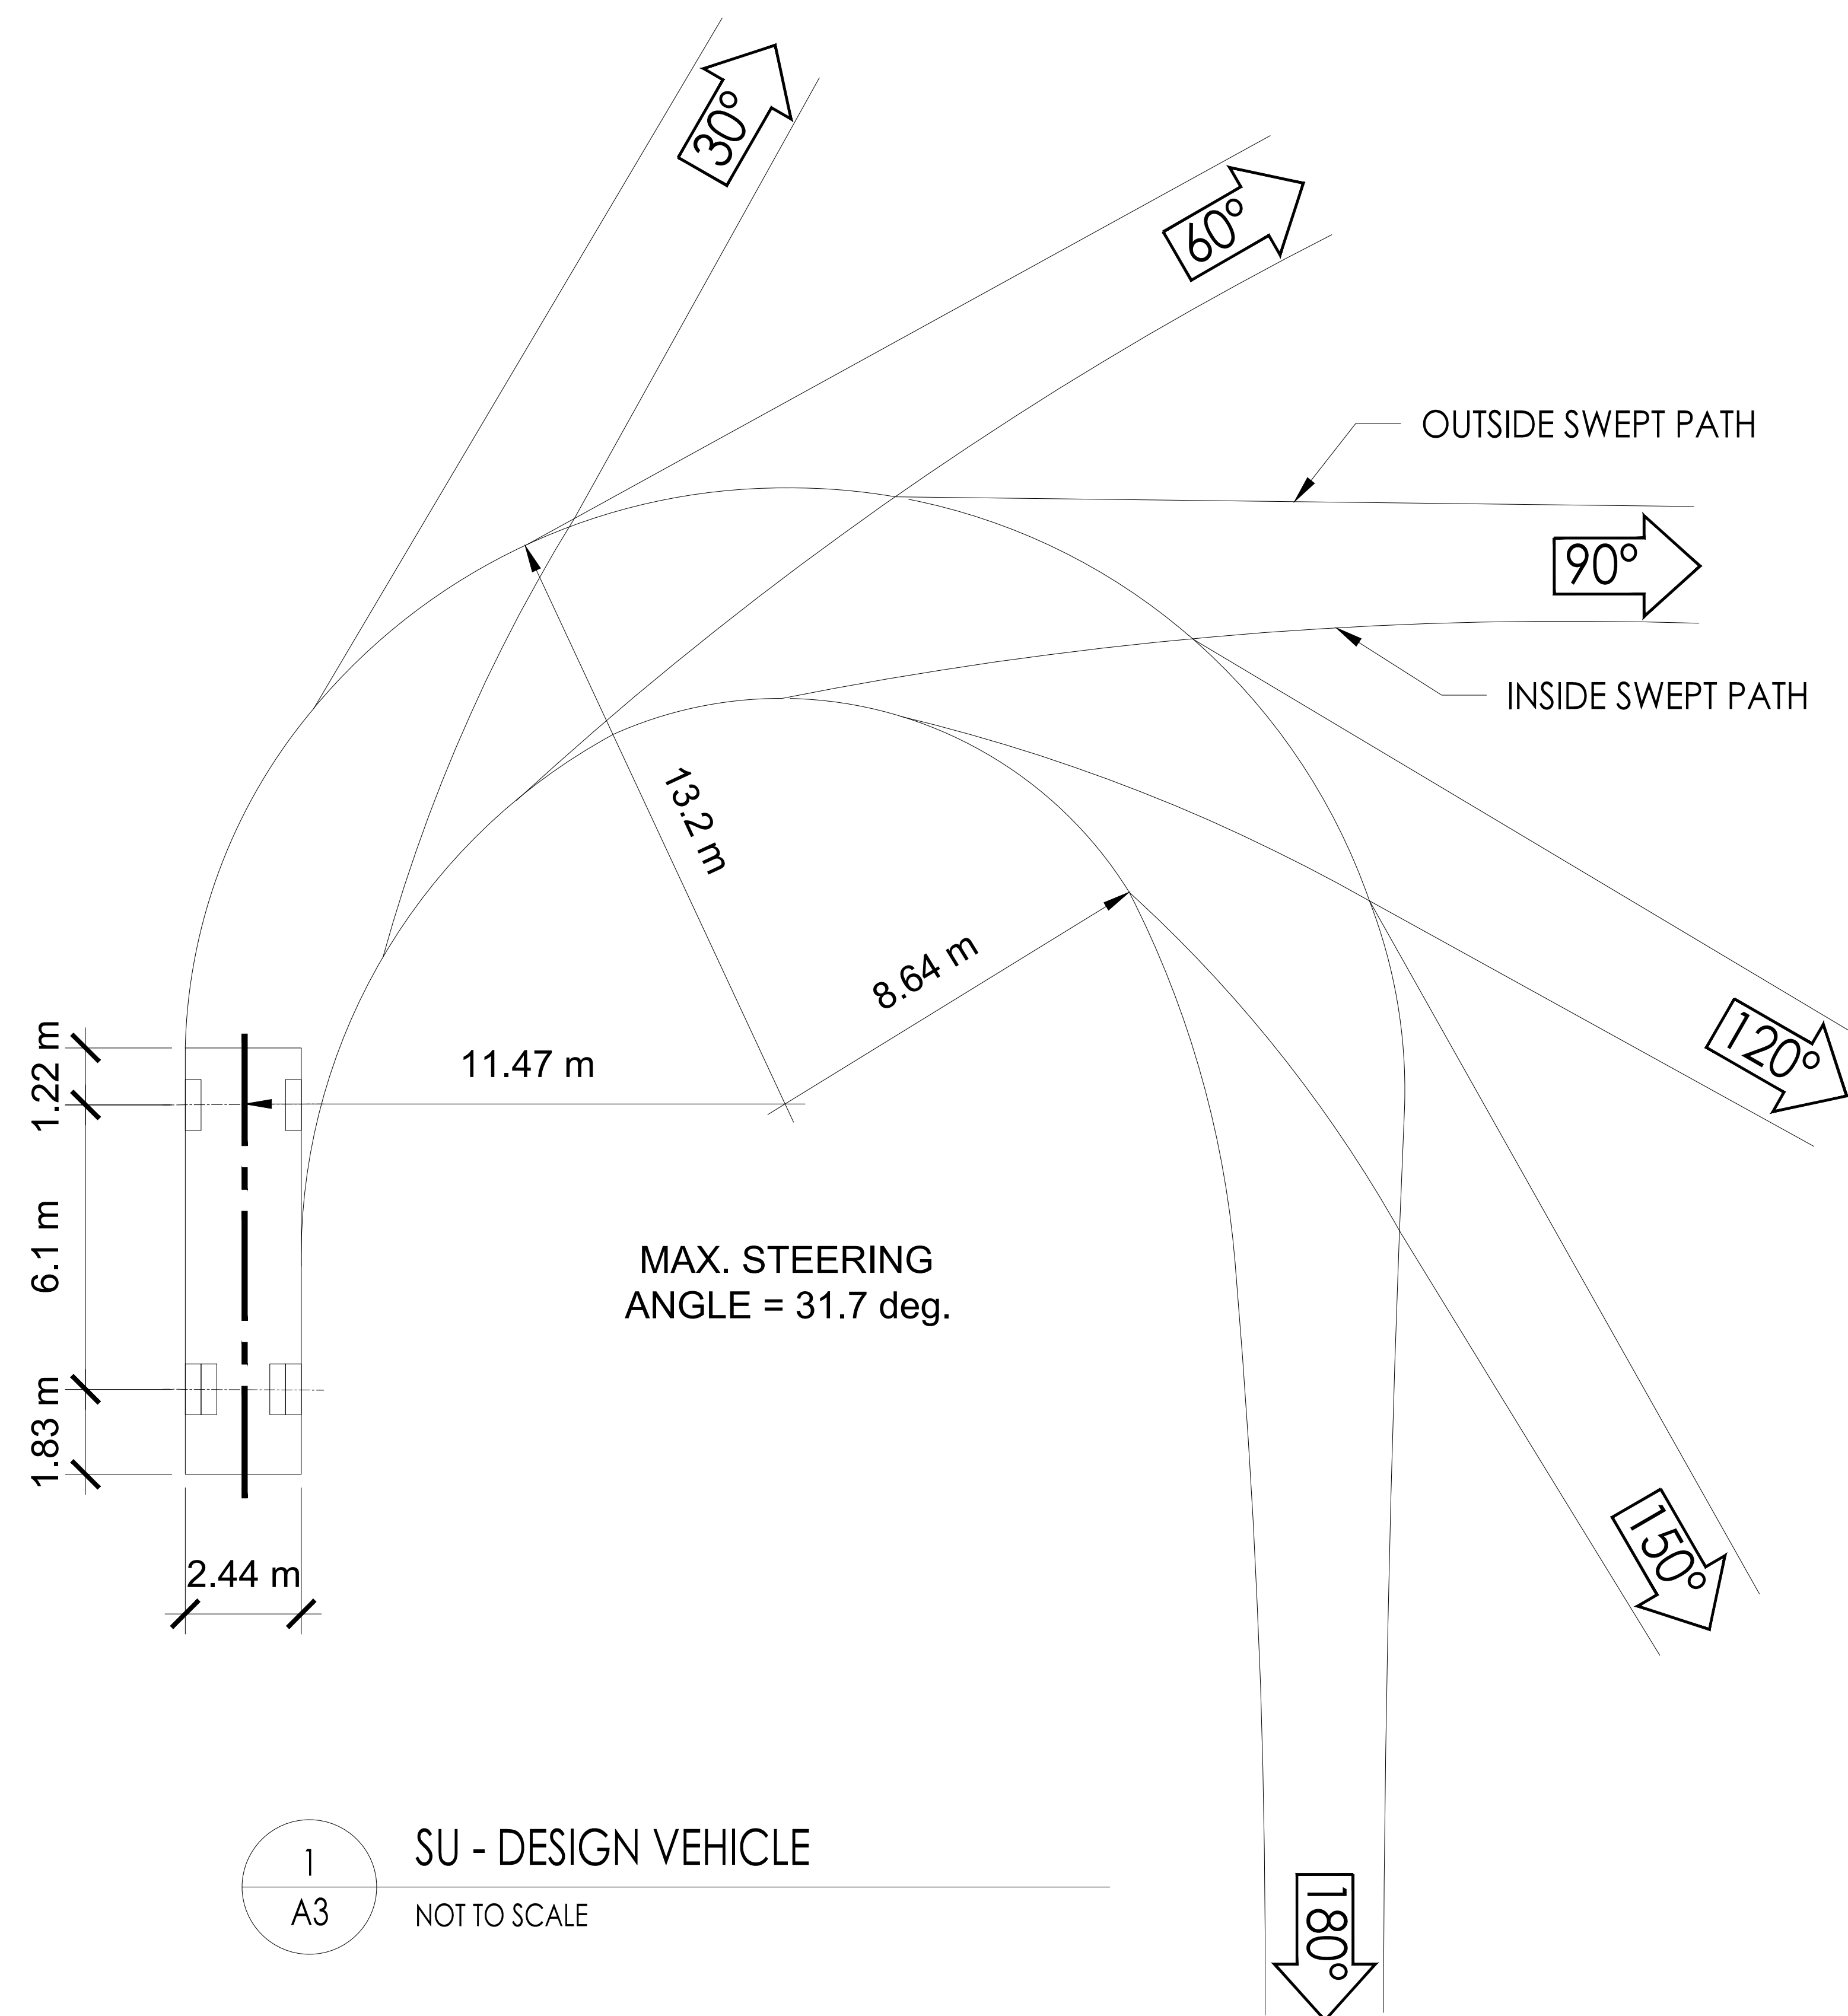

1 SU - DESIGN VEHICLE
A3 NOT TO SCALE

NO:	DATE:	ISSUED FOR:
1	2024.11.27	ISSUED FOR COORDINATION
2	2024.12.04	RE-ISSUED FOR COORDINATION
3	2024.12.06	ISSUED FOR SPA
4	2025.04.25	RE-ISSUED FOR SPA

