


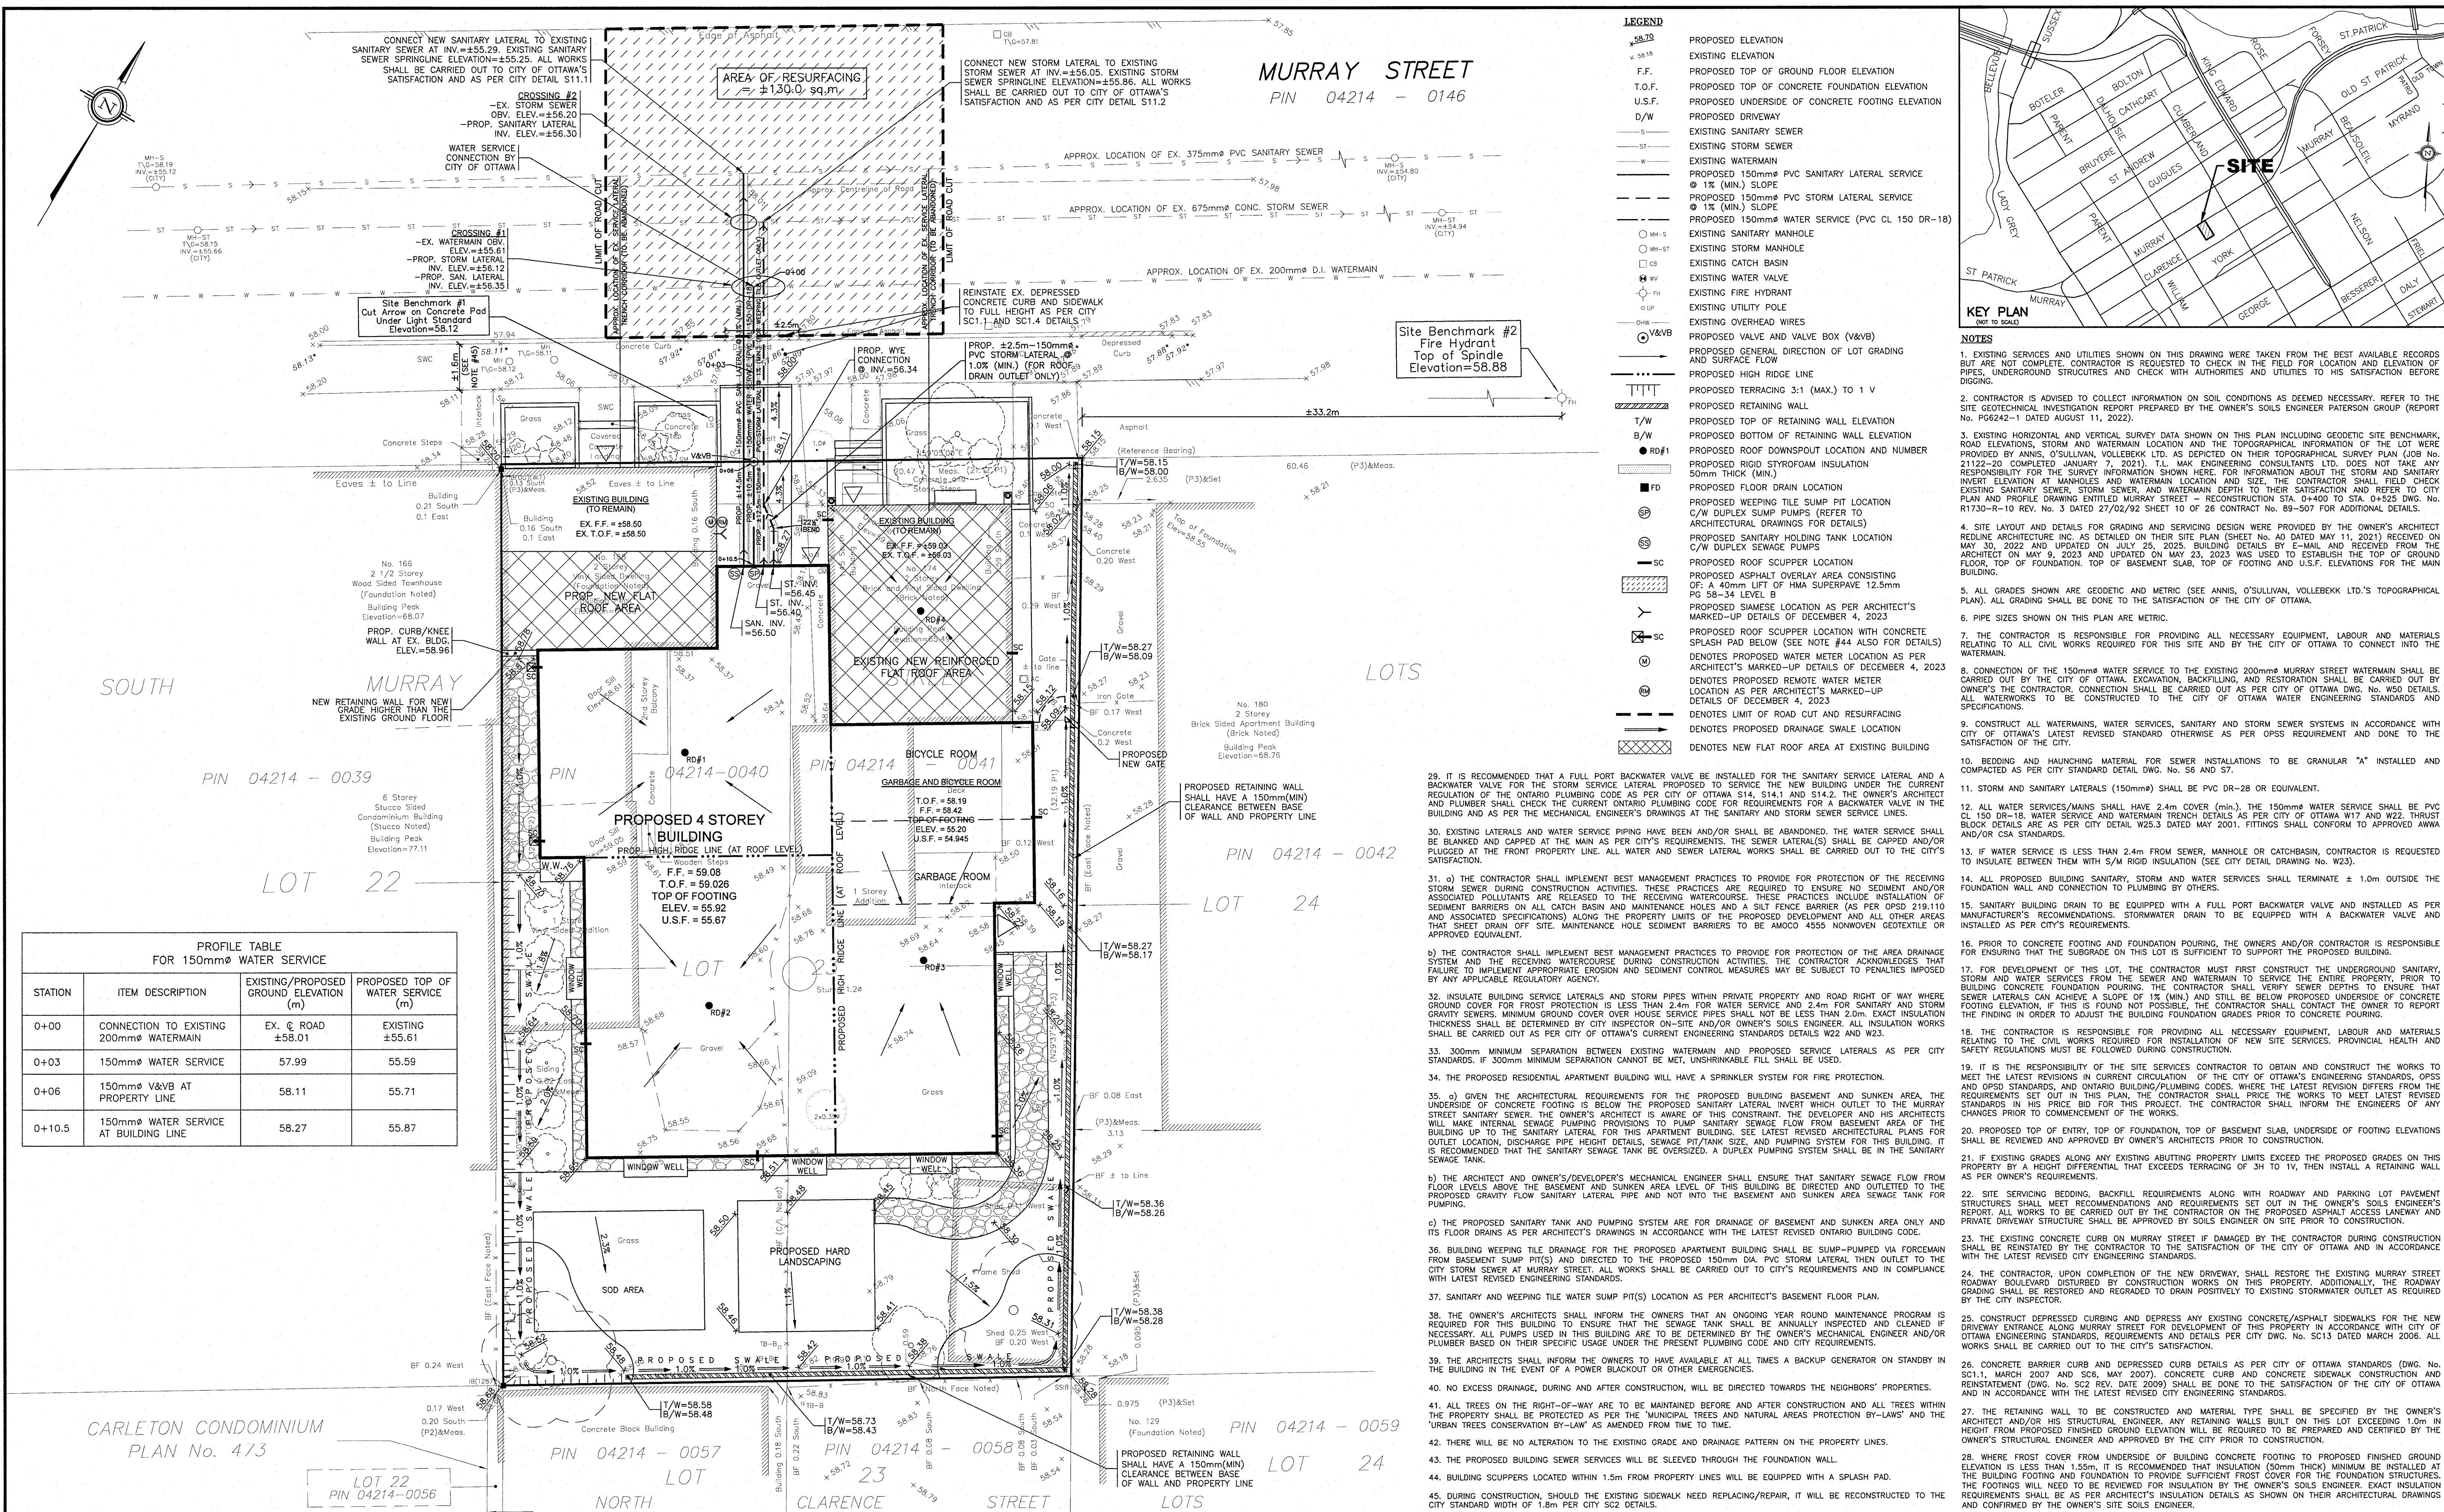

PROFILE TABLE FOR 150mmØ WATER SERVICE			
STATION	ITEM DESCRIPTION	EXISTING/PROPOSED GROUND ELEVATION (m)	PROPOSED TOP OF WATER SERVICE (m)
0+00	CONNECTION TO EXISTING 200mmØ WATERMAIN	EX. @ ROAD ±58.01	EXISTING ±55.61
0+03	150mmØ WATER SERVICE	57.99	55.59
0+06	150mmØ V&VB AT PROPERTY LINE	58.11	55.71
0+10.5	150mmØ WATER SERVICE AT BUILDING LINE	58.27	55.87

6

REVISIONS AS PER ARCHITECT'S REVISED SITE PLAN PROVIDED ON JULY 25, 2025

07/29/25

TLM

5

REVISIONS AS PER CITY'S REVIEW COMMENTS OF FEBRUARY 6, 2025 AND ARCHITECT'S LATEST REVISED SITE PLAN OF MARCH 11, 2025

04/08/25

TLM

4

REVISIONS AS PER CITY'S REVIEW COMMENTS OF AUGUST 31, 2023

12/04/23

TLM

3

REVISIONS AS PER ARCHITECT'S REVISED SITE PLAN PROVIDED ON NOVEMBER 7, 2023

11/08/23

TLM

2

REVISIONS AS PER ARCHITECT'S BUILDING ELEVATIONS DETAILS OF 9, 2023

06/28/23

TLM

1

REVISIONS AS PER ARCHITECT'S REVIEW COMMENTS OF MARCH 21, 2023

03/24/23

TLM

No.

REVISION

DATE

BY

FOR SPC APPLICATION

PROVINCE OF ONTARIO

TOLU L.M. MAK

07/29/25

SCALE

0 1 2 3 5m

1:100

HORIZONTAL

DESIGN

T.L.M.

CHECKED

T.L.M.

DRAWN BY

P.M.

CHECKED

T.L.M.

APPROVED

T.L.M.

PROJECT

168-174 MURRAY STREET
LOT 23 (SOUTH MURRAY STREET)
REGISTERED PLAN 42482
CITY OF OTTAWA

DRAWING TITLE

PROPOSED SITE GRADING
AND SERVICING PLAN

PROJECT No.

822-43

DATE

MAY 2022

DRAWING No.

G-1

#19225