


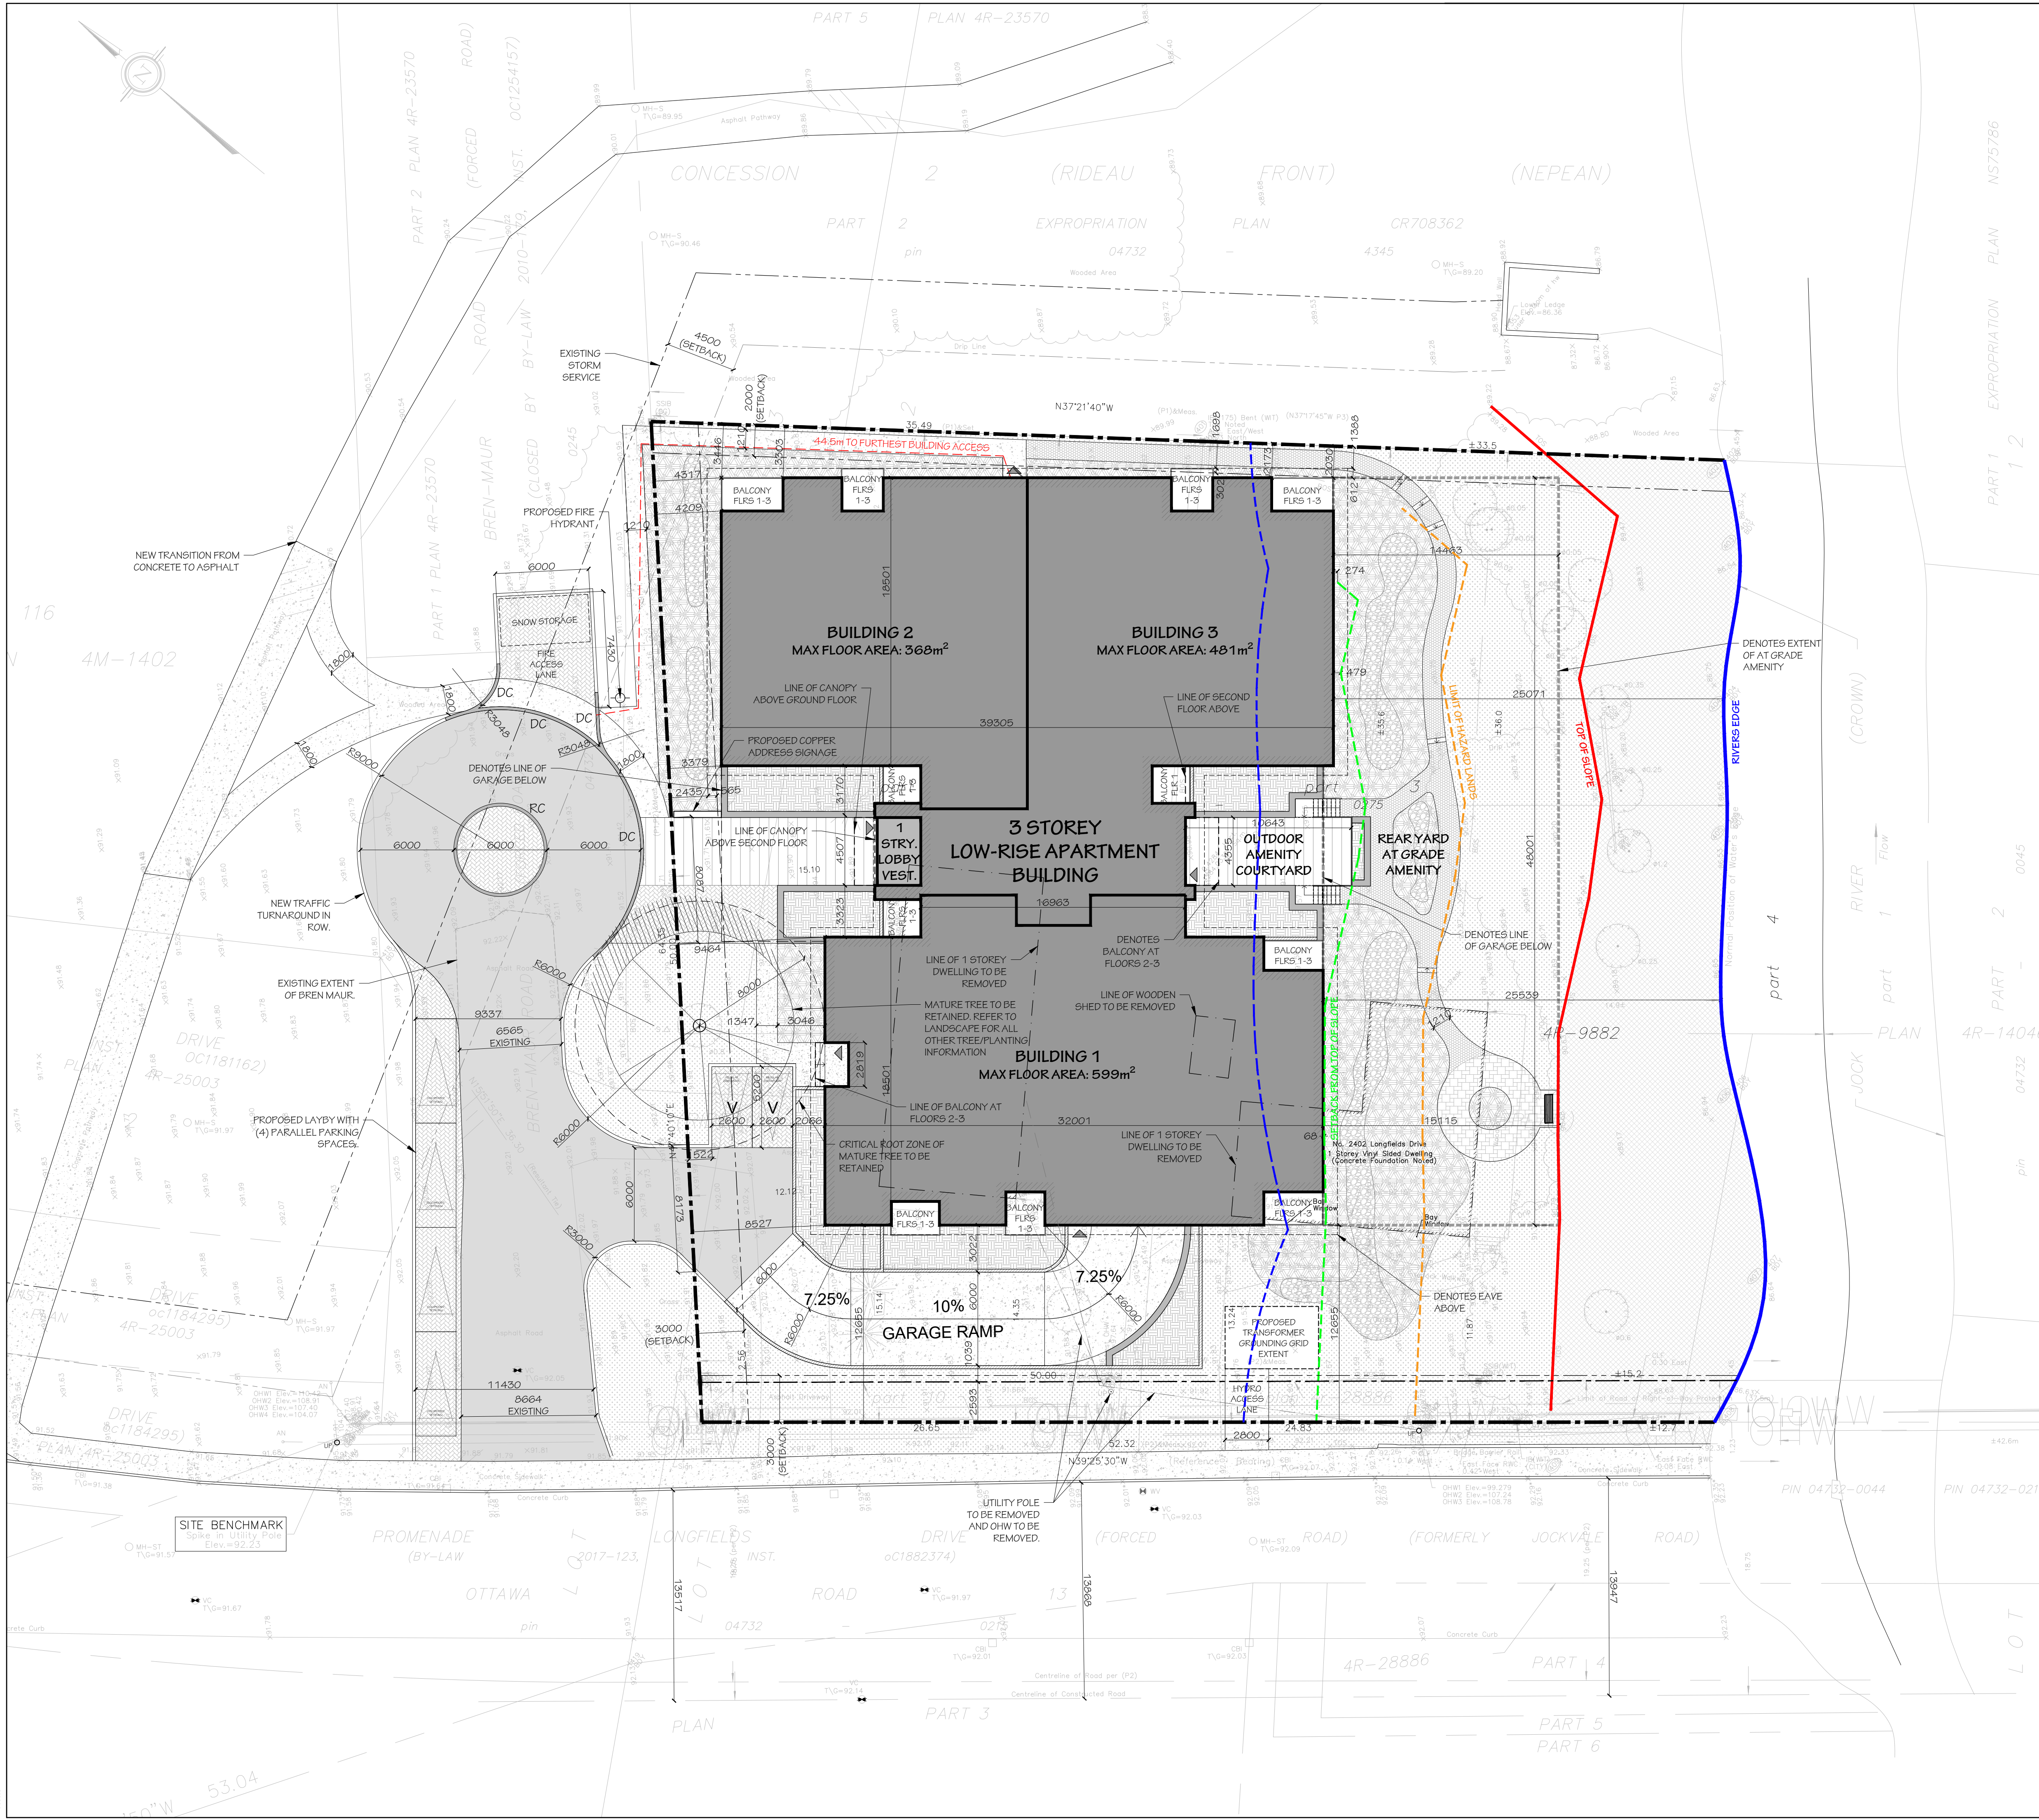

SURVEY INFORMATION TAKEN FROM:

SURVEYORS REAL PROPERTY REPORT
PART 1 PLAN OF PART OF LOTS 12 AND 13
CONCESSION 2 (RIDEAU FRONT)
GEOGRAPHIC TOWNSHIP OF NEPEAN
CITY OF OTTAWA
ANNIS OSULLIVAN VOLLEBEKK LTD. 2024

ZONING SUMMARY

R42 (SECTIONS 161-162, TABLE 162A)

	REQUIRED	PROVIDED
MINIMUM LOT WIDTH (m)	15 m MIN.	61.5 m
MINIMUM LOT AREA (m²)	450 m² MIN.	4,283.9 m²
MINIMUM FRONT YARD (m)	3.0 m MIN.	3.3 m
MINIMUM CORNER SIDE YARD (m)	3.0 m MIN.	12.6 m
MINIMUM INTERIOR SIDE YARD (m)	3 m MIN. (FOOTNOTE 6 DOES NOT APPLY)	2 m
MINIMUM REAR YARD (m)	6 m MIN.	25 m
MAXIMUM BUILDING HEIGHT (m)	15 m	13.82 m

PERMITTED PROJECTIONS INTO YARDS (SECTION 65, TABLE 65)

	FRONT YARD	IN. SIDE YARD
(2) EAVES, EAVE-THROUGH AND GUTTERS	1 m (MAX. 100%)	0.2 m (MAX. 100%)
(3) (c)	0.7 m (MAX. 100%)	0.7 m (MAX. 100%)
(4) (c)	0.3 m (MAX. 100%)	0.3 m (MAX. 100%)
(5) (c)	2 m (MAX. 100%)	0.3 m (MAX. 100%)
(6) (c)	1 m (MAX. 100%)	1.6 m

PARKING, QUEUING AND LOADING PROVISIONS (SECTIONS 100-114)

MINIMUM PARKING SPACE RATES (TABLE 101)

(R11) DWELLING LOW-RISE APARTMENT	(35 UNITS X 0.231) 8 YARDS	41 SPACES
-----------------------------------	----------------------------	-----------

MINIMUM VISITOR PARKING SPACE RATES (TABLE 102)

APARTMENT DWELLING, LOW-RISE OR MID-HIGH-RISE	(35 UNITS X 0.231) 8 YARDS	8 SPACES
---	----------------------------	----------

BICYCLE PARKING SPACE RATES (TABLE 111a)

(b) (i)	(35 UNITS X 0.05) 1.8 SPACES	20 SPACES
---------	------------------------------	-----------

RESIDENTIAL PROVISIONS (SECTIONS 120-146)

AMENITY AREA (TABLE 137) (3) LOW-RISE APARTMENT DWELLING

TOTAL AMENITY AREA	(35 UNITS X 0.05) 1.8 SPACES	1,072 m²
--------------------	------------------------------	----------

TOTAL COMMUNAL AMENITY AREA	(35 UNITS X 0.05) 1.8 SPACES	815 m²
-----------------------------	------------------------------	--------

TOTAL PRIVATE AMENITY AREA	N/A	257 m²
----------------------------	-----	--------

SITE STATISTICS

SITE COVERAGE

TOTAL LOT AREA (m²)	4,283.9 m²
BUILDING AREA (m² / % LOT COVERAGE)	1,639 m² / 38.3%
VEHICULAR SURFACE AREA (m² / % LOT COVERAGE)	254 m² / 5.9%
TOTAL HARD LANDSCAPING AREA (m² / % LOT COVERAGE)	315.9 m² / 7.3%
TOTAL SOFT LANDSCAPING AREA (m² / % LOT COVERAGE)	1,910 m² / 44.6%
TOTAL ARCHITECTURAL ELEMENTS (m² / % LOT COVERAGE)	165 m² / 3.9%
TOTAL OPEN LANDSCAPE SPACE (m² / % LOT COVERAGE)	2,390.9 m² / 55.8%

SOLID WASTE STORAGE AND DISPOSAL

TYPE	REQUIRED	PROVIDED
GARBAGE	(35 UNITS X 0.231) 8 YARDS	8 YARDS (2x4yard)
FIBRE	(35 UNITS X 0.0621) 3 YARDS	3 YARDS (1x2yard)
GMP	(35 UNITS X 0.018) 1 YARD	2 YARD (1x2yard)
ORGANICS	1 X 240L CART	2 X 240L CART

BUILDING STATISTICS

BUILDING AREAS	
GROSS FLOOR AREA	4,354.0 m²
LEASABLE FLOOR AREA	3,741.0 m²
BUILDING AREA	1,459.8 m²
BELOW GRADE AREA (PARKING GARAGE)	1,743.5 m²
TOTAL AMENITY AREA	1,072.0 m²

UNIT BREAKDOWN

1 - BED	7 (20%)
1 - BED + DEN	1 (3%)
2 - BED	3 (8%)
2 - BED	24 (69%)
TOTAL	35 (100%)


PARKING AND LOCKERS

VEHICLE PARKING	47 (41 RESIDENT - 6 VISITOR)
BIKE PARKING	20
STORAGE LOCKERS	26


DRAWING LEGEND

PROPERTY LINE	PRECAST PAVERS	FLAGSTONE
SETBACK	LARGE FORMAT PRECAST PAVERS	ESCAPMENT (EXISTING VEGETATION)
DEPRESSED CURB	ROLL CURB	ASPHALT
RC	UTILITY POLE	PLANTING, REFER TO LANDSCAPE
UP/O	ENTRY/EXIT POINT	STONE DUST PATH
CONCRETE RETAINING WALL/UPSTAND	CONCRETE PLANTER	CONCRETE PATH/RAMP/STEP
CONCRETE PLANTER	DRYSTACK PLANTER	GRASS

GRAPHIC SCALE

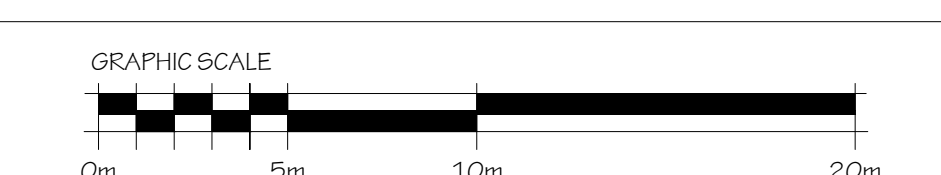

KEY PLAN - NTS

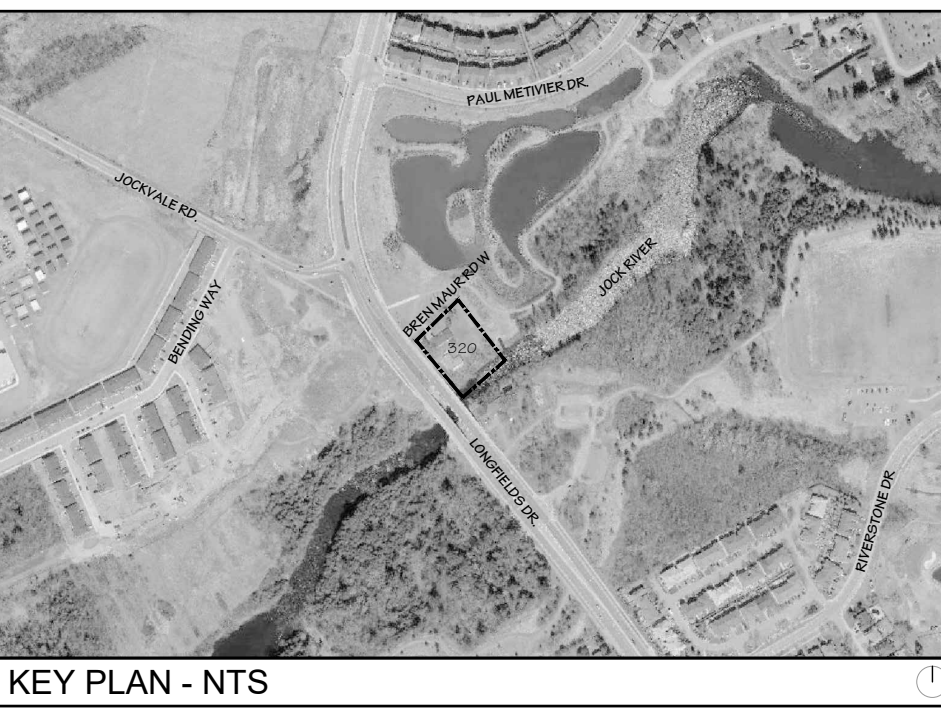

PROJECT CONSULTANTS

DEVELOPER / OWNER

UNIFORM URBAN DEVELOPMENTS
117 CENTRE DRIVE, SUITE 300
OTTAWA, ON K2G 0V5
CONTACT: ANNIE FERRO
PHONE: (613) 225-0770

ARCHITECT

HOBIN ARCHITECTURE INC.
63 PAMILLA STREET
OTTAWA, ON K1S 3K7
CONTACT: JAMISON DUFF
PHONE: (613) 238-7200 x 107

PLANNING

420 OGDONK ST
OTTAWA, ON K2P 1W4
CONTACT: JACOB BOLDUC
PHONE: (613) 542-6454 x 236

LANDSCAPE

NOVATECH
240 MIDLAND COWPLAND DRIVE SUITE 200
OTTAWA, ON K2M 1T6
CONTACT: SCOTT COVELL
PHONE: (613) 254-8643 x 303

TRAFFIC

ARCADIE
333 PRESTON ST. SUITE 500
OTTAWA, ON K1S 3M4
CONTACT: RYAN MAGLADRY
PHONE: (613) 727-7855 x510

CIVIL

ARCADIE
333 PRESTON ST. SUITE 500
OTTAWA, ON K1S 3M4
CONTACT: RYAN MAGLADRY
PHONE: (613) 727-7855 x510

SURVEYOR

ANNIS OSULLIVAN VOLLEBEKK LTD.
14 CONCOURSE GATE, SUITE 500
OTTAWA, ON K2E 7S6
CONTACT: ANDREW SHELP
PHONE: (613) 727-4352 x 226

GEOTECHNICAL

FATSESON GROUP INC.
8 AURORA DRIVE
OTTAWA, ON K2E 7T9
CONTACT: SCOTT'S DENNIS
PHONE: (613) 228-7351

ENVIRONMENTAL

MUNCASTER ENVIRONMENTAL PLANNING INC.
481 BUCHANAN CRESCENT
OTTAWA, ON K1J 7V2
CONTACT: BERNIE MUNCASTER
PHONE: (613) xxx-xxxx

REVISIONS

NO.	DATE	REVISION
6	2025-10-10	ISSUED FOR SPA
5	2025-10-09	ISSUED FOR COORDINATION
4	2025-10-06	ISSUED FOR COORDINATION
3	2025-09-26	ISSUED FOR COORDINATION
2	2025-09-02	ISSUED FOR COORDINATION
1	2025-07-21	ISSUED FOR REVIEW

no. date revision

It is the responsibility of the appropriate contractor to check and verify all dimensions on site and report all errors and/or omissions to the architect.


All contractors must comply with all pertinent codes and by-laws.

Do not scale drawings.

This drawing may not be used for construction until signed.

Copyright reserved.

ONTARIO ASSOCIATION

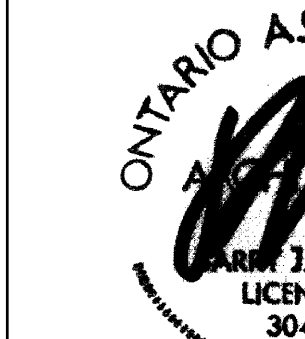

Hobin Architecture Incorporated

63 Pamilla Street
Ottawa, Ontario
Canada K1S 3K7
T: 613-238-7200
F: 613-235-2005
E: mail@hobinarc.com
hobinarc.com
HOBIN ARCHITECTURE

PROJECT/LOCATION:

320 BREN MAUR
LOW-RISE APARTMENT
320 BREN MAUR, OTTAWA, ONTARIO

DRAWING TITLE:

SITE PLAN

DRAWN BY:

JD

DATE:

24/05/19

SCALE:

1:200

PROJECT:

2308

DRAWING NO.:

A1.01

REVISION NO.:

xxxxxx

File Number: xxxxxxxxxxxx