



| ARCHITECTURAL SHEET LIST |                                   |
|--------------------------|-----------------------------------|
| A0.0                     | COVER SHEET                       |
| A0.1                     | GENERAL NOTES AND SPECS           |
| A1.0                     | SITE PLAN                         |
| A1.1                     | SITE CONTEXT                      |
| A2.1                     | SUB-BASEMENT PLAN                 |
| A2.2                     | BASEMENT FLOOR PLAN               |
| A2.3                     | GROUND FLOOR PLAN                 |
| A2.4                     | SECOND FLOOR PLAN                 |
| A2.5                     | THIRD FLOOR PLAN                  |
| A2.6                     | FOURTH FLOOR PLAN                 |
| A2.7                     | ROOF PLAN                         |
| A2.8                     | FIRE SAFETY PLANS                 |
| A4.0                     | ELEVATIONS (WEST/EAST-FRONT/REAR) |
| A4.1                     | ELEVATIONS (NORTH/EAST)           |
| A4.2                     | ELEVATIONS (SOUTH/WEST)           |
| A4.3                     | BUILDING PERSPECTIVE              |
| A5.0                     | BUILDING SECTIONS                 |
| A5.1                     | BUILDING SECTIONS                 |

# RUSSELL DEVELOPMENT

71 RUSSELL AVE

ISSUED FOR SPA COMMENT RESPONSE 04

2026-08-26 3:20:35 PM

ARCHITECTURAL




LAWRENCE ARCHITECT INC.  
18 DEAKIN ST. SUITE 205  
OTTAWA, ONTARIO K2E 8B7  
(P) 613 739 7770  
(F) 613 739 7703

PLANNING




Q9 PLANNING + DESIGN  
43 ECCLES ST. UNIT C  
OTTAWA, ONTARIO K1R  
6S3  
(P) 613 850 8345

STRUCTURAL

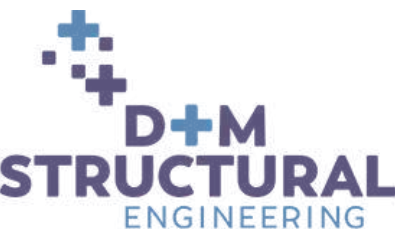

D+M STRUCTURAL  
333 PRESTON ST SUITE 110,  
OTTAWA, ON K1S 5N4  
(P) 613 651 9490

CIVIL

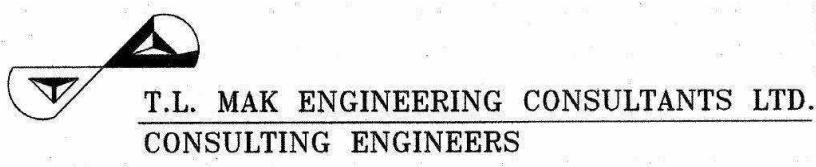

T. L. MAK ENGINEERING CONSULTANTS LTD  
1455 YOUNVILLE DR.  
ORLÉANS, ONTARIO K1C 6Z7  
(P) 613 837 5516

LANDSCAPE



JAMES B LENNOX & ASSOCIATES  
3332 CARLING AVE.  
OTTAWA, ONTARIO K2H 5A8  
(P) 613 722 5168

MECHANICAL /  
ELECTRICAL



GOODKEY, WEEDMARK &  
ASSOCIATES LTD. (GWAL)  
1688 WOODWARD DR.  
OTTAWA, ON K2C 3R8  
(P) 613 727 5111

## GENERAL NOTES

- ALL WALLS TO BE CONTINUOUS FROM FLOOR TO US OF FLOOR/TRUSS OR FIRE RATED GYPSUM CEILING UNO.
- ALL INTERIOR CORRIDORS AND DEMISING WALLS BETWEEN SUITES TO BE TYPE PS UNO.
- REPLACE GYPSUM BOARD WITH THE BACKER IN ALL AREAS HAVING CERAMIC TILE WALL FINISH. ENSURE LISTED FIRE RATINGS ARE MAINTAINED.
- INTERIOR STUD WALLS: PROVIDE TWO ROWS OF CONTINUOUS ACOUSTIC CAULKING AT STUD TOP & BOTTOM PLATE.
- PIECEMEAL OF GYPSUM BOARD SHEETS IS NOT ACCEPTABLE.
- JOINTS OF LAYERED GYPSUM BOARD SHOULD BE STAGGERED.
- CAULK AT TOP AND BOTTOM OF WALLS AT EDGE OF GYPSUM BOARD PANELS.
- PROVIDE CAULKING ROOF BACKUP AT ANY GAP OVER 1/4".
- ELECTRICAL AND DEVICE BOXES ON OPPOSING FACES OF WALL SHALL BE LOCATED IN SEPARATE STUD CAVITIES.
- RUN FIBERGLASS BATT MINERAL WOOL (REFER TO WALL TYPE) INSULATION BEHIND AND AROUND ALL ELECTRICAL BOXES. NO BACK TO BACK ELECTRICAL BOXES.
- BACKING TO BE PROVIDED AT ALL MILLWORK LOCATIONS, COORDINATE ON SITE.
- SEAL ALL PENETRATIONS THROUGH ACOUSTICAL RATED WALLS (PARTY WALLS) TIGHT WITH A COMBINATION OF JOINT COMPOUND AND FIRE CAULK. TO ENSURE A CONTINUOUS FIRE RATING. PROVIDE TESTED ASSEMBLY FOR ALL FIRE STOPPING.
- SEAL ALL PENETRATIONS THROUGH FIRE RATED WALLS (PARTY WALLS, ECT) TIGHT WITH A COMBINATION OF JOINT COMPOUND AND FIRE CAULK. TO ENSURE A CONTINUOUS FIRE RATING. PROVIDE TESTED ASSEMBLY FOR ALL FIRE STOPPING.
- PROVIDE WOOD BLOCKING WITHIN WALL TO PROVIDE ANCHORAGE FOR CABINETS, WASHROOM ACCESSORIES, HAND RAILINGS, ECT. BLOCKING SHALL NOT LINK BOTH SIDES OF A WALL. PLYWOOD MAY BE USED AS BLOCKING ON THE INNER LAYER OF DOUBLE LAYER WALL ASSEMBLIES. 18GA METAL STRIPS IN 6" WIDTH & CONTINUOUS THROUGHOUT LENGTH OF BLOCKING REQUIREMENT MAY ALSO BE USED.
- PROVIDE 3/4" FIRE-RATED TREATED PLYWOOD, GOOD ONE SIDE WITH FIRE RETARDANT PAINT, FOR MOUNTING OF ALL ELECTRICAL PANELS, CABLING, COMMUNICATION BELL, AND SECURITY PANELS. REFER TO ELECTRICAL DRAWINGS FOR LOCATIONS.
- THICKEN WALLS AS REQUIRED TO ACCOMMODATE ELECTRICAL PANELS & MECHANICAL ITEMS. CONTRACTOR TO CONFIRM CODE COMPLIANCE WITH ARCHITECT BEFORE SITE WORK BEGINS.
- FOR ASSEMBLIES REQUIRING TO CONFORM TO A LISTED ULCUL RATING, MATERIALS WITHIN THE ASSEMBLY SHALL BE EXACTLY AS PER THE TESTED ASSEMBLY. ALL MATERIAL SHALL BE LABELED WITH ULCUL IDENTIFICATION.
- ALL ELECTRICAL SWITCHES ARE TO BE LOCATED BETWEEN 4"-8" FROM THE ENTRANCE DOOR TO A ROOM. LOCATE STUDS TO ACCOMMODATE THE ELECTRICAL PANELS. REFER TO ELECTRICAL DRAWINGS AND SUIT THE APPROVED SUITE MOCK-UP.
- PROVIDE SCUPPERS AT EDGES OF ROOF WHERE OVER FLOW CONTROL ROOF DRAINS ARE SPECIFIED. CONFIRM LOCATIONS WITH ARCHITECT.
- ALL FIRE DAMPER INSTALLATION TO BE PER MANUFACTURER INSTRUCTIONS - HVAC CONTRACTOR TO COORDINATE ON SITE WITH DRYWALL FRAMING CONTRACTOR TO INSURE INSTALLATION INSTRUCTIONS ARE FOLLOWED EXACTLY AND ACCESS DOORS ARE PROVIDED.
- PROVIDE ALL CLOSETS WITH MINIMUM 1 FULL WIDTH SHELF 12" DEEP AND WITH ONE FULL WIDTH HANGER ROD.
- ANY WASHROOM WALLS ADJACENT TO LIVING SPACES/PUBLIC AREAS ARE TO HAVE SOUND ATTENUATING BATT INSULATION - ULC APPROVED IF REQUIRED - IN THE STUD CAVITIES (TO FILL CAVITY).
- ALL GYPSUM BOARD IS TO EXTEND TO FULL HEIGHT OF PARTITION UNO.
- INTERIOR DOORS TO BE INSTALLED 4" FROM ADJACENT WALL UNO.

## LIST OF ABBREVIATIONS:

|   |   |
|---|---|
| ACT<br>ALUM<br>ARCH<br>ASBY<br>BO<br>BLDG<br>BS<br>BOS<br>C<br>CJ<br>CL<br>CLG<br>CLR<br>COL<br>CONC<br>COP<br>COT<br>CR<br>CT<br>CW<br>CZ<br>D<br>DOW<br>DWM<br>DIM<br>DO<br>DW   | ACOUSTIC CEILING TILE<br>AFTER FINISH FLOOR<br>ACCESS PANEL<br>ARCHITECTURAL<br>ASSEMBLY<br>BOARD<br>BUILDING GRADE<br>BUILDING<br>CATCH BASIN<br>CENTER TO CENTER<br>CONTROL JOINT<br>CENTER LINE<br>CEILING<br>CLEAR<br>COLUMN<br>CONCRETE<br>CARPET<br>CERAMIC TILE<br>CERAMIC TILE<br>CURTAIN WALL<br>COMPLETE WITH<br>DIMENSION<br>HANDICAP DOOR<br>OPERATOR<br>ELEVATION<br>ELECTRICAL<br>ELEVATOR<br>EIFS   |
| EP<br>EQ<br>EXP<br>EX<br>FA<br>FD<br>FEC<br>FIN<br>FINL<br>FR<br>GL<br>GB<br>GYP<br>HM<br>HWT<br>INT<br>J<br>JO<br>K<br>L<br>M<br>MECH<br>NO<br>NBC<br>NBS<br>NTS<br>OBC<br>OHC<br>OH<br>P<br>PFR<br>PVC<br>PVP<br>RD<br>REIN<br>REQ<br>RVL<br>S<br>SIM<br>SS<br>T<br>TOP<br>TYP<br>U/S<br>VINYL COMPOSITION TILE<br>VEST<br>VEST | EXPOSED<br>EXTERIOR<br>FIRE ALARM<br>FLOOR DRAIN<br>FIRE EXTINGUISHER<br>CABINET<br>FIRE HOSE CABINET<br>FINISH<br>FLOOR<br>FIRE RESISTANCE RATING<br>GLASS GLAZING<br>GYP<br>GYP MIN<br>HOLLOW METAL<br>GYP MIN<br>HOT WATER TANK<br>INTERIOR<br>JOINT<br>LIGHTING<br>MECHANICAL<br>MEDICINE CABINET<br>MINIMUM<br>NATIONAL BUILDING CODE<br>NUMBER<br>NOT TO SCALE<br>ONTARIO BUILDING CODE<br>ON CENTER<br>OVERHEAD<br>PRESSURE TREATED<br>PLASTIC LAMINATE<br>PRESSED STEEL FRAME<br>POLY VINYL CHLORIDE<br>REFLECTED CEILING PLAN<br>ROOF DRAIN<br>REINFORCED<br>REQUIRED<br>RAIN WATER LEADER<br>SHOWER<br>SIMILAR<br>STAINLESS STEEL<br>TOP OF<br>TYPICAL<br>UNDERSIDE<br>VINYL COMPOSITION TILE<br>VESTIBULE<br>WATER CLOSET |

## ANNOTATION LEGEND

|                                                                        |                                            |
|------------------------------------------------------------------------|--------------------------------------------|
| SECTION CUT                                                            | DRAWING NUMBER                             |
| ROOM TAG                                                               | ROOM NUMBER                                |
| Room name<br>XxX<br>Floor Finish                                       | ROOM NAME<br>ROOM SIZE<br>FLOOR FINISH     |
| DOOR TAG                                                               | DOOR NUMBER                                |
| WINDOW TAG                                                             | WINDOW NUMBER                              |
| (B) BASEMENT (F) FLOOR (M) MAIN FLOOR (S) SECOND FLOOR (T) THIRD FLOOR |                                            |
| CONSTRUCTION ASSEMBLY                                                  |                                            |
| (W) WALL (EW) EXTERIOR WALL (F) FLOOR (R) ROOF                         |                                            |
| POINT ELEVATION TAG                                                    | ELEVATION HEIGHT                           |
| ELEVATION TAG                                                          | ELEVATION HEIGHT<br>Name NAME OF ELEVATION |
| REVISION                                                               | REVISION LOCATION AND NUMBER               |
| GRID TAG                                                               | GRID NUMBER                                |
| CALLOUT TAG                                                            | DRAWING NUMBER<br>SHEET NUMBER             |

| TYPE | CONSTRUCTION | DESCRIPTION                                                             | FRR | REF. | R-VALUE (MIN)                            | STC | NOTES   |
|------|--------------|-------------------------------------------------------------------------|-----|------|------------------------------------------|-----|---|
| F1   | INT.         | EXTERIOR FOUNDATION WALL                                                | --  | --   | --                                       | --  | FOUNDATION WALLS TO BE CHECKED AS INDICATED ON PLANS.   |
| F2   | INT.         | EXTERIOR FOUNDATION WALL @ INTERIOR CONDITIONED SPACE                   | --  | --   | SB-10, ZONE 6, TABLE SB 5.5-6-2017 (I-P) | --  | CEMENT PARING C/W WIRE MESH FOR ALL EXPOSED FDN WALL, TO 8" BELOW GRADE. PROVIDE TERMINATION BAR BETWEEN PARING & DRAINAGE MEMBRANE.<br>DIMPLED DRAINAGE BOARD FROM GRADE TO T/O FOOTING<br>SELF ADHESIVE WATERPROOF MEMBRANE EXTENDING DOWN AND OVER FOOTING<br>CONCRETE WALL - REFER TO PLANS FOR WALL THICKNESS & STRUCTURAL DWGS FOR REINFORCING REQUIREMENTS                                                   |
| F3   | INT.         | EXTERIOR FOUNDATION WALL @ INTERIOR CONDITIONED SPACE                   | --  | --   | SB-10, ZONE 6, TABLE SB 5.5-6-2017 (I-P) | --  | CEMENT PARING FOR EXPOSED FDN WALL, TO 8" BELOW GRADE. PROVIDE TERMINATION BAR BETWEEN PARING & DRAINAGE MEMBRANE.<br>DIMPLED DRAINAGE BOARD FROM GRADE TO T/O FOOTING<br>SELF ADHESIVE WATERPROOF MEMBRANE EXTENDING DOWN AND OVER FOOTING<br>CONCRETE WALL - REFER TO PLANS FOR WALL THICKNESS & STRUCTURAL DWGS FOR REINFORCING REQUIREMENTS                                                                     |
| F2   | INT.         | EXTERIOR FOUNDATION WALL @ WINDOW WELLS WITH INTERIOR CONDITIONED SPACE | --  | --   | SB-10, ZONE 6, TABLE SB 5.5-6-2017 (I-P) | --  | 1/4" FIBRE CEMENT PANEL<br>THERMALLY BROKEN FASTENING SYSTEM AS PER MANUFACTURER<br>2" XPS RIGID INSULATION BOARD (R-10 CI)<br>CONCRETE WALL - REFER TO PLANS FOR WALL THICKNESS & STRUCTURAL DWGS FOR REINFORCING REQUIREMENTS<br>1" AIR SPACE<br>4" STEEL STUDS @ 24" O.C. C/W MIN. R20 CLOSED CELL SPRAY FOAM INSULATION FILLING STUD CAVITY AND AIR SPACE BEYOND<br>5/8" GYPSUM BOARD (TAPED, SANDED & PAINTED) |

| TYPE    | CONSTRUCTION | DESCRIPTION                                            | FRR | REF.                              | R-VALUE (MIN)                            | STC | NOTES   |
|---------|--------------|--------------------------------------------------------|-----|-----------------------------------|------------------------------------------|-----|---|
| EW1EW1* | INT.         | LOAD-BEARING EXTERIOR WALL - MASONRY VENEER            | --  | --                                | SB-10, ZONE 6, TABLE SB 5.5-6-2017 (I-P) | --  | 1. BRICK TIES TO BE DESIGNED AND DETAILED BY A PROFESSIONAL ENGINEER LICENSED IN THE PROVINCE OF ONTARIO, TO ACCOMMODATE FOR UP TO 1" OF DIFFERENTIAL MOVEMENT.<br>2. MOVEMENT JOINTS AROUND ANY PENETRATION THROUGH THE BRICK CLADDING (IE WINDOWS/DOORS) TO BE DESIGNED TO ACCOMMODATE UP TO 1" OF DIFFERENTIAL MOVEMENT.<br>3. FOR SHEAR WALL LOCATIONS REPLACE INNER-5/8" GYPSUM WITH OSB SHEATHING PER STRUCTURAL DWGS.<br>4. FOR WOOD STUD SPACING OF STRUCTURAL WALLS, REFER TO STRUCTURAL DWGS.<br>5. ALL PARAPET LOCATIONS: INSIDE FACE OF PARAPET C/W 2PLY MOD BIT ROOFING MEMBRANE WRAP FINISH FROM ROOF BELOW (INSTALL PER MFG SPEC'S CW UNDERLAYMENT). REMOVE 5/8" GYP. BD. INT. FINISH. REPLACE W/ 1/2" EXTERIOR GRADE PLYWOOD SHEATHING PER STRUCTURAL DWGS. |
| EW2EW2* | INT.         | LOAD-BEARING EXTERIOR WALL - MASONRY VENEER            | --  | --                                | SB-10, ZONE 6, TABLE SB 5.5-6-2017 (I-P) | --  | 3-1/2" MASONRY VENEER C/W TIES (INCL. INSULATION SUPPORT) & WEEP HOLES @ 2" O.C. REFER TO ELEVATIONS FOR TYPE<br>1" AIR SPACE & MASONRY CAVITY MESH<br>2" RIGID INSULATION (R-10 CI)<br>VAPOR PERMEABLE AIR BARRIER OR SELF ADHESIVE WATERPROOFING MEMBRANE - ALL JOINTS SEALED.<br>SHEATHING PER STRUCTURE<br>2x6" WOOD STUDS @ 16" O.C. C/W MIN. R-22 BATT INSULATION<br>6ML POLY VAPOUR BARRIER (LAP & SEAL ALL JOINTS)<br>5/8" GYPSUM BOARD (TAPED, SANDED & PAINT)   |
| EW3EW3* | INT.         | LOAD-BEARING EXTERIOR WALL - ALUMINUM COMPOSITE PANEL  | 1HR | OBC SB-2 TABLES 2.3.4 A & 2.3.4 E | SB-10, ZONE 6, TABLE SB 5.5-6-2017 (I-P) | --  | 1. FOR SHEAR WALL LOCATIONS REPLACE INNER-5/8" GYPSUM WITH OSB SHEATHING PER STRUCTURAL DWGS.<br>2. FOR WOOD STUD SPACING OF STRUCTURAL WALLS, REFER TO STRUCTURAL DWGS.<br>3. ALL PARAPET LOCATIONS: INSIDE FACE OF PARAPET C/W 2PLY MOD BIT ROOFING MEMBRANE WRAP FINISH FROM ROOF BELOW (INSTALL PER MFG SPEC'S CW UNDERLAYMENT). REMOVE 5/8" GYP. BD. INT. FINISH. REPLACE W/ 1/2" EXTERIOR GRADE PLYWOOD SHEATHING PER STRUCTURAL DWGS.   |
| EW4EW4* | INT.         | LOAD-BEARING EXTERIOR WALL - METAL SIDING (HORIZONTAL) | 1HR | OBC SB-2 TABLES 2.3.4 A & 2.3.4 E | SB-10, ZONE 6, TABLE SB 5.5-6-2017 (I-P) | --  | 1. FOR SHEAR WALL LOCATIONS REPLACE INNER-5/8" GYPSUM WITH OSB SHEATHING PER STRUCTURAL DWGS.<br>2. FOR WOOD STUD SPACING OF STRUCTURAL WALLS, REFER TO STRUCTURAL DWGS.<br>3. ALL PARAPET LOCATIONS: INSIDE FACE OF PARAPET C/W 2PLY MOD BIT ROOFING MEMBRANE WRAP FINISH FROM ROOF BELOW (INSTALL PER MFG SPEC'S CW UNDERLAYMENT). REMOVE 5/8" GYP. BD. INT. FINISH. REPLACE W/ 1/2" EXTERIOR GRADE PLYWOOD SHEATHING PER STRUCTURAL DWGS.   |
| EW5     | INT.         | EXTERIOR STONE WALL (CONCRETE STRUCTURAL WALL)         | 1HR | --                                | SB-10, ZONE 6, TABLE SB 5.5-6-2017 (I-P) | --  | 1. BRICK TIES TO BE DESIGNED AND DETAILED BY A PROFESSIONAL ENGINEER LICENSED IN THE PROVINCE OF ONTARIO, TO ACCOMMODATE FOR UP TO 1" OF DIFFERENTIAL MOVEMENT.<br>2. MOVEMENT JOINTS AROUND ANY PENETRATION THROUGH THE BRICK CLADDING (IE WINDOWS/DOORS) TO BE DESIGNED TO ACCOMMODATE UP TO 1" OF DIFFERENTIAL MOVEMENT.   |
| EW6     | INT.         | EXTERIOR COMPOSITE PANEL (CONCRETE STRUCTURAL WALL)    | 1HR | --                                | SB-10, ZONE 6, TABLE SB 5.5-6-2017 (I-P) | --  | 1. FOR SHEAR WALL LOCATIONS REPLACE INNER-5/8" GYPSUM WITH OSB SHEATHING PER STRUCTURAL DWGS.<br>2. FOR WOOD STUD SPACING OF STRUCTURAL WALLS, REFER TO STRUCTURAL DWGS.<br>3. ALL PARAPET LOCATIONS: INSIDE FACE OF PARAPET C/W 2PLY MOD BIT ROOFING MEMBRANE WRAP FINISH FROM ROOF BELOW (INSTALL PER MFG SPEC'S CW UNDERLAYMENT). REMOVE 5/8" GYP. BD. INT. FINISH. REPLACE W/ 1/2" EXTERIOR GRADE PLYWOOD SHEATHING PER STRUCTURAL DWGS.   |
| EW7     | INT.         | LOAD-BEARING EXTERIOR WALL - METAL SIDING (HORIZONTAL) | --  | --                                | SB-10, ZONE 6, TABLE SB 5.5-6-2017 (I-P) | --  | 1. FOR SHEAR WALL LOCATIONS REPLACE INNER-5/8" GYPSUM WITH OSB SHEATHING PER STRUCTURAL DWGS.<br>2. FOR WOOD STUD SPACING OF STRUCTURAL WALLS, REFER TO STRUCTURAL DWGS.<br>3. ALL PARAPET LOCATIONS: INSIDE FACE OF PARAPET C/W 2PLY MOD BIT ROOFING MEMBRANE WRAP FINISH FROM ROOF BELOW (INSTALL PER MFG SPEC'S CW UNDERLAYMENT). REMOVE 5/8" GYP. BD. INT. FINISH. REPLACE W/ 1/2" EXTERIOR GRADE PLYWOOD SHEATHING PER STRUCTURAL DWGS.   |

| TYPE | CONSTRUCTION | DESCRIPTION                     | FRR | REF.                            | R-VALUE (MIN)                            | STC | NOTES   |
|------|--------------|---------------------------------|-----|---------------------------------|------------------------------------------|-----|---|
| R1   |              | FLAT ROOF ASSEMBLY              | 1HR | NBCC APPENDIX D TABLE D.2.3.4-B | --                                       | --  | 2 PLY MOD BIT ROOFING MEMBRANE (INSTALLATION AS PER MANUFACTURER SPECS)<br>1/2" MEMBRANE UNDERLAYMENT<br>SLOPED RIGID INSULATION SLOPE MIN. 2% TO ROOF DRAINS AND/OR SCUPPERS. SEE ROOF PLAN & MECH. DWGS FOR SLOPE DIRECTION AND DRAIN LOCATIONS.<br>MIN. 2" (R10) CONTINUOUS RIGID INSULATION.<br>SELF ADHESIVE AIRWEATHER BARRIER - ALL JOINTS SEALED<br>EXTERIOR GRADE SHEATHING AS PER STRUCTURE.<br>JOISTS AS PER STRUCTURE C/W CLOSED CELL SPRAY FOAM INSULATION (R31)<br>12" RESILIENT CHANNEL @ 16" O.C. MAX.<br>5/8" TYPE X GYPSUM BOARD.<br>5/8" TYPE X GYPSUM BOARD (TAPED, SANDED & PAINT). |
| R2   |              | FLAT ROOF ASSEMBLY (CANOPY)     | --  | --                              | --                                       | --  | 2 PLY MOD BIT ROOFING MEMBRANE (INSTALLATION AS PER MANUFACTURER SPECS)<br>1/2" MEMBRANE UNDERLAYMENT<br>SLOPED RIGID INSULATION SLOPE MIN. 2% TO ROOF DRAINS AND/OR SCUPPERS. SEE ROOF PLAN & MECH. DWGS FOR SLOPE DIRECTION AND DRAIN LOCATIONS.<br>SELF ADHESIVE AIRWEATHER BARRIER - ALL JOINTS SEALED<br>EXTERIOR GRADE SHEATHING AS PER STRUCTURE.<br>JOISTS AS PER STRUCTURE.<br>PRE-FINISHED METAL SOFFIT C/W MATCHING J-TRIMS   |
| R3   |              | CONCRETE ROOF ASSEMBLY (CANOPY) | --  | --                              | --                                       | --  | 2 PLY MOD BIT ROOFING MEMBRANE (INSTALLATION AS PER MANUFACTURER SPECS)<br>1/2" MEMBRANE UNDERLAYMENT<br>SLOPED RIGID INSULATION SLOPE MIN. 2% TO SCUPPERS. SEE ROOF PLAN & MECH. DWGS FOR SLOPE DIRECTION AND DRAIN LOCATIONS.<br>SELF ADHESIVE AIRWEATHER BARRIER - ALL JOINTS SEALED<br>CONCRETE SLAB AS PER STRUCTURE<br>1/2" GALVANIZED CHANNEL @ 16" O.C. MAX.<br>PRE-FINISHED METAL SOFFIT C/W MATCHING J-TRIMS   |
| R4   |              | SHED ROOF ASSEMBLY (DOG HOUSE)  | --  | --                              | SB-10, ZONE 6, TABLE SB 5.5-6-2017 (I-P) | --  | PRE-FINISHED METAL ROOFING - IDEAL ROOFING POCKET RIB (COLOUR TBD) OR EQUIVALENT<br>1/2" EXTERIOR GRADE PLYWOOD<br>SELF ADHESIVE AIRWEATHER BARRIER - ALL JOINTS SEALED<br>5/8" EXTERIOR GRADE SHEATHING<br>2x6" BATTERS C/W SPRAY FOAM INSULATION (R35)<br>PRE-FINISHED METAL SOFFIT C/W MATCHING J-TRIMS   |

| TYPE | CONSTRUCTION | DESCRIPTION                        | FRR | REF.                   | R-VALUE (MIN)                            | STC | NOTES   |
|------|--------------|------------------------------------|-----|------------------------|------------------------------------------|-----|---|
| FL1  |              | SLAB-ON-GRADE                      | --  | --                     | SB-10, ZONE 6, TABLE SB 5.5-6-2017 (I-P) | --  | FLOOR FINISH (TBD BY OWNER).<br>CONCRETE SLAB ON GRADE - FOR REINFORCING DETAILS REFER TO STRUCTURAL DWGS.<br>6ML REINFORCED POLY VAPOUR BARRIER.<br>CONTINUOUS RIGID INSULATION UNDER SLAB.<br>6" COMPACTED GRANULAR FILL C/W US DRAINAGE.<br>UNDISTURBED SOIL OR COMPACTED FILL REFER TO GEO-TECHNICAL REPORT. |
| FL2  |              | RATED TYPE, SECOND AND THIRD FLOOR | 1HR | UL BXUV, L570 SYSTEM 2 | --                                       | 59  | PROVIDE CLOSED CELL SPRAY FOAM INSULATION @ PERIMETER OF FLOOR ABUTTING EXTERIOR WALL. R-VALUE TO MATCH EXTERIOR WALL ASSEMBLY.   |
| FL3  |              | RATED CONCRETE FLOOR ASSEMBLY      | 1HR | --                     | --                                       | --  | FLOOR FINISH (TBD BY OWNER).<br>CONCRETE SLAB - FOR REINFORCING DETAILS REFER TO STRUCTURAL DWGS.   |

| TYPE | CONSTRUCTION | DESCRIPTION                         | FRR | REF. | R-VALUE (MIN) | STC | NOTES                                                                          |
|------|--------------|-------------------------------------|-----|------|---------------|-----|--------------------------------------------------------------------------------|
| C1   |              | SUSPENDED GYPSUM CEILING (BULKHEAD) | --  | --   | --            | --  | 12" RESILIENT CHANNEL @ 24" O.C.<br>1/2" GYPSUM BOARD (TAPED, SANDED & PAINT). |

| TYPE     | CONSTRUCTION | DESCRIPTION                                 | FRR | REF.               | R-VALUE (MIN) | STC               | NOTES   |
|----------|--------------|---------------------------------------------|-----|--------------------|---------------|-------------------|---|
| P1       |              | TYPE: RATED PARTITION (STRUCTURE)           | 1HR | cUL U309           | --            | --                | STUDS & GYPSUM TO EXTEND TO US OF FLOOR/TRUSS OR GYPSUM CEILING (UNO)   |
| P1a      |              | TYPE: NON-RATED PARTITION (NON-LOADBEARING) | --  | --                 | --            | --                | 5/8" TYPE X GYPSUM BOARD (TAPED, SANDED, & PAINT)<br>4" STEEL STUDS @ 24" O.C.<br>5/8" GYPSUM BOARD (TAPED, SANDED & PAINT)                                                                  |
| P1b      |              | TYPE: NON-RATED PARTITION (NON-LOADBEARING) | --  | --                 | --            | --                | 5/8" GYPSUM BOARD (TAPED, SANDED, & PAINT)<br>4" STEEL STUDS @ 24" O.C.<br>5/8" GYPSUM BOARD (TAPED, SANDED & PAINT)                                                                         |
| P1c      |              | TYPE: NON-RATED PARTITION (NON-LOADBEARING) | 1HR | cUL W488           | --            | --                | 5/8" TYPE X GYPSUM BOARD (TAPED, SANDED, & PAINT)<br>6" STEEL STUDS @ 24" O.C.<br>5/8" GYPSUM BOARD (TAPED, SANDED & PAINT)                                                                  |
| P2       |              | TYPE: RATED INSULATED PARTITION (STRUCTURE) | 1HR | cUL U309           | --            | 44-OL 18-1019     | STUDS & GYPSUM TO EXTEND TO US OF FLOOR/TRUSS OR GYPSUM CEILING (UNO)   |
| P2a      |              | TYPE: NON-RATED INSULATED PARTITION         | --  | --                 | --            | --                | 5/8" TYPE X GYPSUM BOARD (TAPED, SANDED, & PAINT)<br>4" STEEL STUDS @ 24" O.C. C/W FIBERGLASS BATT INSULATION<br>5/8" GYPSUM BOARD (TAPED, SANDED & PAINT)                                   |
| P2b      |              | TYPE: NON-RATED INSULATED PARTITION         | --  | --                 | --            | --                | 5/8" TYPE X GYPSUM BOARD (TAPED, SANDED, & PAINT)<br>6" STEEL STUDS @ 24" O.C. C/W FIBERGLASS BATT INSULATION<br>5/8" GYPSUM BOARD (TAPED, SANDED & PAINT)                                   |
| P2c      |              | TYPE: RATED INSULATED PARTITION             | 1HR | cUL W488           | --            | 45- NOAL 21-962   | STUDS & GYPSUM TO EXTEND TO US OF FLOOR/TRUSS OR GYPSUM CEILING (UNO)   |
| P3a      |              | NON-RATED PARTITION - PLUMBING CHASE        | --  | --                 | --            | --                | 5/8" TYPE X GYPSUM BOARD (TAPED, SANDED, & PAINT)<br>6" STEEL STUDS @ 24" O.C. C/W FIBERGLASS BATT INSULATION (SPACING AS PER STRUCTURE)<br>5/8" TYPE X GYPSUM BOARD (TAPED, SANDED & PAINT) |
| P3b      |              | NON-RATED PARTITION - PLUMBING CHASE        | --  | --                 | --            | --                | 5/8" TYPE X GYPSUM BOARD (TAPED, SANDED, & PAINT)<br>6" STEEL STUDS @ 24" O.C.   |
| P3c      |              | NON-RATED PARTITION - PLUMBING CHASE        | --  | --                 | --            | --                | 5/8" TYPE X GYPSUM BOARD (TAPED, SANDED, & PAINT)<br>6" STEEL STUDS @ 24" O.C.   |
| P4       |              | RATED ELEVATOR WALL                         | 2HR | cUL U301           | --            | 56 NOAL 18-0713   | STUDS & GYPSUM TO EXTEND TO US OF FLOOR/TRUSS OR GYPSUM CEILING (UNO)   |
| P5       |              | RATED INTERIOR PARTITION                    | 1HR | UL U305            | --            | 53 - USG-161202   | STUDS & GYPSUM TO EXTEND TO US OF FLOOR/TRUSS OR GYPSUM CEILING (UNO)   |
| P6 / P6a |              | RATED SHAFT LINER WALL                      | 1HR | ULC W446           | --            | 45 - NOAL 19-0705 | FOR SHEAR WALL LOCATIONS REPLACE INNER-5/8" GYPSUM WITH OSB SHEATHING PER STRUCTURAL DWGS<br>P6a- REPLACE 152MM CH STUD WITH 64MM                                                            |
| P7       |              | RATED SHAFT LINER WALL (IN HYDRO VAULT)     | 3HR | UL U415 G System G | --            | 40 - USG-170527   | 64MM NON-LOADBEARING C-H STEEL STUD 25 GAUGE FRAMING<br>(3) 5/8" TYPE-X GYPSUM BOARD (TAPED, SANDED, & PAINT)                                                                                |

## ONTARIO BUILDING CODE MATRIX

| Item | 4 STOREY MULTI-UNIT RESIDENTIAL DEVELOPMENT AT RUSSELL AVE.   | OBC Reference                                                                         |
|------|---|---------------------------------------------------------------------------------------|
| 0    | Building Code Version: O. REG. 163/24<br>Last Amendment: O. REG. 447/24   | N/A                                                                                   |
| 1    | Project Type:<br><input checked="" type="checkbox"/> New<br><input type="checkbox"/> Addition<br><input type="checkbox"/> Alteration<br><input type="checkbox"/> Change of Use   | Part 11<br>11.1.0 to 11.4<br>1.3.3.2. [A]                                             |
| 2    | Major Occupancy (s) Group C   | 3.1.2.                                                                                |
| 3    | Building Area (m²) Existing - New 448 Total 448 sqm   | 1.4.1.2. [A]                                                                          |
| 4    | Gross Area (m²) Existing - New 2687 Total 2687 sqm   | 1.4.1.2. [A]                                                                          |
| 5    | Number of Stories Above Grade 4 Below Grade 2   | 1.4.1.2. [A] & 3.2.1.1.                                                               |
| 6    | Height of Building (m) +/- 14.36m   | 1.1.1.2. [A] & 9.10.4.                                                                |
| 7    | Number of Streets/ Fire Fighter Access 1   | 3.2.2.10. & 3.2.5.                                                                    |
| 8    | Building Classification 3.2.2.51 OBC   | 3.2.2.20. - 93                                                                        |
| 9    | Sprinkler System Proposed<br><input checked="" type="checkbox"/> Entire Building<br><input type="checkbox"/> Selected Compartments<br><input type="checkbox"/> Selected Floor Areas<br><input type="checkbox"/> Basement<br><input type="checkbox"/> No lieu of roof rating<br><input type="checkbox"/> Not Required | 3.2.1.5. & 3.2.2.18. 21., 22., 29.<br>3.2.4.1., 3.2.4.9.<br>3.2.4.15. & 3.2.5.12.-14. |
| 10   | Standpipe Required<br><input checked="" type="checkbox"/> Yes<br><input type="checkbox"/> No   | 3.2.5.8.-11.                                                                          |
| 11   | Fire Alarm Required<br><input checked="" type="checkbox"/> Yes<br><input type="checkbox"/> No   | 3.2.4.                                                                                |
| 12   | Water Service/ Supply is adequate<br><input checked="" type="checkbox"/> Yes<br><input type="checkbox"/> No   | 3.2.5.7.                                                                              |
| 13   | High Building<br><input checked="" type="checkbox"/> Yes<br><input type="checkbox"/> No   | 3.2.6.                                                                                |
| 14   | Permitted Construction<br><input checked="" type="checkbox"/> Combustible<br><input type="checkbox"/> Non-Combustible<br><input type="checkbox"/> Encapsulated Mass Timber   | 3.2.2.20. - 93<br>3.1.5. & 3.1.4.7.                                                   |
| 15   | Actual Construction<br><input checked="" type="checkbox"/> Combustible<br><input type="checkbox"/> Non-Combustible<br><input type="checkbox"/> Encapsulated Mass Timber   | 3.1.4.6., 7., & 3.2.2.16.                                                             |
| 16   | Mezzanine(s) Area (m²) N/A<br>Occupant load based on <input type="checkbox"/> person <input checked="" type="checkbox"/> Design of building   | 9.10.4.1.<br>9.9.1.3.<br>3.1.1.7.1.                                                   |
| 17   | Barrier-free Design<br><input checked="" type="checkbox"/> Yes<br><input type="checkbox"/> No<br>Barrier-free Entrances X<br>Hazardous Substances <input checked="" type="checkbox"/> Yes <input type="checkbox"/> No                                                                                                | 3.8.<br>3.8.1.2.<br>3.3.1.2. & 3.3.1.19                                               |
| 18   | Required Fire Resistance Rating (FRR) Horizontal Assemblies FRR (Hours) 1HR<br>Roof 1HR<br>Mezzanine NA<br>Exits   | 3.2.2.20. - 93<br>3.2.1.4.<br>3.2.2.15.<br>3.3.2.1.                                   |
| 19   | FRR of Supporting Members Listed Design No. or Description (SB-2) Floors 1HR<br>Roof 1HR<br>Mezzanine NA   | 3.2.2.20. - 93<br>3.2.1.4.<br>3.2.2.15.<br>3.3.2.1.                                   |
| 20   | Spatial Separation - Construction of Exterior Walls Wall Area of EBF (m²) L.D. (m) L/H or H/L Permitted Max % of openings FRR (Hours) Limited Description of Design Construction Comb. NonComb. Cladding Comb. NonComb.                                                                                              | 3.2.3.<br>9.10.14., 9.10.15.                                                          |
|      | North Refer to A4.1 - UPO Calcs<br>East Refer to A4.0 - UPO Calcs<br>South Refer to A4.2 - UPO Calcs<br>West Refer to A4.0 - UPO Calcs   | 1 HR<br>45 MIN<br>1 HR<br>-                                                           |


\*REFER TO ASSEMBLIES

CLIENT NAME:

## JERSEY DEVELOPMENTS INC.

### NOTES:

- ALL WORK TO BE IN COMPLIANCE WITH LOCAL BUILDING CODES, REGULATIONS AND BY-LAWS.
- ADDITIONAL DRAWINGS MAY BE ISSUED FOR CLARIFICATION TO ASSIST PROPER EXECUTION OF WORK. SUCH DRAWINGS WILL HAVE THE SAME MEANING AND INTENT AS IF THEY WERE INCLUDED WITH PLANS IN CONTRACT DOCUMENTS.
- DO NOT SCALE DRAWINGS.
- ALL SUB-CONTRACTORS TO TAKE THEIR OWN ON-SITE MEASUREMENTS AND BE RESPONSIBLE FOR THEIR ACCURACY.
- NOTIFY LAWRENCE ARCHITECTS INC. FOR ANY ERRORS AND/OR OMISSIONS PRIOR TO START OF WORK.

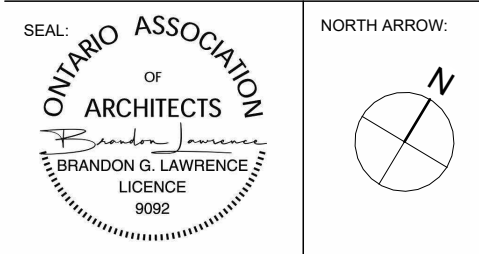

|     |            |                                   |
|-----|------------|-----------------------------------|
| 19  | 2026.08.26 | ISSUED FOR SPA RESPONSE 4 (SR4)   |
| 18  | 2026.07.17 | ISSUED FOR BP Comments Response 1 |
| 17  | 2026.07.13 | ISSUED FOR SPA RESPONSE 3 (SR3)   |
| 16  | 2026.07.08 | ISSUED FOR COORDINATION           |
| 15  | 2026.06.26 | ISSUED FOR COORDINATION           |
| 14  | 2026.06.11 | ISSUED FOR COORDINATION           |
| 13  | 2026.05.28 | ISSUED FOR SPA RESPONSE 2 (SR2)   |
| 12  | 2026.05.26 | ISSUED FOR COORDINATION           |
| 11  | 2026.05.19 | ISSUED FOR BUILDING PERMIT        |
| 10  | 2026.05.05 | ISSUED FOR COORDINATION           |
| 09  | 2026.04.17 | ISSUED FOR SPA RESPONSE 1 (SR1)   |
| 08  | 2026.02.09 | ISSUED FOR SPC SUBMISSION         |
| 07  | 2026.01.29 | ISSUED FOR COORDINATION           |
| 06  | 2025.12.23 | ISSUED FOR COORDINATION           |
| 05  | 2025.12.11 | ISSUED FOR COORDINATION           |
| 04  | 2025.12.08 | ISSUED FOR COORDINATION           |
| 03  | 2025.12.05 | ISSUED FOR COORDINATION           |
| 02  | 2025.11.27 | ISSUED FOR COORDINATION           |
| 01  | 2025.11.13 | ISSUED FOR REVIEW                 |
| No. | DATE       | REVISION                          |



205-18 DEARIN STREET  
OTTAWA, ONTARIO  
K2E 6B7  
T: (613) 739-7770  
E: INFO@LAWRENCEARCH.COM

THIS DRAWING IS THE SOLE PROPERTY OF LAWRENCE ARCHITECT. REPRODUCTION OR REUSE WITHOUT PERMISSION IS NOT PERMITTED.

PROJECT:  
**RUSSELL DEVELOPMENT**

71 RUSSELL AVE

SHEET TITLE:  
**GENERAL NOTES AND SPECS**


DRAWN BY:  
**Y.R.**  
PLT DATE:  
**2025-08-26 3:20:37 PM**  
JOB NUMBER:  
**LA-1158-25**

CHECKED BY:  
**B.L.**  
PROJECT DATE:  
**24-06-2025**  
SCALE:  
**As indicated**

**A0.1**

APPLICATION # D07-12-26-0014

PLAN # 19441

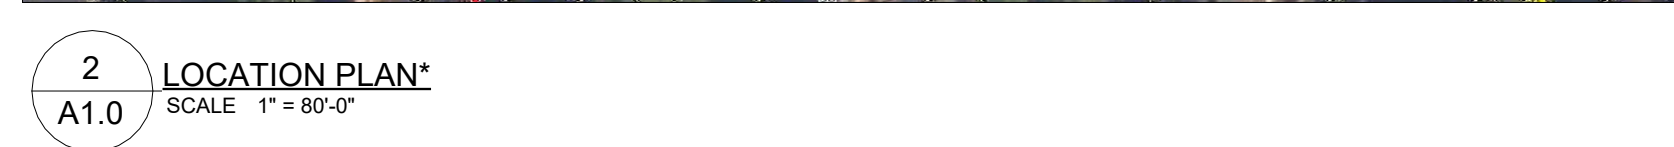

---

\_\_\_\_\_


|  |  |
|--|--|
|  |  |
|--|--|

PROJECT 2.2M INTO THE REAR YARD  
WHERE THESE ARE INTENDED TO  
PROVIDE A MEANS OF EGRESS FOR  
TRAVELLING UNITS LOCATED ON THE  
SECOND AND HIGHER STOREYS.


| BUILDING FLOOR STATISTICS-APARTMENT TYPES (BARRIER FREE UNITS - OBC 2024 3.8.2.1(7)) |                            |                            |             |                         |
|--------------------------------------------------------------------------------------|----------------------------|----------------------------|-------------|-------------------------|
| FLOOR LEVEL                                                                          | SUITE COUNT<br>(B.F. ONLY) | SUITE TYPES<br>ONE BEDROOM | TWO BEDROOM | TWO BED + OFFICE/PANTRY |
| SUB-BASEMENT                                                                         | 1                          | 1                          | N/A         | N/A                     |
| BASEMENT                                                                             | 1                          | 1                          | N/A         | N/A                     |
| GROUND FLOOR                                                                         | 1                          | 1                          | N/A         | N/A                     |
| SECOND FLOOR                                                                         | 2                          | N/A                        | 1           | 1                       |
| THIRD FLOOR                                                                          | 2                          | N/A                        | 1           | 1                       |
| FOURTH FLOOR                                                                         | 2                          | N/A                        | 1           | 1                       |
| TOTAL                                                                                | 9                          | 3                          | 3           | 3                       |
| SUITE MIX                                                                            | 100%                       | 33.33%                     | 33.33%      | 33.33%                  |

---


## A1.0

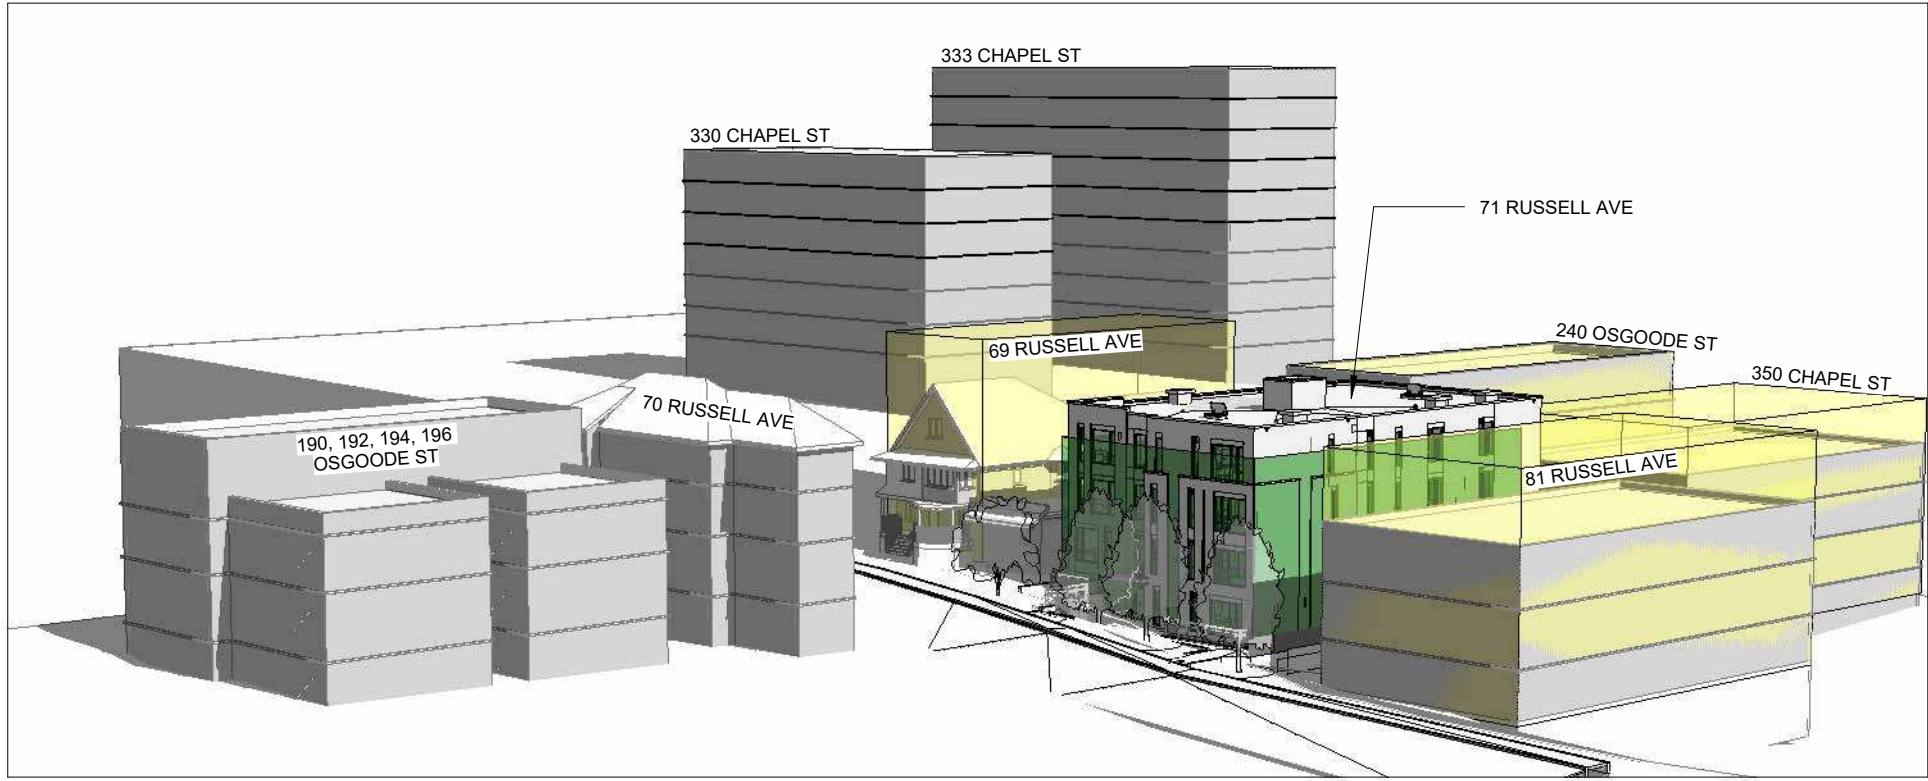


1 Context 1  
A1.1 SCALE

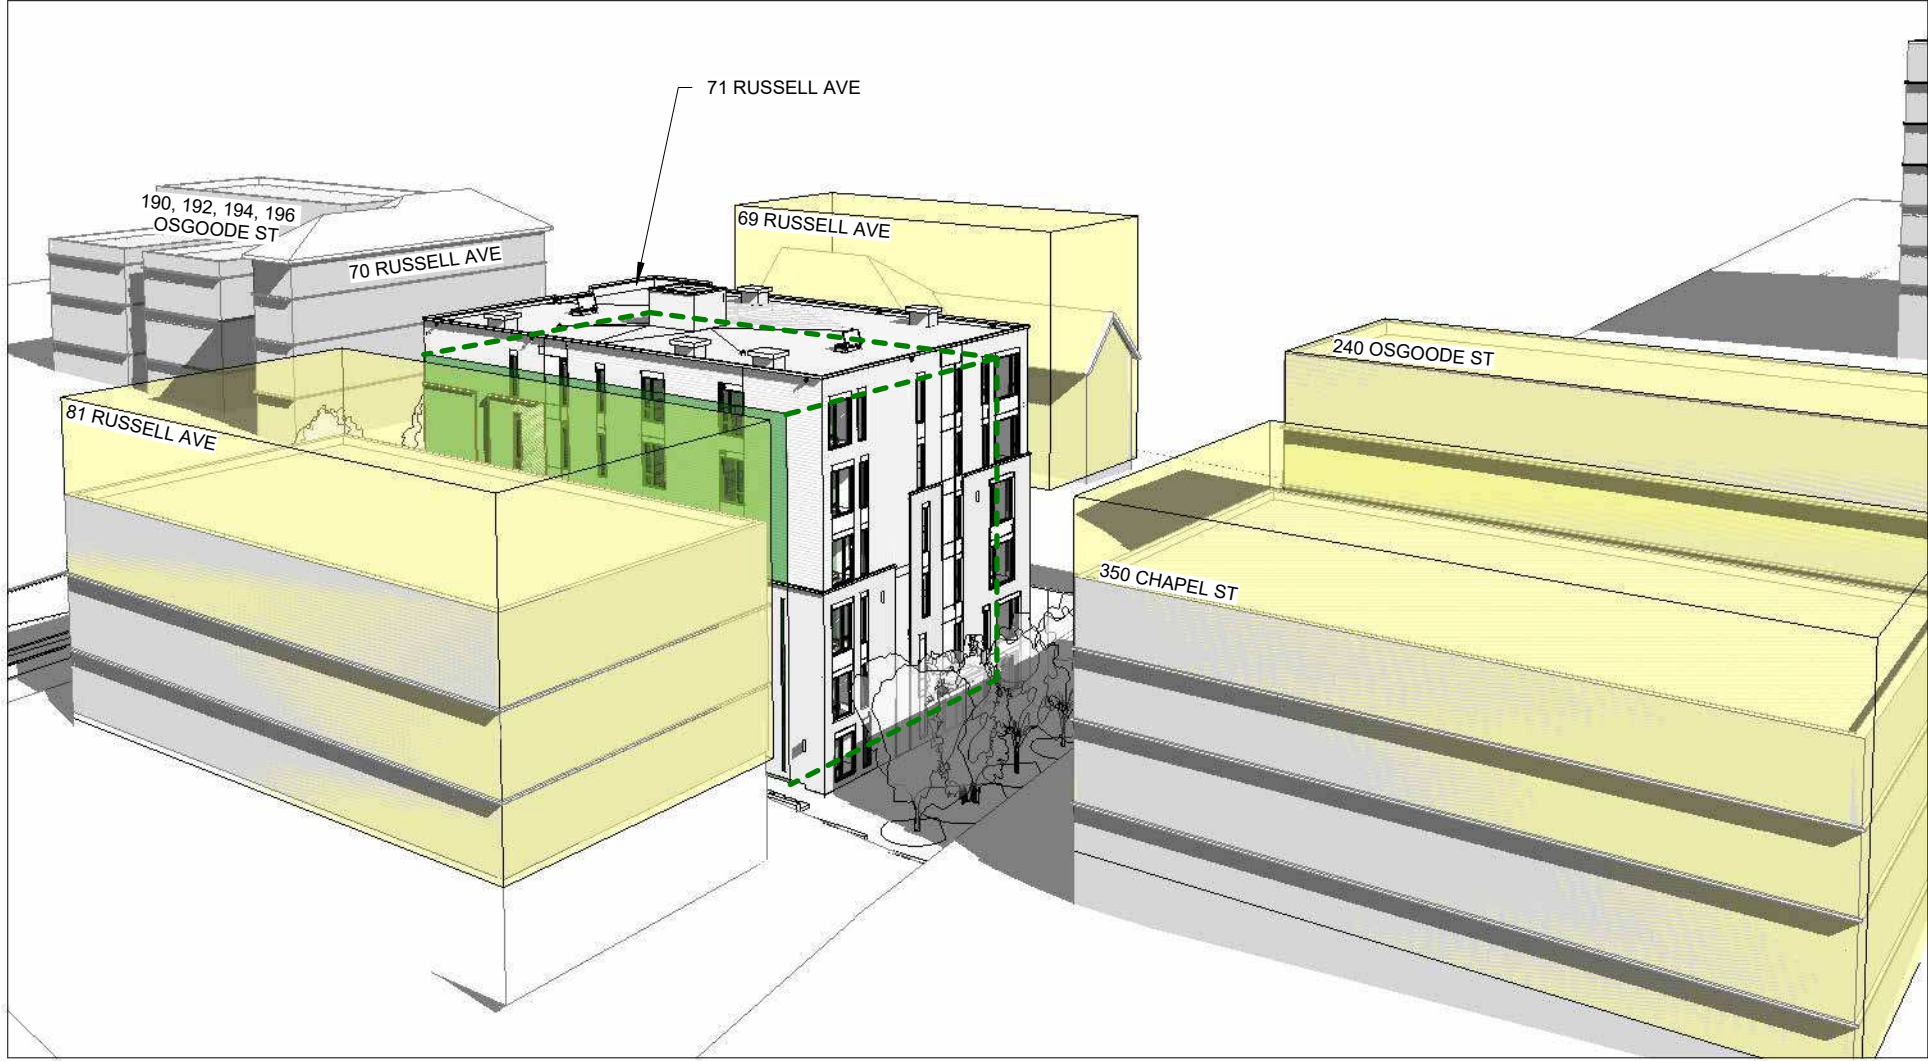

5 Context 2  
A1.1 SCALE

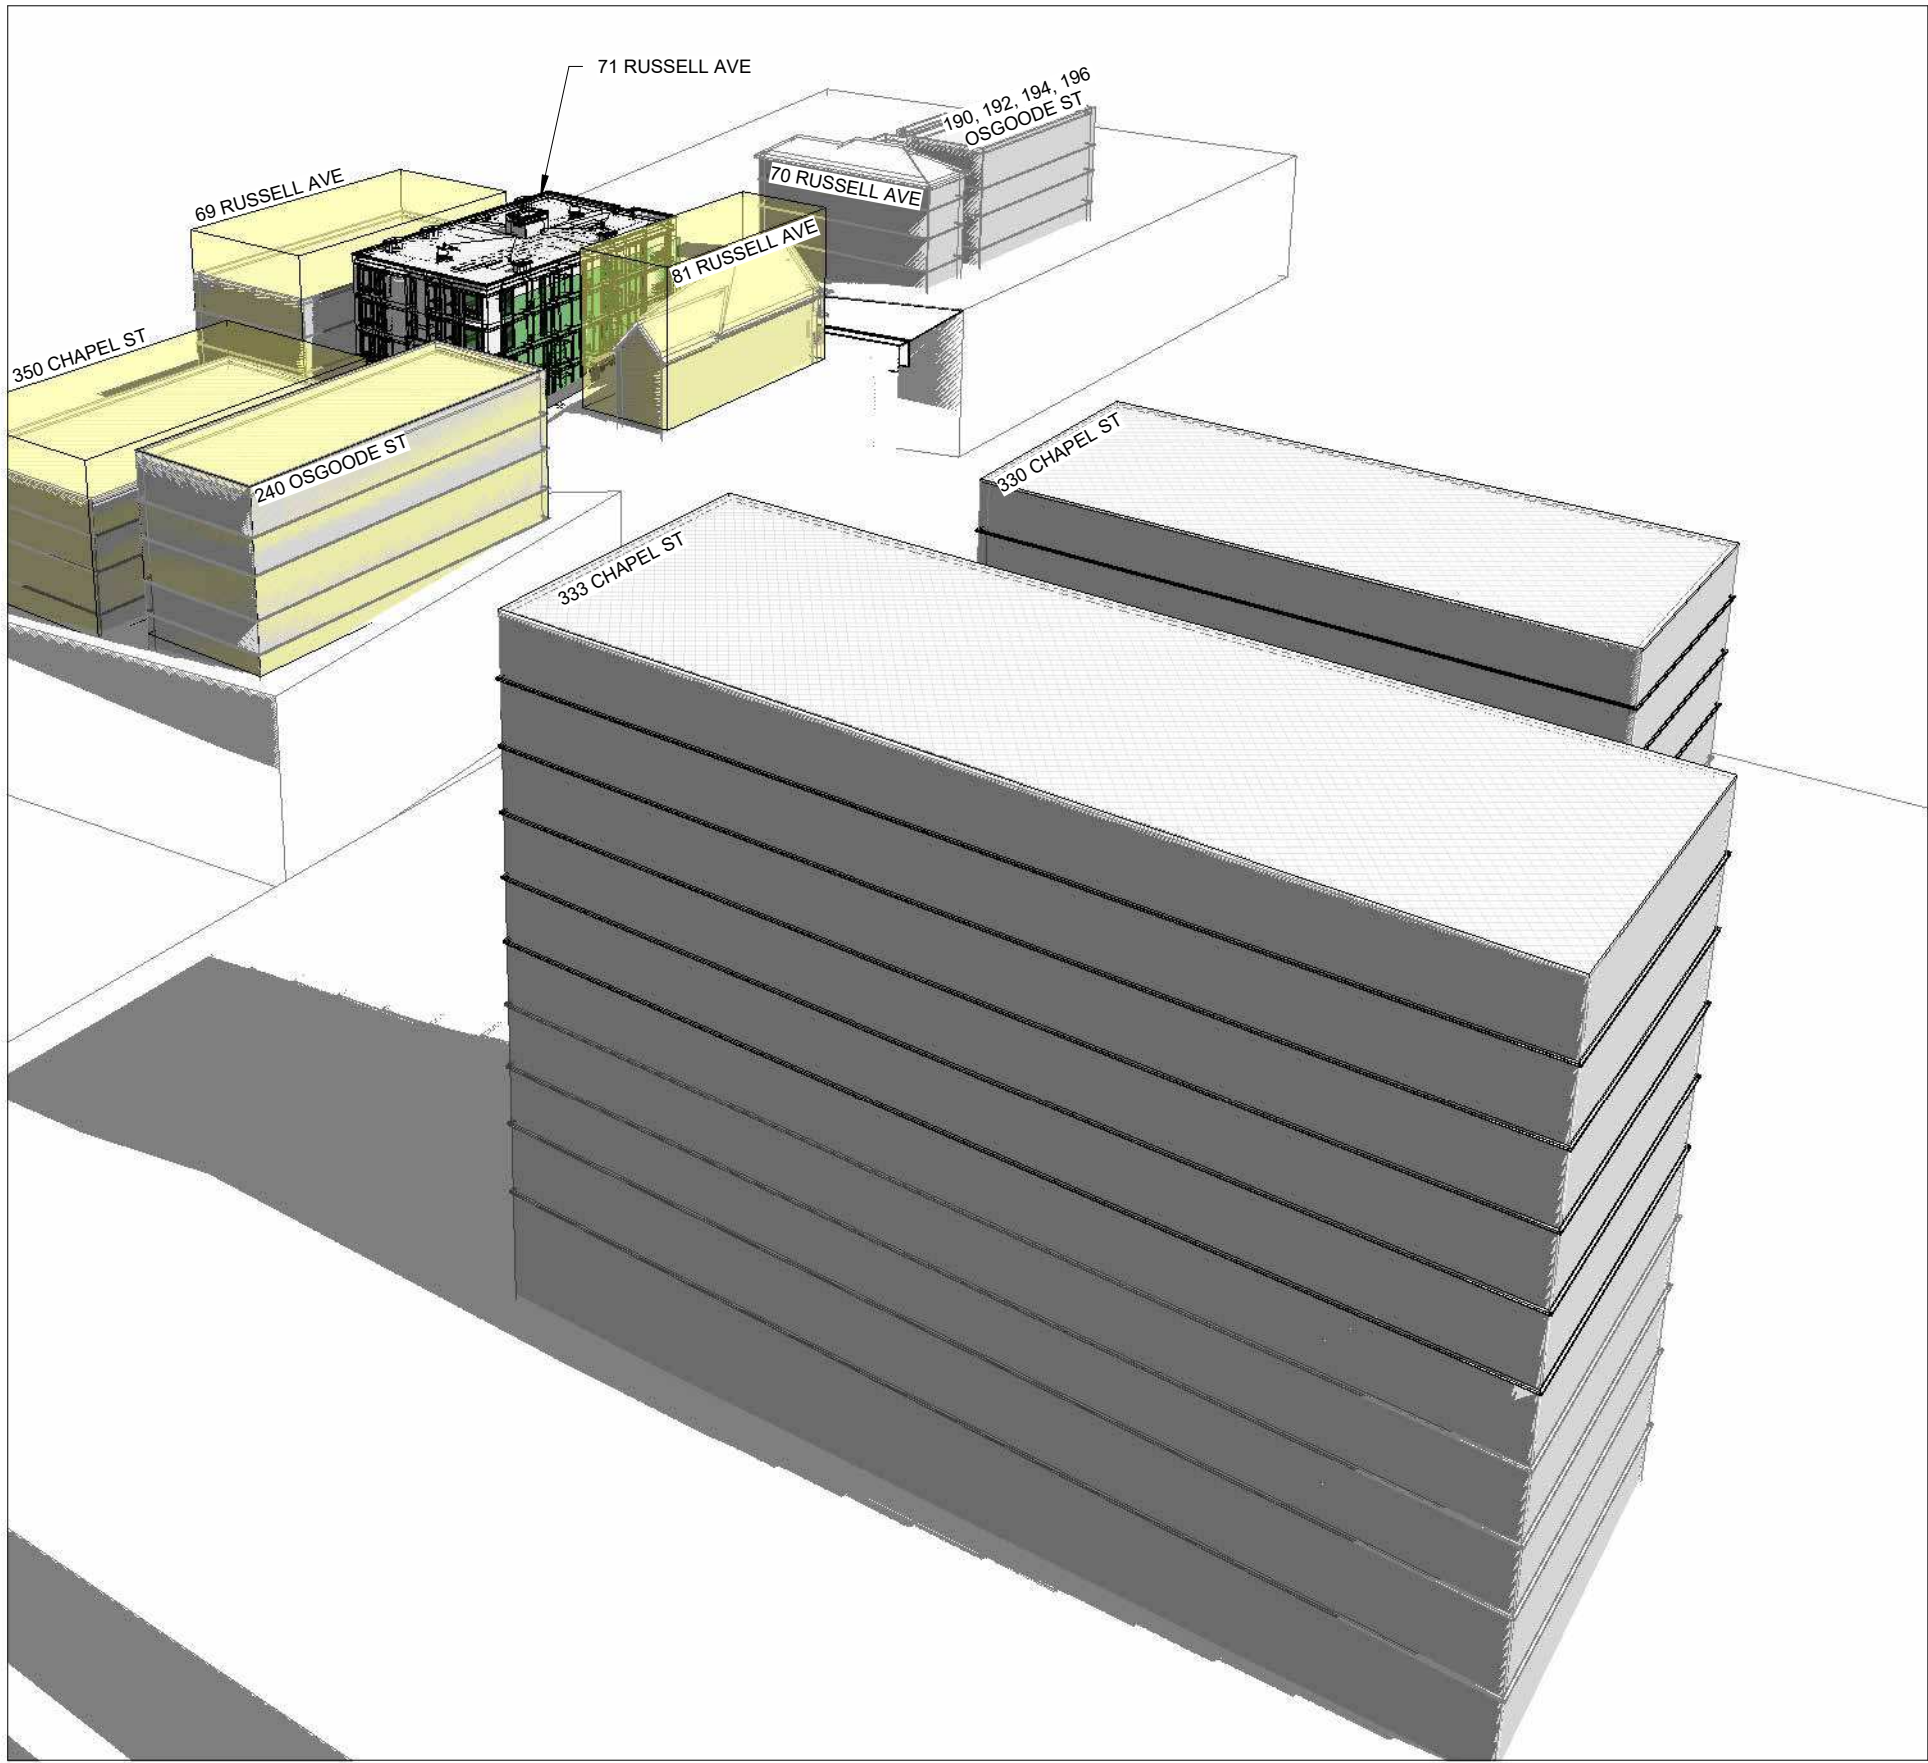

4 Context 3  
A1.1 SCALE

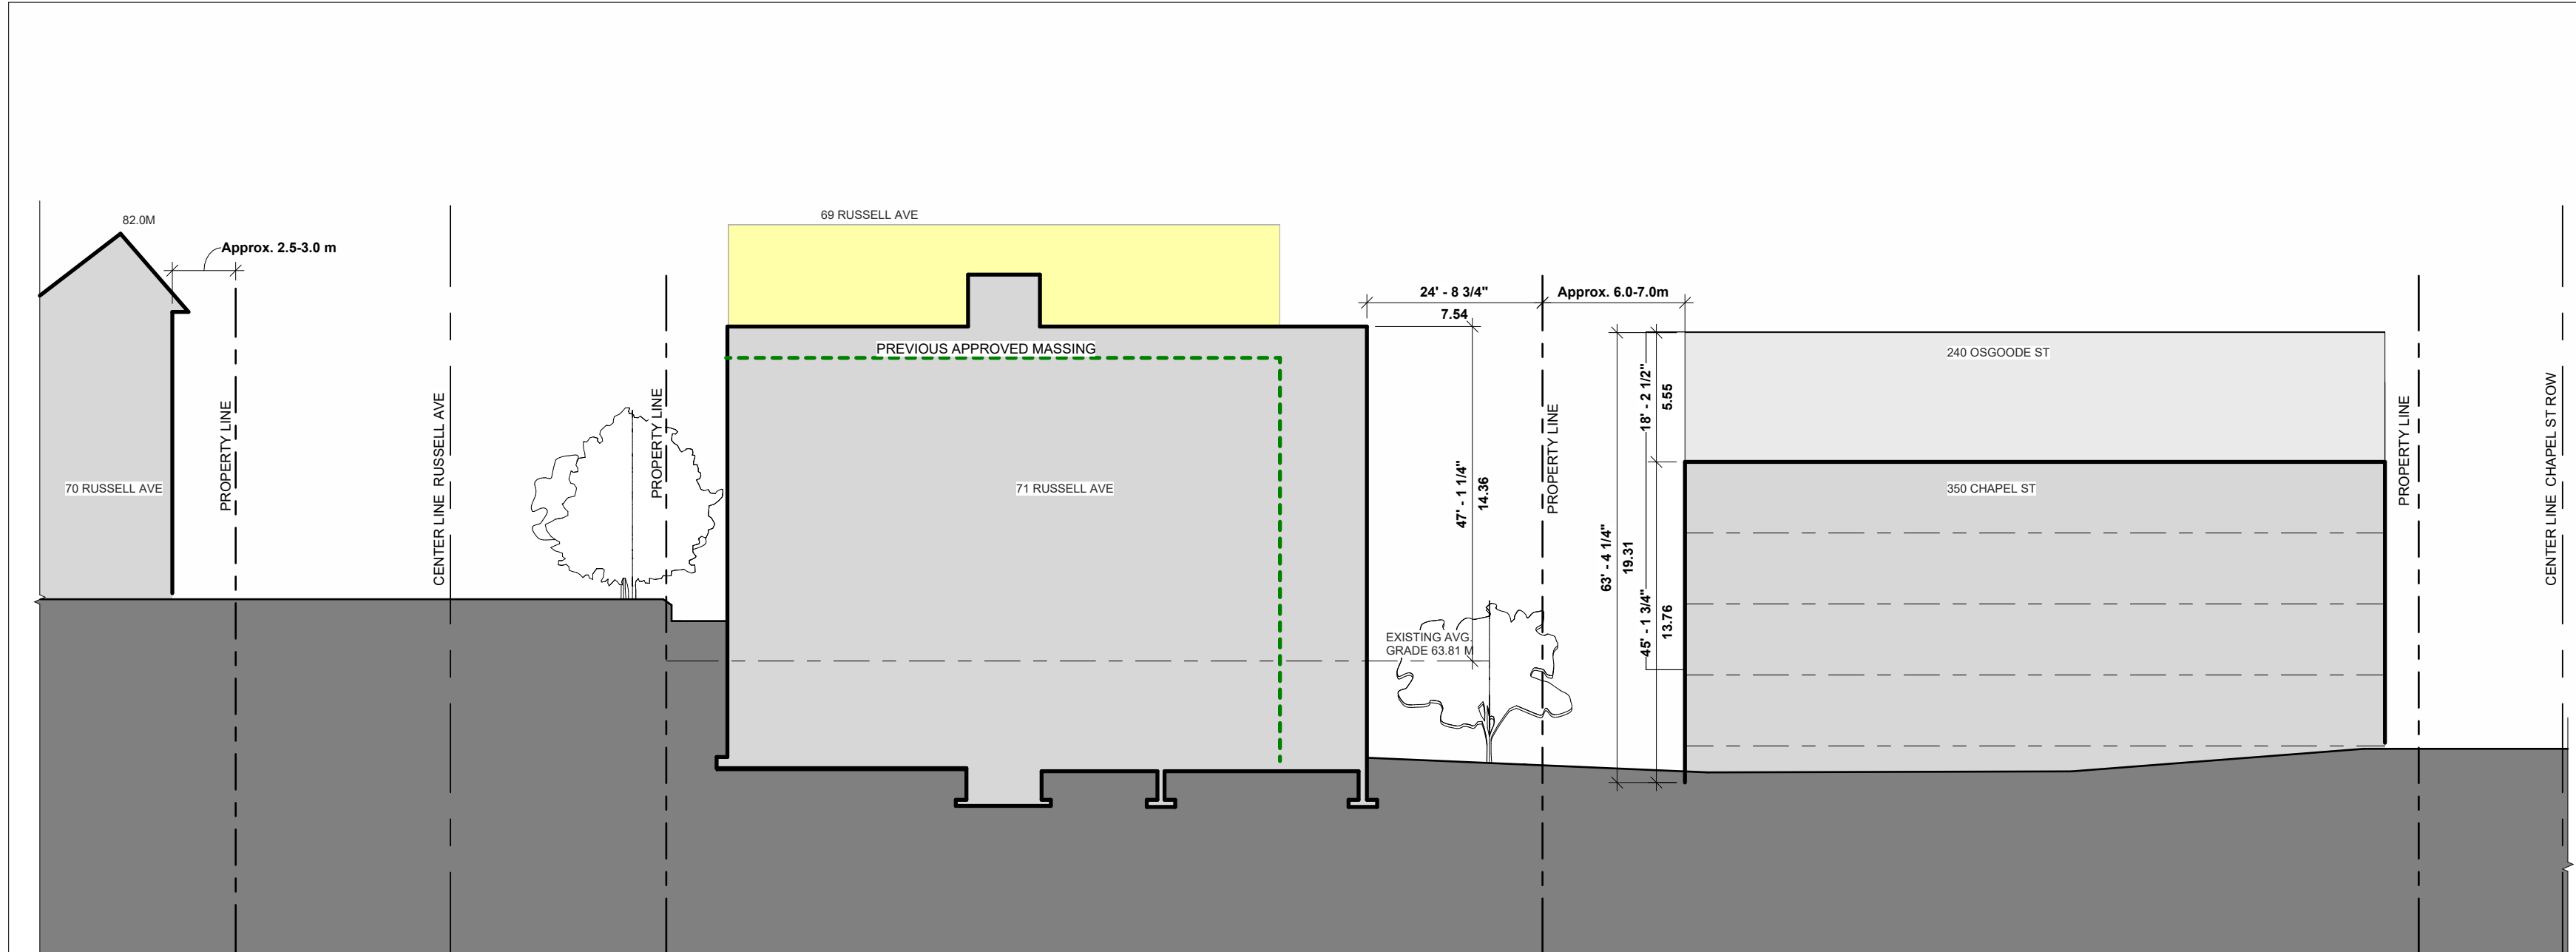

2 SITE SECTION  
A1.1 SCALE 1" = 20'-0"

CLIENT NAME:

JERSEY DEVELOPMENTS INC.

NOTES:

- 1) ALL WORK TO BE IN COMPLIANCE WITH LOCAL BUILDING CODES, REGULATIONS AND BY-LAWS.
- 2) ADDITIONAL DRAWINGS MAY BE ISSUED FOR CLARIFICATION TO ASSIST PROPER EXECUTION OF WORK. SUCH DRAWINGS WILL HAVE THE SAME MEANING AND INTENT AS IF THEY WERE INCLUDED WITH PLANS IN CONTRACT DOCUMENTS.
- 3) DO NOT SCALE DRAWINGS.
- 4) ALL SUB-CONTRACTORS TO TAKE THEIR OWN ON-SITE MEASUREMENTS AND BE RESPONSIBLE FOR THEIR ACCURACY.
- 5) NOTIFY LAWRENCE ARCHITECTS INC. FOR ANY ERRORS AND/OR OMISSIONS PRIOR TO START OF WORK.

LEGEND

|  |                                        |
|--|----------------------------------------|
|  | AS-OF-RIGHT PER ZONING BY-LAW 2026-050 |
|  | PREVIOUS APPROVED MASSING              |



|     |            |                                   |
|-----|------------|-----------------------------------|
| 19  | 2026.08.26 | ISSUED FOR SPA RESPONSE 4 (SR4)   |
| 18  | 2026.07.17 | ISSUED FOR BP Comments Response 1 |
| 17  | 2026.07.13 | ISSUED FOR SPA RESPONSE 3 (SR3)   |
| 16  | 2026.07.08 | ISSUED FOR COORDINATION           |
| 15  | 2026.06.26 | ISSUED FOR COORDINATION           |
| 14  | 2026.06.11 | ISSUED FOR COORDINATION           |
| 13  | 2026.05.28 | ISSUED FOR SPA RESPONSE 2 (SR2)   |
| 12  | 2026.05.26 | ISSUED FOR COORDINATION           |
| 11  | 2026.05.19 | ISSUED FOR BUILDING PERMIT        |
| 10  | 2026.05.05 | ISSUED FOR COORDINATION           |
| 09  | 2026.04.17 | ISSUED FOR SPA RESPONSE 1 (SR1)   |
| 08  | 2026.02.09 | ISSUED FOR SPC SUBMISSION         |
| 07  | 2026.01.29 | ISSUED FOR COORDINATION           |
| 06  | 2025.12.23 | ISSUED FOR COORDINATION           |
| 05  | 2025.12.11 | ISSUED FOR COORDINATION           |
| 04  | 2025.12.08 | ISSUED FOR COORDINATION           |
| 03  | 2025.12.05 | ISSUED FOR COORDINATION           |
| 02  | 2025.11.27 | ISSUED FOR COORDINATION           |
| 01  | 2025.11.13 | ISSUED FOR REVIEW                 |
| No. | DATE       | REVISION                          |



205-18 DEAKIN STREET  
OTTAWA, ONTARIO  
K2E 8B7  
T: (613) 739-7770  
E: INFO@LAWRENCEARC.COM

THIS DRAWING IS THE SOLE PROPERTY OF  
LAWRENCE ARCHITECT INCORPORATED  
REPRODUCTION IS NOT PERMITTED

PROJECT:  
**RUSSELL DEVELOPMENT**


71 RUSSELL AVE

SHEET TITLE:

**SITE CONTEXT**

|                       |               |
|-----------------------|---------------|
| DRAWN BY:             | CHECKED BY:   |
| Y.R.                  | B.L.          |
| PLST DATE:            | PROJECT DATE: |
| 2026-08-26 3:20:44 PM | 24-06-2025    |
| JOB NUMBER:           | SCALE:        |
| LA-1158-25            | As indicated  |

A1.1

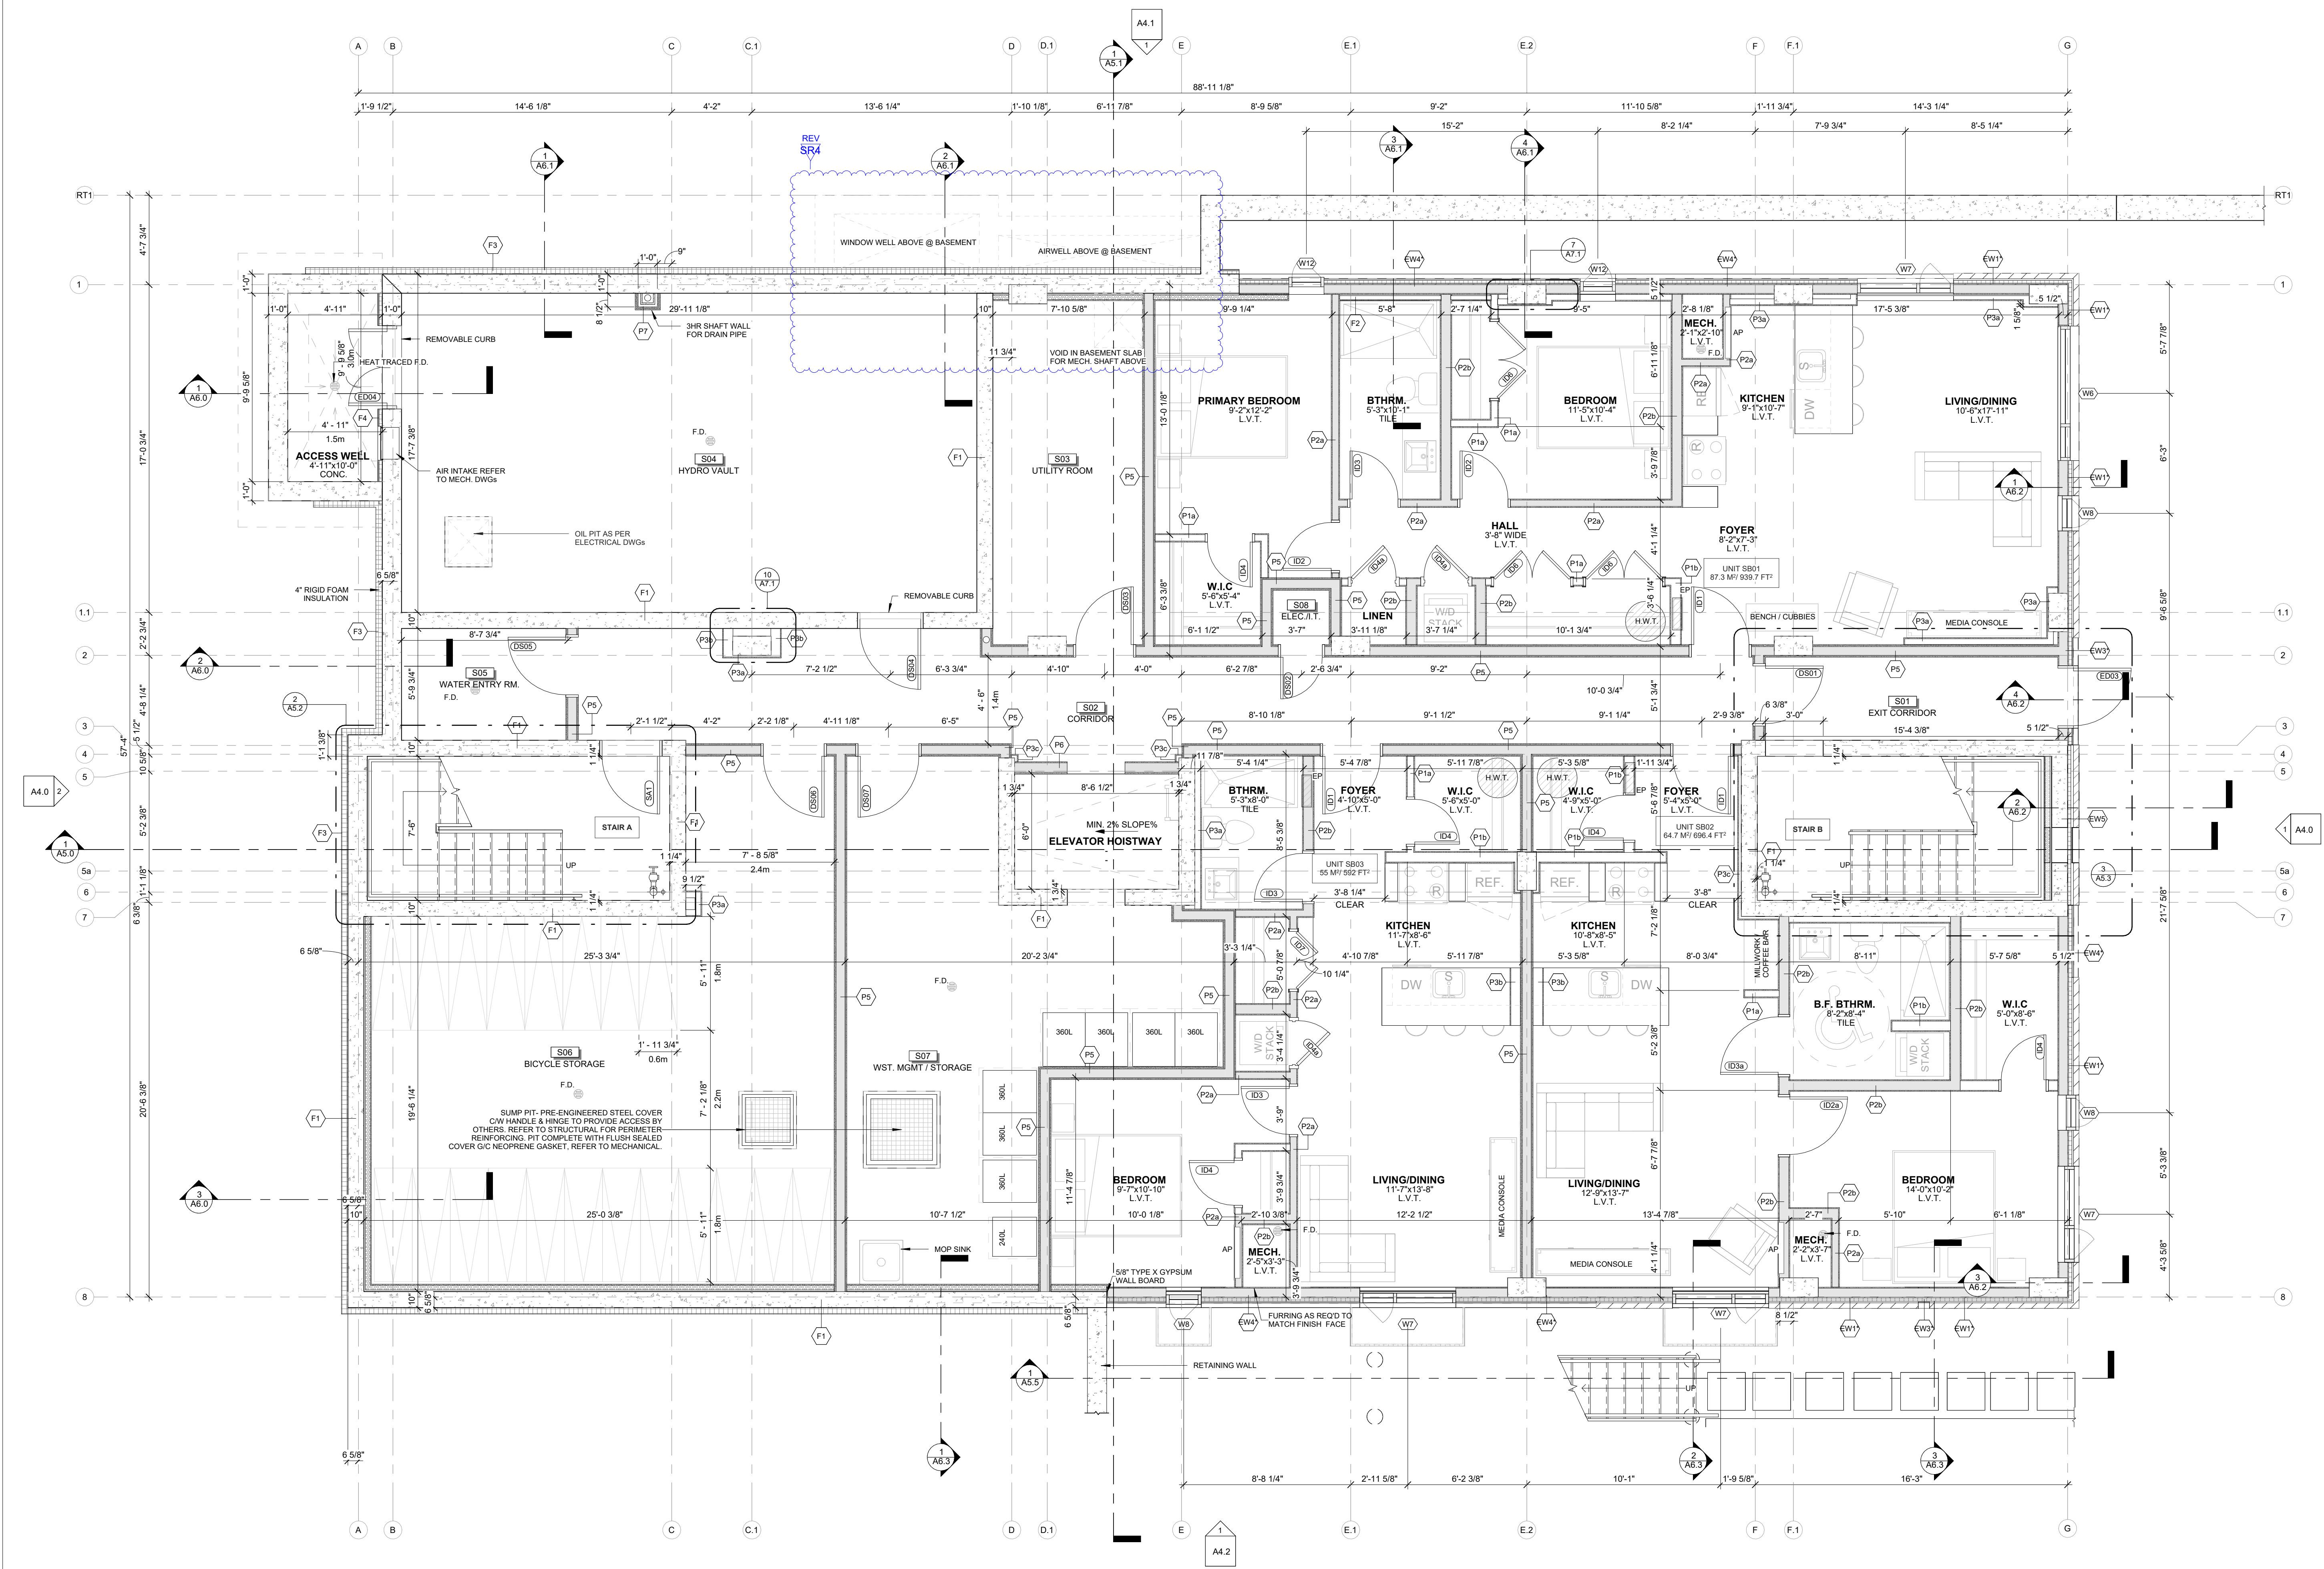

1  
A2.1  
SUB-BASEMENT PLAN  
SCALE 1/4" = 1'-0"

CLIENT NAME:  
**JERSEY DEVELOPMENTS INC.**

NOTES:  
1) ALL WORK TO BE IN COMPLIANCE WITH LOCAL BUILDING CODES, REGULATIONS AND BY-LAWS.  
2) ADDITIONAL DRAWINGS MAY BE ISSUED FOR CLARIFICATION TO ASSIST PROPER EXECUTION OF WORK. SUCH DRAWINGS WILL HAVE THE SAME MEANING AND INTENT AS IF THEY WERE INCLUDED WITH PLANS IN CONTRACT DOCUMENTS.  
3) DO NOT SCALE DRAWINGS.  
4) ALL SUB-CONTRACTORS TO TAKE THEIR OWN ON-SITE MEASUREMENTS AND BE RESPONSIBLE FOR THEIR ACCURACY.  
5) NOTIFY LAWRENCE ARCHITECTS INC. FOR ANY ERRORS AND/OR OMISSIONS PRIOR TO START OF WORK.

SEAL:  
**ARCHITECTS**  
BRANDON G. LAWRENCE  
LICENSE  
9092

NORTH ARROW:  
N

|     |            |                                   |
|-----|------------|-----------------------------------|
| 19  | 2026.08.26 | ISSUED FOR SPA RESPONSE 4 (SR4)   |
| 18  | 2026.07.17 | ISSUED FOR BP Comments Response 1 |
| 17  | 2026.07.13 | ISSUED FOR SPA RESPONSE 3 (SR3)   |
| 16  | 2026.07.08 | ISSUED FOR COORDINATION           |
| 15  | 2026.06.26 | ISSUED FOR COORDINATION           |
| 14  | 2026.06.11 | ISSUED FOR COORDINATION           |
| 13  | 2026.05.28 | ISSUED FOR SPA RESPONSE 2 (SR2)   |
| 12  | 2026.05.26 | ISSUED FOR COORDINATION           |
| 11  | 2026.05.19 | ISSUED FOR BUILDING PERMIT        |
| 10  | 2026.05.05 | ISSUED FOR COORDINATION           |
| 09  | 2026.04.17 | ISSUED FOR SPA RESPONSE 1 (SR1)   |
| 08  | 2026.02.09 | ISSUED FOR SPC SUBMISSION         |
| 07  | 2026.01.29 | ISSUED FOR COORDINATION           |
| 06  | 2025.12.23 | ISSUED FOR COORDINATION           |
| 05  | 2025.12.11 | ISSUED FOR COORDINATION           |
| 04  | 2025.12.08 | ISSUED FOR COORDINATION           |
| 03  | 2025.12.05 | ISSUED FOR COORDINATION           |
| 02  | 2025.11.27 | ISSUED FOR COORDINATION           |
| 01  | 2025.11.13 | ISSUED FOR REVIEW                 |
| No. | DATE       | REVISION                          |

**LAWRENCE ARCHITECTS**

205-18 DEARIN STREET  
OTTAWA, ONTARIO  
K2E 8B7  
T: (613) 739-7770  
E: INFO@LAWRENCEARC.COM

THIS DRAWING IS THE SOLE PROPERTY OF LAWRENCE ARCHITECT INCORPORATED. REPRODUCTION IS NOT PERMITTED.

PROJECT:  
**RUSSELL DEVELOPMENT**

71 RUSSELL AVE  
SHEET TITLE:  
**SUB-BASEMENT PLAN**

DRAWN BY:  
**Y.R.**

CHECKED BY:  
**B.L.**

PROJECT DATE:  
**2026-08-26 3:20:45 PM**


24-06-2025

JOB NUMBER:  
**LA-1158-25**

SCALE:  
**1/4" = 1'-0"**

**A2.1**  
PLAN # 19441

APPLICATION # D07-12-26-0014

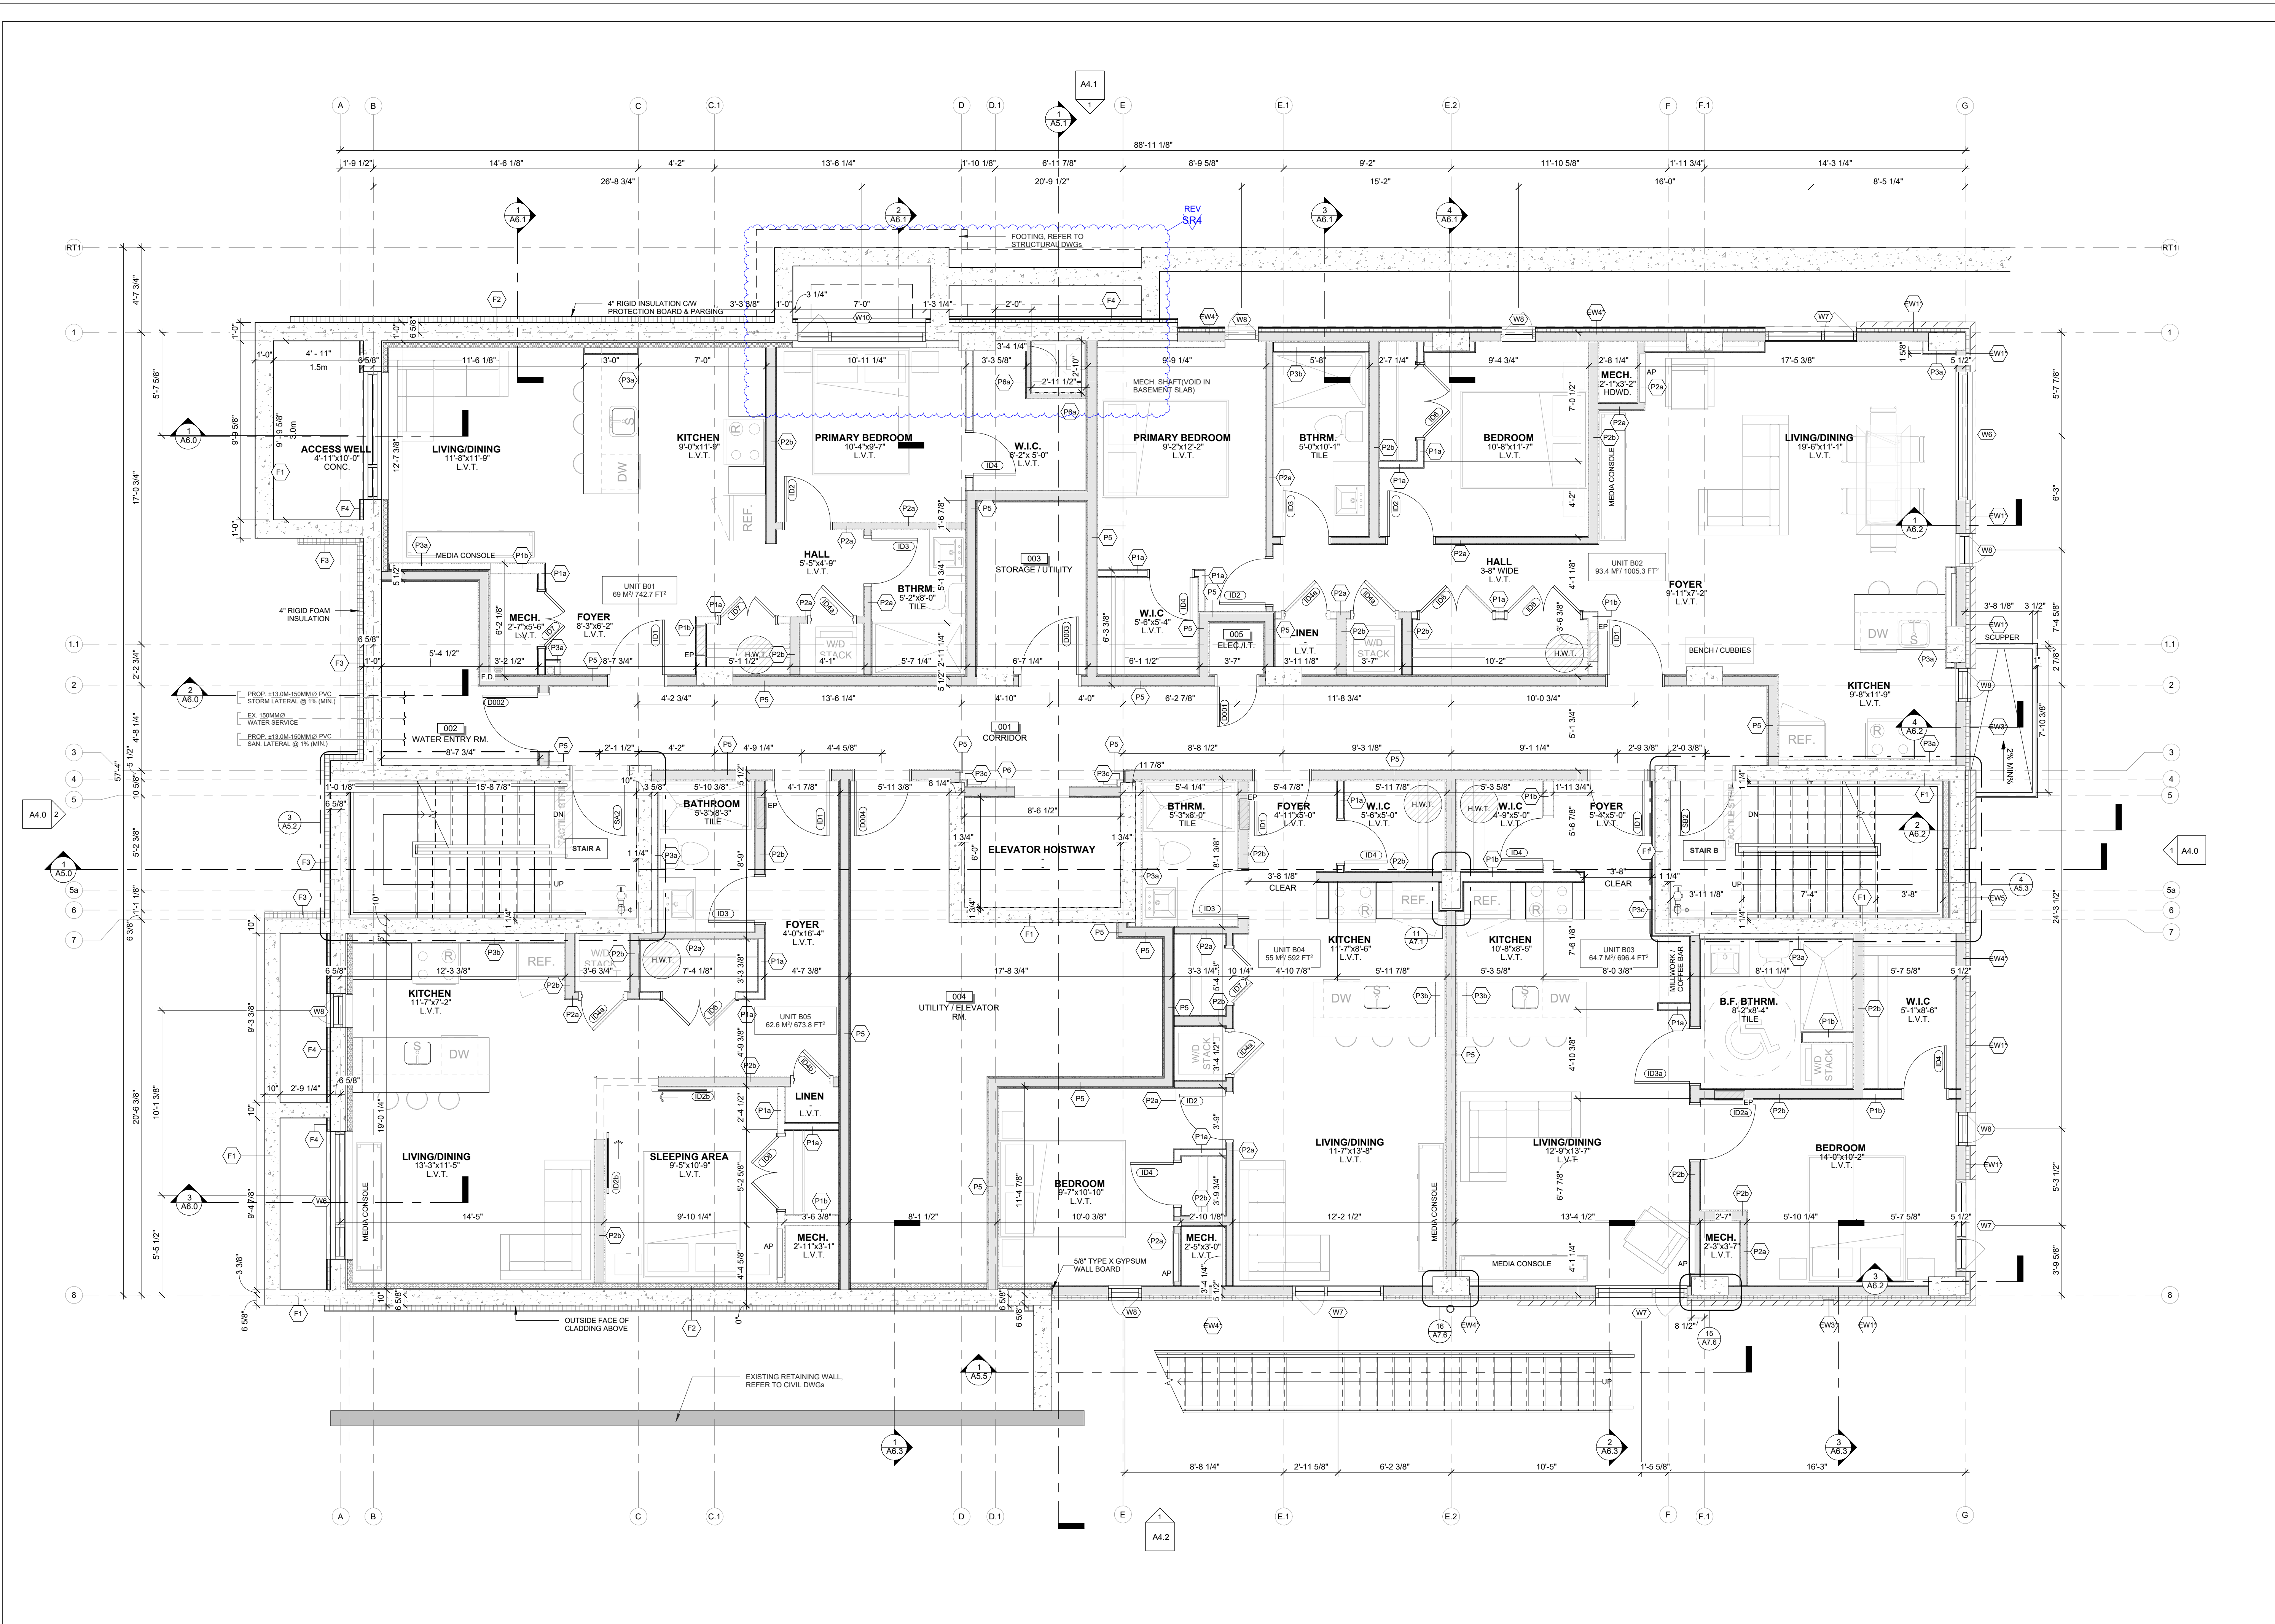

JERSEY DEVELOPMENTS INC.

NOTES:

1) ALL WORK TO BE IN COMPLIANCE WITH LOCAL BUILDING CODES, REGULATIONS AND BY-LAWS.

2) ADDITIONAL DRAWINGS MAY BE ISSUED FOR CLARIFICATION TO ASSIST PROPER EXECUTION OF WORK. SUCH DRAWINGS WILL HAVE THE SAME MEANING AND INTENT AS IF THEY WERE INCLUDED WITH PLANS IN CONTRACT DOCUMENTS.

3) DO NOT SCALE DRAWINGS.

4) ALL SUB-CONTRACTORS TO TAKE THEIR OWN ON-SITE MEASUREMENTS AND BE RESPONSIBLE FOR THEIR ACCURACY.

5) NOTIFY LAWRENCE ARCHITECTS INC. FOR ANY ERRORS AND/OR OMISSIONS PRIOR TO START OF WORK.

SEAL: OF ARCHITECTS

NORTH ARROW

|     |            |                                   |
|-----|------------|-----------------------------------|
| 19  | 2026.08.26 | ISSUED FOR SPA RESPONSE 4 (SR4)   |
| 18  | 2026.07.17 | ISSUED FOR BP Comments Response 1 |
| 17  | 2026.07.13 | ISSUED FOR SPA RESPONSE 3 (SR3)   |
| 16  | 2026.07.08 | ISSUED FOR COORDINATION           |
| 15  | 2026.06.26 | ISSUED FOR COORDINATION           |
| 14  | 2026.06.11 | ISSUED FOR COORDINATION           |
| 13  | 2026.05.28 | ISSUED FOR SPA RESPONSE 2 (SR2)   |
| 12  | 2026.05.26 | ISSUED FOR COORDINATION           |
| 11  | 2026.05.19 | ISSUED FOR BUILDING PERMIT        |
| 10  | 2026.05.05 | ISSUED FOR COORDINATION           |
| 09  | 2026.04.17 | ISSUED FOR SPA RESPONSE 1 (SR1)   |
| 08  | 2026.02.09 | ISSUED FOR SPC SUBMISSION         |
| 07  | 2026.01.29 | ISSUED FOR COORDINATION           |
| 06  | 2025.12.23 | ISSUED FOR COORDINATION           |
| 05  | 2025.12.11 | ISSUED FOR COORDINATION           |
| 04  | 2025.12.08 | ISSUED FOR COORDINATION           |
| 03  | 2025.12.05 | ISSUED FOR COORDINATION           |
| 02  | 2025.11.27 | ISSUED FOR COORDINATION           |
| 01  | 2025.11.13 | ISSUED FOR REVIEW                 |
| No. | DATE       | REVISION                          |

**LAWRENCE ARCHITECTS**

205-18 DEAKIN STREET  
OTTAWA, ONTARIO  
K2E 8B7

T: (613) 739-7770  
E: INFO@LAWRENCEARC.COM

THIS DRAWING IS THE SOLE PROPERTY OF  
LAWRENCE ARCHITECT INCORPORATED  
REPRODUCTION IS NOT PERMITTED

PROJECT:  
**RUSSELL DEVELOPMENT**

71 RUSSELL AVE

SHEET TITLE:  
**BASEMENT FLOOR PLAN**

DRAWN BY:  
**Y.R.**

CHECKED BY:  
**B.L.**

PLIST DATE:  
**2026-08-26 3:20:46 PM**

PROJECT DATE:  
**24-06-2025**


JOB NUMBER:  
**LA-1158-25**

SCALE:  
**1/4" = 1'-0"**

**A2.2**

PLAN # 1941

APPLICATION # D07-12-26-0014

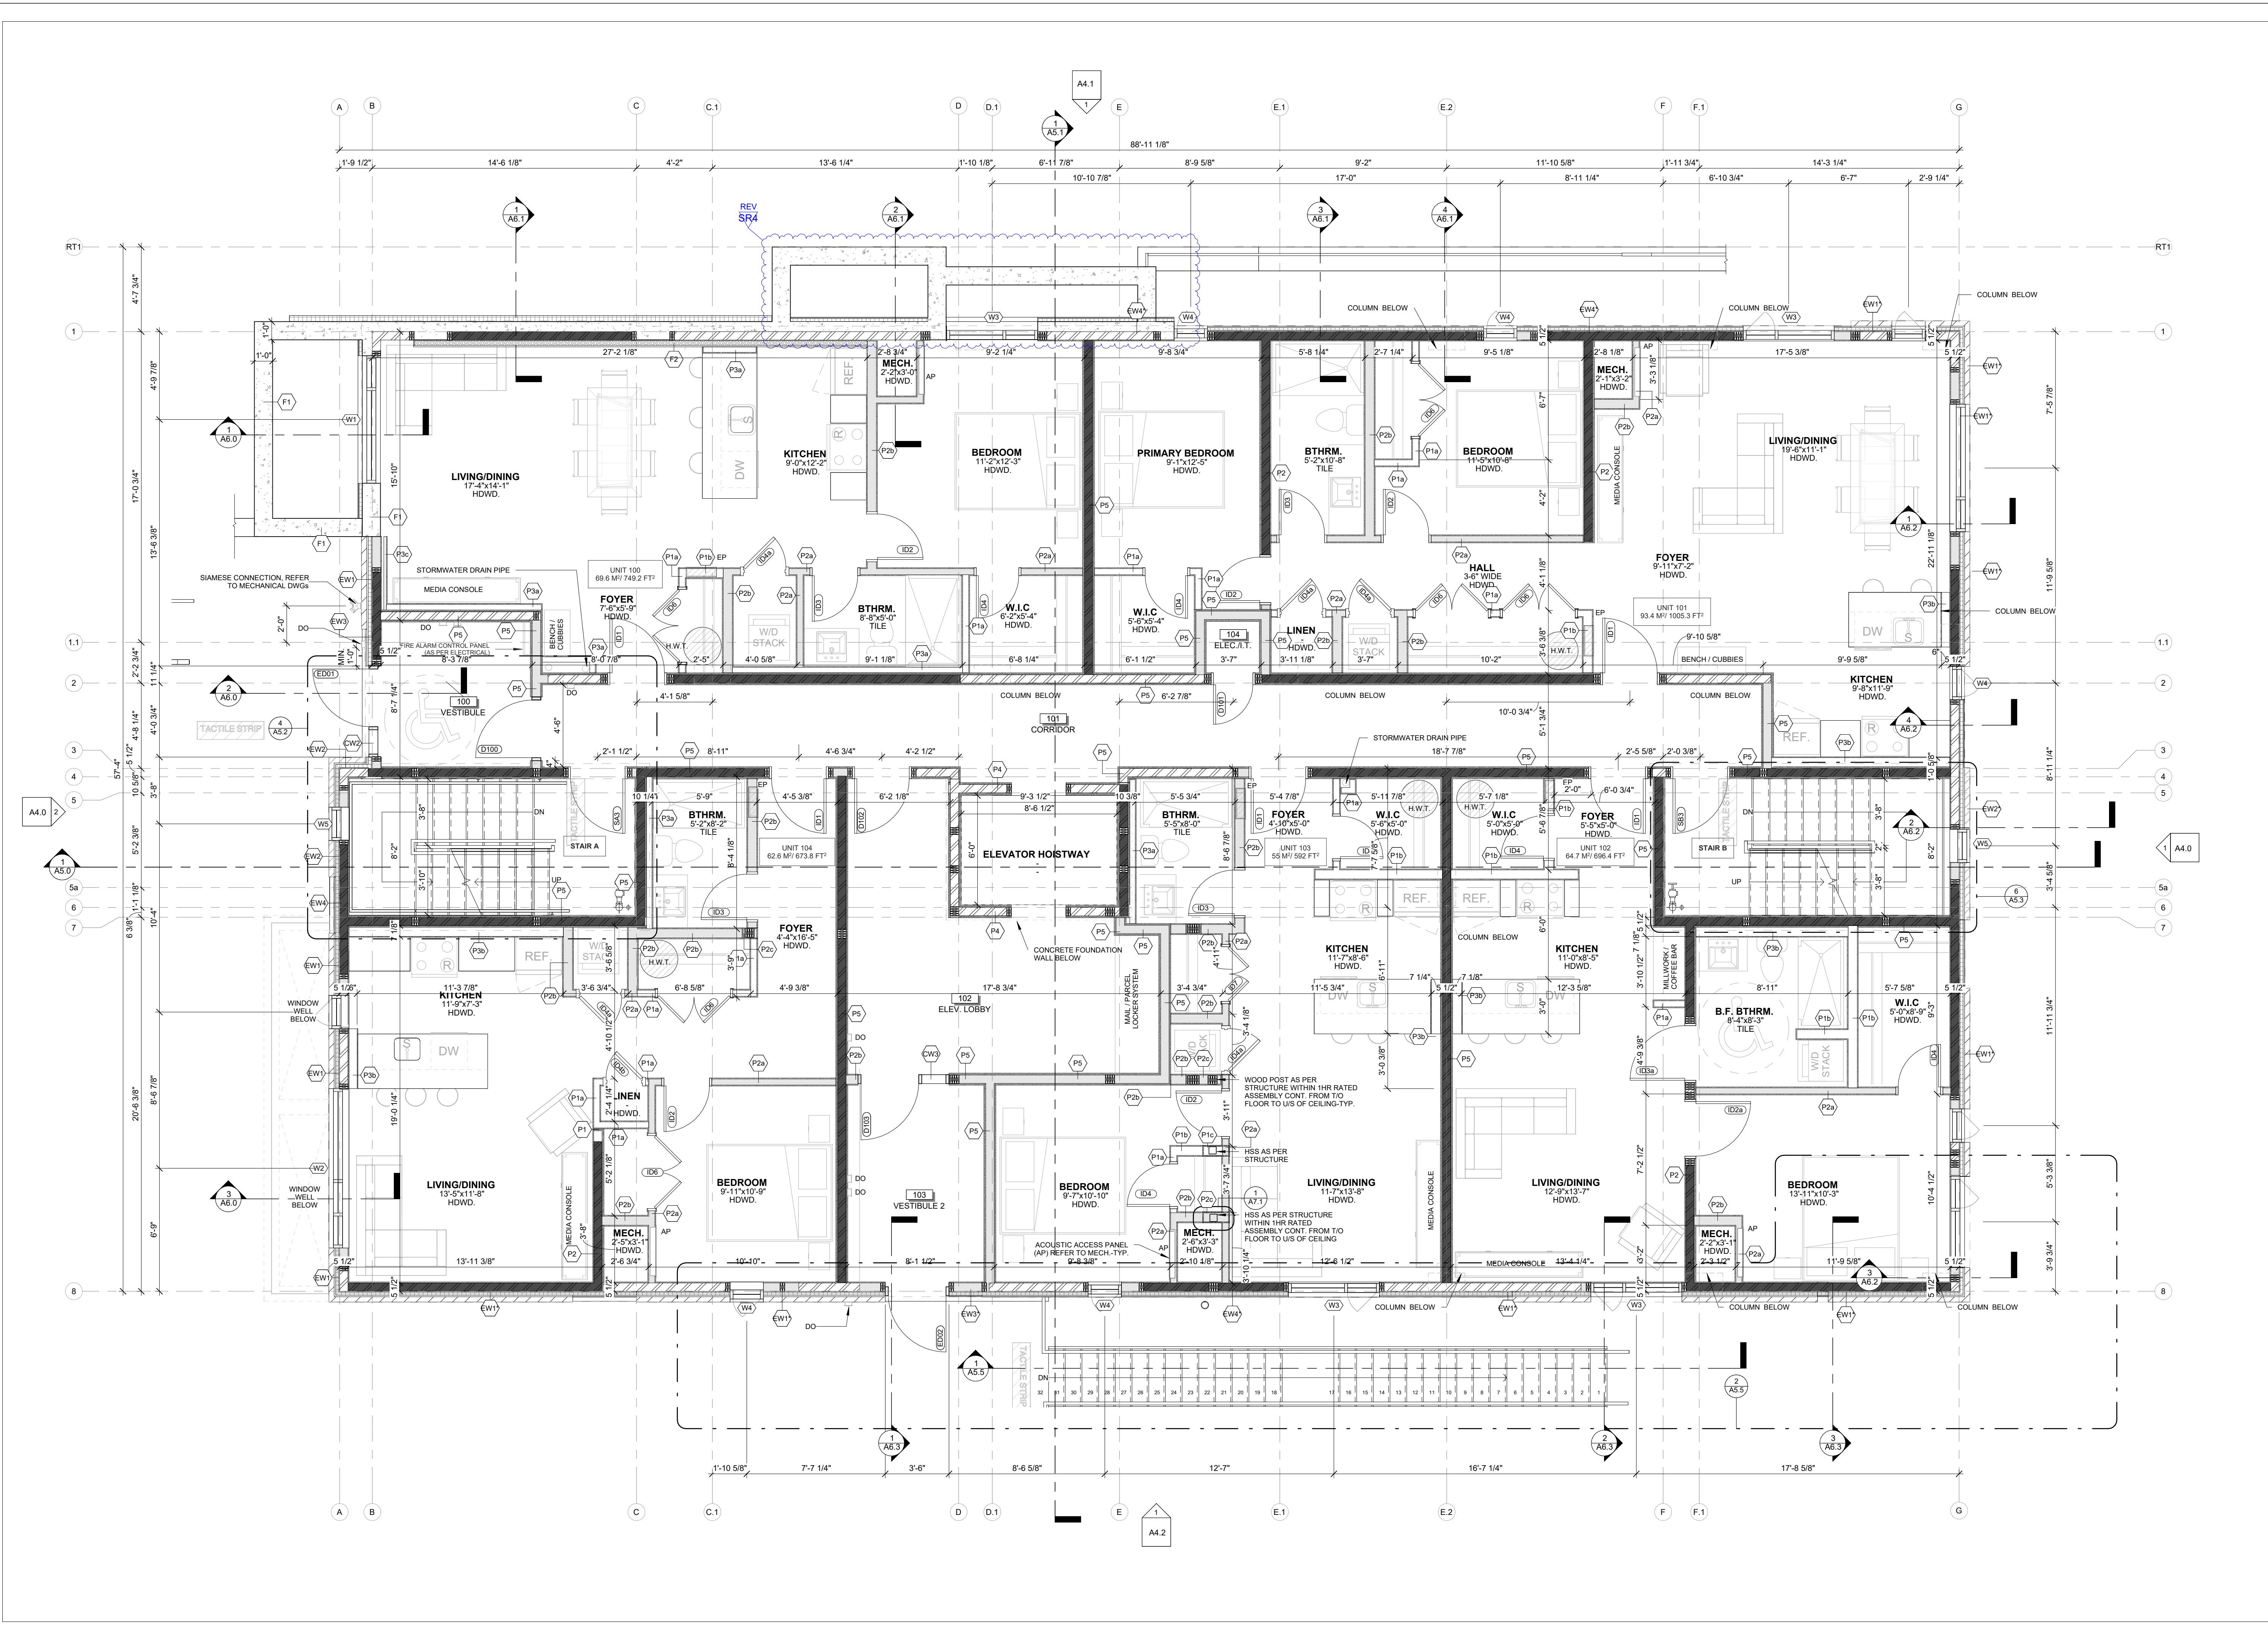

1  
A2.3 GROUND FLOOR PLAN  
SCALE 1/4" = 1'-0"

CLIENT NAME:  
**JERSEY DEVELOPMENTS INC.**

NOTES:  
1) ALL WORK TO BE IN COMPLIANCE WITH LOCAL BUILDING CODES, REGULATIONS AND BY-LAWS.  
2) ADDITIONAL DRAWINGS MAY BE ISSUED FOR CLARIFICATION TO ASSIST PROPER EXECUTION OF WORK. SUCH DRAWINGS WILL HAVE THE SAME MEANING AND INTENT AS IF THEY WERE INCLUDED WITH PLANS IN CONTRACT DOCUMENTS.  
3) DO NOT SCALE DRAWINGS.  
4) ALL SUB-CONTRACTORS TO TAKE THEIR OWN ON-SITE MEASUREMENTS AND BE RESPONSIBLE FOR THEIR ACCURACY.  
5) NOTIFY LAWRENCE ARCHITECTS INC. FOR ANY ERRORS AND/OR OMISSIONS PRIOR TO START OF WORK.

**WALL HATCH LEGEND**

- REFER TO SHEET A0.1 FOR DETAILED ASSEMBLY DESCRIPTIONS
- REFER TO SHEET A2.8 FOR FIRE RATED ASSEMBLY LOCATIONS
- ENGINEERED SHEAR WALL HATCHES INCL. SHEATHING THICKNESS, TYPICAL
- ALL EXTERIOR WALLS ARE LOAD BEARING

|  |                       |
|--|-----------------------|
|  | INSULATED WALL        |
|  | NON-INSULATED WALL    |
|  | ENGINEERED SHEAR WALL |
|  | LOADBEARING WALL      |

SEAL:  
  
NORTH ARROW:

|     |            |                                   |
|-----|------------|-----------------------------------|
| 19  | 2026.08.26 | ISSUED FOR SPA RESPONSE 4 (SR4)   |
| 18  | 2026.07.17 | ISSUED FOR BP Comments Response 1 |
| 17  | 2026.07.13 | ISSUED FOR SPA RESPONSE 3 (SR3)   |
| 16  | 2026.07.08 | ISSUED FOR COORDINATION           |
| 15  | 2026.06.26 | ISSUED FOR COORDINATION           |
| 14  | 2026.06.11 | ISSUED FOR COORDINATION           |
| 13  | 2026.05.28 | ISSUED FOR SPA RESPONSE 2 (SR2)   |
| 12  | 2026.05.26 | ISSUED FOR COORDINATION           |
| 11  | 2026.05.19 | ISSUED FOR BUILDING PERMIT        |
| 10  | 2026.05.05 | ISSUED FOR COORDINATION           |
| 09  | 2026.04.17 | ISSUED FOR SPA RESPONSE 1 (SR1)   |
| 08  | 2026.02.09 | ISSUED FOR SPC SUBMISSION         |
| 07  | 2026.01.29 | ISSUED FOR COORDINATION           |
| 06  | 2025.12.23 | ISSUED FOR COORDINATION           |
| 05  | 2025.12.11 | ISSUED FOR COORDINATION           |
| 04  | 2025.12.08 | ISSUED FOR COORDINATION           |
| 03  | 2025.12.05 | ISSUED FOR COORDINATION           |
| 02  | 2025.11.27 | ISSUED FOR COORDINATION           |
| 01  | 2025.11.13 | ISSUED FOR REVIEW                 |
| No. | DATE       | REVISION                          |

**LAWRENCE ARCHITECTS**

205-18 DEAKIN STREET  
OTTAWA, ONTARIO  
K2E 8B7  
T: (613) 739-7770  
E: INFO@LAWRENCEARC.COM

THIS DRAWING IS THE SOLE PROPERTY OF LAWRENCE ARCHITECT INCORPORATED. REPRODUCTION IS NOT PERMITTED.


PROJECT:  
**RUSSELL DEVELOPMENT**

71 RUSSELL AVE  
SHEET TITLE:  
**GROUND FLOOR PLAN**

|                                            |                                    |
|--------------------------------------------|------------------------------------|
| DRAWN BY:<br><b>Y.R.</b>                   | CHECKED BY:<br><b>B.L.</b>         |
| PLST DATE:<br><b>2026-08-26 3:20:48 PM</b> | PROJECT DATE:<br><b>24-06-2025</b> |
| JOB NUMBER:<br><b>LA-1158-25</b>           | SCALE:<br><b>As indicated</b>      |

**A2.3**  
PLAN # 1941

APPLICATION # D07-12-26-0014

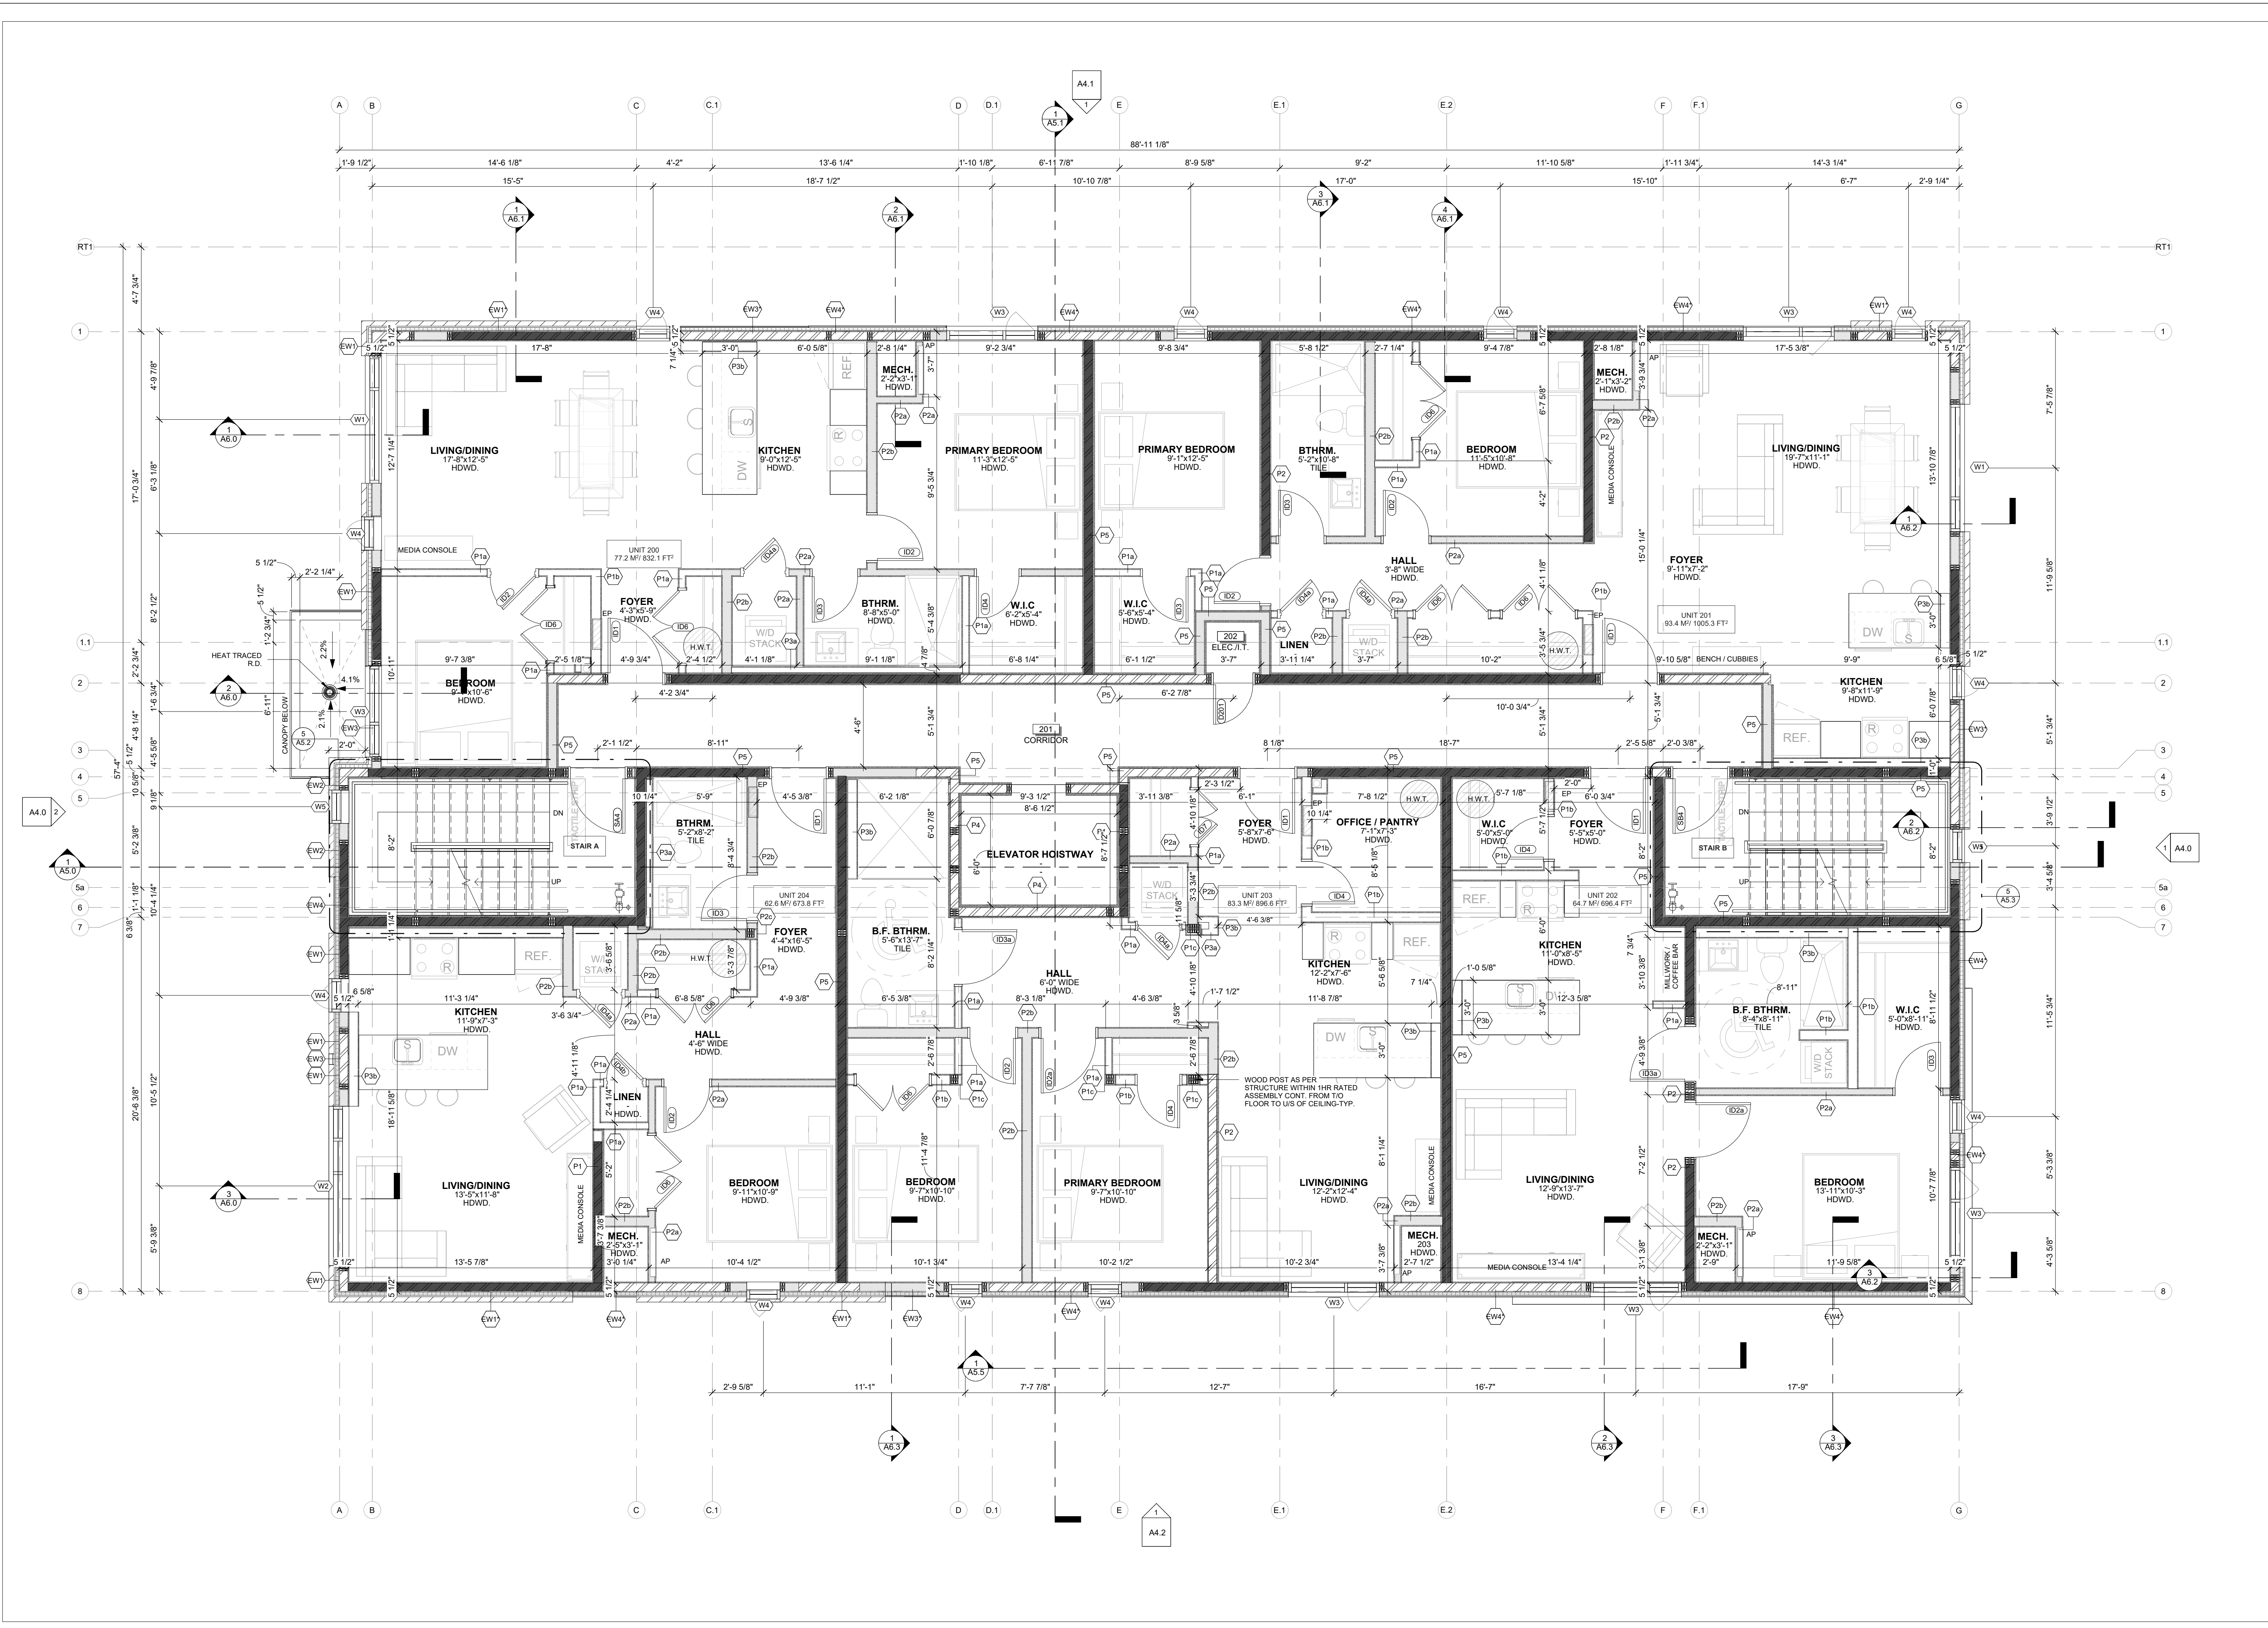

1  
A2.4  
SECOND FLOOR PLAN  
SCALE 1/4" = 1'-0"

CLIENT NAME:  
**JERSEY DEVELOPMENTS INC.**

NOTES:  
1) ALL WORK TO BE IN COMPLIANCE WITH LOCAL BUILDING CODES, REGULATIONS AND BY-LAWS.  
2) ADDITIONAL DRAWINGS MAY BE ISSUED FOR CLARIFICATION TO ASSIST PROPER EXECUTION OF WORK. SUCH DRAWINGS WILL HAVE THE SAME MEANING AND INTENT AS IF THEY WERE INCLUDED WITH PLANS IN CONTRACT DOCUMENTS.  
3) DO NOT SCALE DRAWINGS.  
4) ALL SUB-CONTRACTORS TO TAKE THEIR OWN ON-SITE MEASUREMENTS AND BE RESPONSIBLE FOR THEIR ACCURACY.  
5) NOTIFY LAWRENCE ARCHITECTS INC. FOR ANY ERRORS AND/OR OMISSIONS PRIOR TO START OF WORK.

**WALL HATCH LEGEND**

- REFER TO SHEET A0.1 FOR DETAILED ASSEMBLY DESCRIPTIONS
- REFER TO SHEET A2.8 FOR FIRE RATED ASSEMBLY LOCATIONS
- ENGINEERED SHEAR WALL HATCHES INCL. SHEATHING THICKNESS, TYPICAL
- ALL EXTERIOR WALLS ARE LOAD BEARING

INSULATED WALL

NON-INSULATED WALL

ENGINEERED SHEAR WALL

LOADBEARING WALL

SEAL:  
**Ontario Association of Architects**  
BRANDON G. LAWRENCE  
LICENSE  
9092

NORTH ARROW:  
N

|     |            |                                   |
|-----|------------|-----------------------------------|
| 19  | 2026.08.26 | ISSUED FOR SPA RESPONSE 4 (SR4)   |
| 18  | 2026.07.17 | ISSUED FOR BP Comments Response 1 |
| 17  | 2026.07.13 | ISSUED FOR SPA RESPONSE 3 (SR3)   |
| 16  | 2026.07.08 | ISSUED FOR COORDINATION           |
| 15  | 2026.06.26 | ISSUED FOR COORDINATION           |
| 14  | 2026.06.11 | ISSUED FOR COORDINATION           |
| 13  | 2026.05.28 | ISSUED FOR SPA RESPONSE 2 (SR2)   |
| 12  | 2026.05.26 | ISSUED FOR COORDINATION           |
| 11  | 2026.05.19 | ISSUED FOR BUILDING PERMIT        |
| 10  | 2026.05.05 | ISSUED FOR COORDINATION           |
| 09  | 2026.04.17 | ISSUED FOR SPA RESPONSE 1 (SR1)   |
| 08  | 2026.02.09 | ISSUED FOR SPC SUBMISSION         |
| 07  | 2026.01.29 | ISSUED FOR COORDINATION           |
| 06  | 2025.12.23 | ISSUED FOR COORDINATION           |
| 05  | 2025.12.11 | ISSUED FOR COORDINATION           |
| 04  | 2025.12.08 | ISSUED FOR COORDINATION           |
| 03  | 2025.12.05 | ISSUED FOR COORDINATION           |
| 02  | 2025.11.27 | ISSUED FOR COORDINATION           |
| 01  | 2025.11.13 | ISSUED FOR REVIEW                 |
| No. | DATE       | REVISION                          |

LAWRENCE ARCHITECTS

205-18 DEAKIN STREET  
OTTAWA, ONTARIO  
K2E 8B7  
T: (613) 739-7770  
E: INFO@LAWRENCEARC.COM

THIS DRAWING IS THE SOLE PROPERTY OF LAWRENCE ARCHITECT INCORPORATED. REPRODUCTION IS NOT PERMITTED.

PROJECT:  
**RUSSELL DEVELOPMENT**  
71 RUSSELL AVE  
SHEET TITLE:  
**SECOND FLOOR PLAN**

DRAWN BY:  
**Y.R.**

CHECKED BY:  
**B.L.**

PLOT DATE:  
**2026-08-26 3:20:51 PM**


PROJECT DATE:  
**24-06-2025**

JOB NUMBER:  
**LA-1158-25**

SCALE:  
**As indicated**

**A2.4**  
PLAN # 19441

APPLICATION # D07-12-26-0014

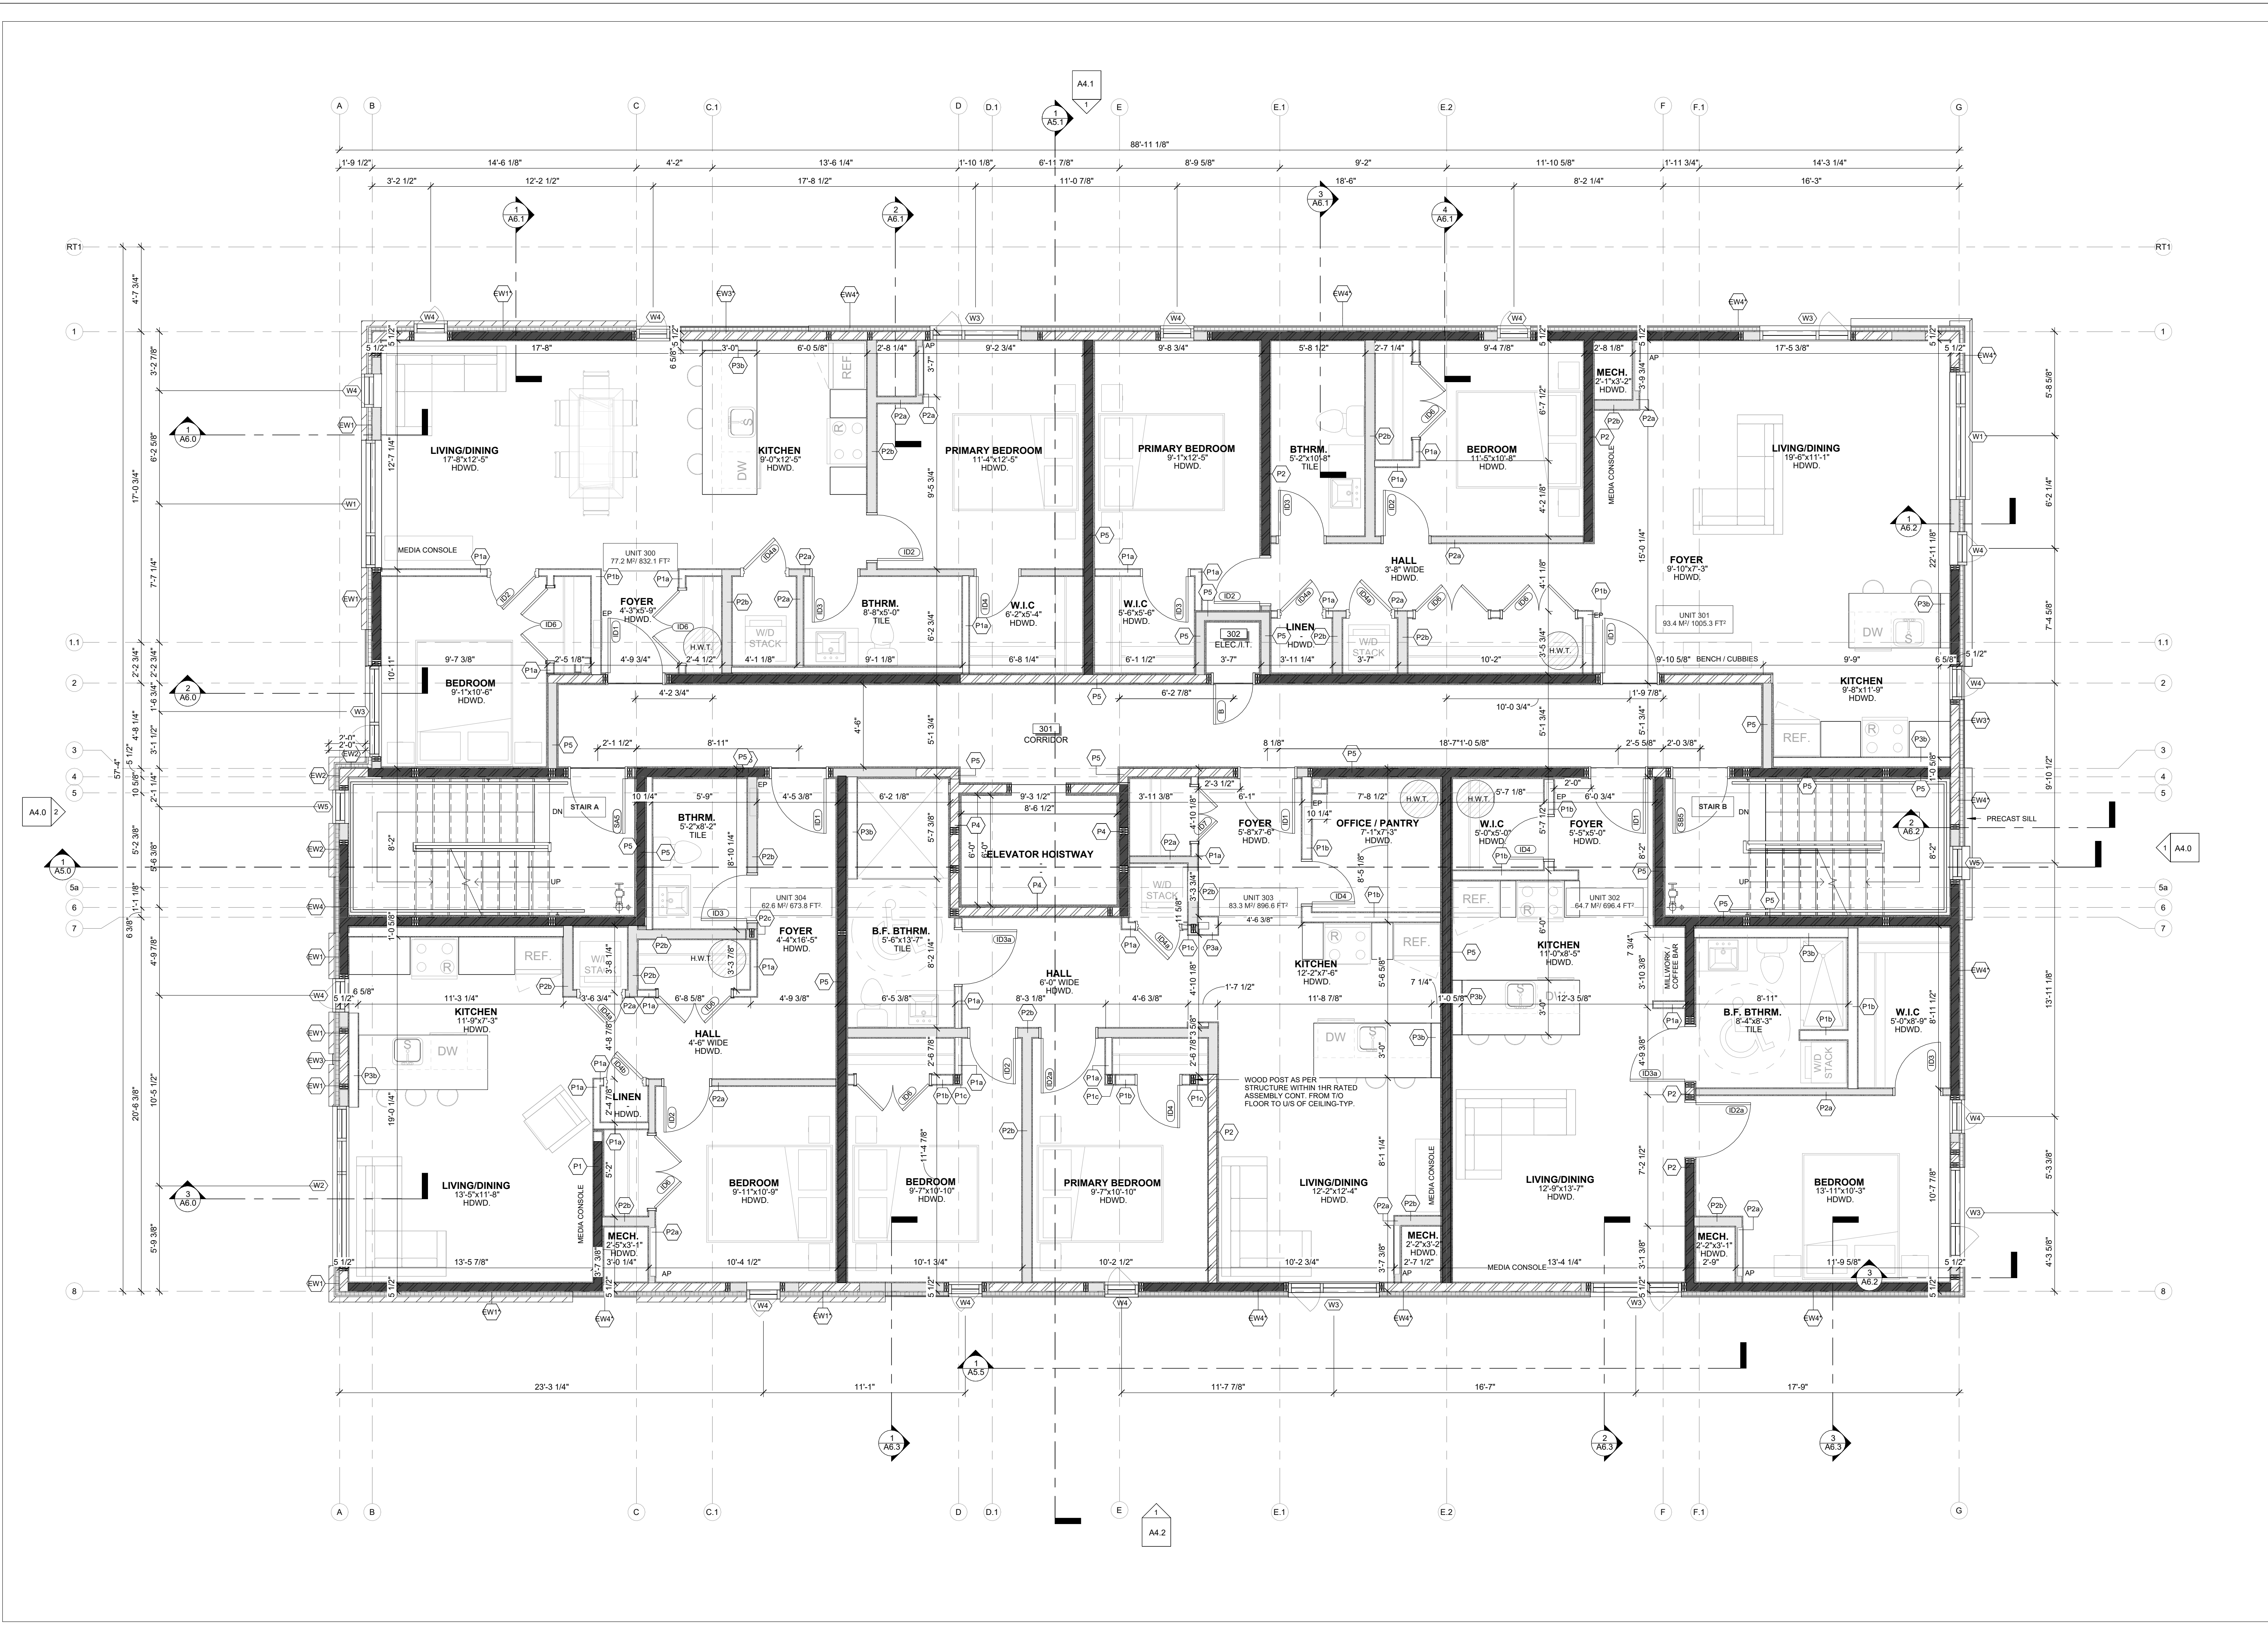

1  
A2.5  
THIRD FLOOR PLAN  
SCALE: 1/4" = 1'-0"

JERSEY DEVELOPMENTS INC.

NOTES:  
1) ALL WORK TO BE IN COMPLIANCE WITH LOCAL BUILDING CODES, REGULATIONS AND BY-LAWS.  
2) ADDITIONAL DRAWINGS MAY BE ISSUED FOR CLARIFICATION TO ASSIST PROPER EXECUTION OF WORK. SUCH DRAWINGS WILL HAVE THE SAME MEANING AND INTENT AS IF THEY WERE INCLUDED WITH PLANS IN CONTRACT DOCUMENTS.  
3) DO NOT SCALE DRAWINGS.  
4) ALL SUB-CONTRACTORS TO TAKE THEIR OWN ON-SITE MEASUREMENTS AND BE RESPONSIBLE FOR THEIR ACCURACY.  
5) NOTIFY LAWRENCE ARCHITECTS INC. FOR ANY ERRORS AND/OR OMISSIONS PRIOR TO START OF WORK.

WALL HATCH LEGEND

- REFER TO SHEET A0.1 FOR DETAILED ASSEMBLY DESCRIPTIONS
- REFER TO SHEET A2.8 FOR FIRE RATED ASSEMBLY LOCATIONS
- ENGINEERED SHEAR WALL HATCHES INCL. SHEATHING THICKNESS, TYPICAL
- ALL EXTERIOR WALLS ARE LOAD BEARING

INSULATED WALL

NON-INSULATED WALL

ENGINEERED SHEAR WALL

LOADBEARING WALL

SEAL: ARCHITECTS  
NORTH ARROW:

|     |            |                                   |
|-----|------------|-----------------------------------|
| 19  | 2026.08.26 | ISSUED FOR SPA RESPONSE 4 (SR4)   |
| 18  | 2026.07.17 | ISSUED FOR BP Comments Response 1 |
| 17  | 2026.07.13 | ISSUED FOR SPA RESPONSE 3 (SR3)   |
| 16  | 2026.07.08 | ISSUED FOR COORDINATION           |
| 15  | 2026.06.26 | ISSUED FOR COORDINATION           |
| 14  | 2026.06.11 | ISSUED FOR COORDINATION           |
| 13  | 2026.05.28 | ISSUED FOR SPA RESPONSE 2 (SR2)   |
| 12  | 2026.05.26 | ISSUED FOR COORDINATION           |
| 11  | 2026.05.19 | ISSUED FOR BUILDING PERMIT        |
| 10  | 2026.05.05 | ISSUED FOR COORDINATION           |
| 09  | 2026.04.17 | ISSUED FOR SPA RESPONSE 1 (SR1)   |
| 08  | 2026.02.09 | ISSUED FOR SPC SUBMISSION         |
| 07  | 2026.01.29 | ISSUED FOR COORDINATION           |
| 06  | 2025.12.23 | ISSUED FOR COORDINATION           |
| 05  | 2025.12.11 | ISSUED FOR COORDINATION           |
| 04  | 2025.12.08 | ISSUED FOR COORDINATION           |
| 03  | 2025.12.05 | ISSUED FOR COORDINATION           |
| 02  | 2025.11.27 | ISSUED FOR COORDINATION           |
| 01  | 2025.11.13 | ISSUED FOR REVIEW                 |
| No. | DATE       | REVISION                          |

LAWRENCE ARCHITECTS

205-18 DEAKIN STREET  
OTTAWA, ONTARIO  
K2E 8B7  
T: (613) 739-7770  
E: INFO@LAWRENCEARC.COM

THIS DRAWING IS THE SOLE PROPERTY OF LAWRENCE ARCHITECT INCORPORATED. REPRODUCTION IS NOT PERMITTED.

PROJECT:  
RUSSELL DEVELOPMENT

SHEET TITLE:  
THIRD FLOOR PLAN

DRAWN BY:  
Y.R.

CHECKED BY:  
B.L.

PLIST DATE:  
2026-08-26 3:20:53 PM

PROJECT DATE:  
24-06-2025


JOB NUMBER:  
LA-1158-25

SCALE:  
As indicated

A2.5

PLAN # 1941

APPLICATION # D07-12-26-0014

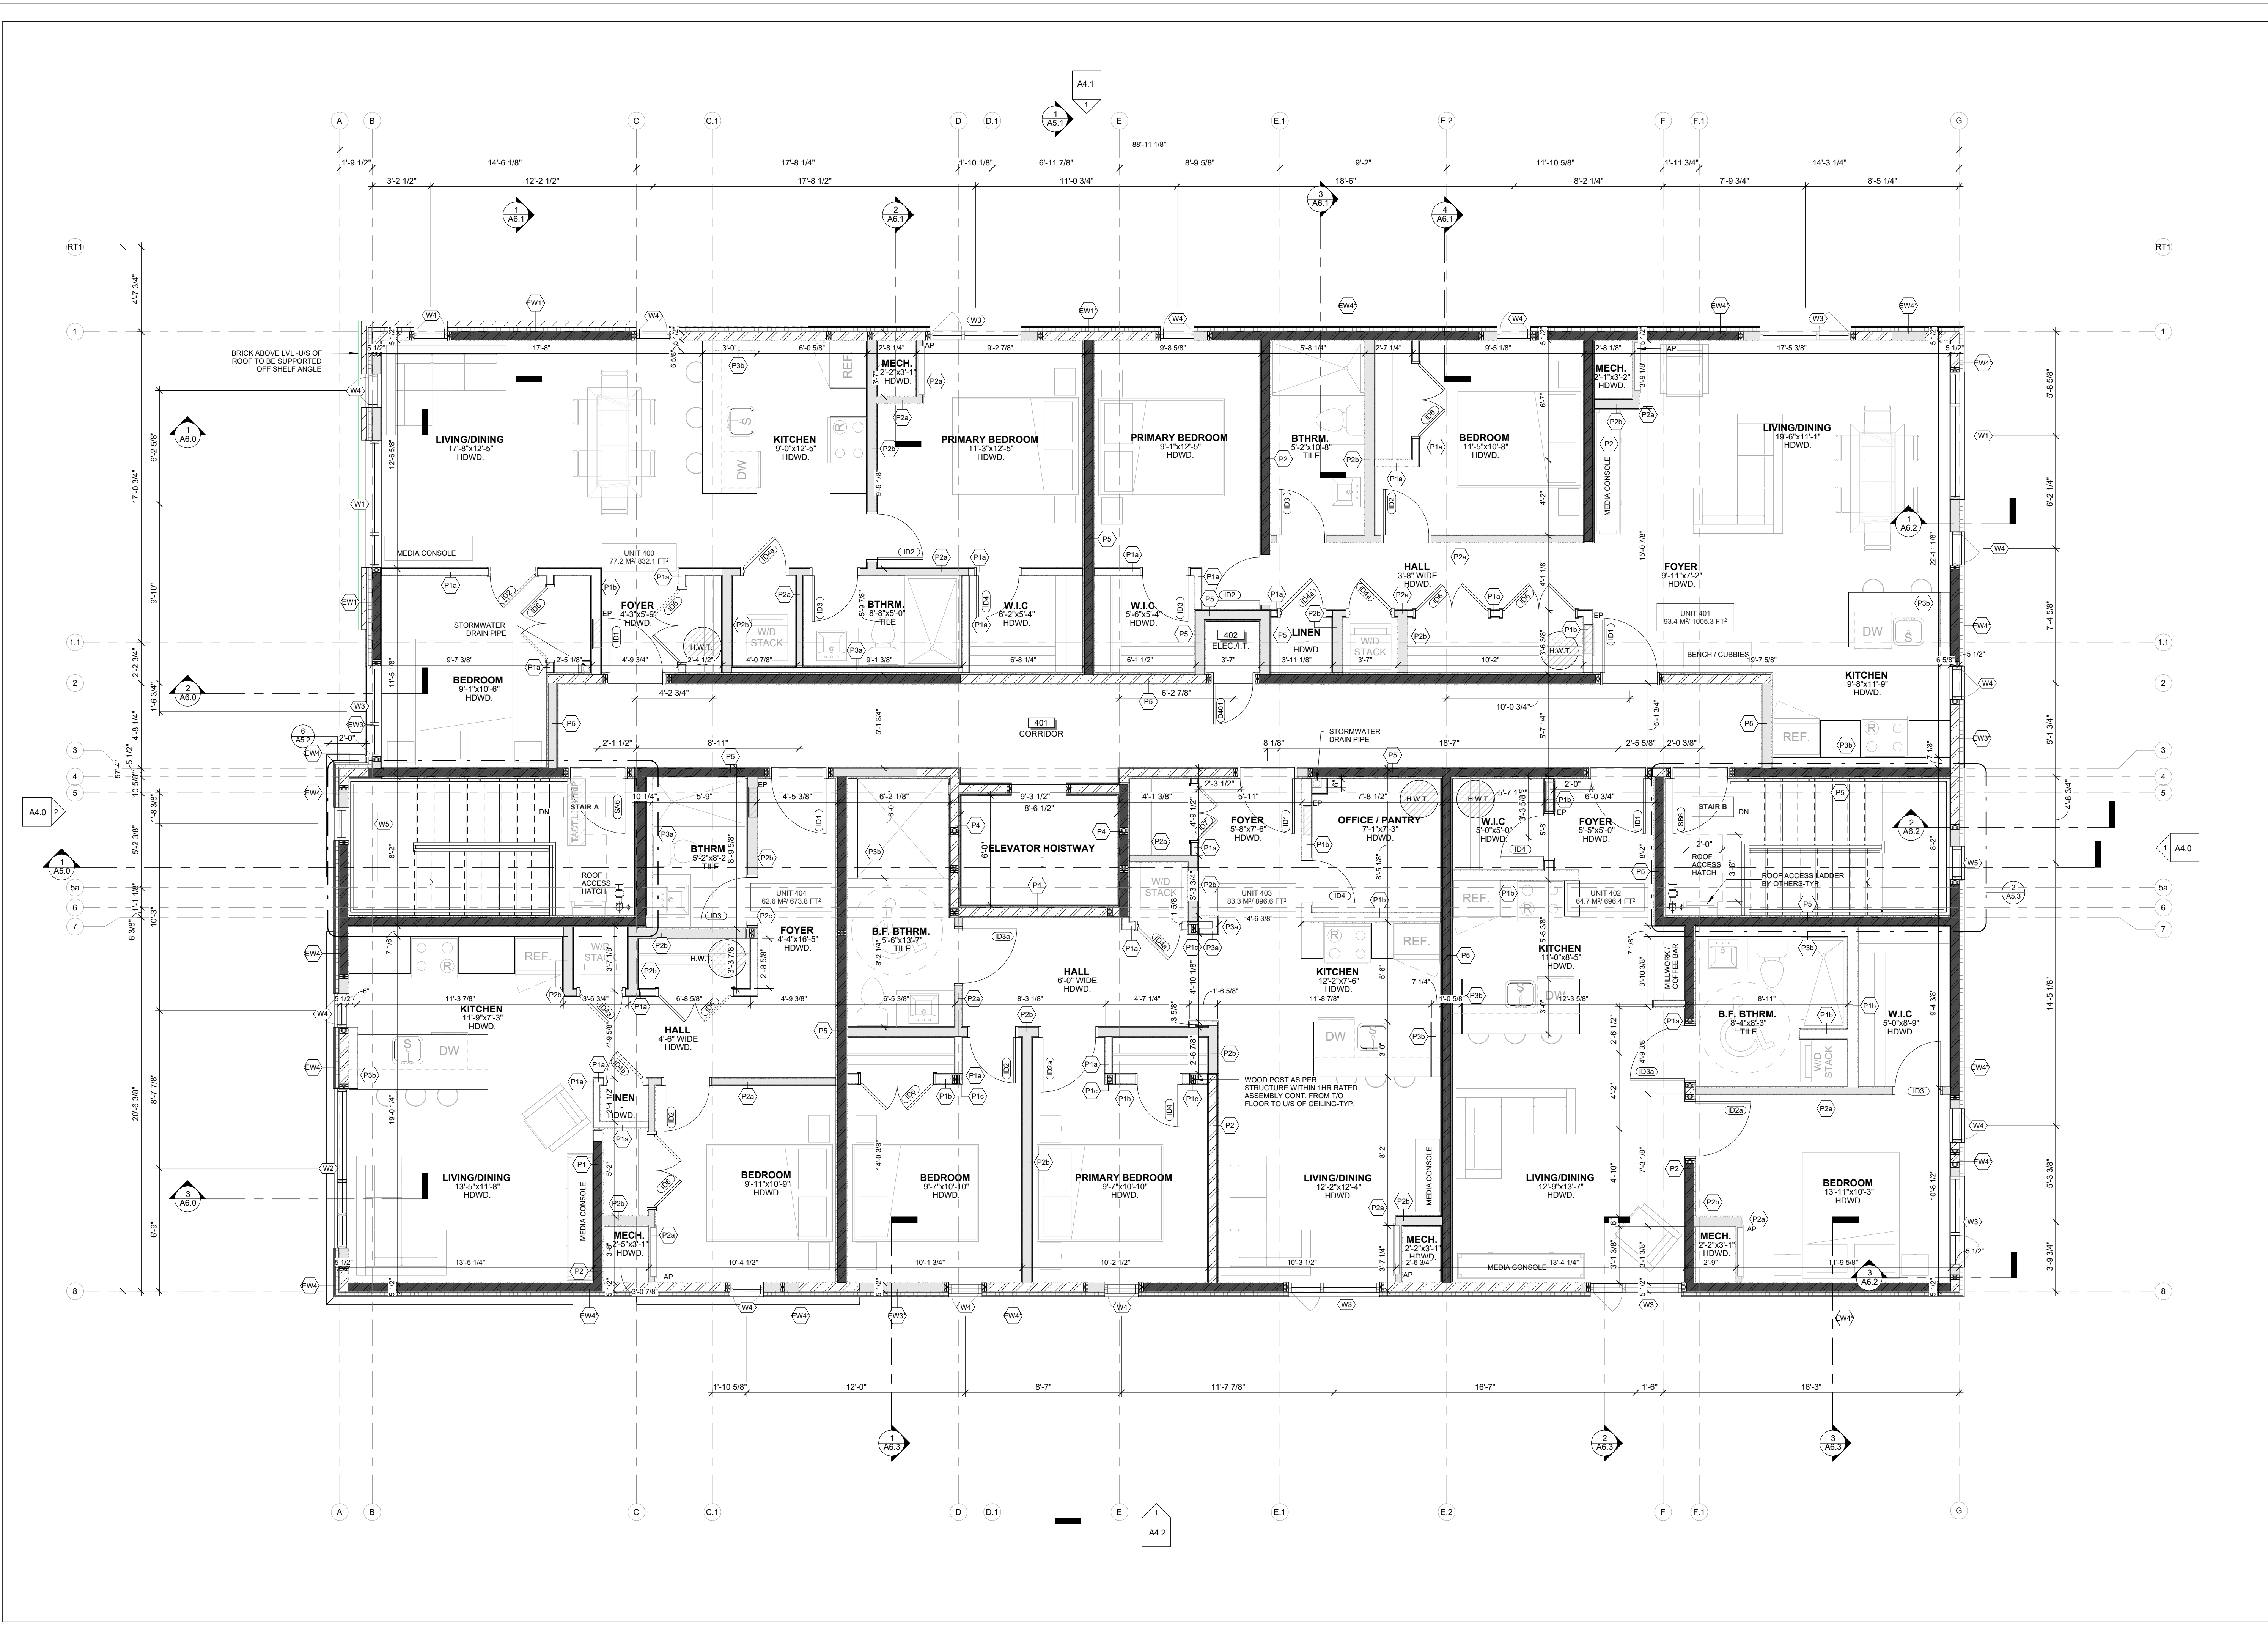

1  
A2.6  
FOURTH FLOOR PLAN  
SCALE 1/4" = 1'-0"

JERSEY DEVELOPMENTS INC.

NOTES:  
1) ALL WORK TO BE IN COMPLIANCE WITH LOCAL BUILDING CODES, REGULATIONS AND BY-LAWS.  
2) ADDITIONAL DRAWINGS MAY BE ISSUED FOR CLARIFICATION TO ASSIST PROPER EXECUTION OF WORK. SUCH DRAWINGS WILL HAVE THE SAME MEANING AND INTENT AS IF THEY WERE INCLUDED WITH PLANS IN CONTRACT DOCUMENTS.  
3) DO NOT SCALE DRAWINGS.  
4) ALL SUB-CONTRACTORS TO TAKE THEIR OWN ON-SITE MEASUREMENTS AND BE RESPONSIBLE FOR THEIR ACCURACY.  
5) NOTIFY LAWRENCE ARCHITECTS INC. FOR ANY ERRORS AND/OR OMISSIONS PRIOR TO START OF WORK.

WALL HATCH LEGEND

- REFER TO SHEET A0.1 FOR DETAILED ASSEMBLY DESCRIPTIONS
- REFER TO SHEET A2.8 FOR FIRE RATED ASSEMBLY LOCATIONS
- ENGINEERED SHEAR WALL HATCHES INCL. SHEATHING THICKNESS, TYPICAL
- ALL EXTERIOR WALLS ARE LOAD BEARING

INSULATED WALL

NON-INSULATED WALL

ENGINEERED SHEAR WALL

LOADBEARING WALL

SEAL: NORTH ARROW:

|     |            |                                   |
|-----|------------|-----------------------------------|
| 19  | 2026.08.26 | ISSUED FOR SPA RESPONSE 4 (SR4)   |
| 18  | 2026.07.17 | ISSUED FOR BP Comments Response 1 |
| 17  | 2026.07.13 | ISSUED FOR SPA RESPONSE 3 (SR3)   |
| 16  | 2026.07.08 | ISSUED FOR COORDINATION           |
| 15  | 2026.06.26 | ISSUED FOR COORDINATION           |
| 14  | 2026.06.11 | ISSUED FOR COORDINATION           |
| 13  | 2026.05.28 | ISSUED FOR SPA RESPONSE 2 (SR2)   |
| 12  | 2026.05.26 | ISSUED FOR COORDINATION           |
| 11  | 2026.05.19 | ISSUED FOR BUILDING PERMIT        |
| 10  | 2026.05.05 | ISSUED FOR COORDINATION           |
| 09  | 2026.04.17 | ISSUED FOR SPA RESPONSE 1 (SR1)   |
| 08  | 2026.02.09 | ISSUED FOR SPC SUBMISSION         |
| 07  | 2026.01.29 | ISSUED FOR COORDINATION           |
| 06  | 2025.12.23 | ISSUED FOR COORDINATION           |
| 05  | 2025.12.11 | ISSUED FOR COORDINATION           |
| 04  | 2025.12.08 | ISSUED FOR COORDINATION           |
| 03  | 2025.12.05 | ISSUED FOR COORDINATION           |
| 02  | 2025.11.27 | ISSUED FOR COORDINATION           |
| 01  | 2025.11.13 | ISSUED FOR REVIEW                 |
| No. | DATE       | REVISION                          |

LAWRENCE ARCHITECTS

205-18 DEAKIN STREET  
OTTAWA, ONTARIO  
K2E 8B7  
T: (613) 739-7770  
E: INFO@LAWRENCEARC.COM

THIS DRAWING IS THE SOLE PROPERTY OF LAWRENCE ARCHITECT INCORPORATED. REPRODUCTION IS NOT PERMITTED.

PROJECT:  
RUSSELL DEVELOPMENT  
71 RUSSELL AVE  
SHEET TITLE:  
FOURTH FLOOR PLAN

DRAWN BY:  
Y.R.

CHECKED BY:  
B.L.

PLIST DATE:  
2026-08-26 3:20:56 PM


PROJECT DATE:  
24-06-2025

JOB NUMBER:  
LA-1158-25

SCALE:  
As indicated

A2.6  
PLAN # 19441

APPLICATION # D07-12-26-0014

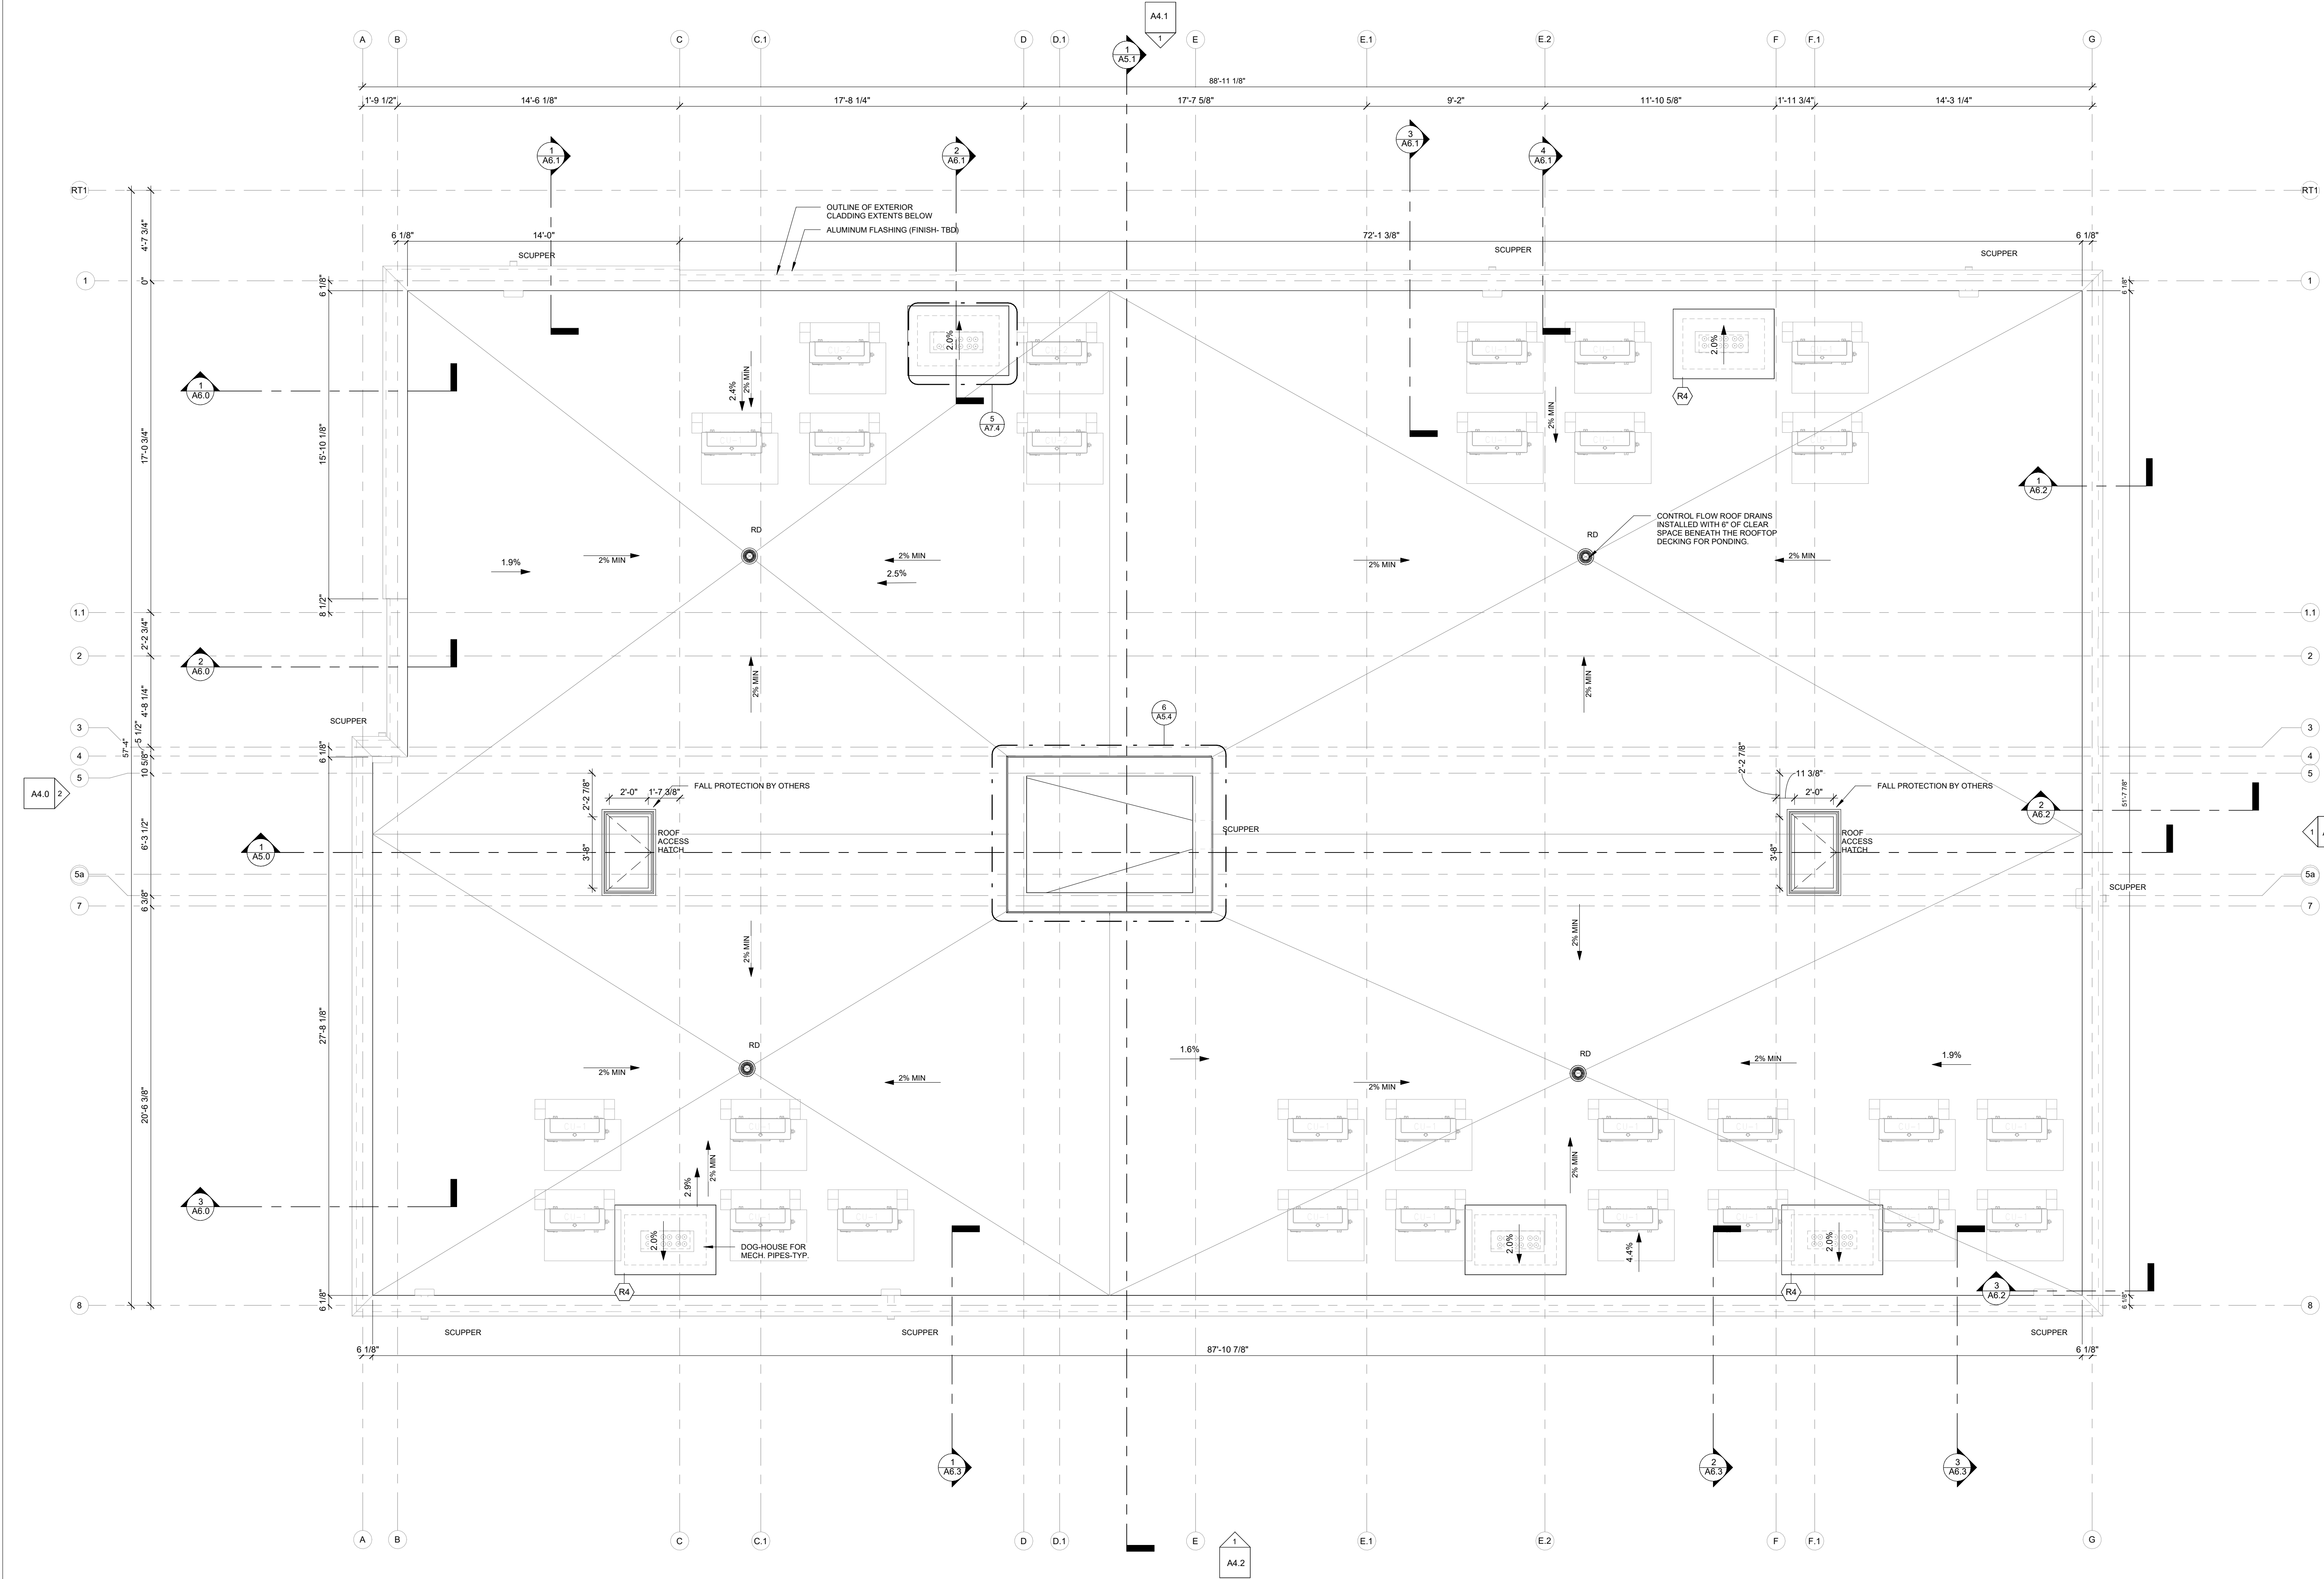

1  
A2.7 ROOF PLAN  
SCALE: 1/4" = 1'-0"

CLIENT NAME:

JERSEY DEVELOPMENTS INC.

NOTES:

- 1) ALL WORK TO BE IN COMPLIANCE WITH LOCAL BUILDING CODES, REGULATIONS AND BY-LAWS.
- 2) ADDITIONAL DRAWINGS MAY BE ISSUED FOR CLARIFICATION TO ASSIST PROPER EXECUTION OF WORK. SUCH DRAWINGS WILL HAVE THE SAME MEANING AND INTENT AS IF THEY WERE INCLUDED WITH PLANS IN CONTRACT DOCUMENTS.
- 3) DO NOT SCALE DRAWINGS.
- 4) ALL SUB-CONTRACTORS TO TAKE THEIR OWN ON-SITE MEASUREMENTS AND BE RESPONSIBLE FOR THEIR ACCURACY.
- 5) NOTIFY LAWRENCE ARCHITECTS INC. FOR ANY ERRORS AND/OR OMISSIONS PRIOR TO START OF WORK.



|     |            |                                   |
|-----|------------|-----------------------------------|
| 19  | 2026.08.26 | ISSUED FOR SPA RESPONSE 4 (SR4)   |
| 18  | 2026.07.17 | ISSUED FOR BP Comments Response 1 |
| 17  | 2026.07.13 | ISSUED FOR SPA RESPONSE 3 (SR3)   |
| 16  | 2026.07.08 | ISSUED FOR COORDINATION           |
| 15  | 2026.06.26 | ISSUED FOR COORDINATION           |
| 14  | 2026.06.11 | ISSUED FOR COORDINATION           |
| 13  | 2026.05.28 | ISSUED FOR SPA RESPONSE 2 (SR2)   |
| 12  | 2026.05.26 | ISSUED FOR COORDINATION           |
| 11  | 2026.05.19 | ISSUED FOR BUILDING PERMIT        |
| 10  | 2026.05.05 | ISSUED FOR COORDINATION           |
| 09  | 2026.04.17 | ISSUED FOR SPA RESPONSE 1 (SR1)   |
| 08  | 2026.02.09 | ISSUED FOR SPC SUBMISSION         |
| 07  | 2026.01.29 | ISSUED FOR COORDINATION           |
| 06  | 2025.12.23 | ISSUED FOR COORDINATION           |
| 05  | 2025.12.11 | ISSUED FOR COORDINATION           |
| 04  | 2025.12.08 | ISSUED FOR COORDINATION           |
| 03  | 2025.12.05 | ISSUED FOR COORDINATION           |
| 02  | 2025.11.27 | ISSUED FOR COORDINATION           |
| 01  | 2025.11.13 | ISSUED FOR REVIEW                 |
| No. | DATE       | REVISION                          |



205-18 DEAKIN STREET  
OTTAWA, ONTARIO  
K2E 8B7

T: (613) 739-7770  
E: INFO@LAWRENCEARC.COM

THIS DRAWING IS THE SOLE PROPERTY OF  
LAWRENCE ARCHITECT INCORPORATED  
REPRODUCTION IS NOT PERMITTED

PROJECT:  
RUSSELL DEVELOPMENT

71 RUSSELL AVE  
SHEET TITLE:  
ROOF PLAN

|                                        |                             |
|----------------------------------------|-----------------------------|
| DRAWN BY:<br>Y.R.                      | CHECKED BY:<br>B.L.         |
| PROJECT DATE:<br>2026-08-26 3:20:56 PM | PROJECT DATE:<br>24-06-2025 |
| JOB NUMBER:<br>LA-1158-25              | SCALE:<br>1/4" = 1'-0"      |

A2.7

APPLICATION # D07-12-26-0014

CLIENT NAME:

JERSEY DEVELOPMENTS INC.

NOTES:

- 1) ALL WORK TO BE IN COMPLIANCE WITH LOCAL BUILDING CODES, REGULATIONS AND BY-LAWS.
- 2) ADDITIONAL DRAWINGS MAY BE ISSUED FOR CLARIFICATION TO ASSIST PROPER EXECUTION OF WORK. SUCH DRAWINGS WILL HAVE THE SAME MEANING AND INTENT AS IF THEY WERE INCLUDED WITH PLANS IN CONTRACT DOCUMENTS.
- 3) DO NOT SCALE DRAWINGS.
- 4) ALL SUB-CONTRACTORS TO TAKE THEIR OWN ON-SITE MEASUREMENTS AND BE RESPONSIBLE FOR THEIR ACCURACY.
- 5) NOTIFY LAWRENCE ARCHITECTS INC. FOR ANY ERRORS AND/OR OMISSIONS PRIOR TO START OF WORK.

FRR LEGEND

- FS FS FIRE SEPERATION (0HR FRR)
- 60 60 1HR FRR
- 120 120 2HR FRR
- TRAVEL DISTANCE
- Fire HOSE CABINET
- Fire EXTINGUISHER
- RECESSED FIRE EXTINGUISHER
- FIRE ALARM MANUAL PULL STATION
- EXIST SIGN
- EMERGENCY LIGHT HEADS
- BATTERY POWERED EMERGENCY LIGHT
- FIRE ALARM SMOKE DETECTOR
- FIRE ALARM - COMBINATION HORN/STROBE - WALL MTD
- STANDPIPE-65MM HOSE CONNECTION DRAIN RISER

FIRE LIFE SAFETY PLAN NOTES

1. WALLS ABOVE DOORS TO MATCH WALL ASSEMBLY ADJACENT TO DOOR UNLESS NOTED OTHERWISE.
2. REFER TO ELECTRICAL & MECHANICAL DWG'S FOR EMERGENCY LIGHTING, EXIT SIGNAGE, FIRE EXTINGUISHER/CABINET, AND FIRE ALARM PLACEMENT & INFORMATION.



NORTH ARROW



|     |            |                                   |
|-----|------------|-----------------------------------|
| 19  | 2026.08.26 | ISSUED FOR SPA RESPONSE 4 (SR4)   |
| 18  | 2026.07.17 | ISSUED FOR BP Comments Response 1 |
| 17  | 2026.07.13 | ISSUED FOR SPA RESPONSE 3 (SR3)   |
| 16  | 2026.07.08 | ISSUED FOR COORDINATION           |
| 15  | 2026.06.26 | ISSUED FOR COORDINATION           |
| 14  | 2026.06.11 | ISSUED FOR COORDINATION           |
| 13  | 2026.05.28 | ISSUED FOR SPA RESPONSE 2 (SR2)   |
| 12  | 2026.05.26 | ISSUED FOR COORDINATION           |
| 11  | 2026.05.19 | ISSUED FOR BUILDING PERMIT        |
| 10  | 2026.05.05 | ISSUED FOR COORDINATION           |
| 09  | 2026.04.17 | ISSUED FOR SPA RESPONSE 1 (SR1)   |
| 08  | 2026.02.09 | ISSUED FOR SPC SUBMISSION         |
| 07  | 2026.01.29 | ISSUED FOR COORDINATION           |
| 06  | 2025.12.23 | ISSUED FOR COORDINATION           |
| 05  | 2025.12.11 | ISSUED FOR COORDINATION           |
| 04  | 2025.12.08 | ISSUED FOR COORDINATION           |
| 03  | 2025.12.05 | ISSUED FOR COORDINATION           |
| 02  | 2025.11.27 | ISSUED FOR COORDINATION           |
| 01  | 2025.11.13 | ISSUED FOR REVIEW                 |
| No. | DATE       | REVISION                          |



205-18 DEAKIN STREET  
OTTAWA, ONTARIO  
K2E 8B7

T: (613) 739-7770  
E: INFO@LAWRENCEARC.COM

THIS DRAWING IS THE SOLE PROPERTY OF  
LAWRENCE ARCHITECT INCORPORATED  
REPRODUCTION IS NOT PERMITTED

PROJECT:  
**RUSSELL DEVELOPMENT**


71 RUSSELL AVE

SHEET TITLE:  
**FIRE SAFETY PLANS**


|                                            |                                    |
|--------------------------------------------|------------------------------------|
| DRAWN BY:<br><b>Y.R.</b>                   | CHECKED BY:<br><b>B.L.</b>         |
| PLST DATE:<br><b>2026-08-26 3:20:59 PM</b> | PROJECT DATE:<br><b>24-06-2025</b> |
| JOB NUMBER:<br><b>LA-1158-25</b>           | SCALE:<br><b>As indicated</b>      |

**A2.8**


APPLICATION # D07-12-26-0014

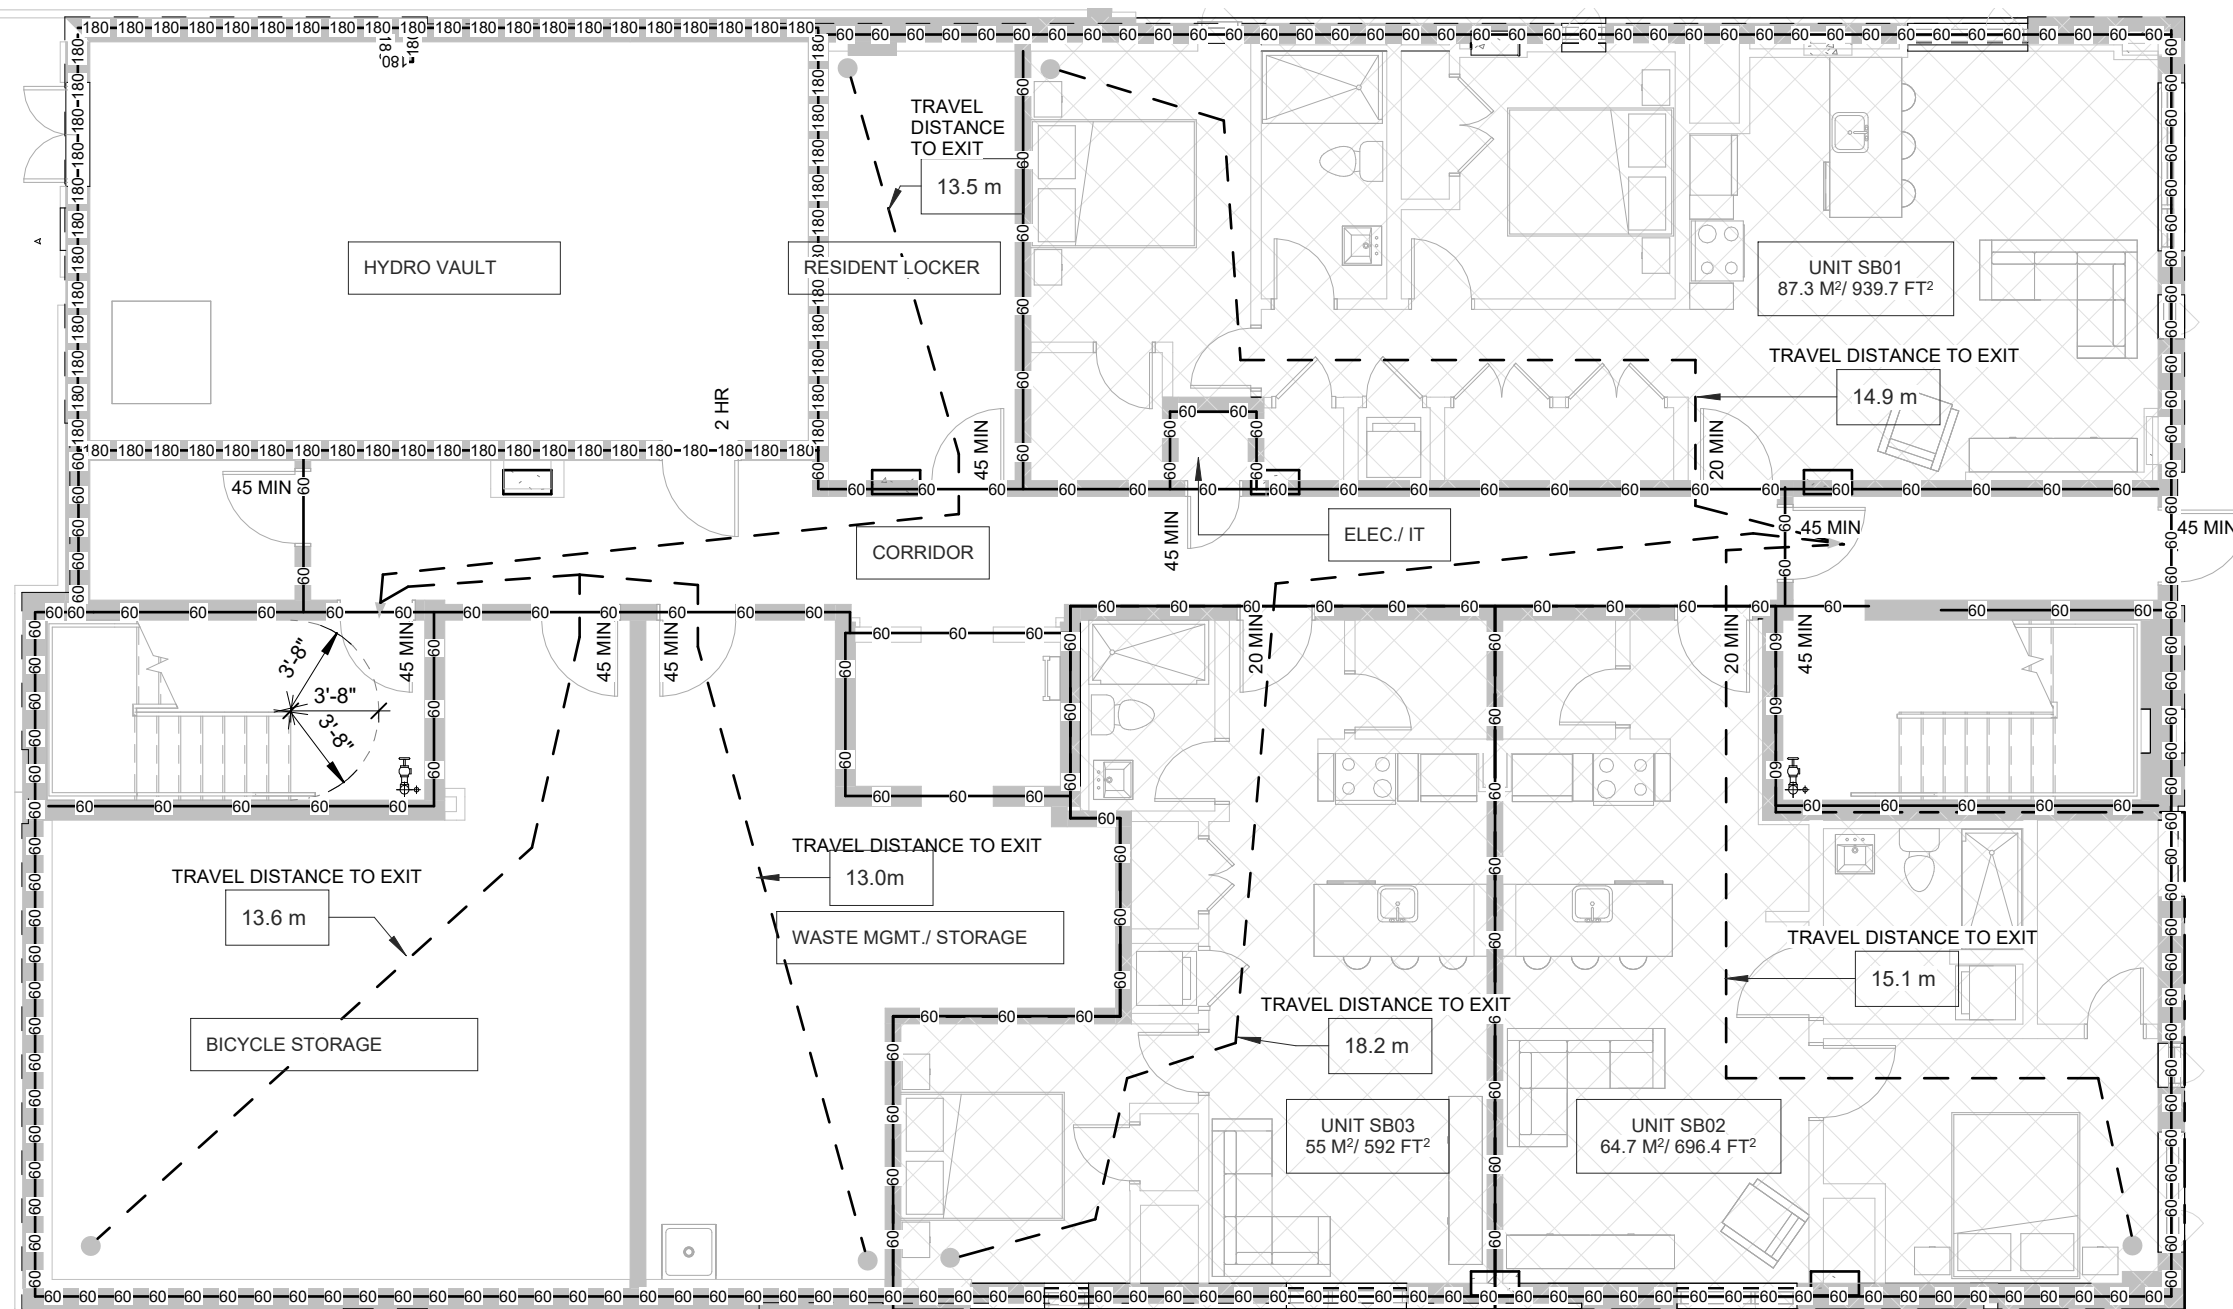


**1**  
**A2.8** SUB-BASEMENT  
SCALE 1/8" = 1'-0"

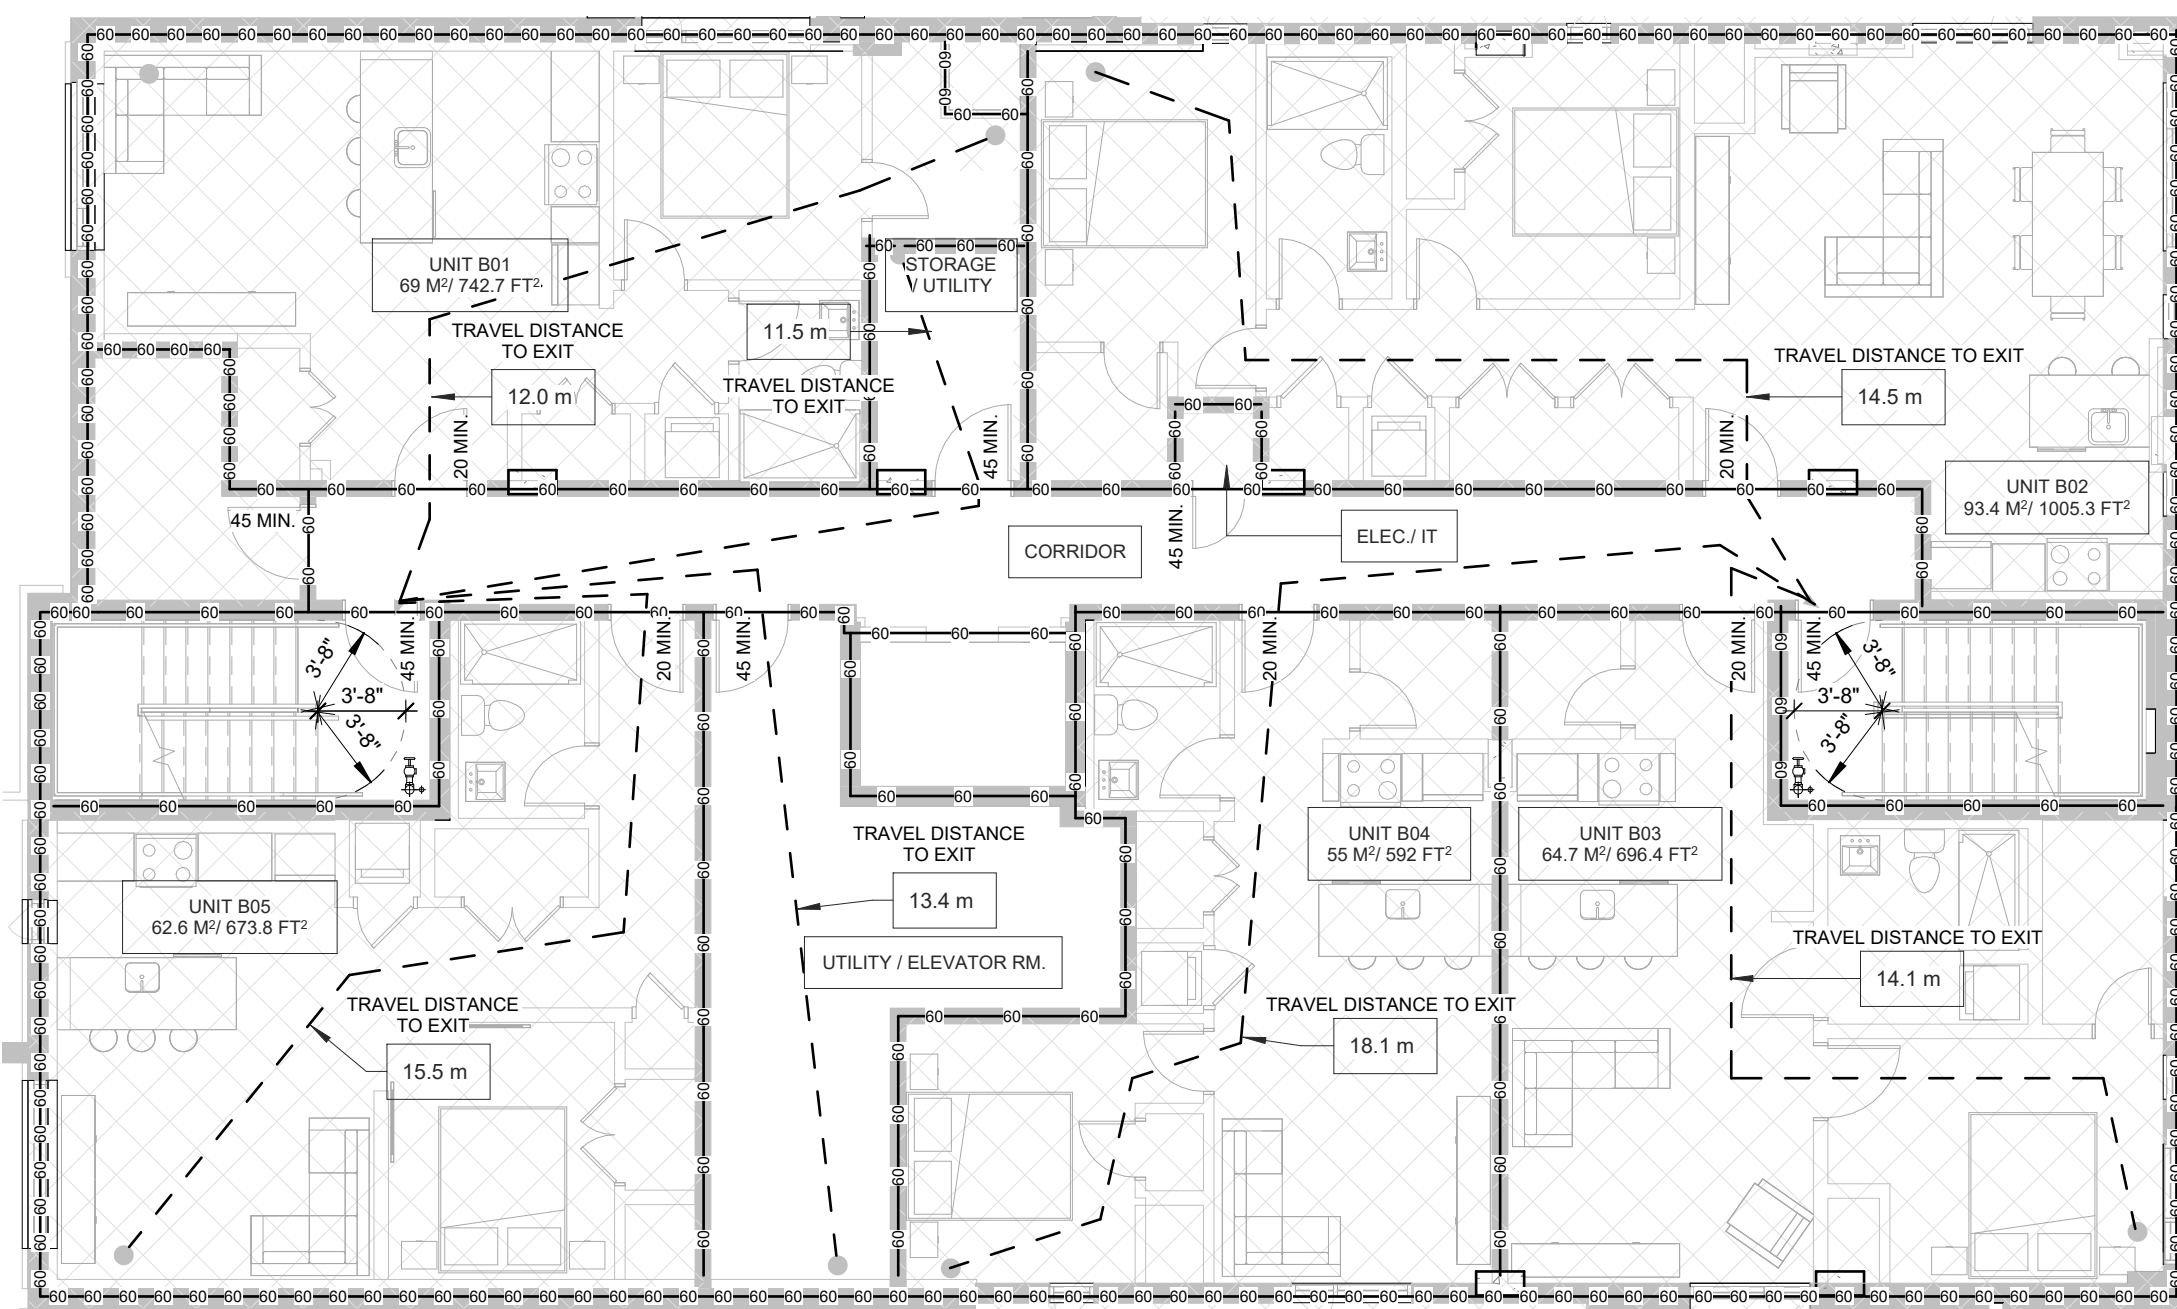

**2**  
**A2.8** T/O BASEMENT  
SCALE 1/8" = 1'-0"

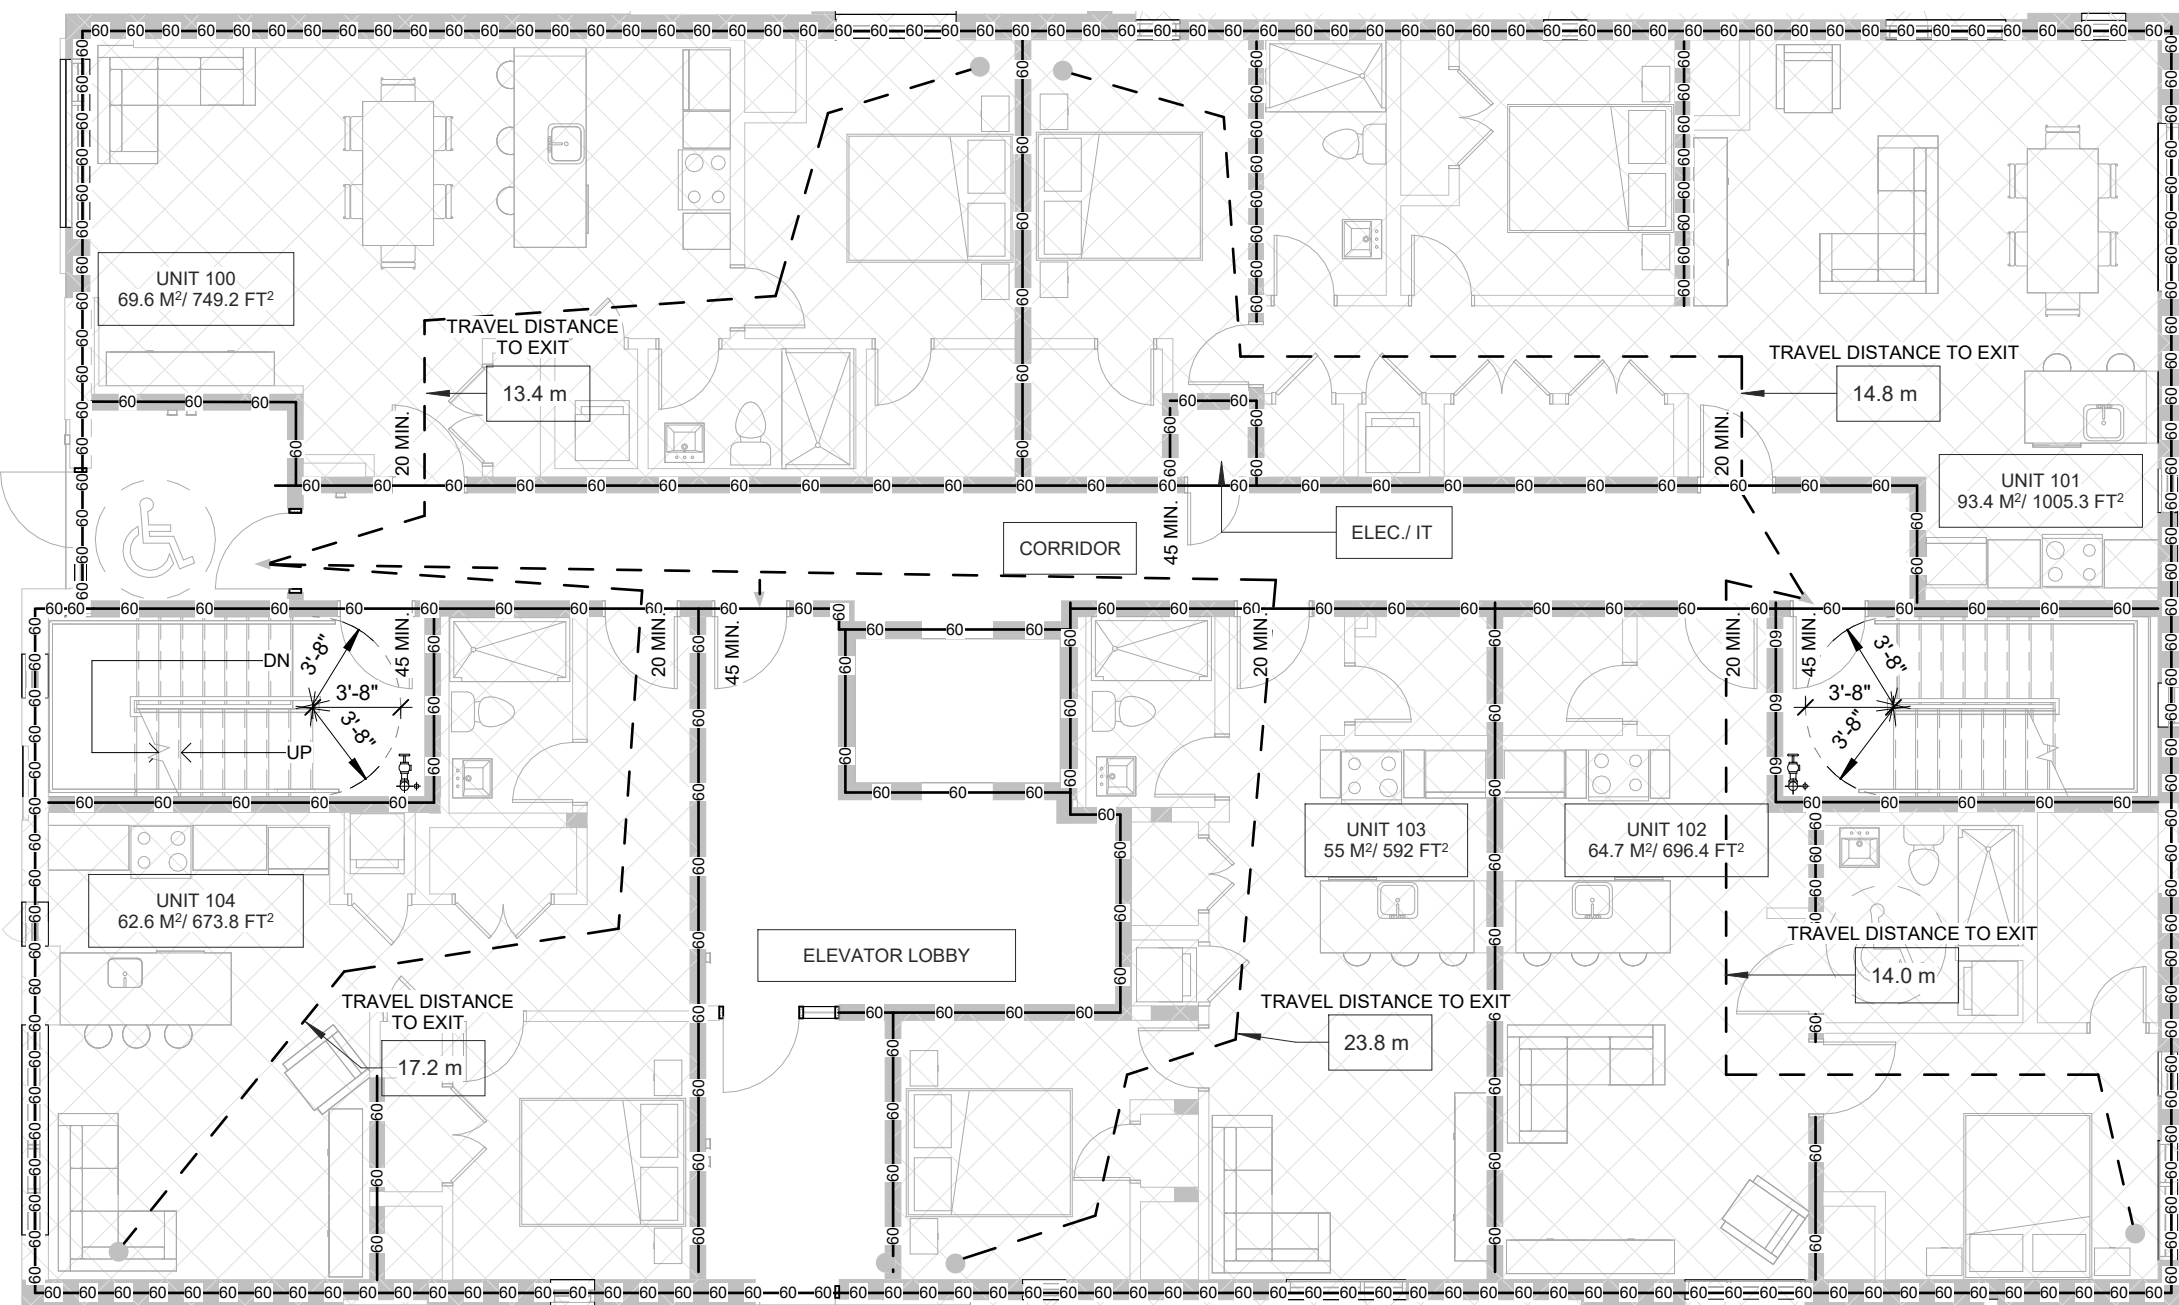


**3**  
**A2.8** GROUND FLOOR  
SCALE 1/8" = 1'-0"

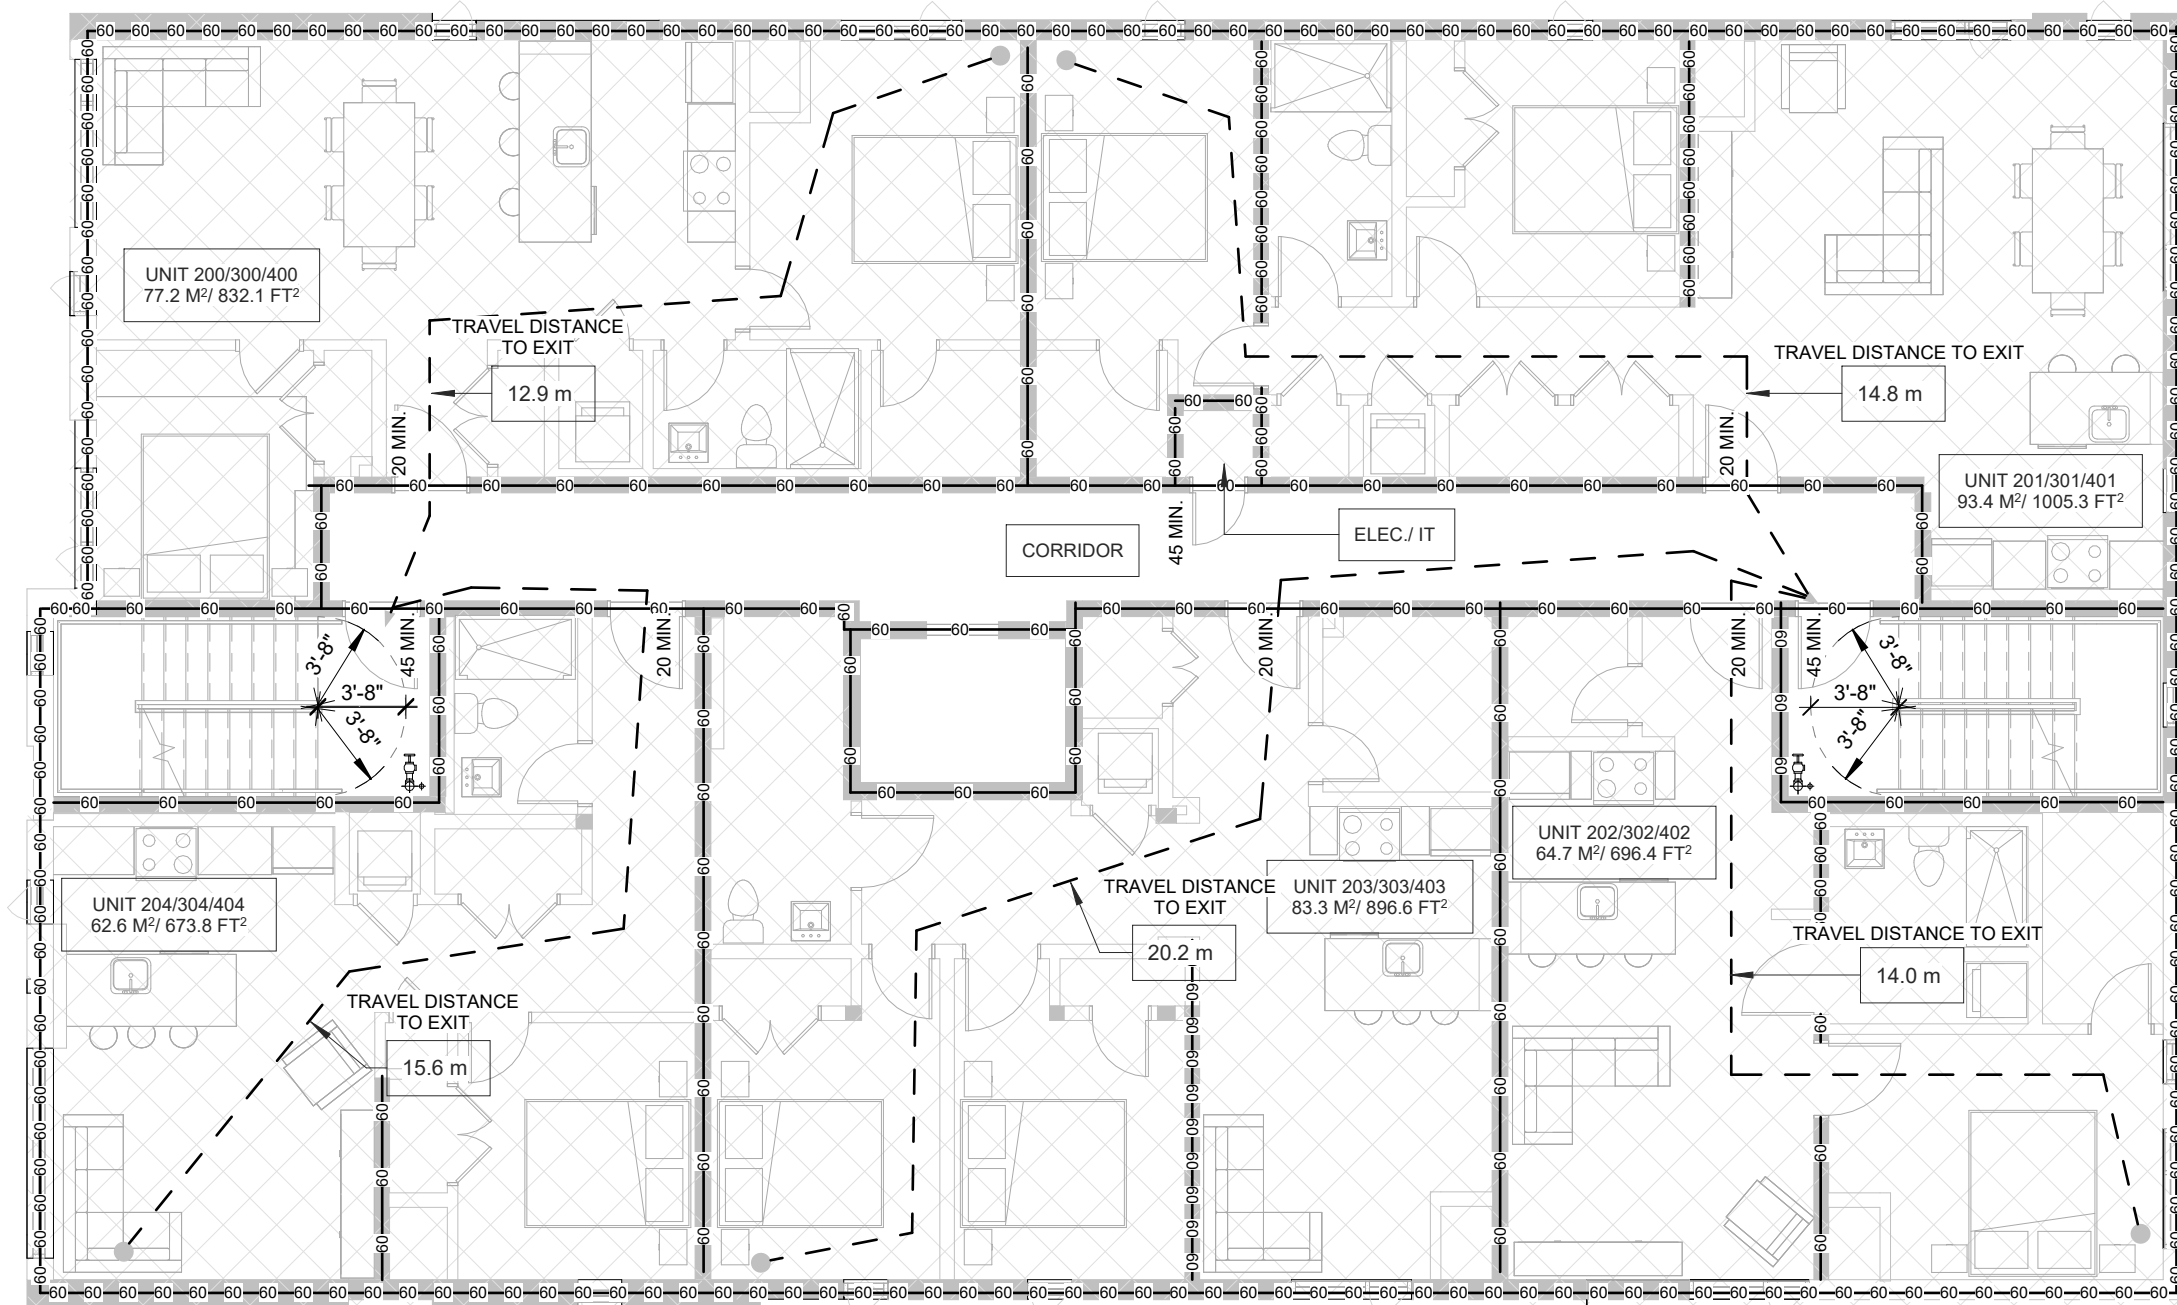


**4**  
**A2.8** 2-4 Floors  
SCALE 1/8" = 1'-0"

PLAN # 1941

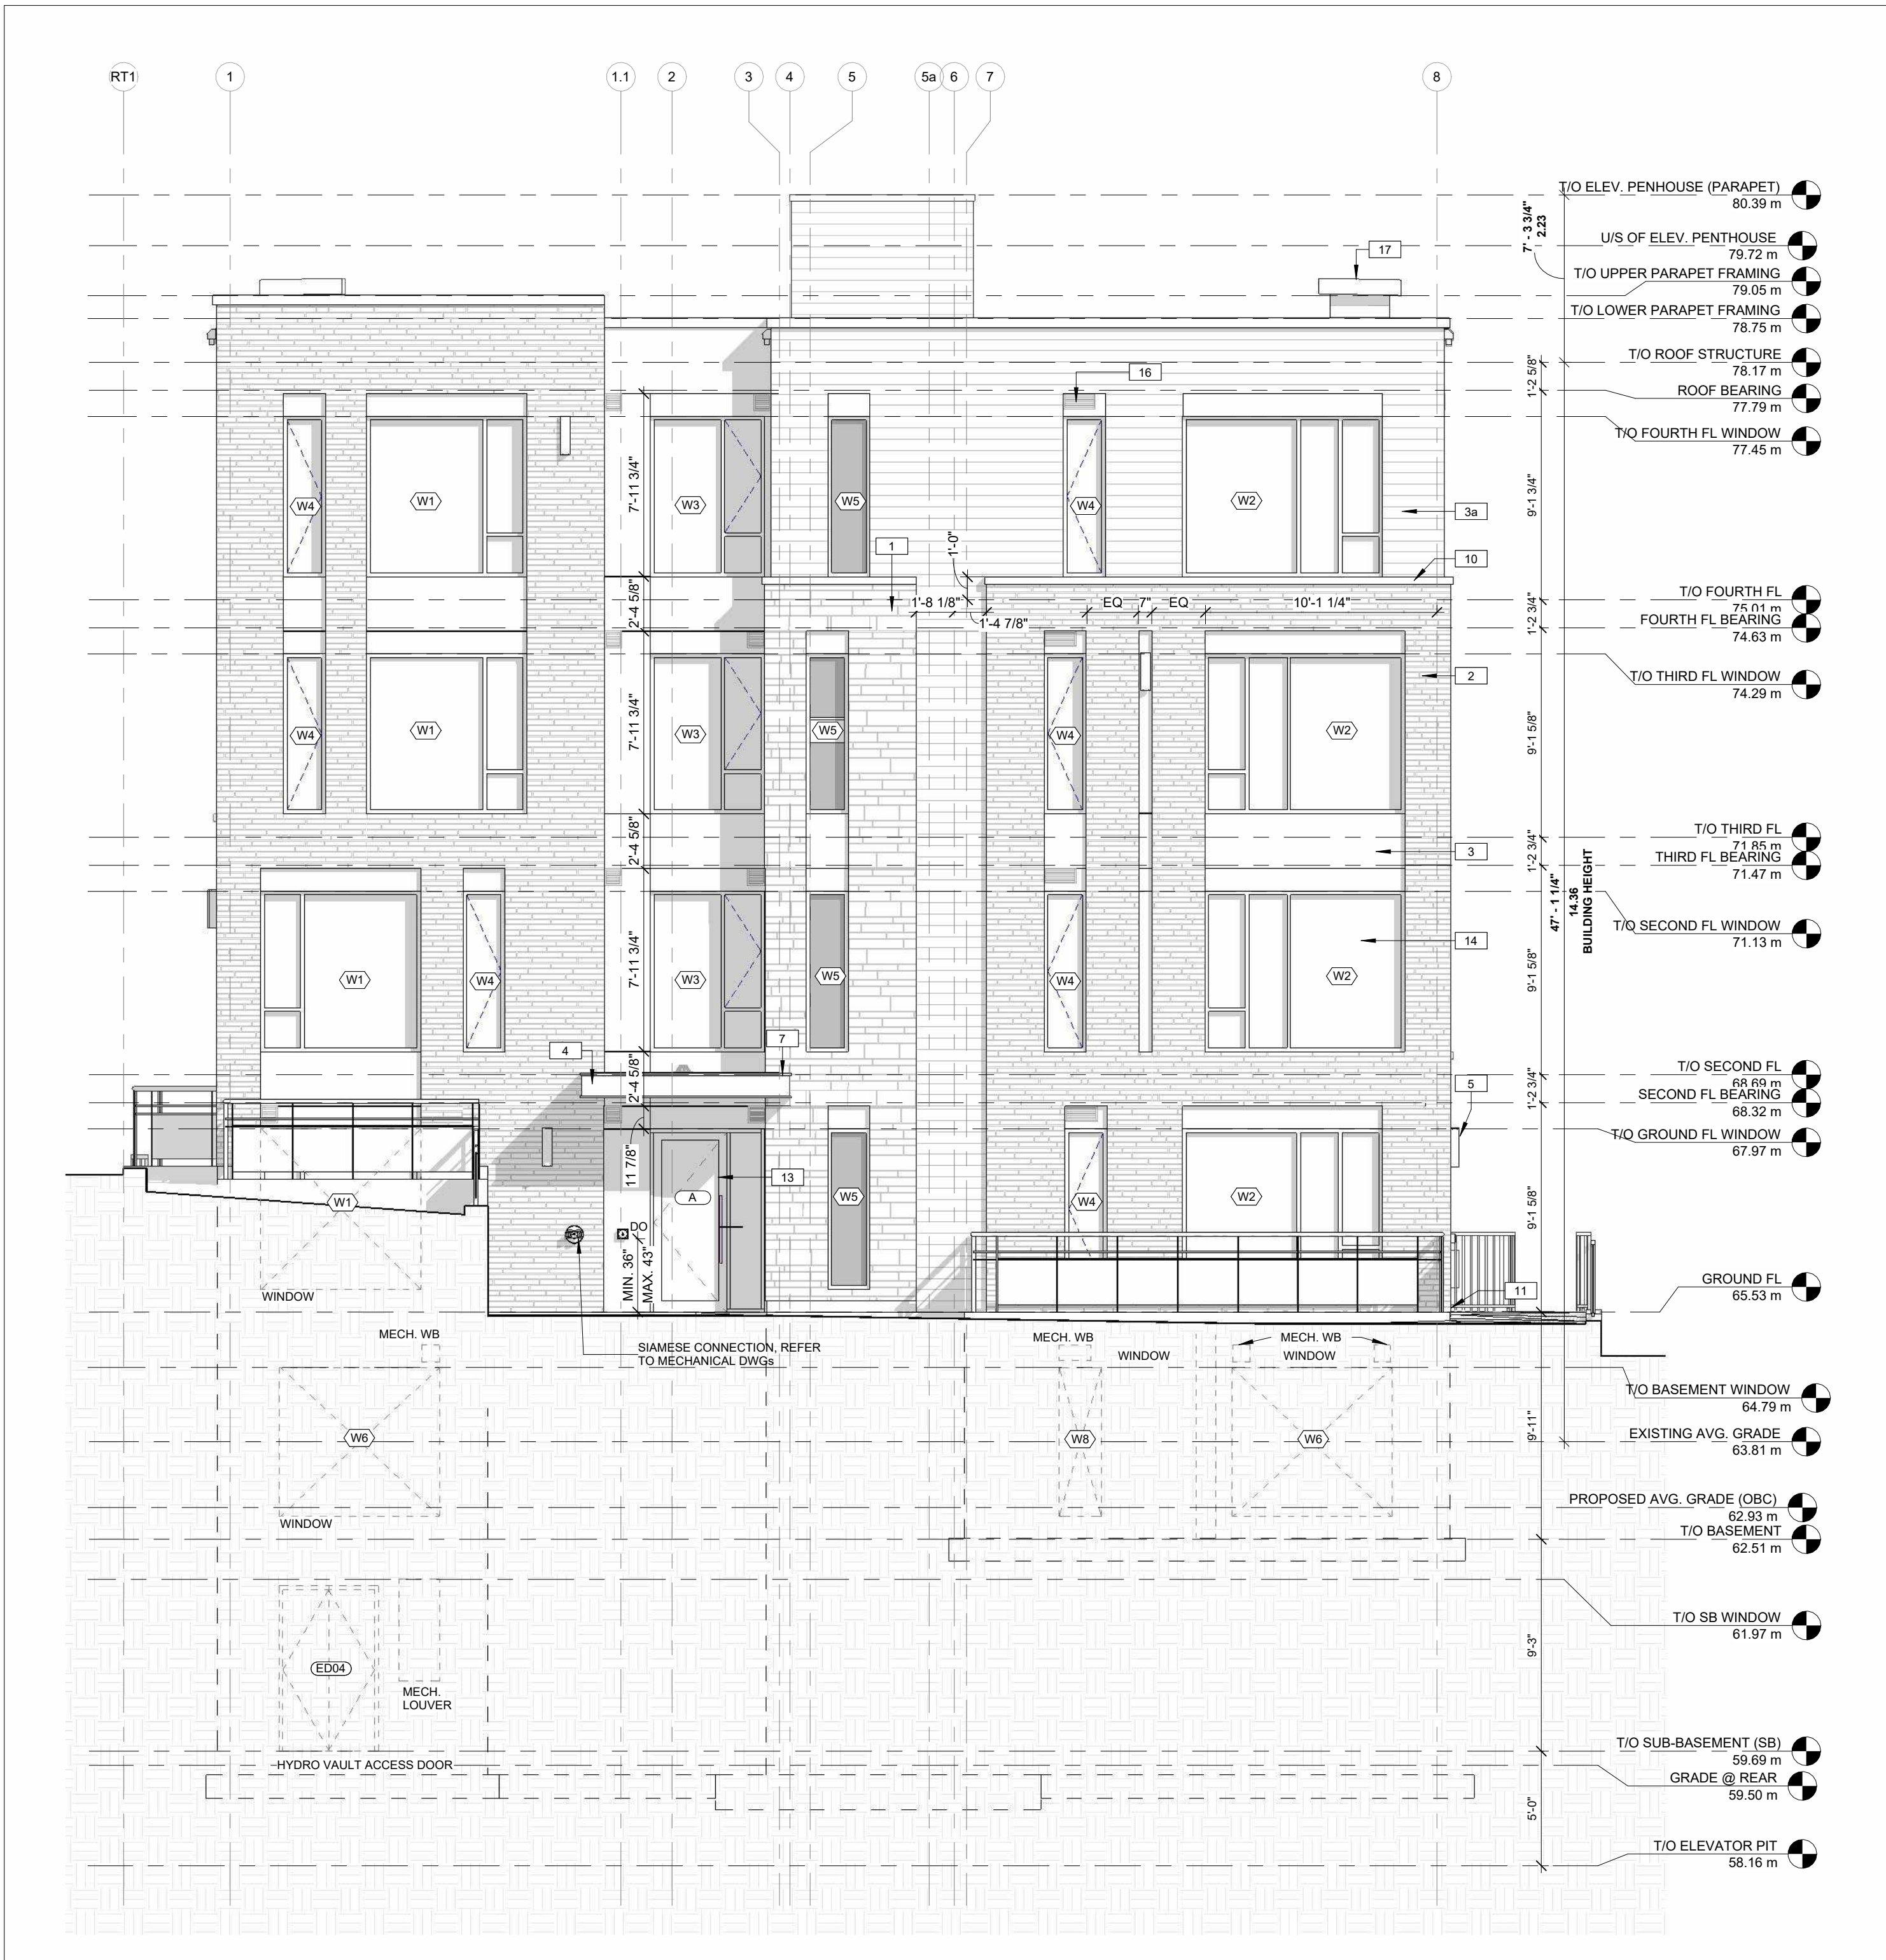


2 WEST ELEVATIONS (FRONT)\*  
SCALE 3/16" = 1'-0"

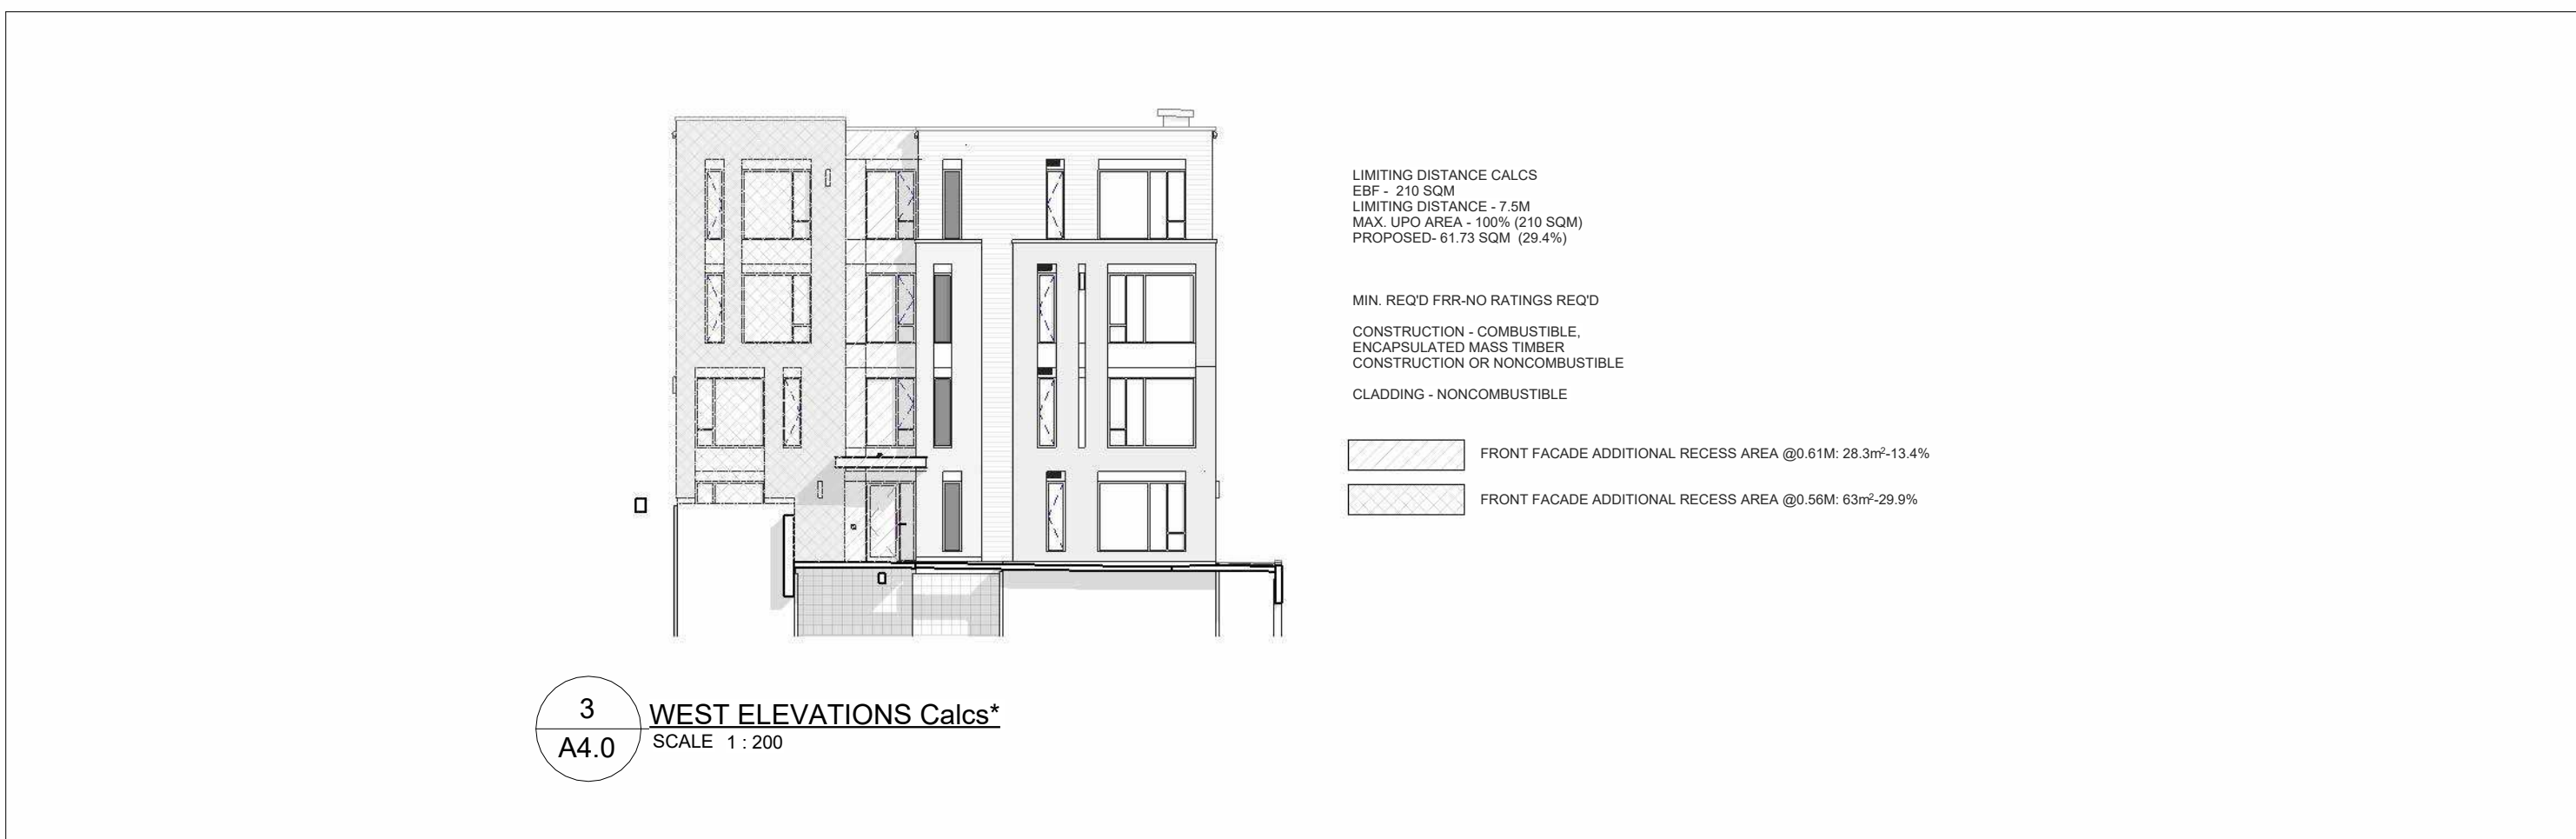

3 WEST ELEVATIONS Calcs\*  
SCALE 1 : 200



1 EAST ELEVATION (REAR)\*  
SCALE 3/16" = 1'-0"

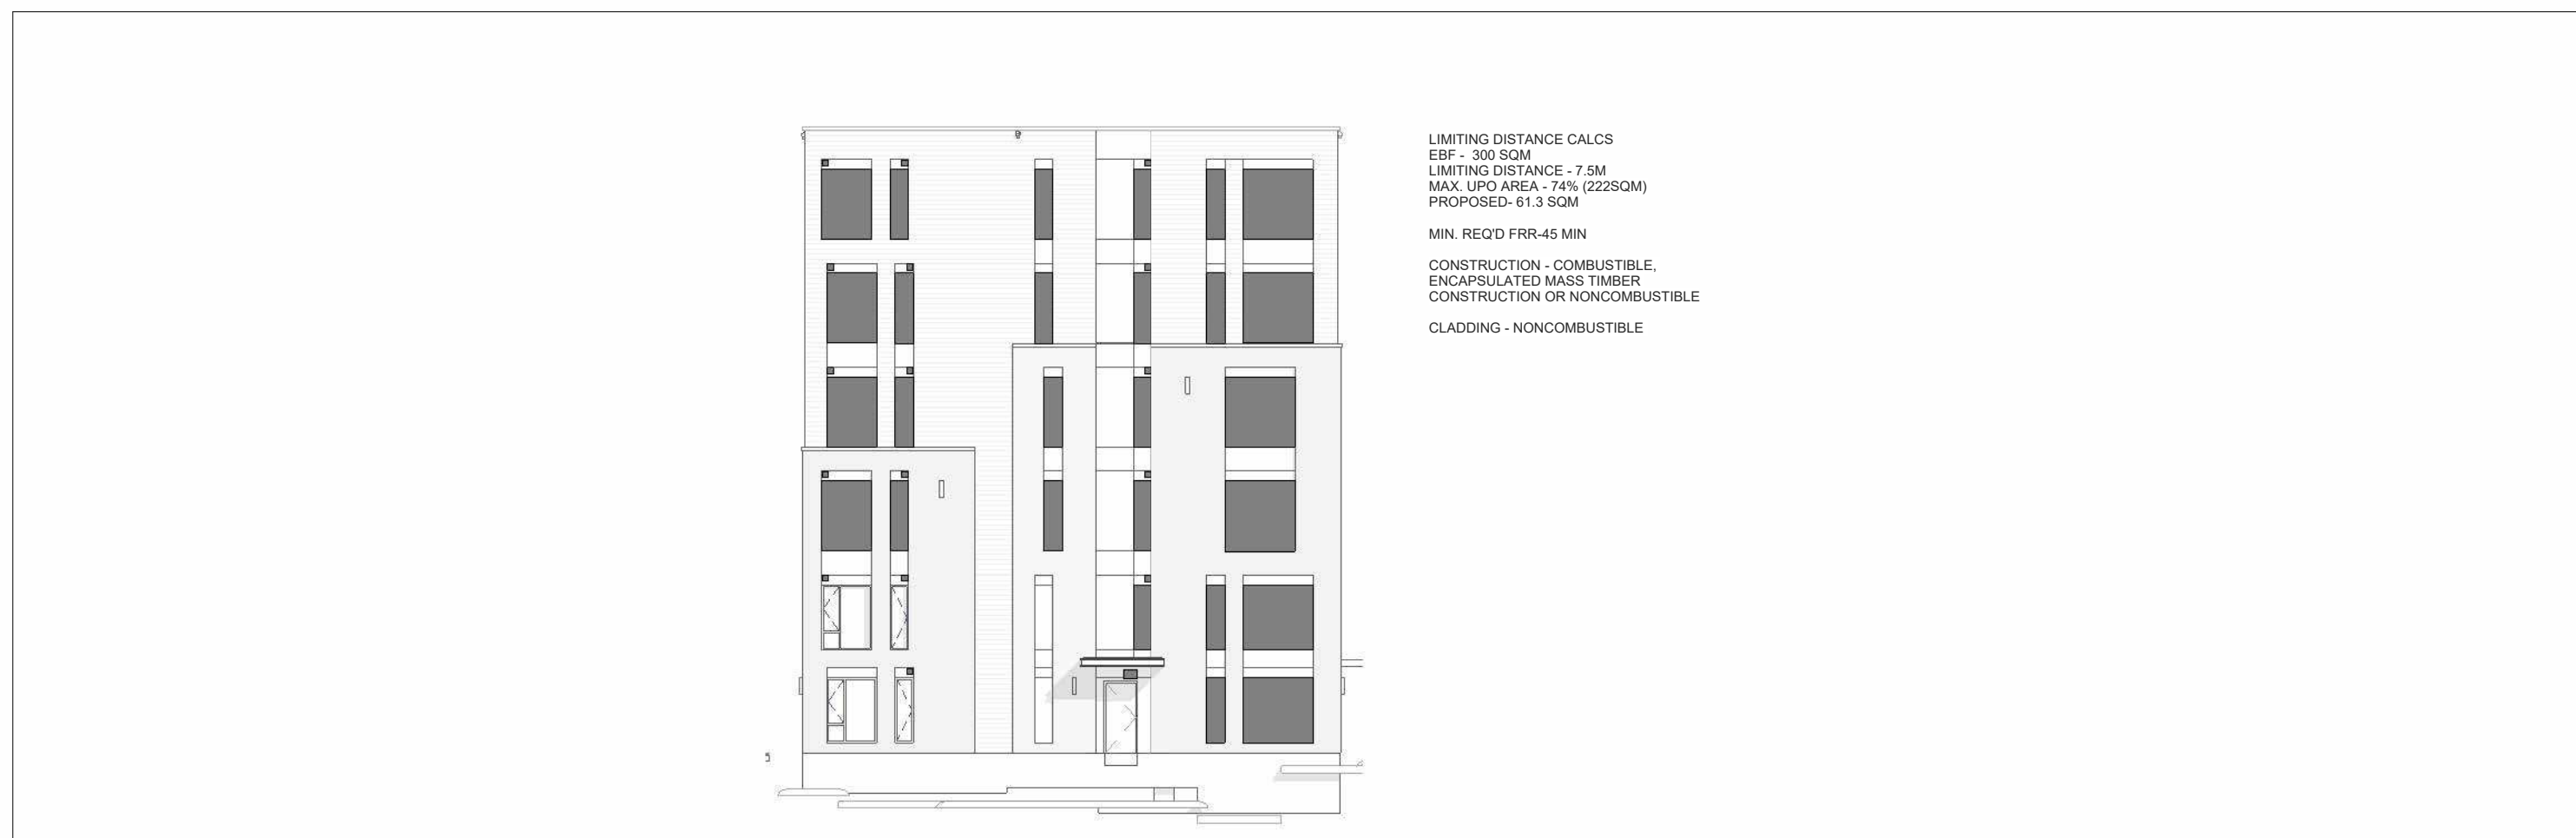


4 EAST ELEVATION CALCS\*  
SCALE 1 : 200

CLIENT NAME:  
JERSEY DEVELOPMENTS INC.

- NOTES:
- 1) ALL WORK TO BE IN COMPLIANCE WITH LOCAL BUILDING CODES, REGULATIONS AND BY-LAWS.
  - 2) ADDITIONAL DRAWINGS MAY BE ISSUED FOR CLARIFICATION TO ASSIST PROPER EXECUTION OF WORK. SUCH DRAWINGS WILL HAVE THE SAME MEANING AND INTENT AS IF THEY WERE INCLUDED WITH PLANS IN CONTRACT DOCUMENTS.
  - 3) DO NOT SCALE DRAWINGS.
  - 4) ALL SUB-CONTRACTORS TO TAKE THEIR OWN ON-SITE MEASUREMENTS AND BE RESPONSIBLE FOR THEIR ACCURACY.
  - 5) NOTIFY LAWRENCE ARCHITECTS INC. FOR ANY ERRORS AND/OR OMISSIONS PRIOR TO START OF WORK.

| KEYNOTES-ELEVATION |   |
|--------------------|---|
| 1                  | STONE MASONRY VENEER BY "ARRISCRAFT - FRESCO", COLOUR-GREIGE                                                      |
| 2                  | BRICK MASONRY VENEER BY "GLEN-GERY" COSMOPOLITAN-MOUNTAIN SHADOW (NORMAN-11 5/8"), COLOUR-TBD                     |
| 3                  | ALUCOBOND ACM PANELS WITH REVEAL, COLOUR-MATCH TEXTURED COFFEE/CHAMPAGNE WAVE. SEE ELEVATIONS                     |
| 3a                 | LUX METAL SIDING, COLOUR-TEXTURED COFFEE (METALLIC)                                                               |
| 3b                 | LUX METAL SIDING, COLOUR-CHAMPAGNE WAVE (METALLIC)                                                                |
| 4                  | PRE-FINISHED ALUMINUM FASCIA (COLOUR - BLACK) CW RAISED PROFILE & SOFFIT, LONGBOARD COLOUR - DARK NATIONAL WALNUT |
| 5                  | WALL MOUNTED LIGHT SCONCE - REFER TO ELECTRICAL PLANS                                                             |
| 6                  | PRE-FINISHED METAL DRAINAGE SCUPPERS FOR CANOPY ROOF AREAS W/ MIN. 4" PROJECTION                                  |
| 7                  | SUSPENDED CANOPY ROOF AREA CW PREFIN. METAL CAP FLASHING @ EDGE                                                   |
| 10                 | 4" HT. PRE-CAST CONCRETE SILL                                                                                     |
| 11                 | CEMENT PARING FOR EXPOSED FOUNDATION WALLS TO MIN. 8" BELOW GRADE                                                 |
| 13                 | ALUMINUM CURTAIN WALL - BLACK ANODIZED FINISH                                                                     |
| 14                 | VINYL WINDOW - BLACK                                                                                              |
| 14a                | SPRINKLER PROTECTED ALUMINUM WINDOW REFER MECH. DWGS                                                              |
| 16                 | MECH. WALL BOX-REFER MECH. DWGS (FINISH-TBD)                                                                      |
| 17                 | MECH. DOORHOUSE-REFER MECH. DWGS                                                                                  |

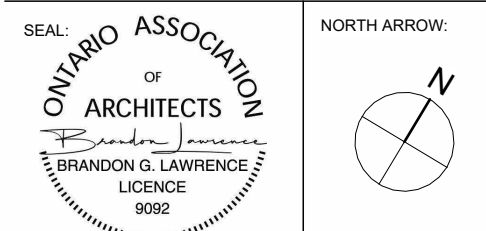

|     |            |                                   |
|-----|------------|-----------------------------------|
| 19  | 2026.08.26 | ISSUED FOR SPA RESPONSE 4 (SR4)   |
| 18  | 2026.07.17 | ISSUED FOR BP Comments Response 1 |
| 17  | 2026.07.13 | ISSUED FOR SPA RESPONSE 3 (SR3)   |
| 16  | 2026.07.08 | ISSUED FOR COORDINATION           |
| 15  | 2026.06.26 | ISSUED FOR COORDINATION           |
| 14  | 2026.05.11 | ISSUED FOR COORDINATION           |
| 13  | 2026.05.28 | ISSUED FOR SPA RESPONSE 2 (SR2)   |
| 12  | 2026.05.26 | ISSUED FOR COORDINATION           |
| 11  | 2026.05.19 | ISSUED FOR BUILDING PERMIT        |
| 10  | 2026.05.05 | ISSUED FOR COORDINATION           |
| 09  | 2026.04.17 | ISSUED FOR SPA RESPONSE 1 (SR1)   |
| 08  | 2026.02.09 | ISSUED FOR SPC SUBMISSION         |
| 07  | 2026.01.29 | ISSUED FOR COORDINATION           |
| 06  | 2025.12.23 | ISSUED FOR COORDINATION           |
| 05  | 2025.12.11 | ISSUED FOR COORDINATION           |
| 04  | 2025.12.08 | ISSUED FOR COORDINATION           |
| 03  | 2025.12.05 | ISSUED FOR COORDINATION           |
| 02  | 2025.11.27 | ISSUED FOR COORDINATION           |
| 01  | 2025.11.13 | ISSUED FOR REVIEW                 |
| No. | DATE       | REVISION                          |



205-18 DEAKIN STREET  
OTTAWA, ONTARIO  
K2E 6B7  
T: (613) 739-7770  
E: INFO@LAWRENCEARC.COM

THIS DRAWING IS THE SOLE PROPERTY OF  
LAWRENCE ARCHITECT INCORPORATED  
REPRODUCTION IS NOT PERMITTED


PROJECT:  
**RUSSELL DEVELOPMENT**  
71 RUSSELL AVE  
SHEET TITLE:  
**ELEVATIONS  
(WEST/EAST-FRONT/REAR)**


DRAWN BY:  
**Y.R.**  
PLOT DATE:  
**2026-08-26 3:21:03 PM**  
JOB NUMBER:  
**LA-1158-25**  
CHECKED BY:  
**B.L.**  
PROJECT DATE:  
**24-06-2025**  
SCALE:  
**As indicated**

**A4.0**

APPLICATION # D07-12-26-0014

PLAN # 1941

 

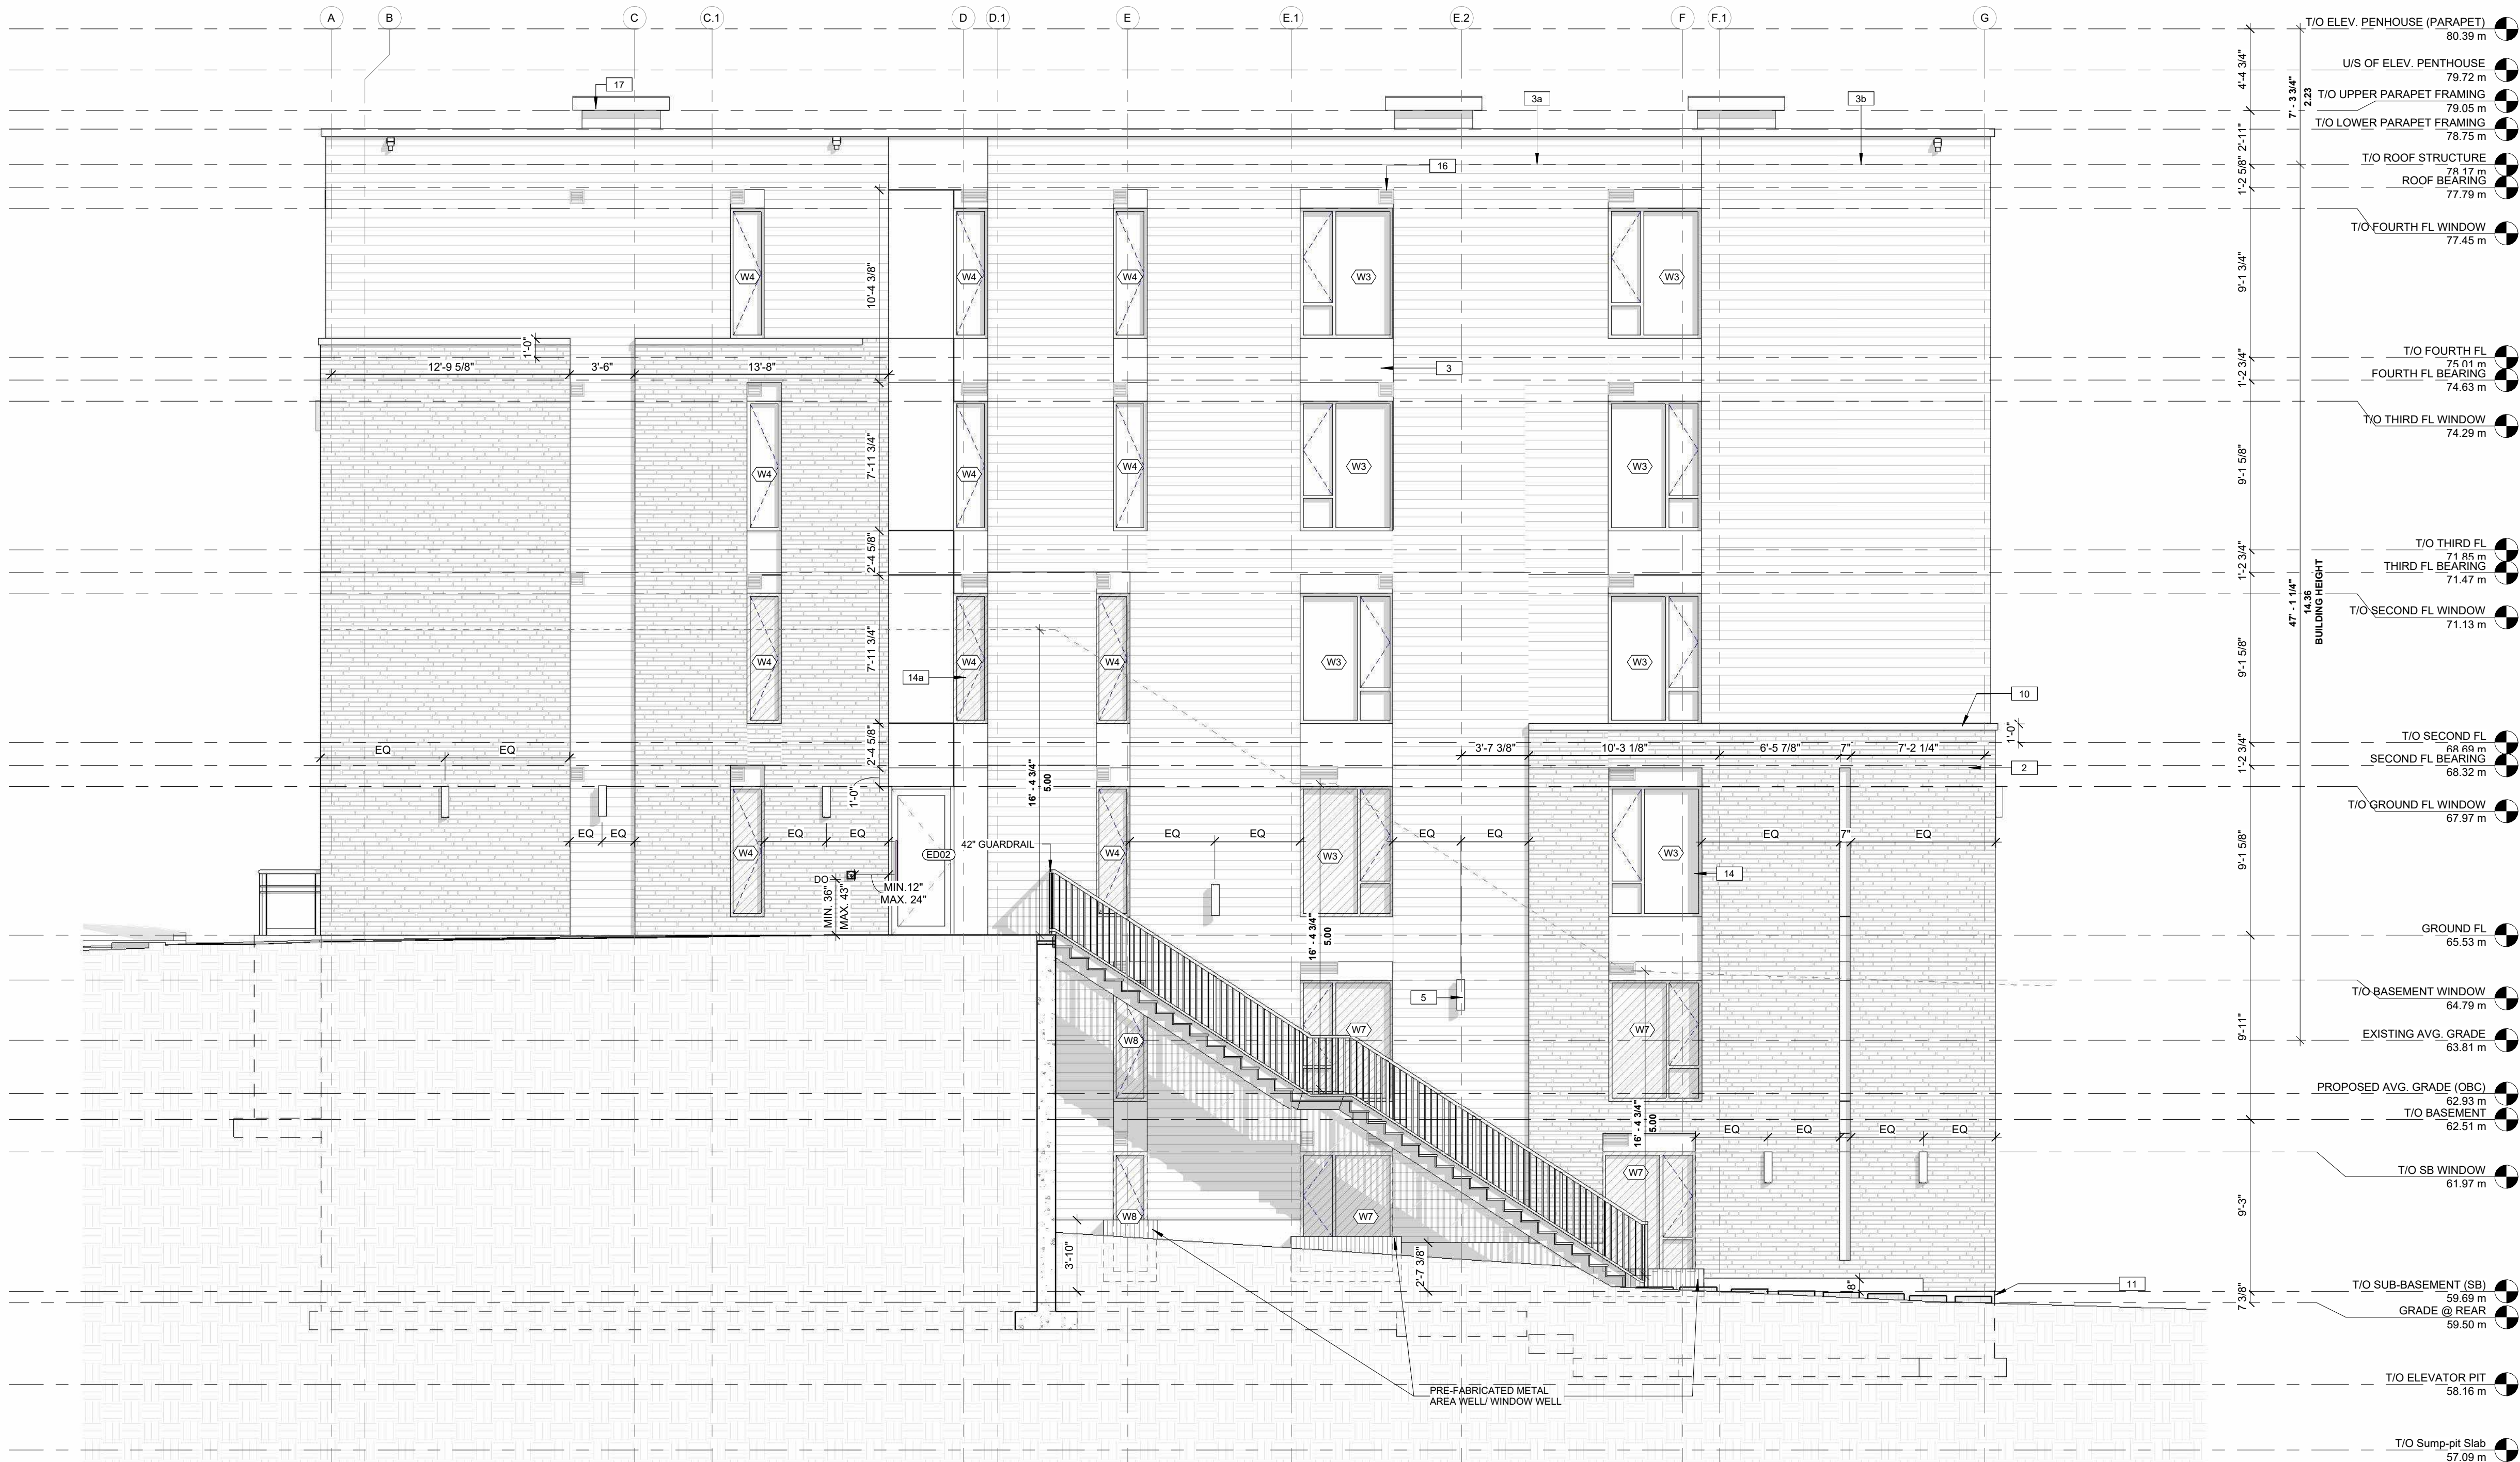

1  
A4.2 SOUTH ELEVATION (RIGHT SIDE)\*  
SCALE 3/16" = 1'-0"




2  
A4.2 SOUTH ELEVATION Calcs\*  
SCALE 1:200

CLIENT NAME:  
JERSEY DEVELOPMENTS INC.

- NOTES:
- 1) ALL WORK TO BE IN COMPLIANCE WITH LOCAL BUILDING CODES, REGULATIONS AND BY-LAWS.
  - 2) ADDITIONAL DRAWINGS MAY BE ISSUED FOR CLARIFICATION TO ASSIST PROPER EXECUTION OF WORK. SUCH DRAWINGS WILL HAVE THE SAME MEANING AND INTENT AS IF THEY WERE INCLUDED WITH PLANS IN CONTRACT DOCUMENTS.
  - 3) DO NOT SCALE DRAWINGS.
  - 4) ALL SUB-CONTRACTORS TO TAKE THEIR OWN ON-SITE MEASUREMENTS AND BE RESPONSIBLE FOR THEIR ACCURACY.
  - 5) NOTIFY LAWRENCE ARCHITECTS INC. FOR ANY ERRORS AND/OR OMISSIONS PRIOR TO START OF WORK.

| KEYNOTES-ELEVATION |   |
|--------------------|---|
| 1                  | STONE MASONRY VENEER BY "ARRIS-CRAFT - FRESCO", COLOUR-GREIGE                                                     |
| 2                  | BRICK MASONRY VENEER BY "GLEN-GERY", COLOUR-MOUNTAIN SHADOW (NORMAN-11 5/8"), COLOUR-TBD                          |
| 3                  | ALUCOBOND ACM PANELS WITH REVEAL, COLOUR-MATCH TEXTURED COFFEE/CHAMPAGNE WAVE, SEE ELEVATIONS                     |
| 3a                 | LUX METAL SIDING, COLOUR-TEXTURED COFFEE (METALLIC)                                                               |
| 3b                 | LUX METAL SIDING, COLOUR-CHAMPAGNE WAVE (METALLIC)                                                                |
| 4                  | PREFINISHED ALUMINUM FASCIA (COLOUR - BLACK) C/W RAISED PROFILE & SOFFIT, LONGBOARD COLOUR - DARK NATIONAL WALNUT |
| 5                  | WALL MOUNTED LIGHT SCONCE - REFER TO ELECTRICAL PLANS                                                             |
| 6                  | PRE-FINISHED METAL DRAINAGE SCUPPERS FOR CANOPY ROOF AREAS (W/ MIN. 4" PROJECTION)                                |
| 7                  | SUSPENDED CANOPY ROOF AREA C/W PREFIN. METAL CAP FLASHING @ EDGE                                                  |
| 10                 | 4" HT. PRE-CAST CONCRETE SILL                                                                                     |
| 11                 | CEMENT PARPING FOR EXPOSED FOUNDATION WALLS TO MIN. 8" BELOW GRADE                                                |
| 13                 | ALUMINUM CURTAIN WALL - BLACK ANODIZED FINISH                                                                     |
| 14                 | VINYL WINDOW - BLACK                                                                                              |
| 14a                | SPRINKLER PROTECTED ALUMINUM WINDOW REFER MECH. DWGS                                                              |
| 16                 | MECH. WALL BOX-REFER MECH. DWGS (FINISH-TBD)                                                                      |
| 17                 | MECH. DOORHOUSE-REFER MECH. DWGS                                                                                  |

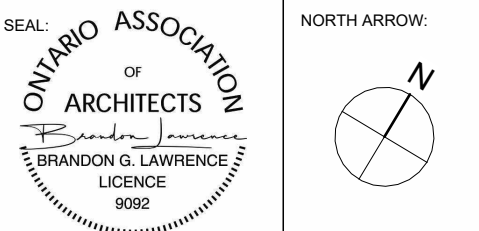

| No. | DATE       | REVISION                          |
|-----|------------|-----------------------------------|
| 19  | 2026.08.26 | ISSUED FOR SPA RESPONSE 4 (SR4)   |
| 18  | 2026.07.17 | ISSUED FOR BP Comments Response 1 |
| 17  | 2026.07.13 | ISSUED FOR SPA RESPONSE 3 (SR3)   |
| 16  | 2026.07.08 | ISSUED FOR COORDINATION           |
| 15  | 2026.06.26 | ISSUED FOR COORDINATION           |
| 14  | 2026.06.11 | ISSUED FOR COORDINATION           |
| 13  | 2026.05.28 | ISSUED FOR SPA RESPONSE 2 (SR2)   |
| 12  | 2026.05.26 | ISSUED FOR COORDINATION           |
| 11  | 2026.05.19 | ISSUED FOR BUILDING PERMIT        |
| 10  | 2026.05.05 | ISSUED FOR COORDINATION           |
| 09  | 2026.04.17 | ISSUED FOR SPA RESPONSE 1 (SR1)   |
| 08  | 2026.02.09 | ISSUED FOR SPC SUBMISSION         |
| 07  | 2026.01.29 | ISSUED FOR COORDINATION           |
| 06  | 2025.12.23 | ISSUED FOR COORDINATION           |
| 05  | 2025.12.11 | ISSUED FOR COORDINATION           |
| 04  | 2025.12.08 | ISSUED FOR COORDINATION           |
| 03  | 2025.12.05 | ISSUED FOR COORDINATION           |
| 02  | 2025.11.27 | ISSUED FOR COORDINATION           |
| 01  | 2025.11.13 | ISSUED FOR REVIEW                 |



205-18 DEAKIN STREET  
OTTAWA, ONTARIO  
K2E 6B7

T: (613) 739-7770  
E: INFO@LAWRENCEARC.COM

THIS DRAWING IS THE SOLE PROPERTY OF  
LAWRENCE ARCHITECT INCORPORATED  
REPRODUCTION IS NOT PERMITTED

PROJECT:  
RUSSELL DEVELOPMENT

71 RUSSELL AVE  
SHEET TITLE:  
ELEVATIONS (SOUTH / RIGHT)

DRAWN BY:  
Y.R.  
PROJECT DATE:  
2026-08-26 3:21:09 PM  
JOB NUMBER:  
LA-1158-25  
CHECKED BY:  
B.L.  
PROJECT DATE:  
24-06-2025  
SCALE:  
As indicated

A4.2

APPLICATION # D07-12-26-0014



1  
A4.3 FRONT PERSPECTIVE 1  
SCALE



3  
A4.3 FRONT PERSPECTIVE 2  
SCALE



2  
A4.3 REAR PERSPECTIVE 1  
SCALE



4  
A4.3 REAR PERSPECTIVE 2  
SCALE

CLIENT NAME:

JERSEY DEVELOPMENTS INC.

NOTES:

- 1) ALL WORK TO BE IN COMPLIANCE WITH LOCAL BUILDING CODES, REGULATIONS AND BY-LAWS.
- 2) ADDITIONAL DRAWINGS MAY BE ISSUED FOR CLARIFICATION TO ASSIST PROPER EXECUTION OF WORK. SUCH DRAWINGS WILL HAVE THE SAME MEANING AND INTENT AS IF THEY WERE INCLUDED WITH PLANS IN CONTRACT DOCUMENTS.
- 3) DO NOT SCALE DRAWINGS
- 4) ALL SUB-CONTRACTORS TO TAKE THEIR OWN ON-SITE MEASUREMENTS AND BE RESPONSIBLE FOR THEIR ACCURACY.
- 5) NOTIFY LAWRENCE ARCHITECTS INC. FOR ANY ERRORS AND/OR OMISSIONS PRIOR TO START OF WORK.



NORTH ARROW:



|     |            |                                   |
|-----|------------|-----------------------------------|
| 19  | 2026.08.26 | ISSUED FOR SPA RESPONSE 4 (SR4)   |
| 18  | 2026.07.17 | ISSUED FOR BP Comments Response 1 |
| 17  | 2026.07.13 | ISSUED FOR SPA RESPONSE 3 (SR3)   |
| 16  | 2026.07.08 | ISSUED FOR COORDINATION           |
| 15  | 2026.06.26 | ISSUED FOR COORDINATION           |
| 14  | 2026.06.11 | ISSUED FOR COORDINATION           |
| 13  | 2026.05.28 | ISSUED FOR SPA RESPONSE 2 (SR2)   |
| 12  | 2026.05.26 | ISSUED FOR COORDINATION           |
| 11  | 2026.05.19 | ISSUED FOR BUILDING PERMIT        |
| 10  | 2026.05.05 | ISSUED FOR COORDINATION           |
| 09  | 2026.04.17 | ISSUED FOR SPA RESPONSE 1 (SR1)   |
| 08  | 2026.02.09 | ISSUED FOR SPC SUBMISSION         |
| 07  | 2026.01.29 | ISSUED FOR COORDINATION           |
| 06  | 2025.12.23 | ISSUED FOR COORDINATION           |
| 05  | 2025.12.11 | ISSUED FOR COORDINATION           |
| 04  | 2025.12.08 | ISSUED FOR COORDINATION           |
| 03  | 2025.12.05 | ISSUED FOR COORDINATION           |
| 02  | 2025.11.27 | ISSUED FOR COORDINATION           |
| 01  | 2025.11.13 | ISSUED FOR REVIEW                 |
| No. | DATE       | REVISION                          |



205-18 DEAKIN STREET  
OTTAWA, ONTARIO  
K2E 8B7

T: (613) 739-7770  
E: INFO@LAWRENCEARC.COM

THIS DRAWING IS THE SOLE PROPERTY OF  
LAWRENCE ARCHITECT INCORPORATED  
REPRODUCTION IS NOT PERMITTED

PROJECT:  
**RUSSELL DEVELOPMENT**

71 RUSSELL AVE

SHEET TITLE:  
**BUILDING PERSPECTIVE**

DRAWN BY: Y.R.  
CHECKED BY: B.L.  
PLOT DATE: 2026-08-26 3:21:16 PM  
PROJECT DATE: 24-06-2025  
JOB NUMBER: LA-1158-25  
SCALE:

A4.3

APPLICATION # D07-12-26-0014

PLAN # 19441

CLIENT NAME:

JERSEY DEVELOPMENTS INC.

NOTES:

- 1) ALL WORK TO BE IN COMPLIANCE WITH LOCAL BUILDING CODES, REGULATIONS AND BY-LAWS.
- 2) ADDITIONAL DRAWINGS MAY BE ISSUED FOR CLARIFICATION TO ASSIST PROPER EXECUTION OF WORK. SUCH DRAWINGS WILL HAVE THE SAME MEANING AND INTENT AS IF THEY WERE INCLUDED WITH PLANS IN CONTRACT DOCUMENTS.
- 3) DO NOT SCALE DRAWINGS.
- 4) ALL SUB-CONTRACTORS TO TAKE THEIR OWN ON-SITE MEASUREMENTS AND BE RESPONSIBLE FOR THEIR ACCURACY.
- 5) NOTIFY LAWRENCE ARCHITECTS INC. FOR ANY ERRORS AND/OR OMISSIONS PRIOR TO START OF WORK.



|     |            |                                   |
|-----|------------|-----------------------------------|
| 19  | 2026.08.26 | ISSUED FOR SPA RESPONSE 4 (SR4)   |
| 18  | 2026.07.17 | ISSUED FOR BP Comments Response 1 |
| 17  | 2026.07.13 | ISSUED FOR SPA RESPONSE 3 (SR3)   |
| 16  | 2026.07.08 | ISSUED FOR COORDINATION           |
| 15  | 2026.06.26 | ISSUED FOR COORDINATION           |
| 14  | 2026.05.11 | ISSUED FOR COORDINATION           |
| 13  | 2026.05.28 | ISSUED FOR SPA RESPONSE 2 (SR2)   |
| 12  | 2026.05.26 | ISSUED FOR COORDINATION           |
| 11  | 2026.05.19 | ISSUED FOR BUILDING PERMIT        |
| 10  | 2026.05.05 | ISSUED FOR COORDINATION           |
| 09  | 2026.04.17 | ISSUED FOR SPA RESPONSE 1 (SR1)   |
| 08  | 2026.02.09 | ISSUED FOR SPC SUBMISSION         |
| 07  | 2026.01.29 | ISSUED FOR COORDINATION           |
| 06  | 2025.12.23 | ISSUED FOR COORDINATION           |
| 05  | 2025.12.11 | ISSUED FOR COORDINATION           |
| 04  | 2025.12.08 | ISSUED FOR COORDINATION           |
| 03  | 2025.12.05 | ISSUED FOR COORDINATION           |
| 02  | 2025.11.27 | ISSUED FOR COORDINATION           |
| 01  | 2025.11.13 | ISSUED FOR REVIEW                 |
| No. | DATE       | REVISION                          |



205-18 DEAKIN STREET  
OTTAWA, ONTARIO  
K2E 8B7

T: (613) 739-7770  
E: INFO@LAWRENCEARC.COM

THIS DRAWING IS THE SOLE PROPERTY OF  
LAWRENCE ARCHITECT INCORPORATED  
REPRODUCTION IS NOT PERMITTED

PROJECT:  
**RUSSELL DEVELOPMENT**

71 RUSSELL AVE  
SHEET TITLE:  
**BUILDING SECTIONS**

DRAWN BY:  
**Y.R.**

CHECKED BY:  
**B.L.**

PLST DATE:  
**2026-08-26 3:21:16 PM**


PROJECT DATE:  
**24-06-2025**

JOB NUMBER:  
**LA-1158-25**



SCALE:  
**1/4" = 1'-0"**

A5.0

APPLICATION # D07-12-26-0014

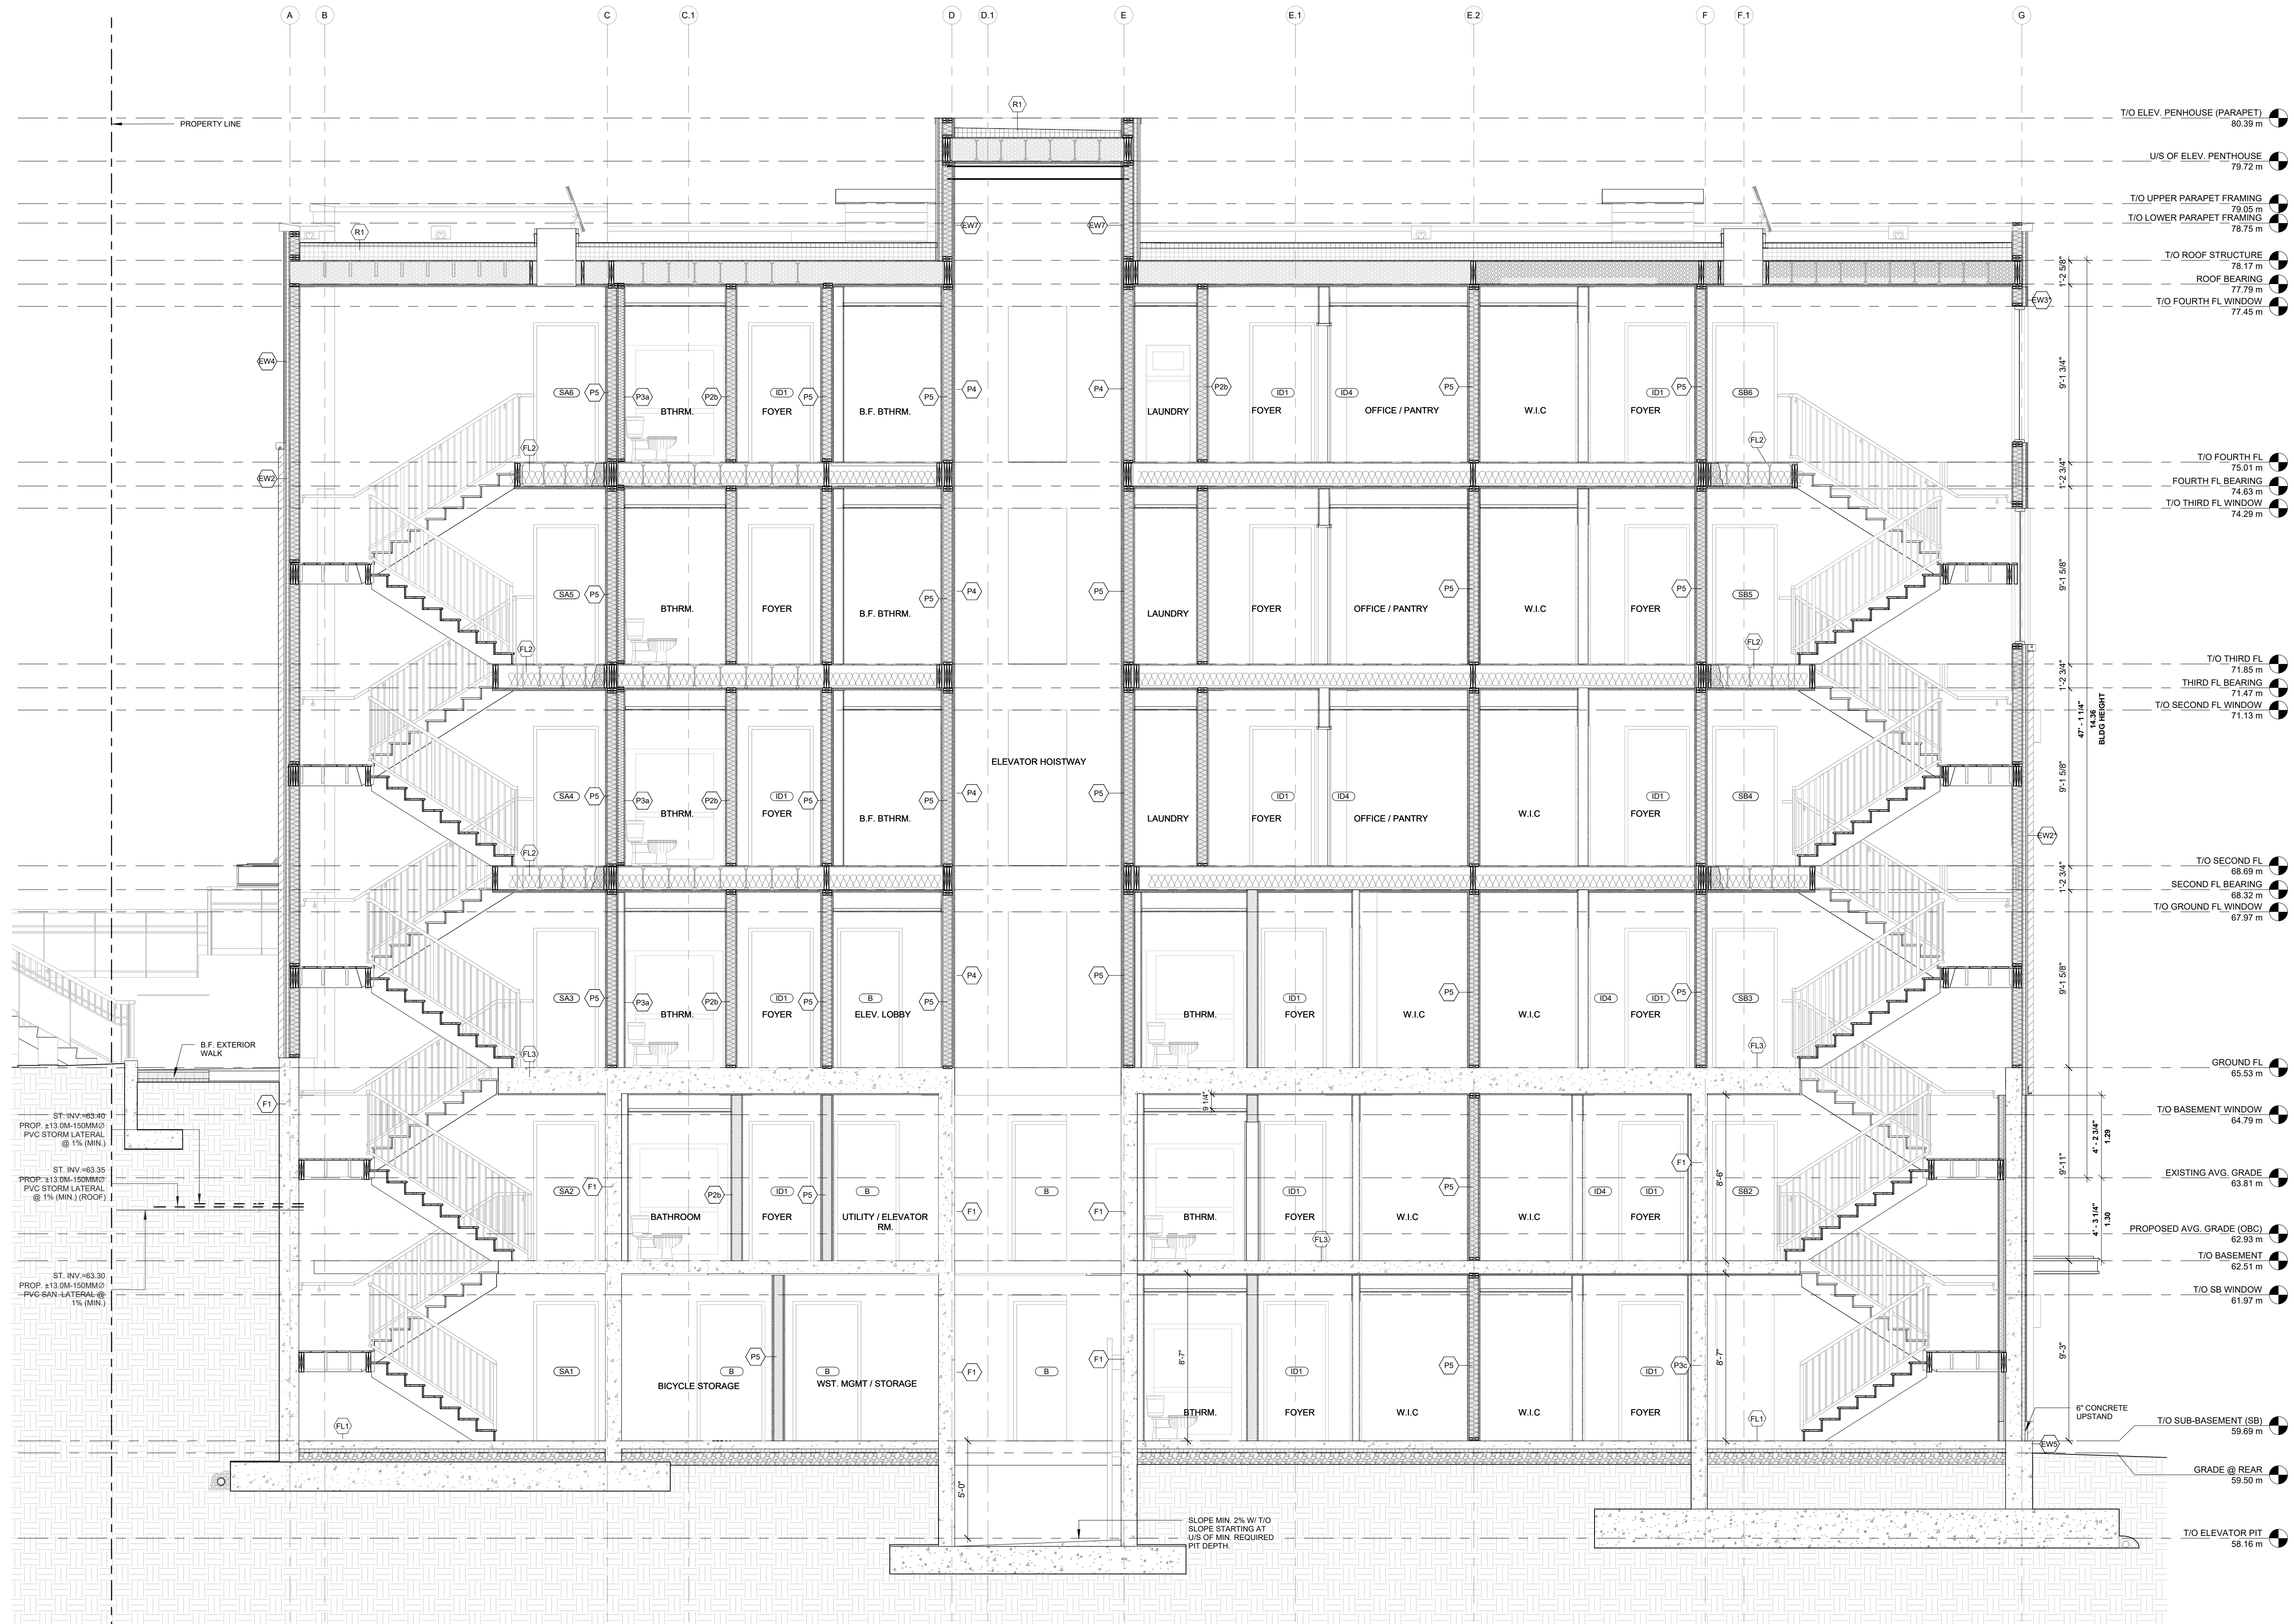

1  
A5.0  
BUILDING SECTION (LONG.)  
SCALE 1/4" = 1'-0"

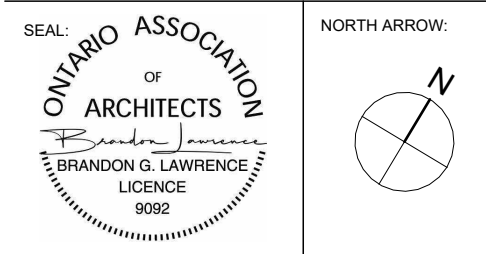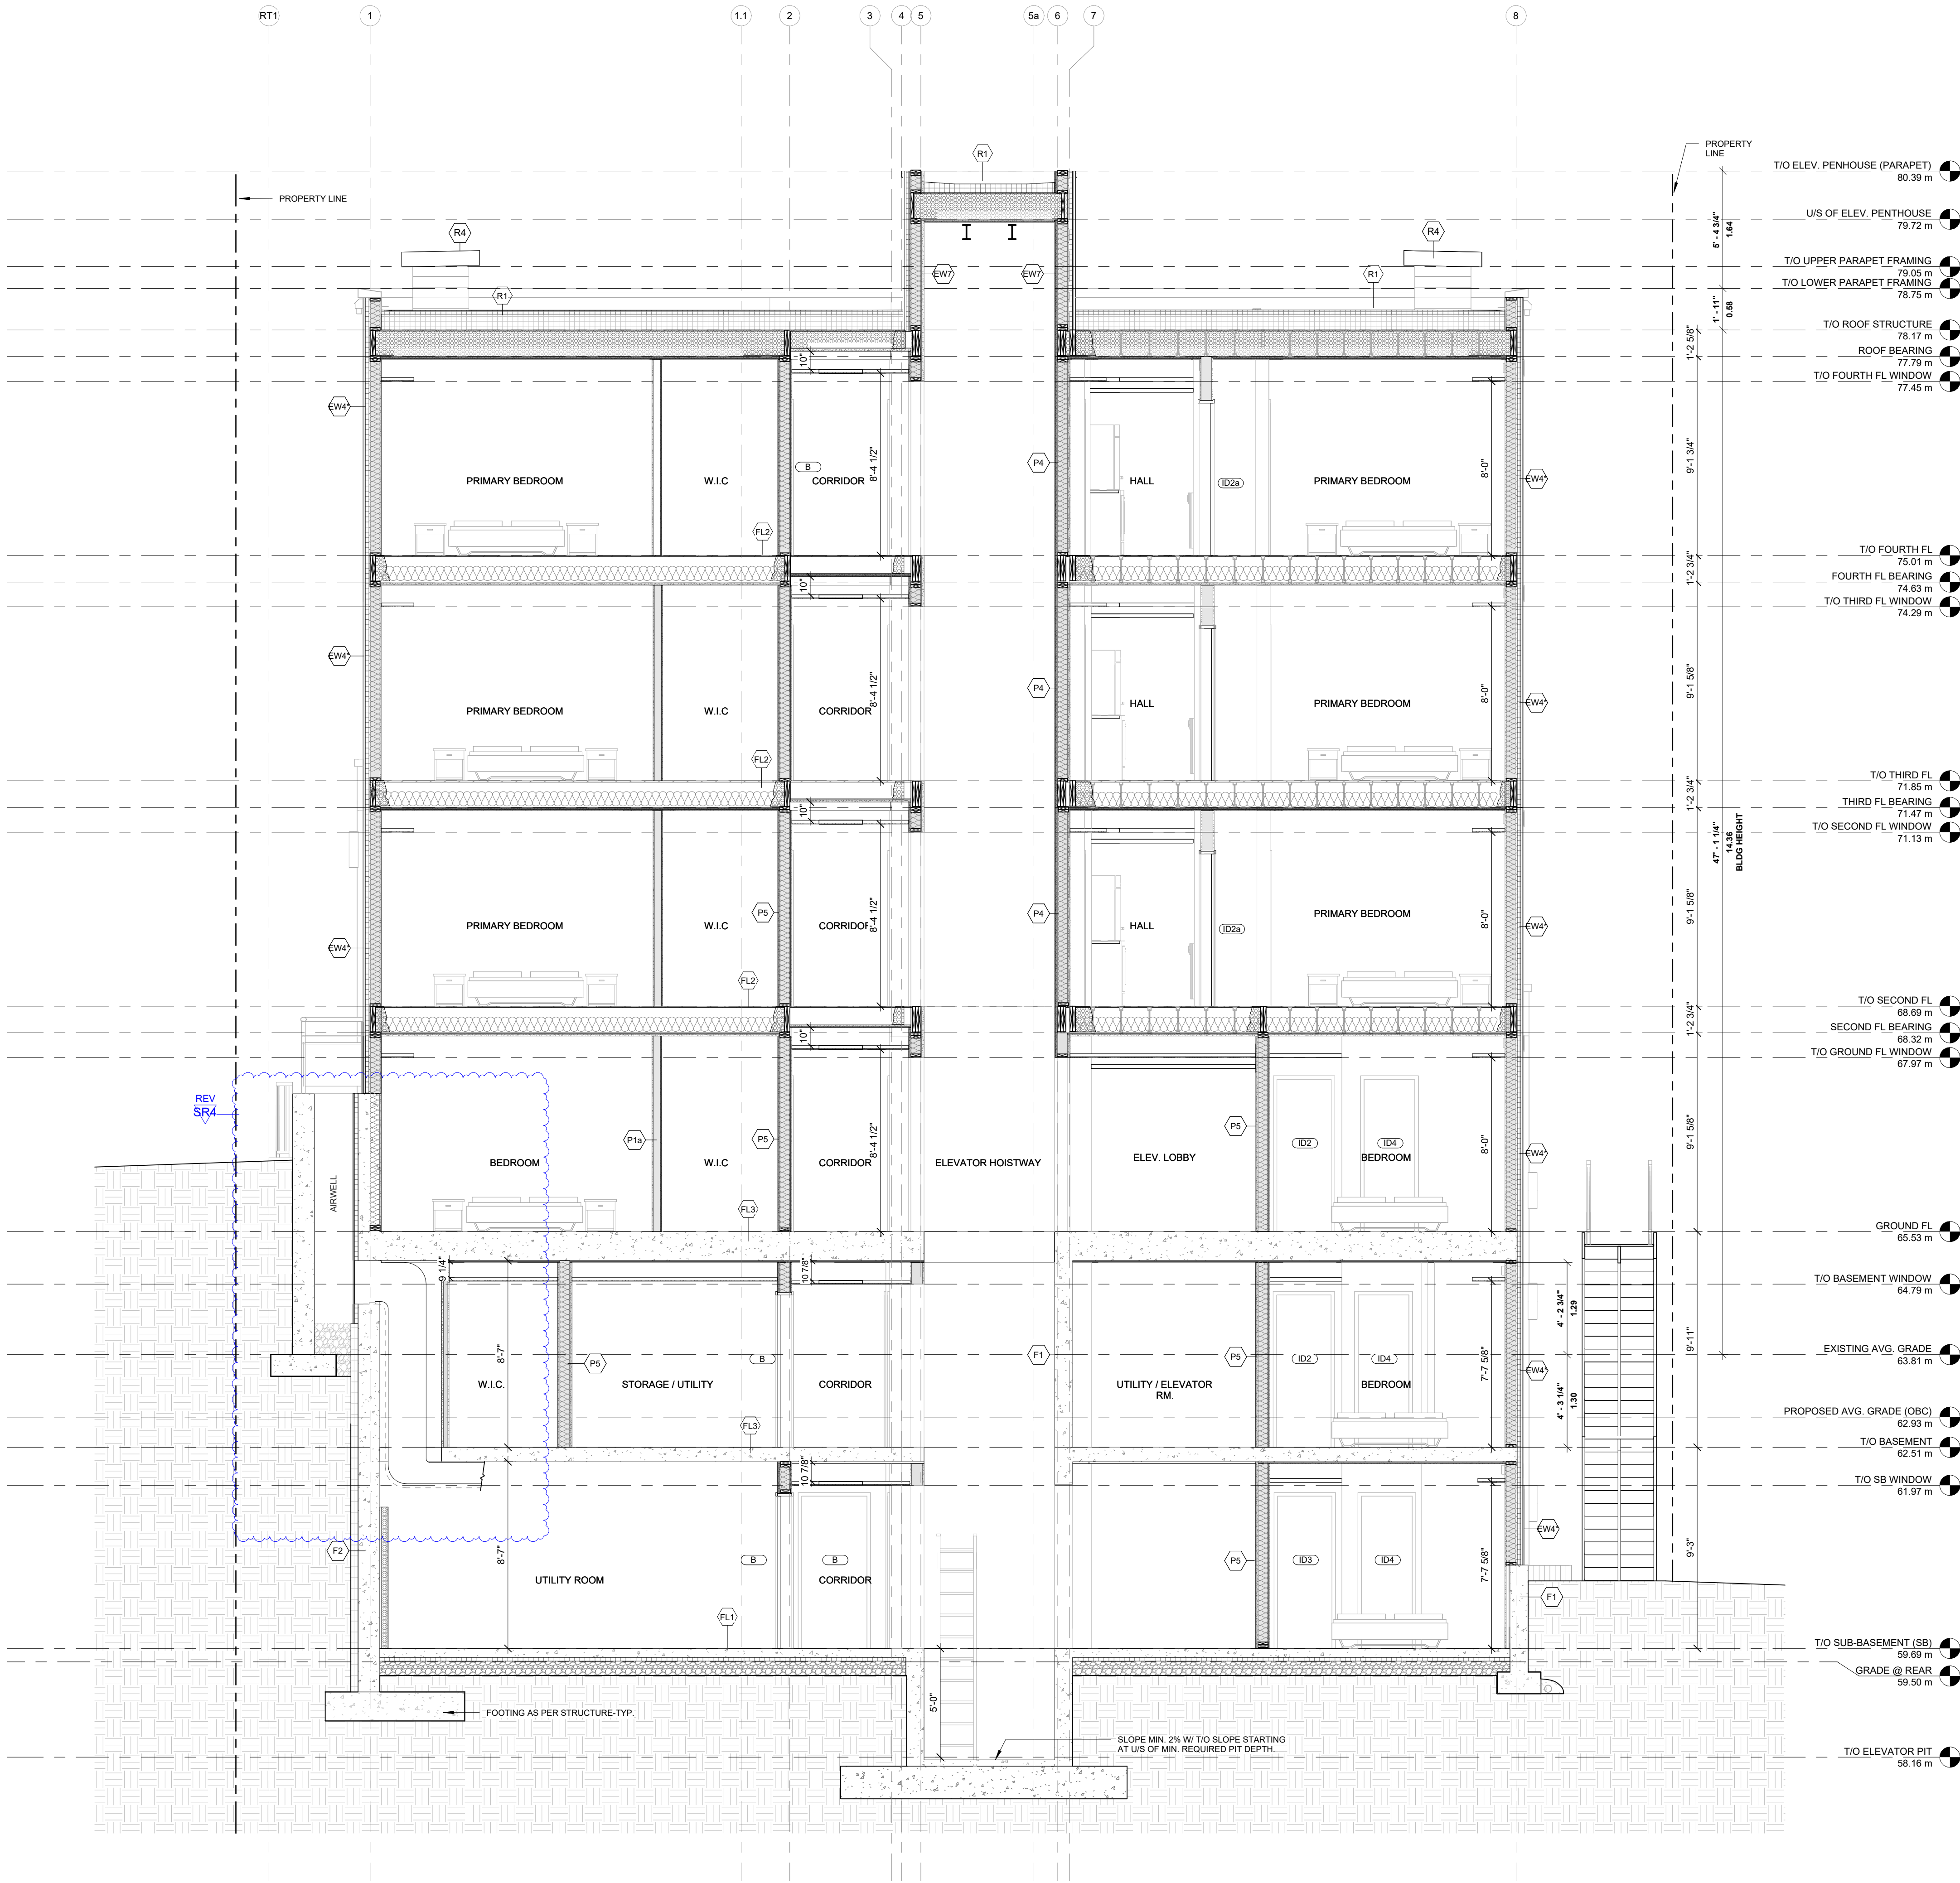

|     |            |                                   |
|-----|------------|-----------------------------------|
| 19  | 2026.08.26 | ISSUED FOR SPA RESPONSE 4 (SR4)   |
| 18  | 2026.07.17 | ISSUED FOR BP Comments Response 1 |
| 17  | 2026.07.13 | ISSUED FOR SPA RESPONSE 3 (SR3)   |
| 16  | 2026.07.08 | ISSUED FOR COORDINATION           |
| 15  | 2026.06.26 | ISSUED FOR COORDINATION           |
| 14  | 2026.06.11 | ISSUED FOR COORDINATION           |
| 13  | 2026.05.28 | ISSUED FOR SPA RESPONSE 2 (SR2)   |
| 12  | 2026.05.26 | ISSUED FOR COORDINATION           |
| 11  | 2026.05.19 | ISSUED FOR BUILDING PERMIT        |
| 10  | 2026.05.05 | ISSUED FOR COORDINATION           |
| 09  | 2026.04.17 | ISSUED FOR SPA RESPONSE 1 (SR1)   |
| 08  | 2026.02.09 | ISSUED FOR SPC SUBMISSION         |
| 07  | 2026.01.29 | ISSUED FOR COORDINATION           |
| 06  | 2025.12.23 | ISSUED FOR COORDINATION           |
| 05  | 2025.12.11 | ISSUED FOR COORDINATION           |
| 04  | 2025.12.08 | ISSUED FOR COORDINATION           |
| 03  | 2025.12.05 | ISSUED FOR COORDINATION           |
| 02  | 2025.11.27 | ISSUED FOR COORDINATION           |
| 01  | 2025.11.13 | ISSUED FOR REVIEW                 |
| No. | DATE       | REVISION                          |



205-18 DEAKIN STREET  
OTTAWA, ONTARIO  
K2E 6B7  
T: (613) 739-7770  
E: INFO@LAWRENCEARC.COM

THIS DRAWING IS THE SOLE PROPERTY OF  
LAWRENCE ARCHITECT INCORPORATED  
REPRODUCTION IS NOT PERMITTED

PROJECT:  
**RUSSELL DEVELOPMENT**

71 RUSSELL AVE  
SHEET TITLE:  
**BUILDING SECTIONS**

DRAWN BY:  
**Y.R.**

CHECKED BY:  
**B.L.**

PLST DATE:  
**2026-08-26 3:21:19 PM**

PROJECT DATE:  
**24-06-2025**

JOB NUMBER:  
**LA-1158-25**

SCALE:  
**1/4" = 1'-0"**