


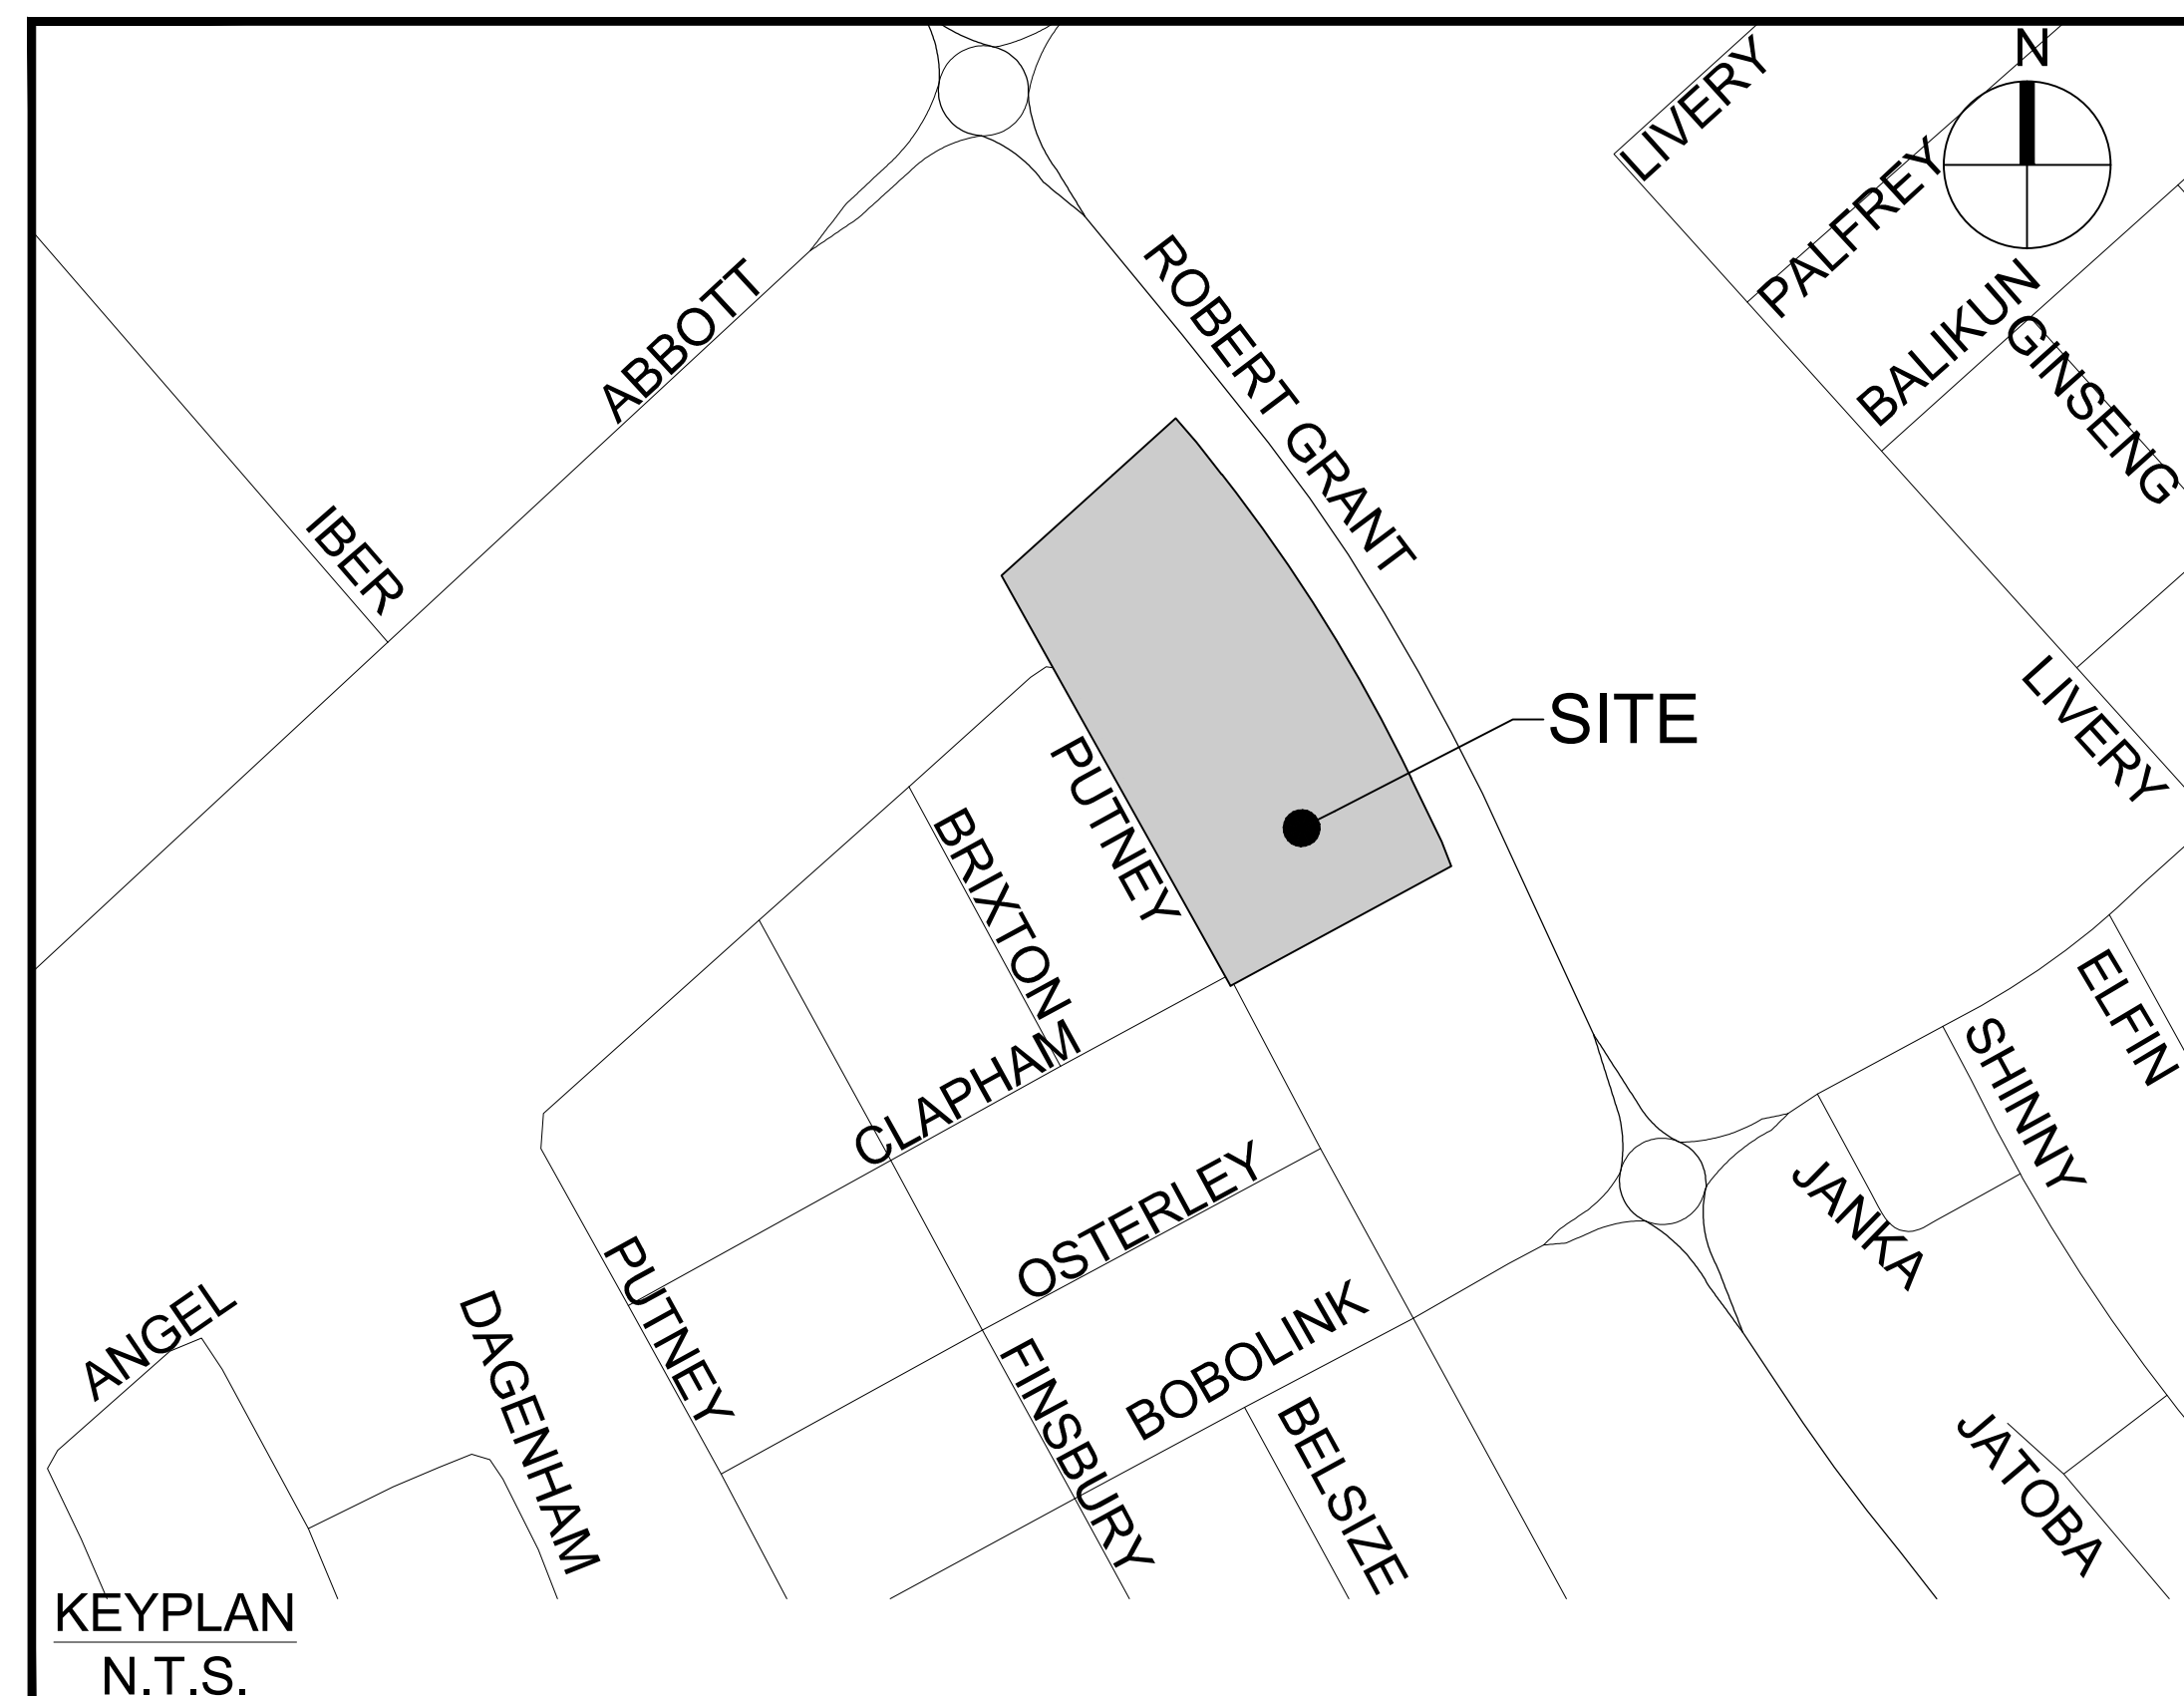

Sheet List Table	
Sheet Number	Sheet Title
000	Cover
C-001	SERVICING PLAN
C-010	NOTES LEGEND CB DATA TABLE
C-012	CROSS SECTION
C-200	GRADING PLAN
C-400	SANITARY DRAINAGE AREA PLAN
C-500	STORM DRAINAGE AREA PLAN
C-600	PONDING PLAN
C-900	EROSION - SEDIMENTATION PLAN

CITY OF OTTAWA

CONTRACT NO. 30259740