




**NOT FOR
CONSTRUCTION**

L1

 

**NOT FOR
CONSTRUCTION**

FOTENN Planning + Design
420 O'Connor Street
Ottawa, ON, CANADA K2P 1W4
613.730.5703
fotenn.com

stamp / le cachet



project / projet


drawing / dessin

designed / conçu ST / BM	drawn / dessiné BM	reviewed / examiné ST / SM
------------------------------------	------------------------------	--------------------------------------

date	
June 2023	

drawing number / No. du dessin

L2

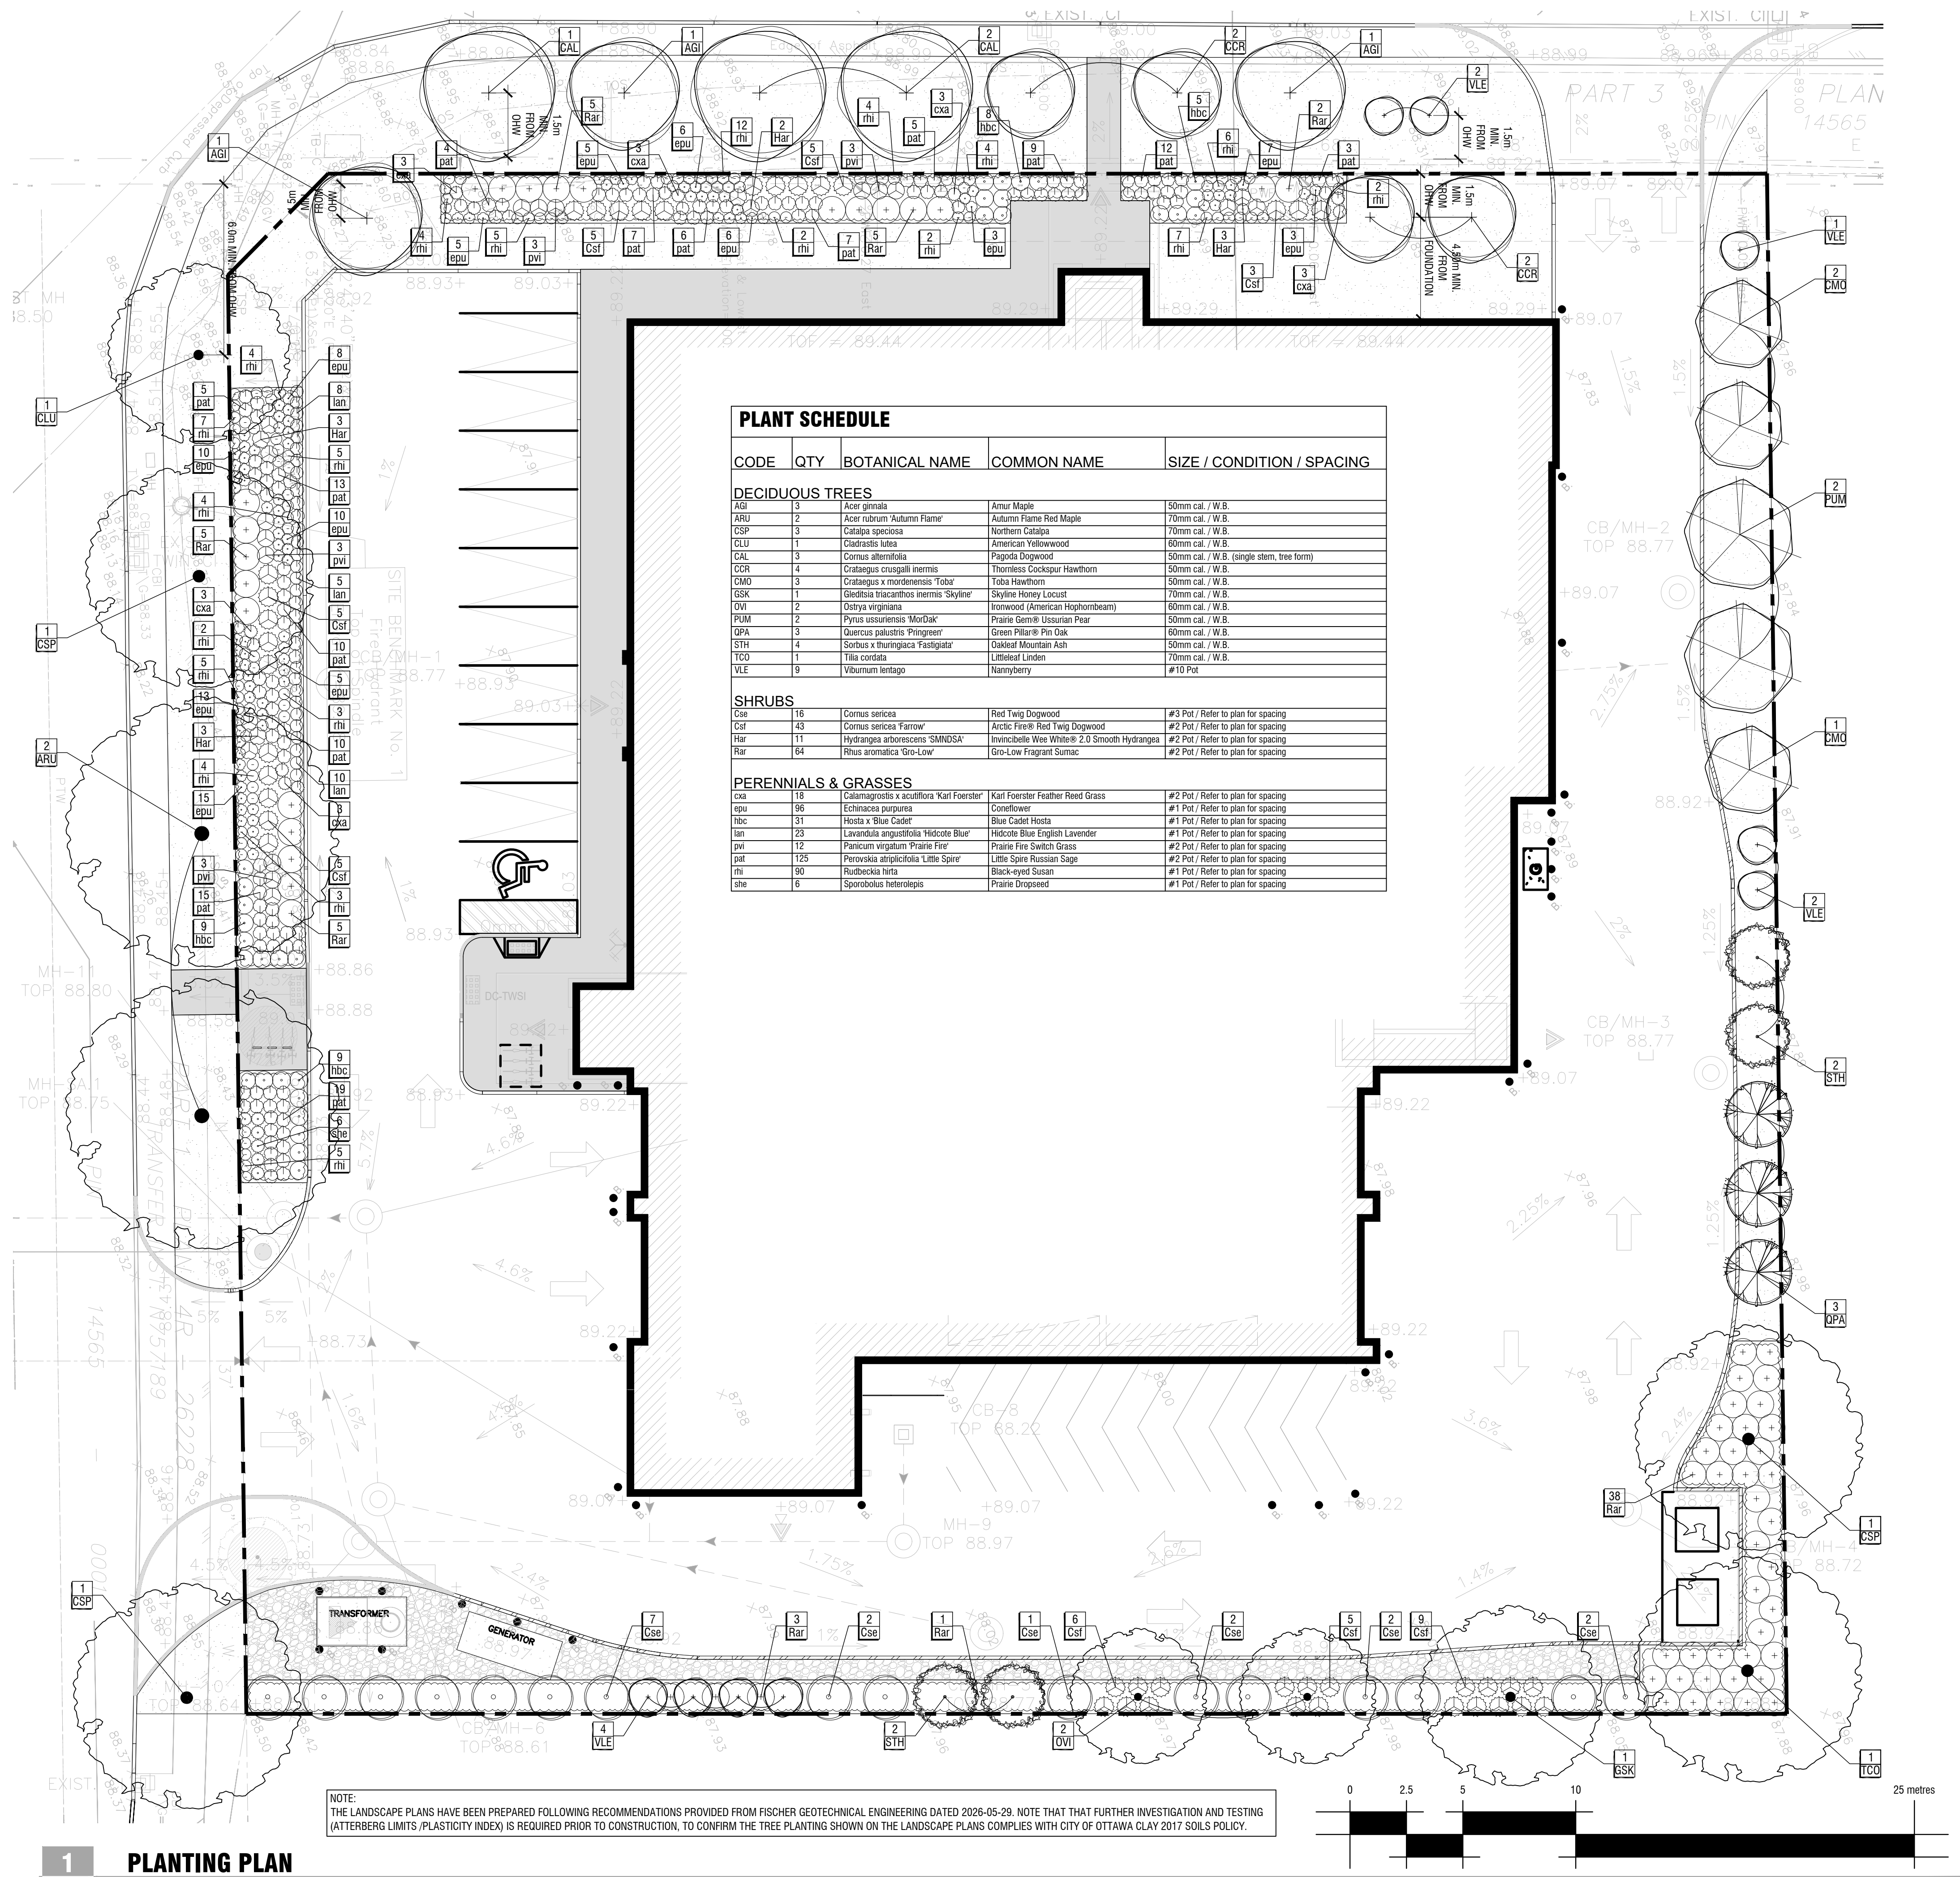


NOTE: THE LANDSCAPE PLANS HAVE BEEN PREPARED FOLLOWING RECOMMENDATIONS PROVIDED FROM FISCHER GEOTECHNICAL ENGINEERING DATED 2026-05-29. NOTE THAT THAT FURTHER INVESTIGATION AND TESTING (ATTERBERG LIMITS / PLASTICITY INDEX) IS REQUIRED PRIOR TO CONSTRUCTION, TO CONFIRM THE TREE PLANTING SHOWN ON THE LANDSCAPE PLANS COMPLIES WITH CITY OF OTTAWA CLAY 2017 SOILS POLICY.

1	PLANTING PLAN
L2	1:150


PLOT INFORMATION: DWG NAME: P:\PROJECTS\DRMON MANAGEMENT\5210 - 5220 Innes Road\LANDSCAPE\PE07 Drawings\5210 Innes Road\LANDSCAPE\PE07.dwg PLOT DATE: 2026-06-23 11:20:25 AM SHEET SIZE: ISO full bleed A1 (594.00 x 841.00 MM) PLOTTED BY: Sydney Tuesday LAST SAVED BY: shufordale

PLOT INFORMATION: DWG NAME: P:\PROJECTS\DYMON\MANAGEMENT\1211-5220 Innes Road\LANDSCAPE\07 Drawings\210 Innes_SHEET_Details.dwg PLOT DATE: 2024-06-23 11:19:57 AM SHEET SIZE: ISO A1 (594.00 x 841.00 MM) PLOTTED BY: Sydnay Turandak LAST SAVED BY: jomahall

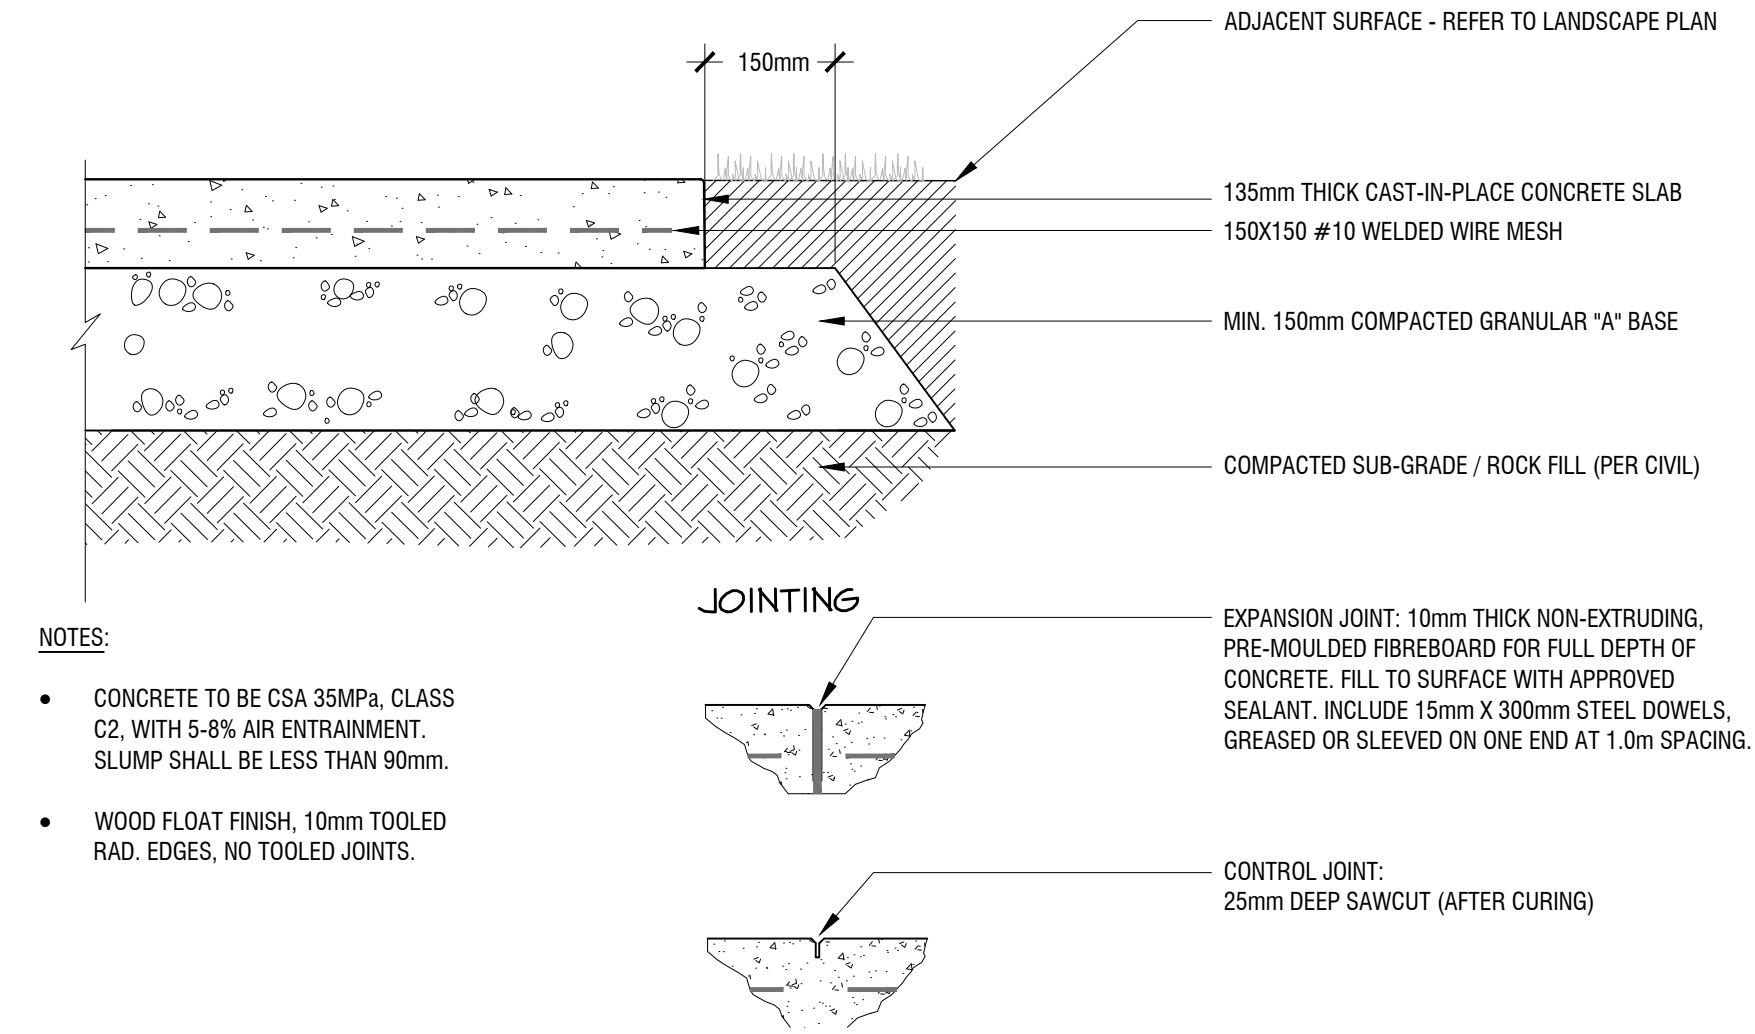


1 CONCRETE PAVING DETAIL

L3 N.T.S.

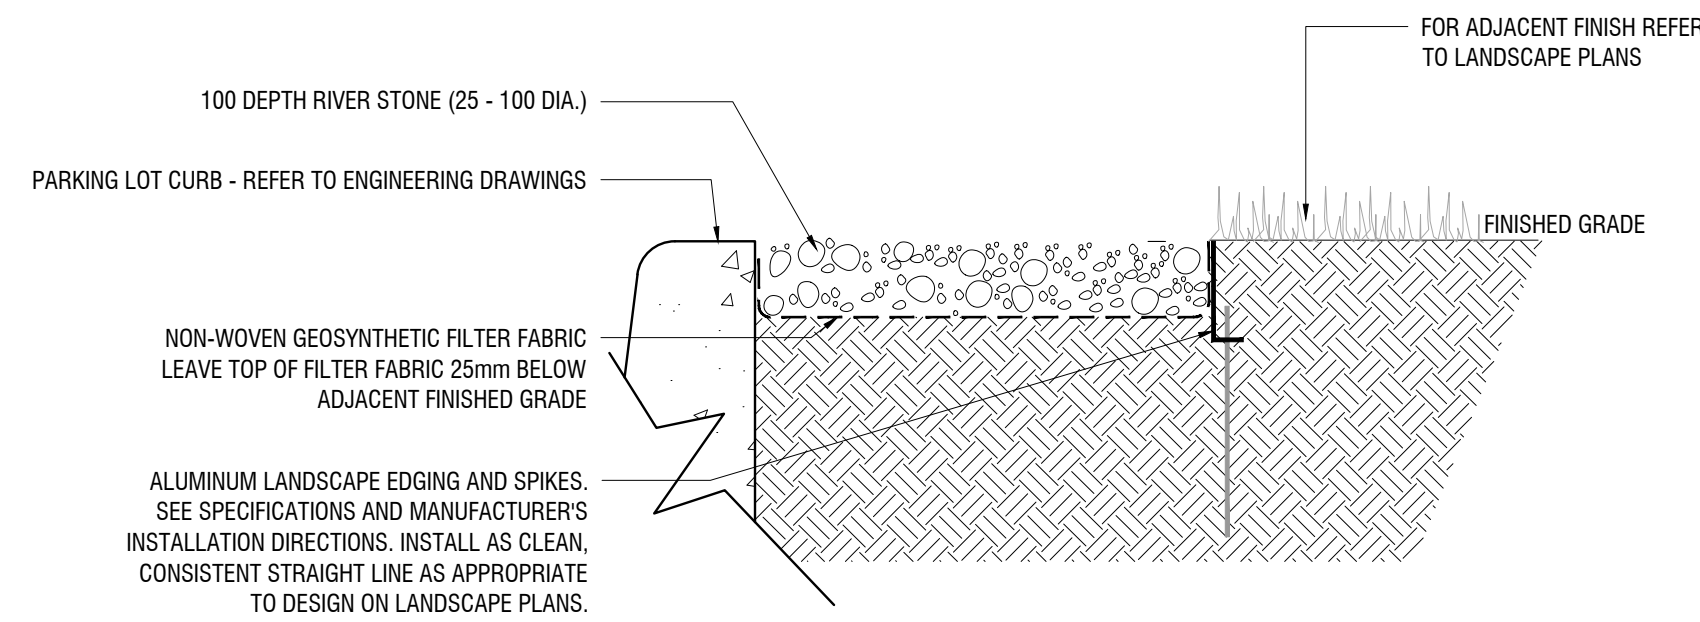


2 RIVERSTONE SURFACING DETAIL

L3 N.T.S.

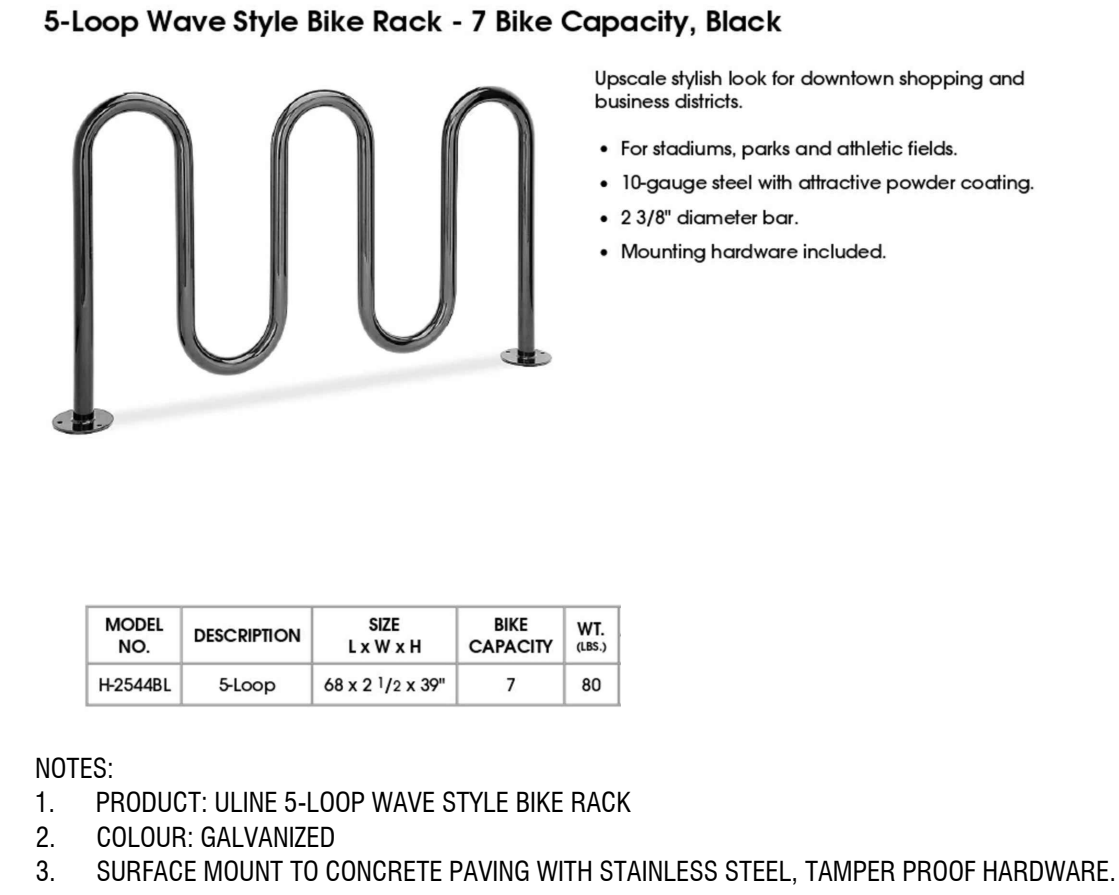


3 BIKE RACK DETAIL

L3 N.T.S.

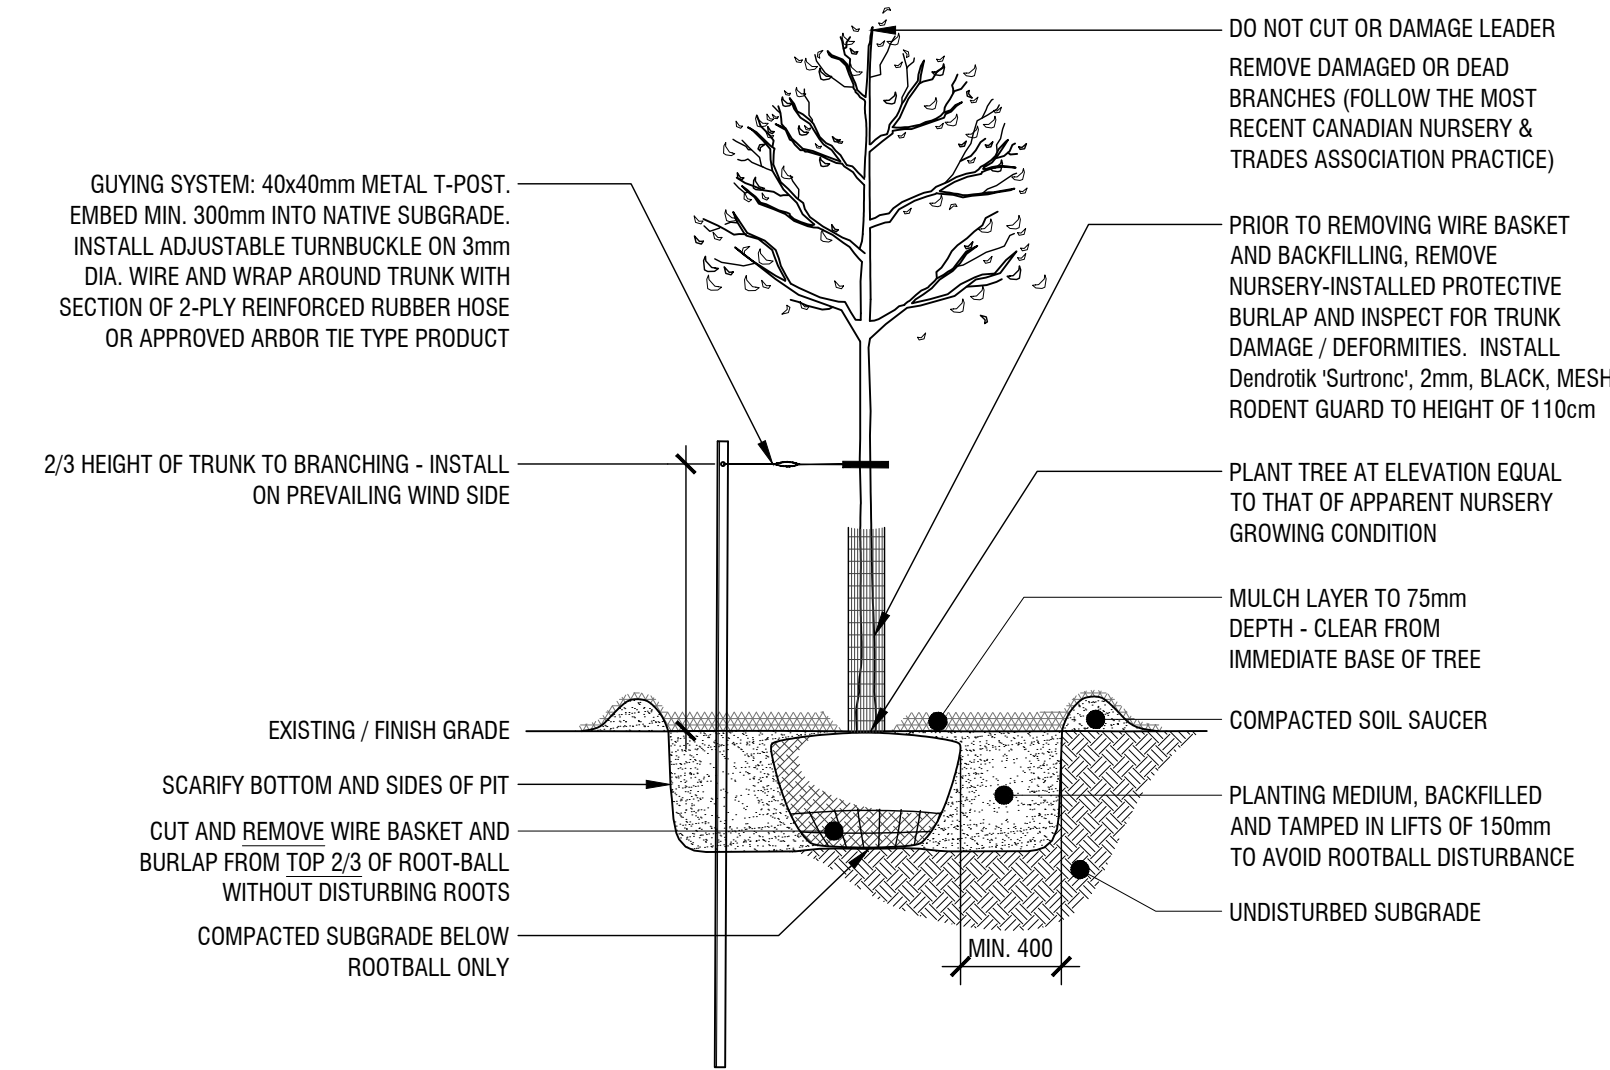


4 DECIDUOUS TREE PLANTING DETAIL

L3 N.T.S.

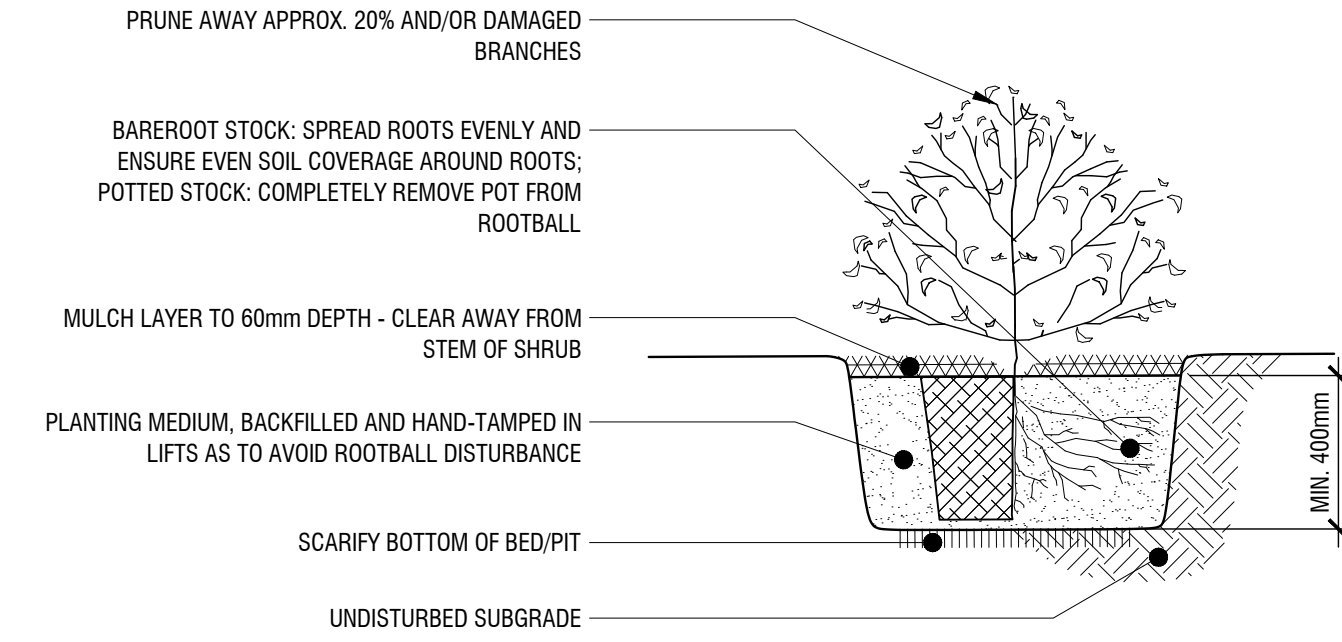

5 SHRUB PLANTING DETAIL

L3 N.T.S.

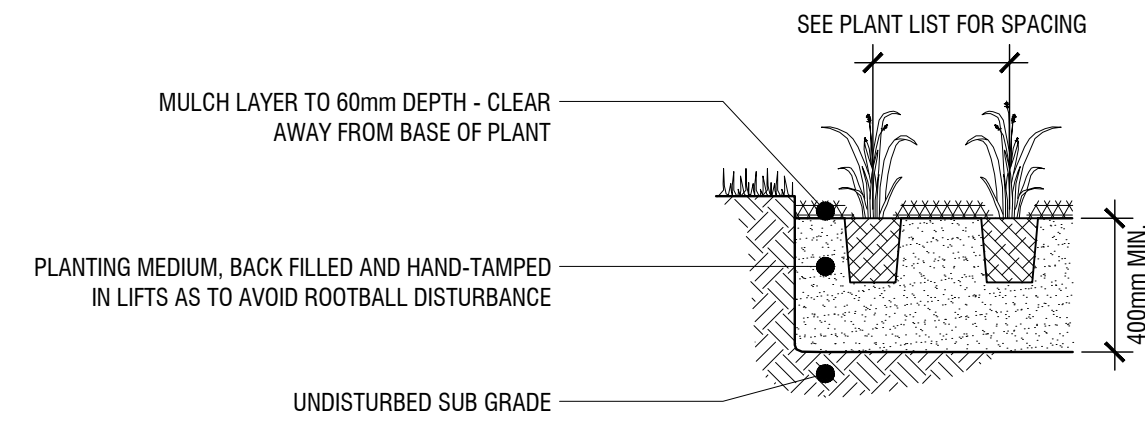

6 PERENNIAL PLANTING DETAIL

L3 N.T.S.


Copyright Reserved
The Copyrights to all designs and drawings are the property of Fotenn Consultants Inc. Unauthorized reproduction or use is forbidden. DO NOT SCALE DRAWING

Copyright réservés
Les droits d'auteur à tous les modèles et dessins sont la propriété de Fotenn Consultants Inc. Reproduction ou utilisation non autorisée est interdite. NE PAS L'ÉCHELLE DE DESSIN

Client / Client



key plan / plan repère

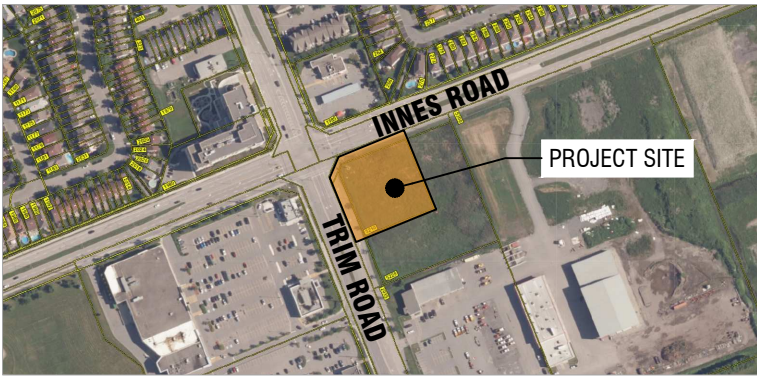


legend / légende

rev'n	description / la description	yyyy/mm/dd
05	issue for SITE PLAN CONTROL	2026/06/23
05	issue for SITE PLAN CONTROL coordination	2026/06/11
04	issue for re-submission	2023/11/21
03	issue for re-submission	2023/07/11
02	issue for submission	2022/12/22
01	issue for internal coordination	2022/12/15
00	issue for internal coordination	2022/06/16

FOTENN Planning + Design
420 O'Connor Street
Ottawa, ON, CANADA K2P 1W4
613.730.5709
fotenn.com

north / le nord

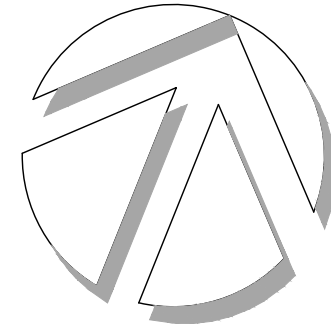

stamp / le cachet



project / projet

5210 INNES ROAD

drawing / dessin

LANDSCAPE DETAILS

designed / conçu ST / BM	drawn / dessiné BM	reviewed / examiné ST / SM
------------------------------------	------------------------------	--------------------------------------


date
June 2023

drawing number / No. du dessin

L3

NOT FOR
CONSTRUCTION

PLOT INFORMATION: DWG NAME: P:\PROJECTS\CONCRETE\5210 - 5210 Innes Road\LANDSCAPE\Drawings\5210 Innes_SHEET_SoilVolume.dwg PLOT DATE: 2026-06-29 11:20:10 AM SHEET SIZE: ISO (A1) (841.00 x 594.00) PLOTTED BY: Sydney Turestade LAST SAVED BY: shuradals

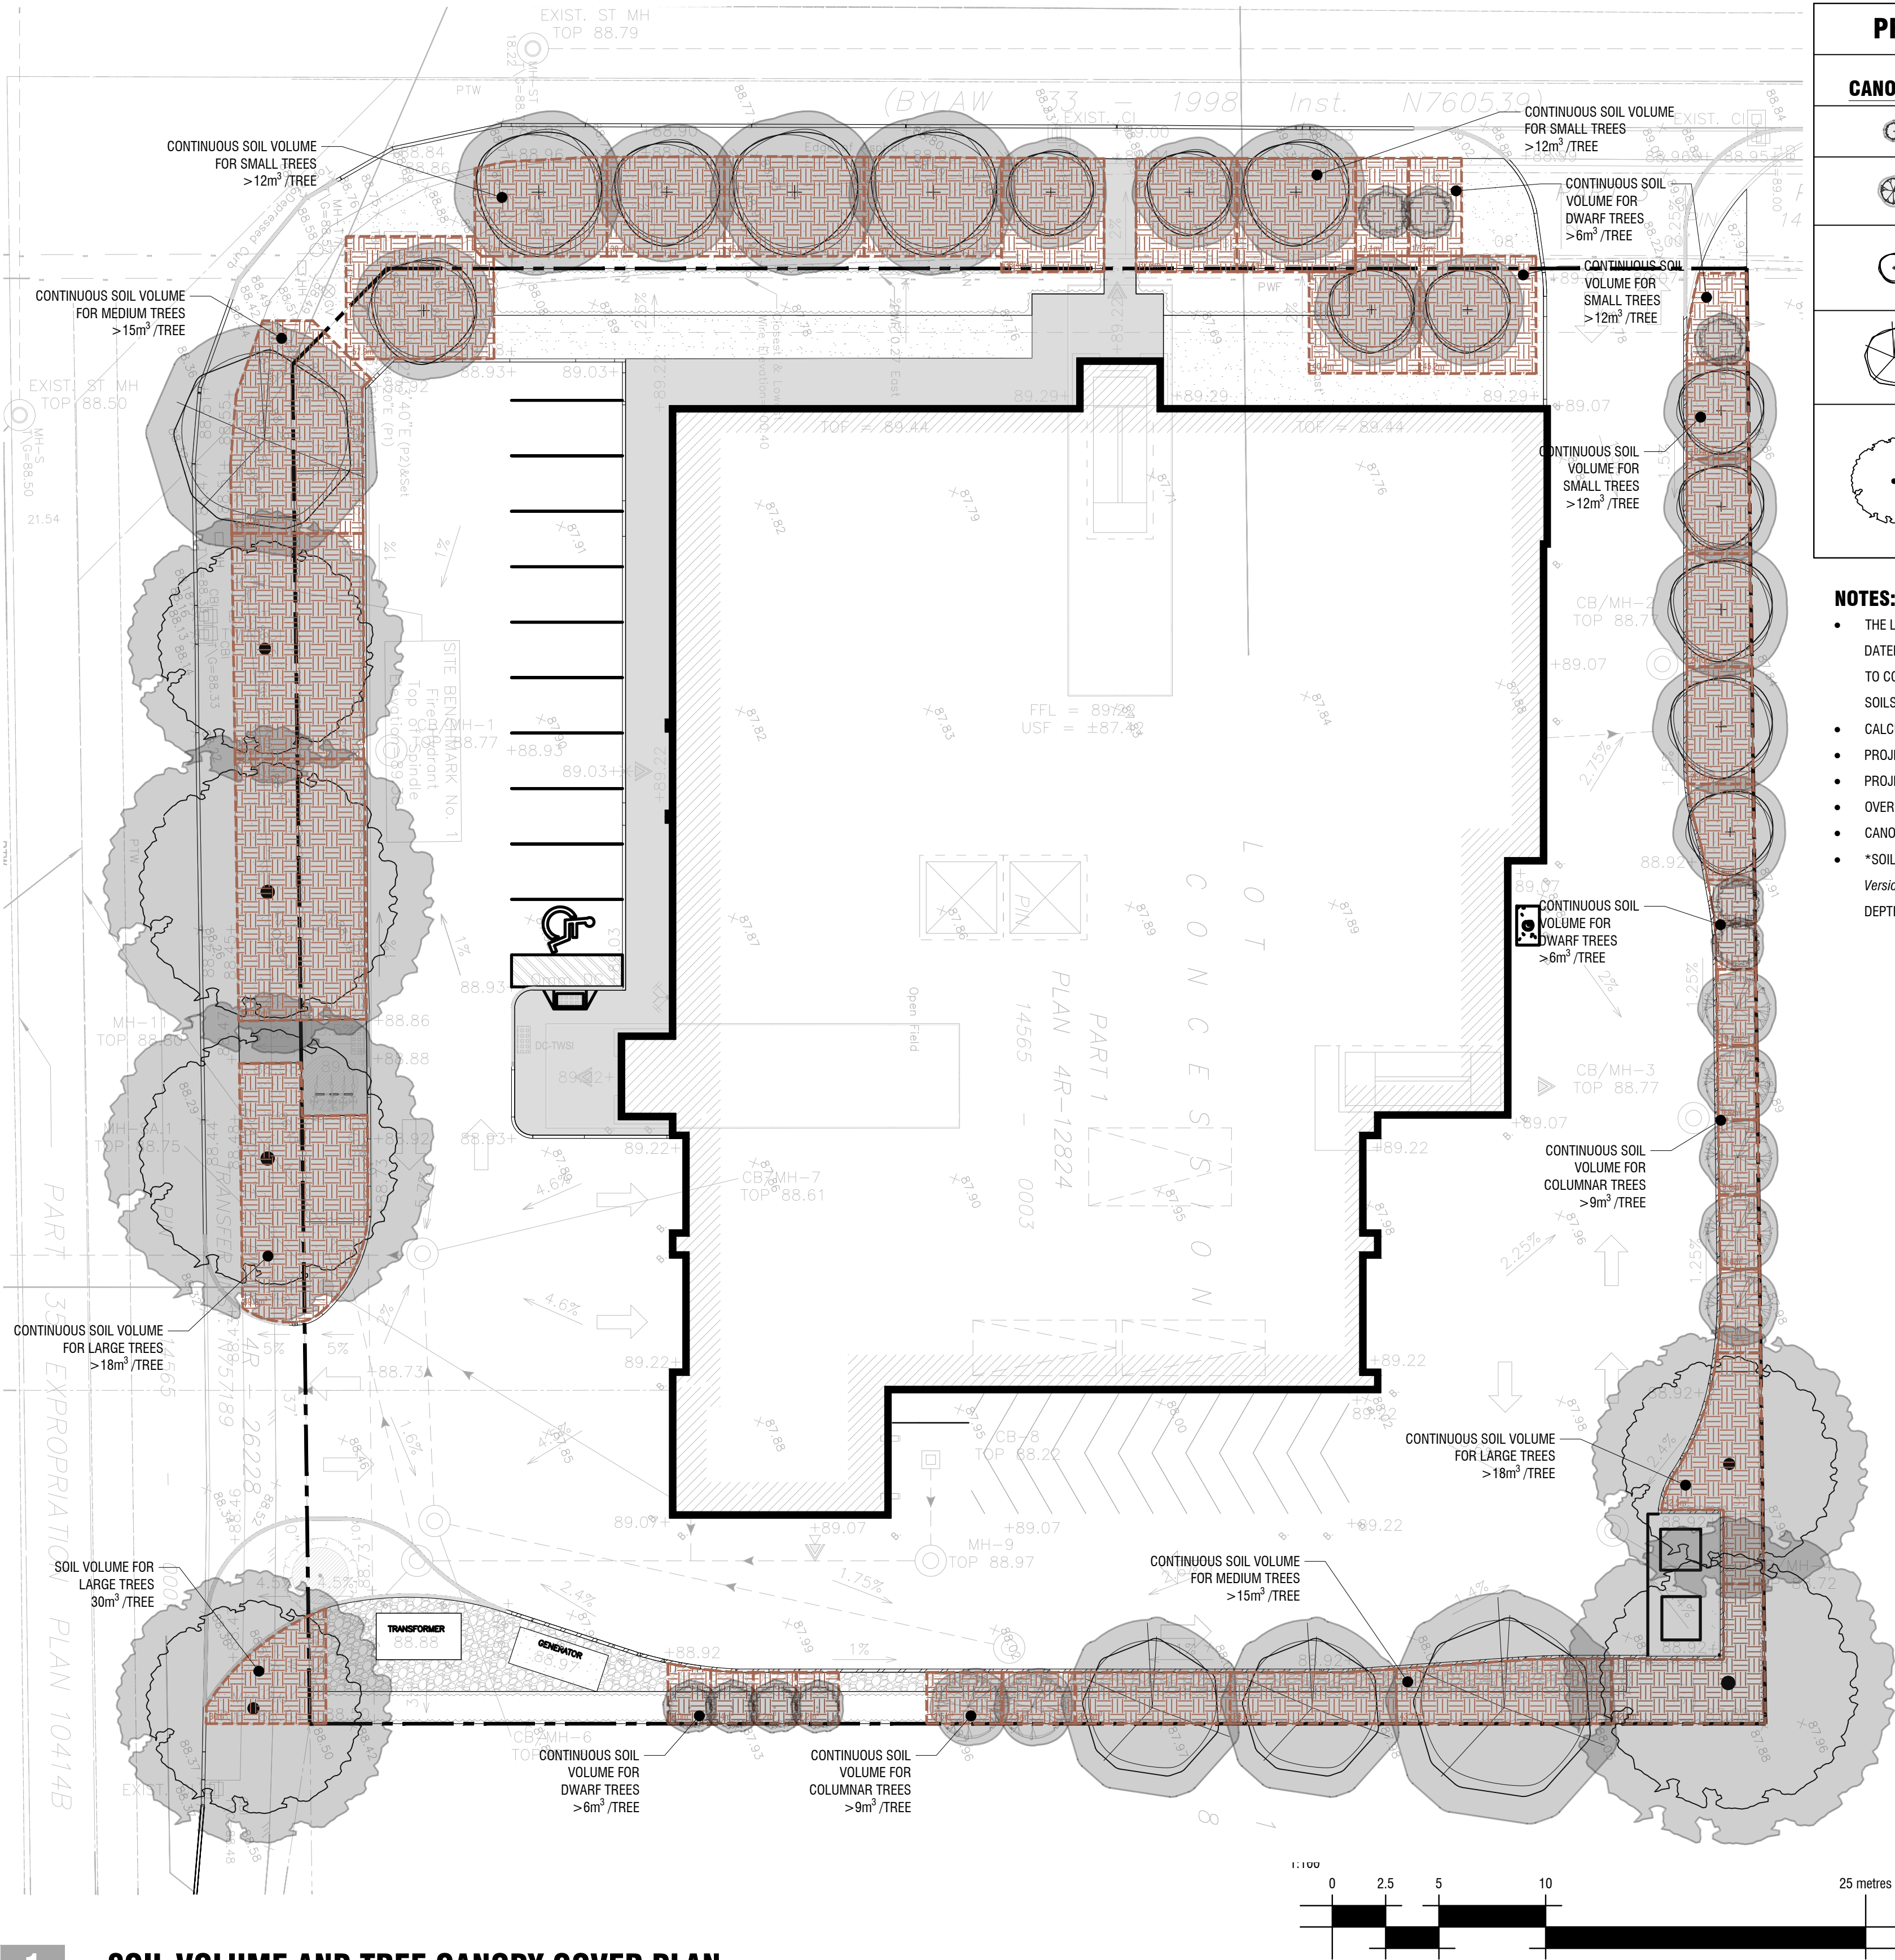

1 SOIL VOLUME AND TREE CANOPY COVER PLAN
L4 1:200

PROPOSED TREE CANOPY PROJECTIONS (40 YEAR) & SOIL VOLUME REQUIREMENTS					
CANOPY PROJECTIONS (NTS)	AVERAGE CROWN AREA PER TREE (m²)	QTY OF TREES	TOTAL TREE CANOPY COVERAGE	SOIL VOLUME REQUIREMENT*	CONTINUOUS SPACE SOIL VOLUME (i.e. 2 TREES/1 GREENSPACE)
DWARF DECIDUOUS TREE (AVG. CANOPY DIAMETER = 2.5m)	5m²	9	45m²	10m³	6m³/tree
COLUMNAR DECIDUOUS TREE (AVG. CANOPY DIAMETER = 3.5m)	10m²	7	70m²	15m³	9m³/tree
SMALL DECIDUOUS TREE (AVG. CANOPY DIAMETER = 4.5m)	16m²	15	240m²	20m³	12m³/tree
MEDIUM DECIDUOUS TREE (AVG. CANOPY DIAMETER = 8.5m)	57m²	4	228m²	25m³	15m³/tree
LARGE DECIDUOUS TREE (AVG. CANOPY DIAMETER = 16m)	201m²	6	1,206m²	30m³	18m³/tree

- NOTES:**
- THE LANDSCAPE PLANS HAVE BEEN PREPARED FOLLOWING RECOMMENDATIONS PROVIDED FROM FISCHER GEOTECHNICAL ENGINEERING DATED 2026-05-29. NOTE THAT THAT FURTHER INVESTIGATION AND TESTING (ATTERBERG LIMITS /PLASTICITY INDEX) IS REQUIRED PRIOR TO CONSTRUCTION, TO CONFIRM THE TREE PLANTING SHOWN ON THE LANDSCAPE PLANS COMPLIES WITH CITY OF OTTAWA CLAY 2017 SOILS POLICY.
 - CALCULATIONS HAVE BEEN MADE TO PROJECT A 40 YEAR HORIZON AND TYPICAL GROWTH RATES FOR ALL TREES
 - PROJECTED CANOPY DIAMETERS AND AREAS ARE BASED ON AN AVERAGE OF THE TREES PROPOSED FOR THE SITE
 - PROJECTED CANOPY AREAS FOR EXISTING TREES ARE BASED ON AVERAGE OF THE TREES PLANTED AS PART OF PREVIOUS PHASES
 - OVERLAPPING CANOPIES AREAS FOR EXISTING TREES ARE ONLY COUNTED ONCE WHERE APPLICABLE
 - CANOPY CALCULATION DOES NOT ACCOUNT FOR EXISTING TREE CANOPY ON ADJACENT SITES/IN ROW OVERLAPPING SITE
 - *SOIL VOLUME REQUIREMENT IS BASED ON THE CITY OF OTTAWA'S 'Tree Planting in Sensitive Marine Clay Soils - 2017 Guidelines' DRAFT Version 2.0 DATED JANUARY 11, 2019 WHICH CALCULATES SOIL VOLUME USING A DEPTH OF 1.5m, OR AS NOTED OTHERWISE WHERE THIS DEPTH IS NOT ACHIEVABLE.

CANOPY CALCULATIONS
EXISTING RETAINED CANOPY COVER: 0m²
PROPOSED CANOPY COVER: 1789m²
SITE SIZE: 4646m²
TOTAL CANOPY COVERAGE 1789m²
38.5%


Copyright Reserved
The Copyrights to all designs and drawings are the property of Fotenn Consultants Inc. Unauthorized reproduction or use is forbidden. DO NOT SCALE DRAWING

Copyright réservés
Les droits d'auteur à tous les modèles et dessins sont la propriété de Fotenn Consultants Inc. Reproduction ou utilisation non autorisée est interdite. NE PAS L'ÉCHELLE DE DESSIN

Client / Client




key plan / plan repère

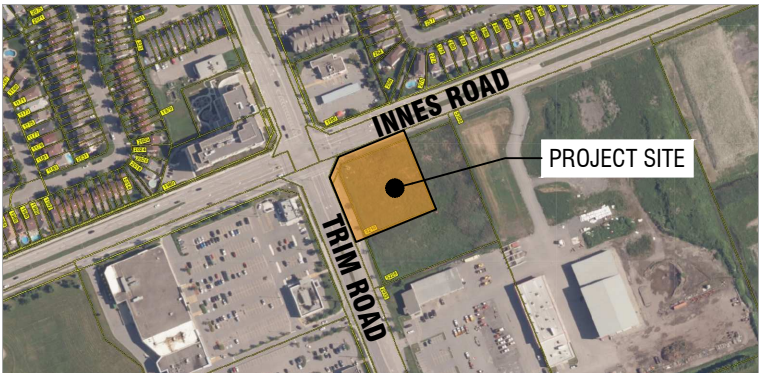

legend / légende

05	issue for SITE PLAN CONTROL	2026/06/23
05	issue for SITE PLAN CONTROL coordination	2026/06/11
04	issue for re-submission	2023/11/21
03	issue for re-submission	2023/07/11
02	issue for submission	2022/12/22
01	issue for internal coordination	2022/12/15
00	issue for internal coordination	2022/06/16
rev'n	description / la description	yyyy/mm/dd

FOTENN Planning + Design
420 O'Connor Street
Ottawa, ON, CANADA K2P 1W4
613.730.5709
fotenn.com

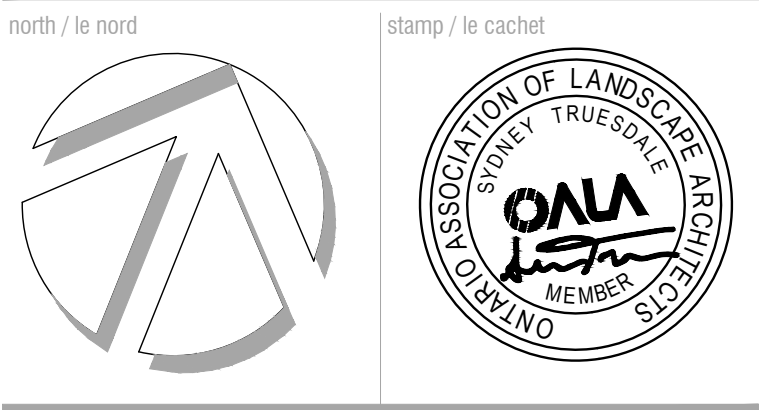

project / projet

5210 INNES ROAD

drawing / dessin

SOIL VOLUME & TREE CANOPY COVER PLAN

designed / conçu ST / BM	drawn / dessiné BM	reviewed / examiné ST / SM
------------------------------------	------------------------------	--------------------------------------

date
June 2023

drawing number / No. du dessin

L4

NOT FOR CONSTRUCTION