



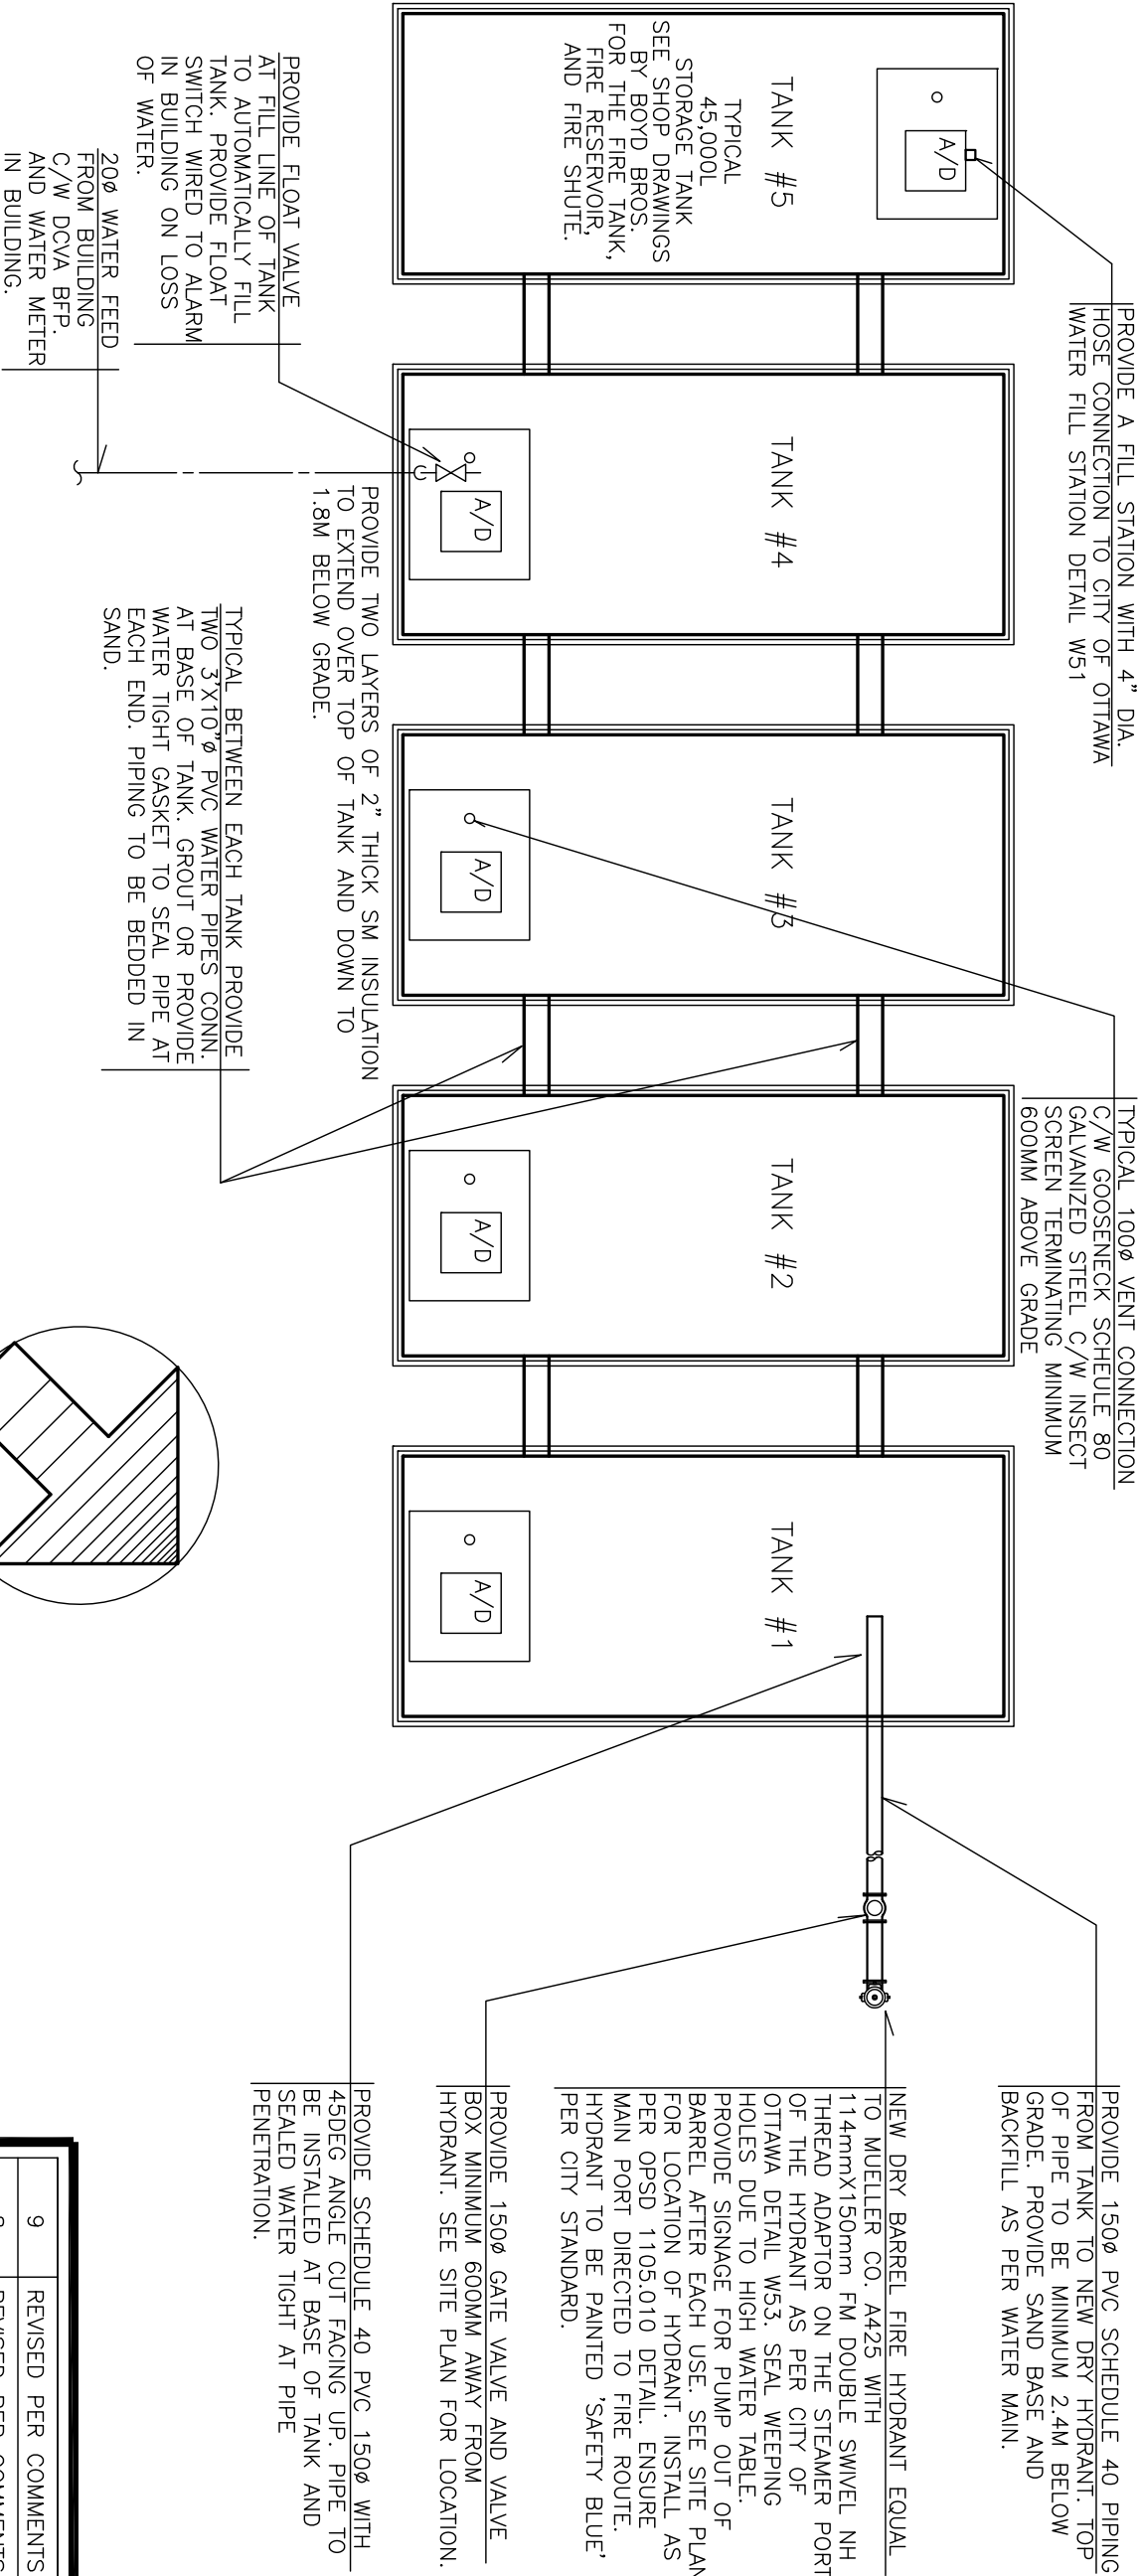

APPROVED
By Adam Brown at 8:58 pm, Sep 28, 2026

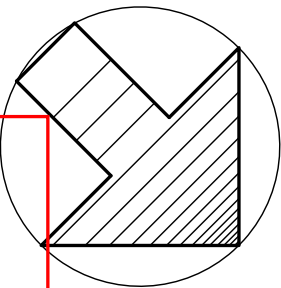

NORTH

AB

ADAM BROWN
MANAGER, DEVELOPMENT & BUILDING SERVICES
PLANNING, DEVELOPMENT & BUILDING SERVICES
DEPARTMENT, CITY OF OTTAWA

TITLE: FIRE TANK CONNECTION DETAIL

Note:

1. All dimensions and conditions must be verified on site.
2. Reproduction of this drawing is not permitted without the written authorization of EVEREST ENGINEERING LIMITED.
3. Drawings are not to be used for construction or pricing unless signed by the Engineer and labelled "ISSUED FOR CONSTRUCTION"

PROJECT

**WHELAN TRUCK REPAIR
BUILDING ADDITION**

158 CARDEVCO ROAD, OTTAWA ONTARIO

STAMP



EVEREST
ENGINEERING LIMITED

15 Bass Road, Lombardy, Ontario K0G 1L0
(613) 831-5454 Email: everestengineering@bellnet.ca
MECHANICAL & ELECTRICAL
CONSULTING ENGINEERS

9	REVISED PER COMMENTS	JULY 17/26
8	REVISED PER COMMENTS	MAY 29/26
7	REVISED PER COMMENTS	MAY 12/26
6	REVISED PER FIRE DEPT. COMM.	APR 2/26
5	ISSUED FOR SITE PLAN COORD.	NOV 21/24
4	ISSUED FOR SITE PLAN COORD.	NOV 6/24
3	ISSUED FOR SITE PLAN COORD.	OCT 31/24
2	ISSUED FOR SITE PLAN COORD.	OCT 7/24
1	ISSUED FOR CLIENT REVIEW	AUG 29/24
0	ISSUED FOR CLIENT REVIEW	JUN 21/24
NO.	REVISION HISTORY	DATE

SCALE	1:75	DRAWN BY	C.V.A.
-------	------	----------	--------

DATE	AUGUST 29, 2024	CHECKED BY	G.L.
------	-----------------	------------	------

10	HYDRANT ADAPTOR REVISED	JULY 30/26
NO.	REVISION/ISSUE	DATE

DRAWING NUMBER	MSK-1	REV. NO.	
----------------	-------	----------	--