

LEGEND

MAIN ENTRANCE

BICYCLE PARKING REFER TO LANDSCAPE DRAWINGS

BARRIER FREE PARKING

RESIDENT PARKING

VISITOR PARKING

FIRE HYDRANT, REFER TO CIVIL DRAWINGS

LS LIGHT POLE, REFER TO ELECTRICAL DRAWINGS

LI LIGHT ROLLAND, REFER TO ELECTRICAL DRAWINGS

AL WALL MOUNTED LIGHT OUTLET, REFER TO ELECTRICAL DWGS

R.R. FREE ROUTE SIGN AS PER CITY STANDARD

H.S. BARRIER FREE PARKING SIGN, AS PER CITY STANDARD

S.S. STOP SIGN

L.S. ONE FREE ZONE SIGN

P.S. POPS SIGN

TACTILE INDICATOR

TRANSFORMER

DIMMERLESS CURB

G GAS METER

H HYDRO METER

MFB NON FREEZABLE HOSE BOX

EVS ELECTRIC VEHICLE CHARGING STATION

SWITCH CONNECTION

SUITE NUMBER

FIRE BREAK BLOCK

LL LOWER LEVEL ELEVATION

FL FIRST FLOOR ELEVATION

DA AREA DRAIN


ROUTE DENOTES FIRE ROUTE

DENOTES AMENITY BOUNDARY


DENOTES PARKING LOT LANDSCAPING TREATMENT

DENOTES SOFT LANDSCAPING AREA

DENOTES DECORATIVE FENCING


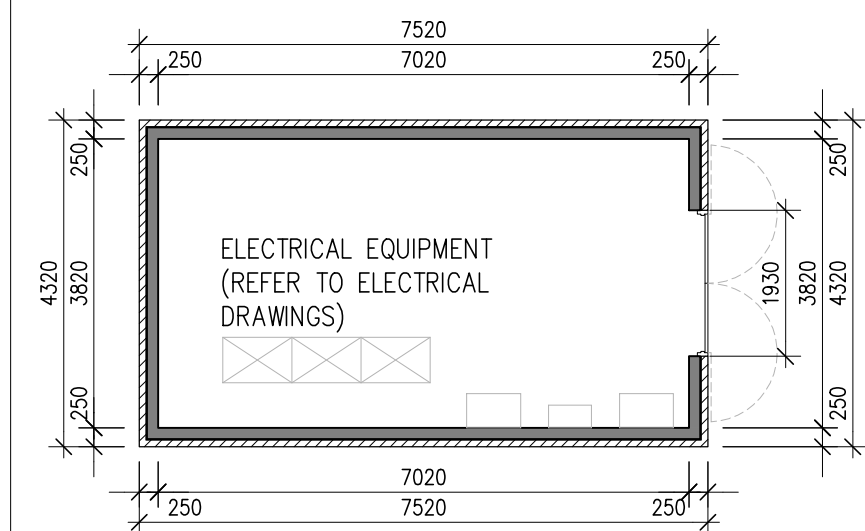


1 UTILITY BUILDING
A100 SCALE: 1:100

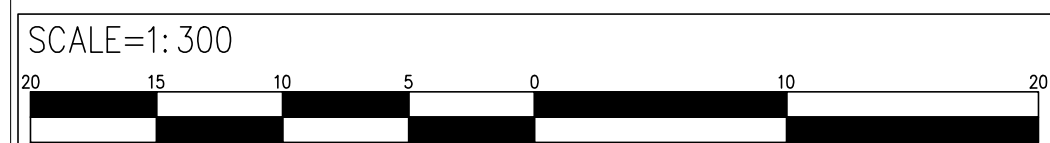



PROJECT NUMBER:	DRAWING NUMBER:
S24027	A100

NO	DATE:	ISSUED FOR:
1	2024.11.27	ISSUED FOR COORDINATION
2	2024.12.04	RE-ISSUED FOR COORDINATION
3	2024.12.06	ISSUED FOR SPA
4	2025.04.25	RE-ISSUED FOR SPA

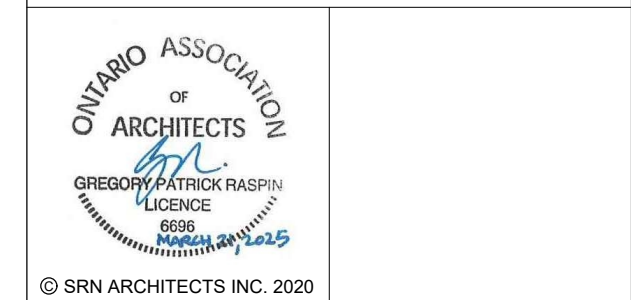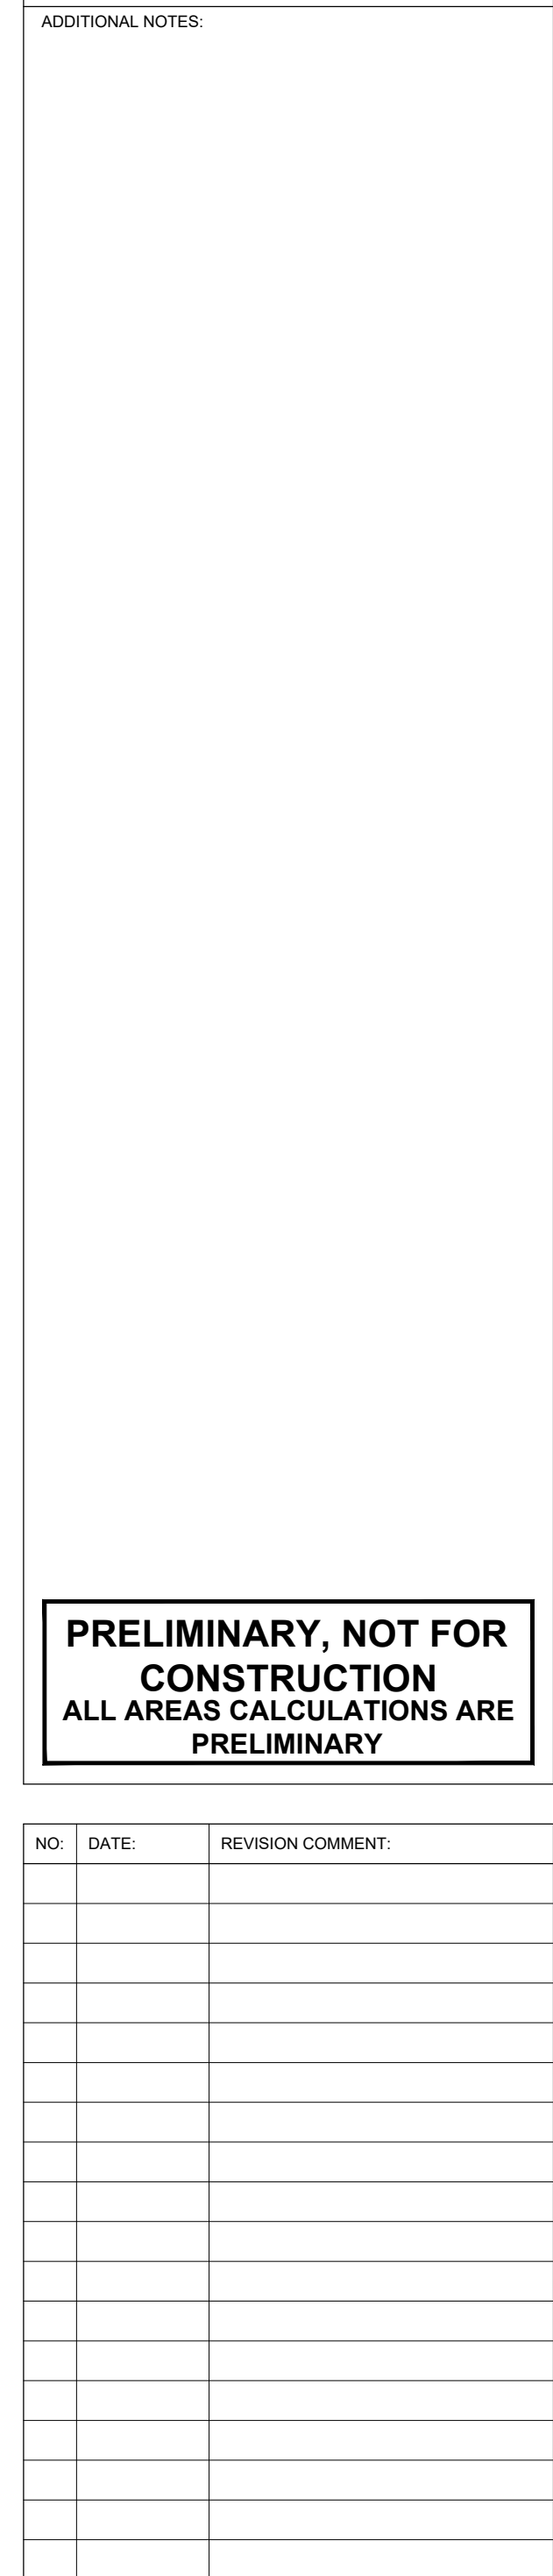

S24027	B401
--------	------

NO:	DATE:	ISSUED FOR:
1	2024. 11. 27	ISSUED FOR COORDINATION
2	2024.12.04	RE-ISSUED FOR COORDINATION
3	2024. 12. 06	ISSUED FOR SPA
4	2025.04.25	RE-ISSUED FOR SPA

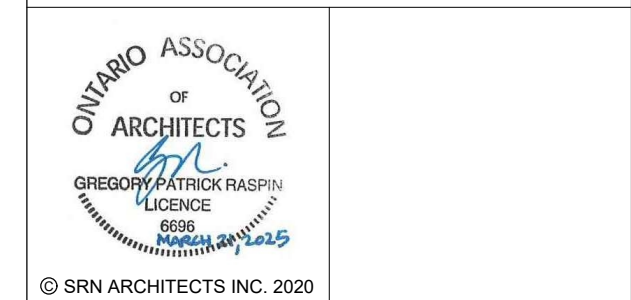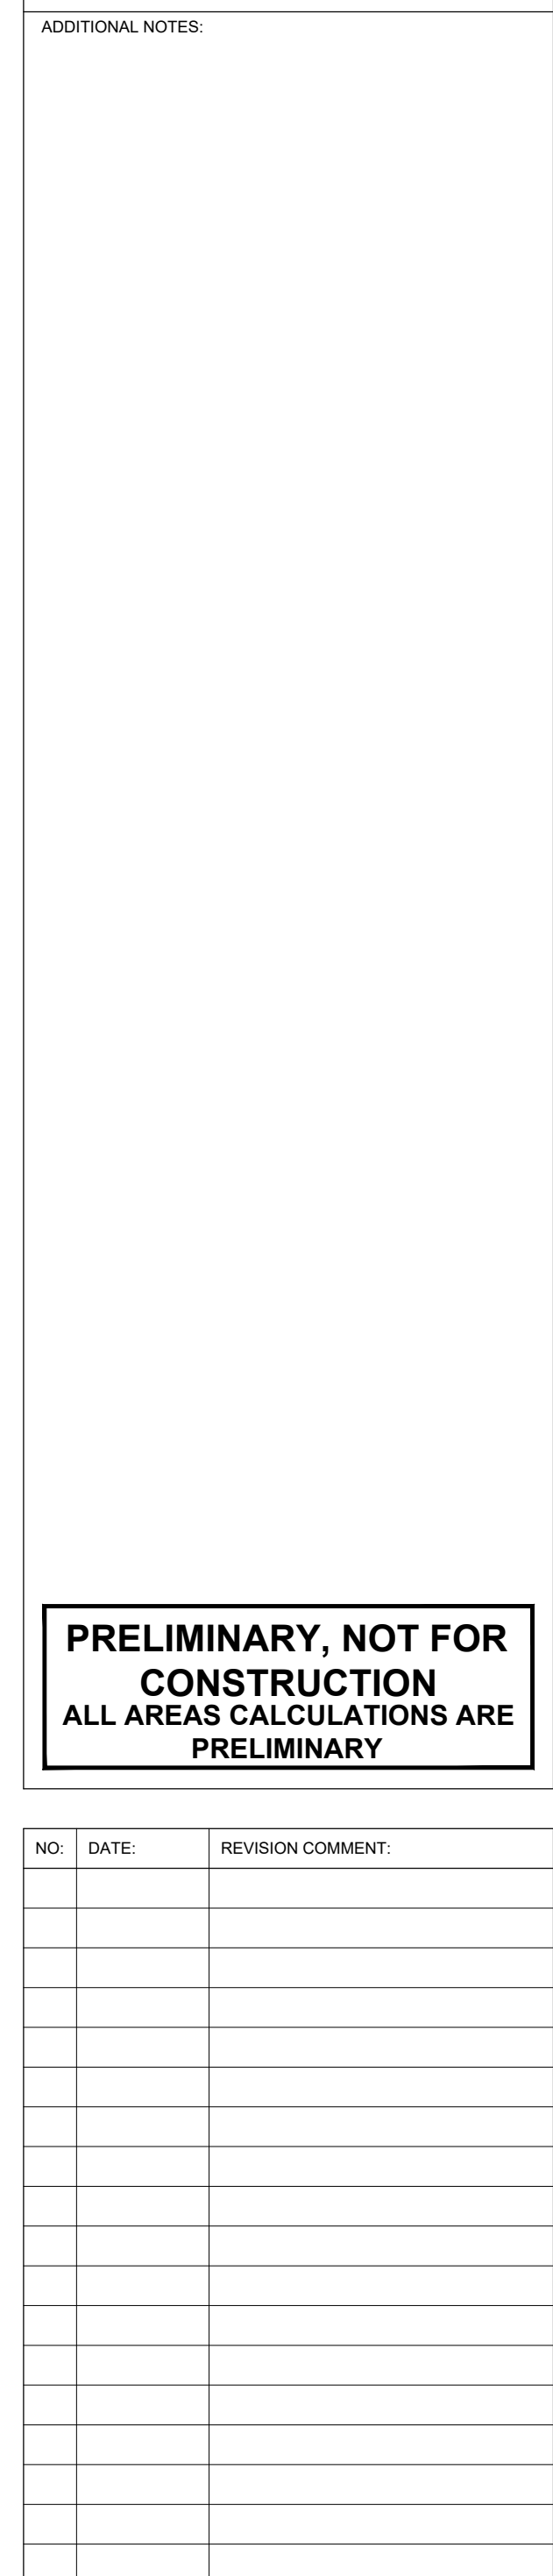


PROJECT: Trails Edge
Block 139 & 140
Ottawa, Ontario


DATE: 2025-03-13	SCALE: 1:65
------------------	-------------

DRAWN BY: AB	CHECKED BY: GF
--------------	----------------

S24027	B402
--------	------

 

NO:	DATE:	ISSUED FOR:
1	2024.11.27	ISSUED FOR COORDINATION
2	2024.12.04	RE-ISSUED FOR COORDINATION
3	2024.12.06	ISSUED FOR SPA
4	2025.04.25	RE-ISSUED FOR SPA

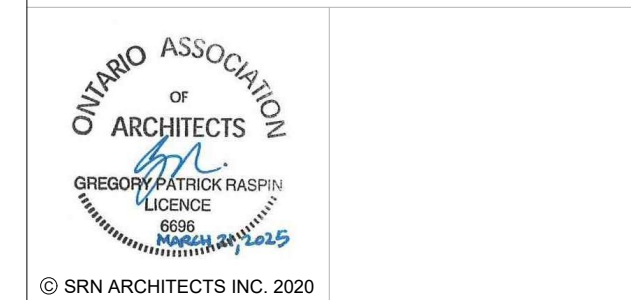[illegible]

PROJECT: Trails Edge
Block 139 & 140
Ottawa, Ontario

DATE: 2025-03-13	SCALE: AS NOTED
------------------	-----------------

PROJECT NUMBER: 001007 DRAWING NUMBER: A000A

--	--



A	B	C	D
0°	2645	1275	5290
15°	2740	1365	6290
30°	3055	1685	7290
45°	3865	2495	8290



A	B	C	D	E	F	G
0°	3237	1864	7112	3254	3805	1600
15°	3370	2000	8165	3370	3660	1525
30°	3760	2390	9885	3760	3660	1525
45°	4600	3230	12865	4600	3660	1525




THESE DRAWINGS ARE NOT TO BE SCALED:
ALL DIMENSIONS MUST BE VERIFIED BY CONTRACTOR PRIOR
TO COMMENCEMENT OF ANY WORK. ANY DISCREPANCIES
MUST BE REPORTED DIRECTLY TO SRN ARCHITECTS INC.

NO:	DATE:	ISSUED FOR:
1	2024.11.27	ISSUED FOR COORDINATION
2	2024.12.04	RE-ISSUED FOR COORDINATION
3	2024.12.06	ISSUED FOR SPA
4	2025.04.25	RE-ISSUED FOR SPA



ADDITIONAL NOTES

**PRELIMINARY, NOT FOR
CONSTRUCTION**
ALL AREAS CALCULATIONS ARE
PRELIMINARY

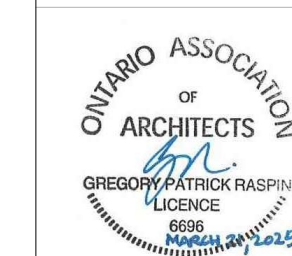[illegible]

© SRN ARCHITECTS INC. 2020

CLIENT:


Minto Canada
200-180 Kent Street
Ottawa, Ontario K1P 0B6

PROJECT: Trails Edge
Block 139 & 140
Ottawa, Ontario

DRAWING TITLE:
SITE PLAN DETAILS

DATE: 2025-03-13	SCALE: AS NOTED
DRAWN BY: AB	CHECKED BY: GF
PROJECT NUMBER:	DRAWING NUMBER:

S24027 A800B

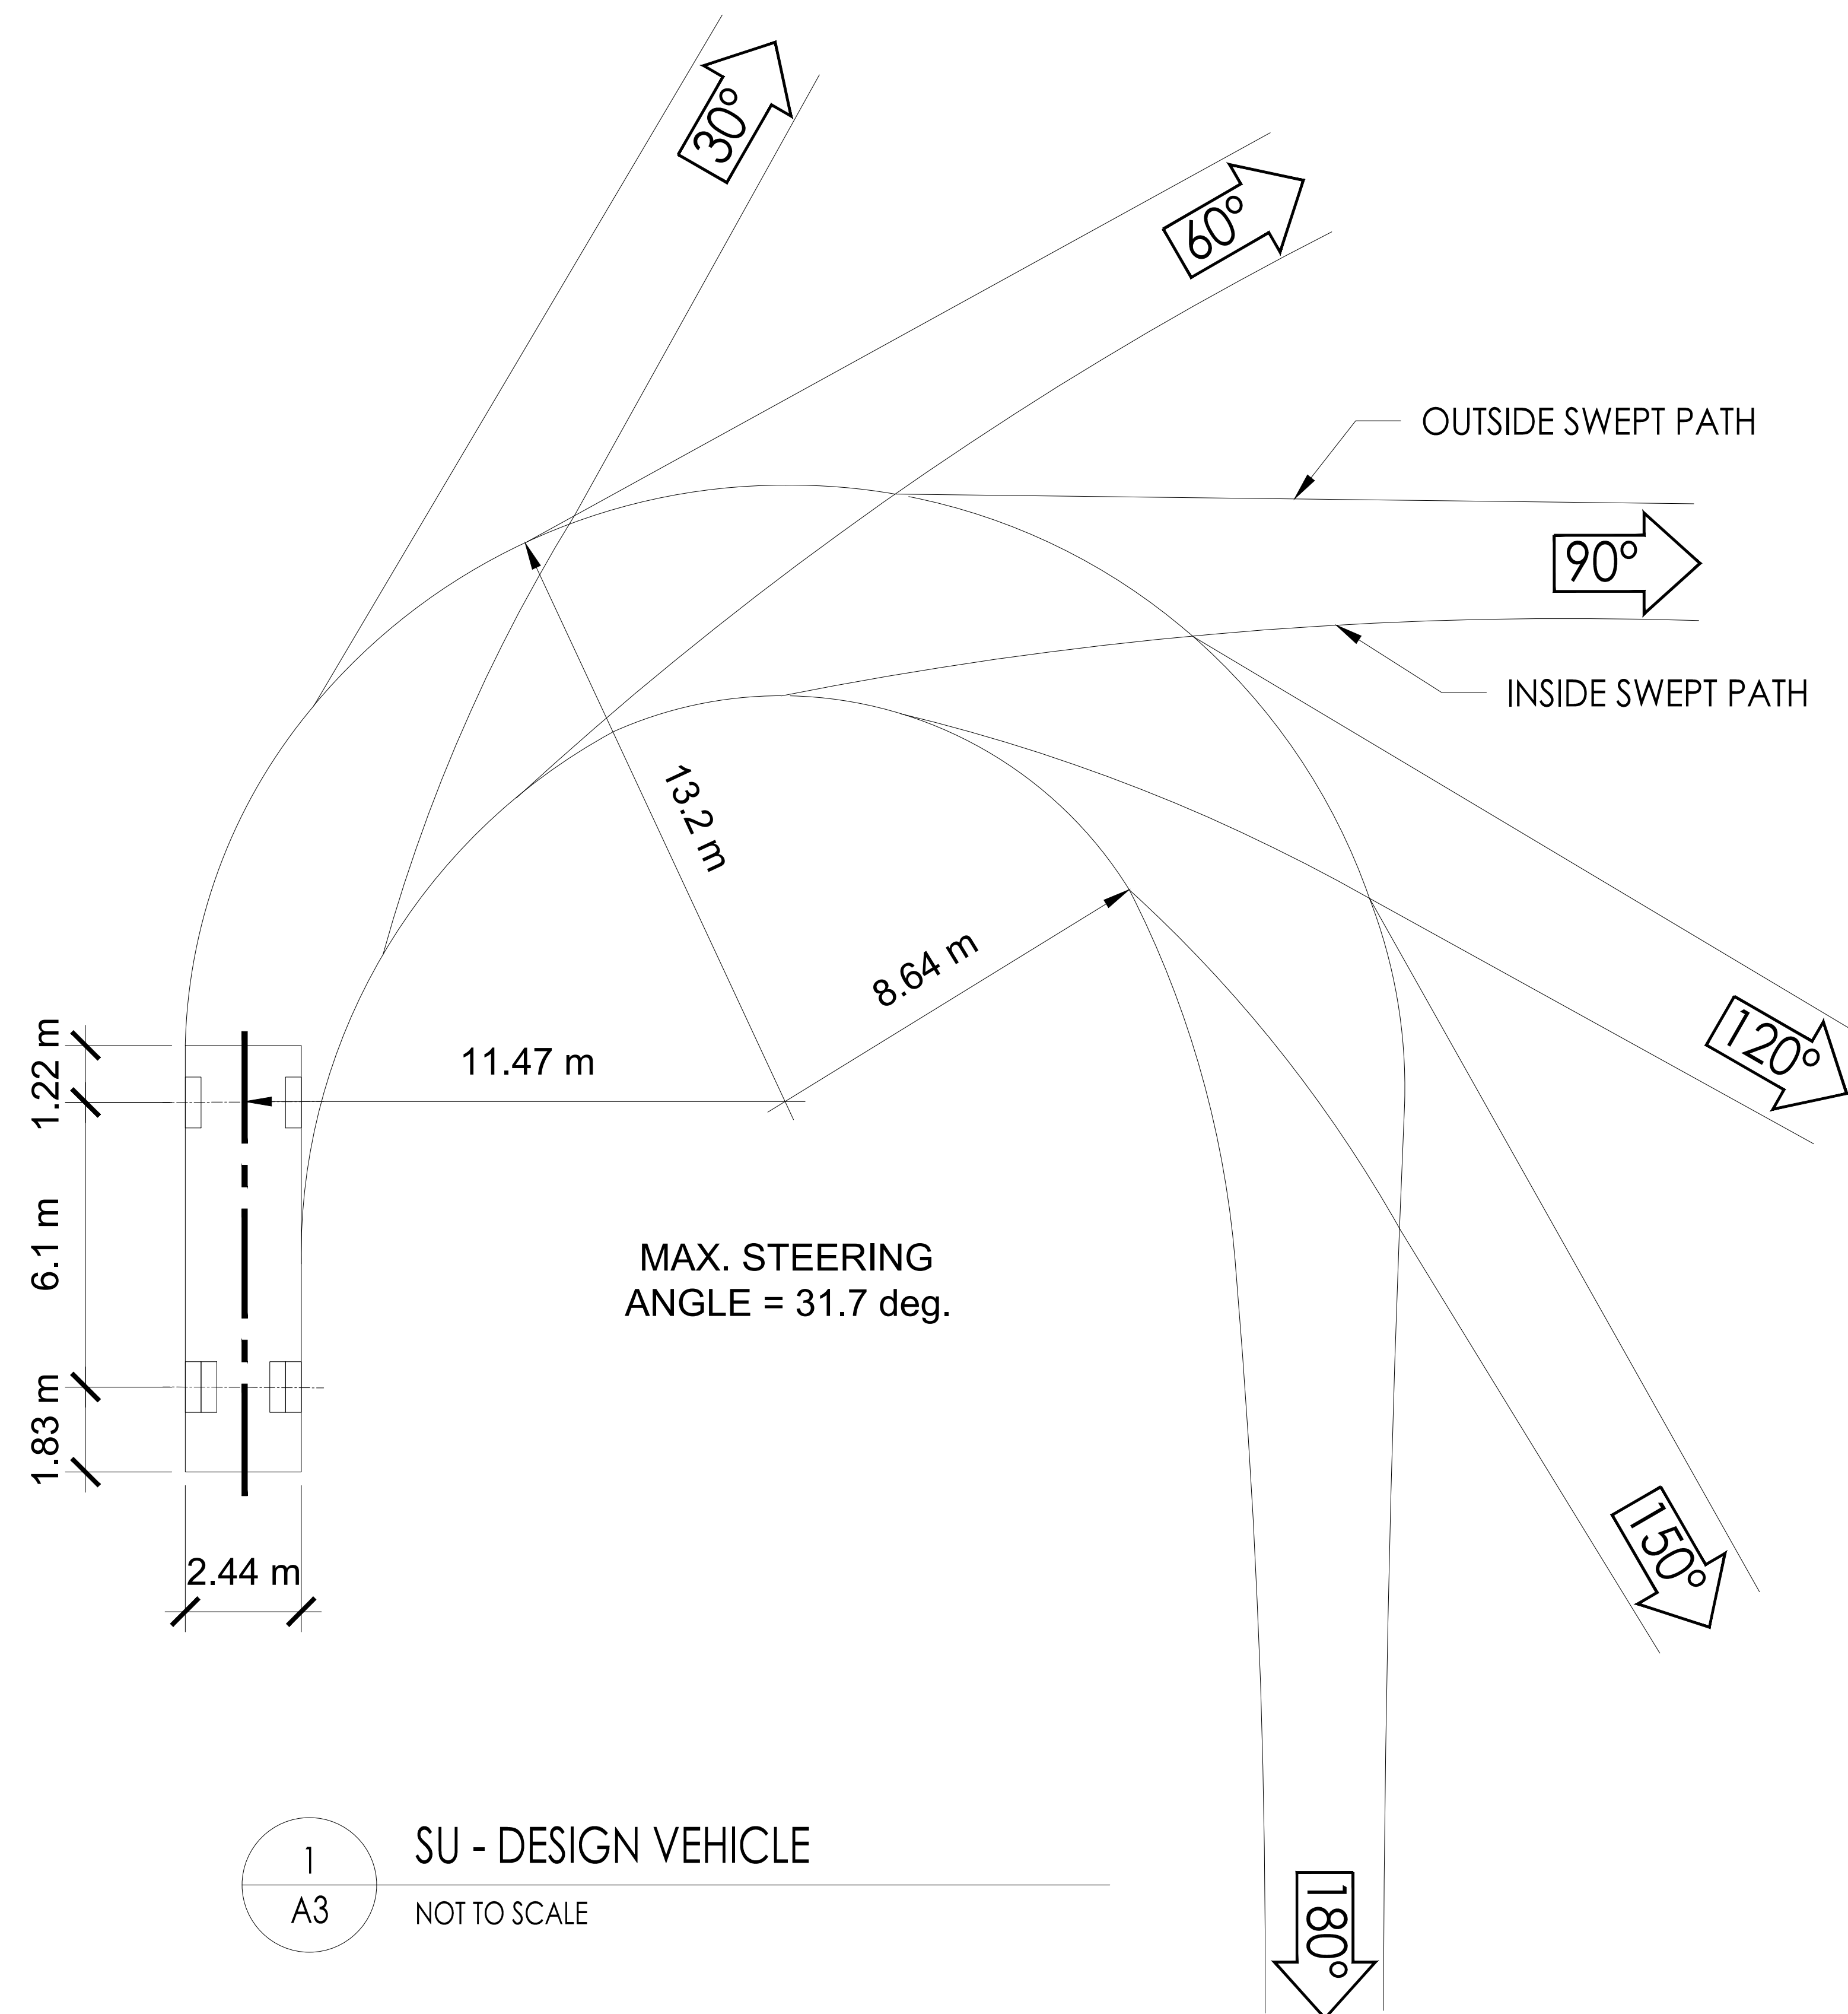

1 SU - DESIGN VEHICLE
A3 NOT TO SCALE

NO:	DATE:	ISSUED FOR:
1	2024.11.27	ISSUED FOR COORDINATION
2	2024.12.04	RE-ISSUED FOR COORDINATION
3	2024.12.06	ISSUED FOR SPA
4	2025.04.25	RE-ISSUED FOR SPA

