



Copyright Reserved

The Contractor shall verify and be responsible for all dimensions. DO NOT scale the drawing - any errors or omissions shall be reported to Stantec without delay.

The Copyrights to all designs and drawings are the property of Stantec. Reproduction or use for any purpose other than that authorized by Stantec is forbidden.


Legend

Notes

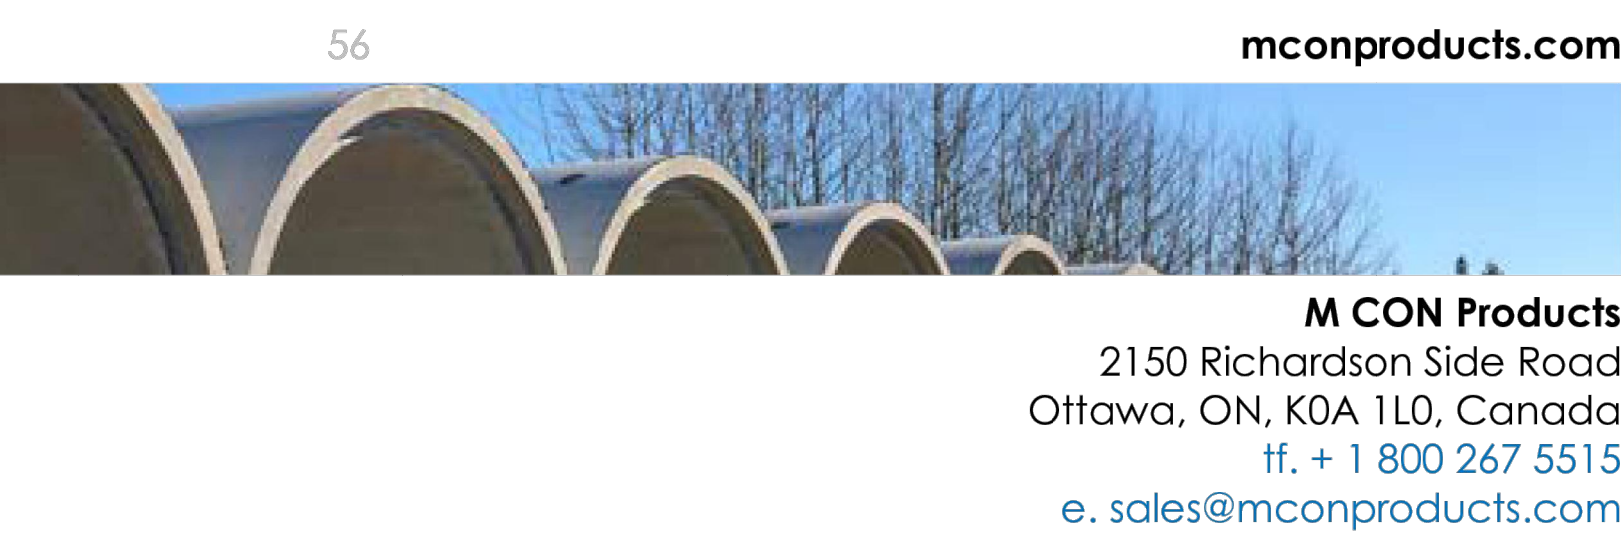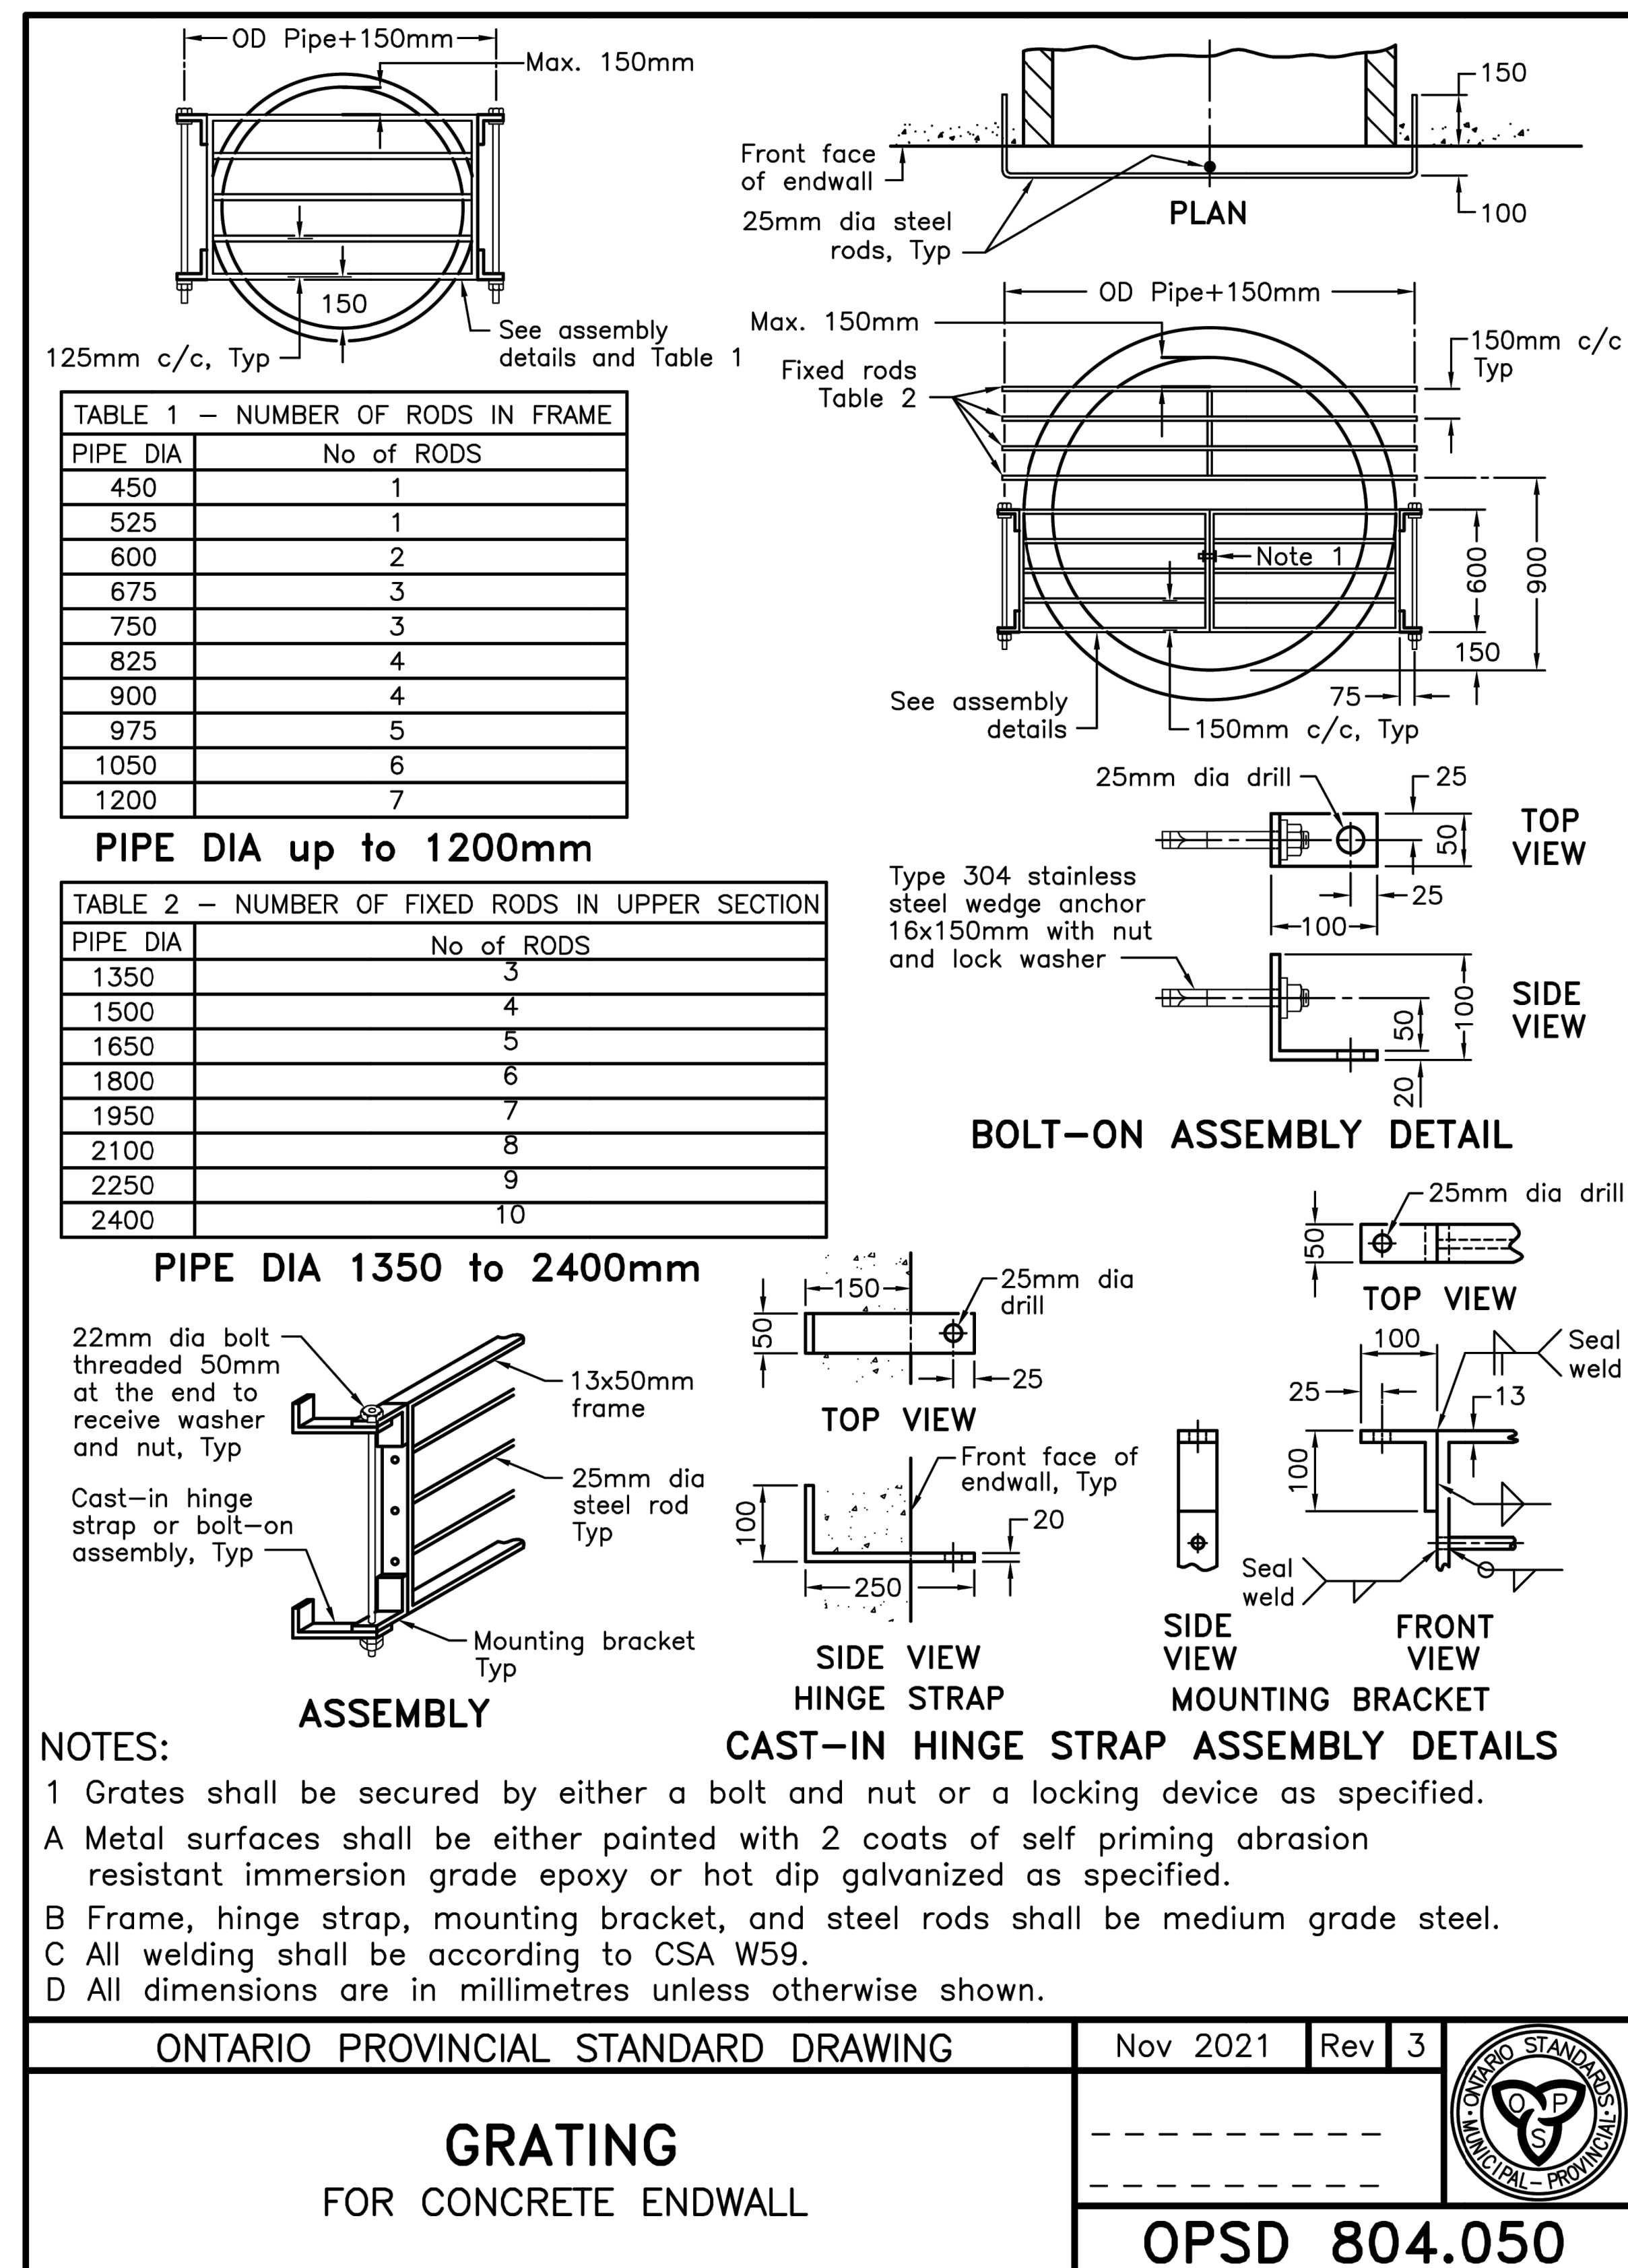

Box Name	Inside Dimensions	Outside Dimensions		Top Slab Thickness	Bott. Slab Thickness	Wall (W) Thickness
		A	B			
M-3-3	914 x 914	1218	1218	152	152	152
M-4	1219 x 1219	1677	1677	229	229	229
M-5	1524 x 1829	1982	2287	229	229	229
M-5.5	1829 x 1829	2287	2287	229	229	229
M-6.5	1829 x 2438	2287	2896	229	229	229
M-7.5	1829 x 3048	2287	3506	229	229	229
M-8	2438 x 2438	2896	2896	254	254	229
M-9	2438 x 3048	2896	3506	254	254	229
M-9.5	3048 x 3048	3506	3506	254	254	229
M-10	2438 x 3810	2896	4268	254	254	229
M-11	3048 x 3810	3506	4268	254	254	229
M-12	3810 x 3810	4260	4260	254	254	229
M-13	2438 x 4270	2896	4728	254	254	229
M-14	3048 x 4270	3506	4728	254	254	229
M-15	3810 x 4270	4260	4728	300	300	229
M-16	4270 x 4270	4728	4728	300	300	229

Wetcast Maintenance Hole Box Chambers

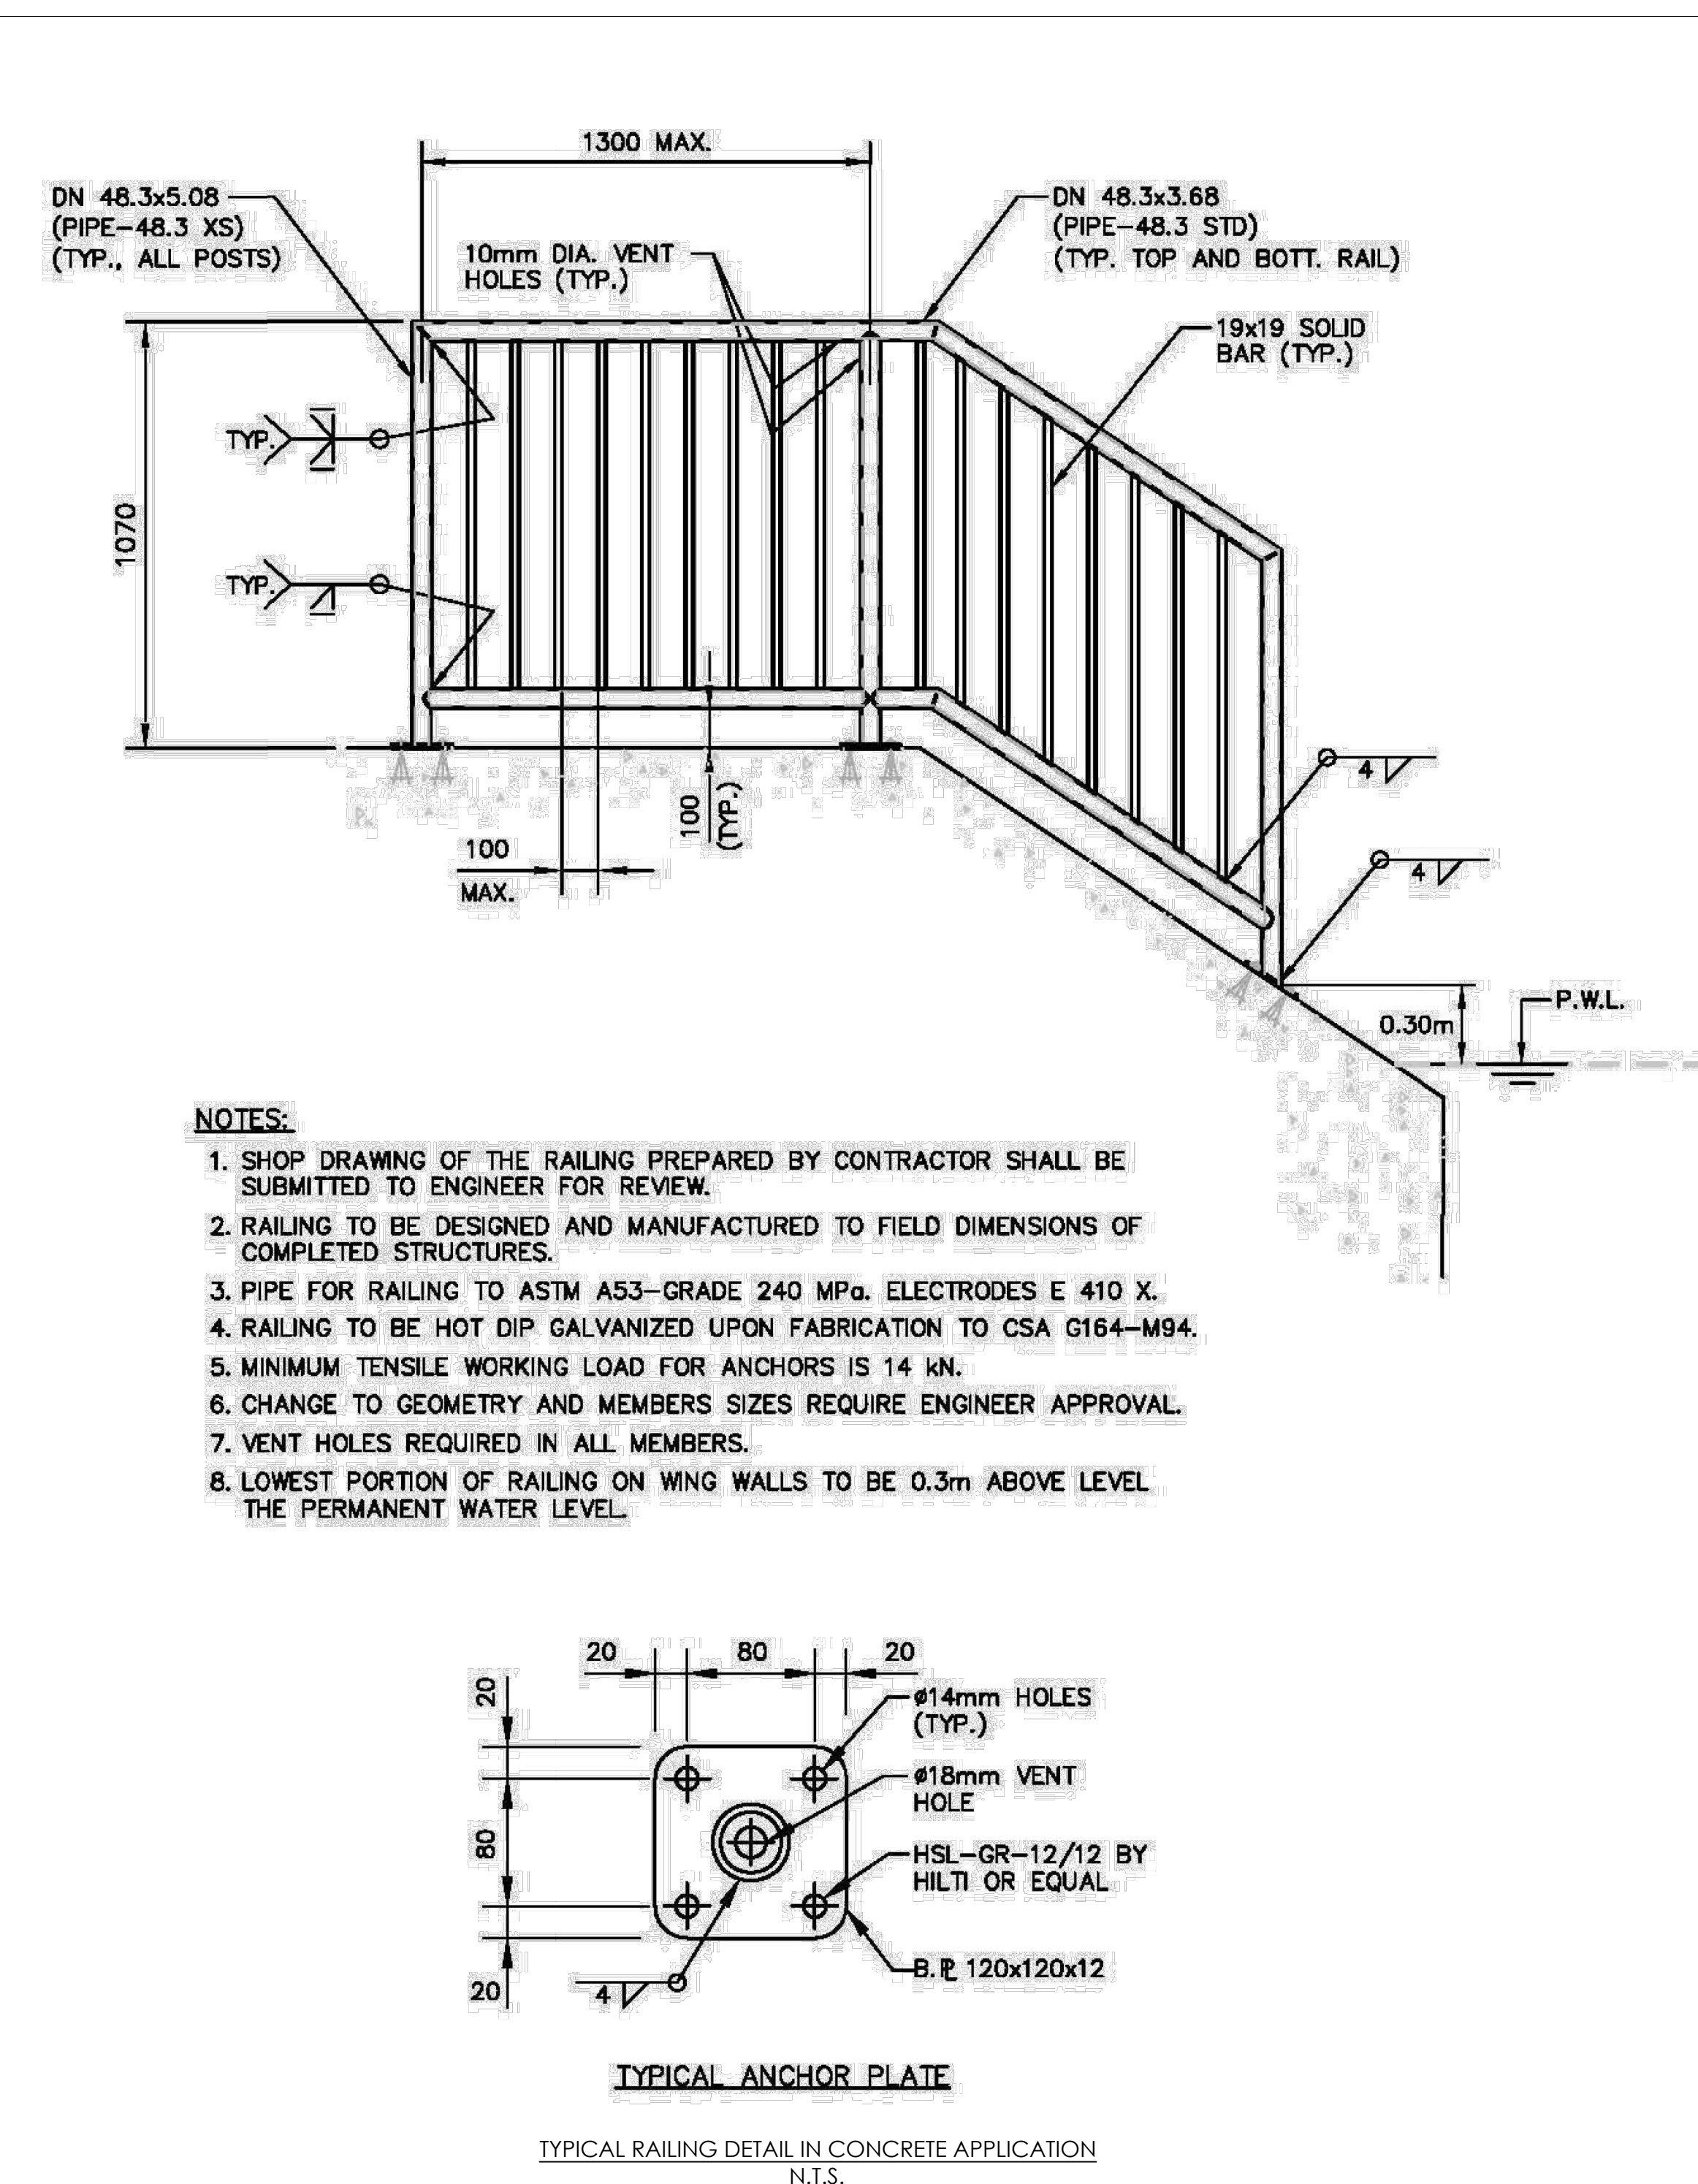

2	REVISED PER SITE PLAN AND CITY COMMENTS	MJS	PM	26.09.07
1	REVISED PER CITY COMMENTS	MJS	PM	26.04.08
0	ISSUED FOR REVIEW	MJS	PM	25.08.08
Revision		By	Appd.	YY MMJJ
File Name : I60402138 DB.dwg		D1	MJS	25.07.07
		Dwn.	Ckhd.	YY MMJJ
			Dgn.	

Permit-Seal



Client/Project
W.O. Stinson & Son Ltd.

VEHICLE YARD SERVICE BUILDING
301 SOMME STREET
OTTAWA, ON, CANADA

Title

POND DETAILS

Project No.	Scale
-------------	-------

Project NO.	Score
160402138	

Drawing No.	Sheet	Revision
-------------	-------	----------

PD-3

9 of 9

2