



This key plan shows location of elevation markers.
Refer to next pages for building transition.

Issues

All measurements are to be checked and verified on site by the contractor before proceeding with work.





Do not scale drawings

Drawn by: Author
Checked by: Checker
Project No: 9915-96
Scale: As indicated

First issued: 2025-11-05
Current issue: 10
Issue date: 2026-04-30


SITE KEY PLAN - BUILDING ELEVATIONS

Drawing No.: **A500.0**

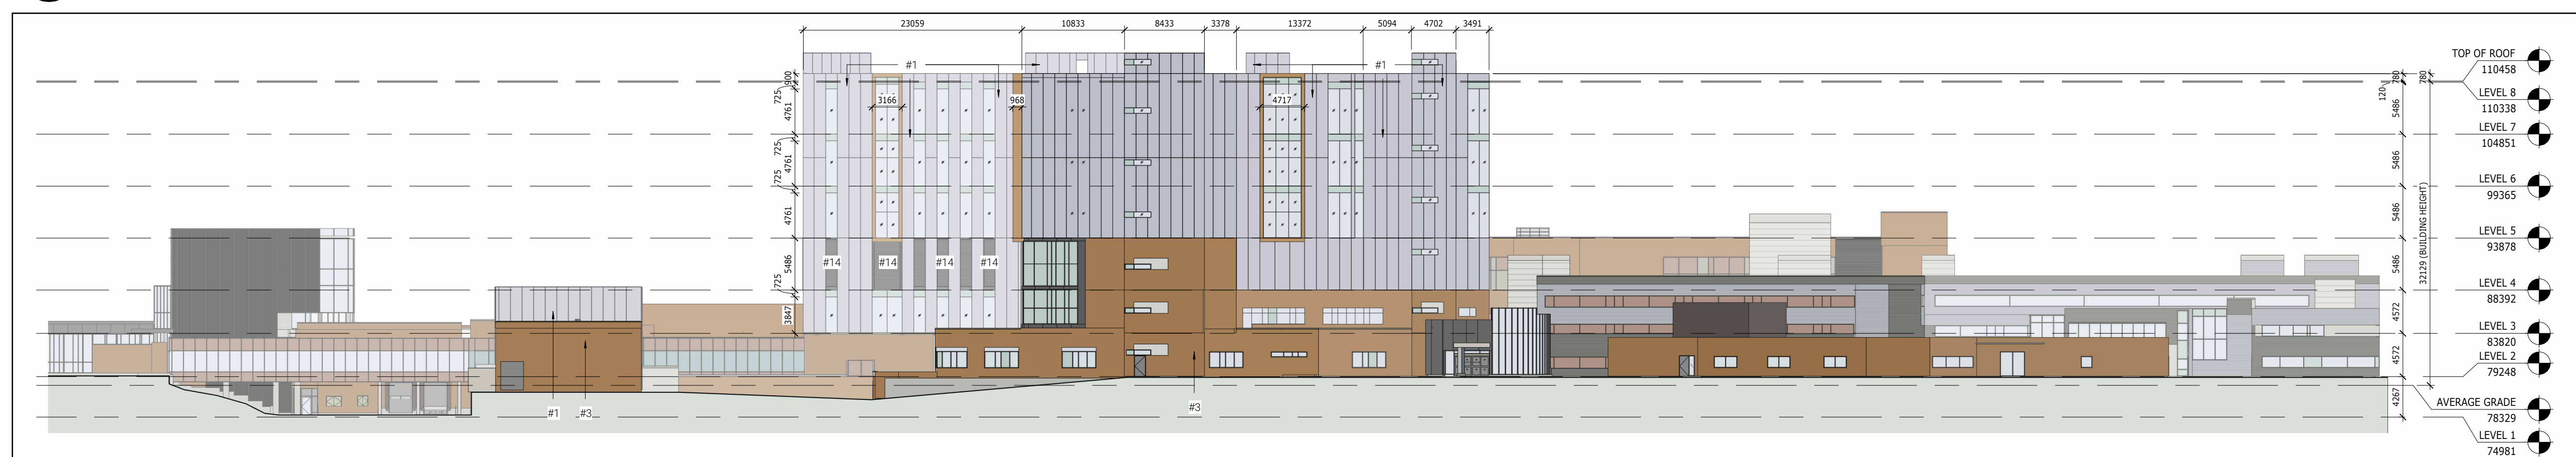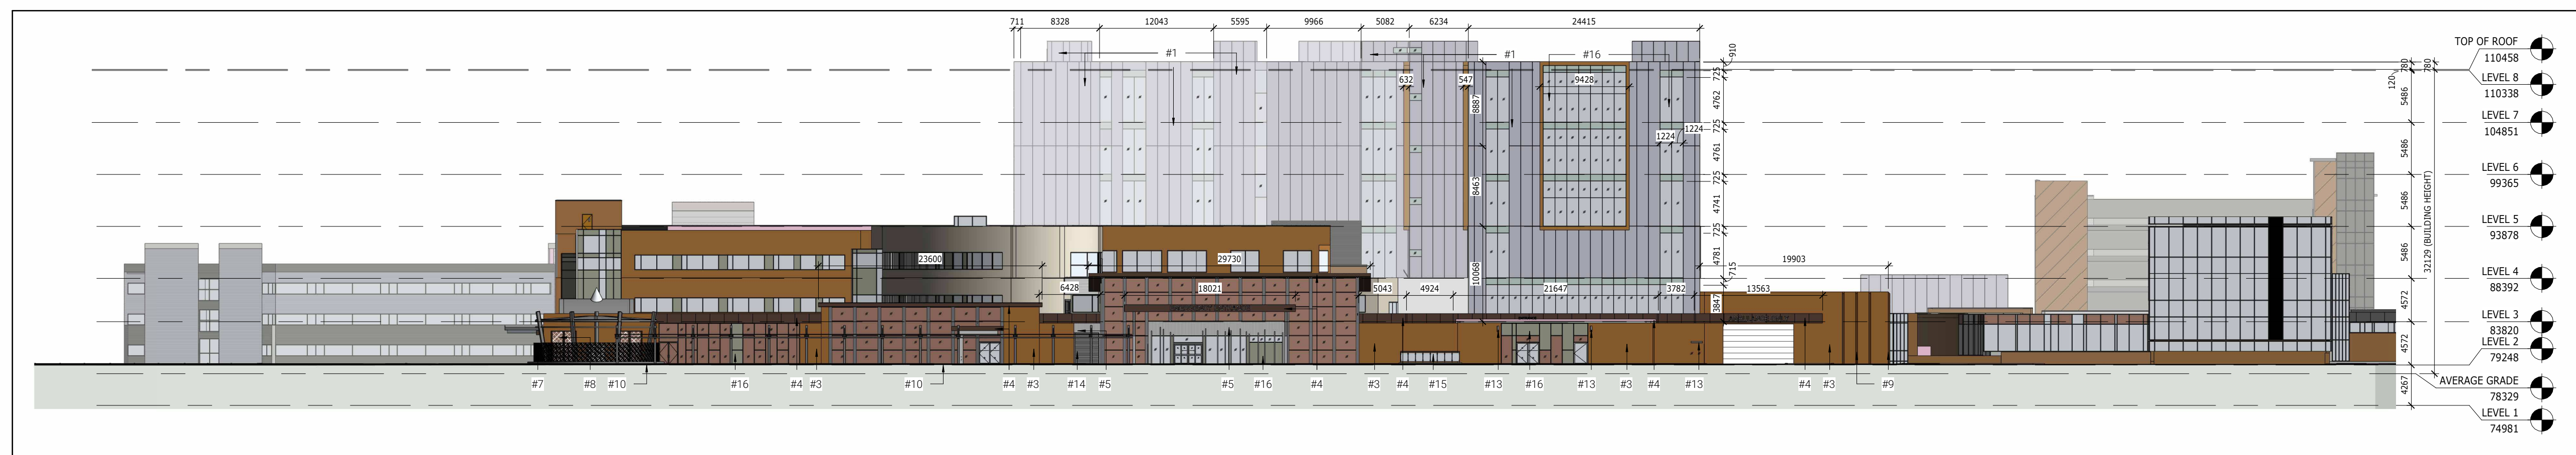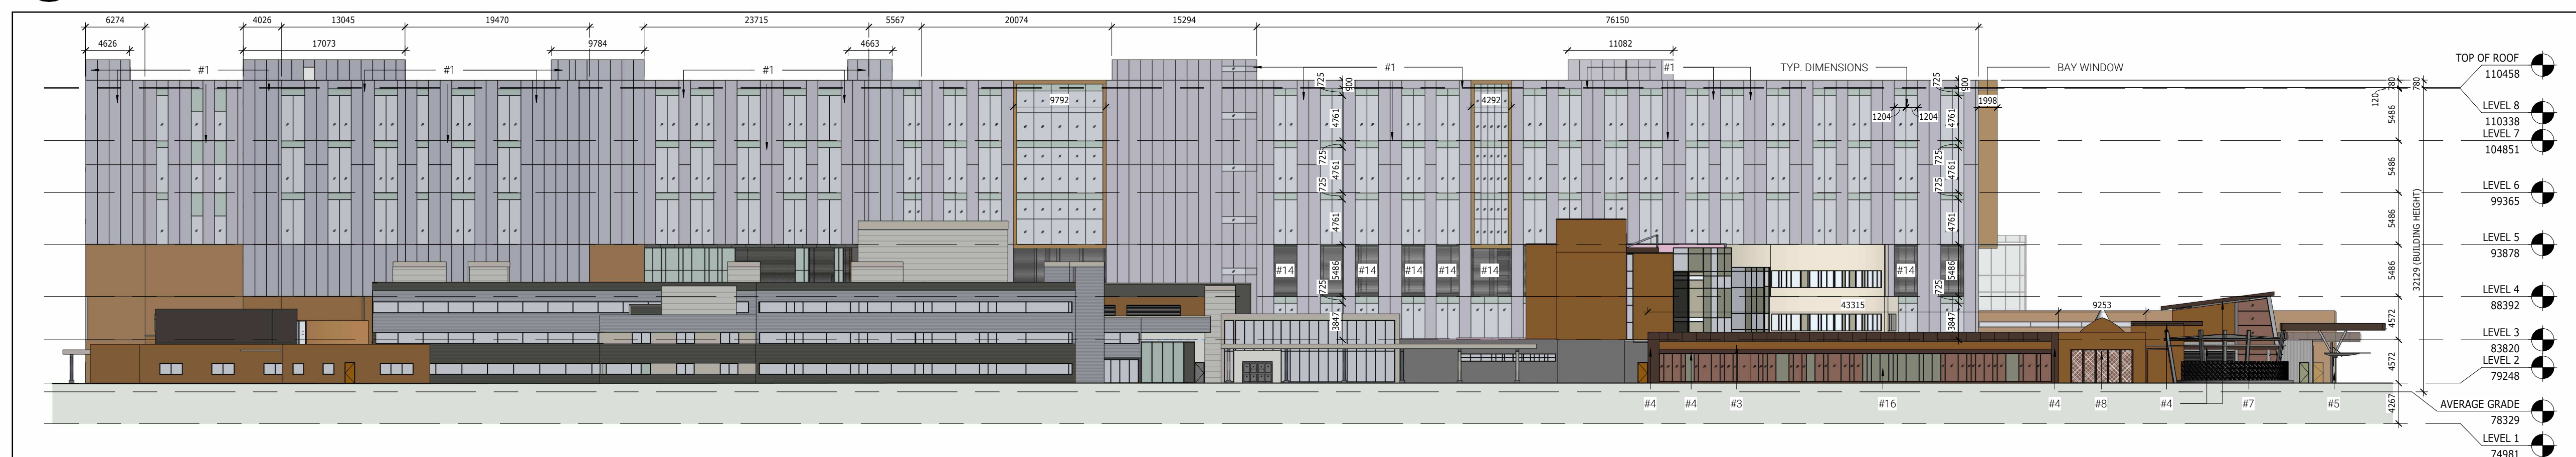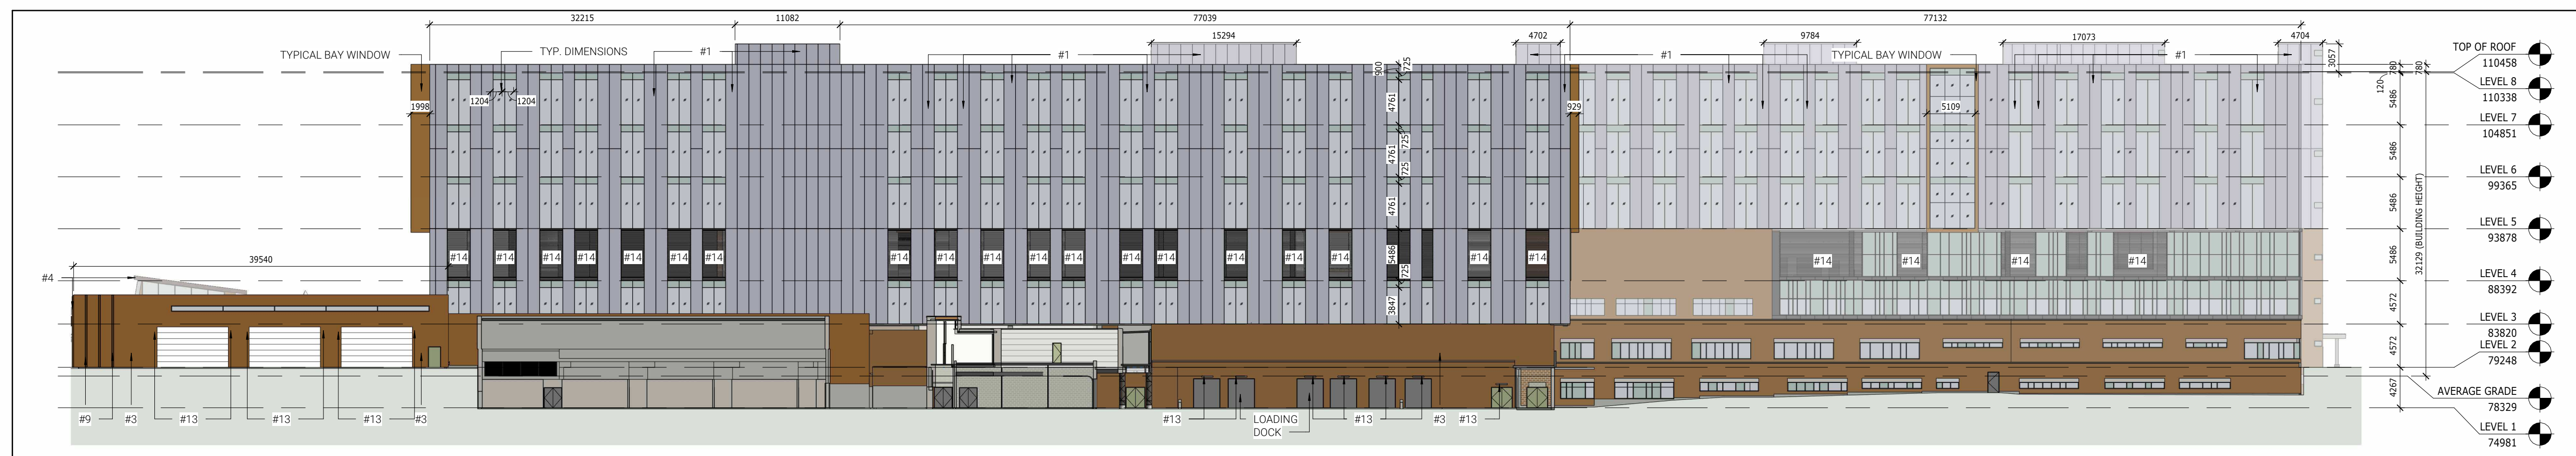


10	25% DD CHECKPOINT	2026-04-30
8	Stage 2.1 Block Schematic Resubmission	2025-11-05
NO.	ISSUED	DATE


2026-09-04 11:22:16
Autodesk Docs://9915-96 - QCH Part 4 Expansion/A-9915-QCH_p4a expansion_annotation.rvt

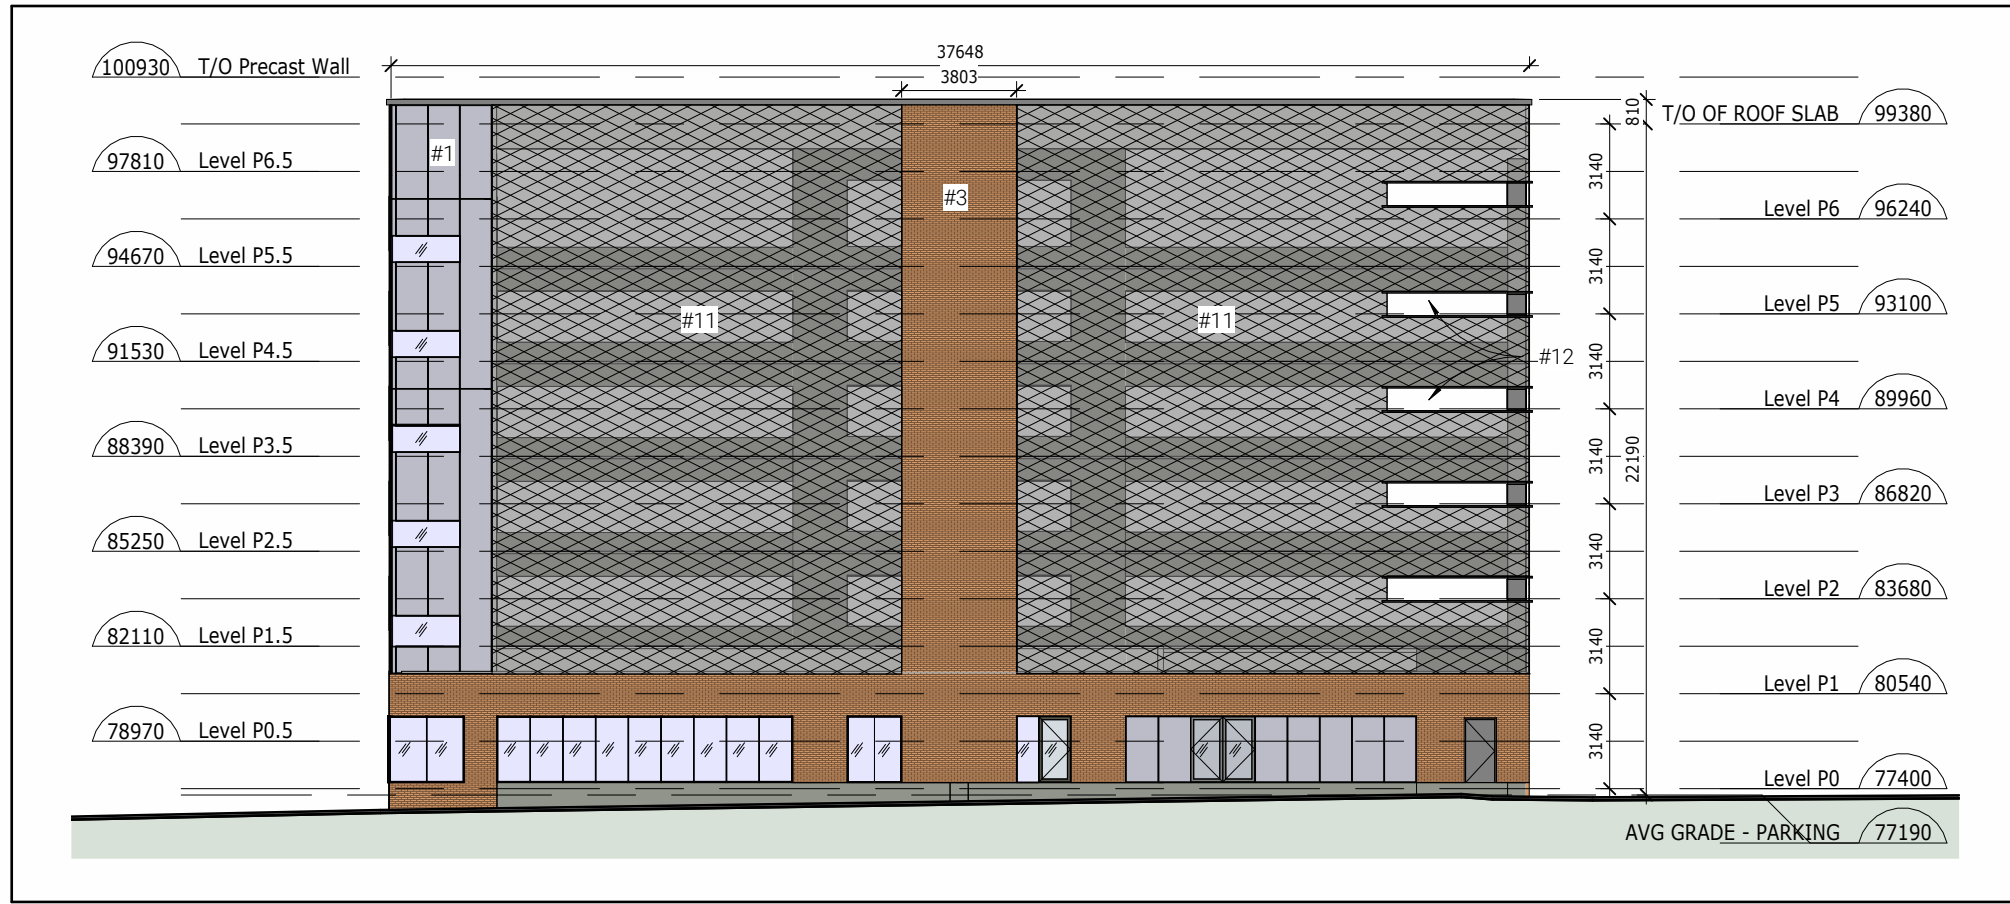


1 EAST ELEVATION-NEW PARKING GARAGE
1 : 250

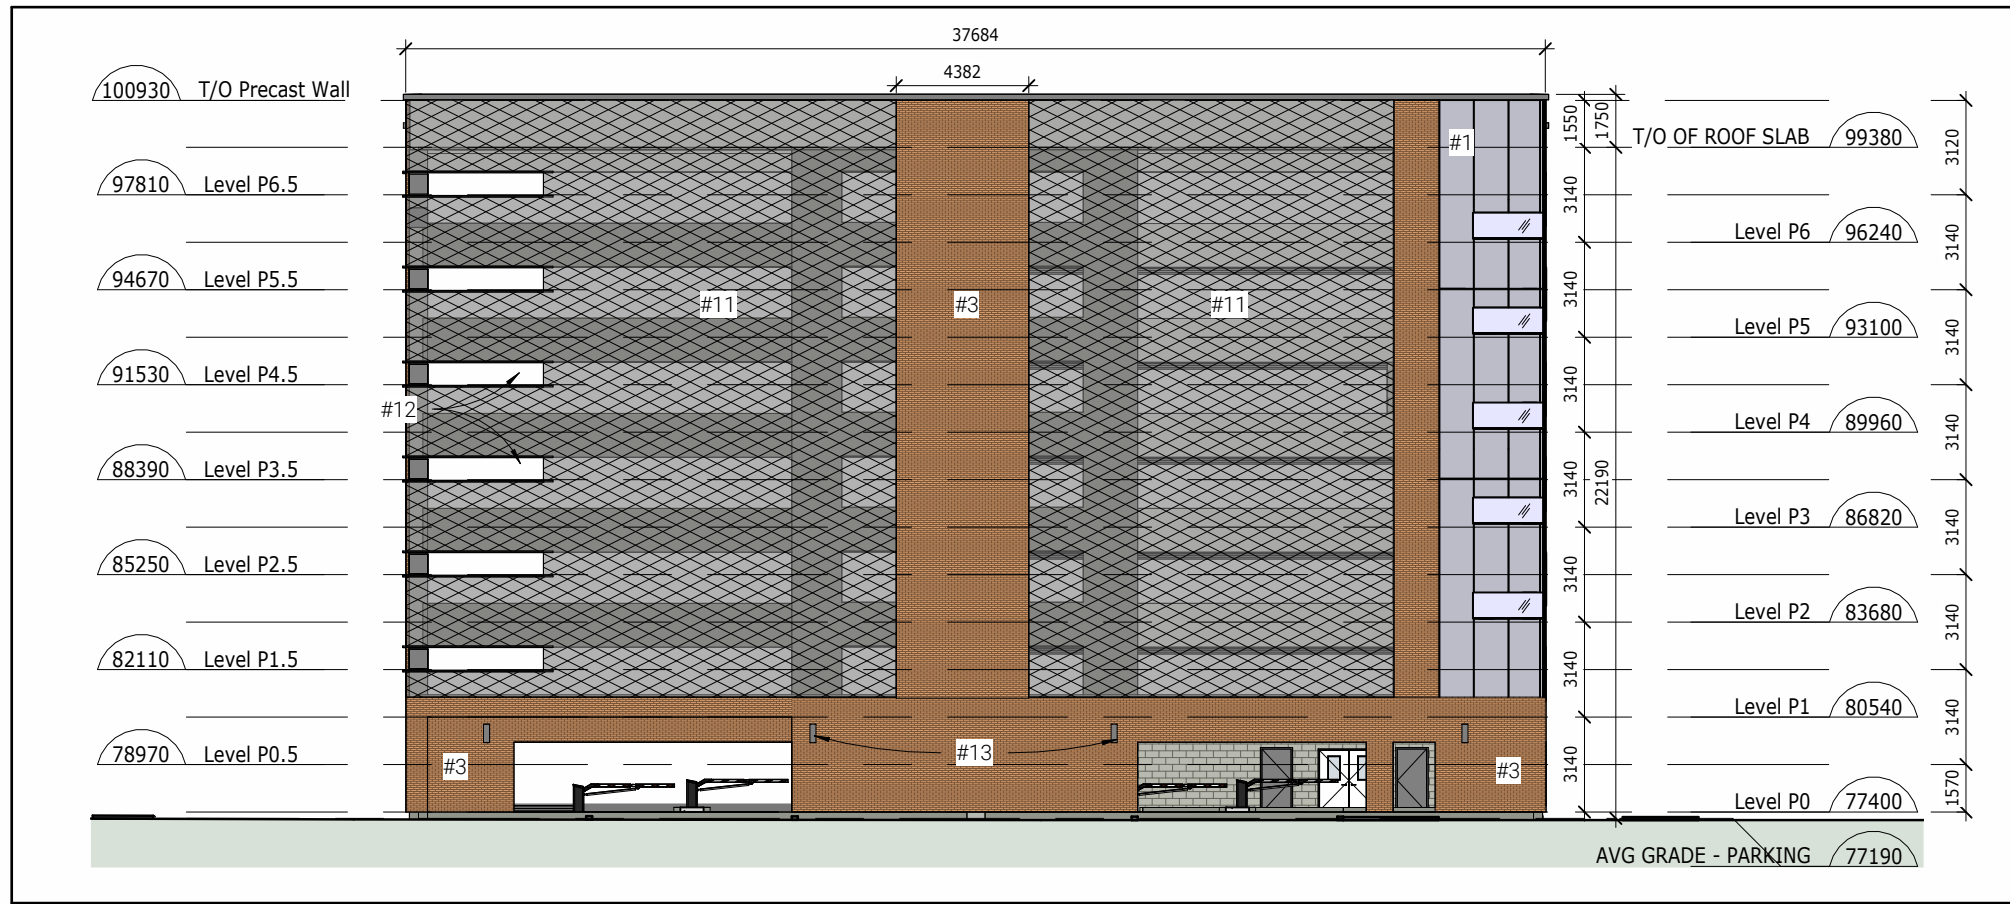


3 WEST ELEVATION-NEW PARKING GARAGE
1 : 250

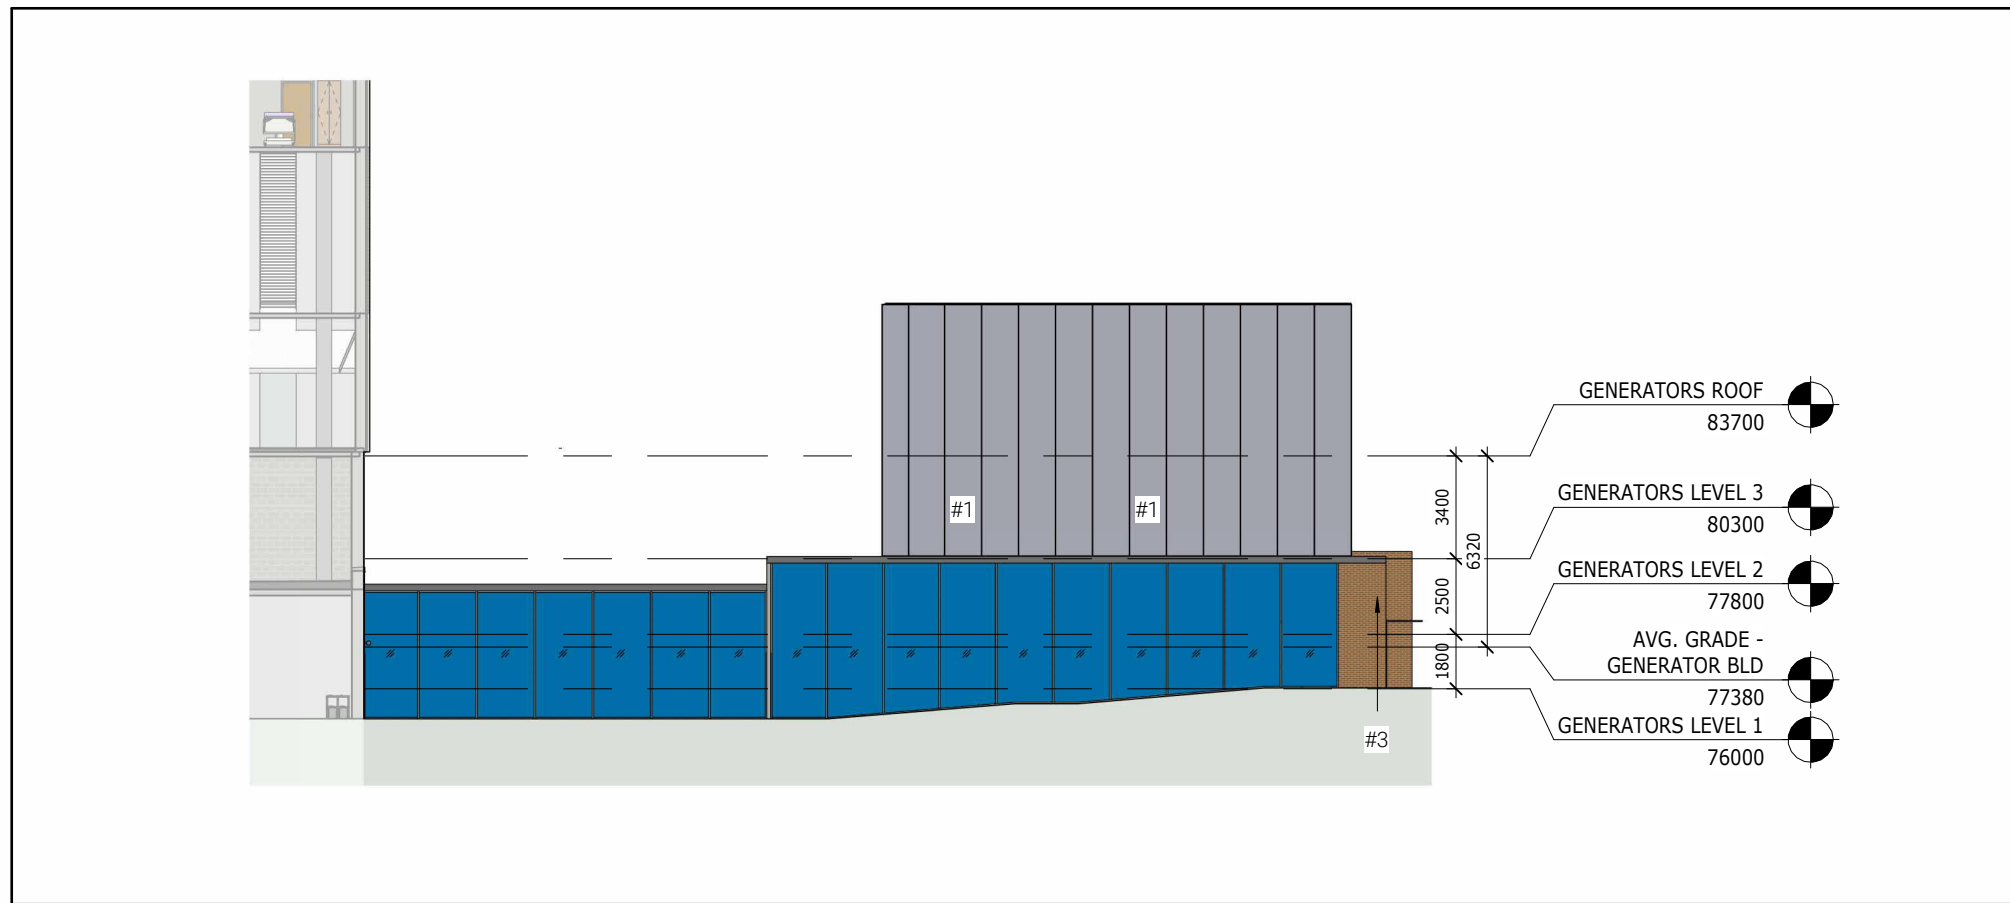


5 EAST ELEVATION-GENERATORS BUILDING
1 : 250

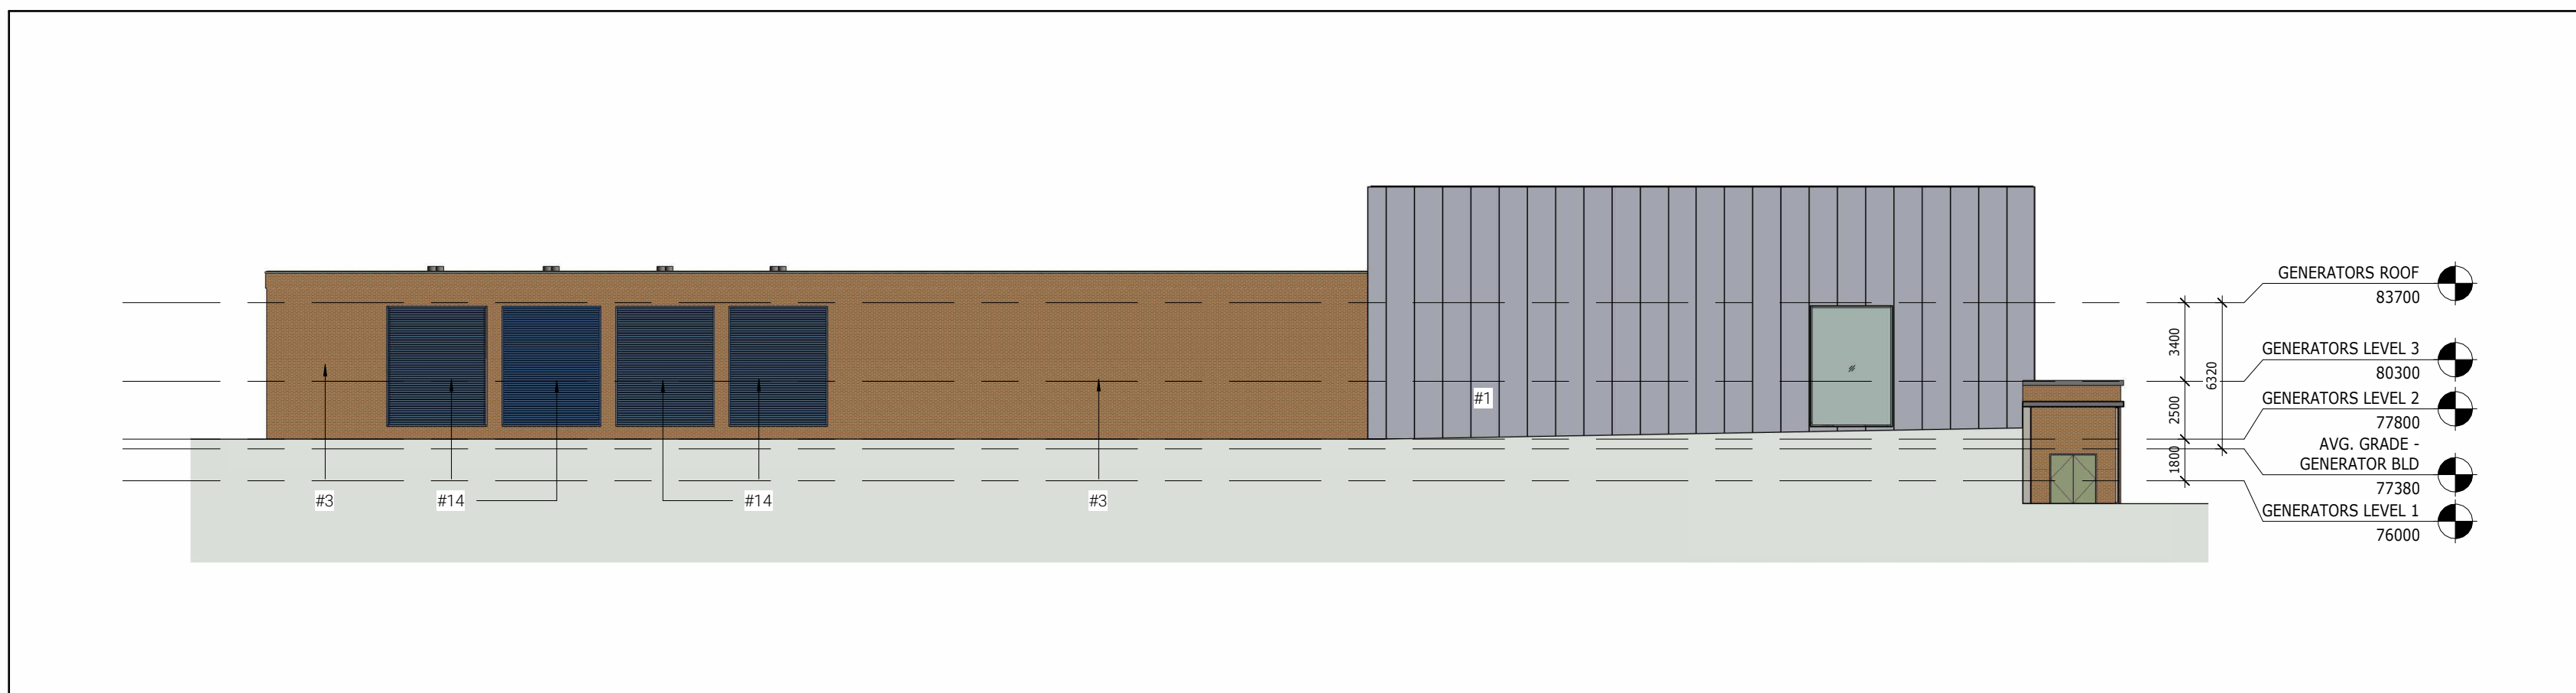


7 SOUTH ELEVATION-GENERATORS BUILDING
1 : 250

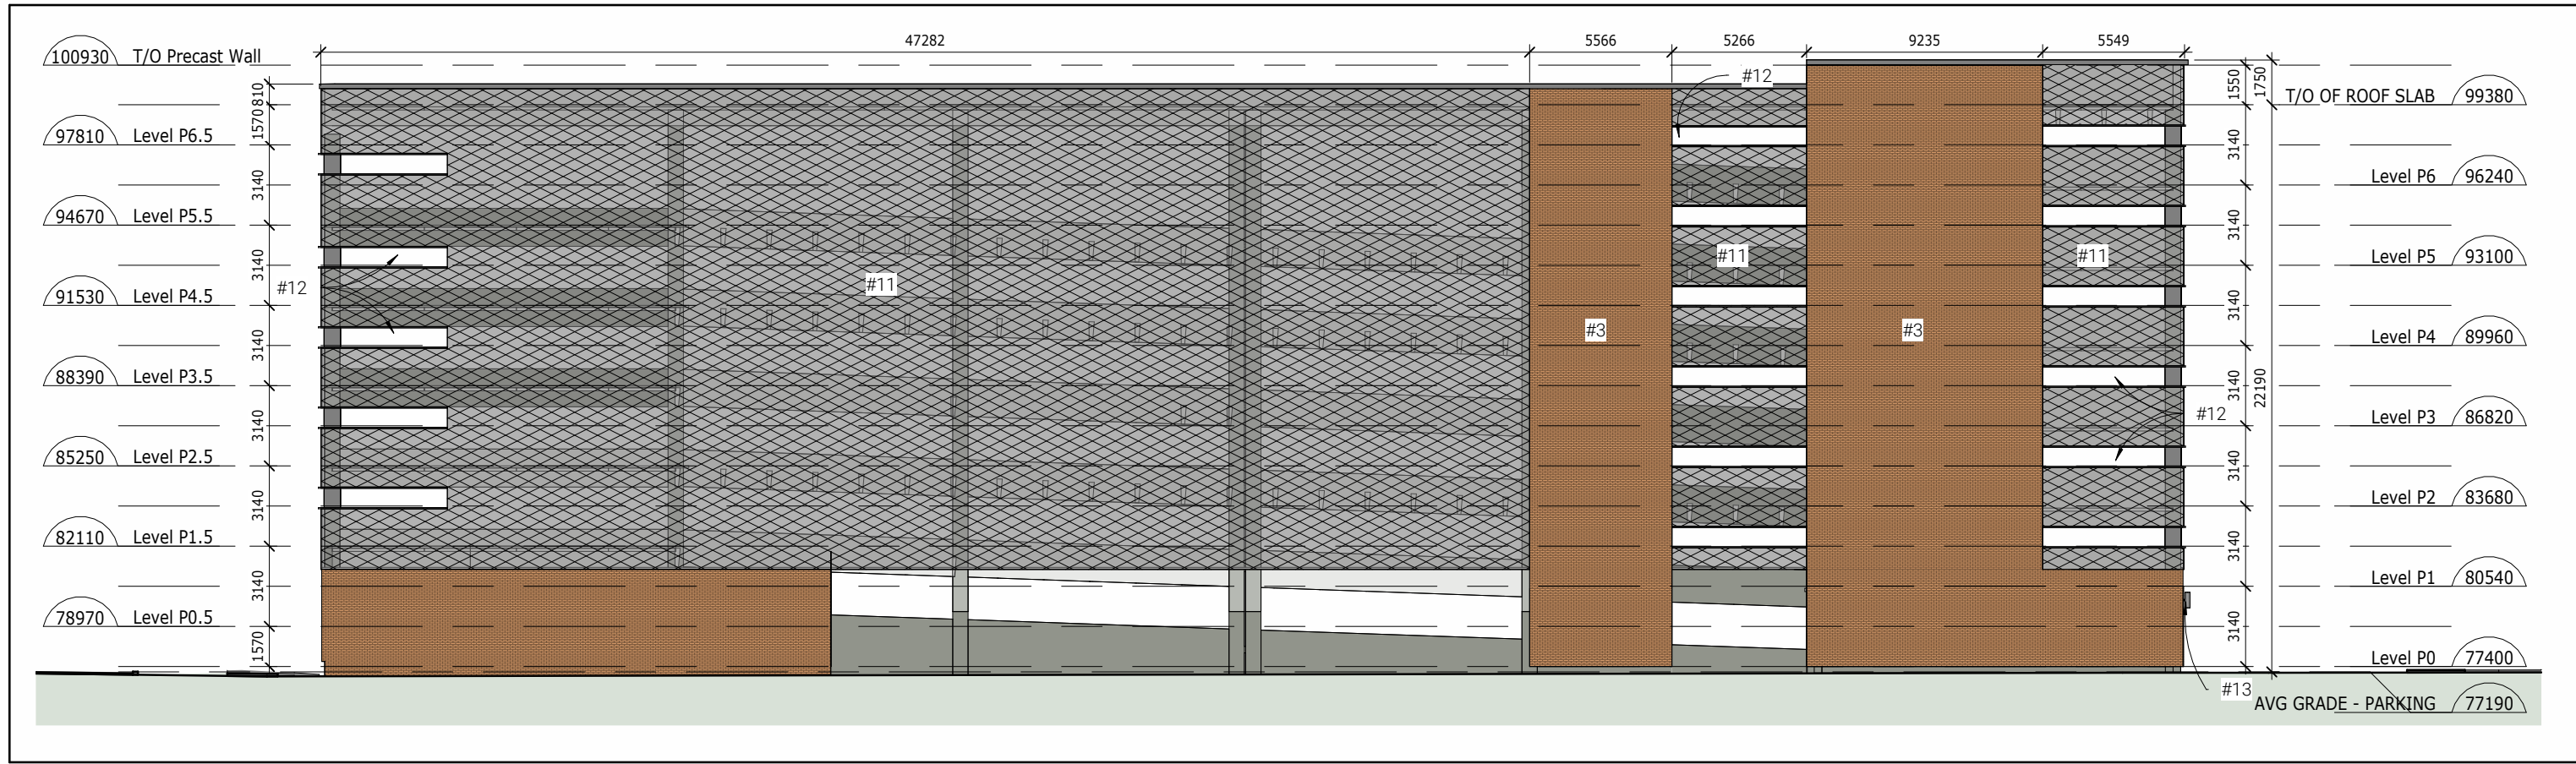

2 NORTH ELEVATION-NEW PARKING GARAGE
1 : 250

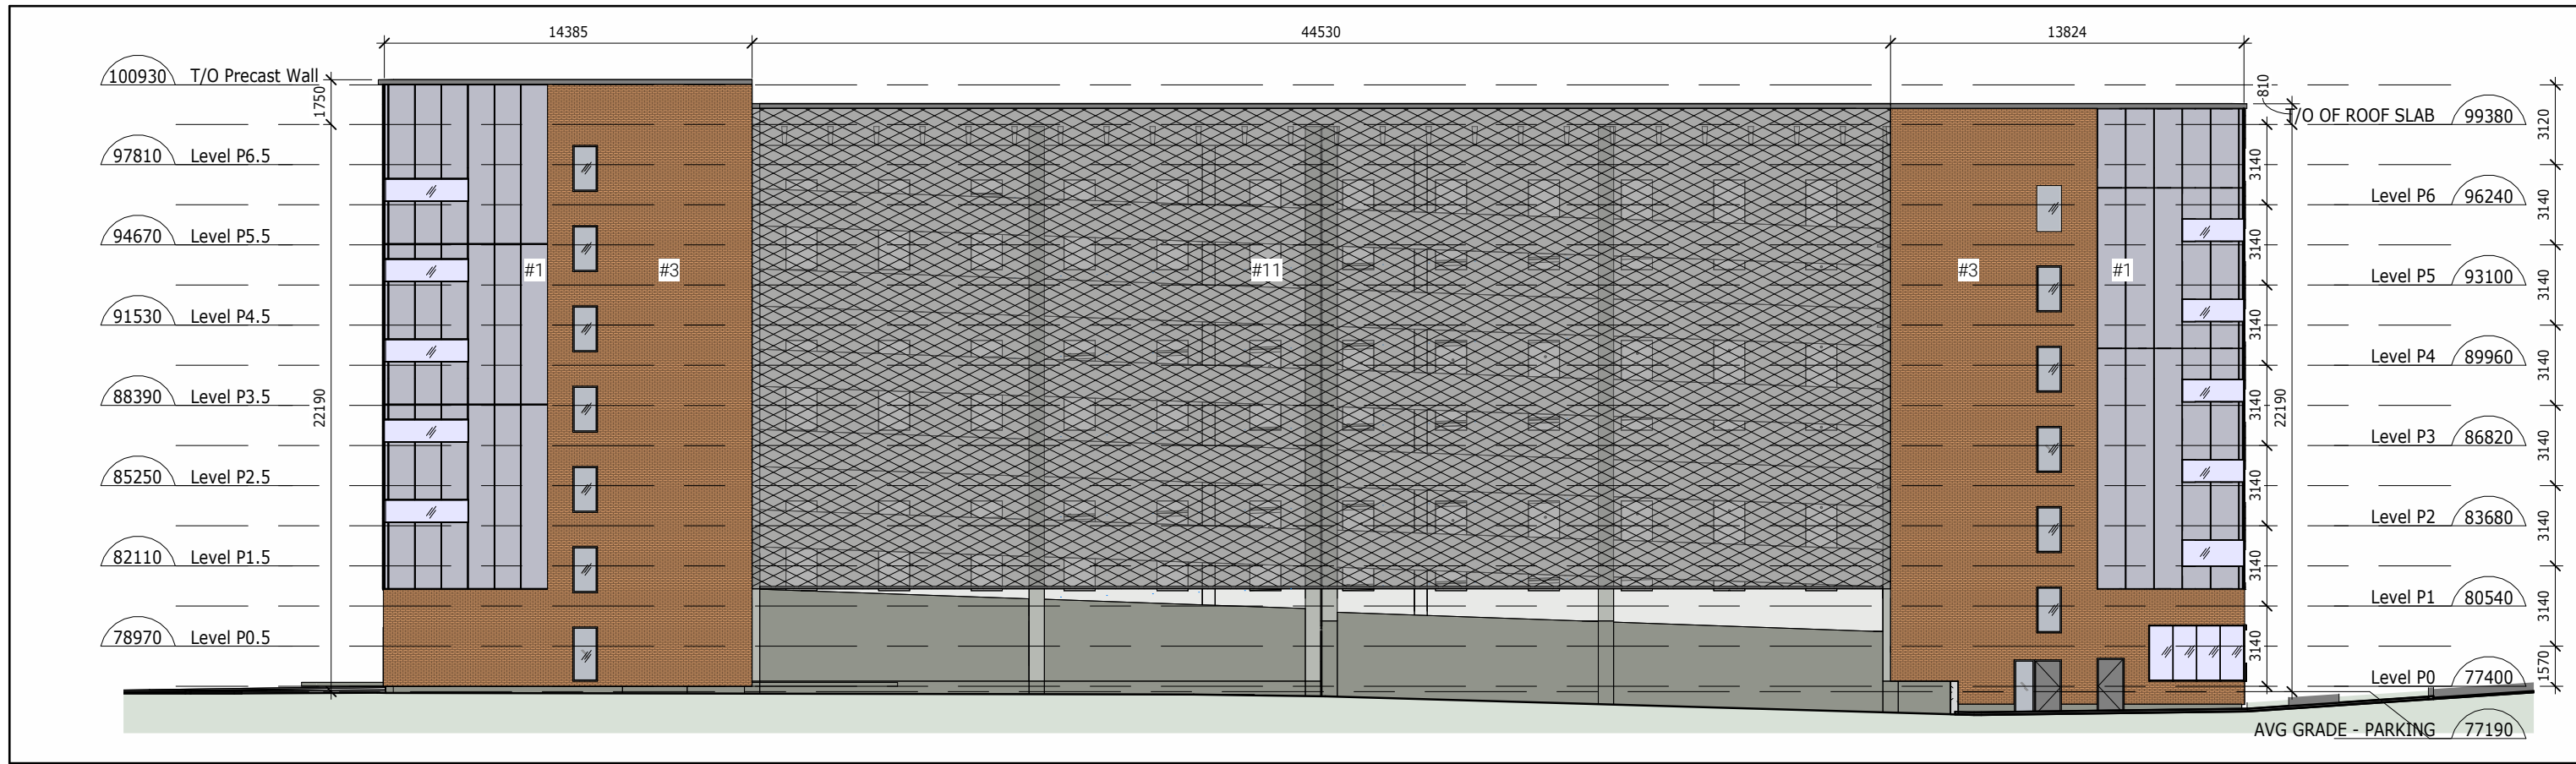

4 SOUTH ELEVATION-NEW PARKING GARAGE
1 : 250

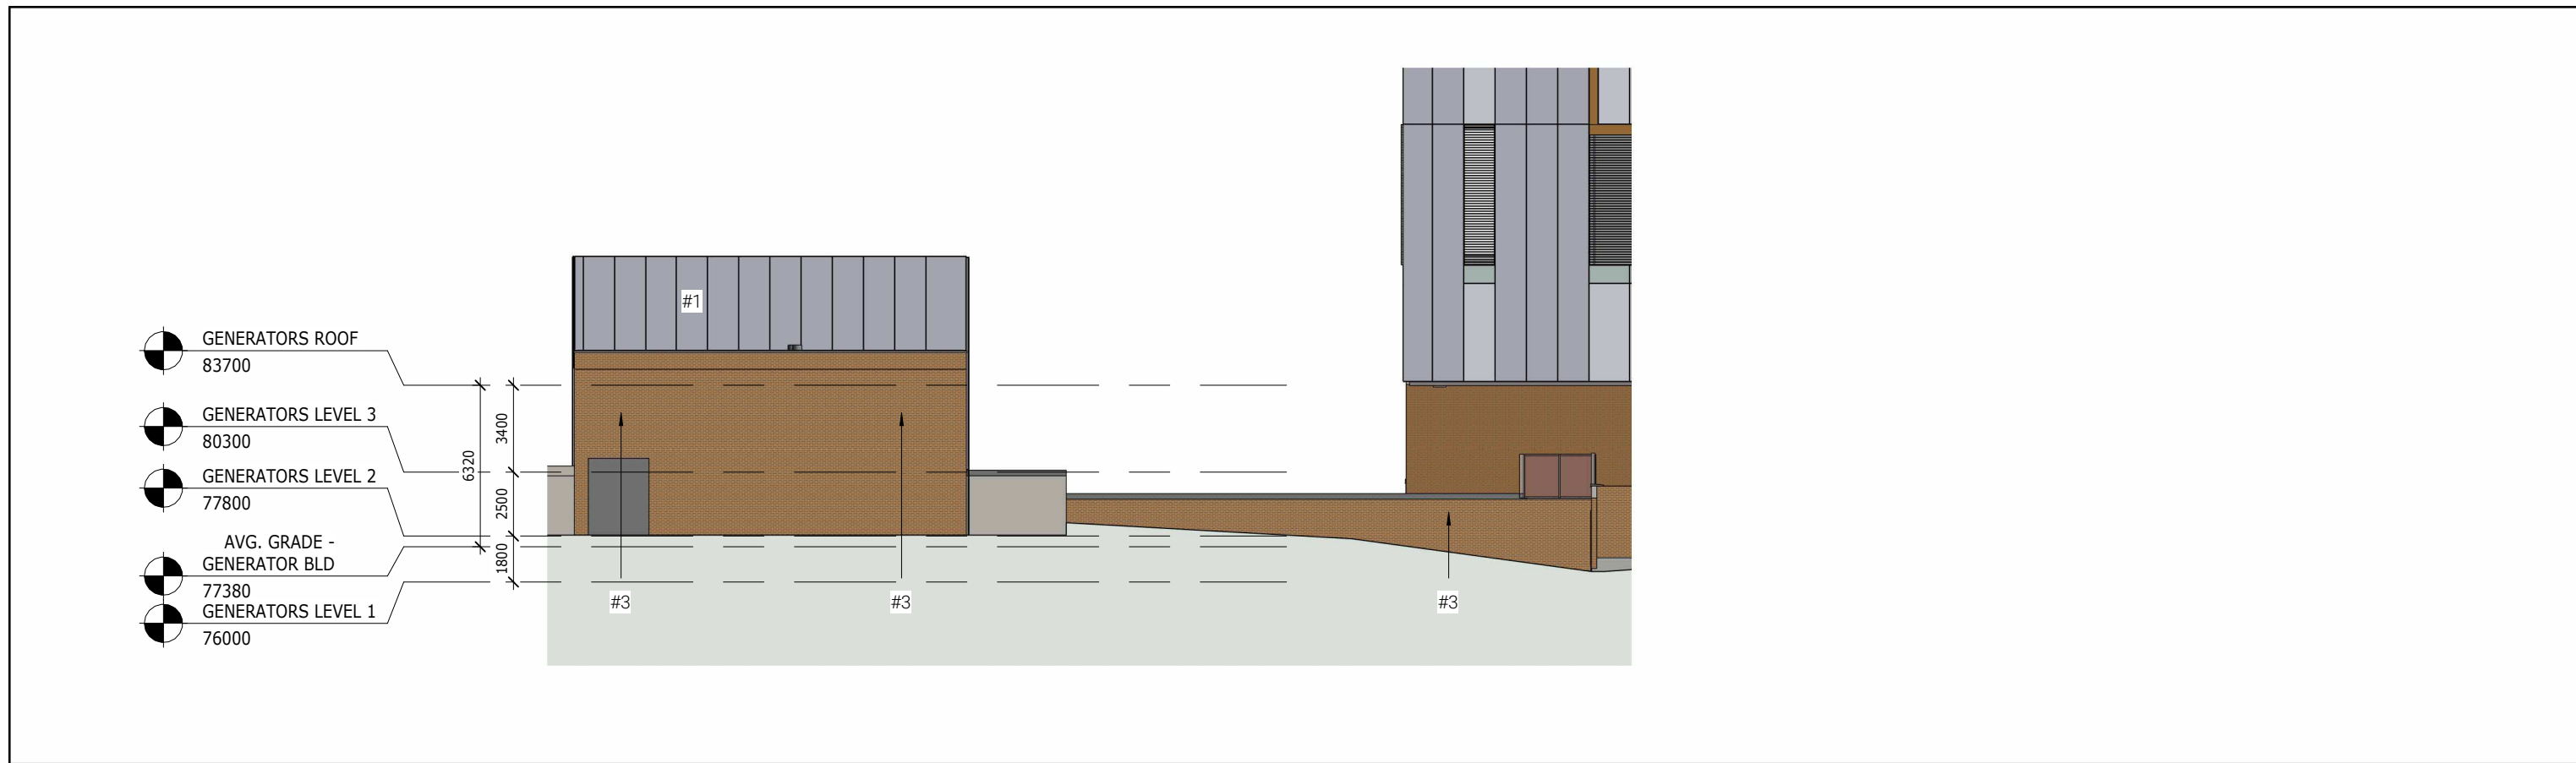

6 WEST ELEVATION-GENERATORS BUILDING
1 : 250

Owner: **Queensway Carleton Hospital**
3045 BASELINE RD, OTTAWA, ON, K2H 8P4, 613-721-2000


Architect: **PARKIN**
PARKIN ARCHITECTS LIMITED
200 LAURIER ST W, SUITE 300, OTTAWA, ON, K1P 6M7, 613-739-7700

Civil Engineer: **NOVATECH ENGINEERING CONSULTANTS LTD.**
240 MICHAEL COWPLAND DR, OTTAWA, ON, K2M 1P6, 613-254-9643

Surveyor: **Stantec**
STANTEC GEOMATICS LTD.
1331 CLYDE AVE, OTTAWA, ON, K2C 3G4, 613-722-4420

Landscape Architect: **C.S.W.**
CORUSH SUNDERLAND WRIGHT
319 McRAE AVE, OTTAWA, ON, K1Z 0B9, 613-729-4536

Mechanical/Electrical Engineers: **VR ENGINEERING FORWARD**
VANDERWESTEN & RUTHERFORD ASSOCIATES INC.
1130 MORRISON DR, OTTAWA, ON, K2H 9N6 613-563-2100

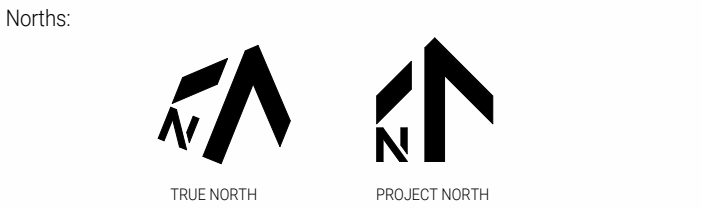

NO.	ISSUED	DATE
14	Issued for SPA Resubmission 1	2026-09-04
10	25% DD CHECKPOINT	2025-04-30
8	Stage 2.1 Block Schematic Resubmission	2025-11-05

Issues

All measurements are to be checked and verified on site by the contractor before proceeding with work

Do not scale drawings

Drawn by: Author
Checked by: Checker
Project No: 9915-96
Scale: 1 : 250

First issued: 2025-11-05
Current issue: 14
Issue date: 2026-09-04

Project Name: **QUEENSWAY CARLETON HOSPITAL PART 4 EXPANSION**

Project Address: **3045 BASELINE ROAD, OTTAWA, ON, K2H 8P4 613-721-2000**
PROPERTY IDENTIFICATION NO. 04698-0083 (LT)

Sheet Title: **BUILDING ELEVATIONS- PARKING GARAGE & GENERATOR ROOM**

Drawing No.: **A500.2**