

Key Plan

[illegible]

Issues

All measurements are to be checked and verified on site by the contractor before proceeding with work

Scale: 1:400

Drawn by: UP
Checked by: SB
Original Issue Date: 2025-01-29
Project No: 9915-96

Consultants:



Sheet Title:

Lighting
Site Plan (North)
Demolition

Drawing No.

E060

FIXTURE SCHEDULE (EXISTING)		
SYMBOL	DESCRIPTION	MTG HT &
	POLE MOUNTED LIGHTING	12' POLE
	POLE MOUNTED LIGHTING	20' POLE
	POLE MOUNTED LIGHTING DOUBLE HEAD	20' POLE
	POLE MOUNTED LIGHTING	30' POLE
	BOLLARD	----
	4' LINEAR RECESSED FIXTURE	SOFFIT
	150MM SQUARE RECESSED FIXTURE	SOFFT

[illegible]

Issues

All measurements are to be checked and verified on site by the contractor before proceeding with work

Scale: 1:400

Drawn by: UP
Checked by: SB
Original Issue Date: 2025-01-29
Project No: 9915-96

Consultants:





Sheet Title:

Lighting
Site Plan (South)
Demolition

Drawing No.

E061

DRAWING NOTES:
1. PROVIDE NEW FIXTURES AND DEVICES SHOWN IN BOLD. PROVIDE POLE AND CONCRETE BASE FOR POLE MOUNTED FIXTURES. PROVIDE NEW CONDUIT AND WIRING ROUTE CONDUIT AND WIRING AROUND EXISTING TREES, MANHOLES, AND OTHER LIGHT STANDARDS.

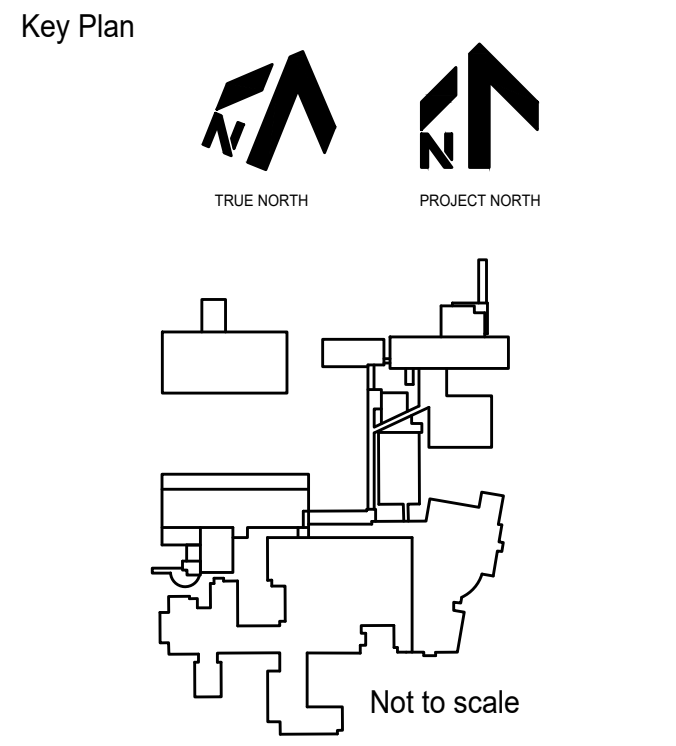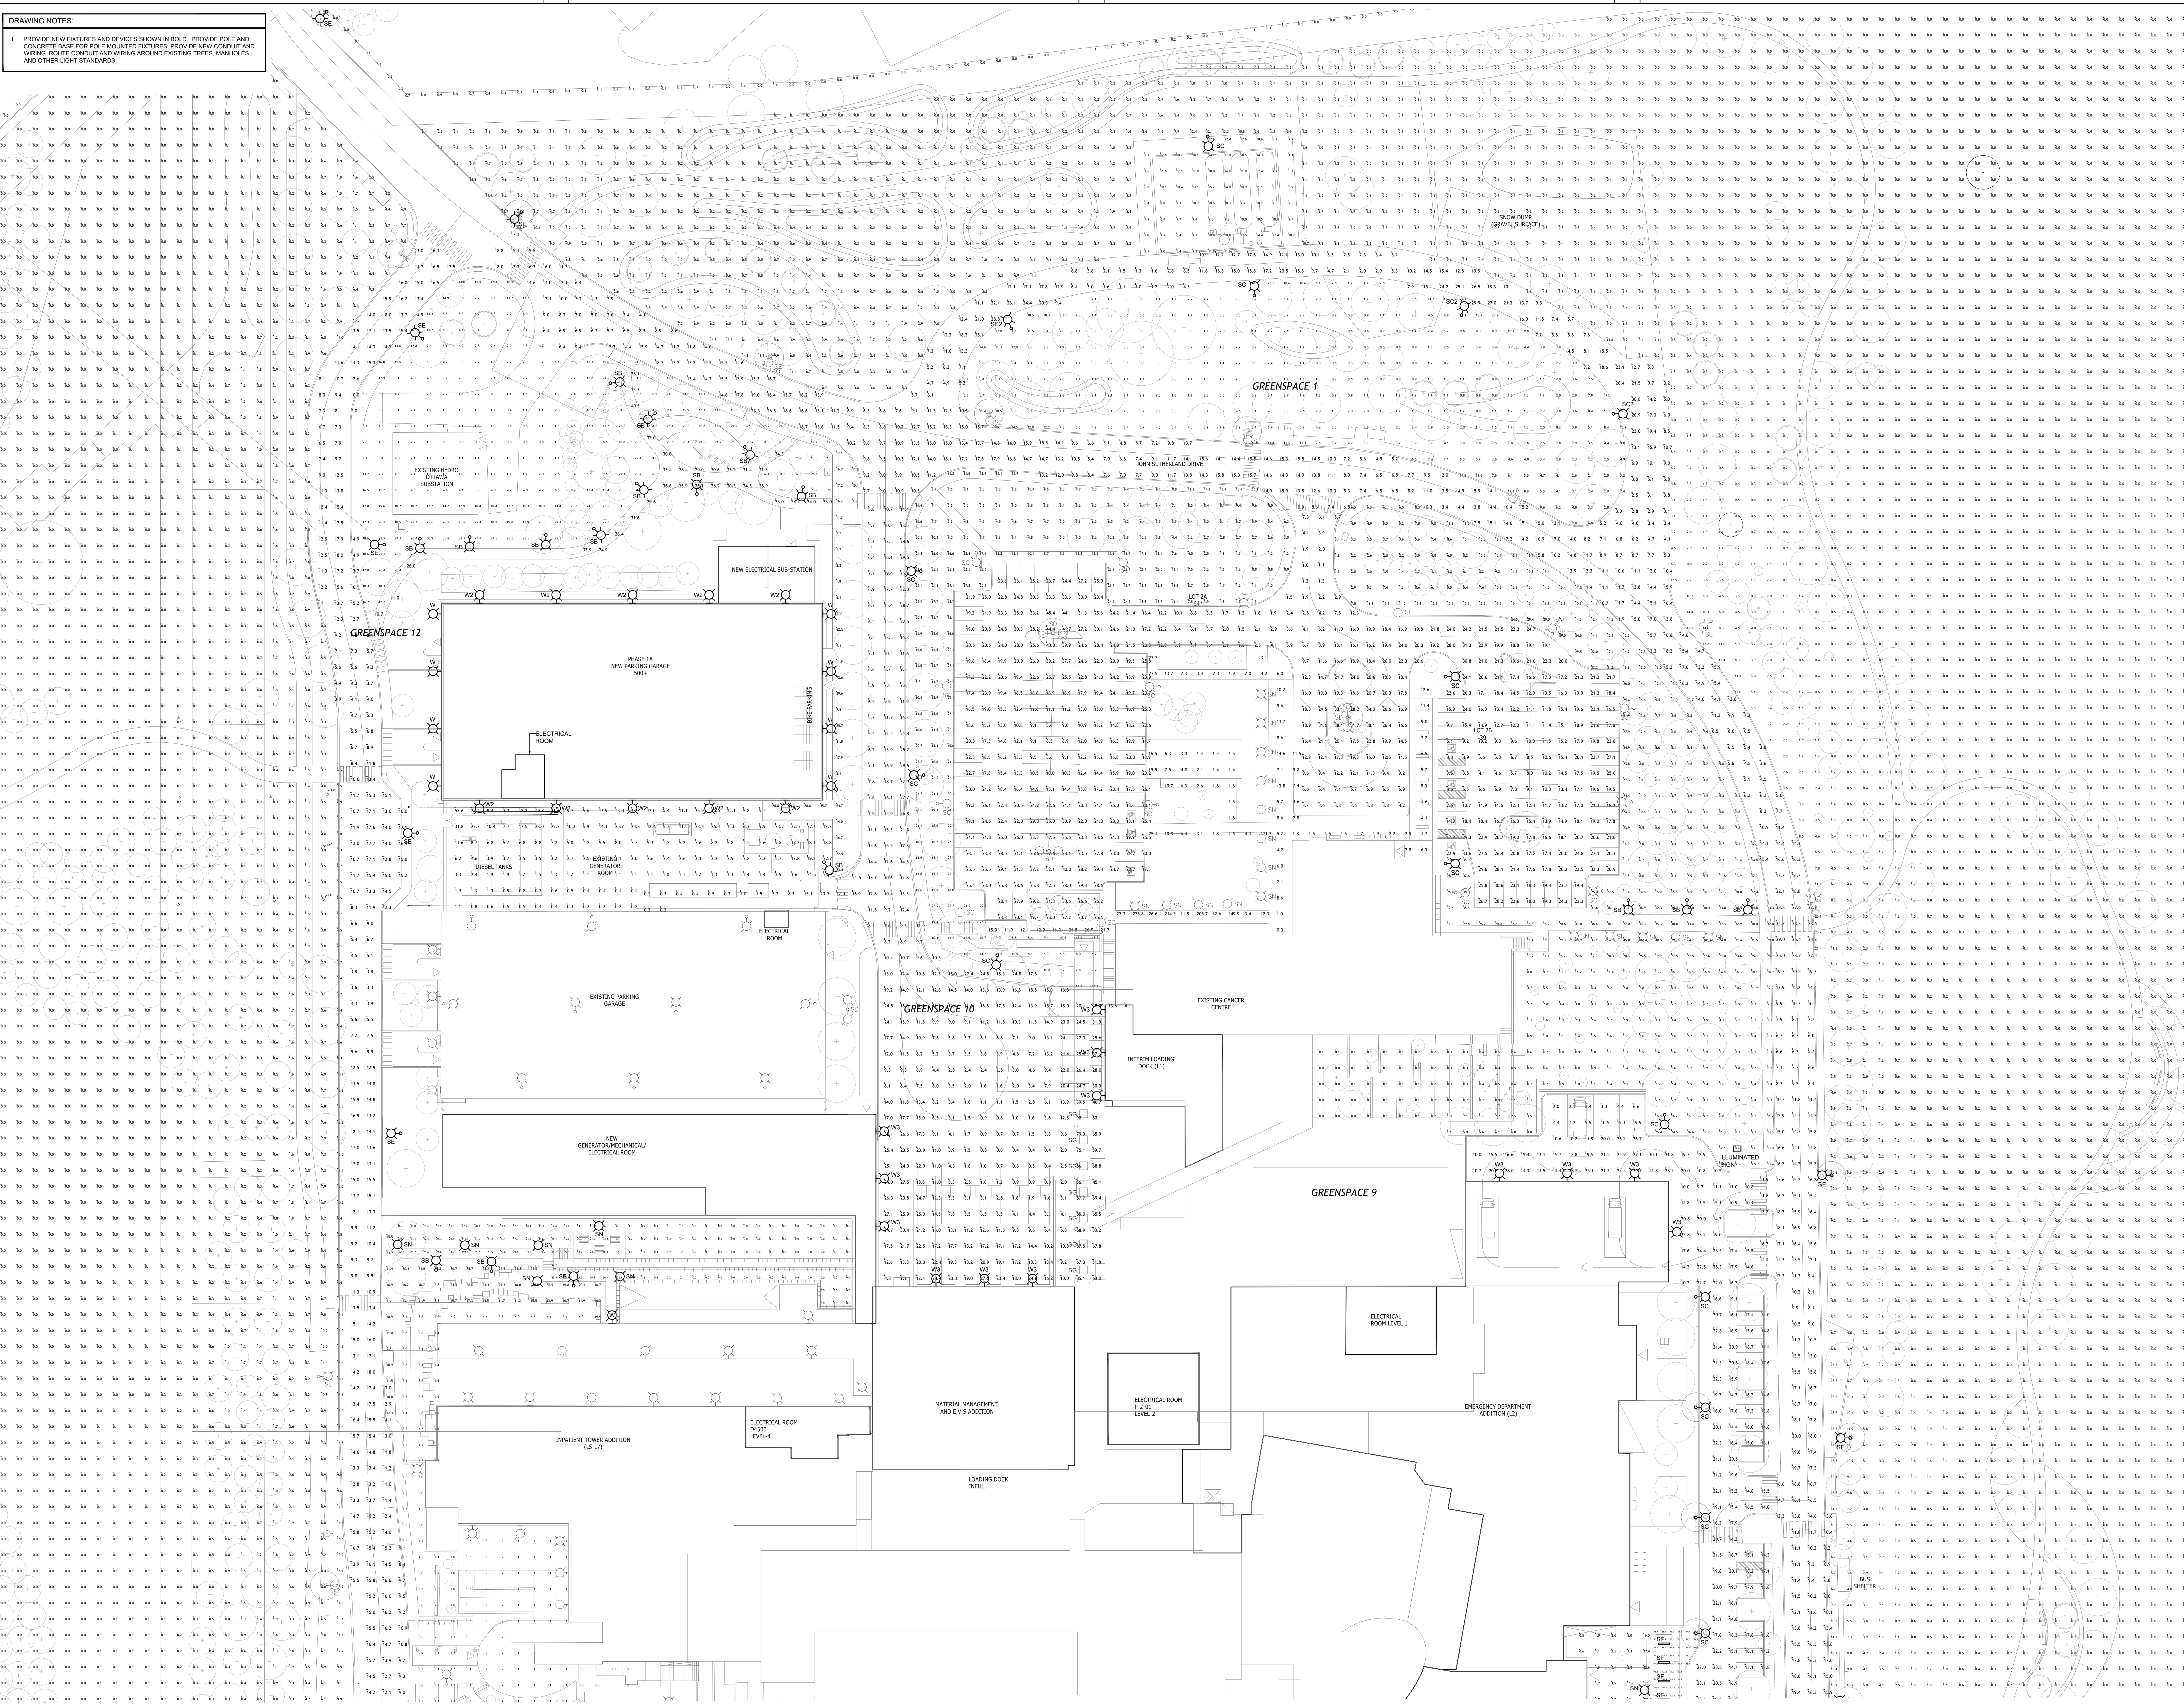

NO.	ISSUED	DATE
1	ISSUED FOR WPI 21 SUBMISSION	20/07/2025
2	ISSUED FOR WPI 21 RE-SUBMISSION	20/07/2025
3	RE-ISSUED FOR 21 BLOCK SCHEMATIC	29/07/2025
4	ISSUED FOR SPA REVIEW	12/08/2025
5	ISSUED FOR SPA REVIEW	12/08/2025
Issues
All measurements are to be checked and verified on site by the contractor before proceeding with work.


Scale: 1:400
Drawn by: UP
Checked by: SB
Original Issue Date: 2025-01-29
Project No: 9915-98

Consultants:

VR 23-0353

Sheet Title:
**Lighting
Site Plan (North)
New**

DRAWING NOTES:
1. PROVIDE NEW FIXTURES AND DEVICES SHOWN IN BOLD. PROVIDE POLE AND CONCRETE BASE FOR POLE MOUNTED FIXTURES. PROVIDE NEW CONDUIT AND WIRING ROUTE CONDUIT AND WIRING AROUND EXISTING TREES, MANHOLES, AND OTHER LIGHT STANDARDS.

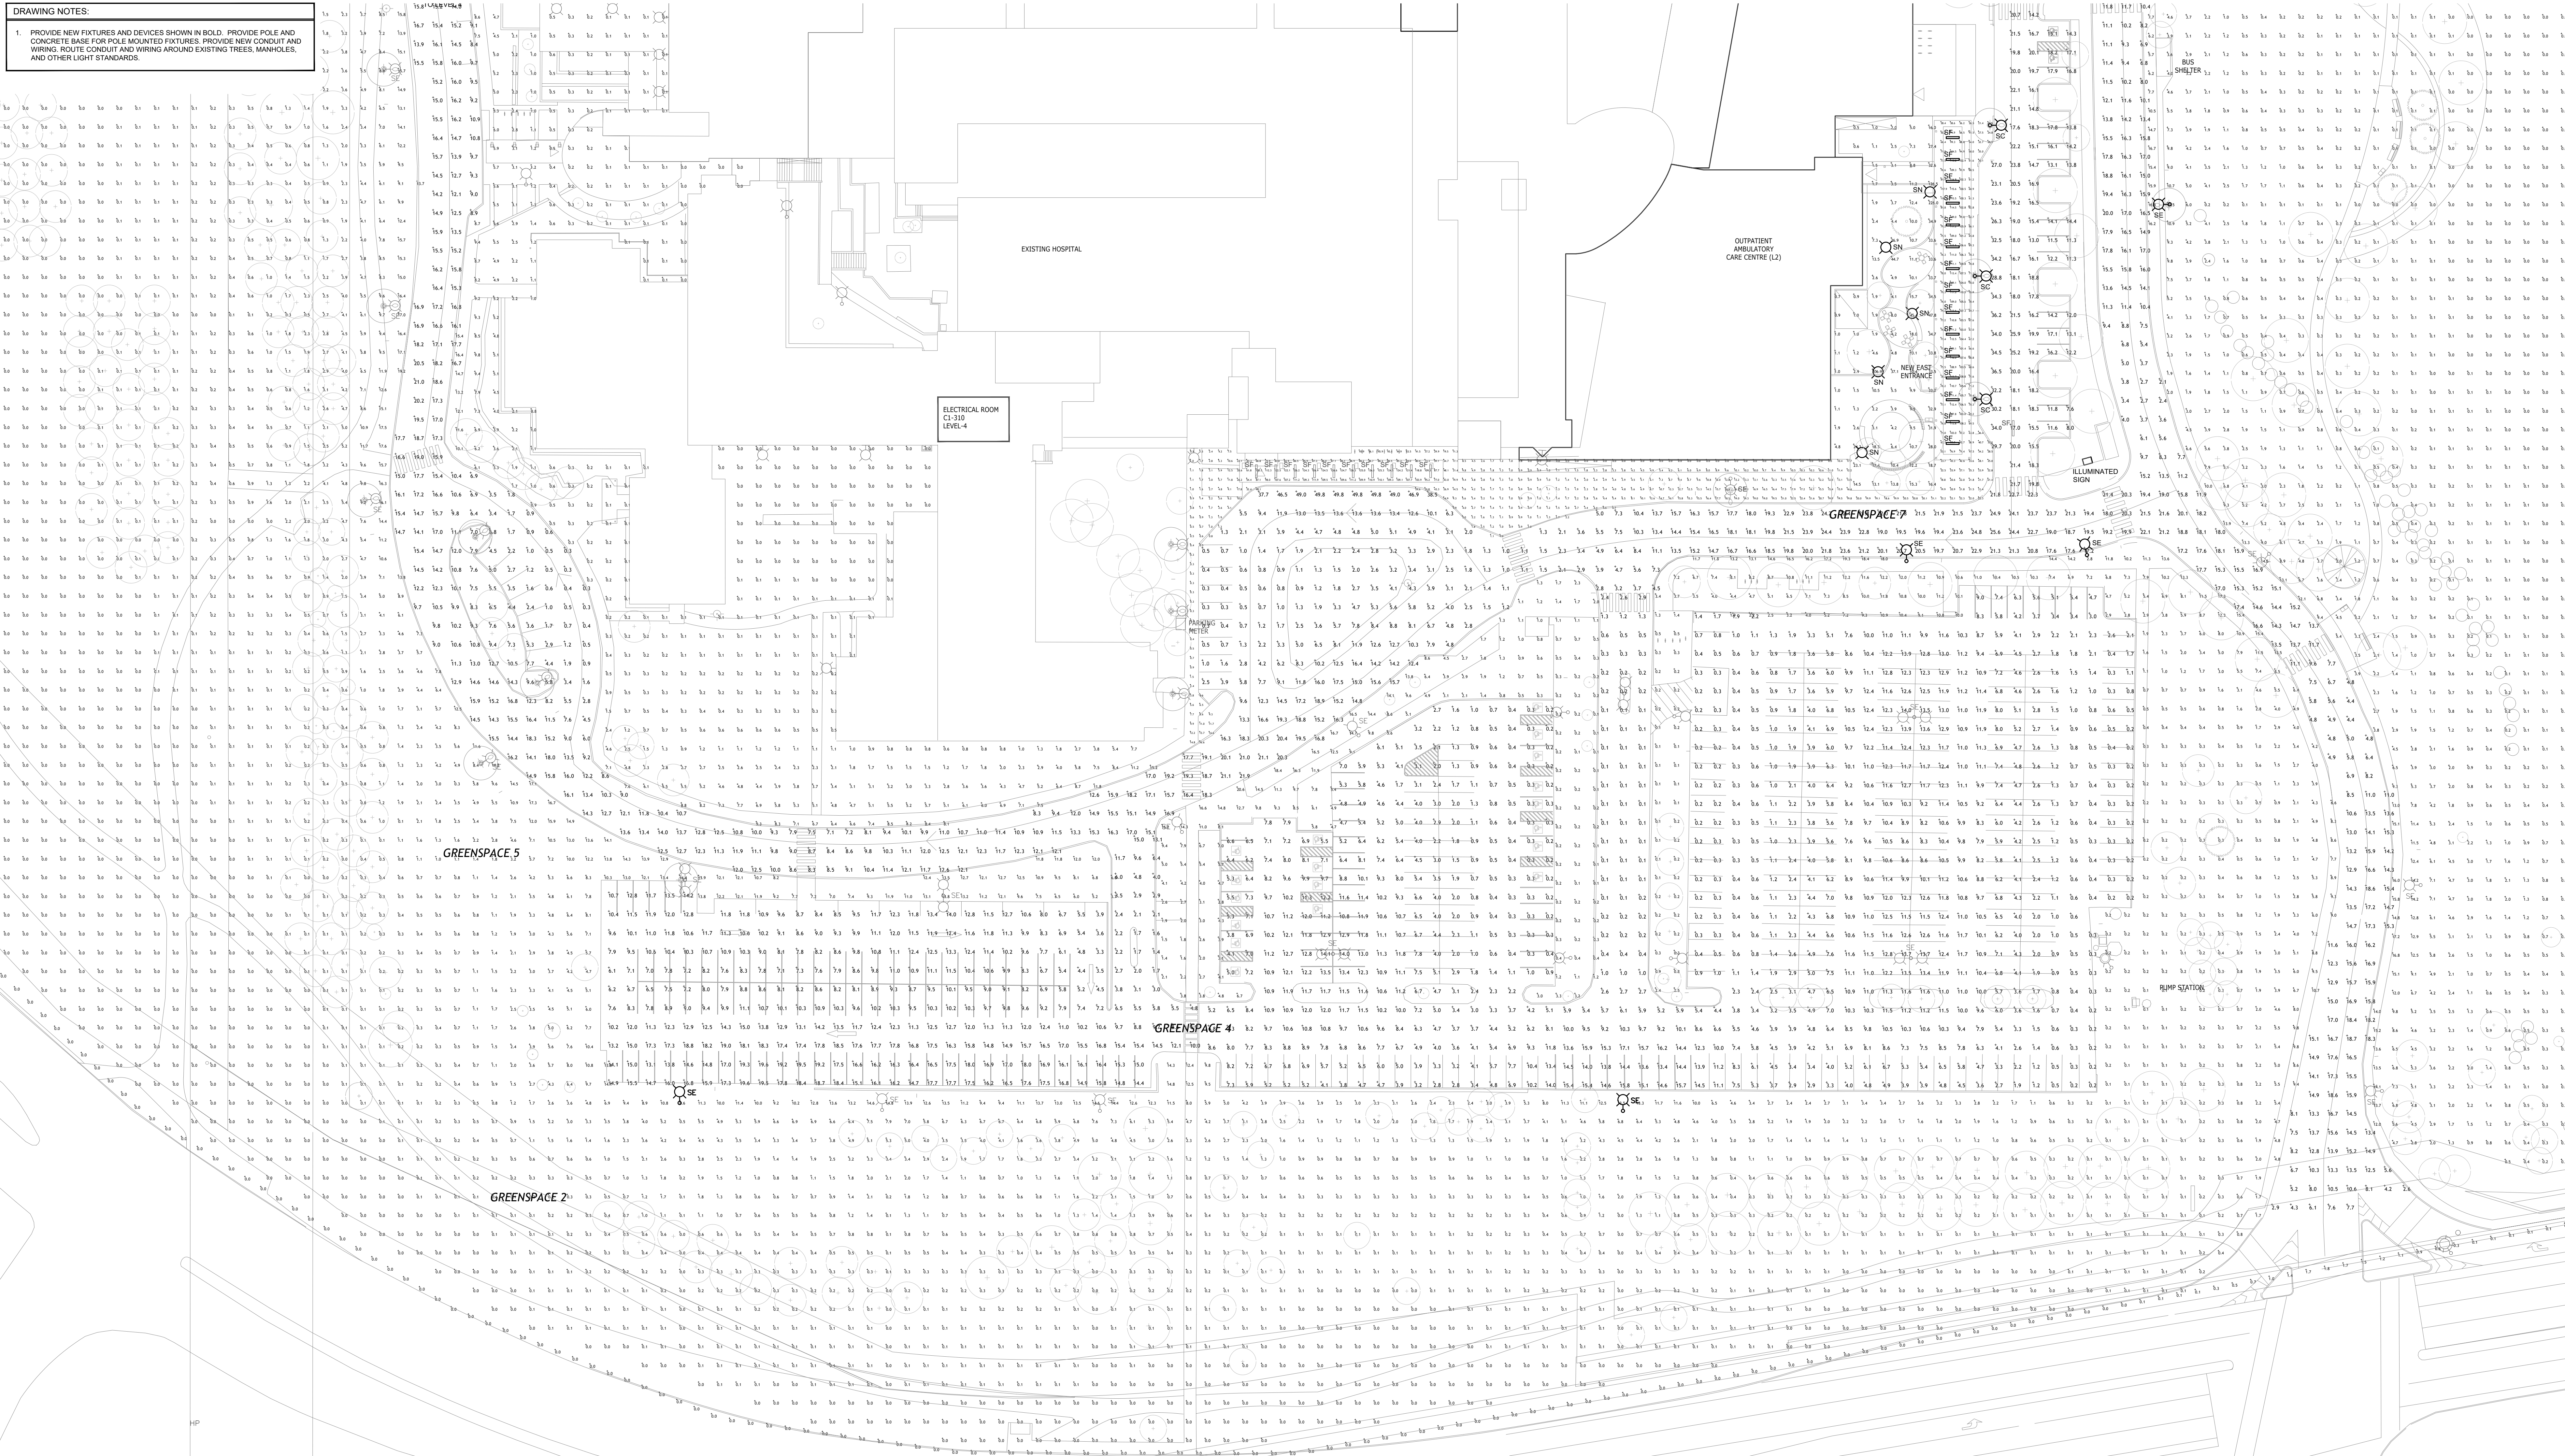



PARKIN

Parkin Architects Limited
20 JAMES STREET, SUITE 200, OTTAWA, CANADA, K1P 0T6 613-739-7700



QUEENSWAY CARLETON HOSPITAL PART 4a EXPANSION

Key Plan

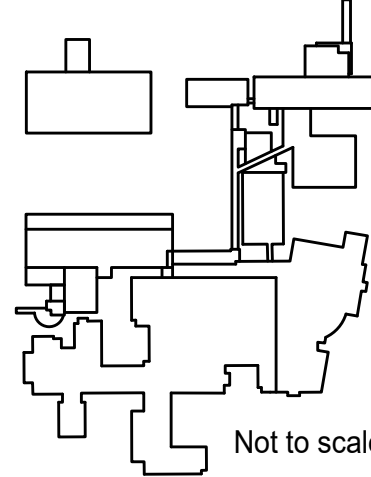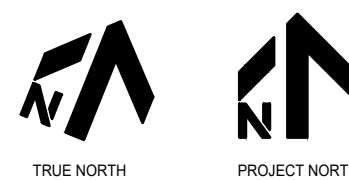

NO.	ISSUED	DATE
7	ISSUED FOR SPA REVISION 1	04/09/2024
6	ISSUED FOR SPA REVISION 2	17/07/2024
5	ISSUED FOR SPA REVIEW	12/06/2024
4	ISSUED FOR CONSTRUCTION	13/05/2024
3	RE-REVISION FOR 21 BLOCK SCHEMATIC	29/07/2023
2	ISSUED FOR NOV 21 RE-SUBMISSION	23/07/2023
1	ISSUED FOR NOV 21 SUBMISSION	28/07/2023

Issues

All measurements are to be checked and verified on site by the contractor before proceeding with work

Scale: 1:400

Drawn by: UP
Checked by: SB
Original Issue Date: 2025-01-29
Project No: 9915-98

Consultants:



Sheet Title:

Lighting
Site Plan (South)
New

Drawing No.

E063