


Last Save: 9/22/2025 4:24:00 PM
File Location: Z:\Projects\1167-13 Queensway Carleton Hospital Dev\Drawings\02-SPA\PHASE 1\1167-13 Queensway Carleton Hospital-Part4-SPA(Landscape).dwg

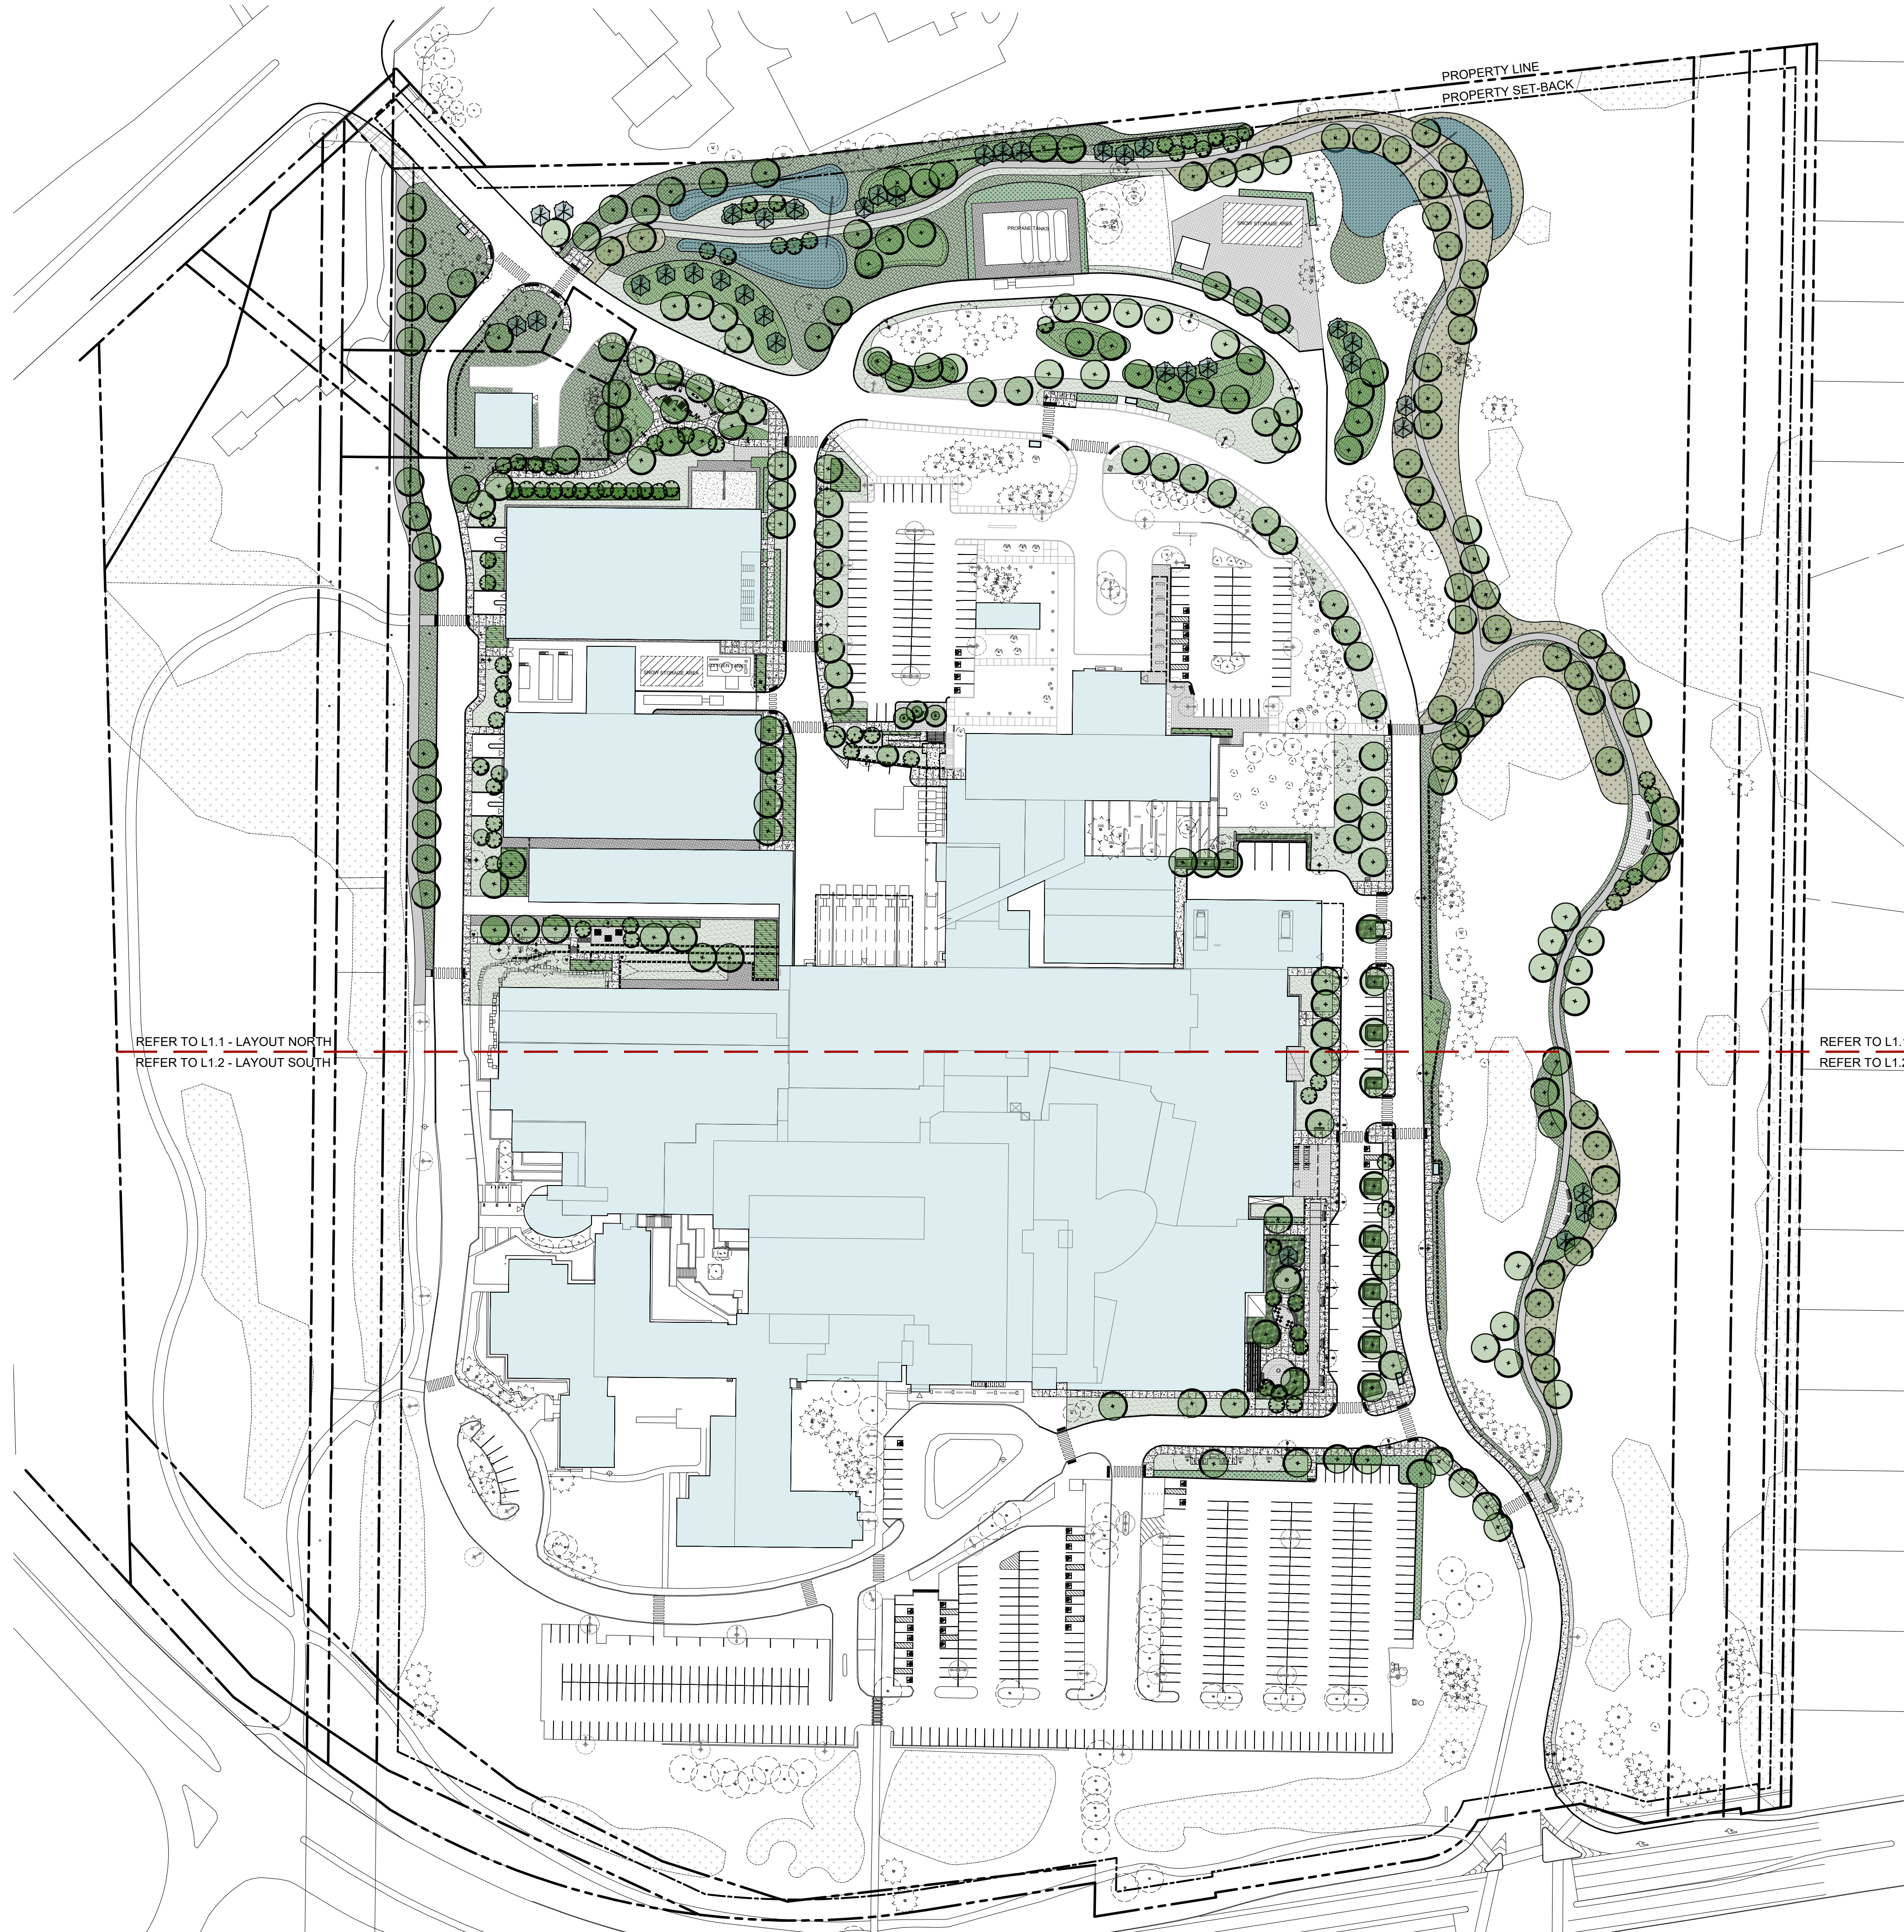


- LEGEND
- EXISTING TREES TO REMAIN
 - EXISTING PLANT MIX
 - LARGE DECIDUOUS TREES
 - SMALL/MEDIUM DECIDUOUS TREES
 - CONIFEROUS TREES
 - HEDGE
 - PLANTING BEDS
 - TYPE 1: SOD + 150MM TOPSOIL
 - TYPE 2: SEED MIX - ECOGRASS
 - TYPE 3: SEED MIX - POLLINATION
 - TYPE 4: SEED MIX - HUMID
 - ASPHALT - PEDESTRIAN
 - CONCRETE PAVING - PROPOSED
 - CONCRETE PAVING - EXISTING
 - GRAVEL SURFACE
 - STEPPING STONES
 - UNIT PAVING TYPE 1
 - UNIT PAVING TYPE 2
 - UNIT PAVING TYPE 3
 - ARMOUR STONE RETAINING WALL
 - CONCRETE RETAINING WALL
 - PRECAST CONCRETE SEATING/PLANTER WALL
 - BENCH - EXISTING
 - BENCH - PROPOSED
 - CAFE TABLE AND CHAIR
 - BIKE RACKS - PROPOSED
 - BIKE RACKS - EXISTING
 - PICNIC TABLE
 - WASTE RECEPTACLE
 - TWSI ON CONCRETE PAD
 - DEPRESSED CURB
 - EXISTING LIGHT - TO BE REMOVED
 - BOLLARD - EXISTING
 - BOLLARD - PROPOSED
 - PEDESTRIAN LIGHT - PROPOSED
 - STREET LIGHT - EXISTING
 - STREET LIGHT - PROPOSED
 - UTILITY POLE - EXISTING
 - HANDRAIL
 - PROPERTY LINE
 - PROPERTY LINE SETBACK

NOTE:
FOR SOFFIT OR CANOPY LIGHT IN EMERGENCY AREAS, REFER TO ELECTRICAL DRAWINGS.


0 10 30 75 150 250 Meters

Key Plan

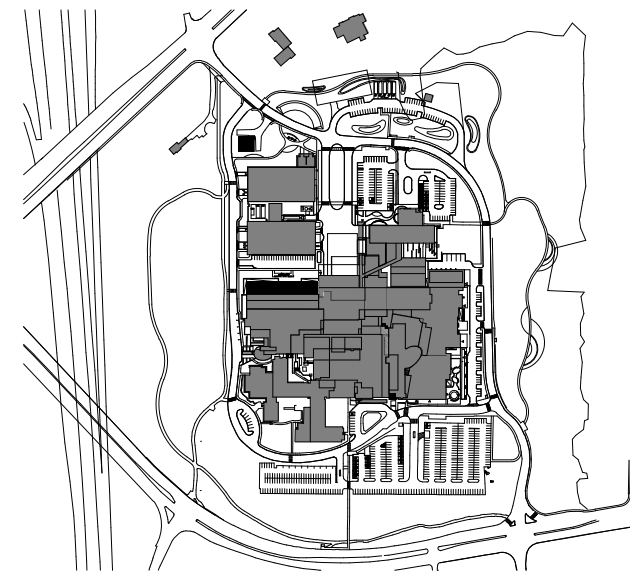


2	ISSUED FOR SPA	23 SEP 2026
1	ISSUED FOR SPA	21 NOV 2025
No.	Revision	Date

North:

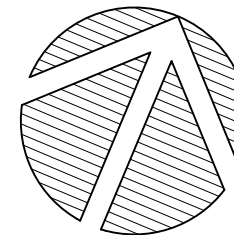

Stamp:

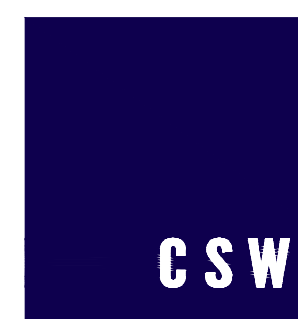

Landscape Architecture
Urban Design
Site Planning
Recreation and Park Planning
Project Management

319 McRae Avenue, Suite 502, Ottawa, Ontario, K1Z 0B9
Tel: (613) 729-4536

- All measurements in millimeters unless specified otherwise. Do not scale drawing. All drawings to be read in conjunction with written specifications.
- Copyright reserved. This drawing is the exclusive property of CSW Landscape Architects Ltd. and shall not be used without the consent thereof.
- This Drawing is for Site Plan Submission and may not be used for construction.
- Snow removal operations to be coordinated with QCH maintenance services. Snow to be transferred to technical area for off-site removal.
- Existing site furniture to be inventoried during detail design phase. All memorial trees and site furniture to be protected during construction

Project:


**QUEENSWAY CARLETON
HOSPITAL
PART 4 EXPANSION**
3045 BASELINE ROAD
OTTAWA, ONTARIO

Drawing:


LANDSCAPE MASTER PLAN

Scale:	Date:
1:1000	16 JAN 2025
Design By:	Drawn By:
CM	JA/KK
Project Number:	Sheet Number:
1167-13	L1.0


XXXXXX

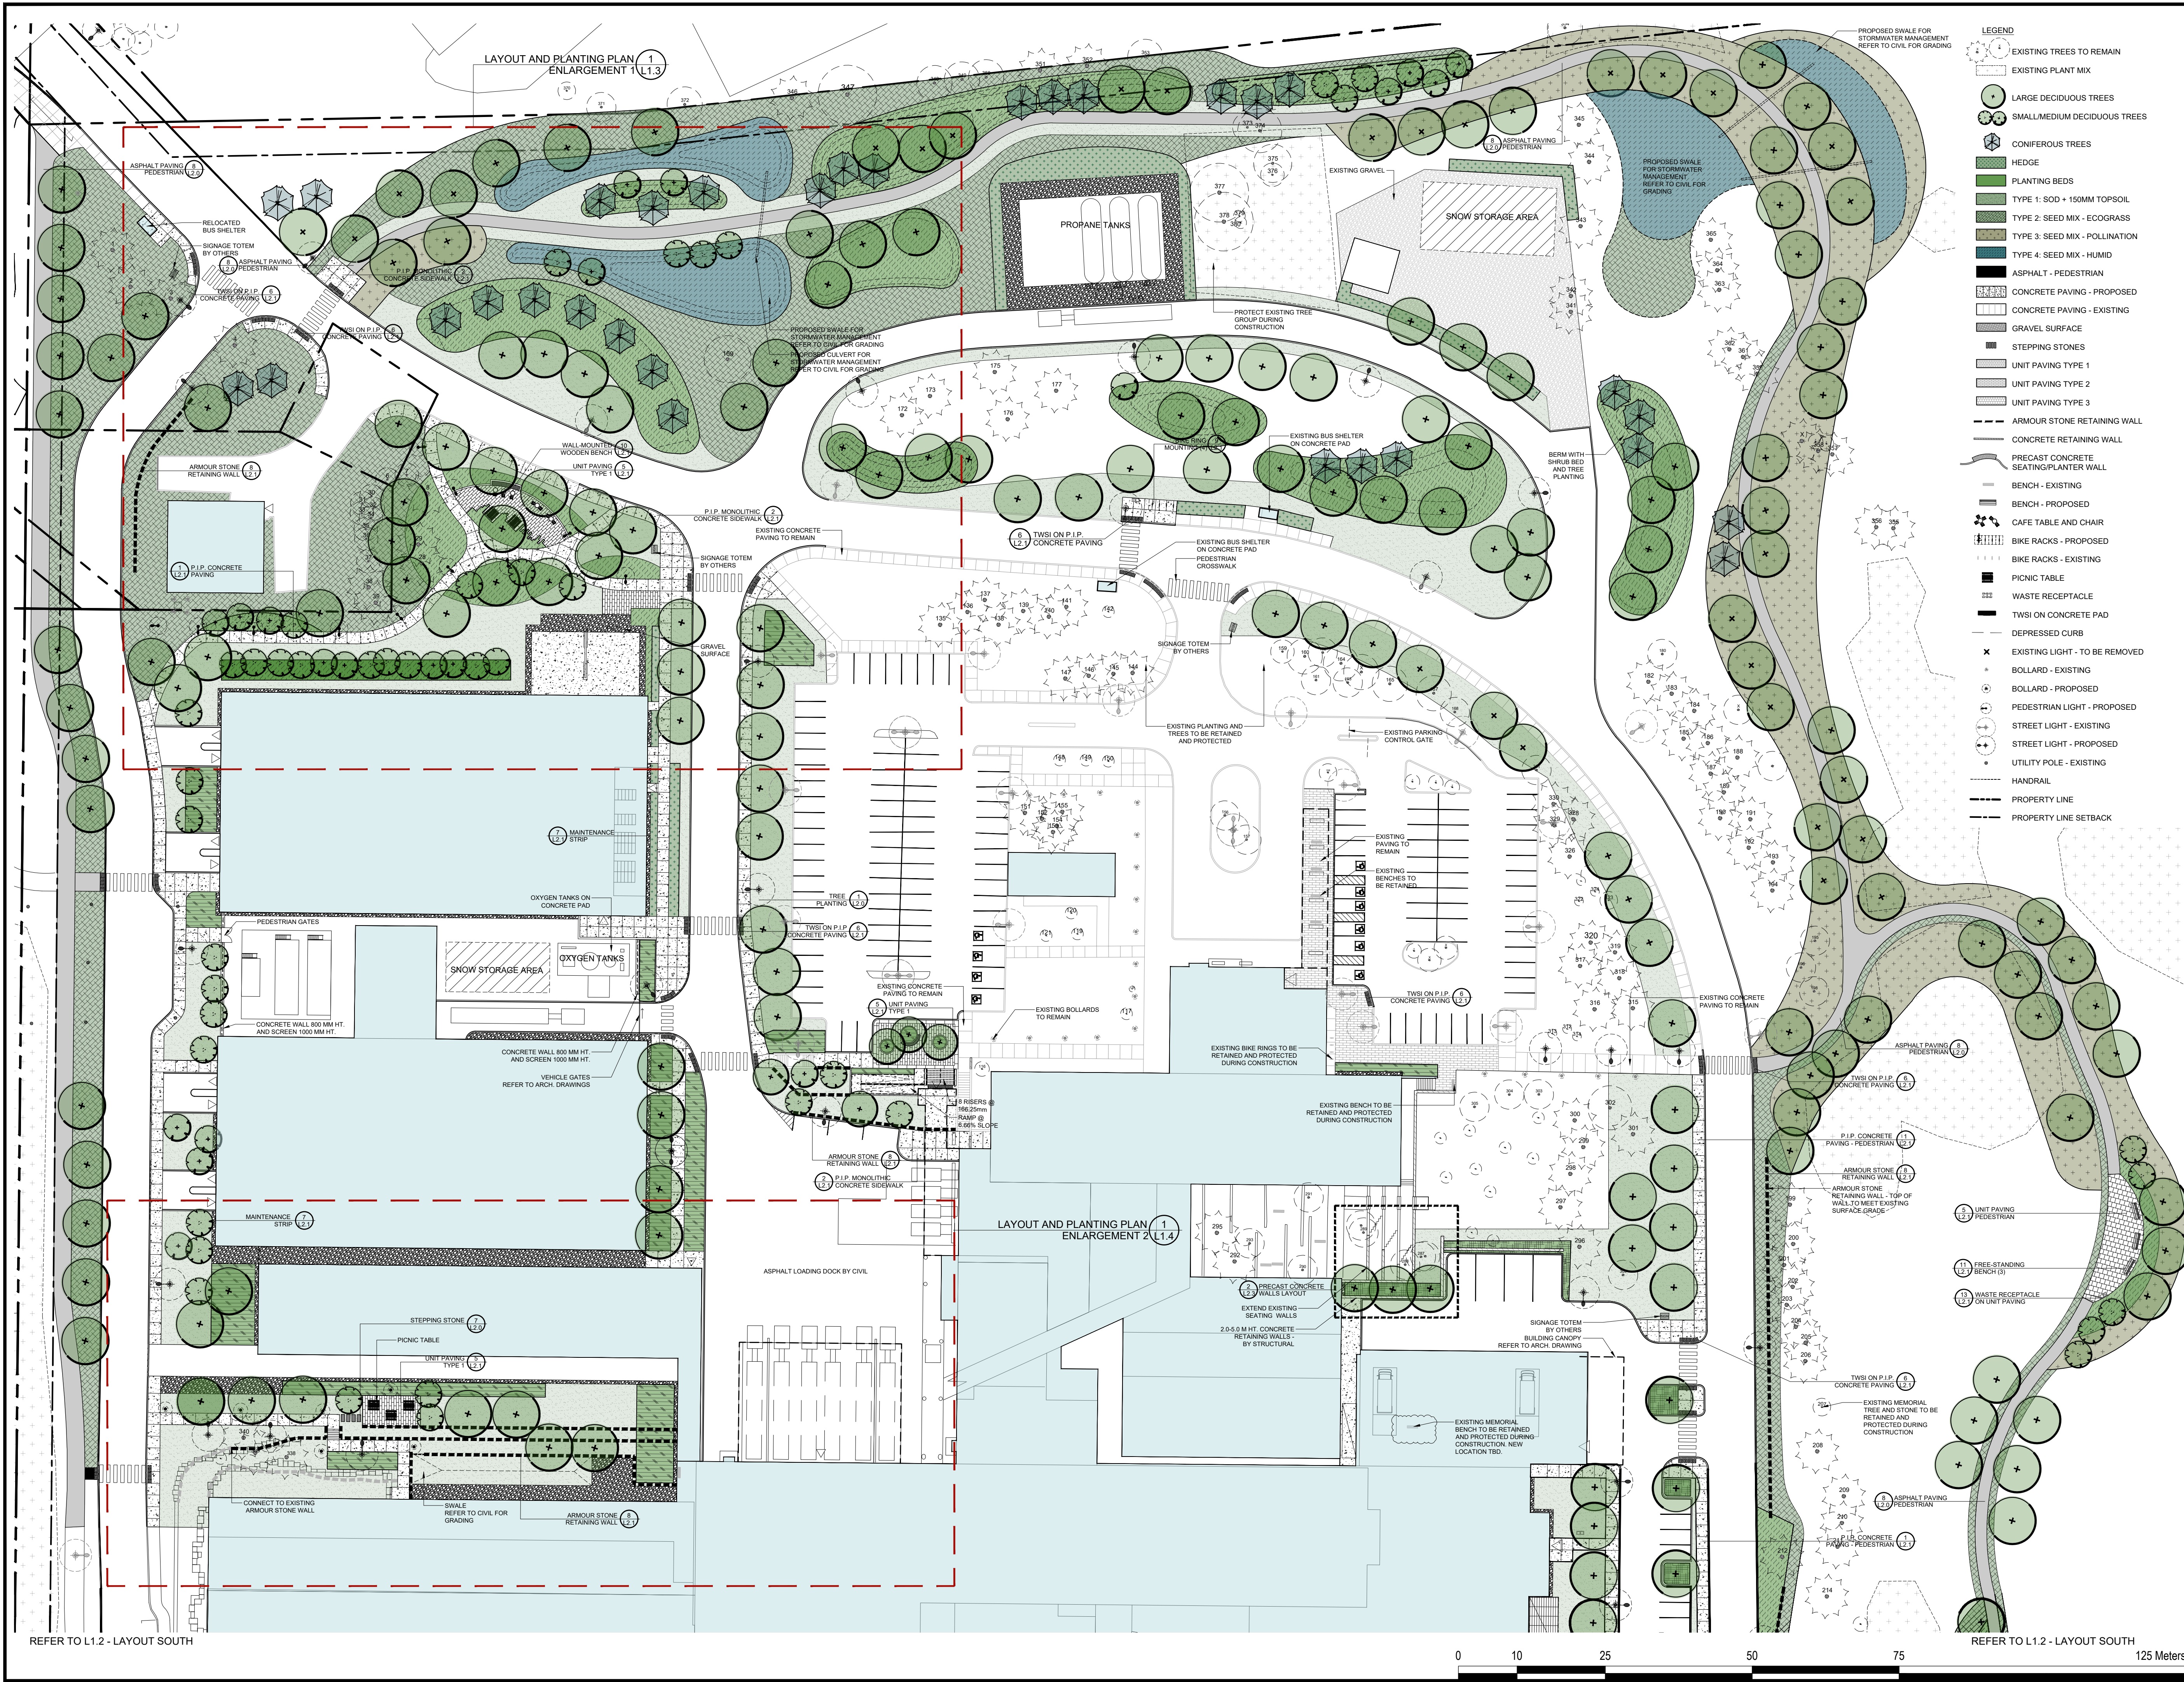

- LEGEND
- EXISTING TREES TO REMAIN
 - EXISTING PLANT MIX
 - LARGE DECIDUOUS TREES
 - SMALL/MEDIUM DECIDUOUS TREES
 - CONIFEROUS TREES
 - HEDGE
 - PLANTING BEDS
 - TYPE 1: SOD + 150MM TOPSOIL
 - TYPE 2: SEED MIX - ECOGRASS
 - TYPE 3: SEED MIX - POLLINATION
 - TYPE 4: SEED MIX - HUMID
 - ASPHALT - PEDESTRIAN
 - CONCRETE PAVING - PROPOSED
 - CONCRETE PAVING - EXISTING
 - GRAVEL SURFACE
 - STEPPING STONES
 - UNIT PAVING TYPE 1
 - UNIT PAVING TYPE 2
 - UNIT PAVING TYPE 3
 - ARMOUR STONE RETAINING WALL
 - CONCRETE RETAINING WALL
 - PRECAST CONCRETE SEATING/PLANTER WALL
 - BENCH - EXISTING
 - BENCH - PROPOSED
 - CAFE TABLE AND CHAIR
 - BIKE RACKS - PROPOSED
 - BIKE RACKS - EXISTING
 - PICNIC TABLE
 - WASTE RECEPTACLE
 - TWSI ON CONCRETE PAD
 - DEPRESSED CURB
 - EXISTING LIGHT - TO BE REMOVED
 - BOLLARD - EXISTING
 - BOLLARD - PROPOSED
 - PEDESTRIAN LIGHT - PROPOSED
 - STREET LIGHT - EXISTING
 - STREET LIGHT - PROPOSED
 - UTILITY POLE - EXISTING
 - HANDRAIL
 - PROPERTY LINE
 - PROPERTY LINE SETBACK

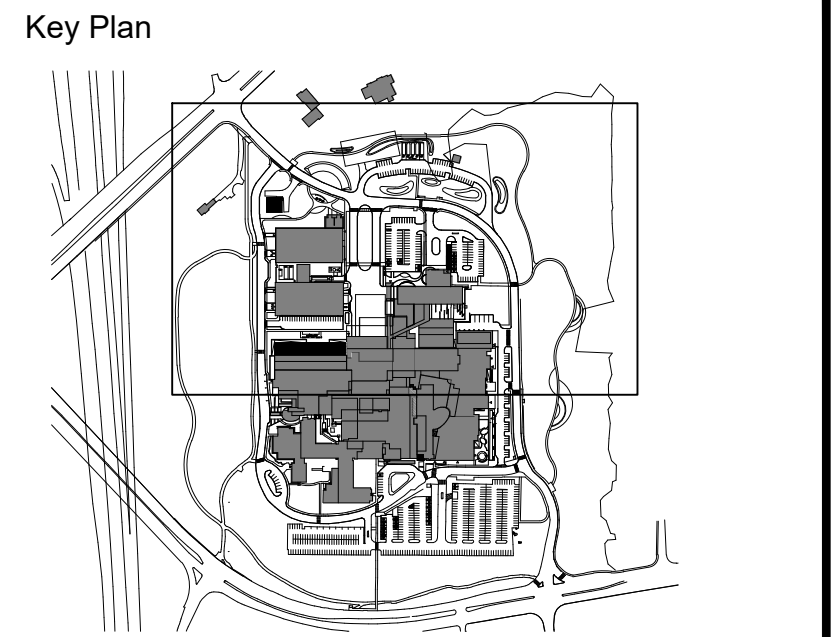

No.	ISSUED FOR SPA	23 SEP 2026
2	ISSUED FOR SPA	21 NOV 2025
1	Revision	Date

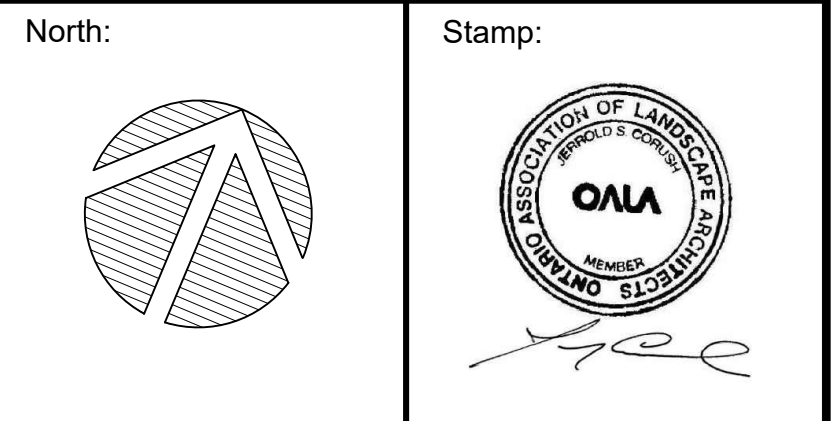


Landscape Architecture
Urban Design
Site Planning
Recreation and Park Planning
Project Management

319 McRae Avenue, Suite 502, Ottawa, Ontario, K1Z 0B9
Tel: (613) 729-4536

- All measurements in millimeters unless specified otherwise. Do not scale drawing. All drawings to be read in conjunction with written specifications.
- Copyright reserved. This drawing is the exclusive property of CSW Landscape Architects Ltd. and shall not be used without the consent thereof.
- This Drawing is for Site Plan Submission and may not be used for construction.
- Snow removal operations to be coordinated with QCH maintenance services. Snow to be transferred to technical area for off-site removal.
- Existing site furniture to be inventoried during detail design phase. All memorial trees and site furniture to be protected during construction

Project:
QUEENSWAY CARLETON HOSPITAL
PART 4 EXPANSION
3045 BASELINE ROAD
OTTAWA, ONTARIO

Drawing:	LAYOUT PLAN NORTH	
Scale:	1:500	Date: 16 JAN 2025
Design By:	CM	Drawn By: JA/KK
Project Number:	1167-13	Sheet Number: L1.1

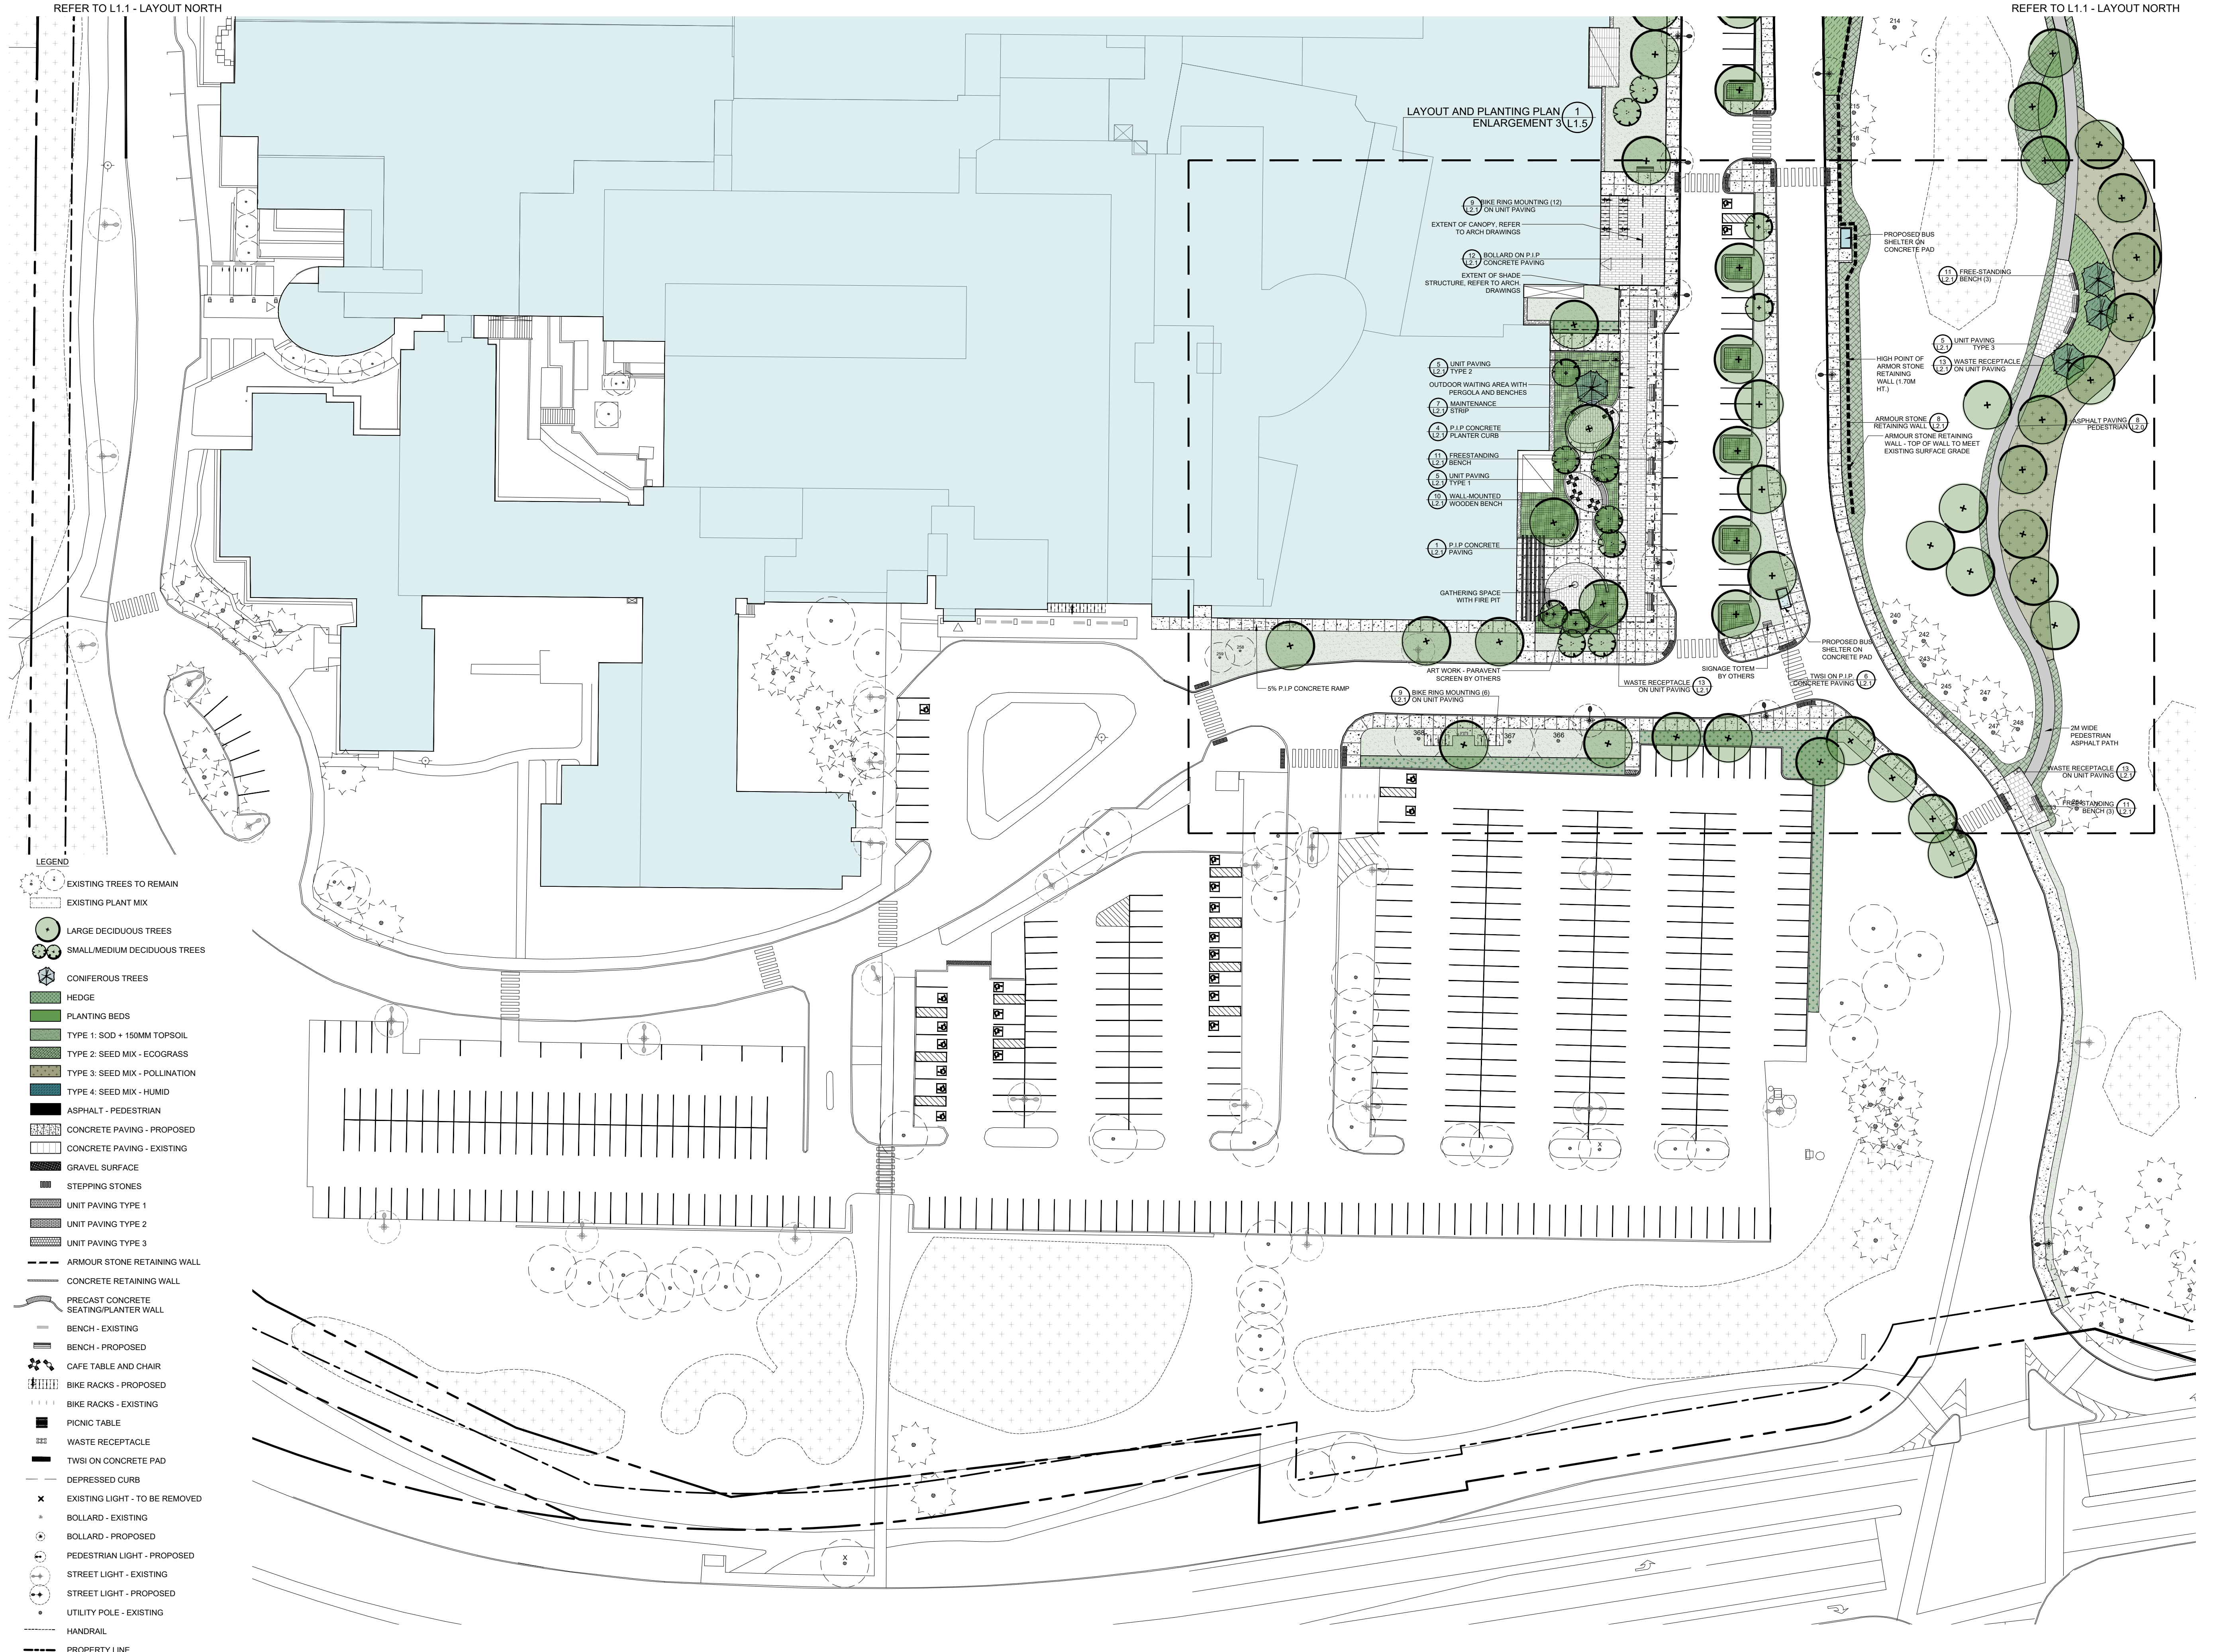

Key Plan

2	ISSUED FOR SPA	23 SEP 2026
1	ISSUED FOR SPA	21 NOV 2025
No.	Revision	Date

North:

Stamp:

Landscape Architecture
Urban Design
Site Planning
Recreation and Park Planning
Project Management

319 McRae Avenue, Suite 502, Ottawa, Ontario, K1Z 0B9
Tel: (613) 729-4536

- All measurements in millimeters unless specified otherwise. Do not scale drawing. All drawings to be read in conjunction with written specifications.
- Copyright reserved. This drawing is the exclusive property of CSW Landscape Architects Ltd. and shall not be used without the consent thereof.
- This Drawing is for Site Plan Submission and may not be used for construction.
- Snow removal operations to be coordinated with QCH maintenance services. Snow to be transferred to technical area for off-site removal.
- Existing site furniture to be inventoried during detail design phase. All memorial trees and site furniture to be protected during construction

Project:

QUEENSWAY CARLETON HOSPITAL
PART 4 EXPANSION
3045 BASELINE ROAD
OTTAWA, ONTARIO

Drawing:

LAYOUT PLAN SOUTH

Scale:	1:500	Date:	16 JAN 2025
Design By:	CM	Drawn By:	JA/KK
Project Number:	1167-13	Sheet Number:	L1.2

XXXXXX

Last Save: 9/22/2025 4:24:00 PM
File Location: Z:\Projects\1167-13 Queensway Carleton Hospital Dev\Drawings\02-SPA\PHASE 1\1167-13 Queensway Carleton Hospital-Part4-SPA(Landscape).dwg



Key Plan

2	ISSUED FOR SPA	23 SEP 2026
1	ISSUED FOR SPA	21 NOV 2025
No.	Revision	Date

North:

Stamp:

CSW

Landscape Architecture
Urban Design
Site Planning
Recreation and Park Planning
Project Management

319 McRae Avenue, Suite 502, Ottawa, Ontario, K1Z 0B9
Tel: (613) 729-4536

- All measurements in millimeters unless specified otherwise. Do not scale drawing. All drawings to be read in conjunction with written specifications.
- Copyright reserved. This drawing is the exclusive property of CSW Landscape Architects Ltd. and shall not be used without the consent thereof.
- This Drawing is for Site Plan Submission and may not be used for construction.
- Snow removal operations to be coordinated with QCH maintenance services. Snow to be transferred to technical area for off-site removal.
- Existing site furniture to be inventoried during detail design phase. All memorial trees and site furniture to be protected during construction

Project:



QUEENSWAY CARLETON HOSPITAL
HOSPITAL
PART 4 EXPANSION
3045 BASELINE ROAD
OTTAWA, ONTARIO

Drawing:

LAYOUT PLAN
ENLARGEMENT 1


Scale:	1:200	Date:	16 JAN 2025
Design By:	CM	Drawn By:	JA/KK
Project Number:	1167-13	Sheet Number:	L1.3

XXXXXX

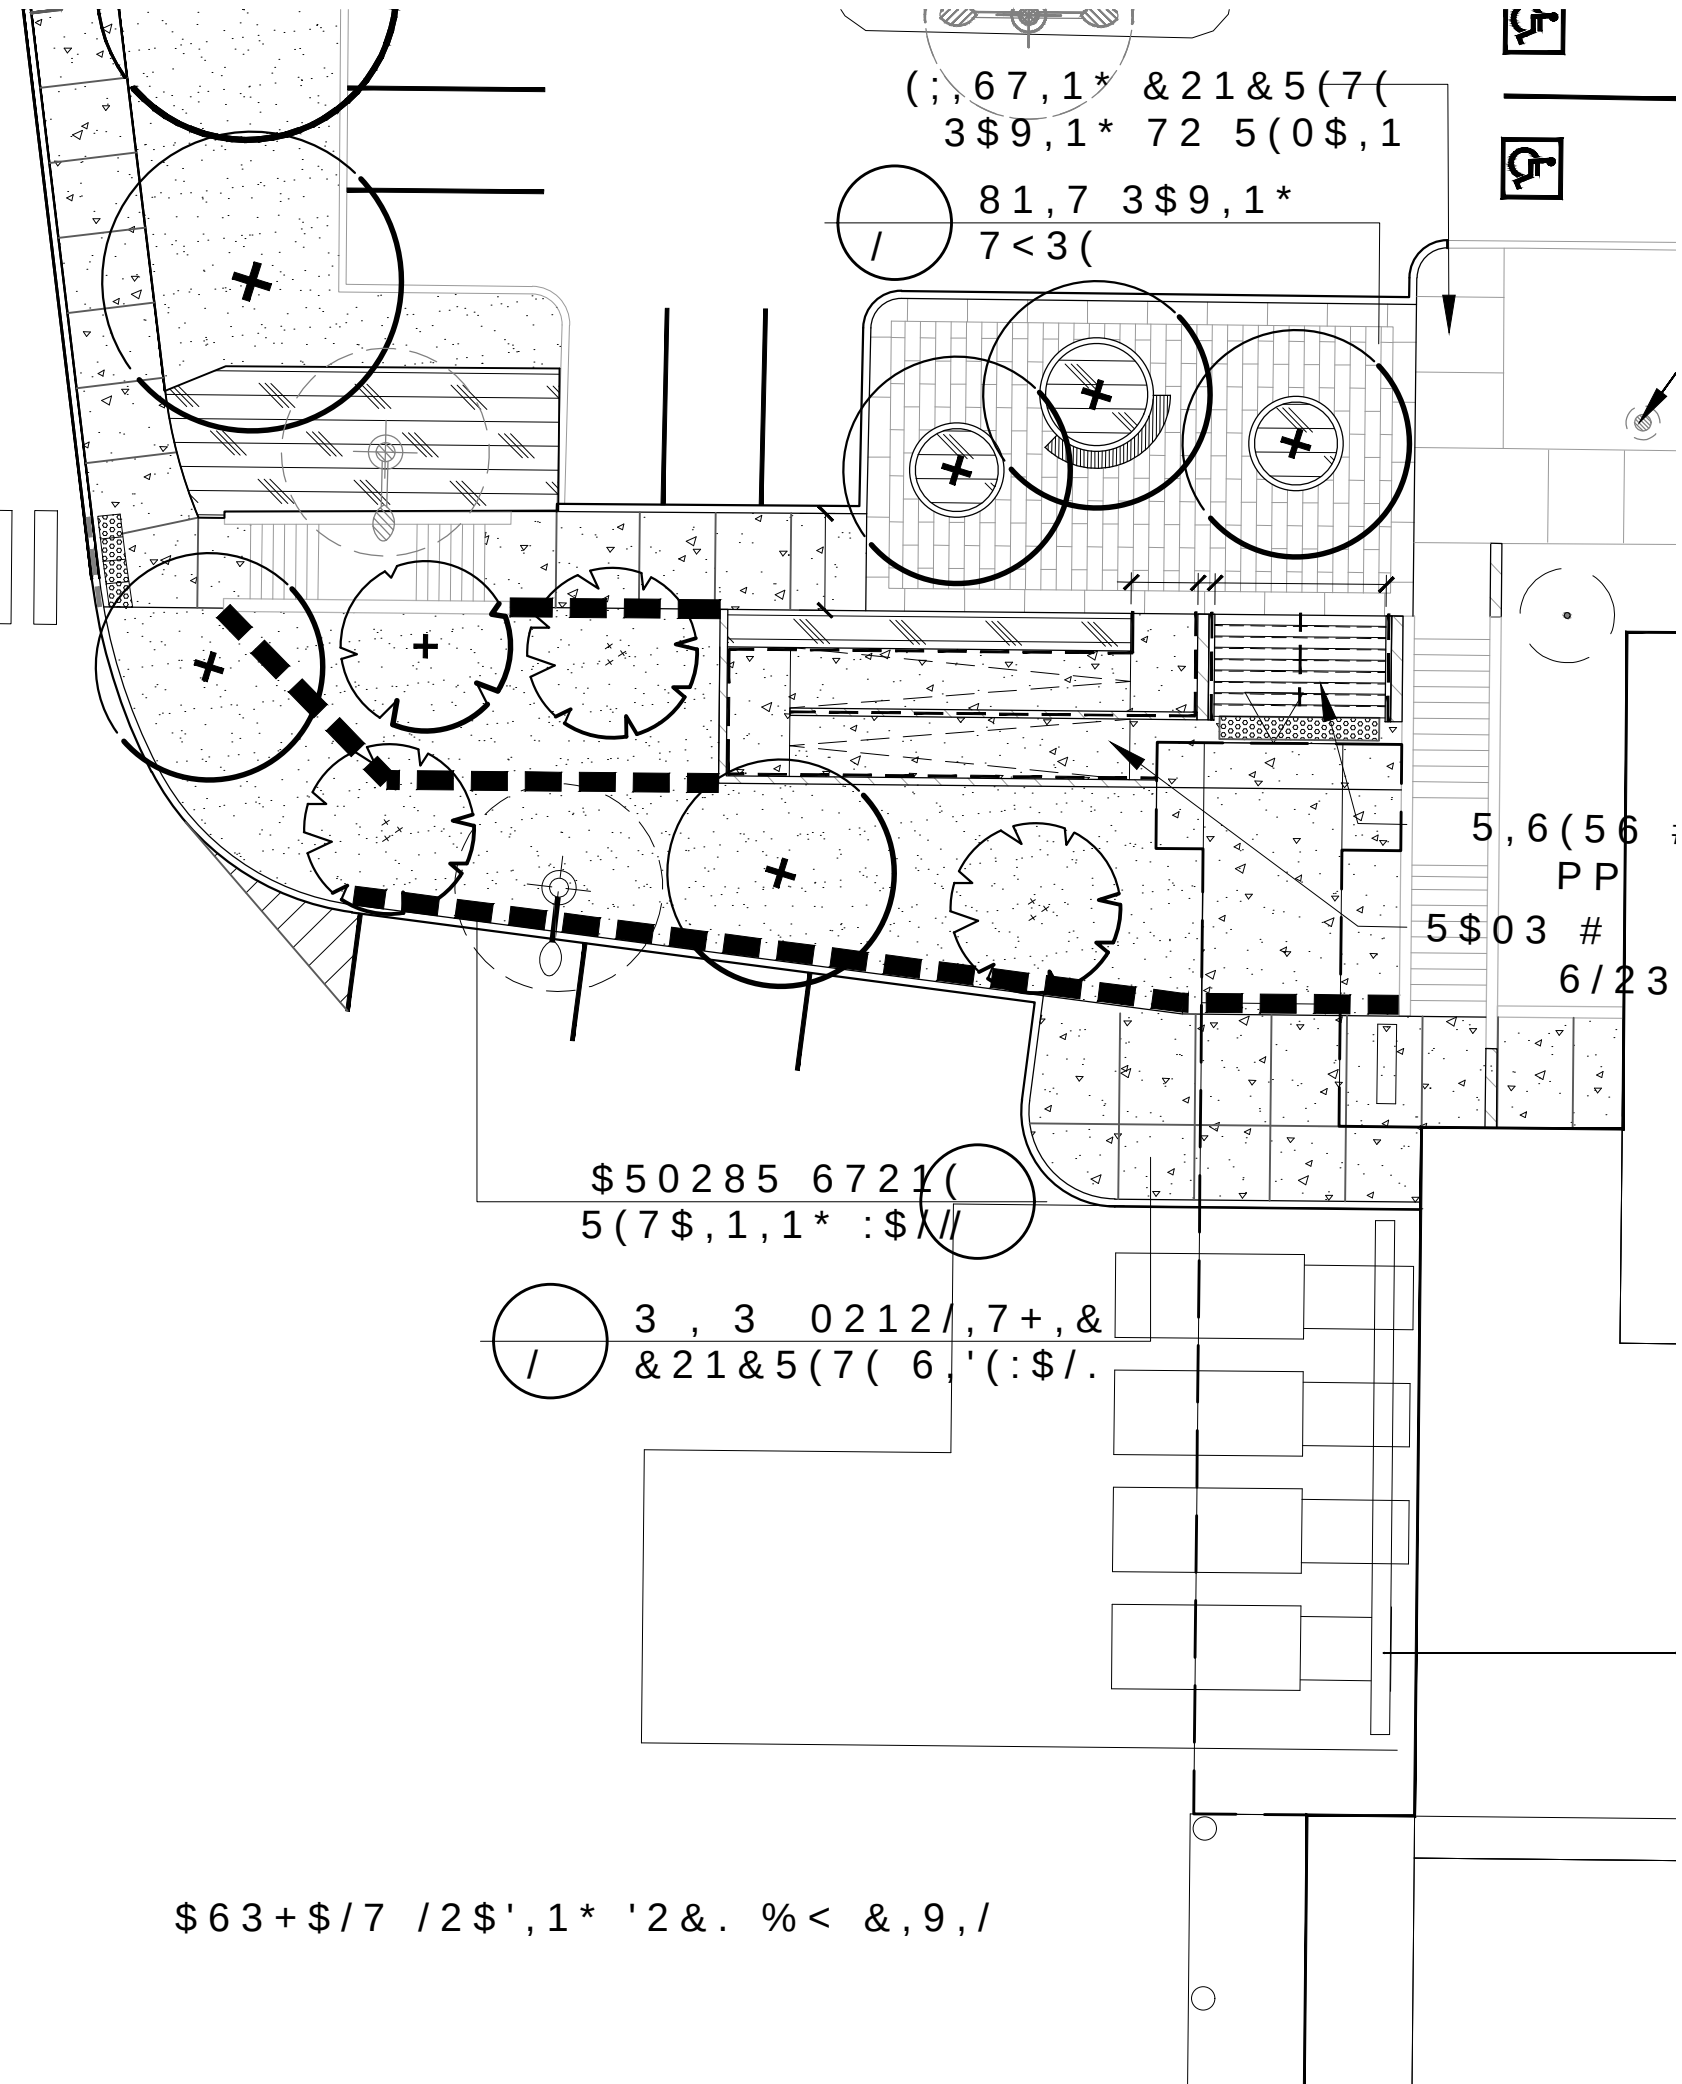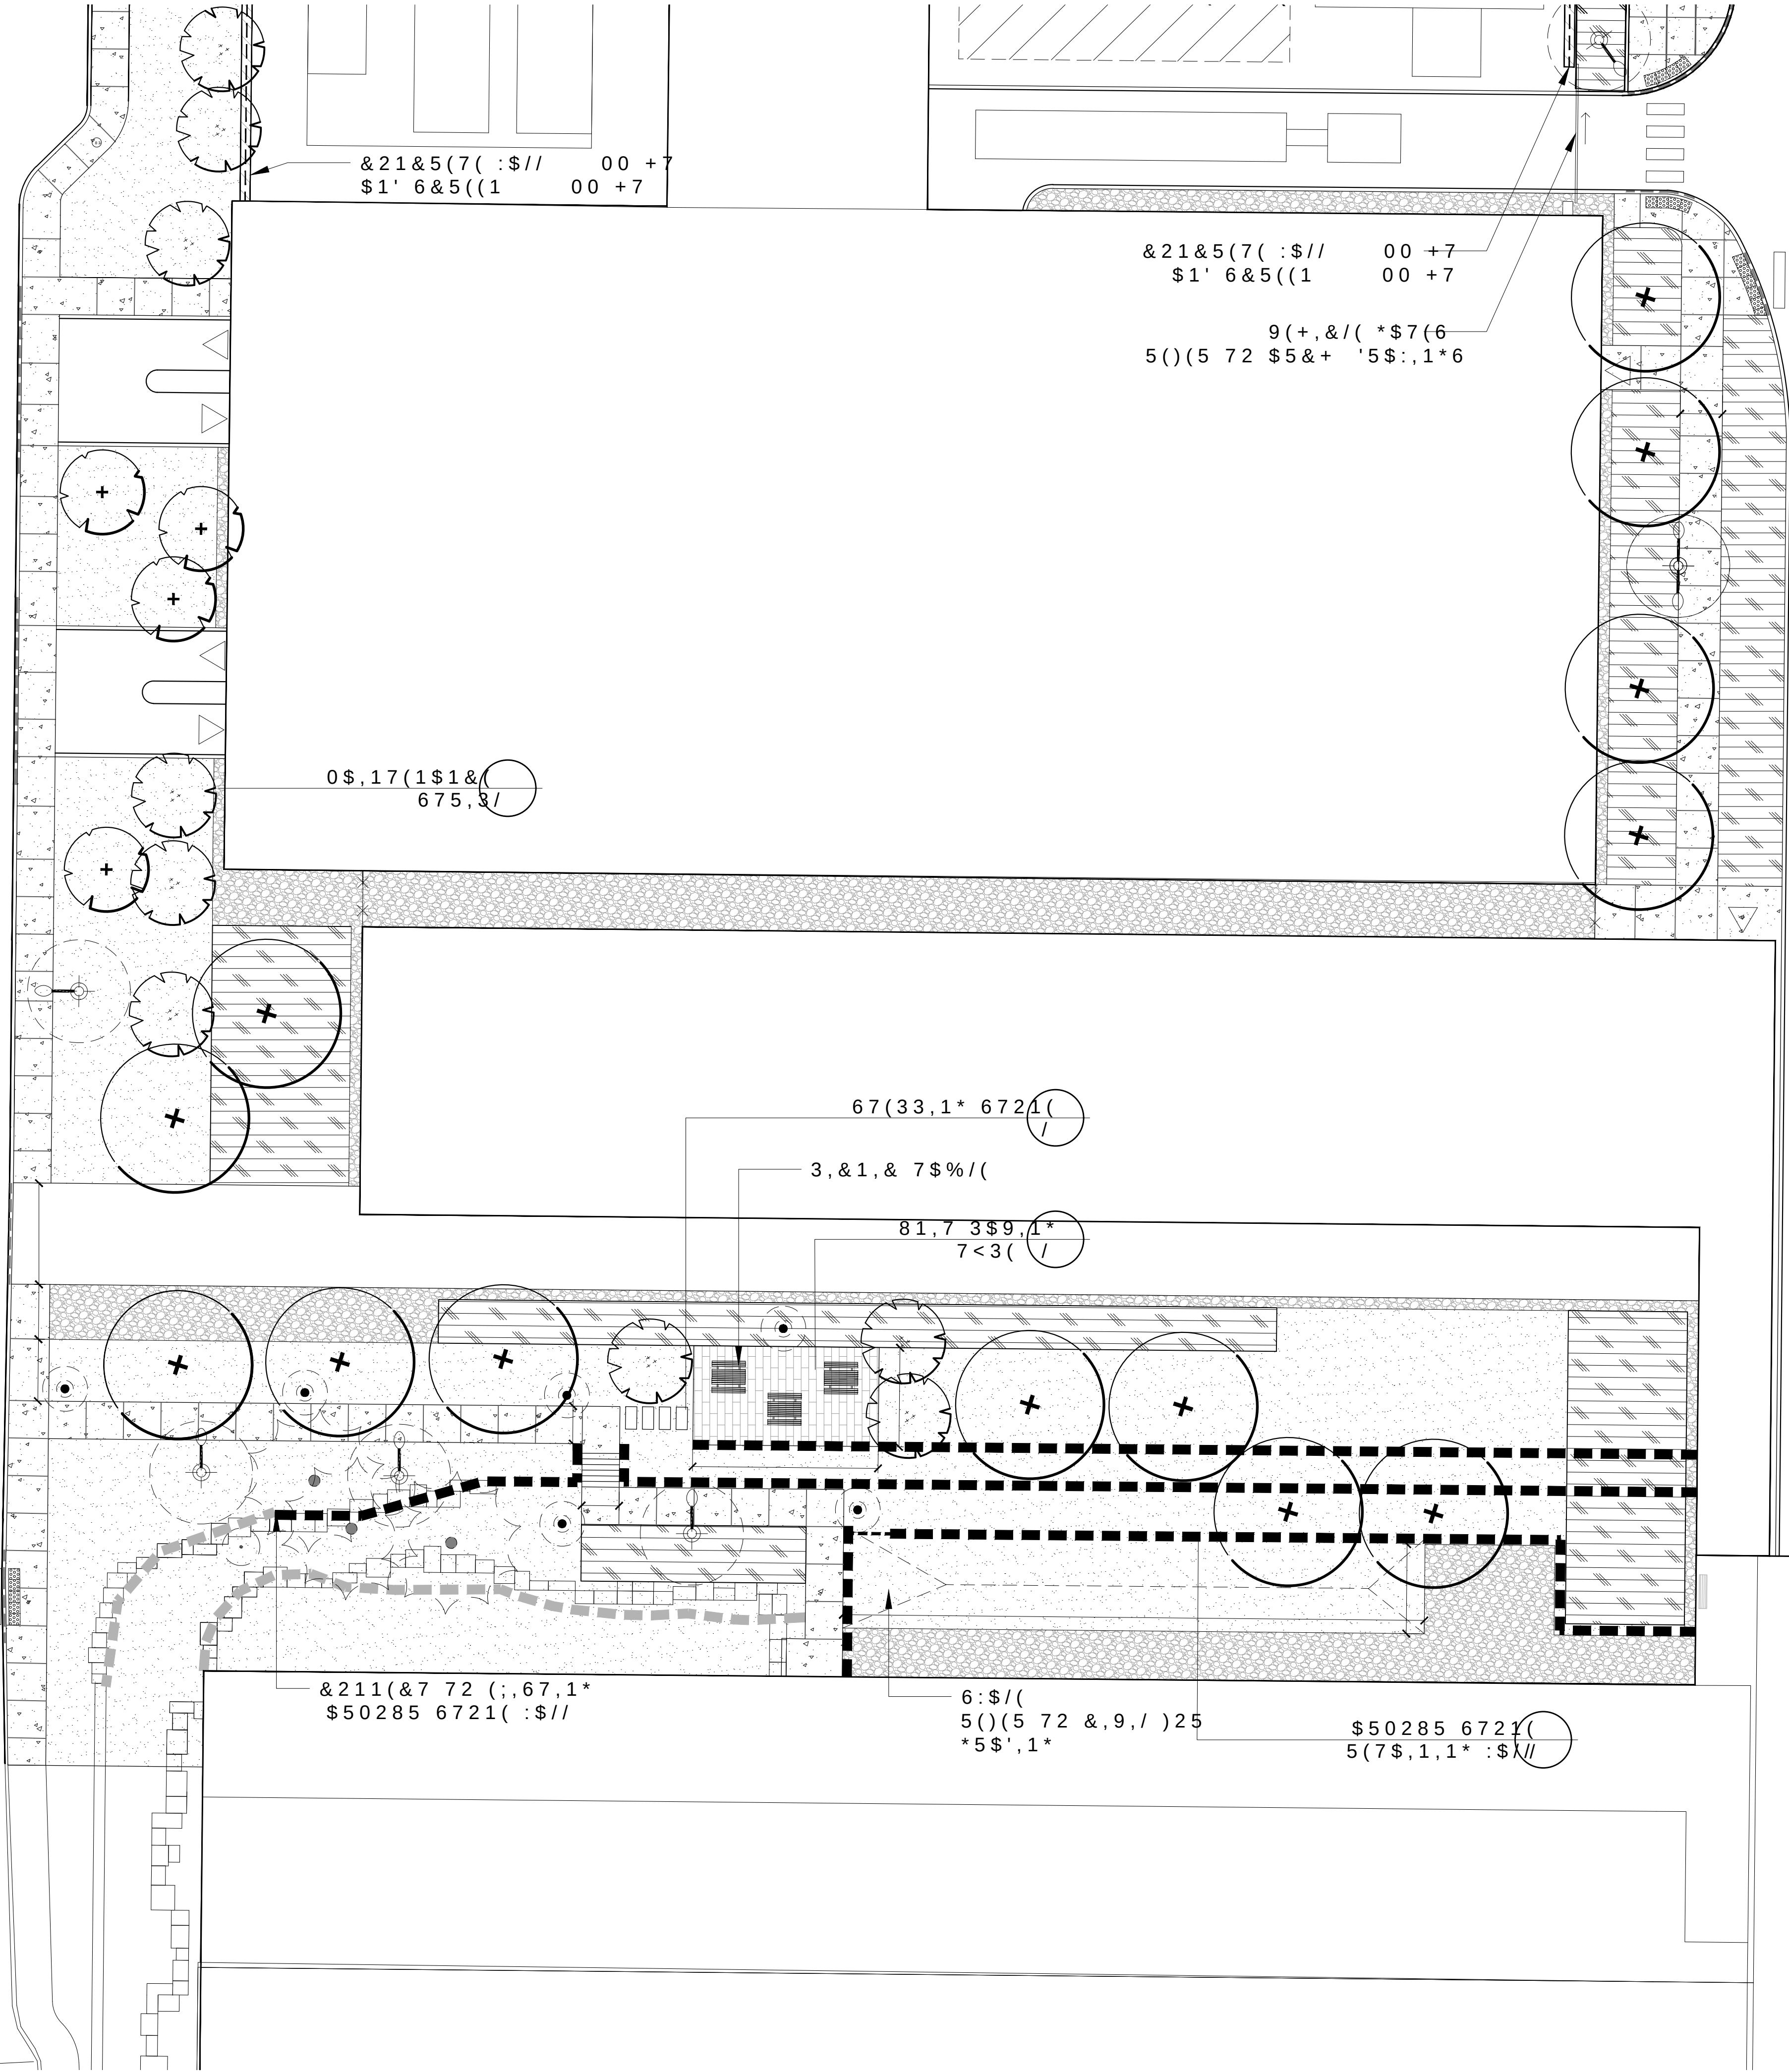

\$63+\$/7 /2\$,1* '2&. %< &9,/

- 1(*3)
(,67,1* 75((6 72 5(0\$,1
(,67,1* 3/\$17 0,;
/5\$*('(&,'8286 75((6
60\$// 0(','80 '(&,'8286 75((6
&21,)(5286 75((6
+('*
3/\$17,1* %('6
7<3(62' 00 72362,/
7<3(6(' 0,; (&2*5566
7<3(6(' 0,; 32//,1\$7,21
7<3(6(' 0,; +80,
\$63+\$/7 3('675,\$1
&21&5(7(3\$9,1* 352326('
&21&5(7(3\$9,1* (,67,1*
*559(/ 685)\$&
67(33,1* 6721(6
81,7 3\$9,1* 7<3(
81,7 3\$9,1* 7<3(
81,7 3\$9,1* 7<3(
\$50285 6721(5(7\$,1,1* :\$/
&21&5(7(5(7\$,1,1* :\$/
35(&567 &21&5(7(6(\$7,1* 3/\$17(5 :\$/
%(1&+ (,67,1*
%(1&+ 352326('
&\$)(75%/(\$1' +\$5
%,(5\$8,6 352326('
%,(5\$8,6 (,67,1*
3,&1,& 75%/(
:\$67(5(&375&/(
7:6, 21 &21&5(7(3\$'
'(35(66(' &85%
x (,67,1* /,*+7 72 %(5(029('
* %2//5\$' (,67,1*
%2//5\$' 352326('
3('675,\$1 /,*+7 352326('
675((7 /,*+7 (,67,1*
675((7 /,*+7 352326('
87,/,7< 32/((,67,1*
+\$1'\$5,/
3523(57< /,1(
3523(57< /,1(6(7%\$&

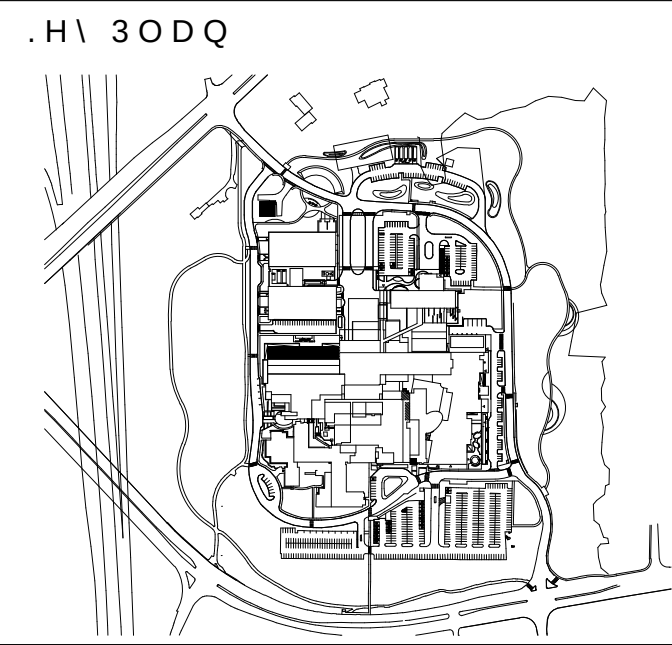

	.668(')25 63\$	6(3
	.668(')25 63\$	129
1R	SHYLVLRQ	'DWH

1RUWK	6WDPS

/DQGVFDSH \$UFKLWHFWX
8UEDQ 'HVLJQ
6LWH 3ODQQLQJ
Recreation and Park Planning
3URMHFW 0DQDJHFW
319 McRae Avenue, Suite 502, Ottawa, Ontario, K1Z 0B9
7HO

\$OO PHDVXUHPHQWV LQ FLOORPHWU
'R QRW VFDOH GUDZLQJ \$OO GUDZLQJ
ZLWK ZULWWHQ VSHFLILFDWLRLQV
&RSULJKW UHVHUYHG 7KLW GUDZLQJ
&6: /DQGVFDSH \$UFKLWHFWV /WG DQ
WKH FRQVHQW WKUHHRI
7KLW 'UDZLQJ LV IRU 6LWH 3ODQ 6XEF
IRU FRQWUXFWLRLQ
6QRZ UHPRYDO RSHUDWLRLQV WR EH F
PDLQHQDQFH VHUYLEFHV 6QRZ WR E
DUHD IRU RII VLWH UHPRYDO
([LVWLQJ VLWH IXUQLWXUH WR EH LQ
SKDVH \$OO PHPRULDO WUHHV DQG V
GXULQJ FRQWUXFWLRLQ



3URMHFW

QUEENSWAY CARLETON
+ 263,7\$/
3\$57 (,3\$16,21
%\$6(/,1(52\$'
277\$:\$ 217\$5.2

'UDZLQJ

/ \$<287 3/\$1
(1/\$5*(0(17

6FDOH	'DWH
	-\$1
'HVLJQ %\	'UDZQ %\
&0	-\$..
3URMHFW 1XPEHU	6KHWW 1XPEHU
OHWHUV	/

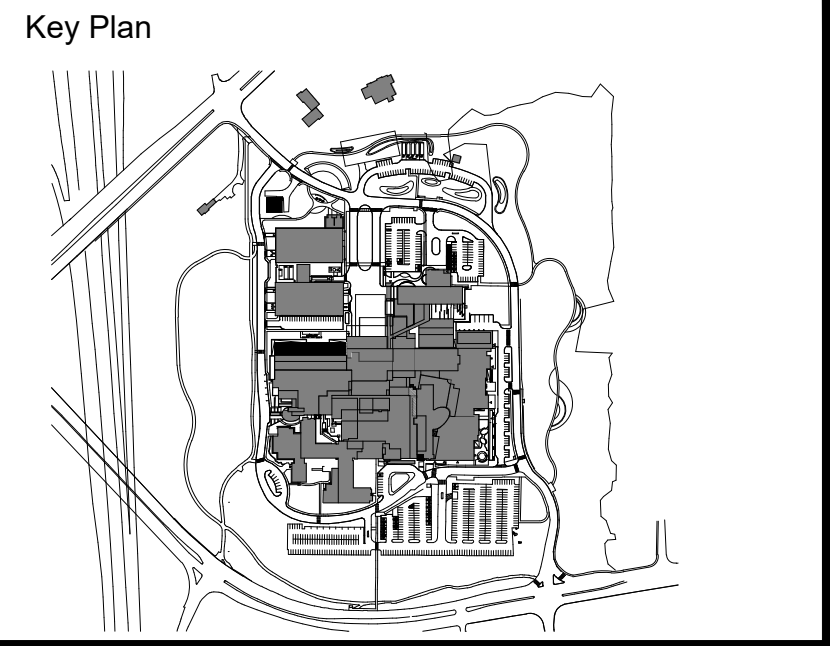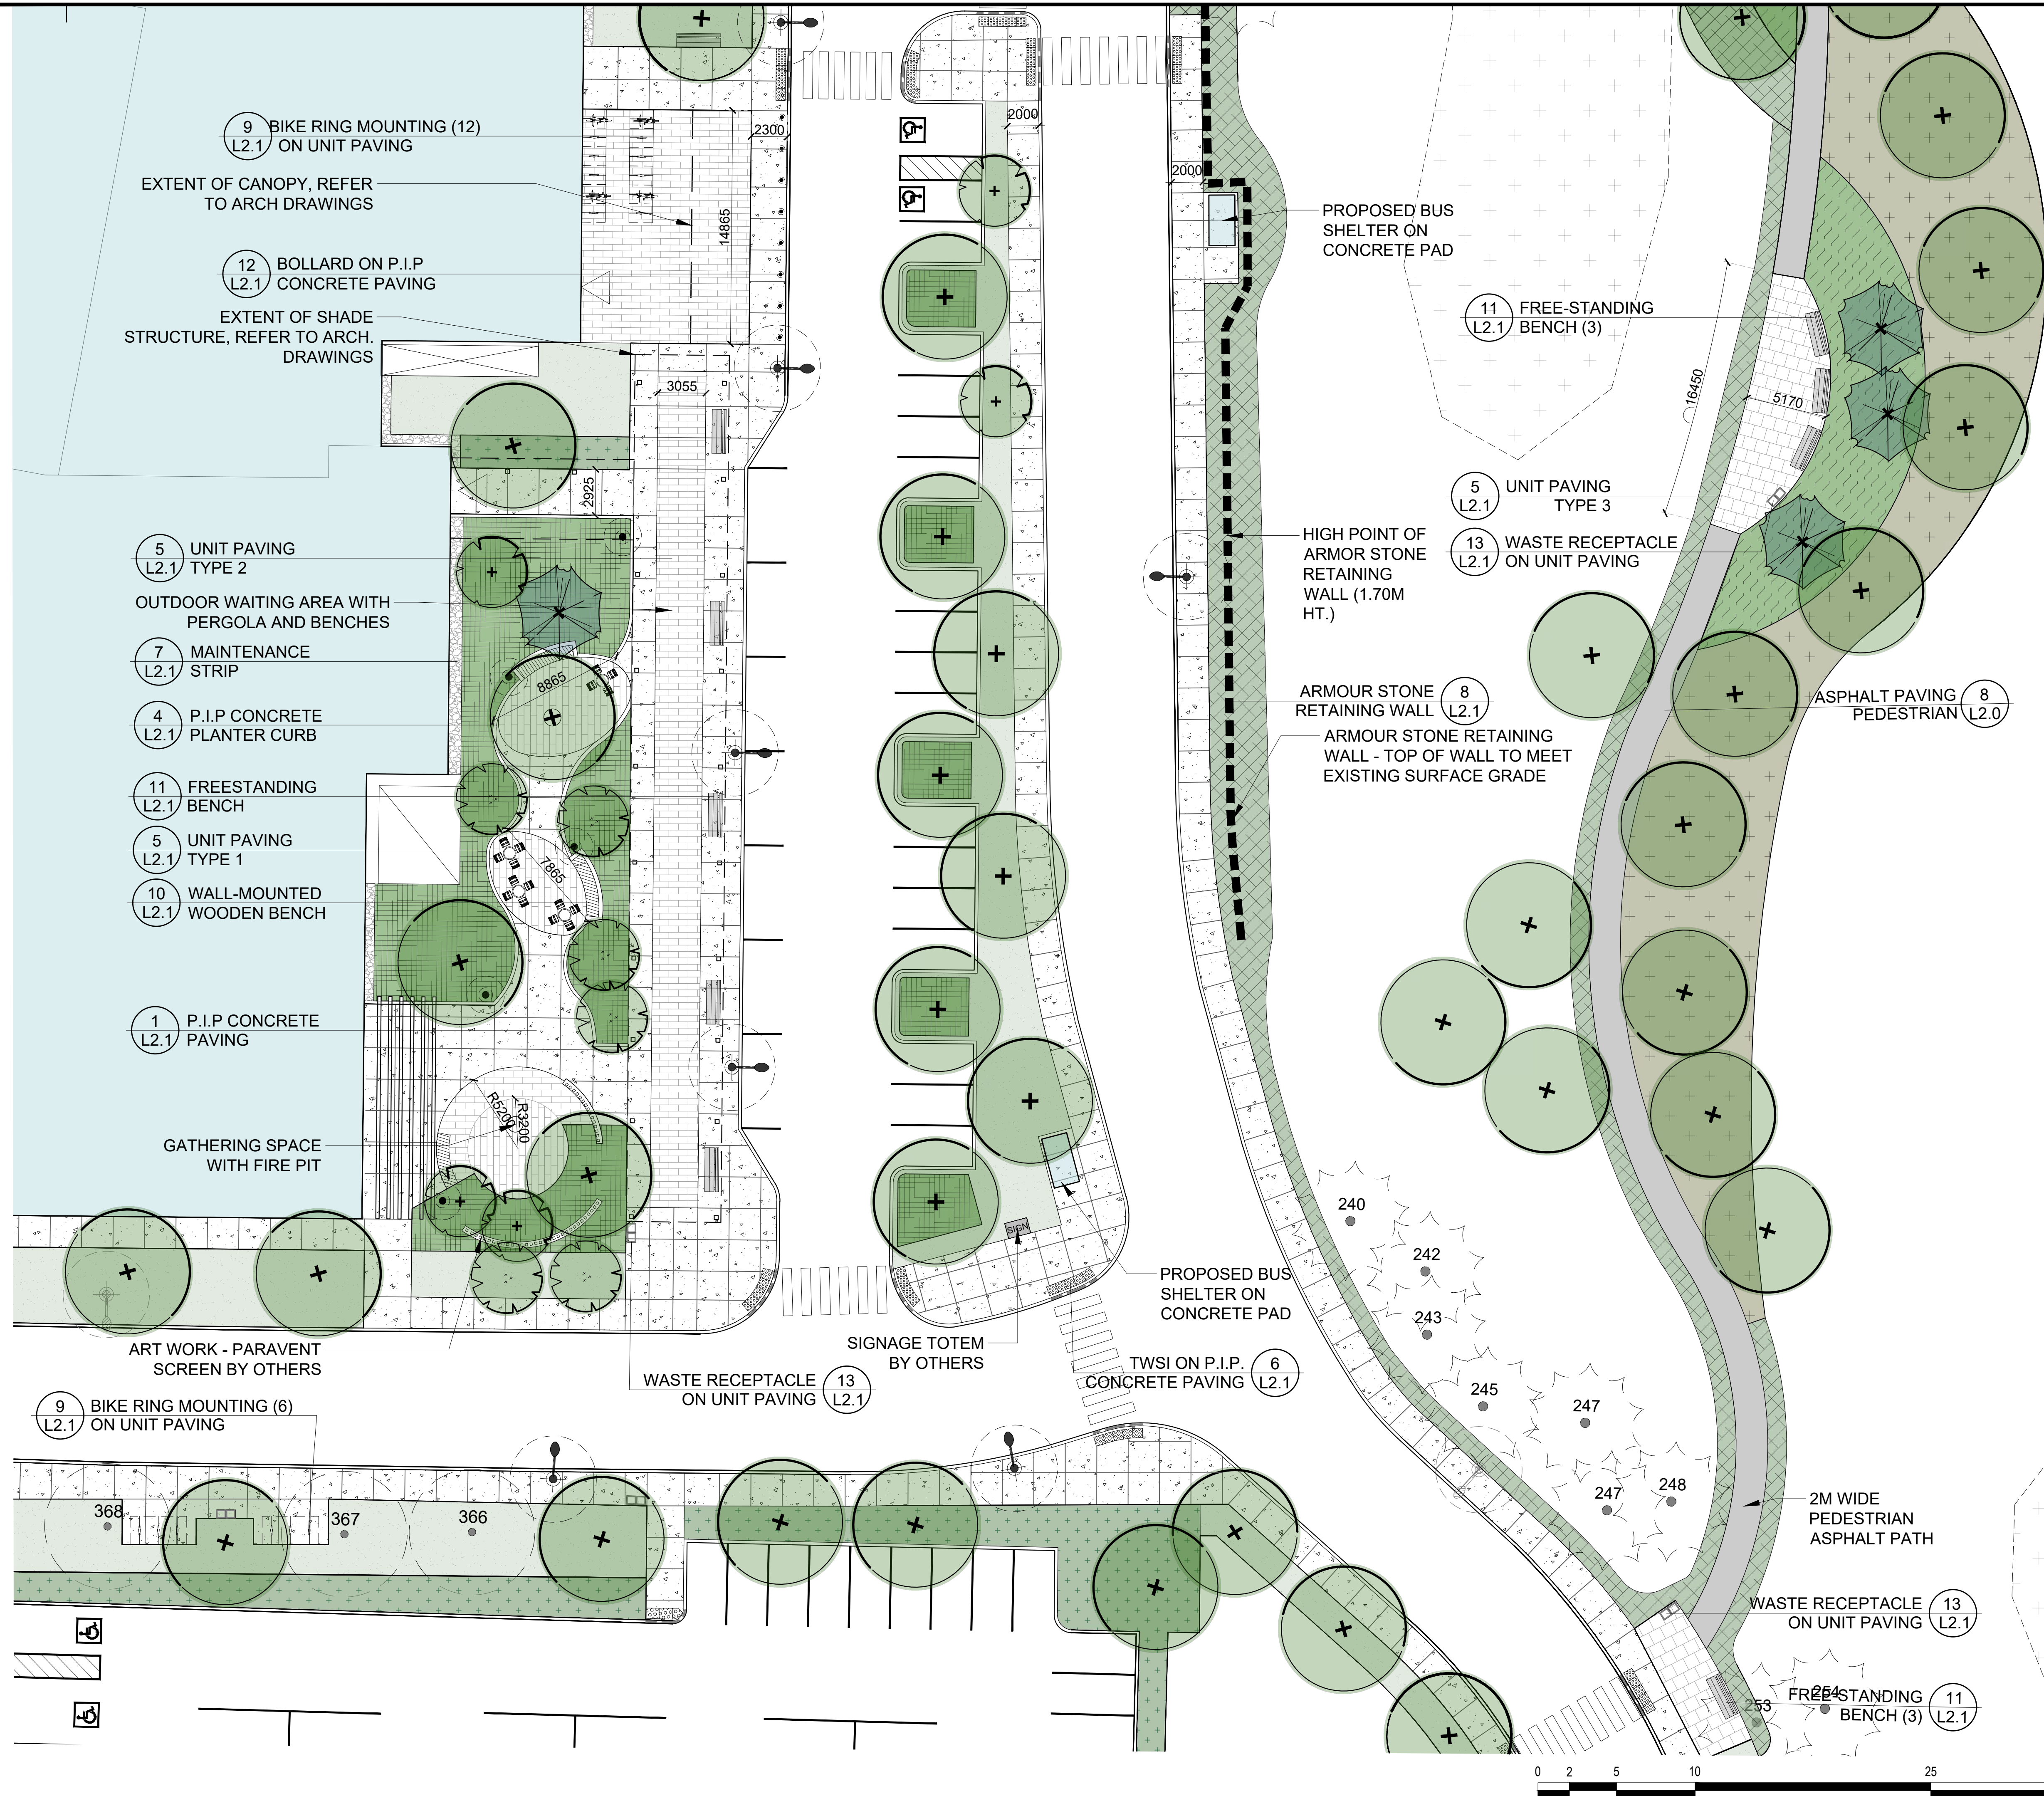

2	ISSUED FOR SPA	23 SEP 2026
1	ISSUED FOR SPA	21 NOV 2025
No.	Revision	Date

North:

Stamp:

CSW LANDSCAPE ARCHITECTS LTD.

319 McRae Avenue, Suite 502, Ottawa, Ontario, K1Z 0B9
Tel: (613) 729-4536

Landscape Architecture
Urban Design
Site Planning
Recreation and Park Planning
Project Management

- All measurements in millimeters unless specified otherwise. Do not scale drawing. All drawings to be read in conjunction with written specifications.
- Copyright reserved. This drawing is the exclusive property of CSW Landscape Architects Ltd. and shall not be used without the consent thereof.
- This Drawing is for Site Plan Submission and may not be used for construction.
- Snow removal operations to be coordinated with QCH maintenance services. Snow to be transferred to technical area for off-site removal.
- Existing site furniture to be inventoried during detail design phase. All memorial trees and site furniture to be protected during construction

Project:

QUEENSWAY CARLETON HOSPITAL
PART 4 EXPANSION
3045 BASELINE ROAD
OTTAWA, ONTARIO

Drawing:

LAYOUT PLAN
ENLARGEMENT 3

Scale:	1:200	Date:	16 JAN 2025
Design By:	CM	Drawn By:	JA/KK
Project Number:	1167-13	Sheet Number:	L1.5

XXXXXX

REFER TO L1.6 - PLANTING LAYOUT NORTH

REFER TO L1.6 - PLANTING LAYOUT NORTH

PLANT LIST - TREES							
CODE	BOTANICAL NAME	COMMON NAME	SIZE	QTY	REMARKS	NATIVE	
CONIFER							
PG	<i>Pinus glauca</i>	White Spruce	2m Ht	13	WB	Native	
PI	<i>Pinus resinosa</i>	Red Pine	2m Ht	9	WB	Native	
PS	<i>Pinus strobus</i>	Eastern White Pine	2m Ht	13	WB	Native	
DECIDUOUS							
AB	<i>Acer freemanii</i> 'Autumn Blaze'	Autumn Blaze Freeman Maple	70mm Cal.	11	WB		
AP	<i>Acer pensylvanicum</i>	Striped Maple	70mm Cal.	5	WB	Native	
AR	<i>Acer rubrum</i>	Red Maple	100mm Cal.	16	WB	Native	
AS	<i>Acer saccharum</i>	Sugar Maple	70mm Cal.	22	WB	Native	
AF	<i>Aesculus flava</i>	Yellow Ohio Buckeye	70mm Cal.	18	WB	Native	
AM	<i>Amenanchier canadensis</i>	Canadian Serviceberry	50mm Cal.	12	Multi-stem	Native	
BE	<i>Betula papyrifera</i> 'Whitesugar'	Gray Birch	80mm Cal.	14	Multi-stem	Native	
CC	<i>Corylus canadensis</i>	American Hicoria	50mm Cal.	20	WB	Native	
CO	<i>Cornus canadensis</i>	Common Honeysuckle	70mm Cal.	11	WB	Native	
CE	<i>Cercis canadensis</i>	Eastern Redbud	50mm Cal.	16	Multi-stem	Native	
LT	<i>Liriodendron tulipifera</i>	Tulip Tree	60mm Cal.	8	WB	Native	
PT	<i>Populus tremuloides</i>	Quaking Aspen	60mm Cal.	33	WB	Native	
QA	<i>Quercus alba</i>	White Oak	70mm Cal.	15	WB	Native	
QM	<i>Quercus macrocarpa</i>	Burr Oak	60mm Cal.	35	WB	Native	
QR	<i>Quercus rubra</i>	Northern Red Oak	60mm Cal.	48	WB	Native	
RT	<i>Rhus typhina</i>	Staghorn Sumac	1.5m Ht.	7	Multi-stem	Native	
UA	<i>Ulmus americana</i> 'Major'	American Elm	70mm Cal.	22	WB	Native	

PLANT LIST - HEALING GARDENS - PLANTING BED TYPE 1							
CODE	BOTANICAL NAME	COMMON NAME	SIZE	QTY	REMARKS	NATIVE	
SHRUBS							
Au	<i>Arctostaphylos uva-ursi</i>	Bearberry	2 gal	1 U / m ²	Native		
Co	<i>Cornus sericea</i>	Red Osier Dogwood	2 gal	0.5 U / m ²	Native		
Ja	<i>Juncus communis</i>	Common Juniper	2 gal	0.5 U / m ²	Native		
My	<i>Myrica pensylvanica</i>	Bayberry	2 gal	1 U / m ²	Native		
Me	<i>Meadowweet</i>	Meadowweet	2 gal	0.5 U / m ²	Native		
St	<i>Stachys recta</i>	Stachys recta	2 gal	0.5 U / m ²	Native		
PERENNIALS AND GRASSES							
af	<i>Agastache foeniculum</i>	Anise Hyssop	1 gal	2 U / m ²	Native		
ac	<i>Alchemilla cernua</i>	Nodding Ox-eye	1 gal	3 U / m ²	Native		
am	<i>Asaphoglossa margaritacea</i>	Pearly Everlasting	1 gal	3 U / m ²	Native		
as	<i>Asclepias canadensis</i>	Wild Columbine	1 gal	5 U / m ²	Native		
as	<i>Asclepias syriaca</i>	Common Milkweed	1 gal	3 U / m ²	Native		
cc	<i>Cornus canadensis</i>	Bunchberry	1 gal	4 U / m ²	Native		
gm	<i>Geranium maculatum</i>	Wild Geranium	1 gal	5 U / m ²	Native		
he	<i>Hieracium canadense</i>	Sawtooth	1 gal	5 U / m ²	Native		
wt	<i>Walden</i>	Wild Bergamot	1 gal	2 U / m ²	Native		
sr	<i>Smilacina racemosa</i>	False Solomon's Seal	1 gal	3 U / m ²	Native		
sp	<i>Sporobolus heterophyllus</i>	Prairie Dropseed	1 gal	3 U / m ²	Native		
tg	<i>Trillium grandiflorum</i>	White Trillium	1 gal	4 U / m ²	Native		

PLANT LIST - PLANTING BED TYPE 2							
CODE	BOTANICAL NAME	COMMON NAME	SIZE	QTY	REMARKS	NATIVE	
SHRUBS							
Cs	<i>Ceanothus americanus</i>	New Jersey Tea	2 gal	1 U / m ²	Native		
Co	<i>Cornus racemosa</i>	Gray Dogwood	2 gal	0.5 U / m ²	Native		
Co	<i>Corylus cornuta</i>	Bristled Hazelnut	2 gal	0.5 U / m ²	Native		
Di	<i>Diervilla lonicera</i>	Bush Honeysuckle	2 gal	1 U / m ²	Native		
Ra	<i>Rhus aromatica</i>	Fragrant Sumac	2 gal	0.5 U / m ²	Native		
Ri	<i>Ribes alpinum</i>	Alpine Currant	2 gal	2 U / m ²	Native		
Sc	<i>Salix caprea</i>	Heartsong Willow	2 gal	0.5 U / m ²	Native		
PERENNIALS							
am	<i>Achillea millefolium</i>	Sunny Seduction Yarrow	1 gal	4 U / m ²	Native		
ap	<i>Asplenium platyneuron</i>	Northern Maidenhair Fern	1 gal	5 U / m ²	Native		
ab	<i>Asplenium biforme</i>	Asplenium biforme	1 gal	5 U / m ²	Native		
df	<i>Dryopteris filix-mas</i>	Maiden Fern	1 gal	2 U / m ²	Native		
he	<i>Hieracium</i>	Black Eyed Susan	1 gal	3 U / m ²	Native		
se	<i>Sedum spectabile</i>	Autumn Stonecrop	1 gal	4 U / m ²	Native		
sc	<i>Scilla maritima</i>	Starflower	1 gal	5 U / m ²	Native		
wh	<i>Veronica</i>	White Veronica	1 gal	4 U / m ²	Native		
ORNAMENTAL GRASSES							
bo	<i>Bouteloua gracilis</i>	Blue Grama Grass	1 gal	4 U / m ²	Native		
kt	<i>Karl Foerster Grass</i>	Karl Foerster Grass	1 gal	1 U / m ²	Native		
pa	<i>Panicum virgatum</i>	Switch Grass	1 gal	2 U / m ²	Native		


PLANT LIST - PLANTING BED TYPE 3							
CODE	BOTANICAL NAME	COMMON NAME	SIZE	QTY	REMARKS	NATIVE	
SHRUBS							
Cs	<i>Ceanothus americanus</i>	New Jersey Tea	2 gal	1 U / m ²	Native		
My	<i>Myrica pensylvanica</i>	Bayberry	2 gal	0.5 U / m ²	Native		
Ra	<i>Rhus aromatica</i>	Fragrant Sumac	2 gal	0.5 U / m ²	Native		
Sp	<i>Sorbus alba</i>	European White Spindle	2 gal	0.5 U / m ²	Native		
PERENNIALS							
af	<i>Agastache foeniculum</i>	Anise Hyssop	1 gal	2 U / m ²	Native		
cc	<i>Cornus canadensis</i>	Bunchberry	1 gal	4 U / m ²	Native		
em	<i>Eupatorium maculatum</i>	Joe Pye Weed	1 gal	1 U / m ²	Native		
gr	<i>Gaultheria procumbens</i>	Wintergreen	1 gal	9 U / m ²	Native		
gm	<i>Geranium maculatum</i>	Wild Geranium	1 gal	5 U / m ²	Native		
lu	<i>Lupinus perennis</i>	Purple Lupine	1 gal	5 U / m ²	Native		
wt	<i>Walden</i>	Wild Bergamot	1 gal	2 U / m ²	Native		
ORNAMENTAL GRASSES							
bc	<i>Bouteloua curtipendula</i>	Side Oats Grama	1 gal	2 U / m ²	Native		
ho	<i>Hieracium odoratum</i>	Sweet Grass	1 gal	6 U / m ²	Native		
km	<i>Koeleria macrantha</i>	Prairie June Grass	1 gal	4 U / m ²	Native		
pa	<i>Panicum virgatum</i>	Switch Grass	1 gal	2 U / m ²	Native		

Total site area = 202,250 m ²			
Projected 40 year tree canopy cover = 80,833 m ²			
Site canopy cover = 40.00%			
PROJECTED 40 YEAR TREE CANOPY COVER			
TREE SIZE	40 YEAR CANOPY DIA.	AREA COVER m ²	QUANTITY
Small Dec.	5.5 m	23.76	49
Medium Dec.	10 m	78.54	25
Large Dec.	15 m	176.70	229
Conifer	5 m	19.63	35
Existing Tree Groups			49,594.00
Existing Deciduous Trees			19,445.00
Existing Coniferous Trees			5,370.00
TOTAL			80,888.00

LEGEND

- EXISTING TREES TO REMAIN
- EXISTING PLANT MIX
- EXISTING TREES TO BE REMOVED
- CRITICAL ROOT ZONE
- TREE PROTECTION FENCE
- LARGE DECIDUOUS TREES
- SMALL/MEDIUM DECIDUOUS TREES
- CONIFEROUS TREE
- HEDGE
- PLANTING BED TYPE 1
- PLANTING BED TYPE 2
- PLANTING BED TYPE 3
- TYPE 1: SOD + 150 MM TOPSOIL
- TYPE 2: SEED MIX - ECOGRASS
- TYPE 3: SEED MIX - POLLINATION
- TYPE 4: SEED MIX - HUMID

NOTE: WHERE TREE CENTRE IS LOCATED LESS THAN 1.5m AWAY FROM UNDERGROUND UTILITIES, ROOT DEFLECTOR TO BE INSTALLED AS PER MANUFACTURER'S INSTRUCTIONS. BARRIER TO BE INSTALLED TREE SIDE OF PIPELINE (MIN. 600mm AWAY FROM PIPE). PARALLEL TO PIPE IN BOTH DIRECTIONS FOR 1.2m MEASURED FROM THE CENTER OF THE TRUNK.

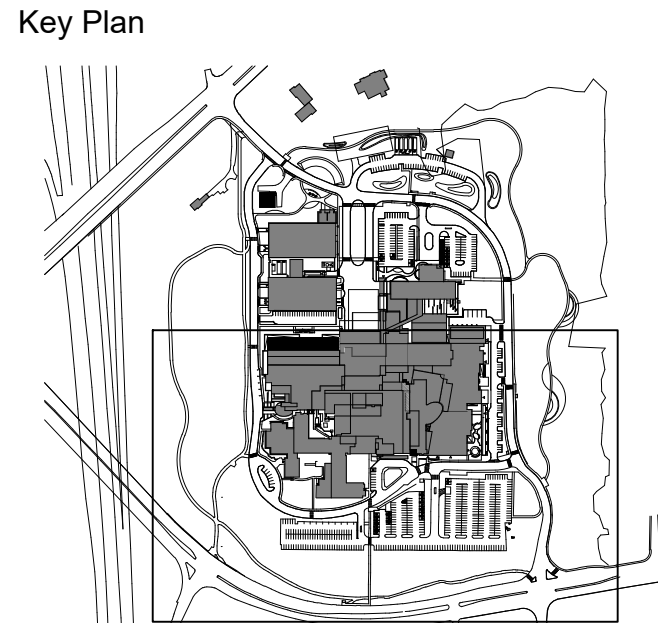

2	ISSUED FOR SPA	23 SEP 2026
1	ISSUED FOR SPA	21 NOV 2025
No.	Revision	Date

North:

Stamp:

CSW

ASSOCIATION OF LANDSCAPE ARCHITECTS

Stamp: [Signature]

CSW

Landscape Architecture

Urban Design

Site Planning

Recreation and Park Planning

Project Management

319 McRae Avenue, Suite 502, Ottawa, Ontario, K1Z 0B9

Tel: (613) 729-4536

- All measurements in millimeters unless specified otherwise. Do not scale drawing. All drawings to be read in conjunction with written specifications.
- Copyright reserved. This drawing is the exclusive property of CSW Landscape Architects Ltd. and shall not be used without the consent thereof.
- This Drawing is for Site Plan Submission and may not be used for construction.
- Snow removal operations to be coordinated with QCH maintenance services. Snow to be transferred to technical area for off-site removal.
- Existing site furniture to be inventoried during detail design phase. All memorial trees and site furniture to be protected during construction.

Project:

QUEENSWAY CARLETON HOSPITAL

PART 4 EXPANSION

3045 BASELINE ROAD

OTTAWA, ONTARIO

Drawing:

PLANTING PLAN SOUTH

Scale: 1:500

Date: 16 JAN 2025


Design By: CM

Drawn By: JA/KK

Project Number: 1167-13

Sheet Number: L1.7



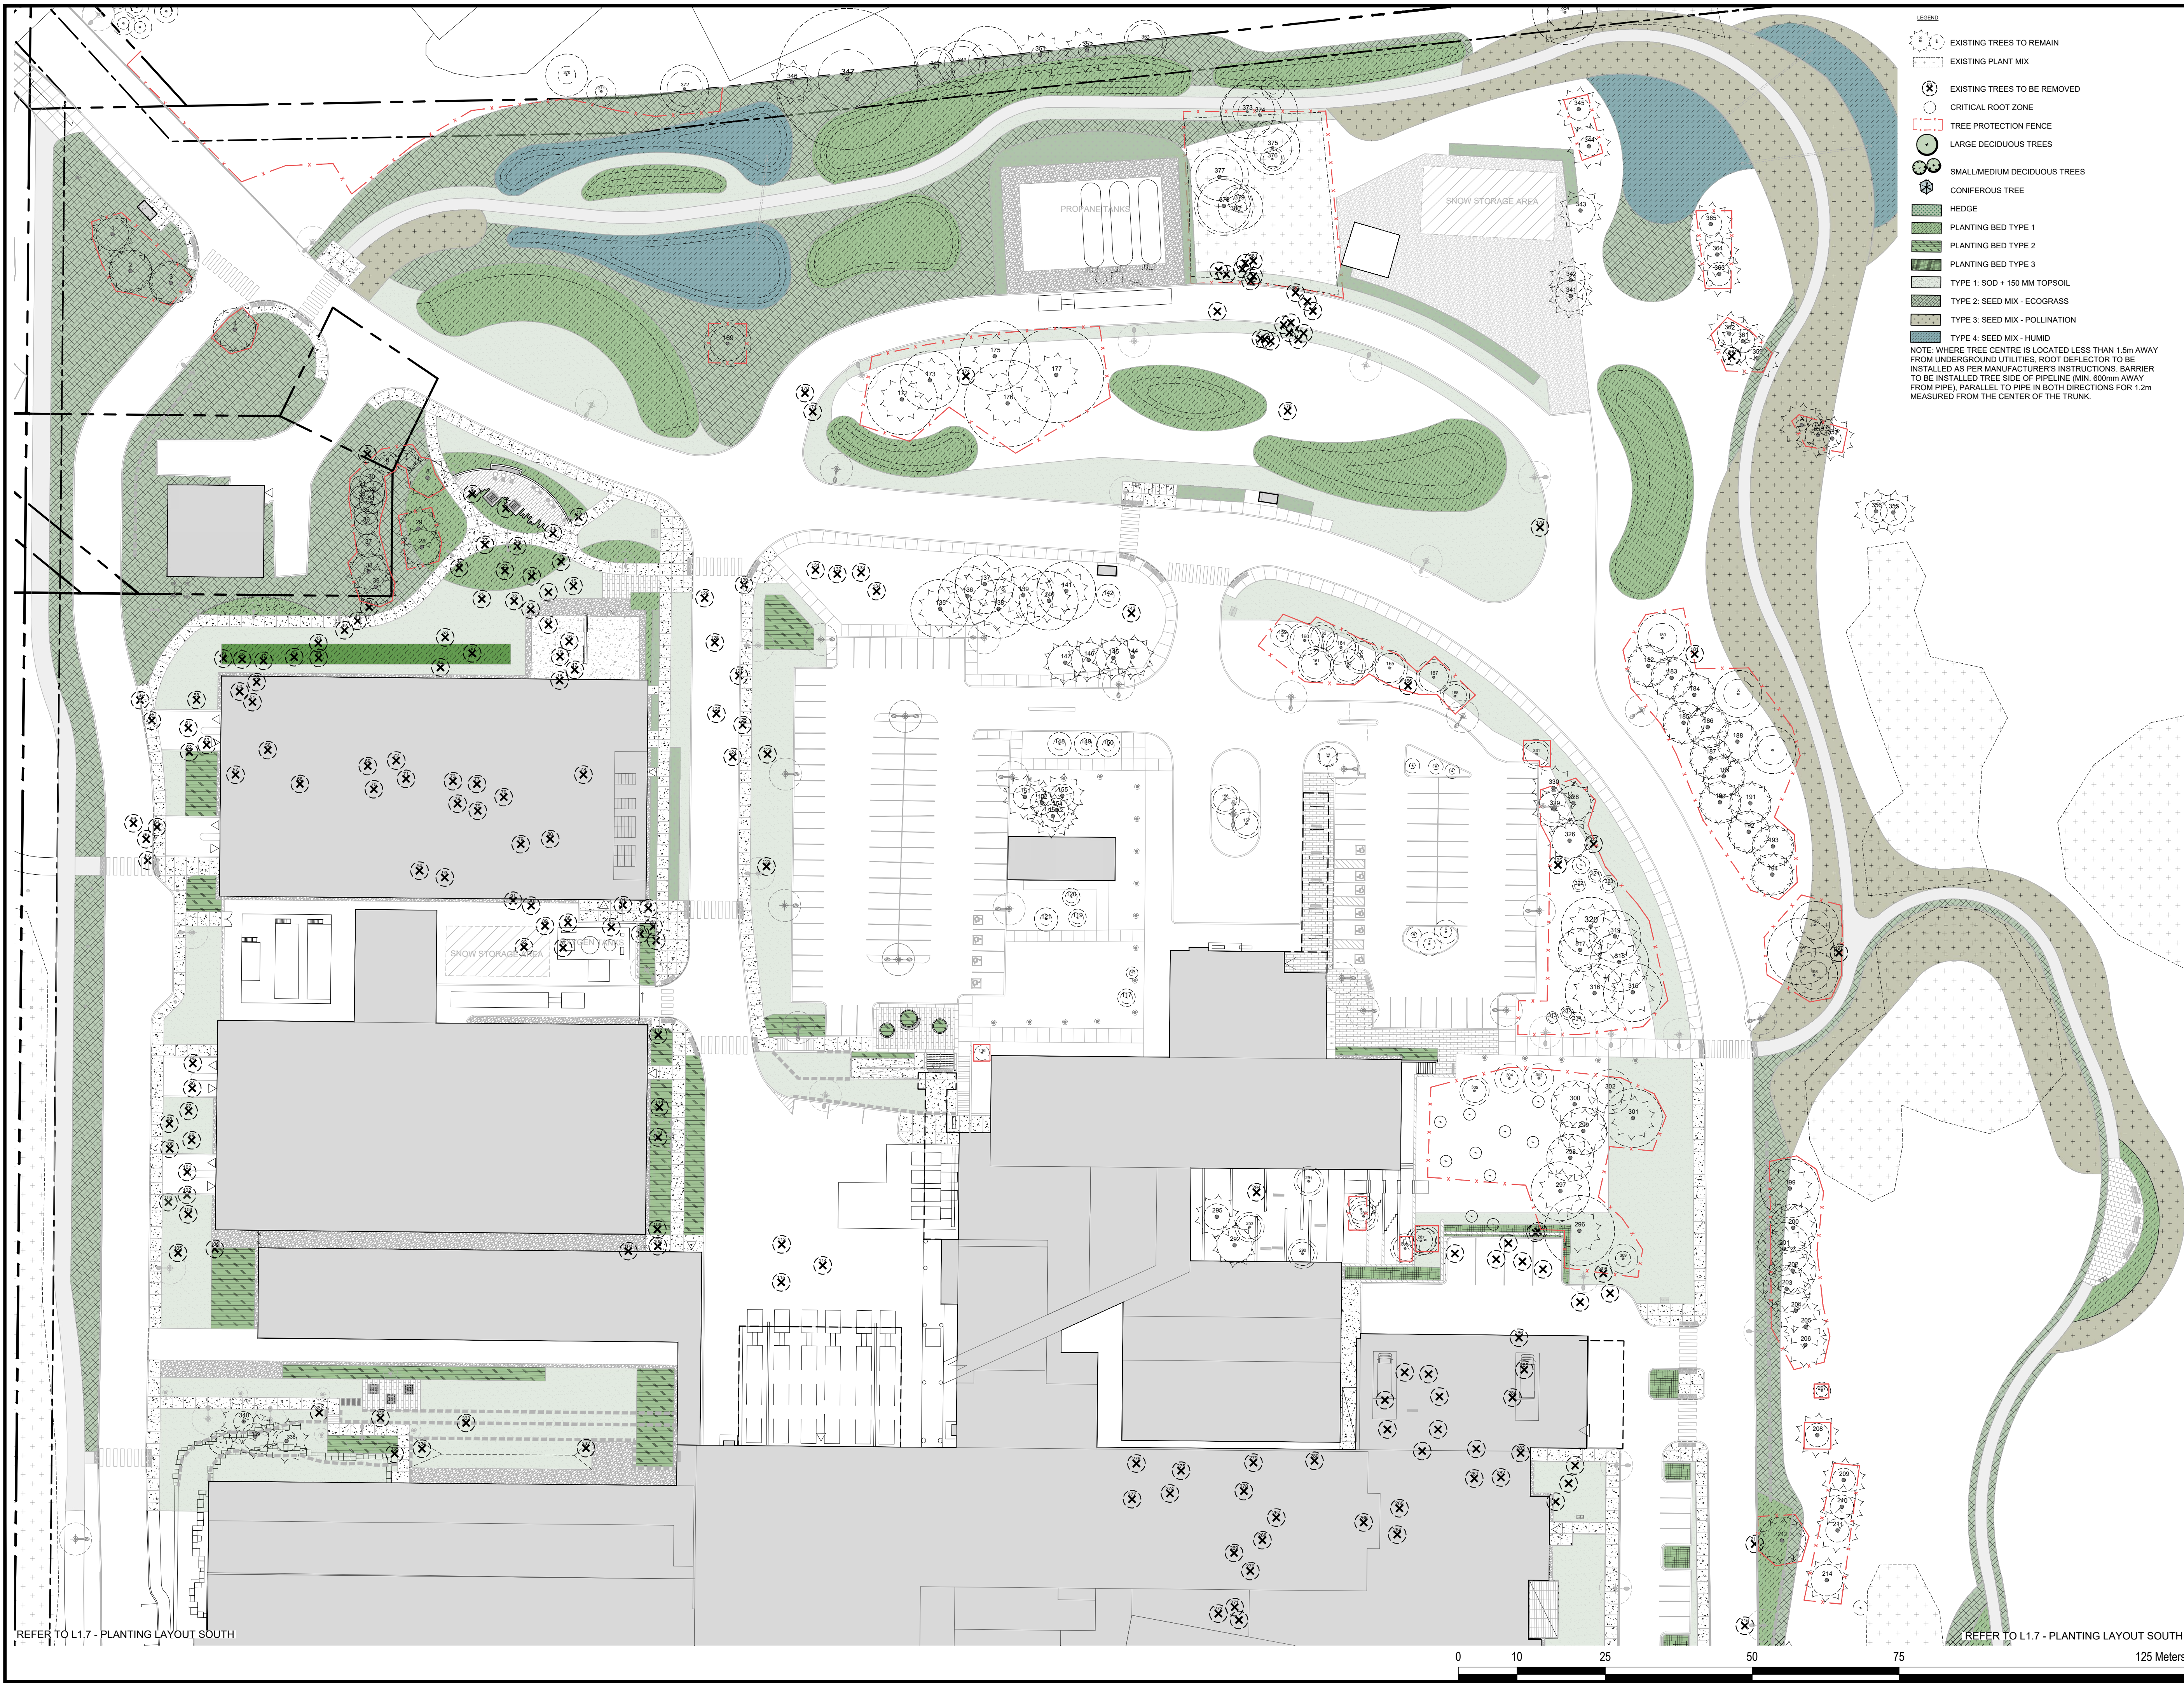

LEGEND

- EXISTING TREES TO REMAIN
- EXISTING PLANT MIX
- EXISTING TREES TO BE REMOVED
- CRITICAL ROOT ZONE
- TREE PROTECTION FENCE
- LARGE DECIDUOUS TREES
- SMALL/MEDIUM DECIDUOUS TREES
- CONIFEROUS TREE
- HEDGE
- PLANTING BED TYPE 1
- PLANTING BED TYPE 2
- PLANTING BED TYPE 3
- TYPE 1: SOD + 150 MM TOPSOIL
- TYPE 2: SEED MIX - ECOGRASS
- TYPE 3: SEED MIX - POLLINATION
- TYPE 4: SEED MIX - HUMID

NOTE: WHERE TREE CENTRE IS LOCATED LESS THAN 1.5m AWAY FROM UNDERGROUND UTILITIES, ROOT DEFLECTOR TO BE INSTALLED AS PER MANUFACTURER'S INSTRUCTIONS. BARRIER TO BE INSTALLED TREE SIDE OF PIPELINE (MIN. 600mm AWAY FROM PIPE), PARALLEL TO PIPE IN BOTH DIRECTIONS FOR 1.2m MEASURED FROM THE CENTER OF THE TRUNK.

Key Plan

2	ISSUED FOR SPA	23 SEP 2026
1	ISSUED FOR SPA	21 NOV 2025
No.	Revision	Date

North:

Stamp:

Landscape Architecture
Urban Design
Site Planning
Recreation and Park Planning
Project Management

319 McRae Avenue, Suite 502, Ottawa, Ontario, K1Z 0B9
Tel: (613) 729-4536

- All measurements in millimeters unless specified otherwise. Do not scale drawing. All drawings to be read in conjunction with written specifications.
- Copyright reserved. This drawing is the exclusive property of CSW Landscape Architects Ltd. and shall not be used without the consent thereof.
- This Drawing is for Site Plan Submission and may not be used for construction.
- Snow removal operations to be coordinated with QCH maintenance services. Snow to be transferred to technical area for off-site removal.
- Existing site furniture to be inventoried during detail design phase. All memorial trees and site furniture to be protected during construction

Project:

QUEENSWAY CARLETON HOSPITAL
PART 4 EXPANSION
3045 BASELINE ROAD
OTTAWA, ONTARIO

Drawing:

PLANTING REMOVALS PLAN - NORTH

Scale:	Date:
1:500	16 JAN 2025
Design By:	Drawn By:
CM	JA/KK
Project Number:	Sheet Number:
1167-13	L1.8

XX-XX-XX

REFER TO L1.6 - PLANTING LAYOUT NORTH


REFER TO L1.6 - PLANTING LAYOUT NORTH

- LEGEND
- EXISTING TREES TO REMAIN
 - EXISTING PLANT MIX
 - EXISTING TREES TO BE REMOVED
 - CRITICAL ROOT ZONE
 - TREE PROTECTION FENCE
 - LARGE DECIDUOUS TREES
 - SMALL/MEDIUM DECIDUOUS TREES
 - CONIFEROUS TREE
 - HEDGE
 - PLANTING BED TYPE 1
 - PLANTING BED TYPE 2
 - PLANTING BED TYPE 3
 - TYPE 1: SOD + 150 MM TOPSOIL
 - TYPE 2: SEED MIX - ECOGRASS
 - TYPE 3: SEED MIX - POLLINATION
 - TYPE 4: SEED MIX - HUMID

NOTE: WHERE TREE CENTRE IS LOCATED LESS THAN 1.5m AWAY FROM UNDERGROUND UTILITIES, ROOT DEFLECTOR TO BE INSTALLED AS PER MANUFACTURER'S INSTRUCTIONS. BARRIER TO BE INSTALLED TREE SIDE OF PIPELINE (MIN. 600mm AWAY FROM PIPE), PARALLEL TO PIPE IN BOTH DIRECTIONS FOR 1.2m MEASURED FROM THE CENTER OF THE TRUNK.


0 10 25 50 75 125 Meters

Key Plan

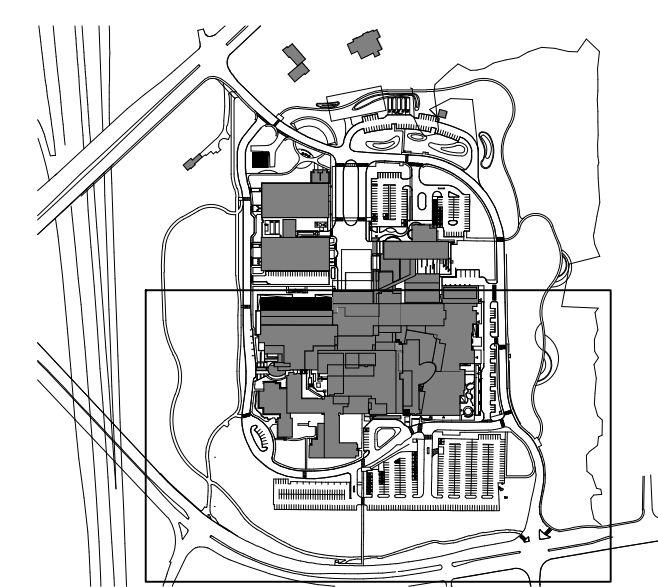


2	ISSUED FOR SPA	23 SEP 2026
1	ISSUED FOR SPA	21 NOV 2025
No.	Revision	Date

North:

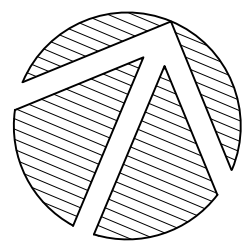

Stamp:

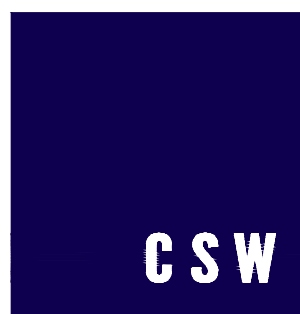

Landscape Architecture
Urban Design
Site Planning
Recreation and Park Planning
Project Management

319 McRae Avenue, Suite 502, Ottawa, Ontario, K1Z 0B9
Tel: (613) 729-4536

- All measurements in millimeters unless specified otherwise. Do not scale drawing. All drawings to be read in conjunction with written specifications.
- Copyright reserved. This drawing is the exclusive property of CSW Landscape Architects Ltd. and shall not be used without the consent thereof.
- This Drawing is for Site Plan Submission and may not be used for construction.
- Snow removal operations to be coordinated with QCH maintenance services. Snow to be transferred to technical area for off-site removal.
- Existing site furniture to be inventoried during detail design phase. All memorial trees and site furniture to be protected during construction.


Project:

**QUEENSWAY CARLETON
HOSPITAL
PART 4 EXPANSION**
3045 BASELINE ROAD
OTTAWA, ONTARIO


Drawing:

**PLANTING REMOVALS
PLAN - SOUTH**

Scale:	Date:
1:500	16 JAN 2025
Design By:	Drawn By:
CM	JA/KK
Project Number:	Sheet Number:
1167-13	L1.9

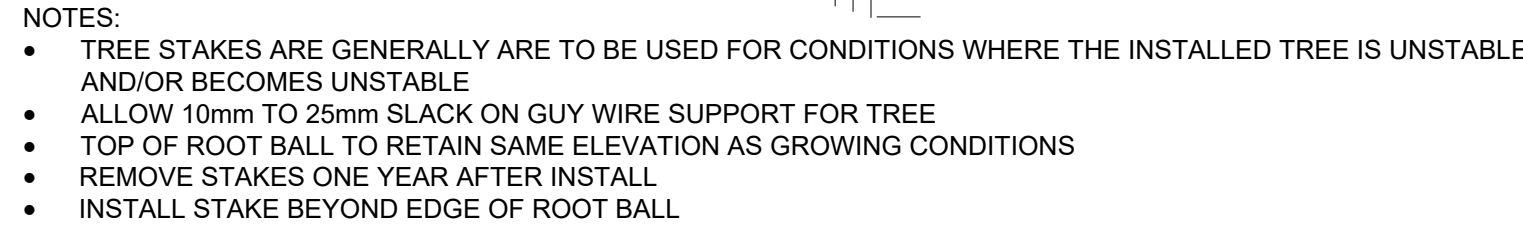


1:30

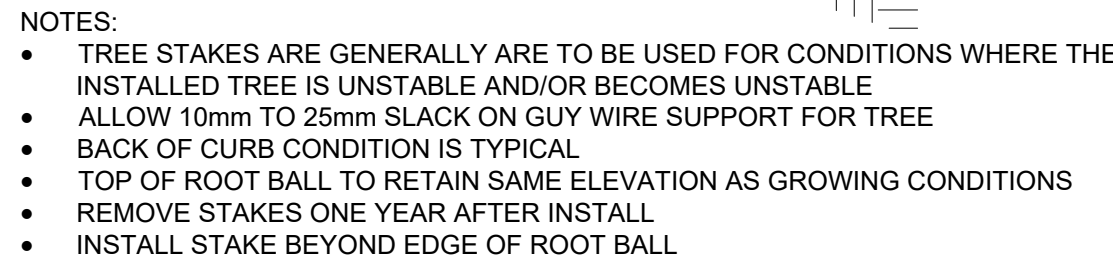


1:30




1:30

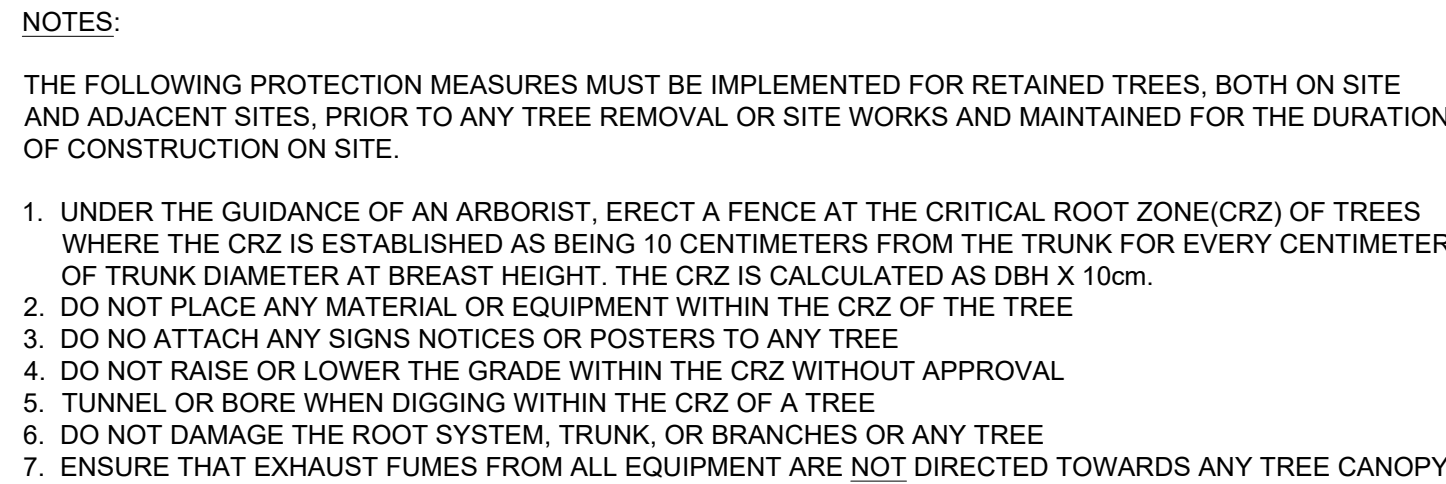

1:30

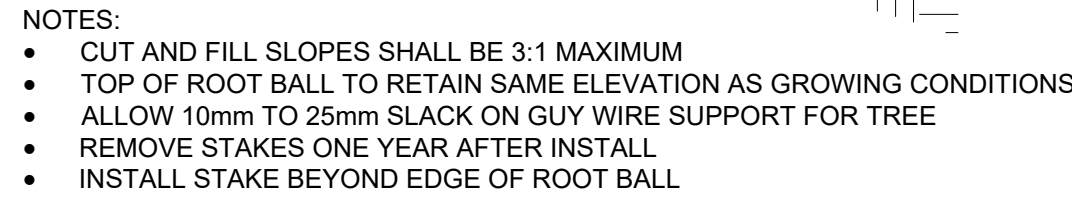

1:30

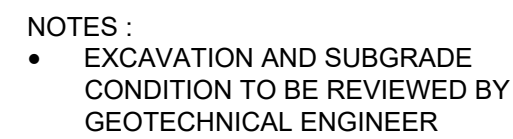

1:10

2	ISSUED FOR SPA	23 SEPT 2026
1	ISSUED FOR SPA	21 NOV 2025
No.	Revision	Date

Stamp:



319 McRae Avenue, Suite 502, Ottawa, Ontario, K1Z 0B9
Tel: (613) 729-4536

1. All measurements in millimeters unless specified otherwise. Do not scale drawing. All drawings to be read in conjunction with written specifications.
2. Copyright reserved. This drawing is the exclusive property of CSW Landscape Architects Ltd. and shall not be used without the consent thereof.
3. This Drawing may not be used for construction until signed by the landscape architect. It is the responsibility of the contractor to:
 - check and verify all dimensions on site;
 - report all errors and/or omissions to the landscape architect;
 - comply with all pertinent codes and by-laws;
 - check and verify locations of all underground services with all local utilities prior to any digging.

Project:





Drawing:

LANDSCAPE DETAILS

Date: JAN, 16, 2025

Drawn By

Sheet Number: L2.0

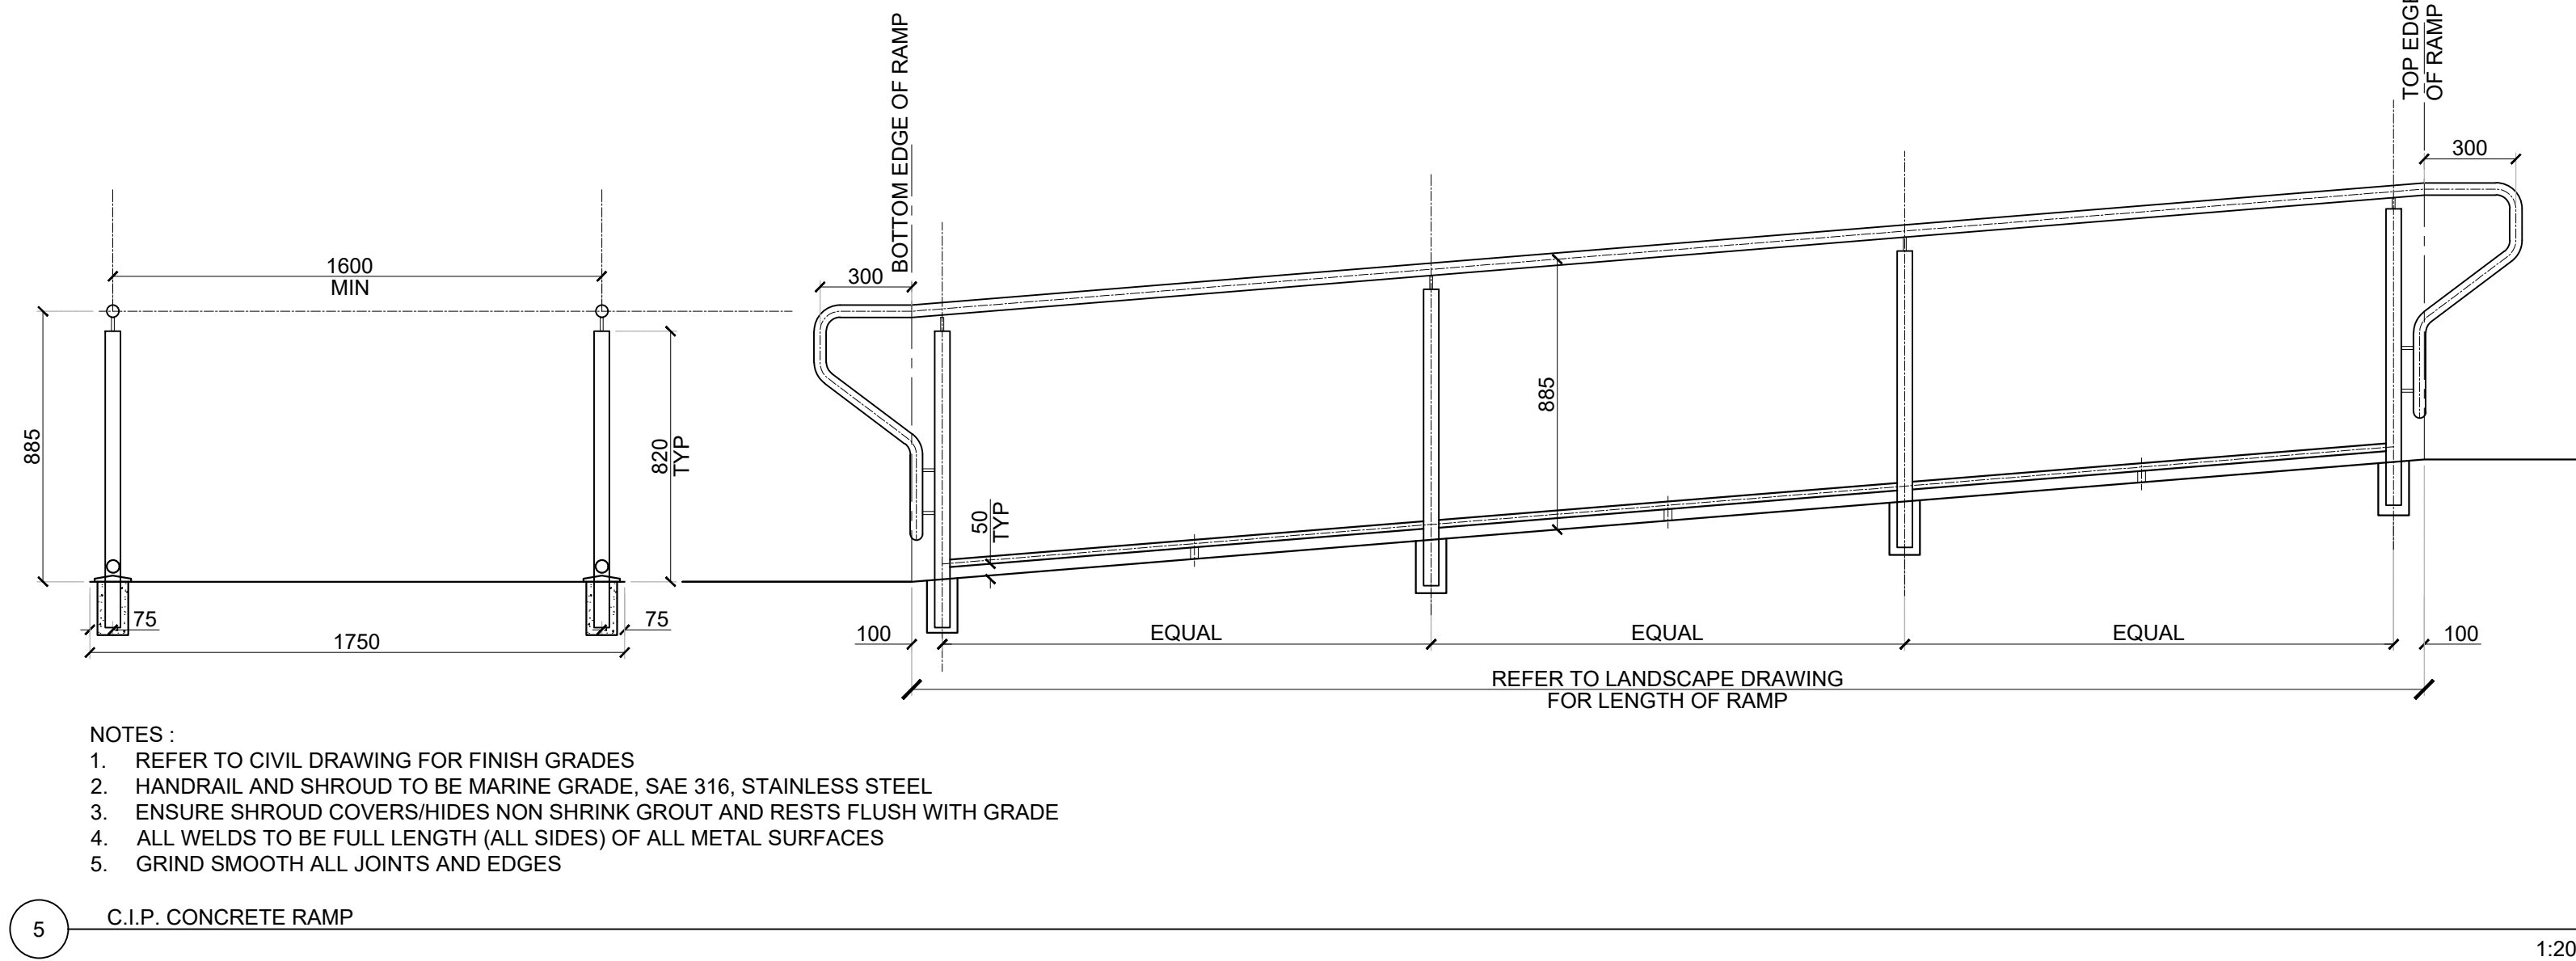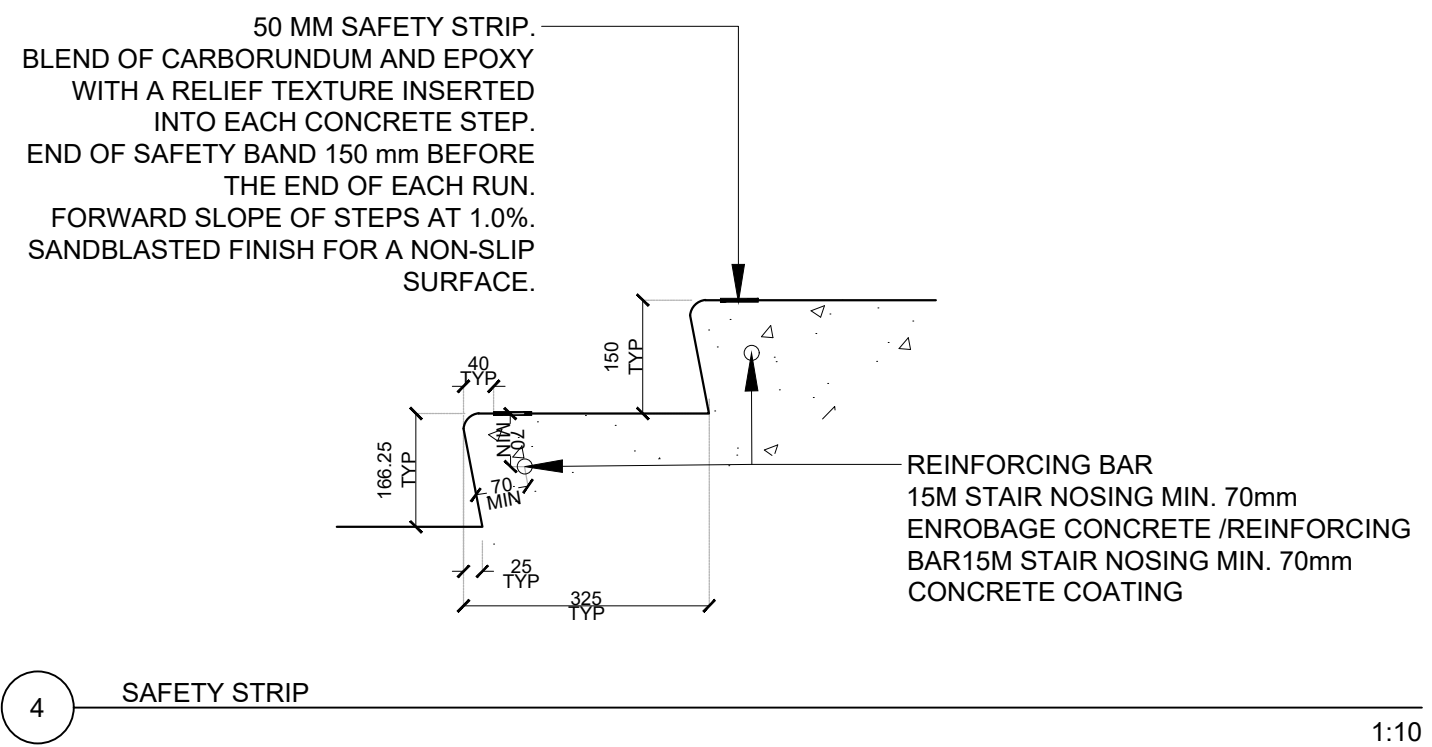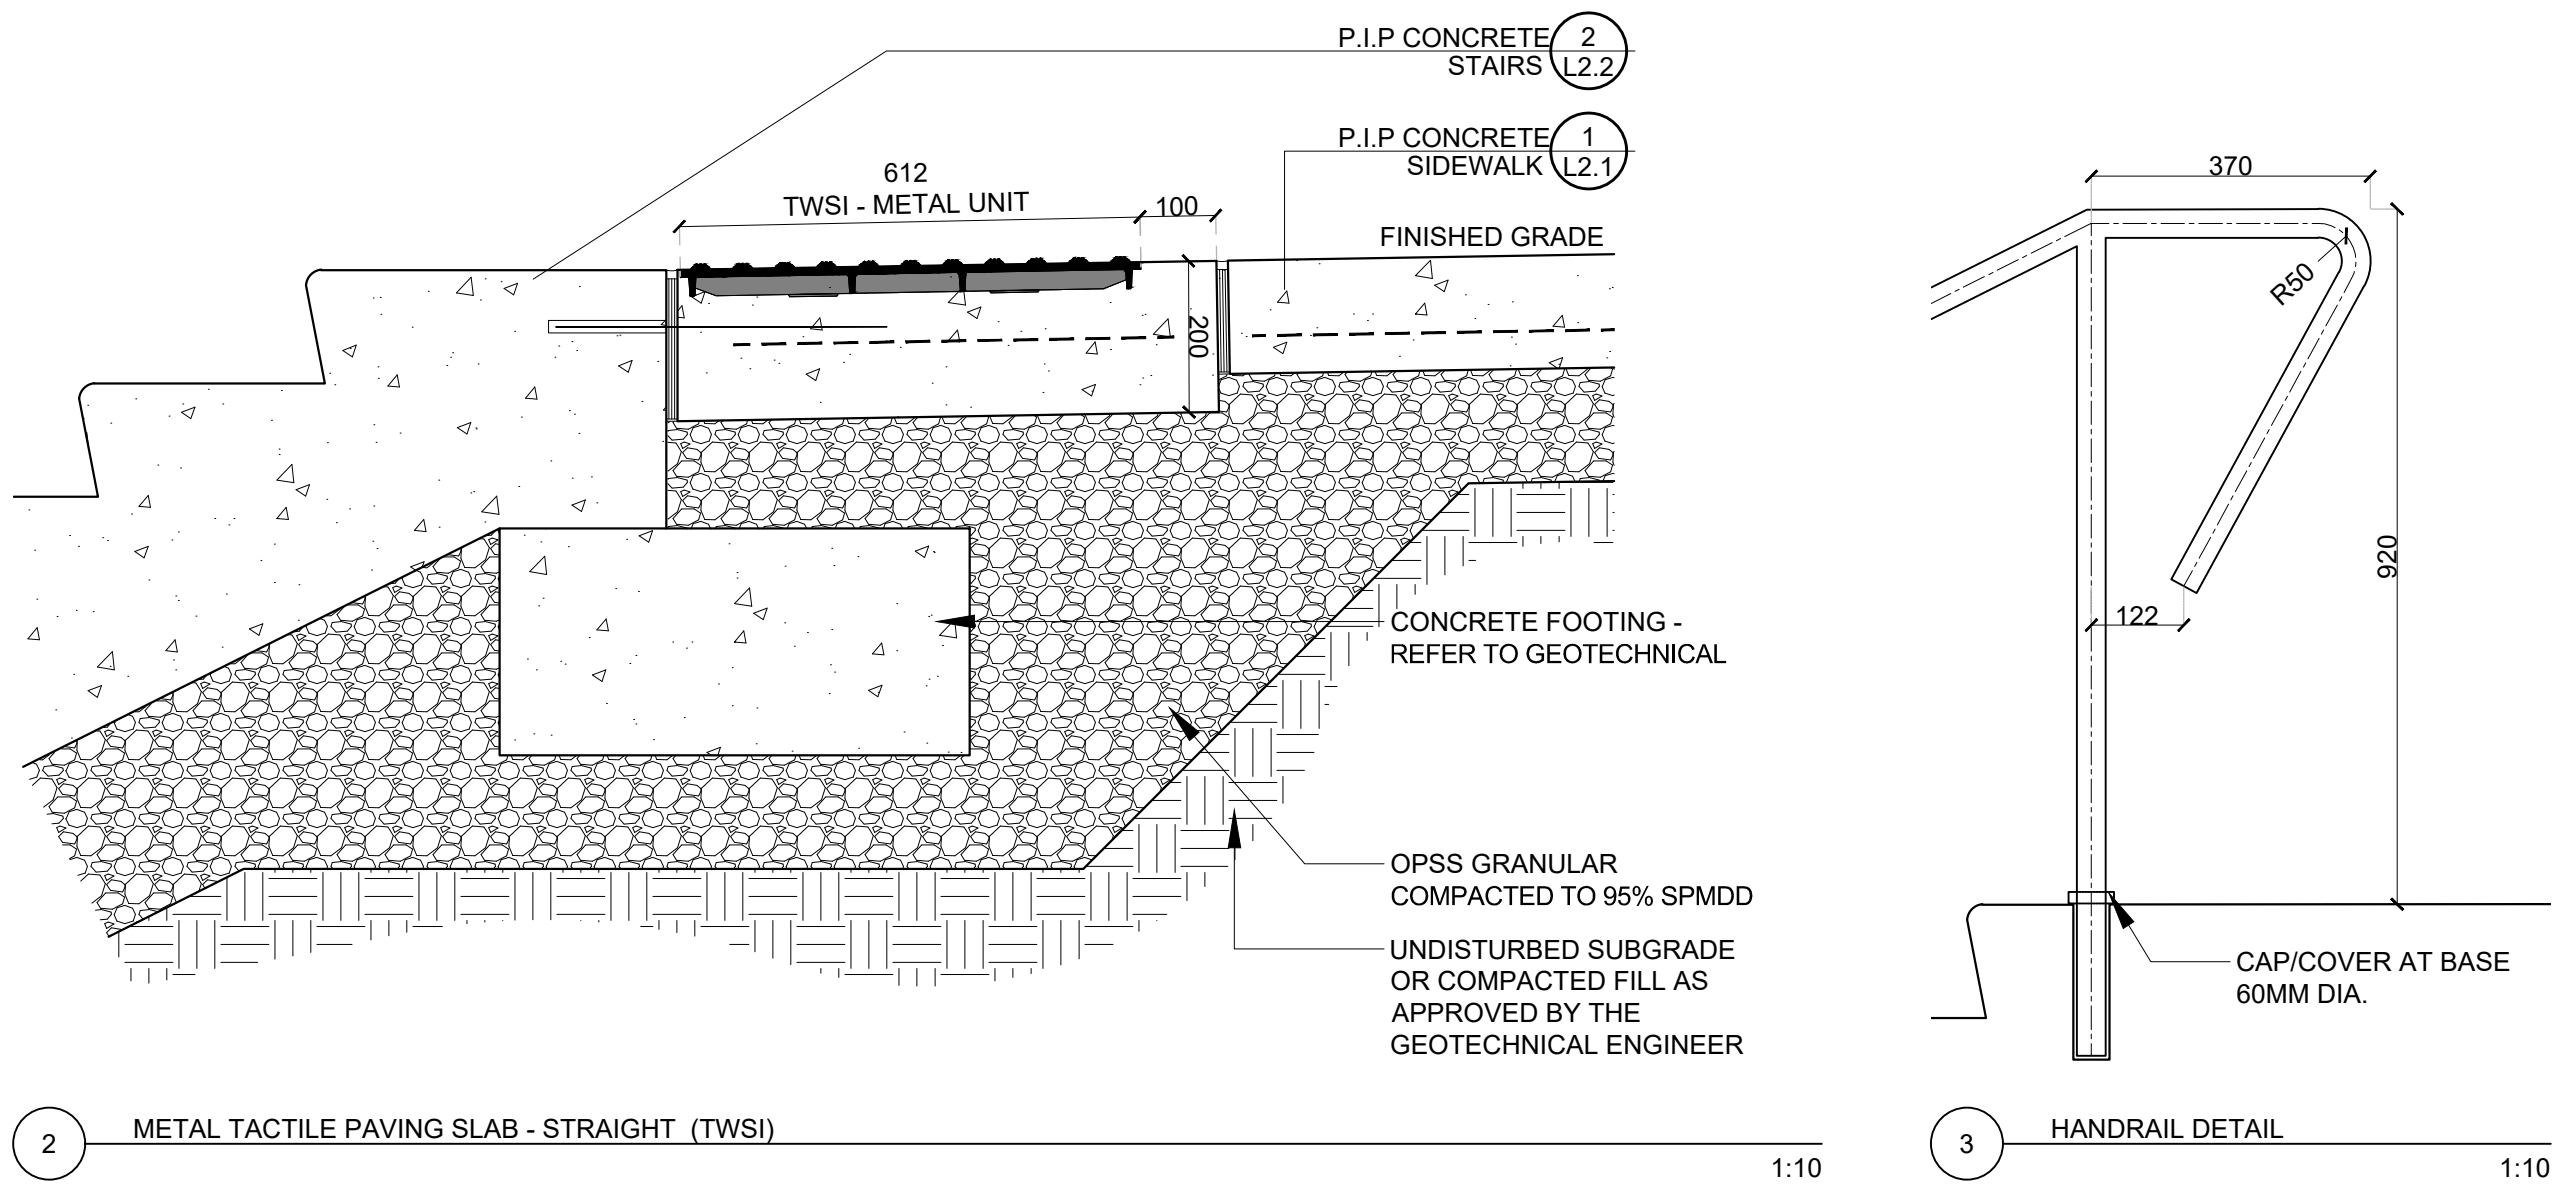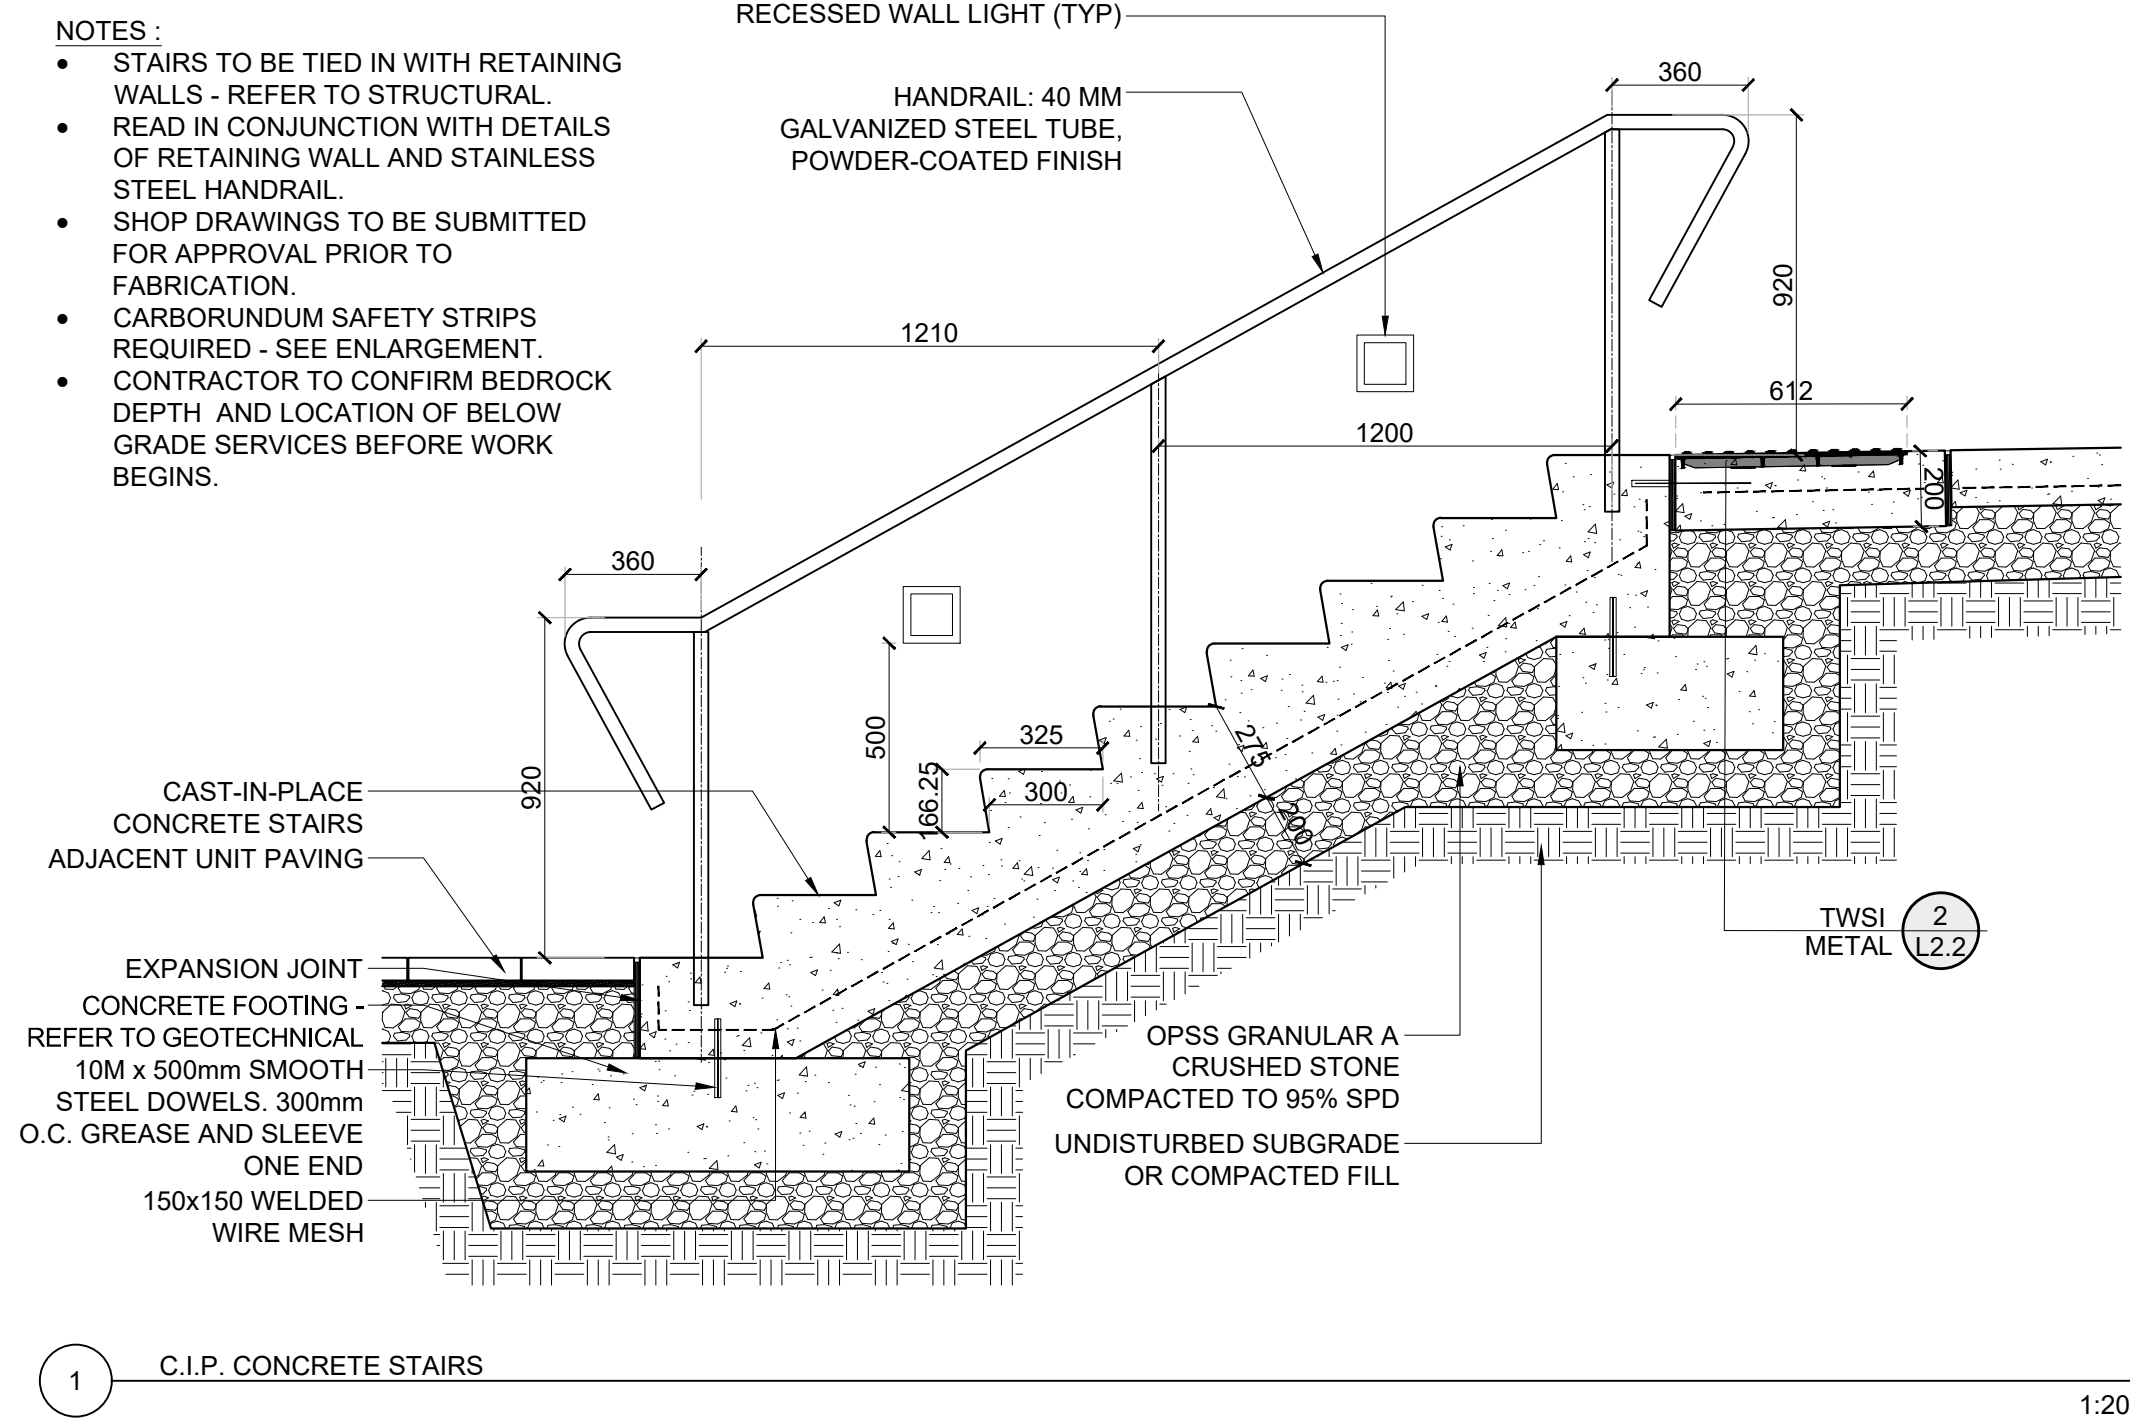

- NOTES :
- REFER TO CIVIL DRAWING FOR FINISH GRADES
 - HANDRAIL AND SHROUD TO BE MARINE GRADE, SAE 316, STAINLESS STEEL
 - ENSURE SHROUD COVERS/HIDES NON SHRINK GROUT AND RESTS FLUSH WITH GRADE
 - ALL WELDS TO BE FULL LENGTH (ALL SIDES) OF ALL METAL SURFACES
 - GRIND SMOOTH ALL JOINTS AND EDGES

Key Plan

2	ISSUED FOR SPA	23 SEPT 2026
1	ISSUED FOR SPA	21 NOV 2025
No.	Revision	Date

North:

Stamp:



Landscape Architecture
Urban Design
Site Planning
Recreation and Park Planning
Project Management

319 McRae Avenue, Suite 502, Ottawa, Ontario, K1Z 0B9
Tel: (613) 729-4536

- All measurements in millimeters unless specified otherwise. Do not scale drawing. All drawings to be read in conjunction with written specifications.
- Copyright reserved. This drawing is the exclusive property of CSW Landscape Architects Ltd. and shall not be used without the consent thereof.
- This Drawing may not be used for construction until signed by the landscape architect. It is the responsibility of the contractor to:
 - check and verify all dimensions on site;
 - report all errors and/or omissions to the landscape architect;
 - comply with all pertinent codes and by-laws;
 - check and verify locations of all underground services with all local utilities prior to any digging.

Project:


**QUEENSWAY CARLETON
HOSPITAL SPA
PART 4 EXPANSION**
3045 BASELINE ROAD
OTTAWA., ONTARIO

Drawing:

LANDSCAPE DETAILS


Scale:	Date:
AS SHOWN	JAN, 16, 2025
Design By:	Drawn By:
CM	KK
Project Number:	Sheet Number:
1167-13	L2.2

XXXXXX

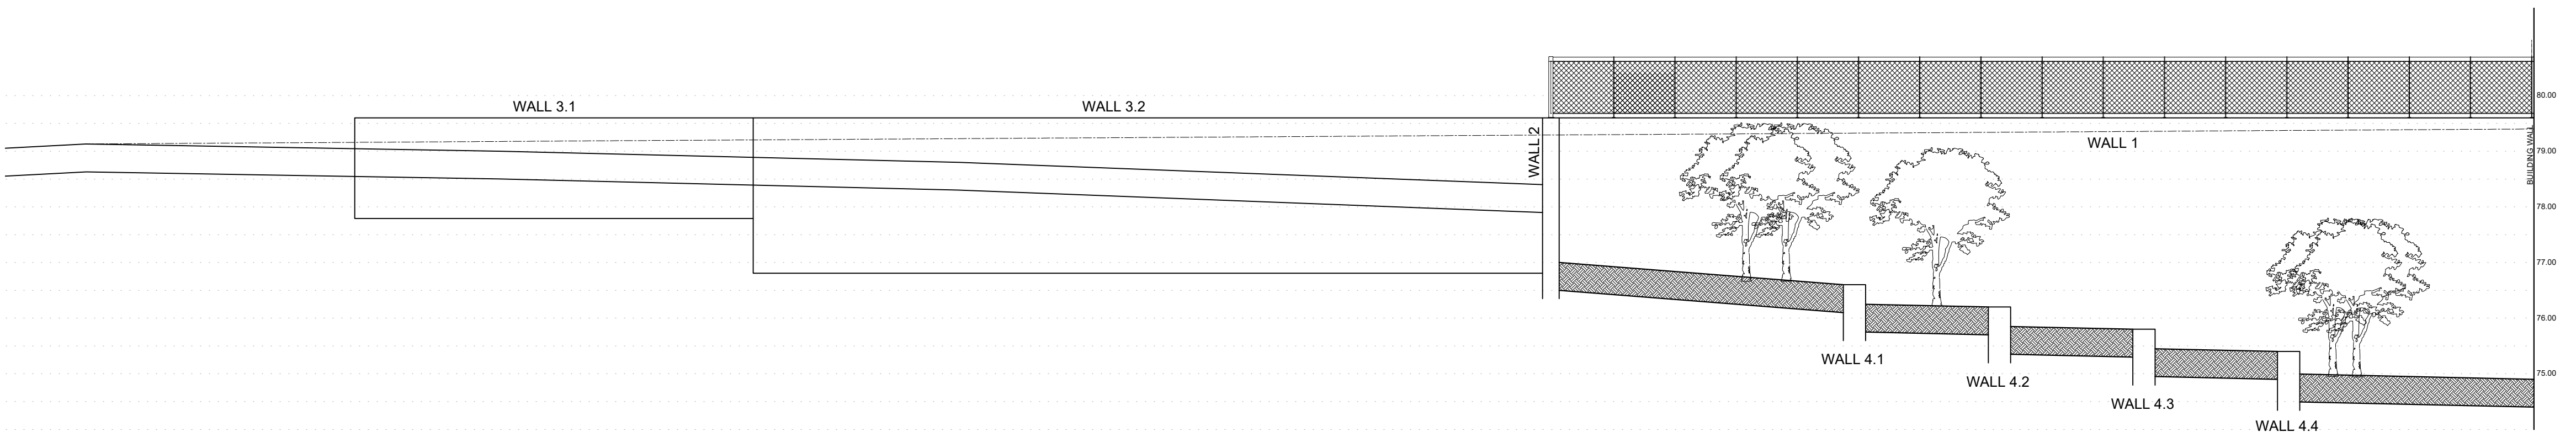


1 PRECAST CONCRETE WALLS ELEVATION VIEW

1:75

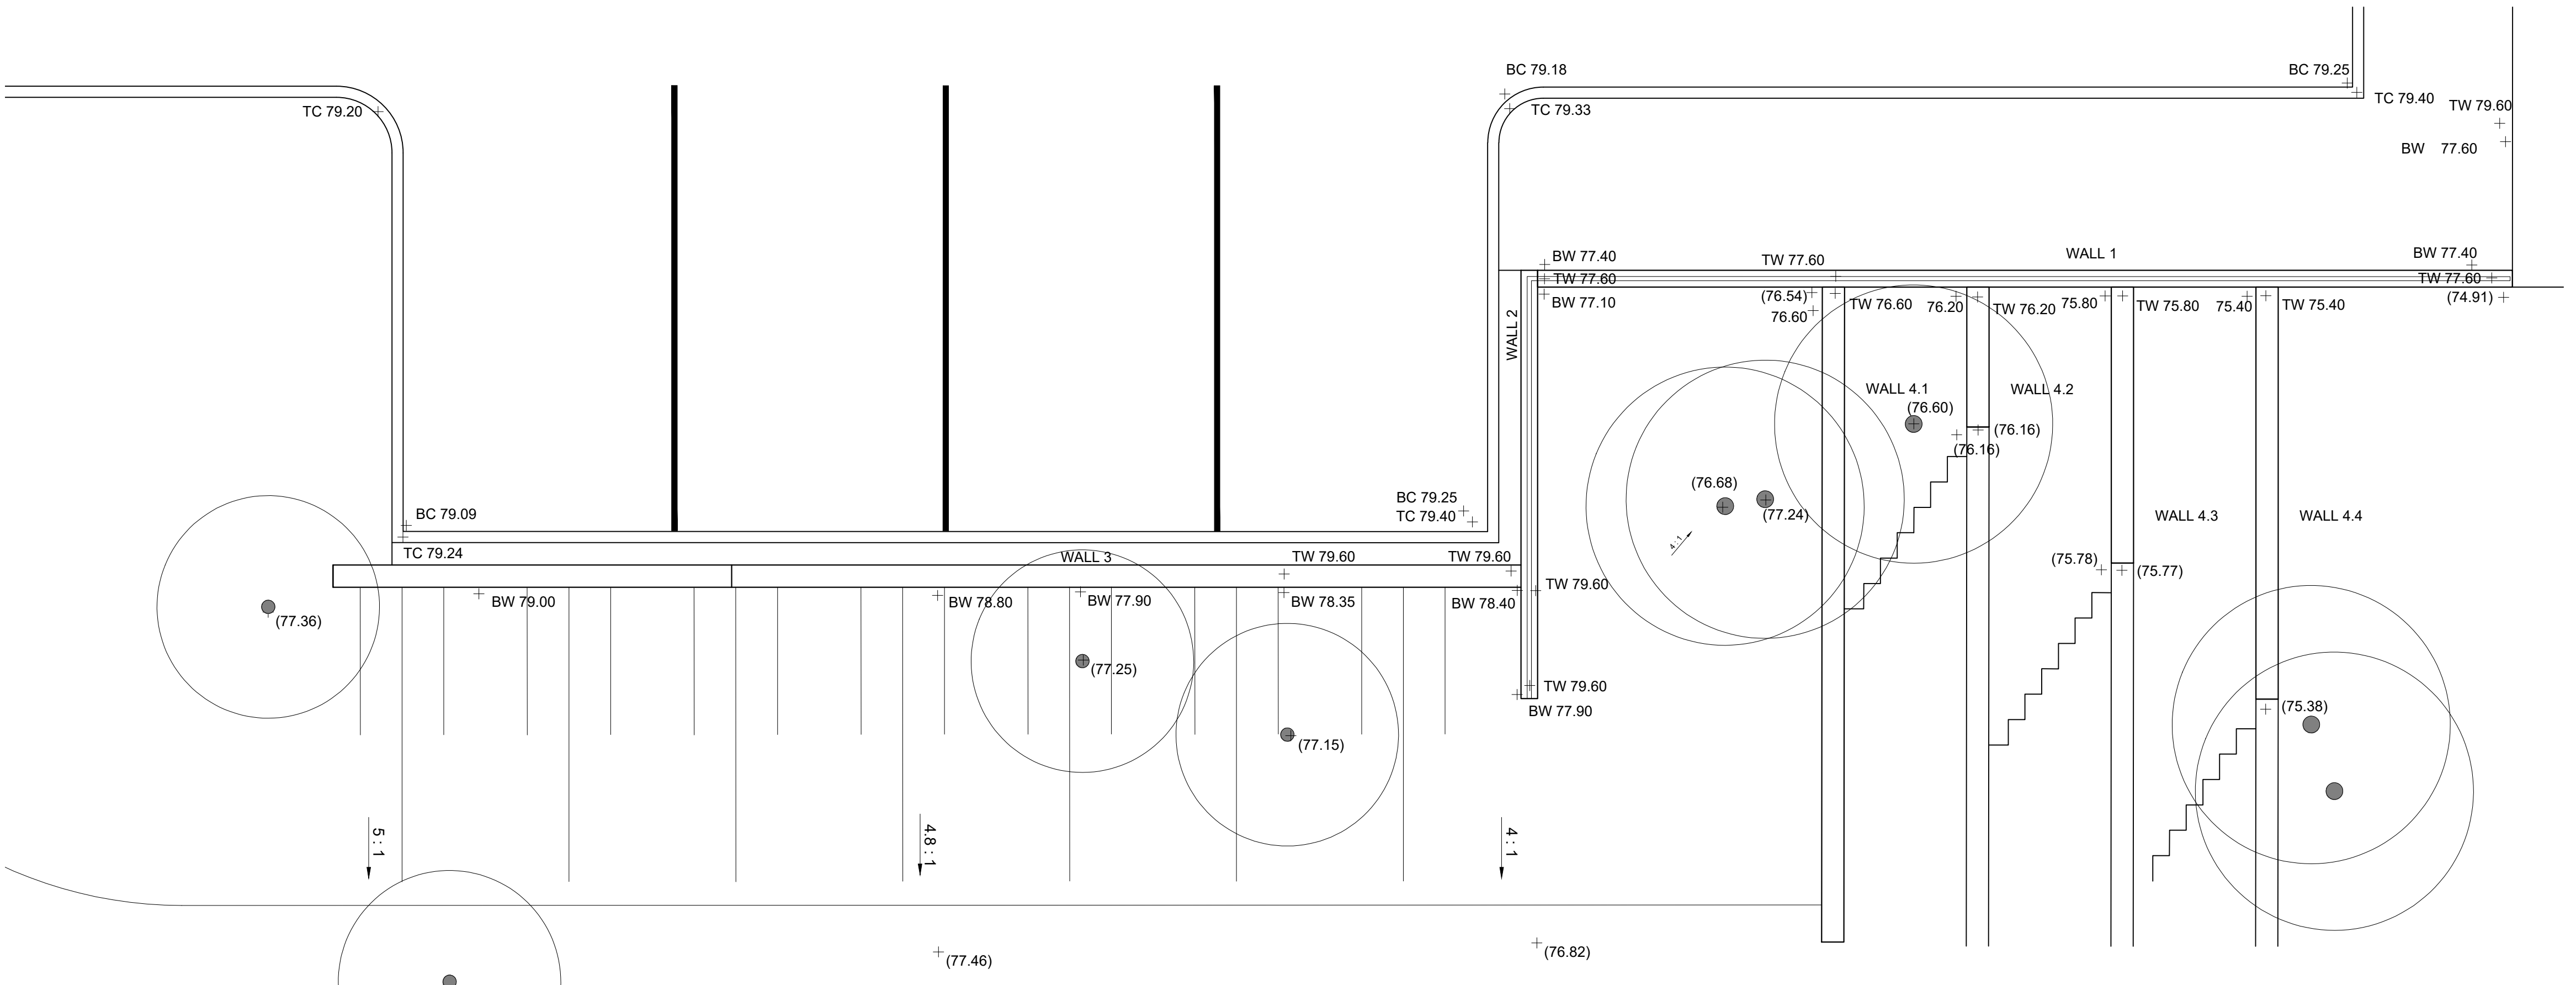


2 PRECAST CONCRETE WALLS LAYOUT

1:75

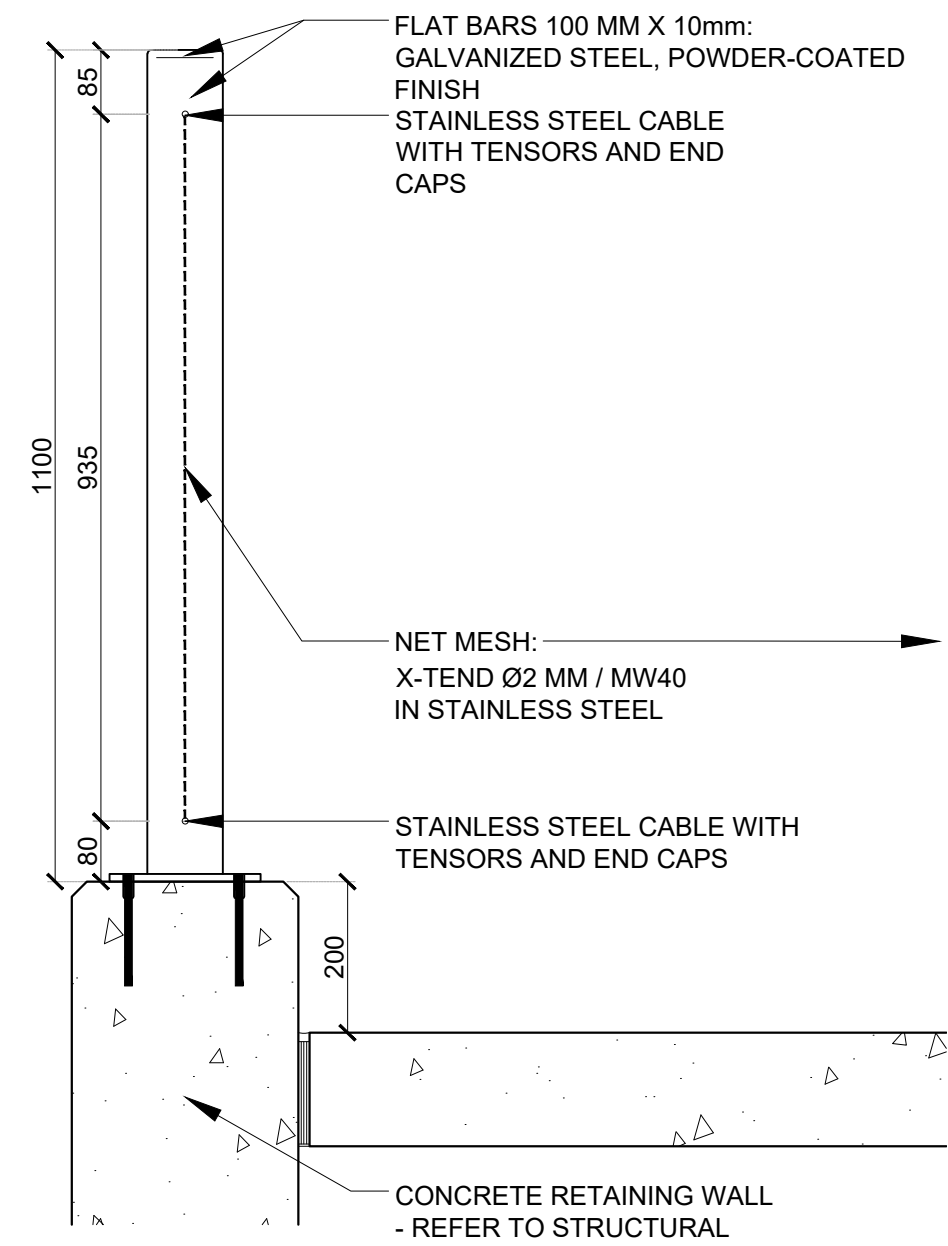

3 GUARDRAIL

1:10

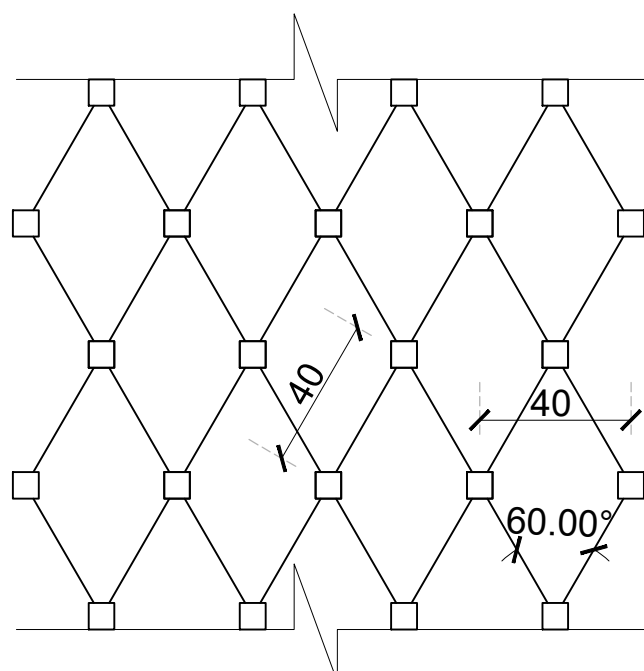

4 NET MESH

1:2

Key Plan

2	ISSUED FOR SPA	23 SEPT 2026
1	ISSUED FOR SPA	21 NOV 2025
No.	Revision	Date

North:

Stamp:



Landscape Architecture
Urban Design
Site Planning
Recreation and Park Planning
Project Management

319 McRae Avenue, Suite 502, Ottawa, Ontario, K1Z 0B9
Tel: (613) 729-4536

- All measurements in millimeters unless specified otherwise. Do not scale drawing. All drawings to be read in conjunction with written specifications.
- Copyright reserved. This drawing is the exclusive property of CSW Landscape Architects Ltd. and shall not be used without the consent thereof.
- This Drawing may not be used for construction until signed by the landscape architect. It is the responsibility of the contractor to:
 - check and verify all dimensions on site;
 - report all errors and/or omissions to the landscape architect;
 - comply with all pertinent codes and by-laws;
 - check and verify locations of all underground services with all local utilities prior to any digging.

Project:

**QUEENSWAY CARLETON
HOSPITAL SPA
PART 4 EXPANSION**
3045 BASELINE ROAD
OTTAWA, ONTARIO

Drawing:

LANDSCAPE DETAILS

Scale:
AS SHOWN

Date:
JAN, 16, 2025






Design By:
CM

Drawn By:
KK


Project Number:
1167-13

Sheet Number:
L2.3

Last Save: 9/22/2025 4:24:00 PM
File Location: Z:\Projects\1167-13 Queensway Carleton Hospital\Drawings\02-SPA\PHASE 1\1167-13 Queensway Carleton Hospital-Part4-SPA(Landscape).dwg

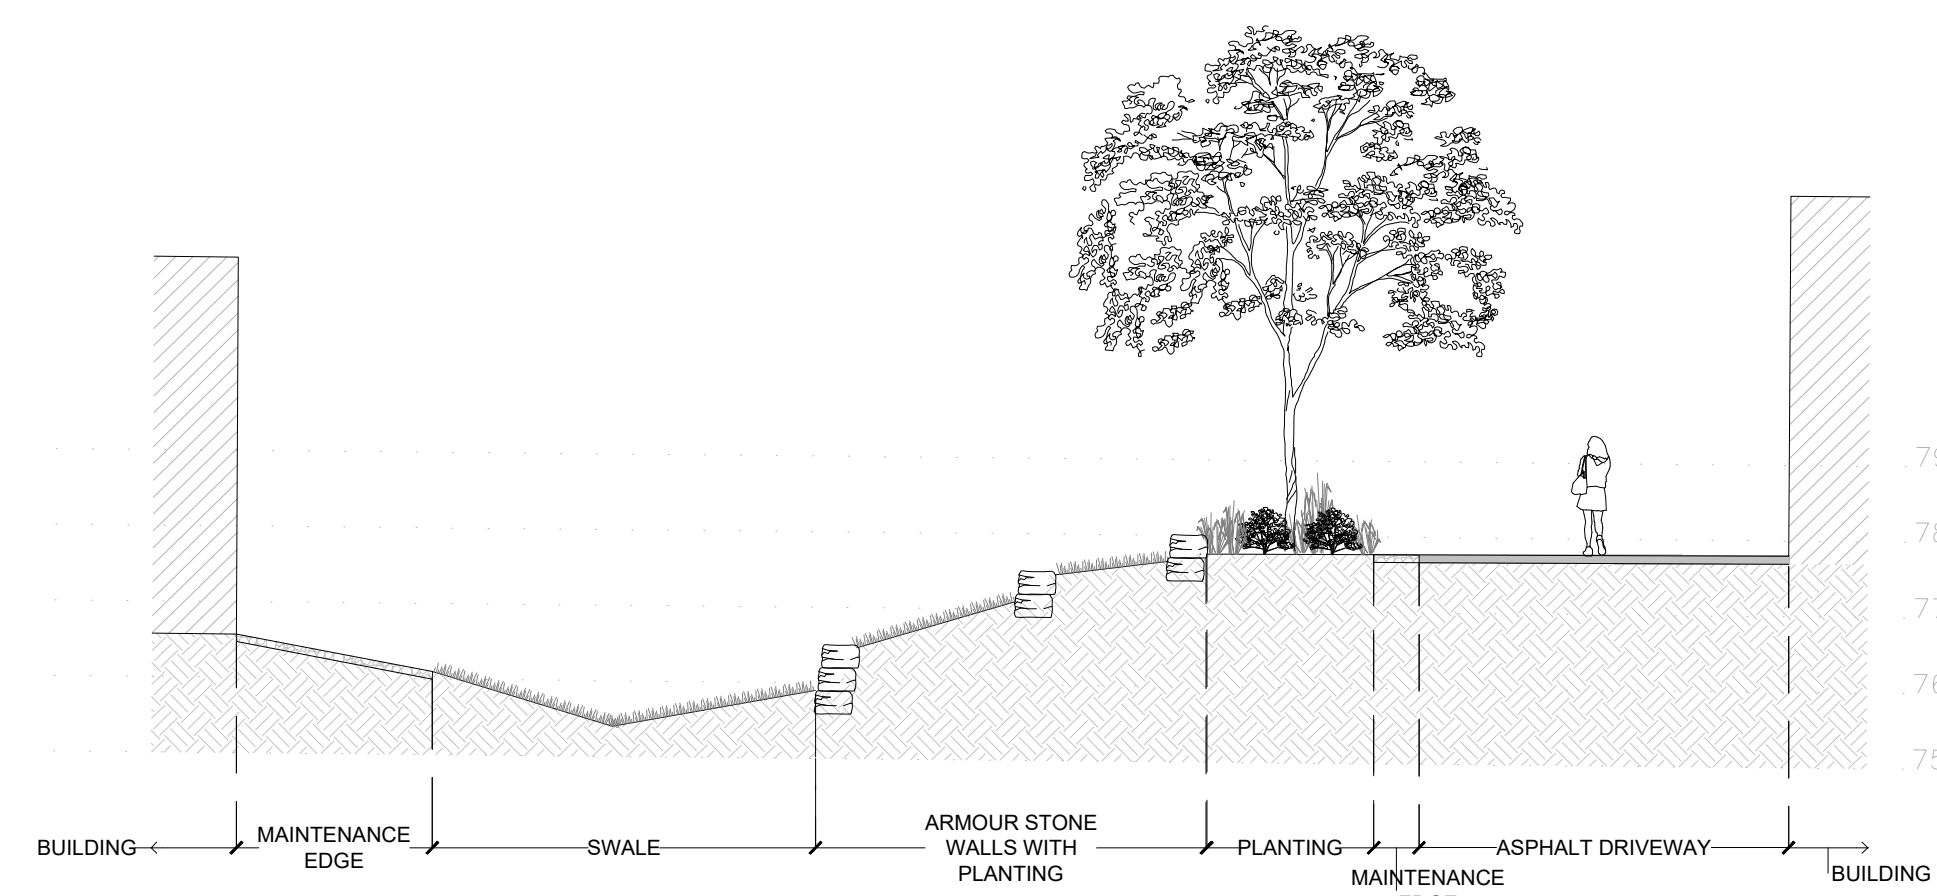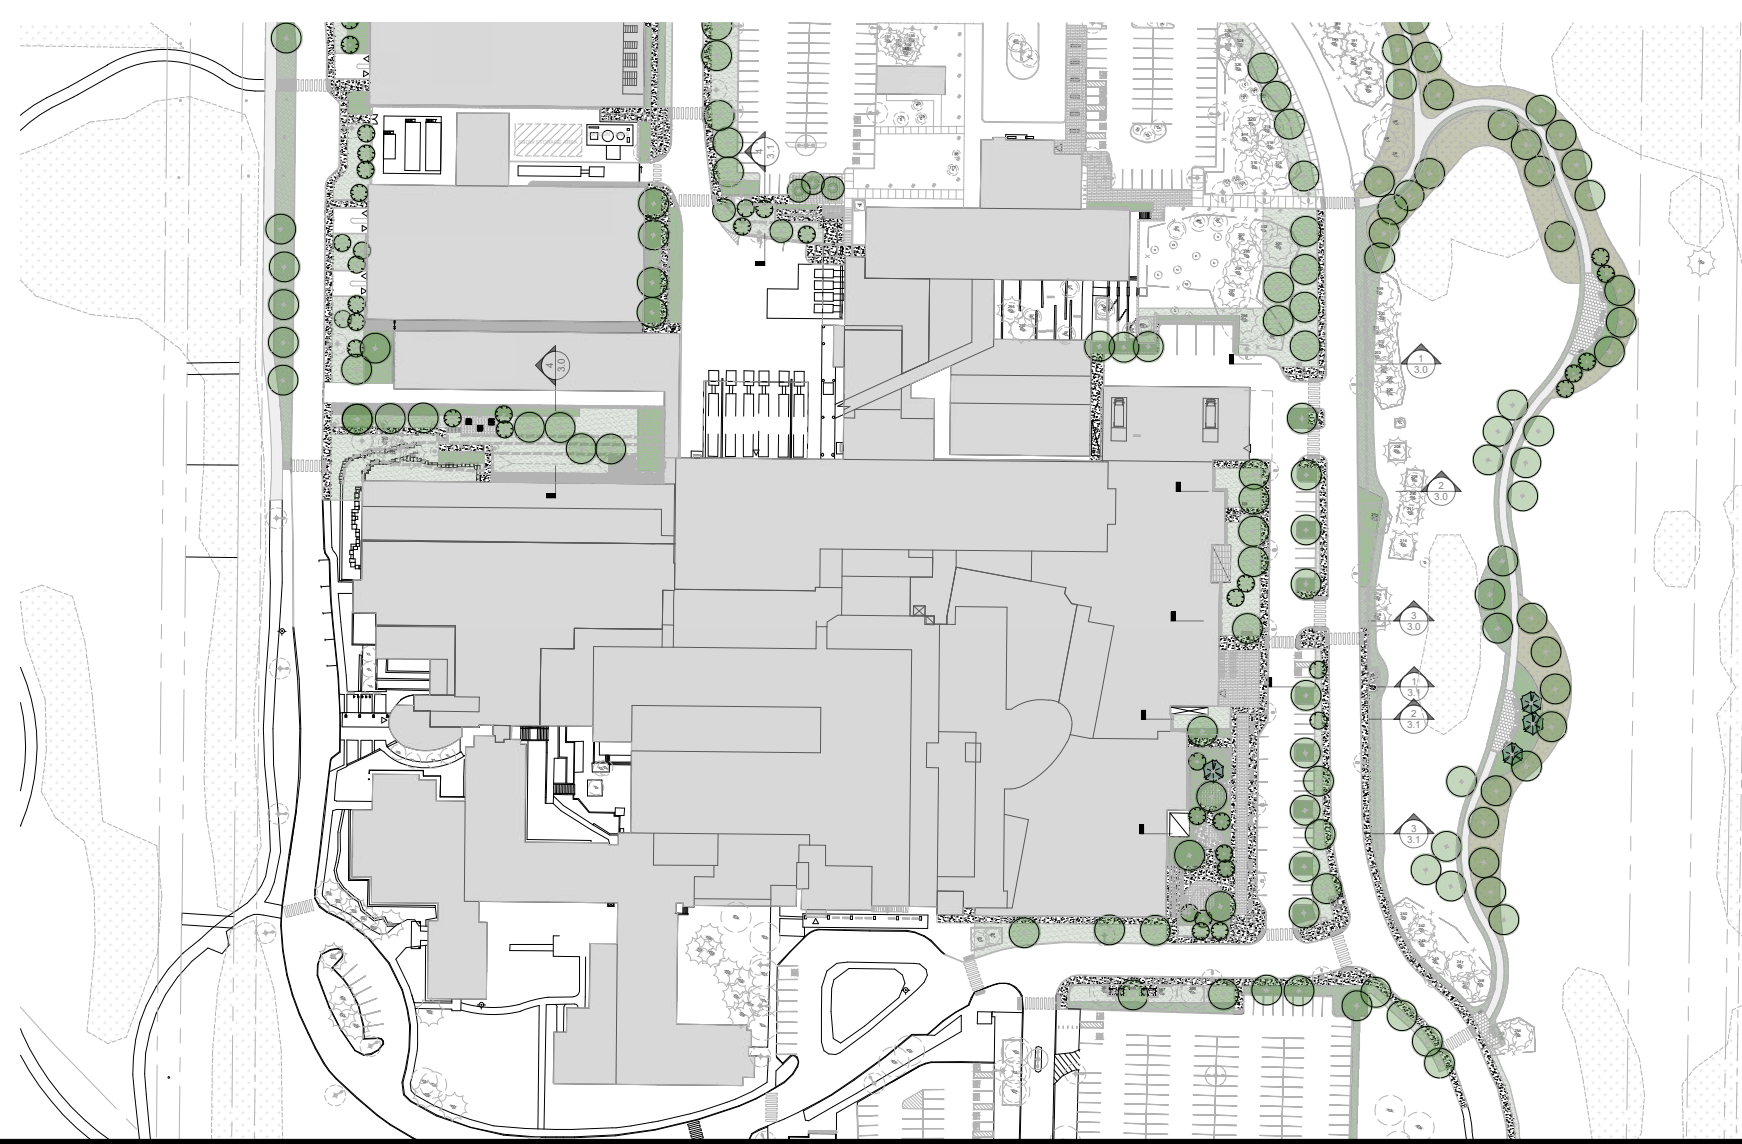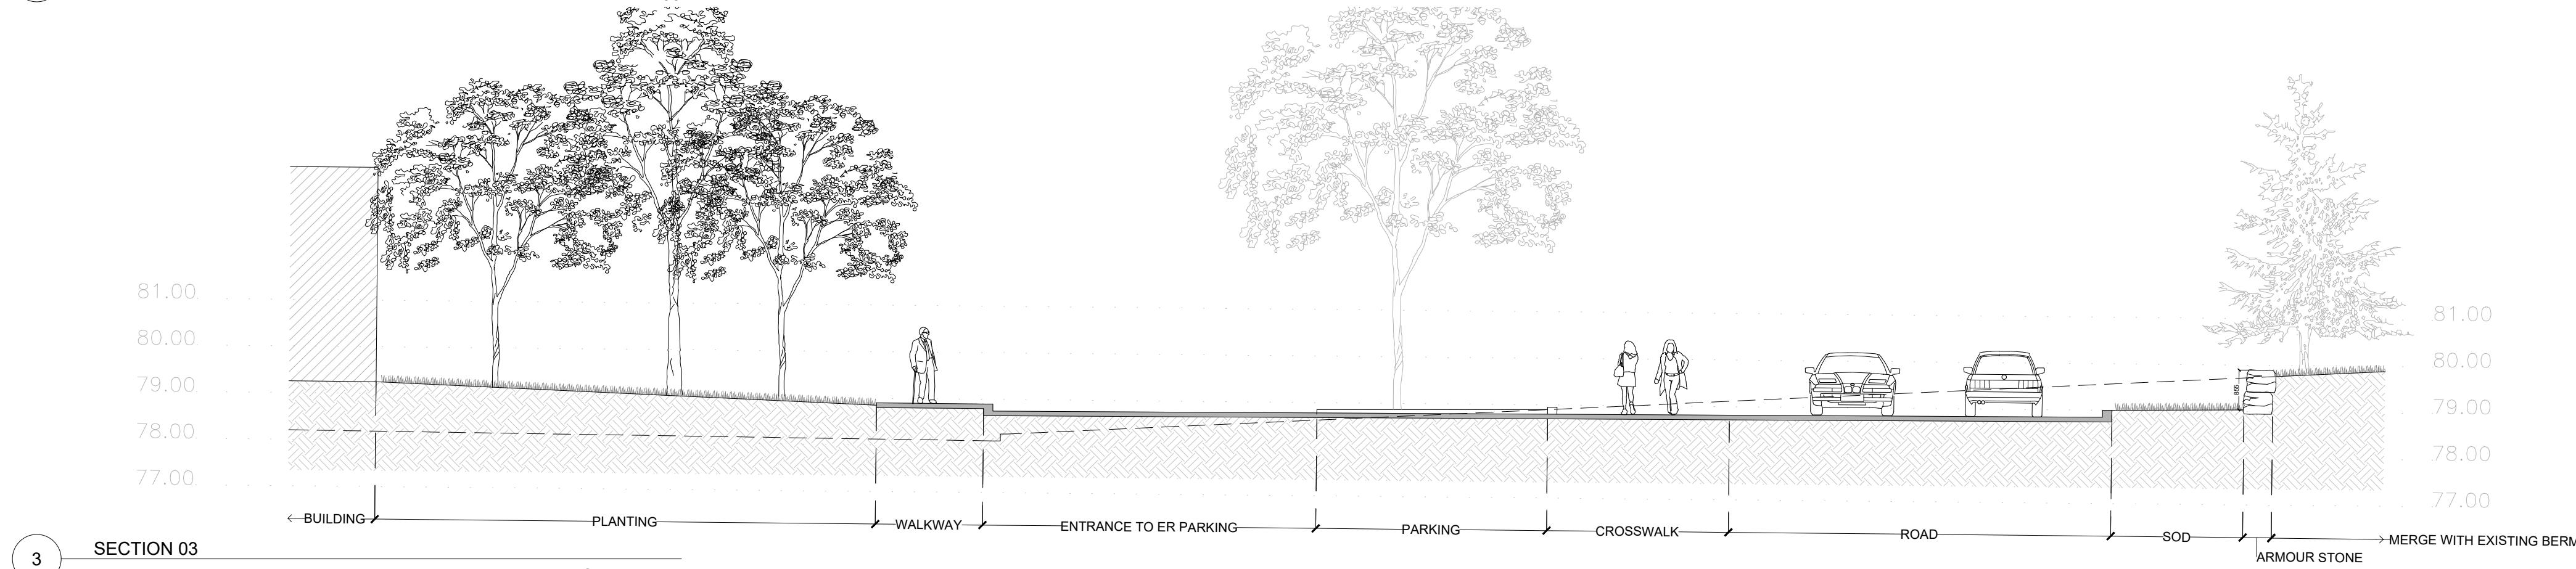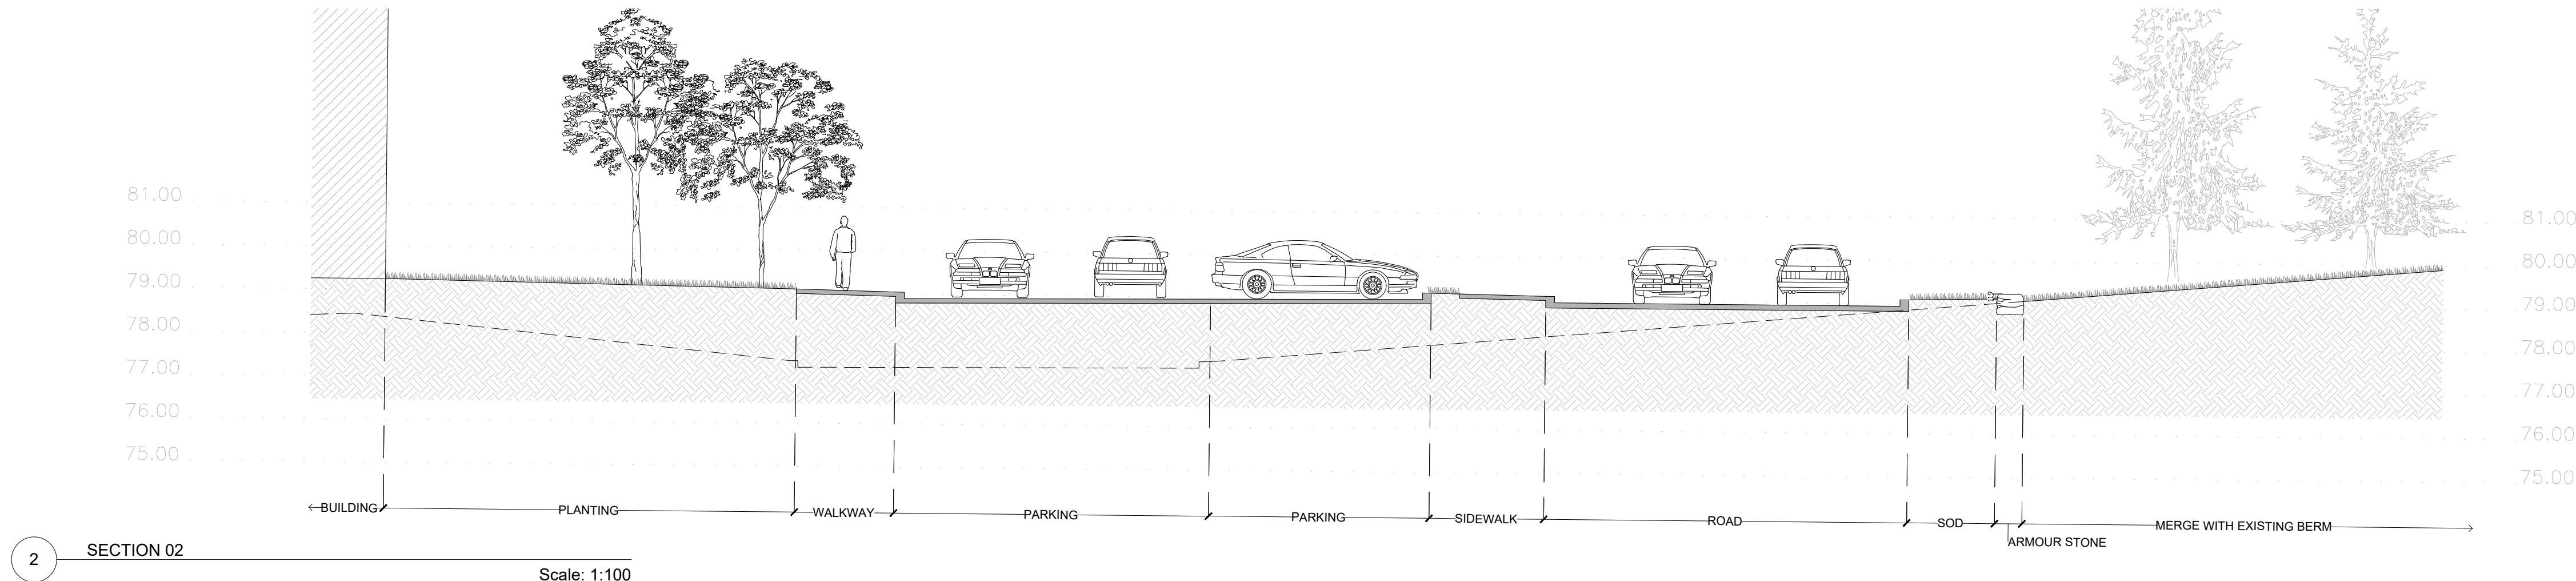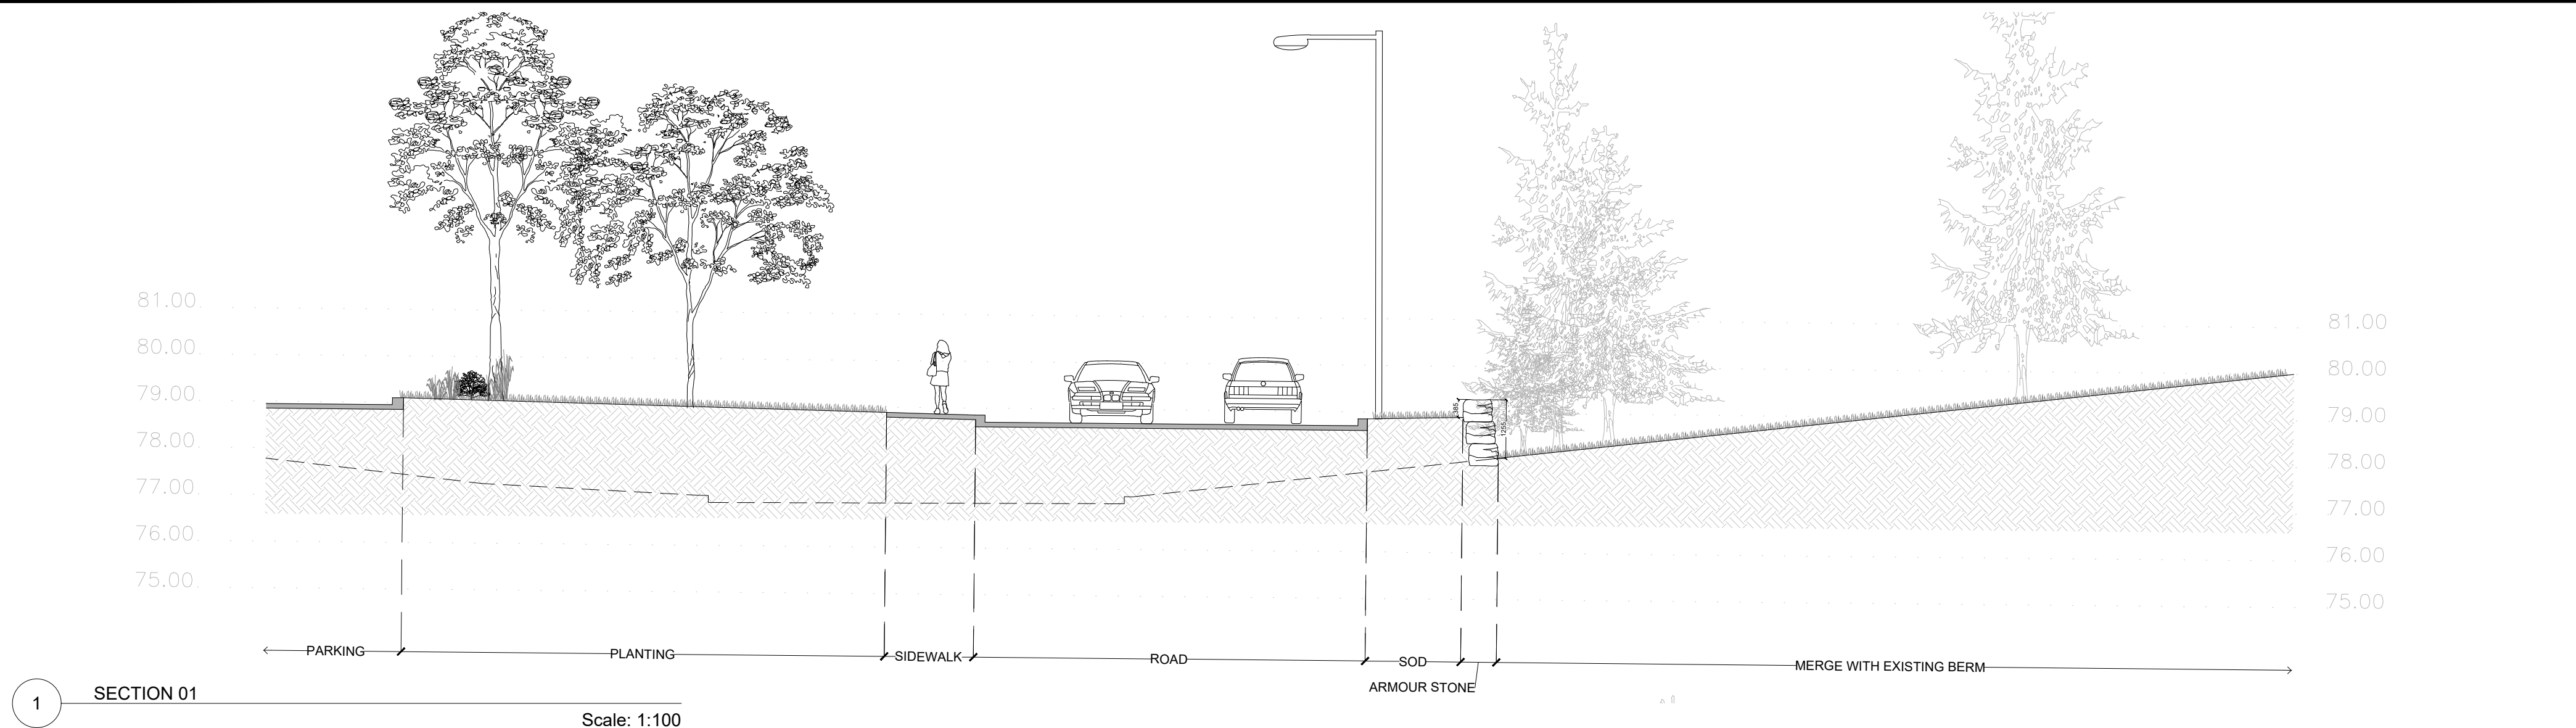


25 Meters

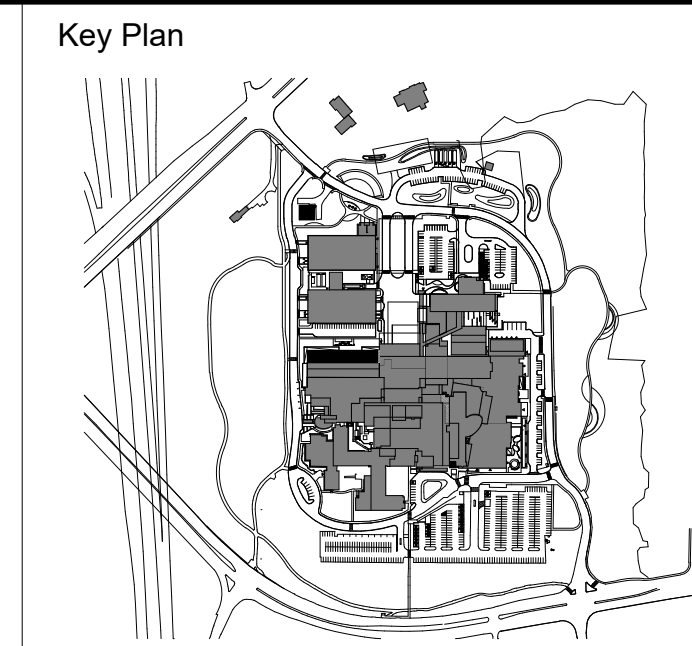

No.	Revision	Date
2	ISSUED FOR SPA	23 SEP 2026
1	ISSUED FOR SPA	21 NOV 2025

North:

Stamp:

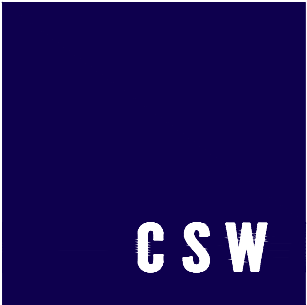

CSW

Landscape Architecture
Urban Design
Site Planning
Recreation and Park Planning
Project Management

319 McRae Avenue, Suite 502, Ottawa, Ontario, K1Z 0B9
Tel: (613) 729-4536

- All measurements in millimeters unless specified otherwise. Do not scale drawing. All drawings to be read in conjunction with written specifications.
- Copyright reserved. This drawing is the exclusive property of CSW Landscape Architects Ltd. and shall not be used without the consent thereof.
- This Drawing is for Site Plan Submission and may not be used for construction.
- Snow removal operations to be coordinated with QCH maintenance services. Snow to be transferred to technical area for off-site removal.
- Existing site furniture to be inventoried during detail design phase. All memorial trees and site furniture to be protected during construction

Project:

QUEENSWAY CARLETON HOSPITAL
HOSPITAL
PART 4 EXPANSION
3045 BASELINE ROAD
OTTAWA., ONTARIO


Drawing:

LANDSCAPE SECTIONS


Scale:	1:100	Date:	16 JAN 2025
Design By:	CM	Drawn By:	JA/KK
Project Number:	1167-13	Sheet Number:	L3.0

XXXXXX


Last Save: 9/22/2025 4:24:00 PM
File Location: Z:\Projects\1167-13 Queensway Carleton Hospital Dev\Drawings\02-SPA\PHASE 1\1167-13 Queensway Carleton Hospital-Part4-SPA(Landscape).dwg

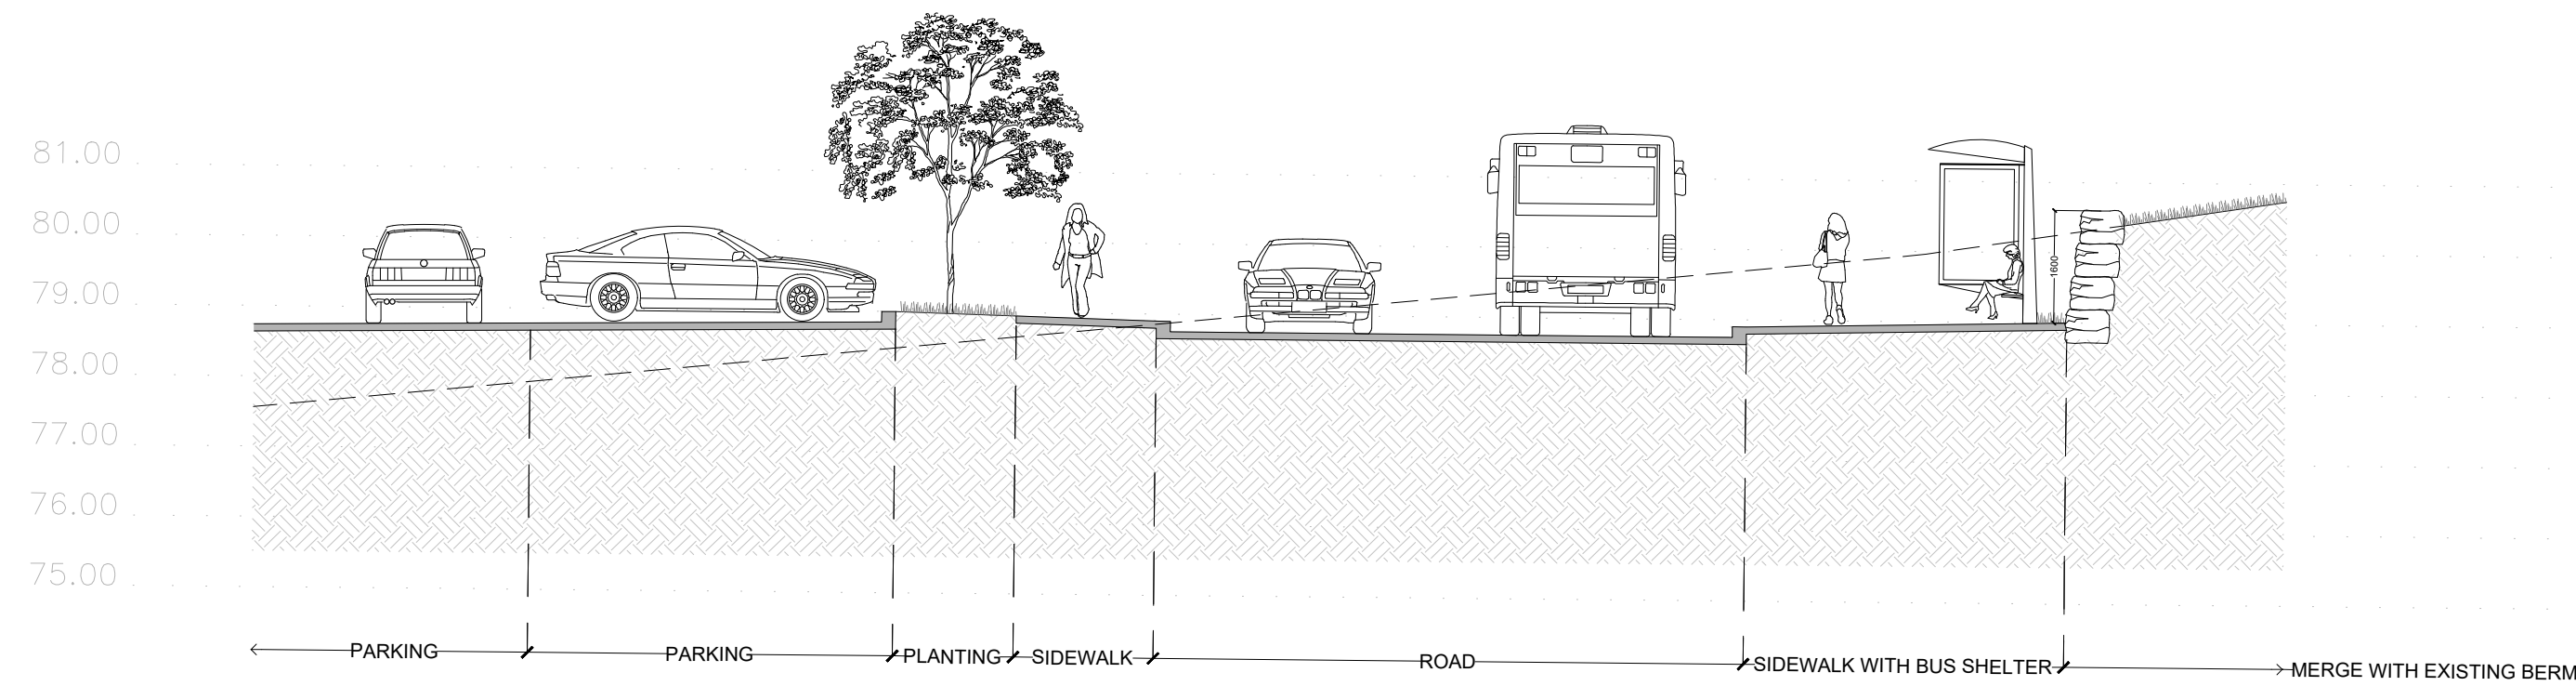



1 SECTION 01
Scale: 1:100

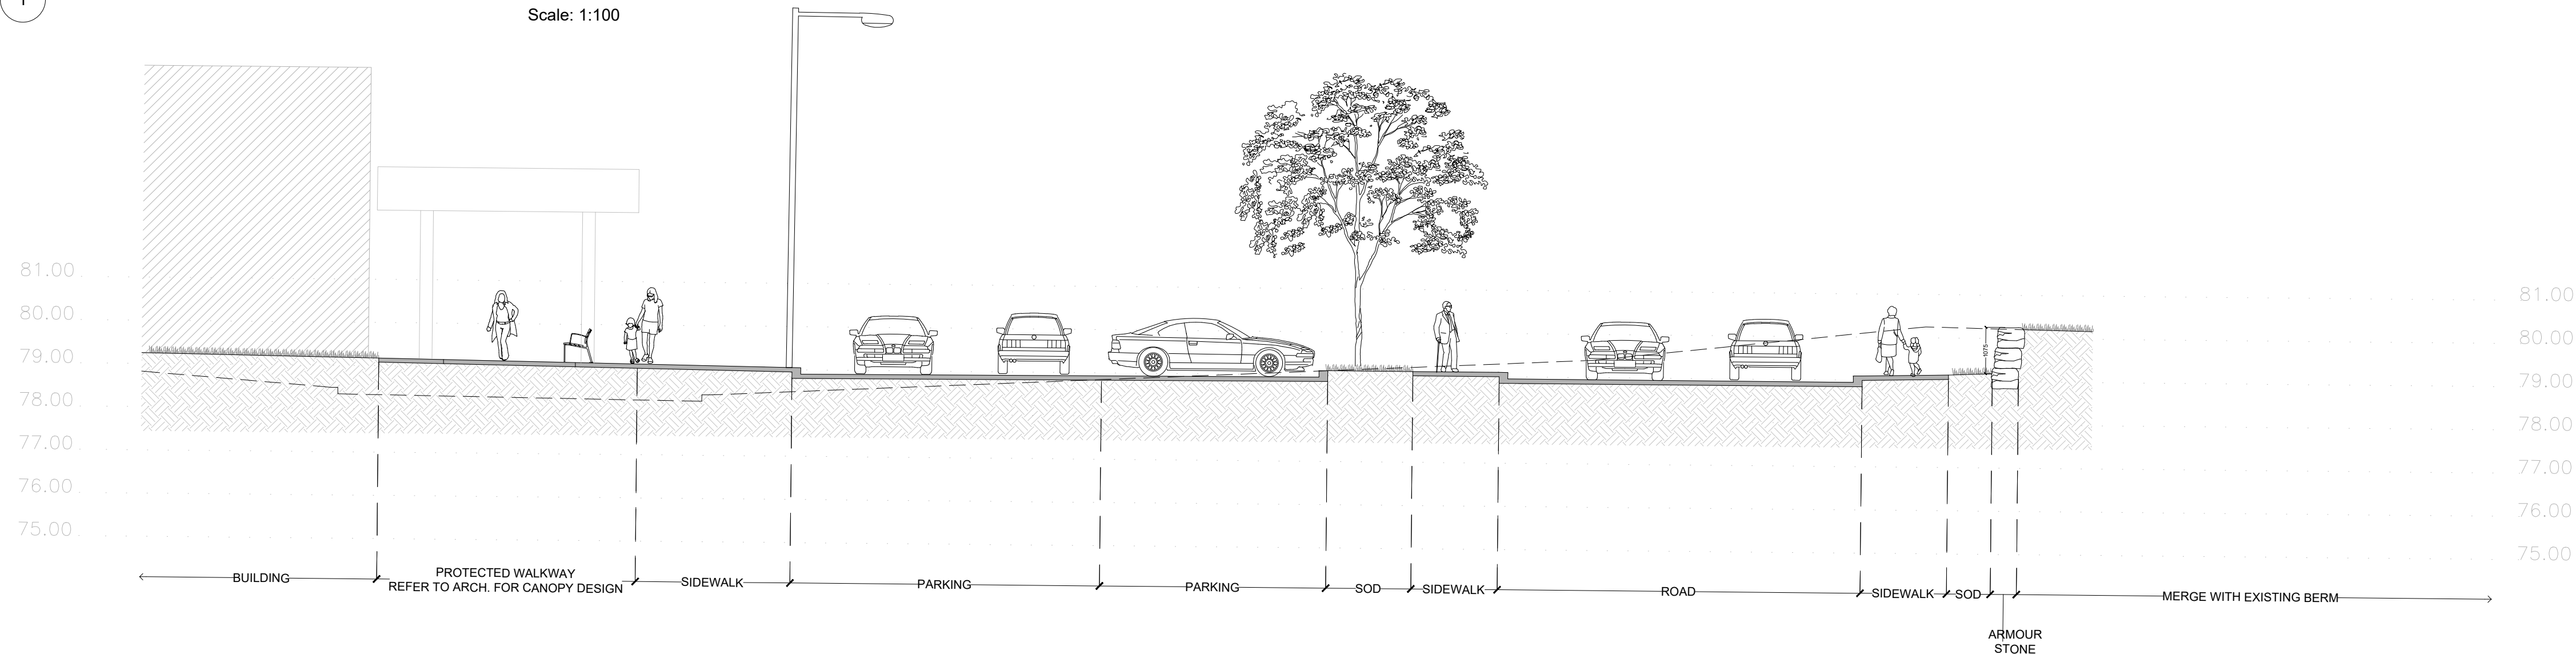


2 SECTION 02
Scale: 1:100

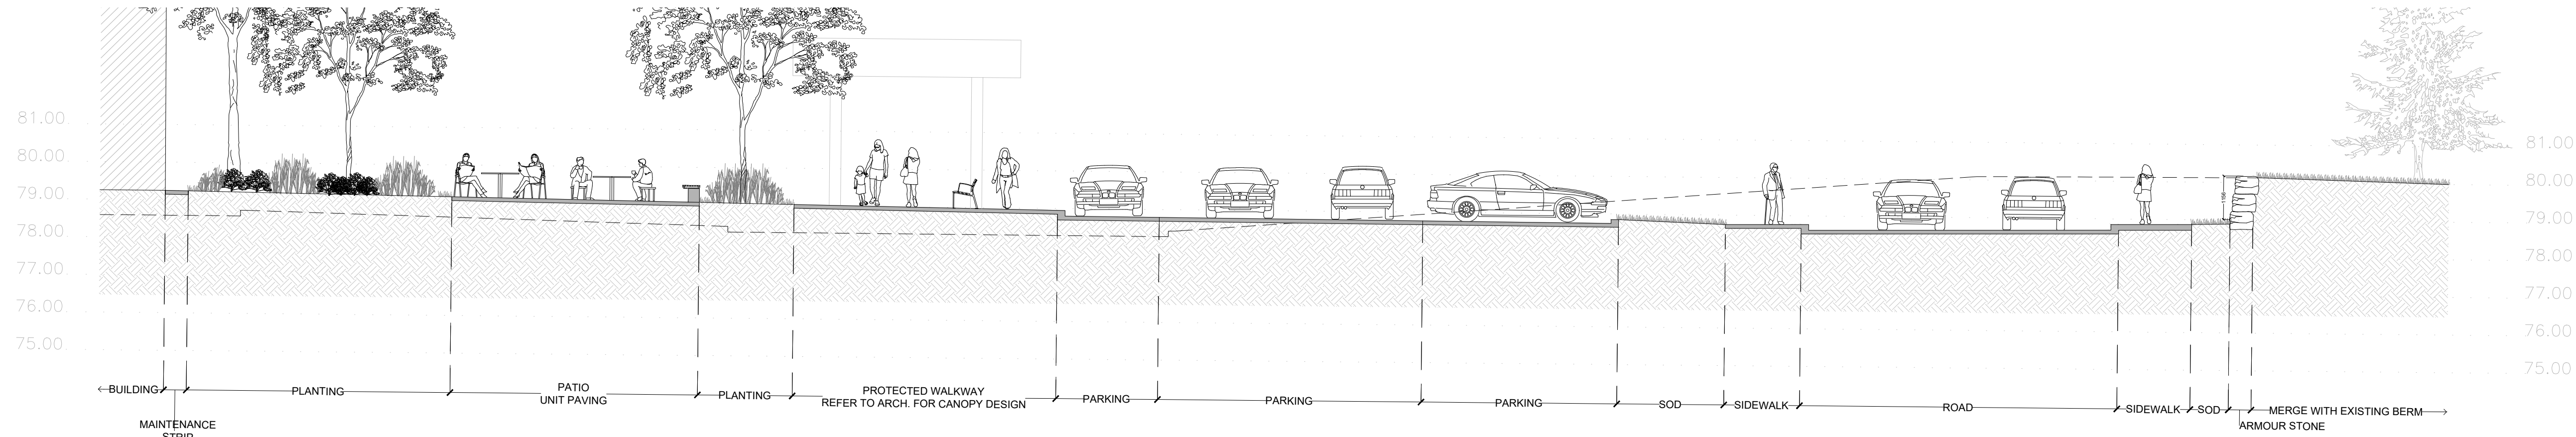


3 SECTION 03
Scale: 1:100

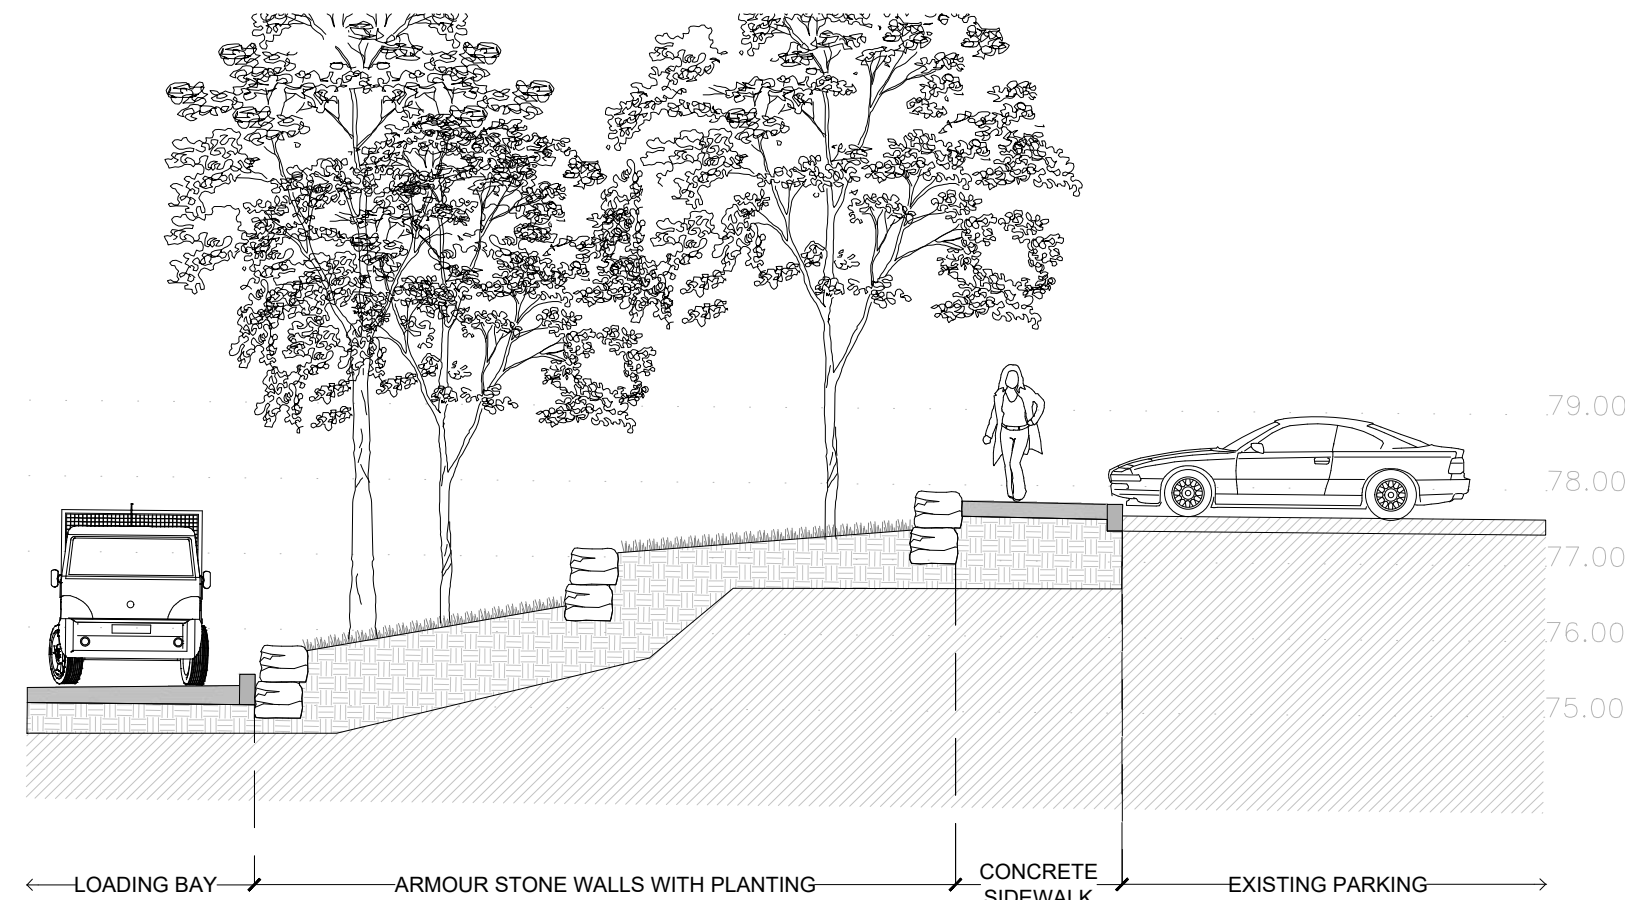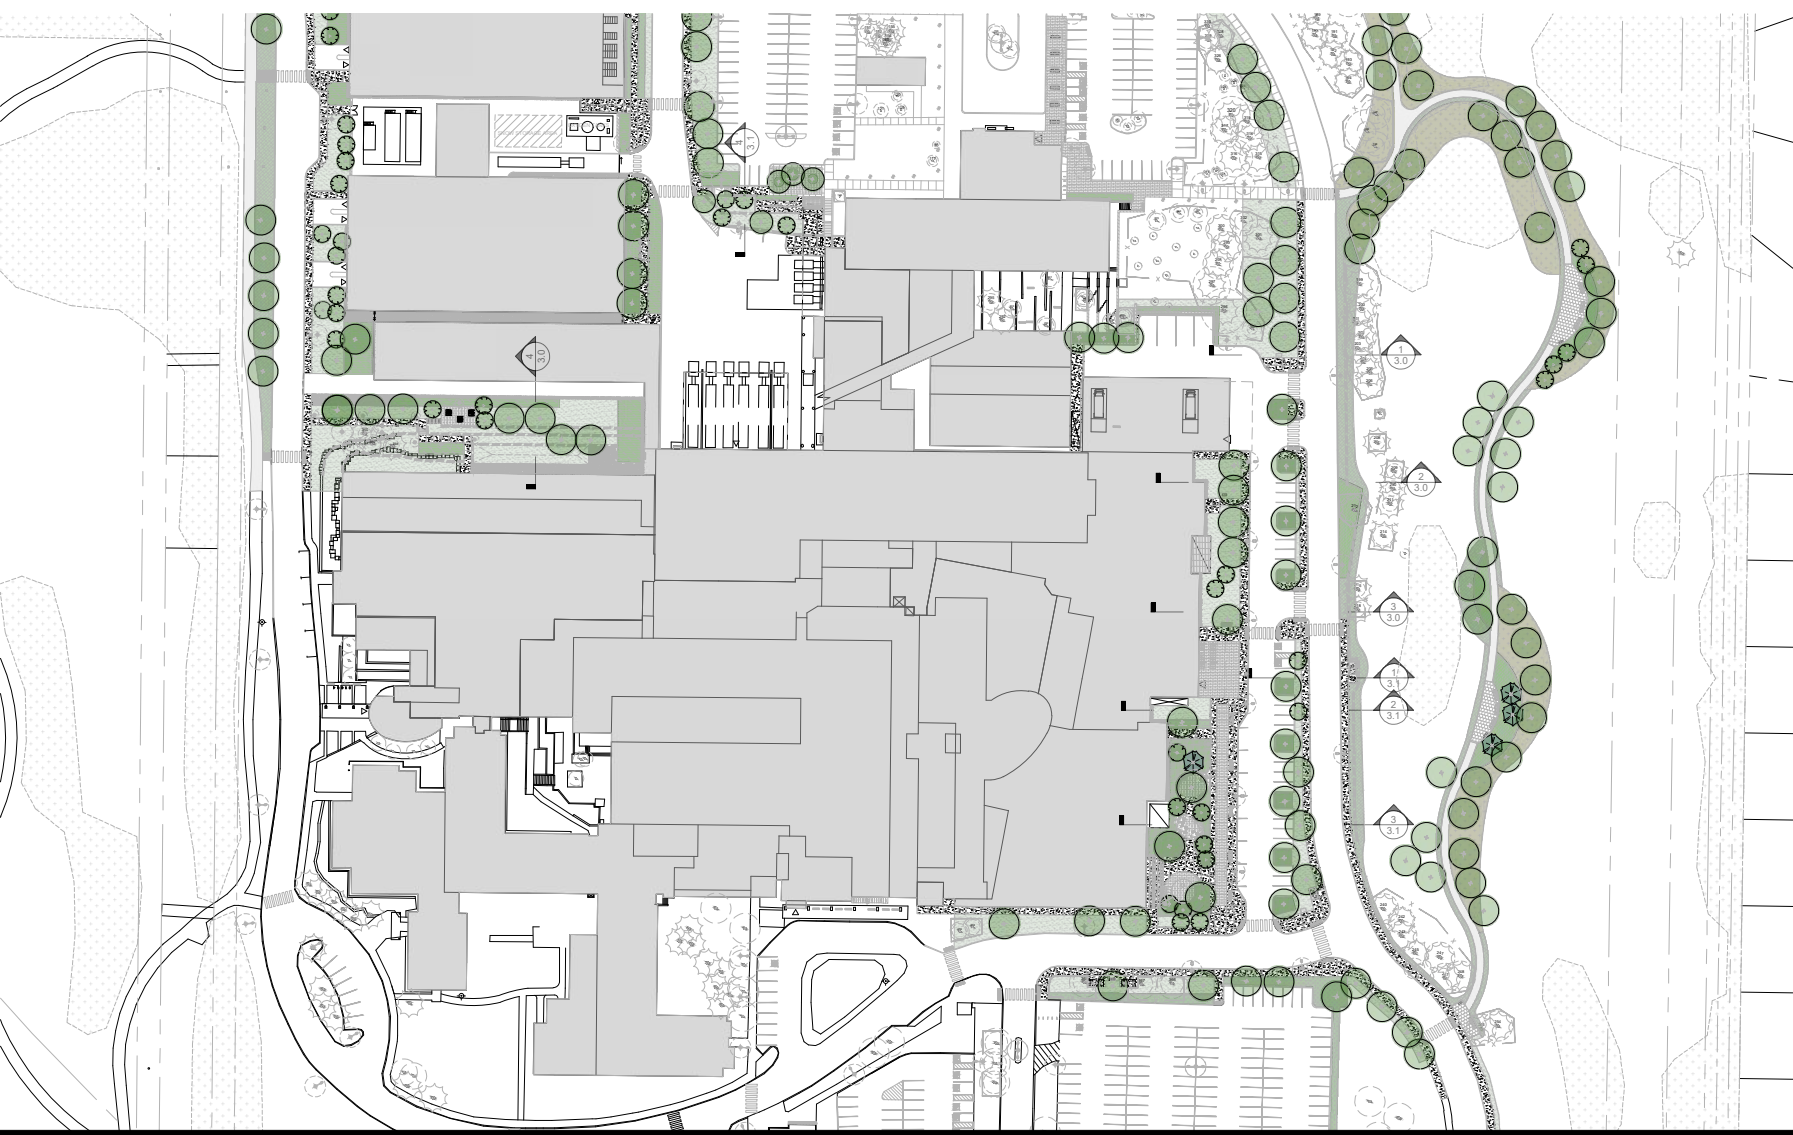

4 SECTION 04
Scale: 1:100

 


25 Meters

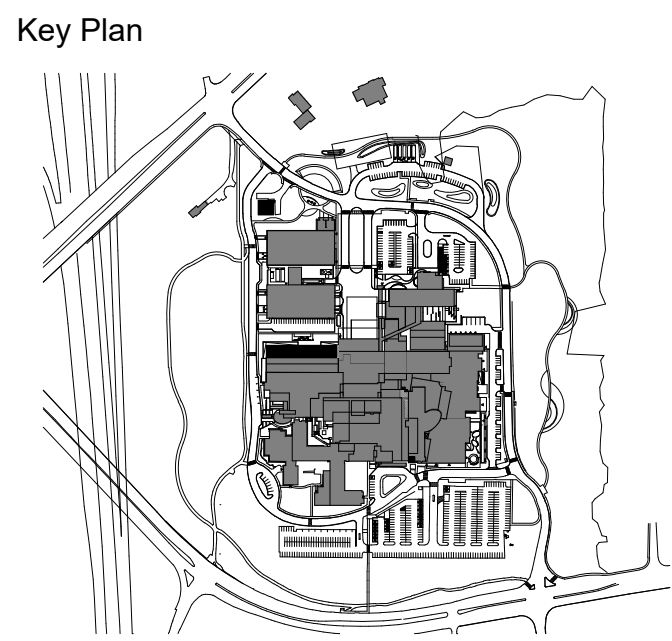

2	ISSUED FOR SPA	23 SEP 2025
1	ISSUED FOR SPA	21 NOV 2025
No.	Revision	Date

North:

Stamp:

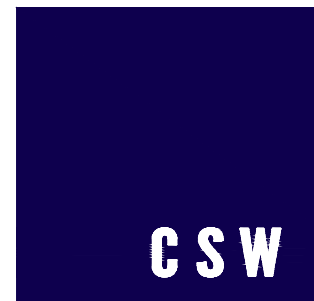

Landscape Architecture

Urban Design

Site Planning

Recreation and Park Planning

Project Management

319 McRae Avenue, Suite 502, Ottawa, Ontario, K1Z 0B9
Tel: (613) 729-4536

- All measurements in millimeters unless specified otherwise. Do not scale drawing. All drawings to be read in conjunction with written specifications.
- Copyright reserved. This drawing is the exclusive property of CSW Landscape Architects Ltd. and shall not be used without the consent thereof.
- This Drawing is for Site Plan Submission and may not be used for construction.
- Snow removal operations to be coordinated with QCH maintenance services. Snow to be transferred to technical area for off-site removal.
- Existing site furniture to be inventoried during detail design phase. All memorial trees and site furniture to be protected during construction

Project:
**QUEENSWAY CARLETON
HOSPITAL
PART 4 EXPANSION**
3045 BASELINE ROAD
OTTAWA, ONTARIO

Drawing:
LANDSCAPE SECTIONS

Scale: 1:100	Date: 16 JAN 2025
Design By: CM	Drawn By: JA/KK
Project Number: 1167-13	Sheet Number: L3.1

XXX-XX-XXX