



MEGHA HOLDINGS INC.

401 COVENTRY ROAD,
OTTAWA ON K1K 2C5
(613) 244-4848


KEY PLAN:

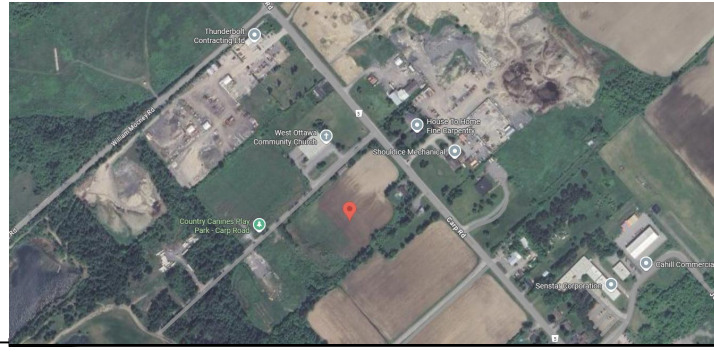

TRUE NORTH: PROJECT NORTH:

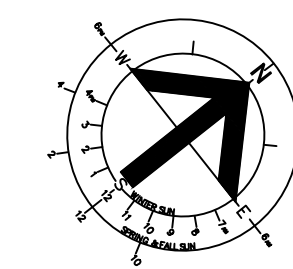

RECORD OF REVISIONS:		
6	REVISED PER NEW CIVIL DWG	2026-08-20
5	REVISED PER NEW SITE PLAN	2026-07-08
4	ISSUED FOR FUTURE CLIENT USE	2026-02-19
3	ISSUED FOR COORDINATION	2026-02-13
2	ISSUED FOR SITE PLAN CONTROL	2025-12-11
NUMBER: REVISION:		DATE: (MM/DD/YY)
ISSUE:		

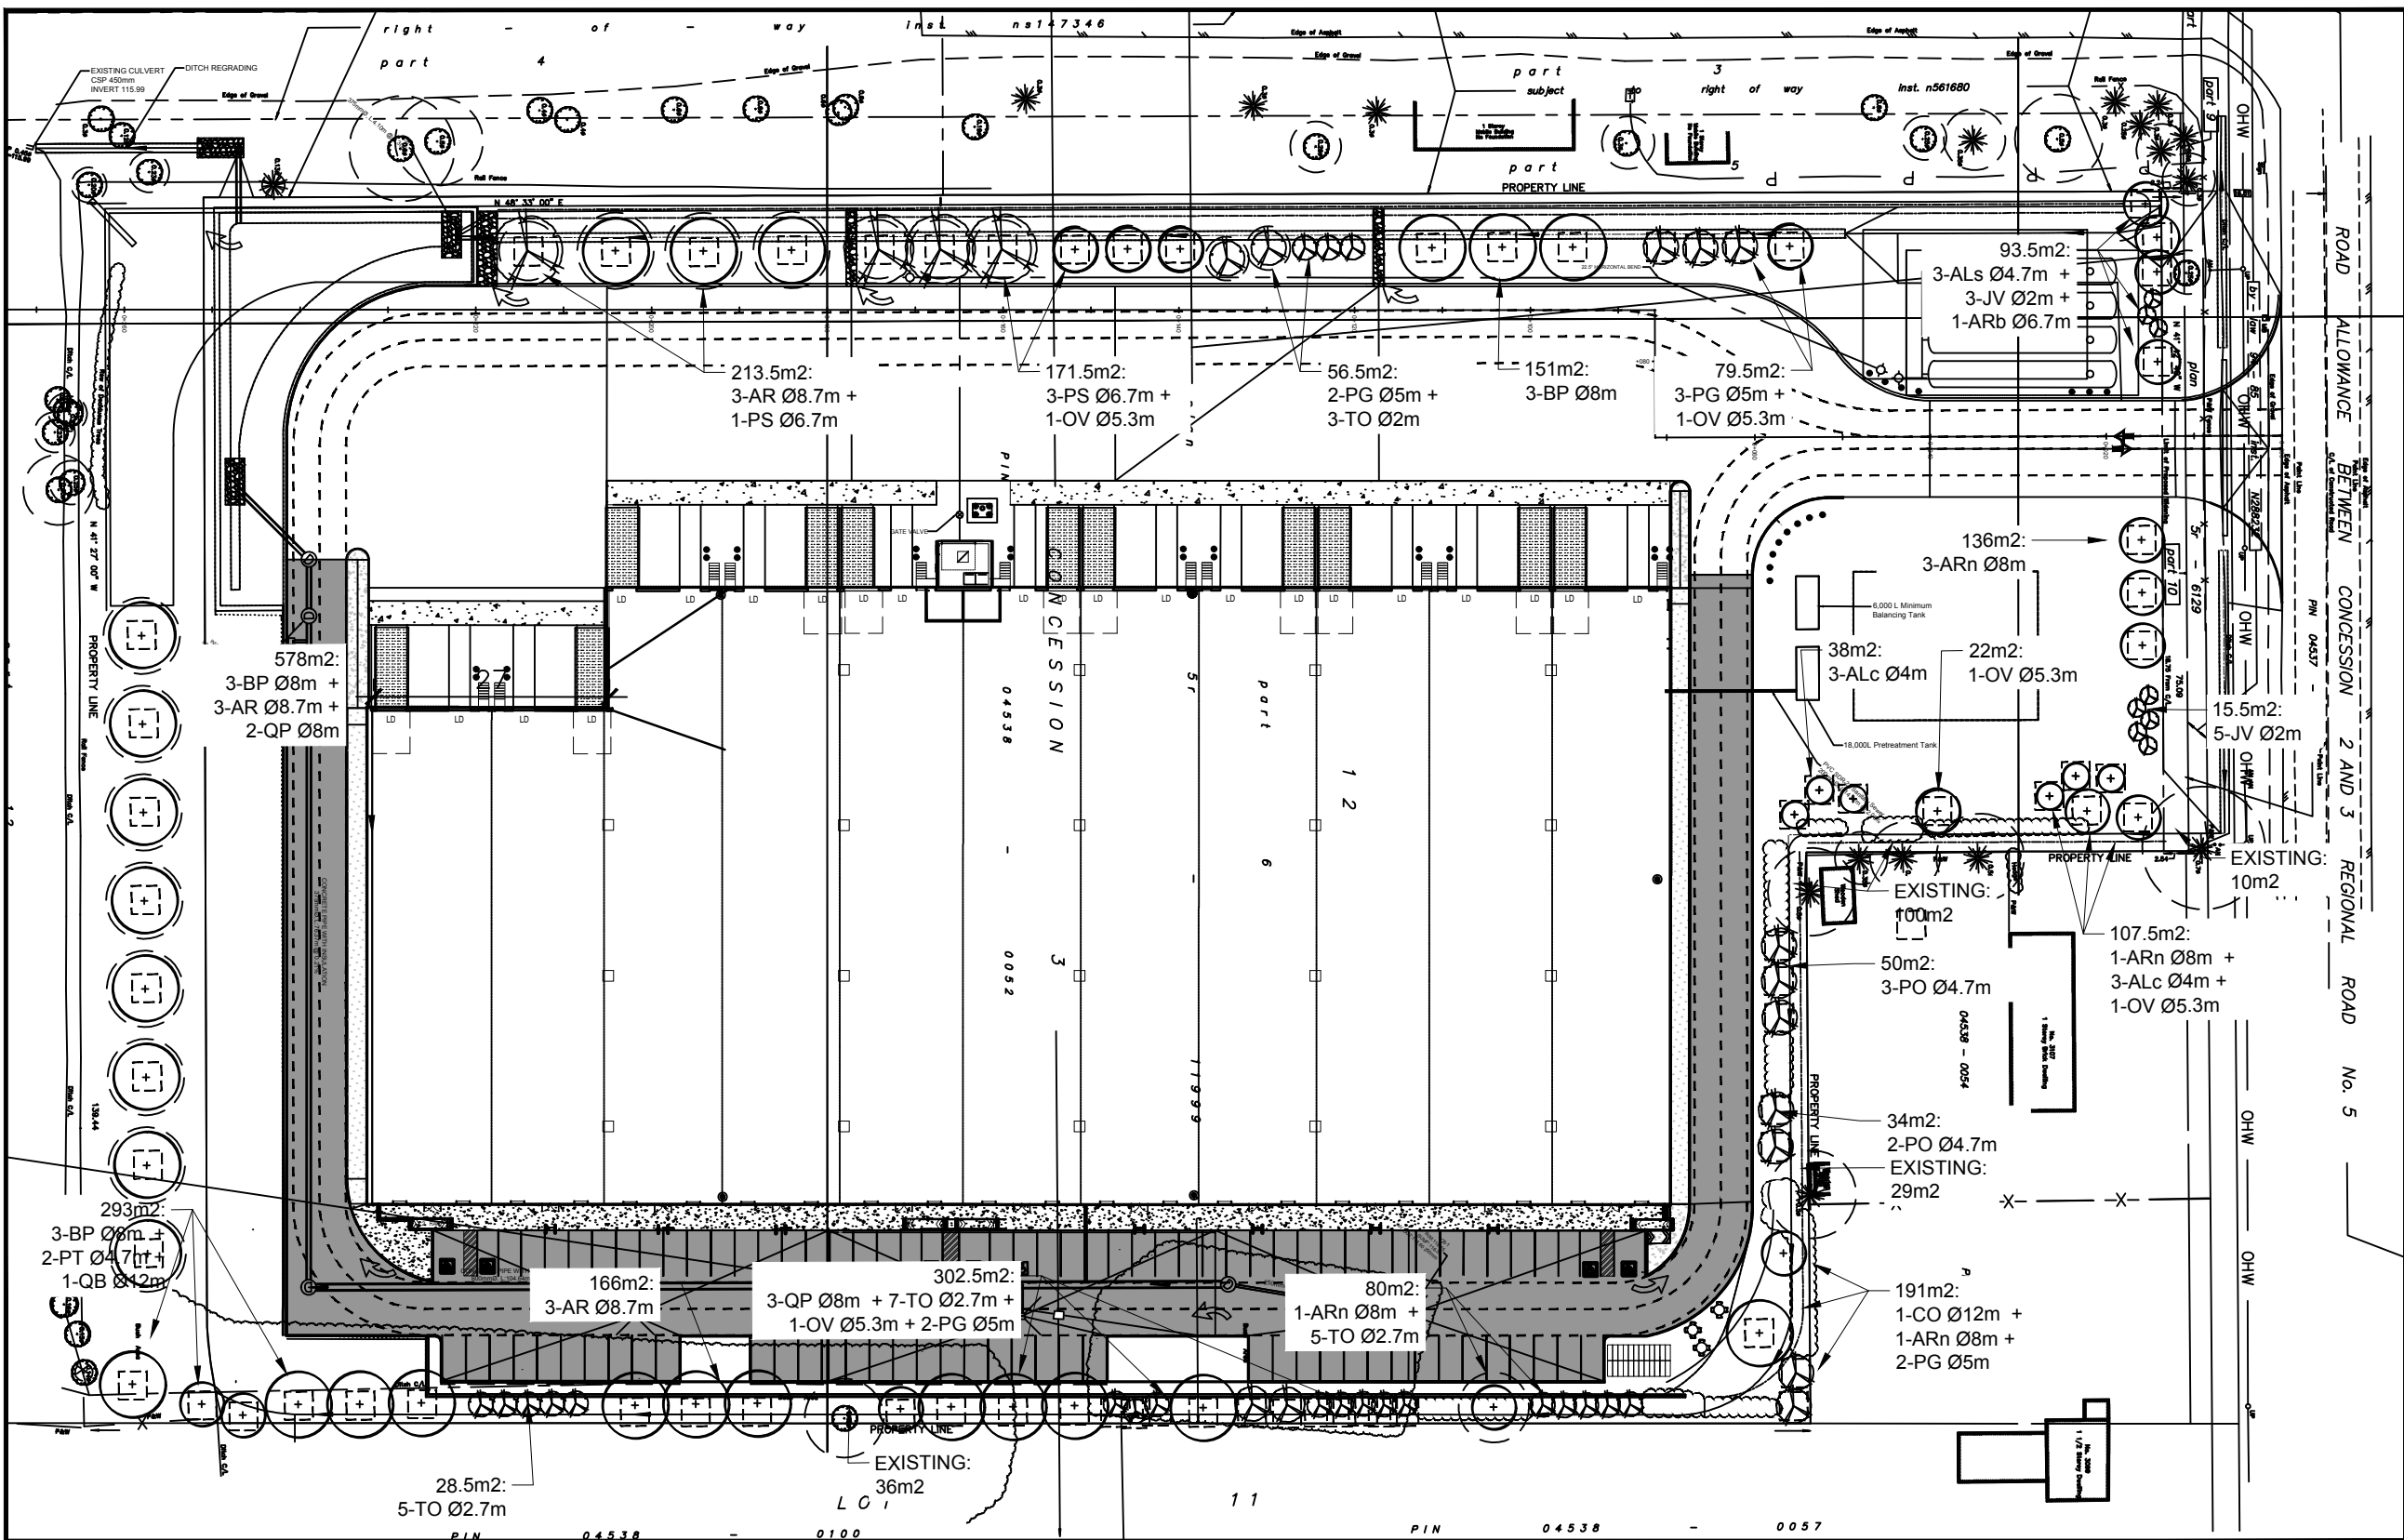

1 PROJECTED TREE CANOPY CALCULATIONS
L101/ 1:800


TREE CANOPY COVER

EXISTING LOT AREA: 30558m2
EXISTING CANOPY COVER (BASED ON SURVEY):
±1858m2 = 6% COVERAGE
TOTAL PROJECTED CANOPY COVER (EXISTING & NEW):
±2982m2 = 9.8% COVERAGE
RETAINED CANOPY COVER: ±175m2
PROPOSED CANOPY COVER: ±2229.5m2


40-YEAR CANOPY CALCULATION METHODOLOGY

1. CIRCLE PROVIDED FOR EACH TREE WITH A DIAMETER EQUAL TO ¾ OF MATURITY BASED ON SIZING AT MATURITY PROVIDED BY NURSERIES.
2. TREE CANOPY AREA WAS CALCULATED USING A POLYLINE DRAWN AROUND THE PERIMETER OF EACH TREE OR GROUPINGS OF TREES WITH OVERLAPPING CANOPIES (OVERLAP NOT COUNTED TWICE).
3. AREAS WERE ADDED TOGETHER TO PROVIDE TOTAL PROJECTED CANOPY COVER.

BICYCLE RACK DETAIL SHEET, CAPACITY: 11

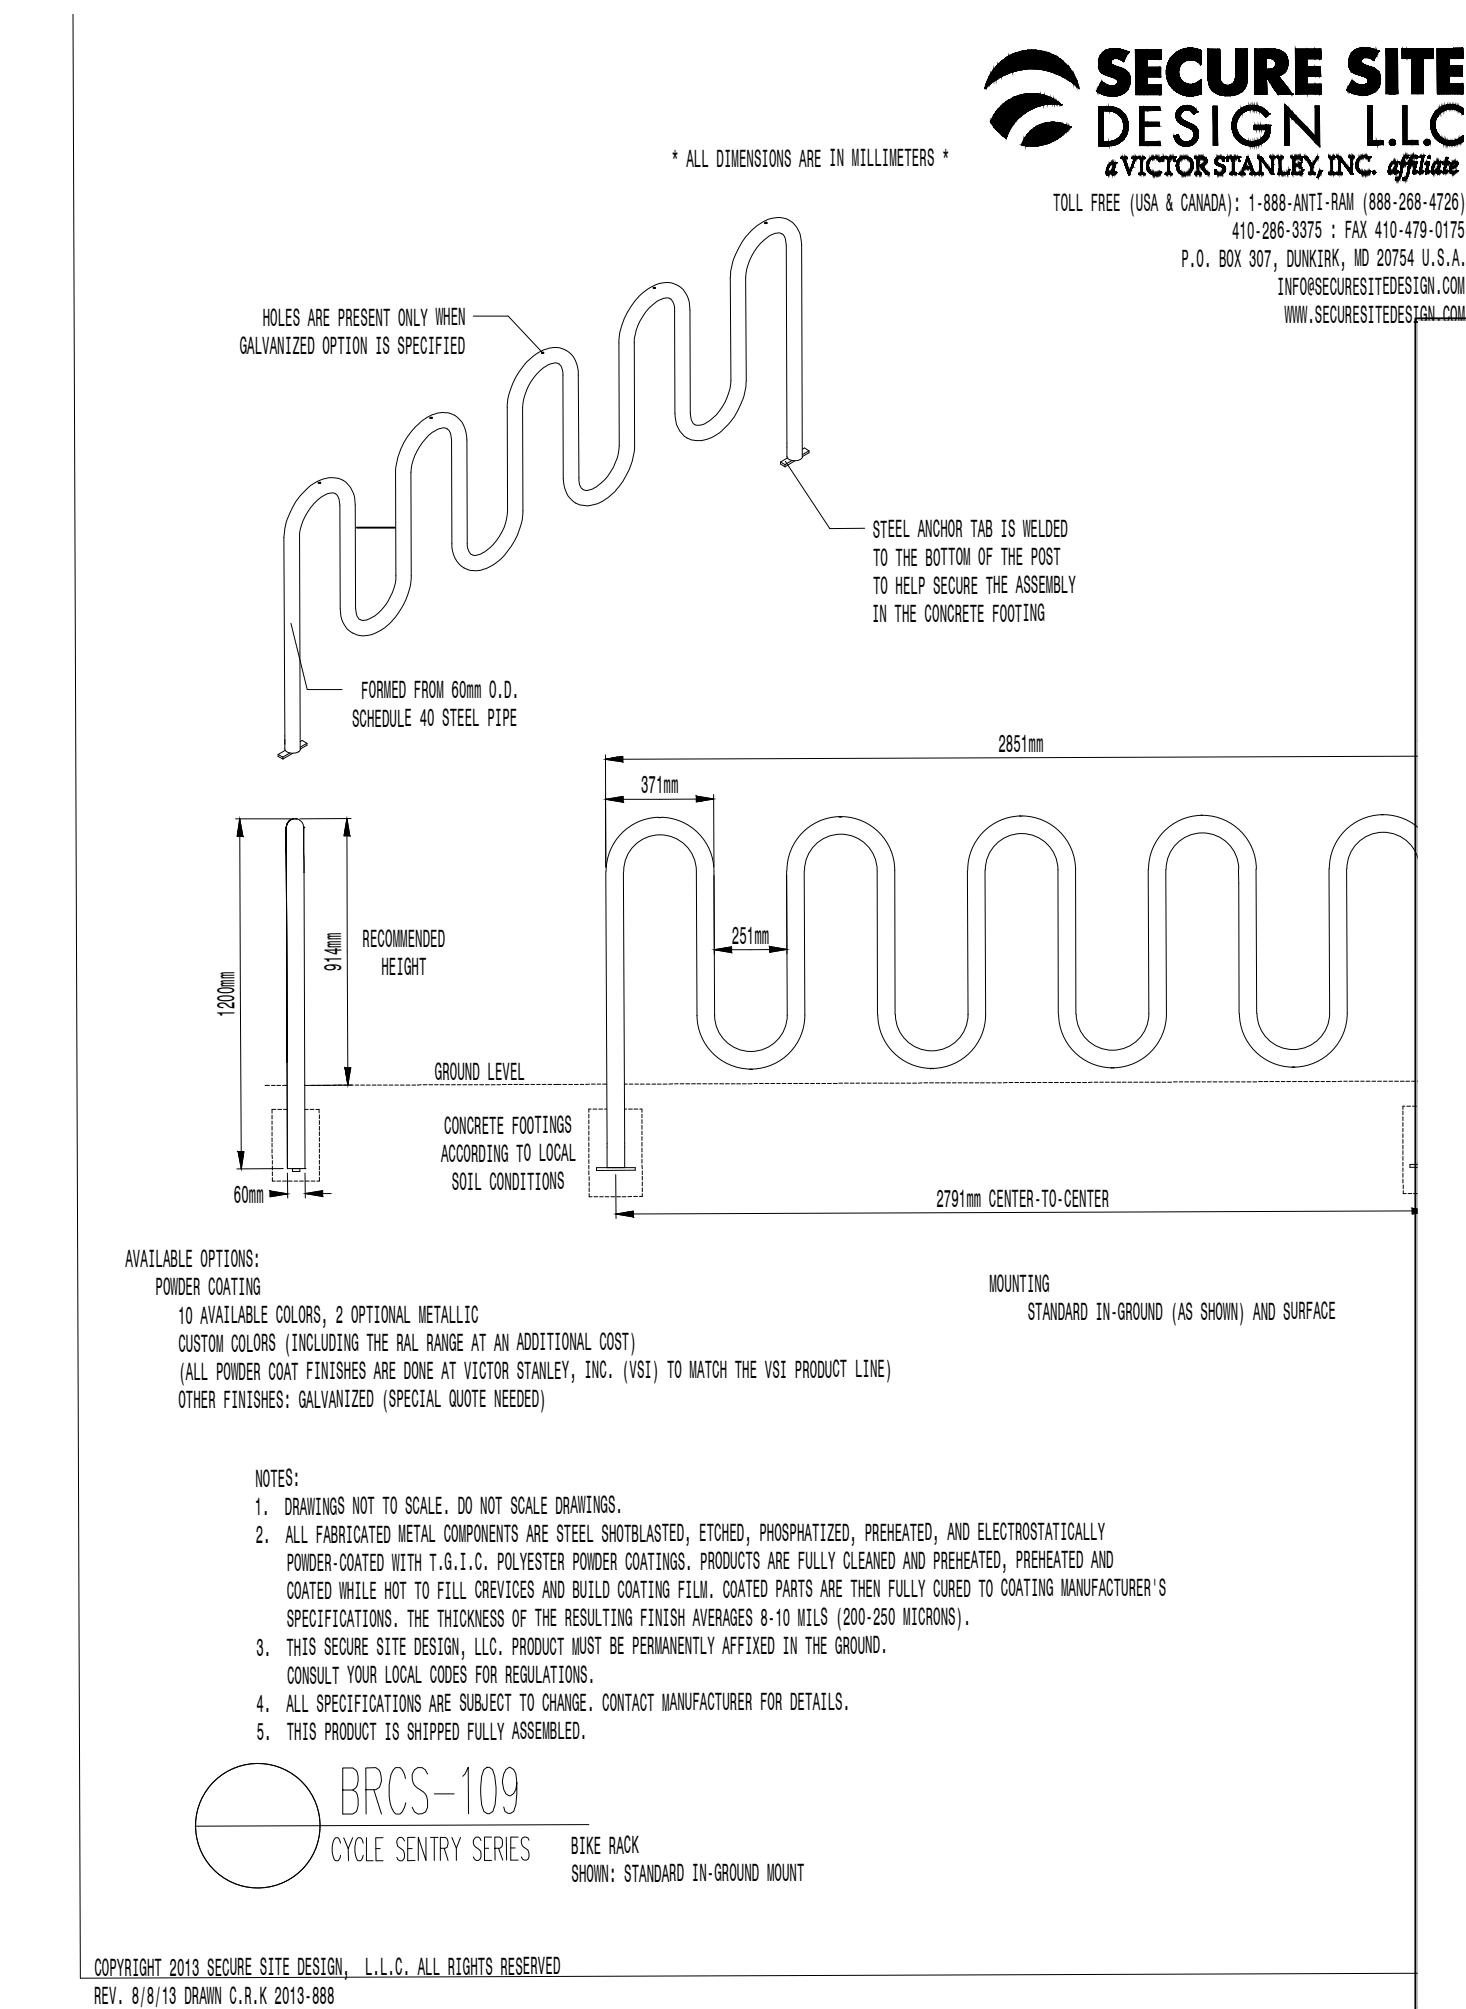

PICNIC TABLE DETAIL SHEET

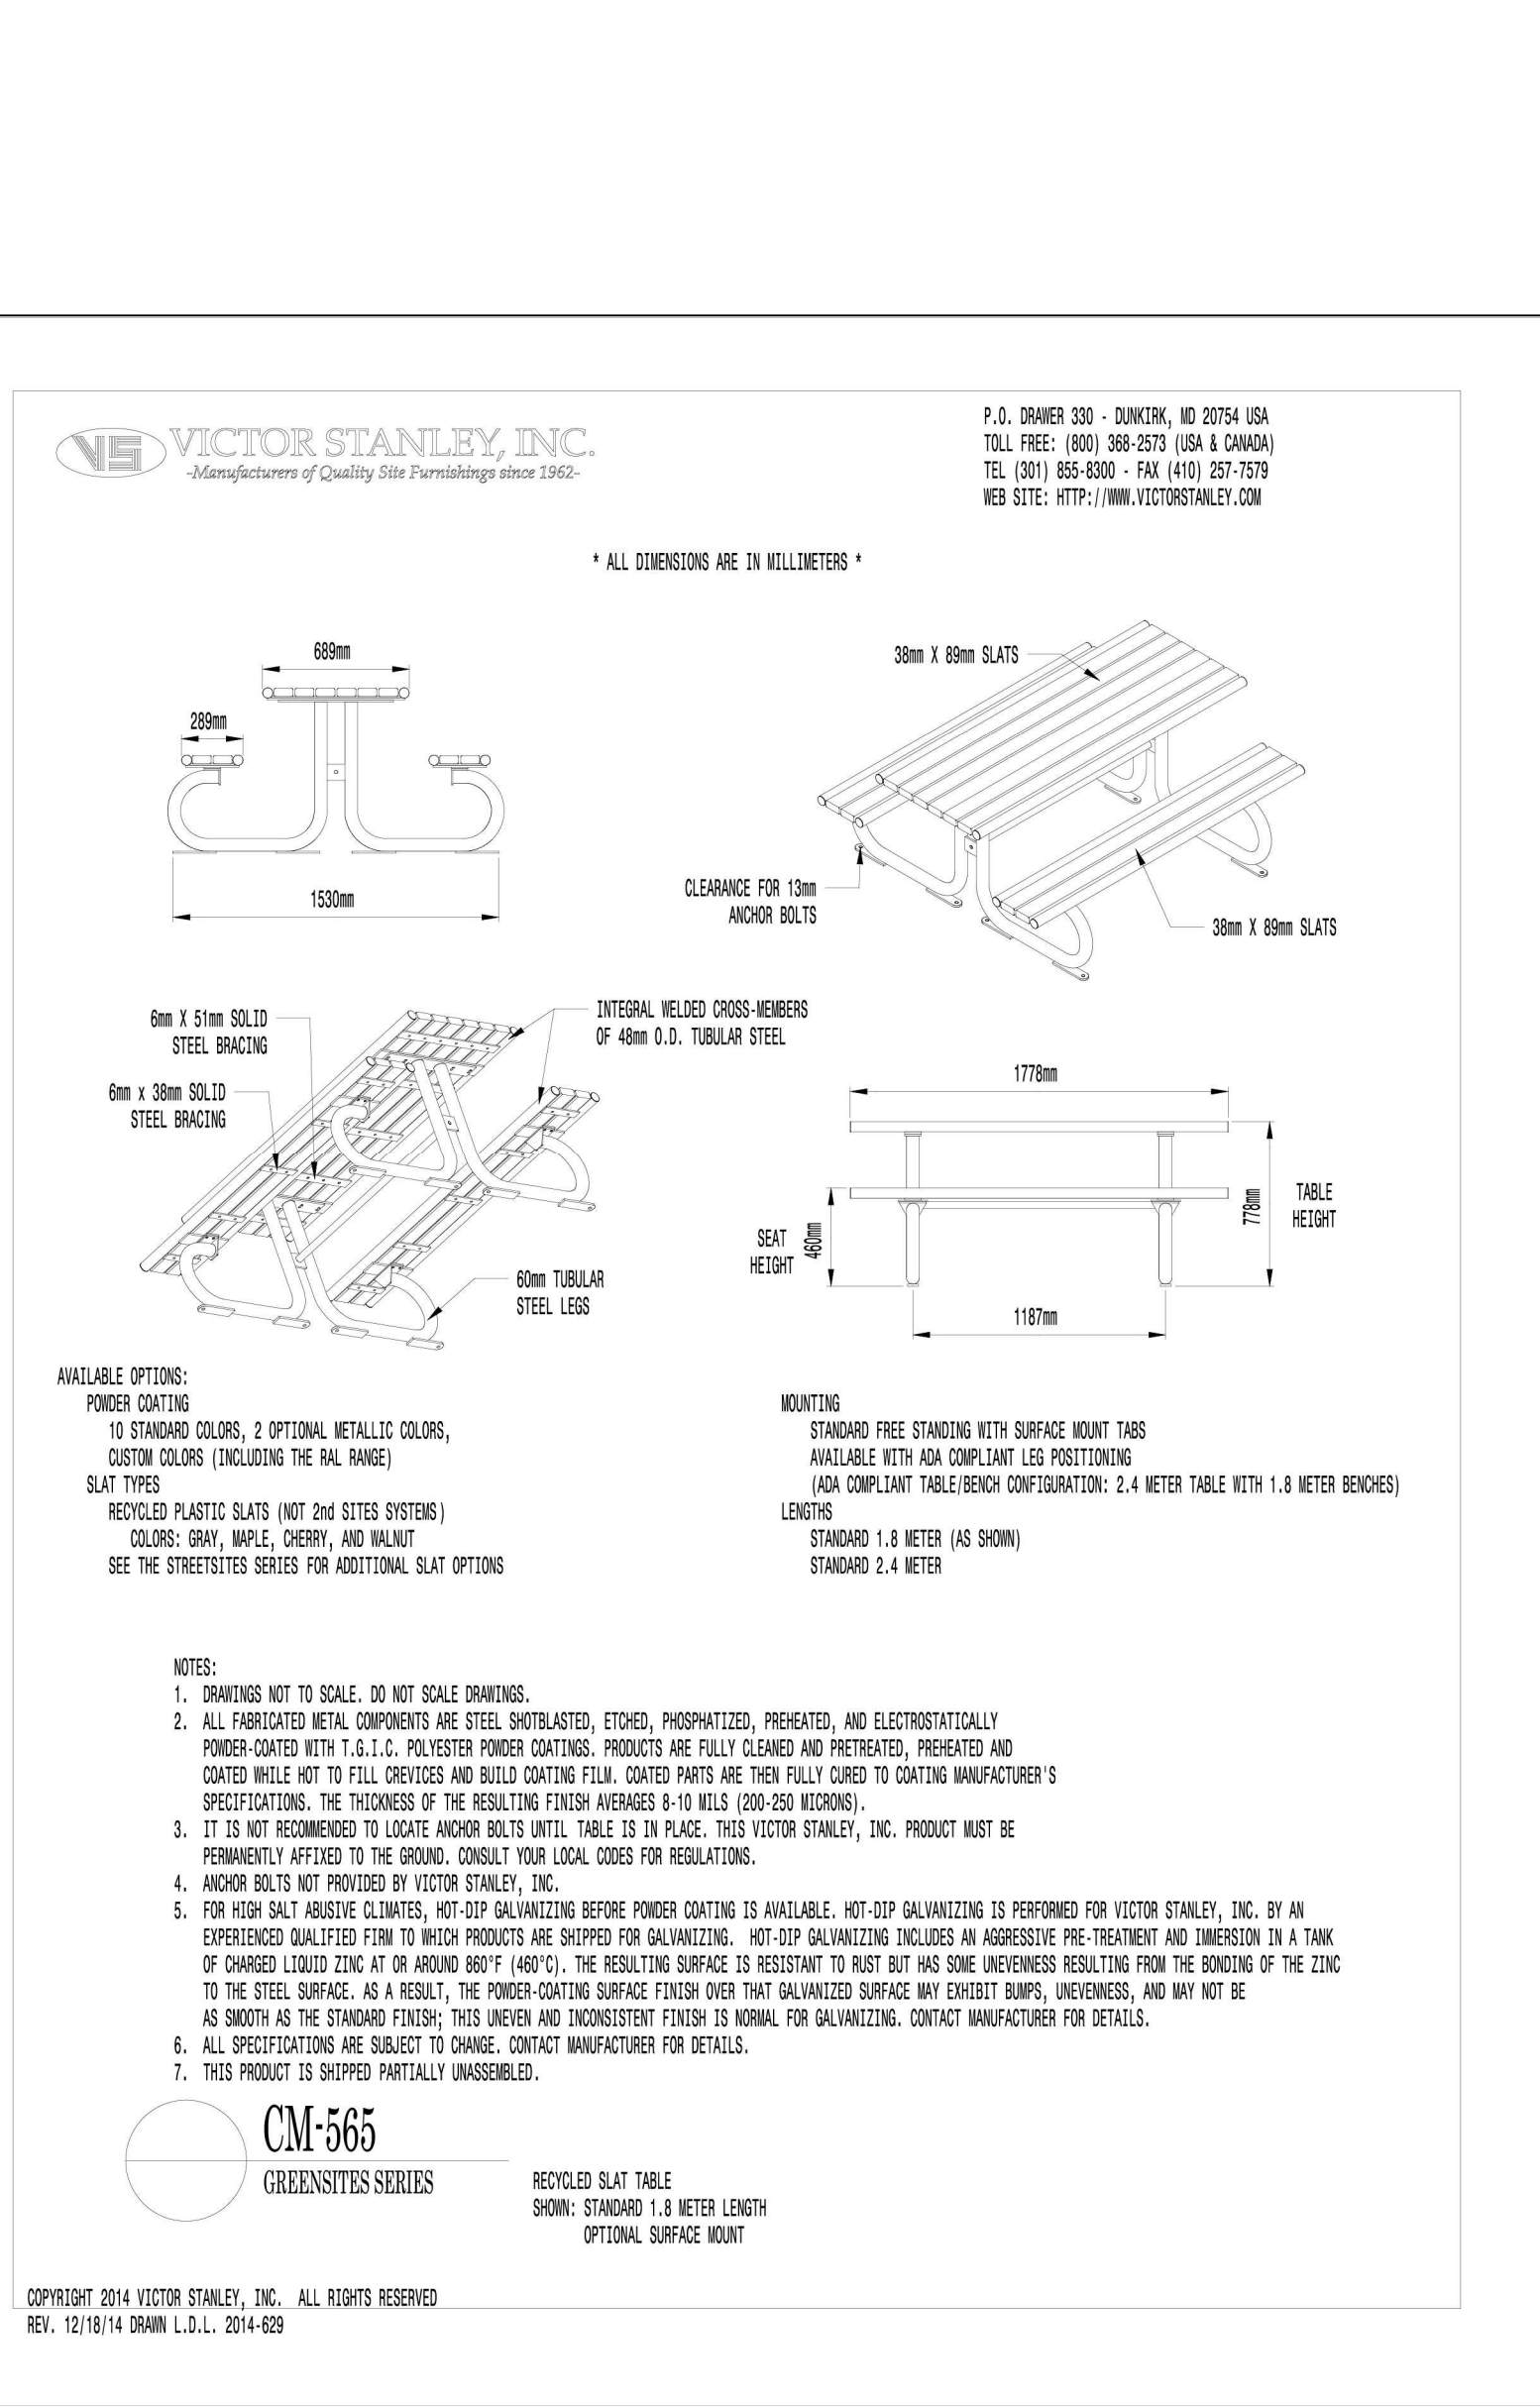

PROFESSIONAL STAMP: PROFESSIONAL STAMP:



CONSULTANT LOGO:

JAMES B. LENNOX & ASSOCIATES INC.
LANDSCAPE ARCHITECTS
3332 CARLING AVE. OTTAWA, ONTARIO K2H 5A8
Tel. (613) 722-5168 Fax. (613) 343-3942

PROJECT TITLE:
PROPOSED 1-STOREY
WAREHOUSE

DRAWING TITLE:
LANDSCAPE DETAILS

DRAWN BY: M/L DRAWING NUMBER:
DATE: J/L
REVIEWED BY: J/L
APPROVED BY: J/L
PRINT DATE: 8/20/2026 12:14 PM. REVISION NUMBER:
ISSUED DATE:
CLIENT PROJECT #: PROJECT #: 2409

DO NOT SCALE THIS DRAWING. USE FIGURE DIMENSIONS ONLY. THE CONTRACTOR IS RESPONSIBLE FOR VERIFYING ALL DIMENSIONS AND NOTIFYING THE ARCHITECT OF ANY DISCREPANCIES BEFORE CONSTRUCTION COMMENCES. THIS DRAWING IS TO BE READ IN CONJUNCTION WITH ALL STRUCTURAL, MECHANICAL, ELECTRICAL, CIVIL, AND OTHER CONSULTANT DRAWINGS. THIS DRAWING SHALL NOT BE USED FOR CONSTRUCTION PURPOSES UNLESS SIGNED BY THE ARCHITECT. COPYRIGHT RESERVED. ALL PARTS OF THIS DRAWING ARE THE EXCLUSIVE PROPERTY OF THE ARCHITECT.

