



DRAWING NOTES

- 1 SILT FENCE DURING CONSTRUCTION AS PER OPSD 219.130
- 2 FINAL GRADE MATCHED TO EXISTING GROUND AT PROPERTY LINE OR LIMIT OF WORK WHERE INDICATED
- 3 HEAVY DUTY PAVEMENT IN ACCORDANCE WITH DETAIL 1-C002
- 4 LIGHT DUTY PAVEMENT IN ACCORDANCE WITH DETAIL 2-C002
- 5 PAVEMENT WITHIN 12 mm OF DOOR
- 6 MAXIMUM 3H : 1V SLOPE
- 7 SWALE AS PER PLAN ELEVATION
- 8 RETAINING POND
- 9 MONOLITHIC CONCRETE CURB AND SIDEWALK AS PER DETAIL 02
- 10 CURB AND CAP MEDIAN AS PER CITY OF OTTAWA STANDARD DETAIL DWG. No.: SC1.1
- 11 MONOLITHIC CONCRETE CURB AND SIDEWALK AS PER CITY OF OTTAWA STANDARD DETAIL DWG. No.: SC2
- 12 CONCRETE BARRIER CURB WITH SUBDRAIN AS PER CITY OF OTTAWA STANDARD DETAIL DWG. No.: SC1.1 AND R1


- 13 RETAINING WALL INTERLOCKING CONCRETE BLOCKS 0.6x0.6x1.2m
- 14 RURAL PRIVATE ENTRANCE AS PER CITY OF OTTAWA STANDARD DETAIL DWG. No. S26
- 15 SAW CUT INTO EXISTING ASPHALT, MATCH EXISTING PAVEMENT AND GRANULAR STRUCTURE
- 16 SEPTIC SYSTEM AS PER PLAN PH5068-1 "SEWAGE SYSTEM LAYOUT PLAN"
- 17 300mm DEPTH RIP-RAP (MIN. 100mm DIA) AS PER OPSD 810.010 TYPE R-10 C/M GEOTEXTILE AS PER OPSD 511 NON EXTEND RIP RAP MIN 1.0m FROM OUTLET.
- 18 CLEAN OUT DITCH TO PROVIDE POSITIVE SLOPE
- 19 CONCRETE PAD FOR GARBAGE STORAGE
- 20 MATCH GRADES INTO EXISTING DITCH LINE
- 21 SITE BENCH MARK, NAIL IN WOODEN UTILITY POLE. ELEVATION = 118.38. REFER TO TOPOGRAPHIC SURVEY PROVIDED BY ANNIS O'SULLIVAN VOLLEBEKK LTD DATED JUNE 22, 2022
- 22 MATCH GRADES INTO EXISTING DITCH LINE
- 23 SEWER AND SEWER SERVICES SINGLE TRENCH AS PER OTTAWA STANDARD DETAIL DWG. No.: S6
- 24 BERM BARRIER FOR RETAINING POND
- 25 FIRE ROUTE (SEE SITE PLAN)

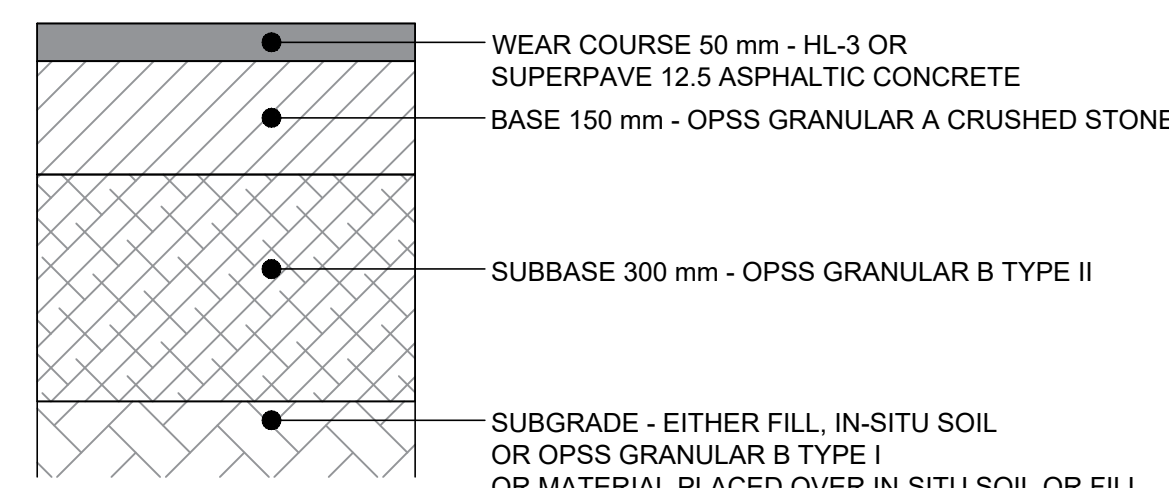

DETAIL 2-C002 _ LIGHT DUTY PAVEMENT

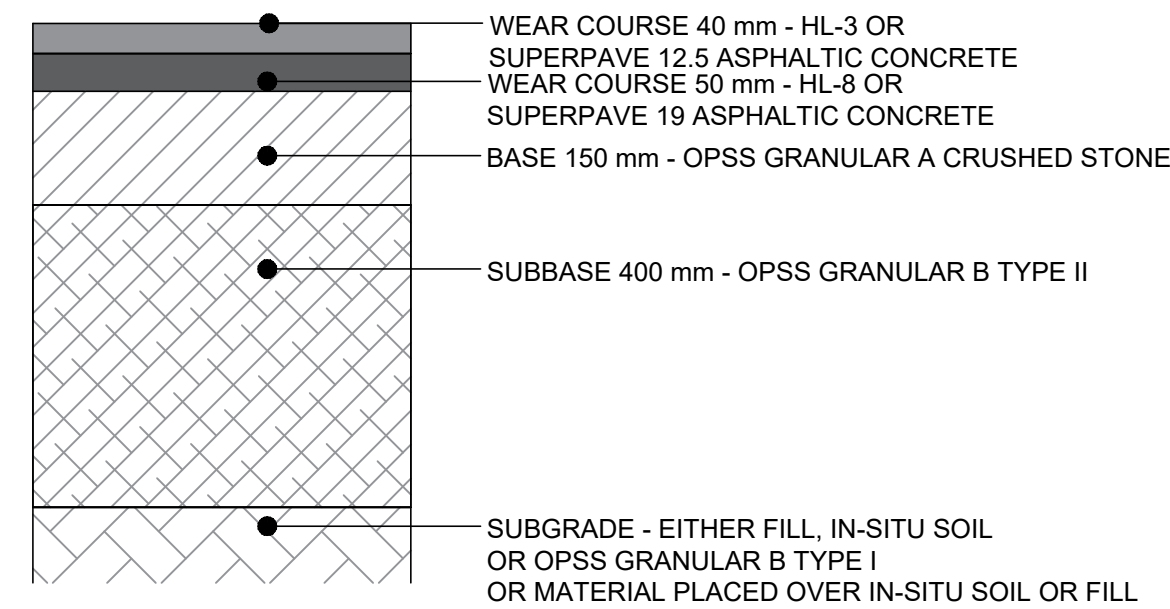

DETAIL 1-C002 _ HEAVY DUTY PAVEMENT

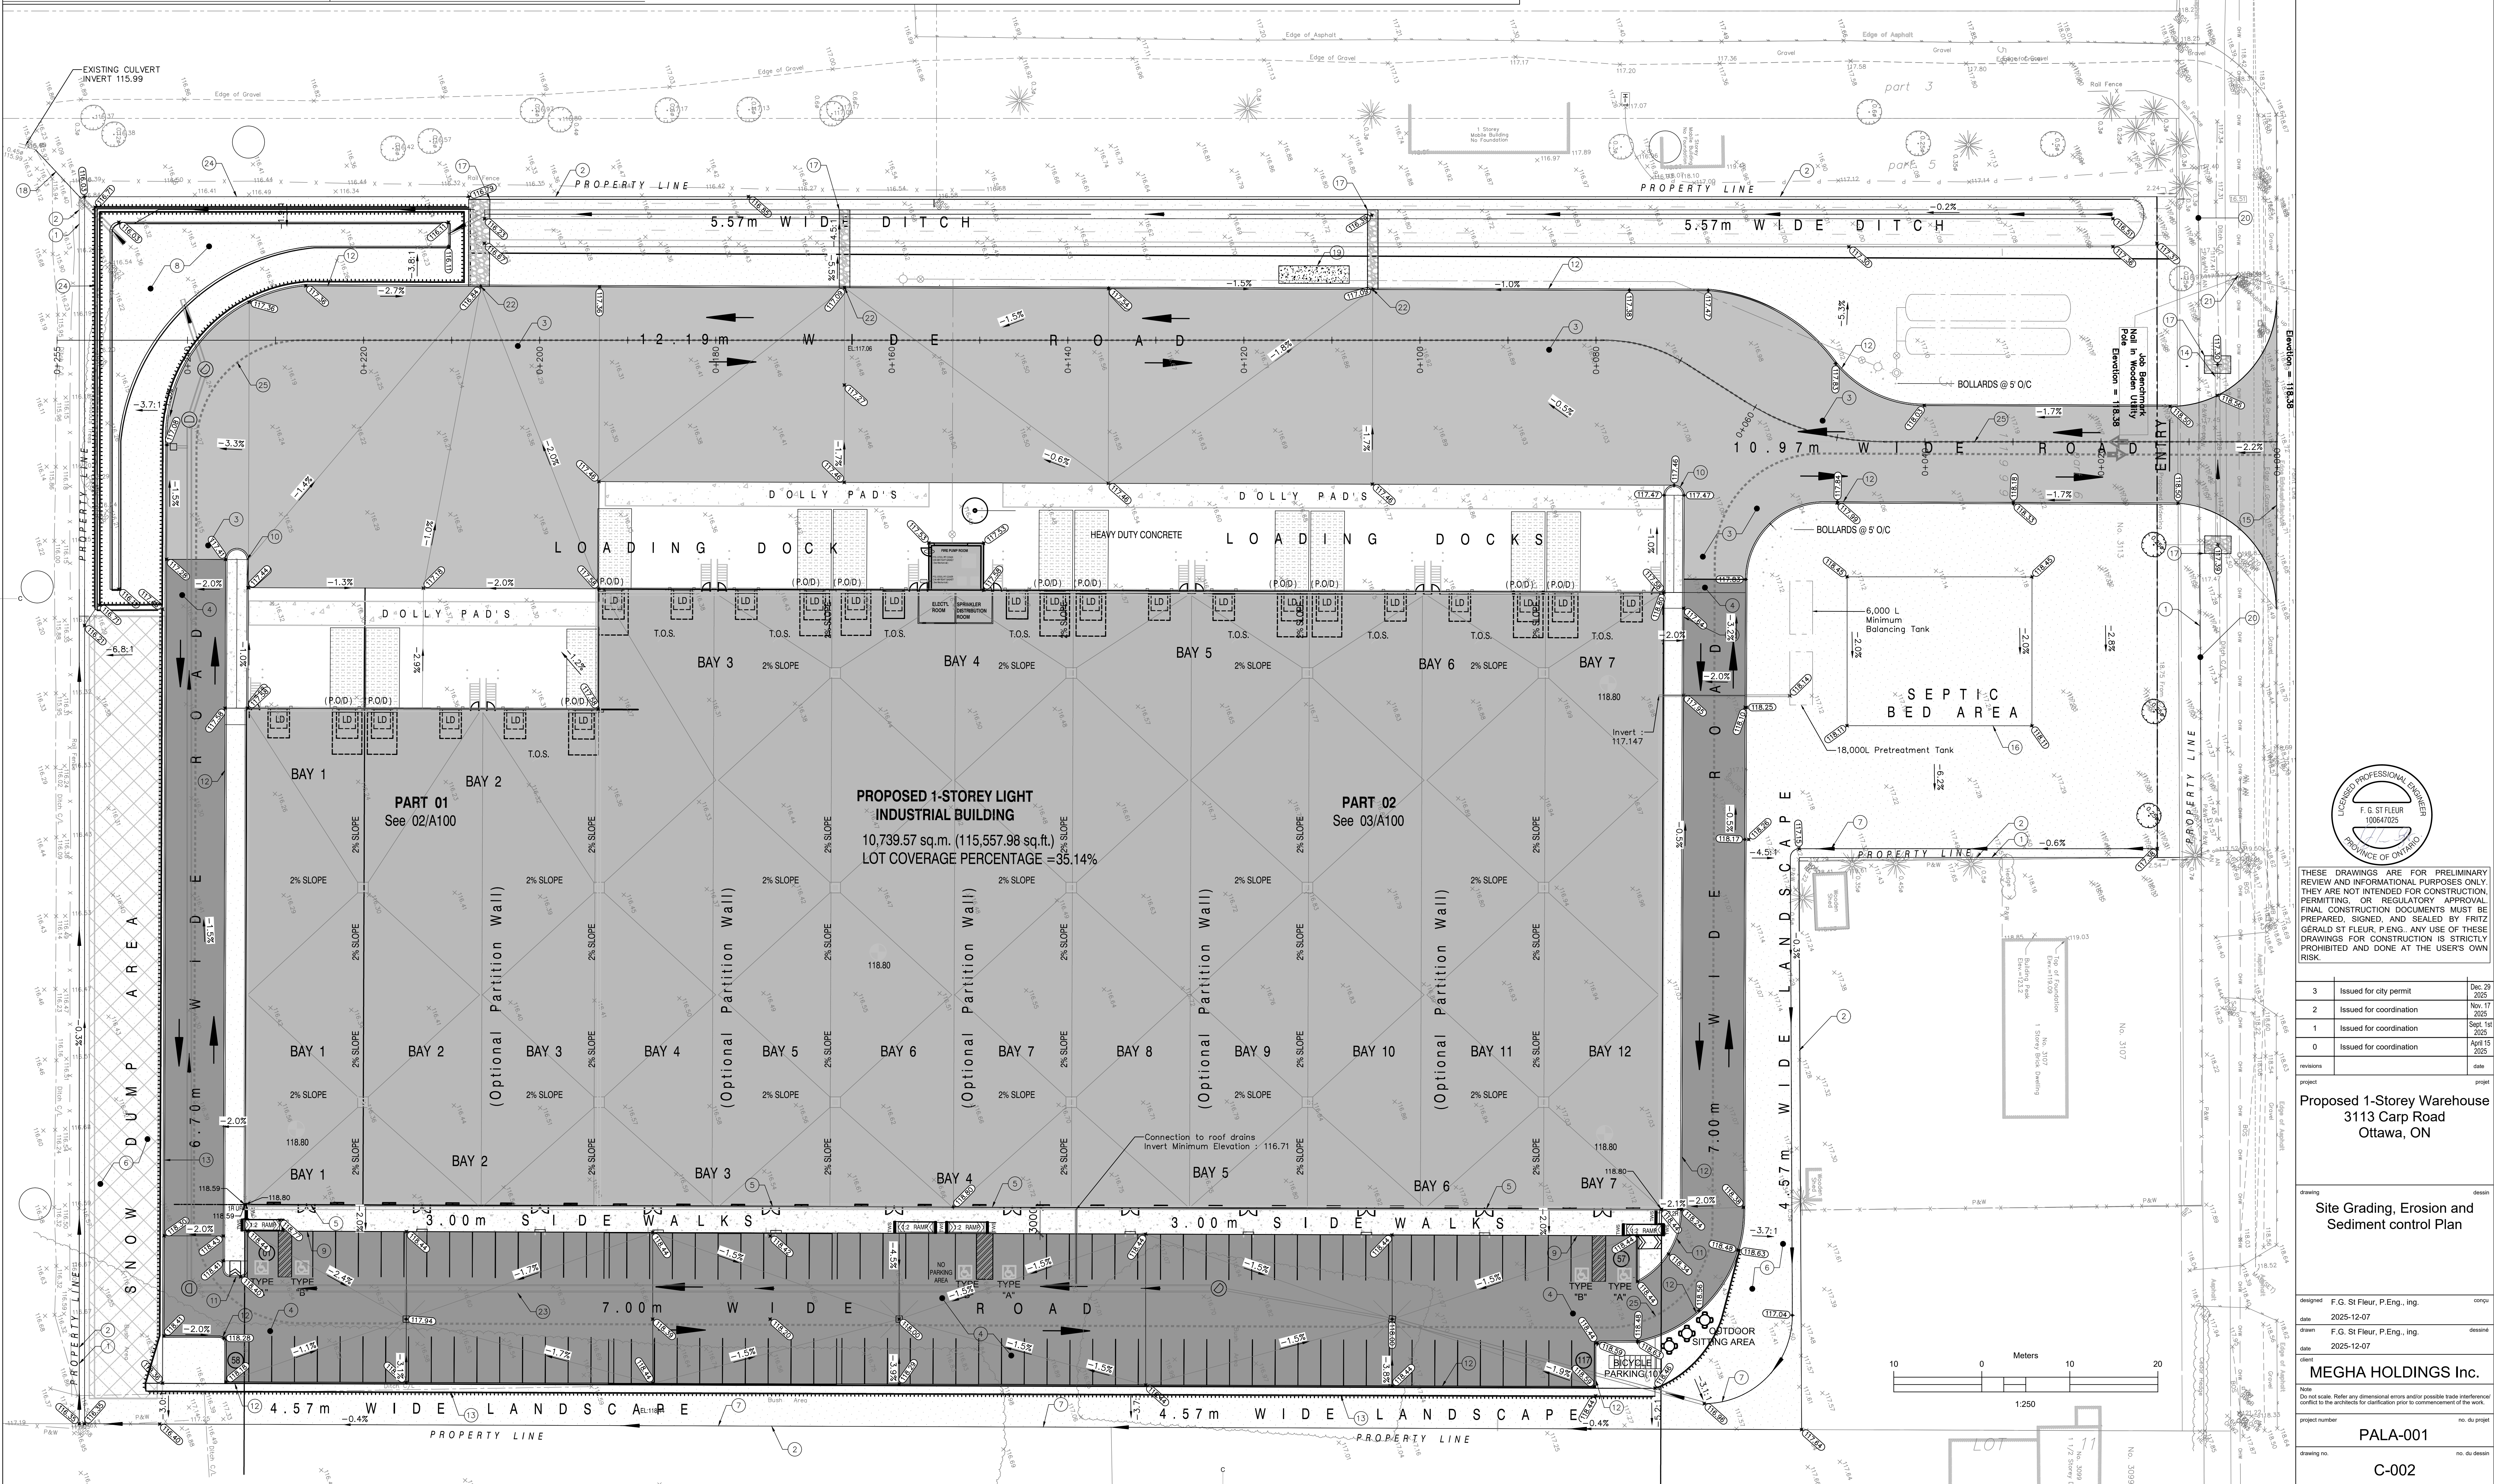

THESE DRAWINGS ARE FOR PRELIMINARY REVIEW AND INFORMATIONAL PURPOSES ONLY. THEY ARE NOT INTENDED FOR CONSTRUCTION, PERMITTING, OR REGULATORY APPROVAL. FINAL CONSTRUCTION DOCUMENTS MUST BE PREPARED, SIGNED, AND SEALED BY FRITZ GERALD ST FLEUR, P.ENG. ANY USE OF THESE DRAWINGS FOR CONSTRUCTION IS STRICTLY PROHIBITED AND DONE AT THE USER'S OWN RISK.

3	Issued for city permit	Dec 29 2025
2	Issued for coordination	Nov 17 2025
1	Issued for coordination	Sept 14 2025
0	Issued for coordination	April 15 2025
revisions		date

project
Proposed 1-Storey Warehouse
3113 Carp Road
Ottawa, ON

drawing
Site Grading, Erosion and Sediment control Plan

designed F.G. St Fleur, P.Eng., Inc. concur
date 2025-12-07
drawn F.G. St Fleur, P.Eng., Inc. designed
date 2025-12-07
client **MEGHA HOLDINGS Inc.**
Note: Do not scale. Refer any dimensional errors and/or possible trade interference to the architect for clarification prior to commencement of the work.
project number **PALA-001** no. du projet
drawing no. **C-002** no. du dessin