


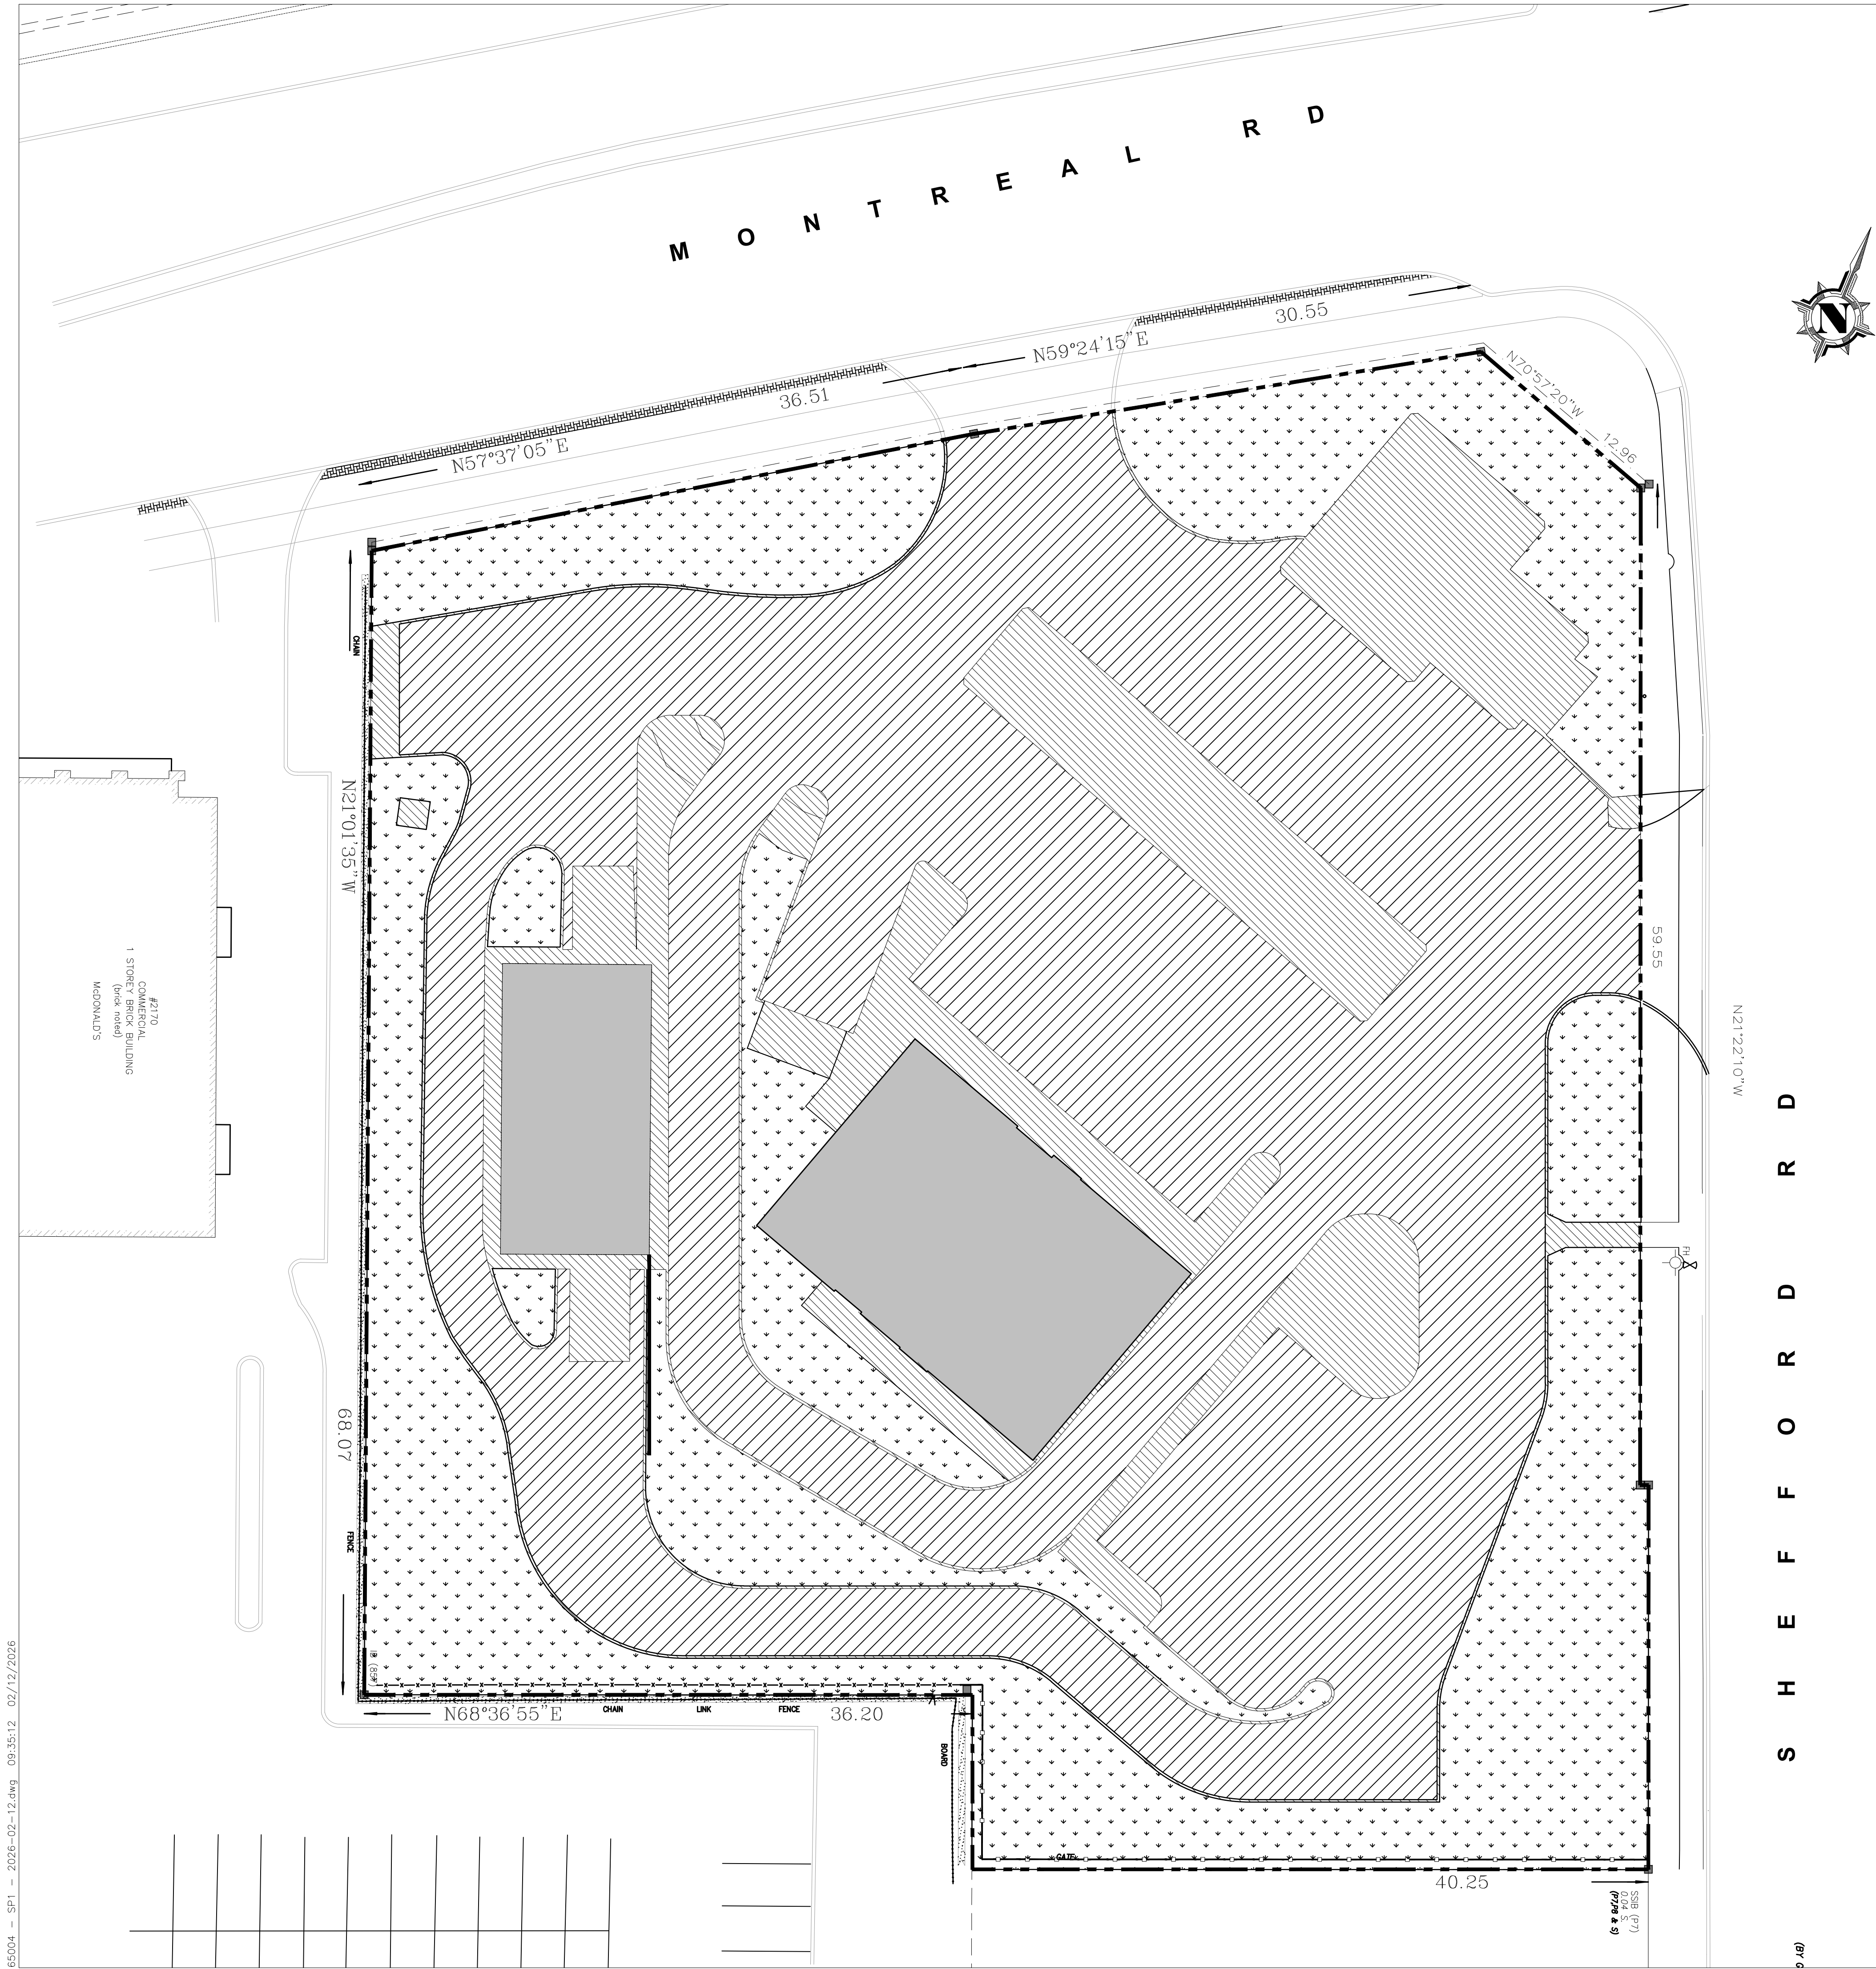

- BUILDING AREA

461.7 M²
- LANDSCAPED AREA

1,794.6 M²
- ASPHALT PAVED AREA

2,939.8 M²
- CONCRETE PAVED AREA

858.2 M²

PROPERTY AREA = 6,060.6 M²
(65,236.4 FT²)
[1.5 ACRES]

ISSUED		
NO.	DATE	DESCRIPTION
01	MMM DD'YY	ISSUE DESCRIPTION
REVISION		
⚠	2026-02-12	REVISED PER SITE PLAN CHANGES
SEAL		
The contractor will check and verify dimensions and report errors and omissions to the designer and the design professional whose seal is affixed to this drawing. Do not scale the drawings.		
This drawing will not be used for construction purposes until issued for construction by the design professional whose seal is affixed to this drawing and whose signature is below.		
ISSUED FOR CONSTRUCTION		DATE
DIMENSIONS AND CONDITIONS TO BE VERIFIED ON THE PREMISES		
K. PAUL ARCHITECT INC. TORONTO • VANCOUVER • ORLANDO 2660 Sherwood Heights Dr. Suite 200, Oakville, Ontario, L6J 7Y8 www.kpaularchitect.com (905)337-9800 fax (905)337-1986		
CLIENT		
PETRO-CANADA A Suncor business		
DRAWING TITLE		
VISUALIZATION OF PROPOSED SITE PLAN		
PROJECT		
180 MONTREAL RD @SHEFFORD RD OTTAWA, ON		
DRAWN	CHECKED	
F. EMMANUEL		
SCALE	DATE	
1:200	2025-11-21	
PROJECT NO.	DRAWING NO.	
65004	VIZ	