

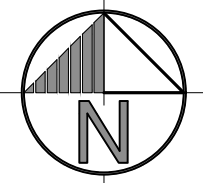


TRUE NORTH

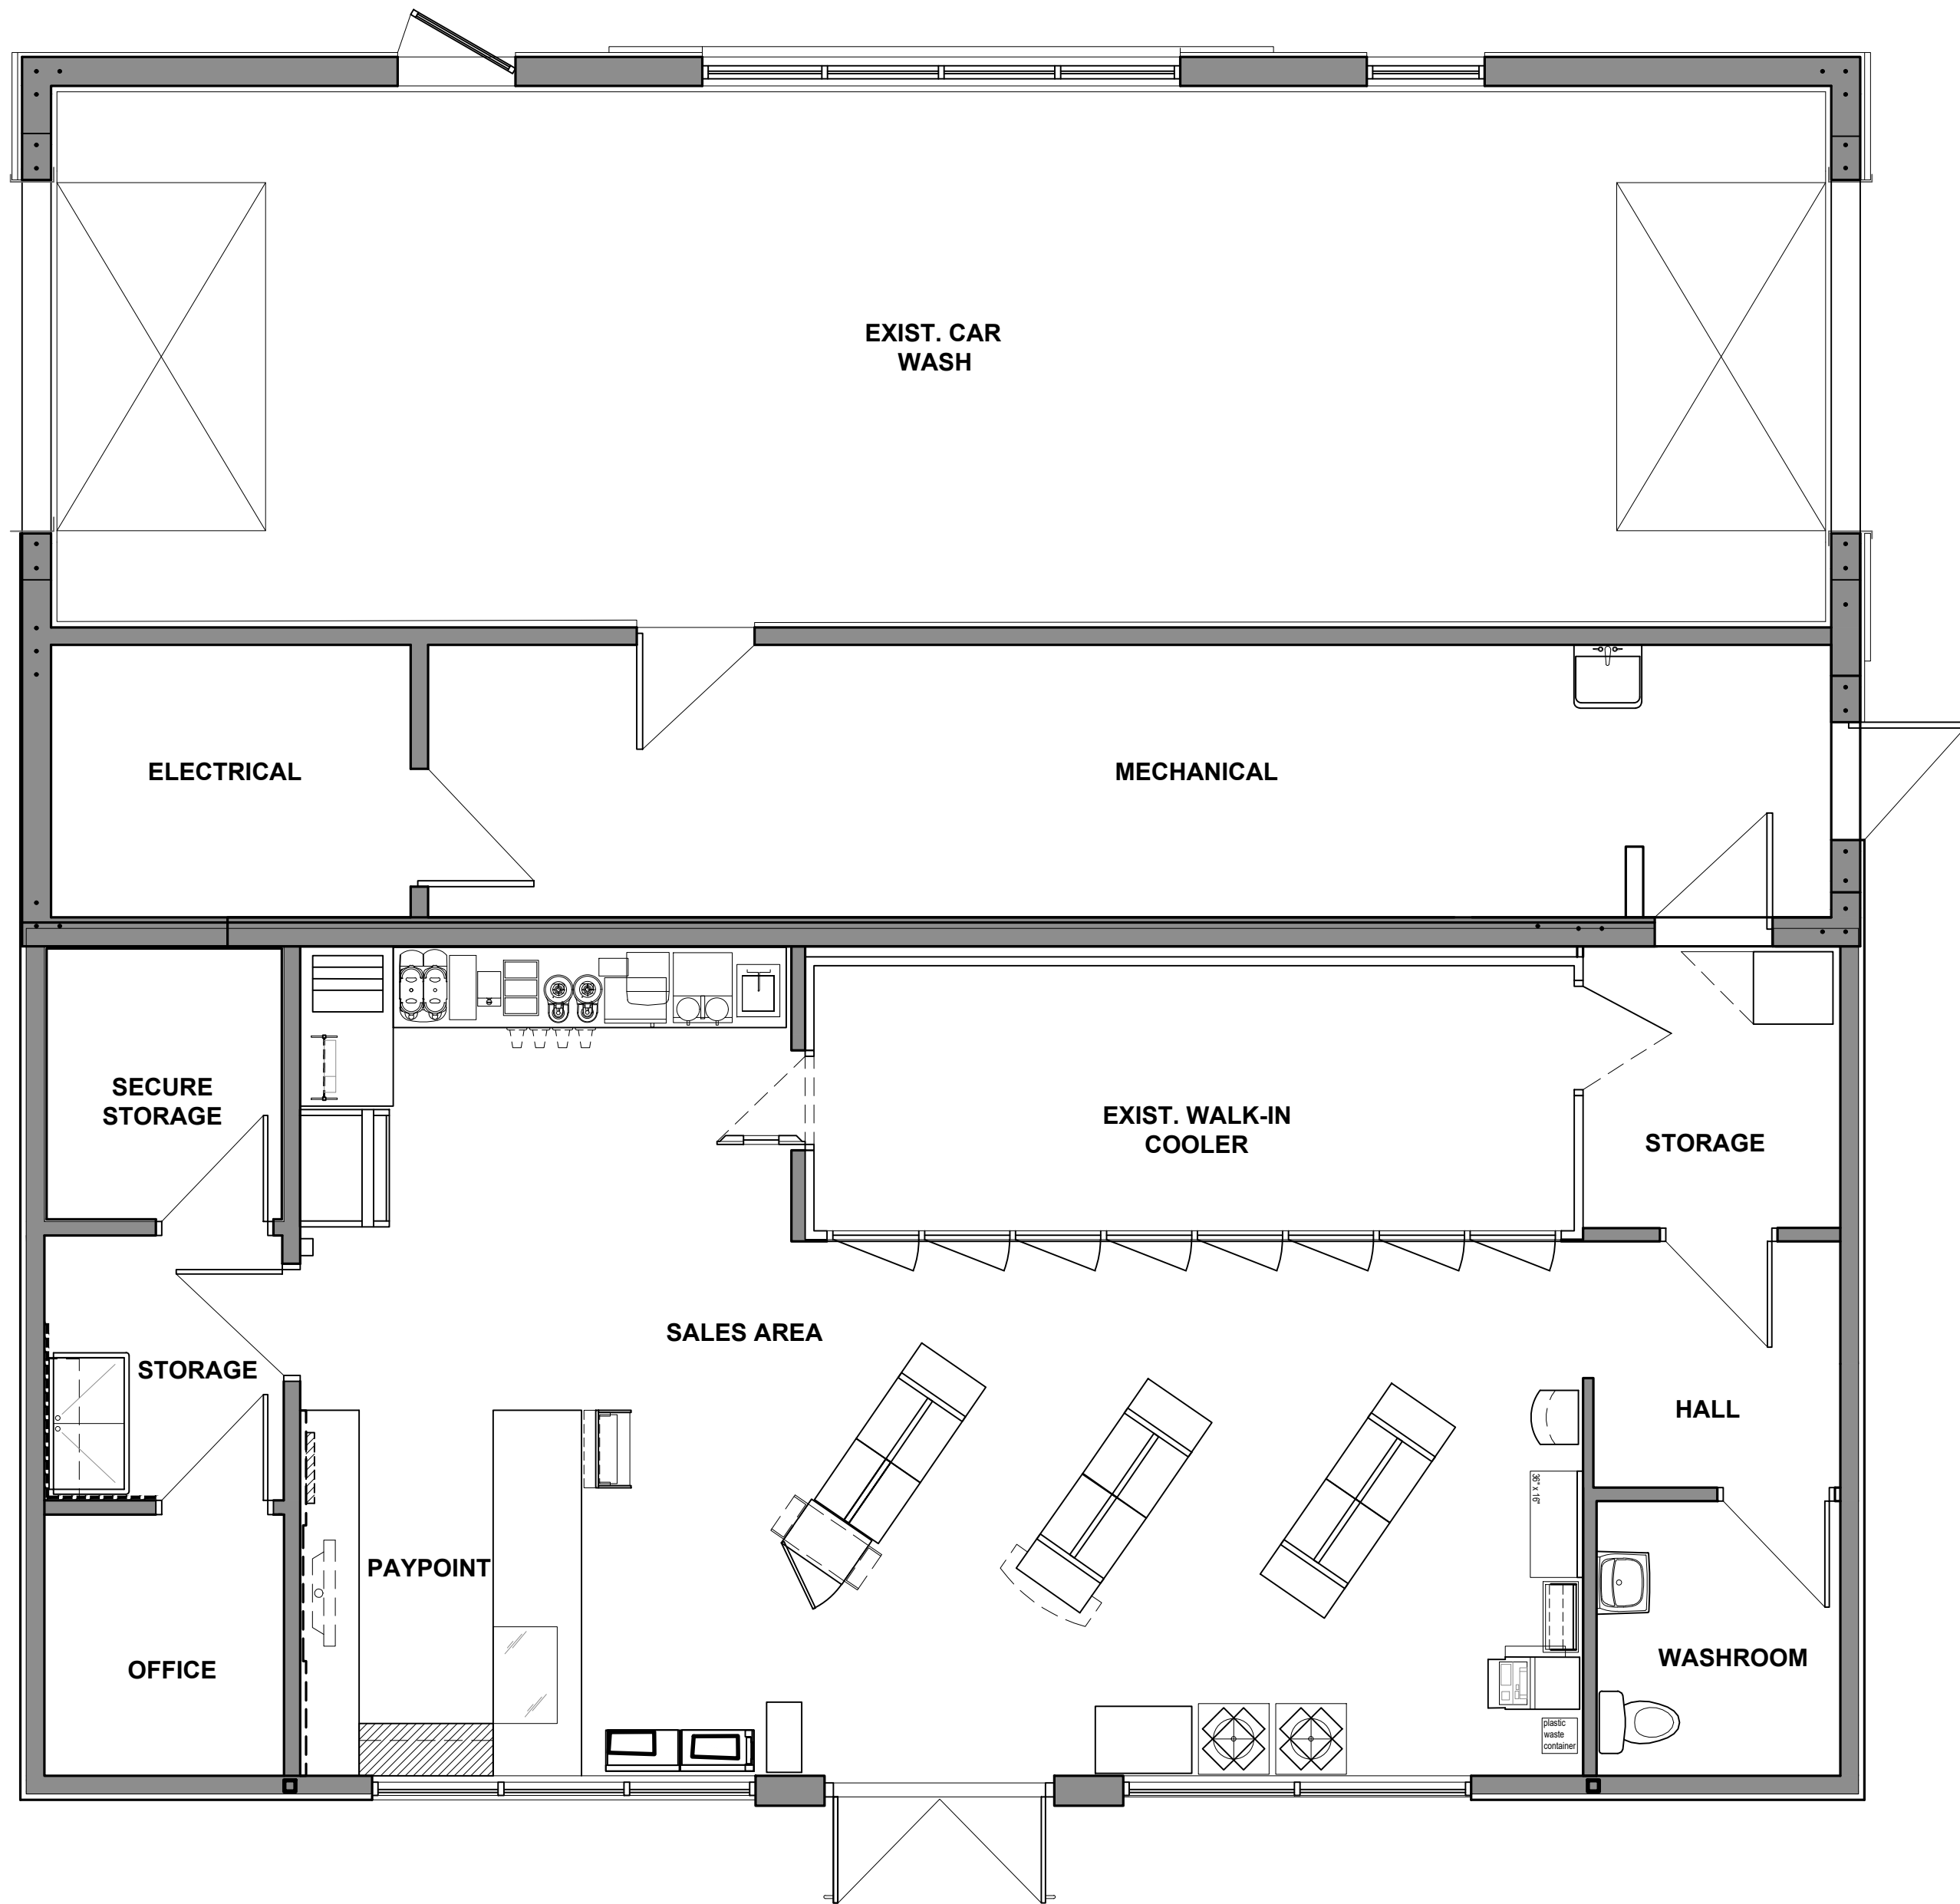

CONSTRUCTION NORTH

ENTRANCE

 

REVISION TABLE

REV.	DESCRIPTION	DRAWN APP'D. DATE

ISSUE TABLE

TO	FOR	DATE
CITY	ISSUED FOR SITE PLAN APPROVAL	2026 MAR 23

METRIC
ALL DIMENSIONS ARE IN MILLIMETRES U.N.O.. CONTRACTOR TO CHECK/VERIFY ALL DIMENSIONS PRIOR TO COMMENCEMENT OF WORK. ALL DISCREPANCIES TO BE REPORTED TO THE PROJECT DESIGNER. DO NOT SCALE DRAWINGS.

SEAL:

CONSULTANT:

K PAUL ARCHITECT INC.
ORLANDO-VANCOUVER-CALGARY-TORONTO
1420 CELEBRATION BLVD., SUITE #300, CELEBRATION, FL 34747





DRAWING TITLE:

EXISTING
FLOOR PLAN


PROJECT:
C.STORE EXPANSION WITH KFC ADDITION
**6250 HAZELDEAN RD,
STITTSVILLE, ONTARIO**

DRAWN BY:	CT	CAD INFO.: SHEET SIZE D (559 x 864)
DRAWING SCALE:	1:50	PETRO-CANADA CAD FILE No.
DATE DRAWN:	MAR 2026	CONSULTANT CAD FILE No.
CHECKED BY:		PLOT SCALE
APPROVED BY:		PLOT DATE
		PLOT CONFIGURATION

STD No./OUTLET No.	65044	A1
--------------------	-------	----

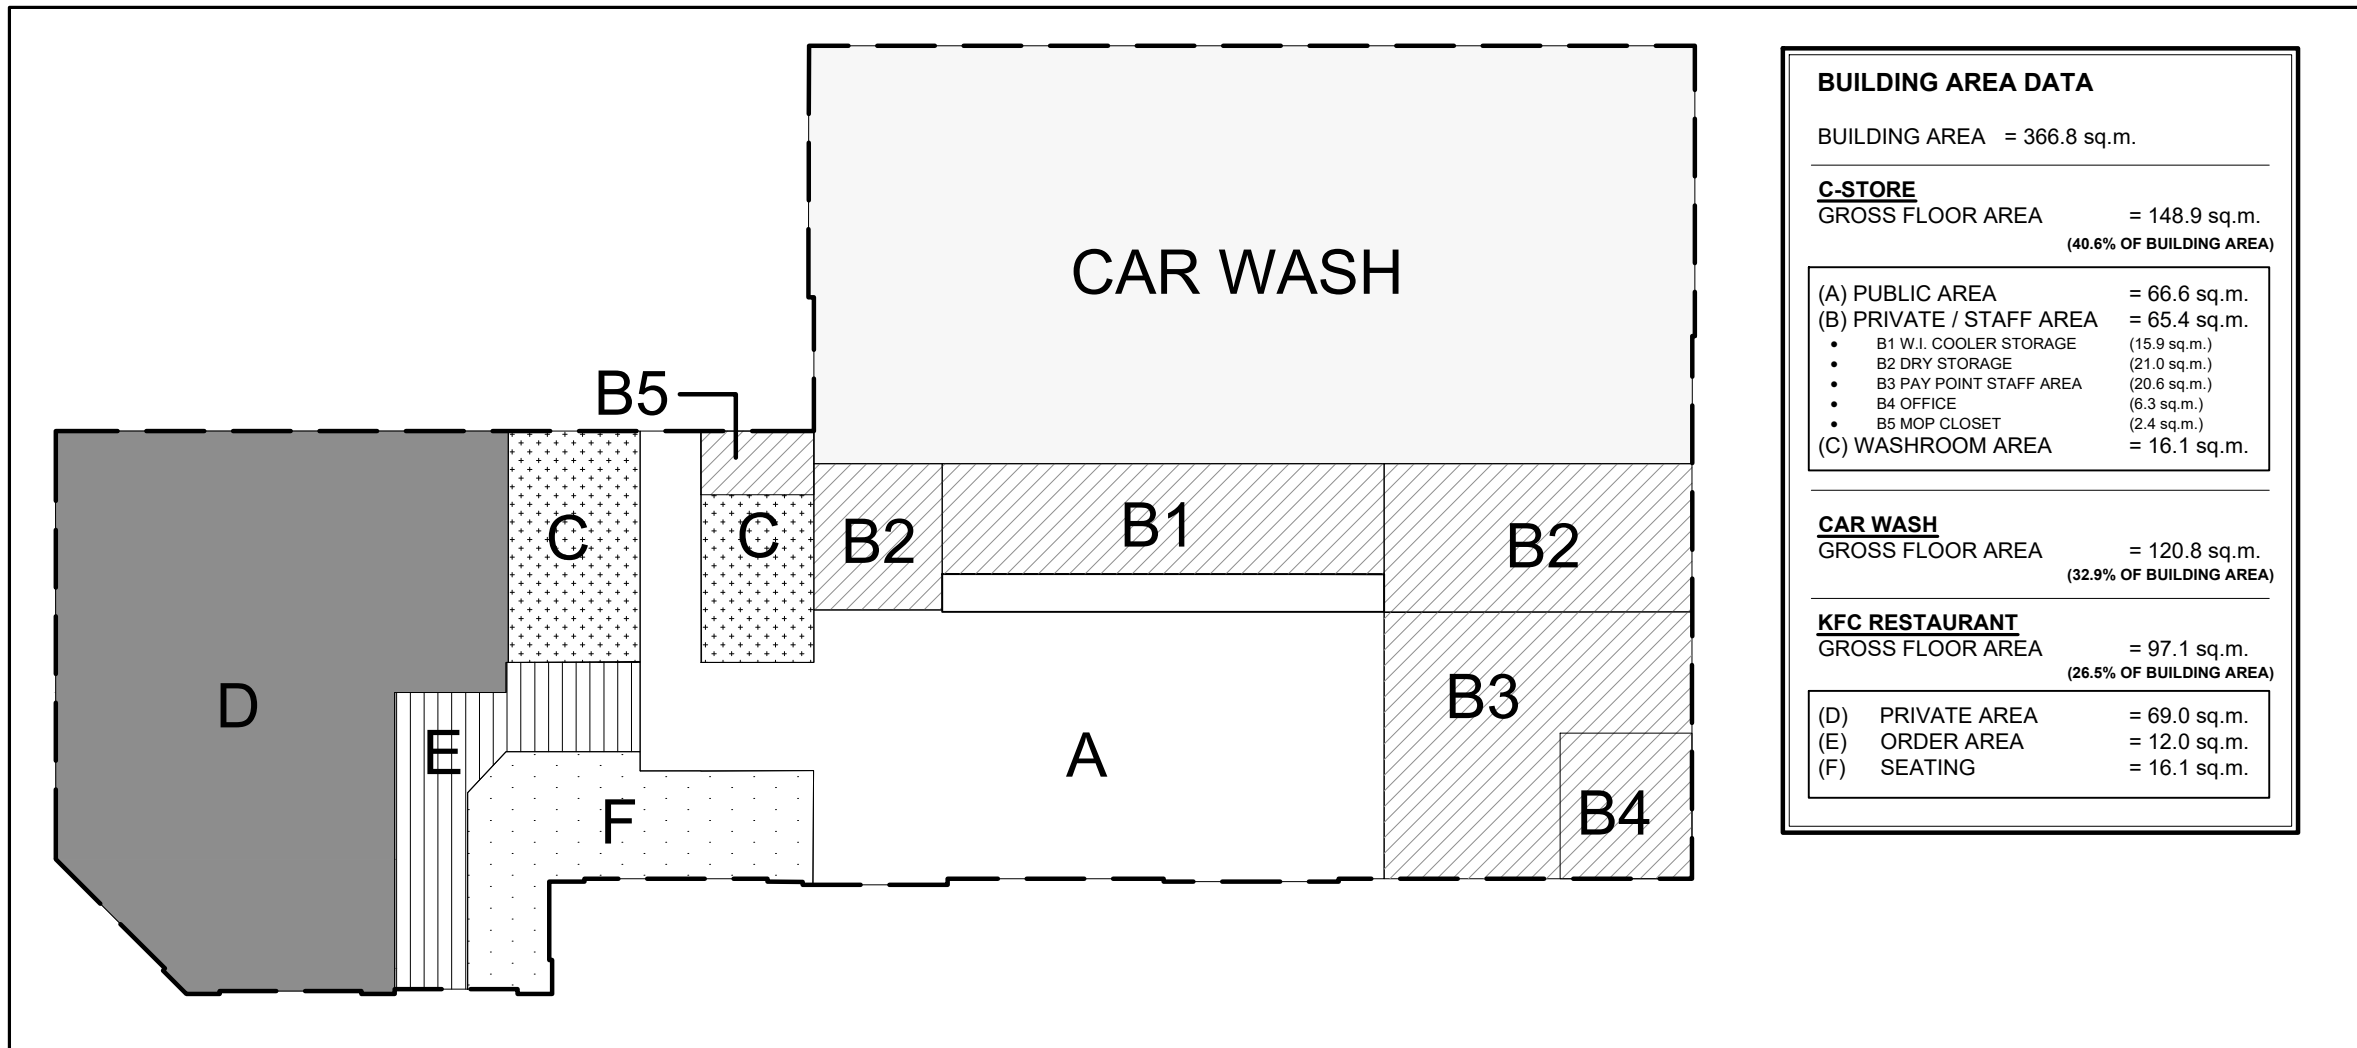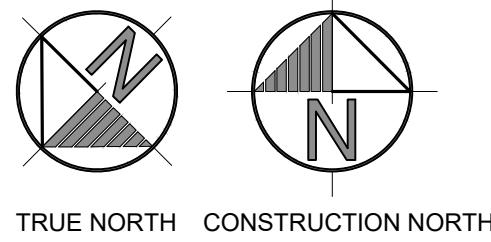

BUILDING AREA DATA	
BUILDING AREA	= 366.8 sq.m.
C-STORE	
GROSS FLOOR AREA	= 148.9 sq.m. (40.6% OF BUILDING AREA)
(A) PUBLIC AREA	= 66.6 sq.m.
(B) PRIVATE / STAFF AREA	= 65.4 sq.m.
• B1 W.I. COOLER STORAGE	(15.9 sq.m.)
• B2 DRY STORAGE	(21.9 sq.m.)
• B3 PAY POINT STAFF AREA	(20.6 sq.m.)
• B4 OFFICE	(6.3 sq.m.)
• B5 MOP CLOSET	(2.4 sq.m.)
(C) WASHROOM AREA	= 16.1 sq.m.
CAR WASH	
GROSS FLOOR AREA	= 120.6 sq.m. (32.9% OF BUILDING AREA)
KFC RESTAURANT	
GROSS FLOOR AREA	= 97.1 sq.m. (26.5% OF BUILDING AREA)
(D) PRIVATE AREA	= 69.0 sq.m.
(E) ORDER AREA	= 12.0 sq.m.
(F) SEATING	= 16.1 sq.m.

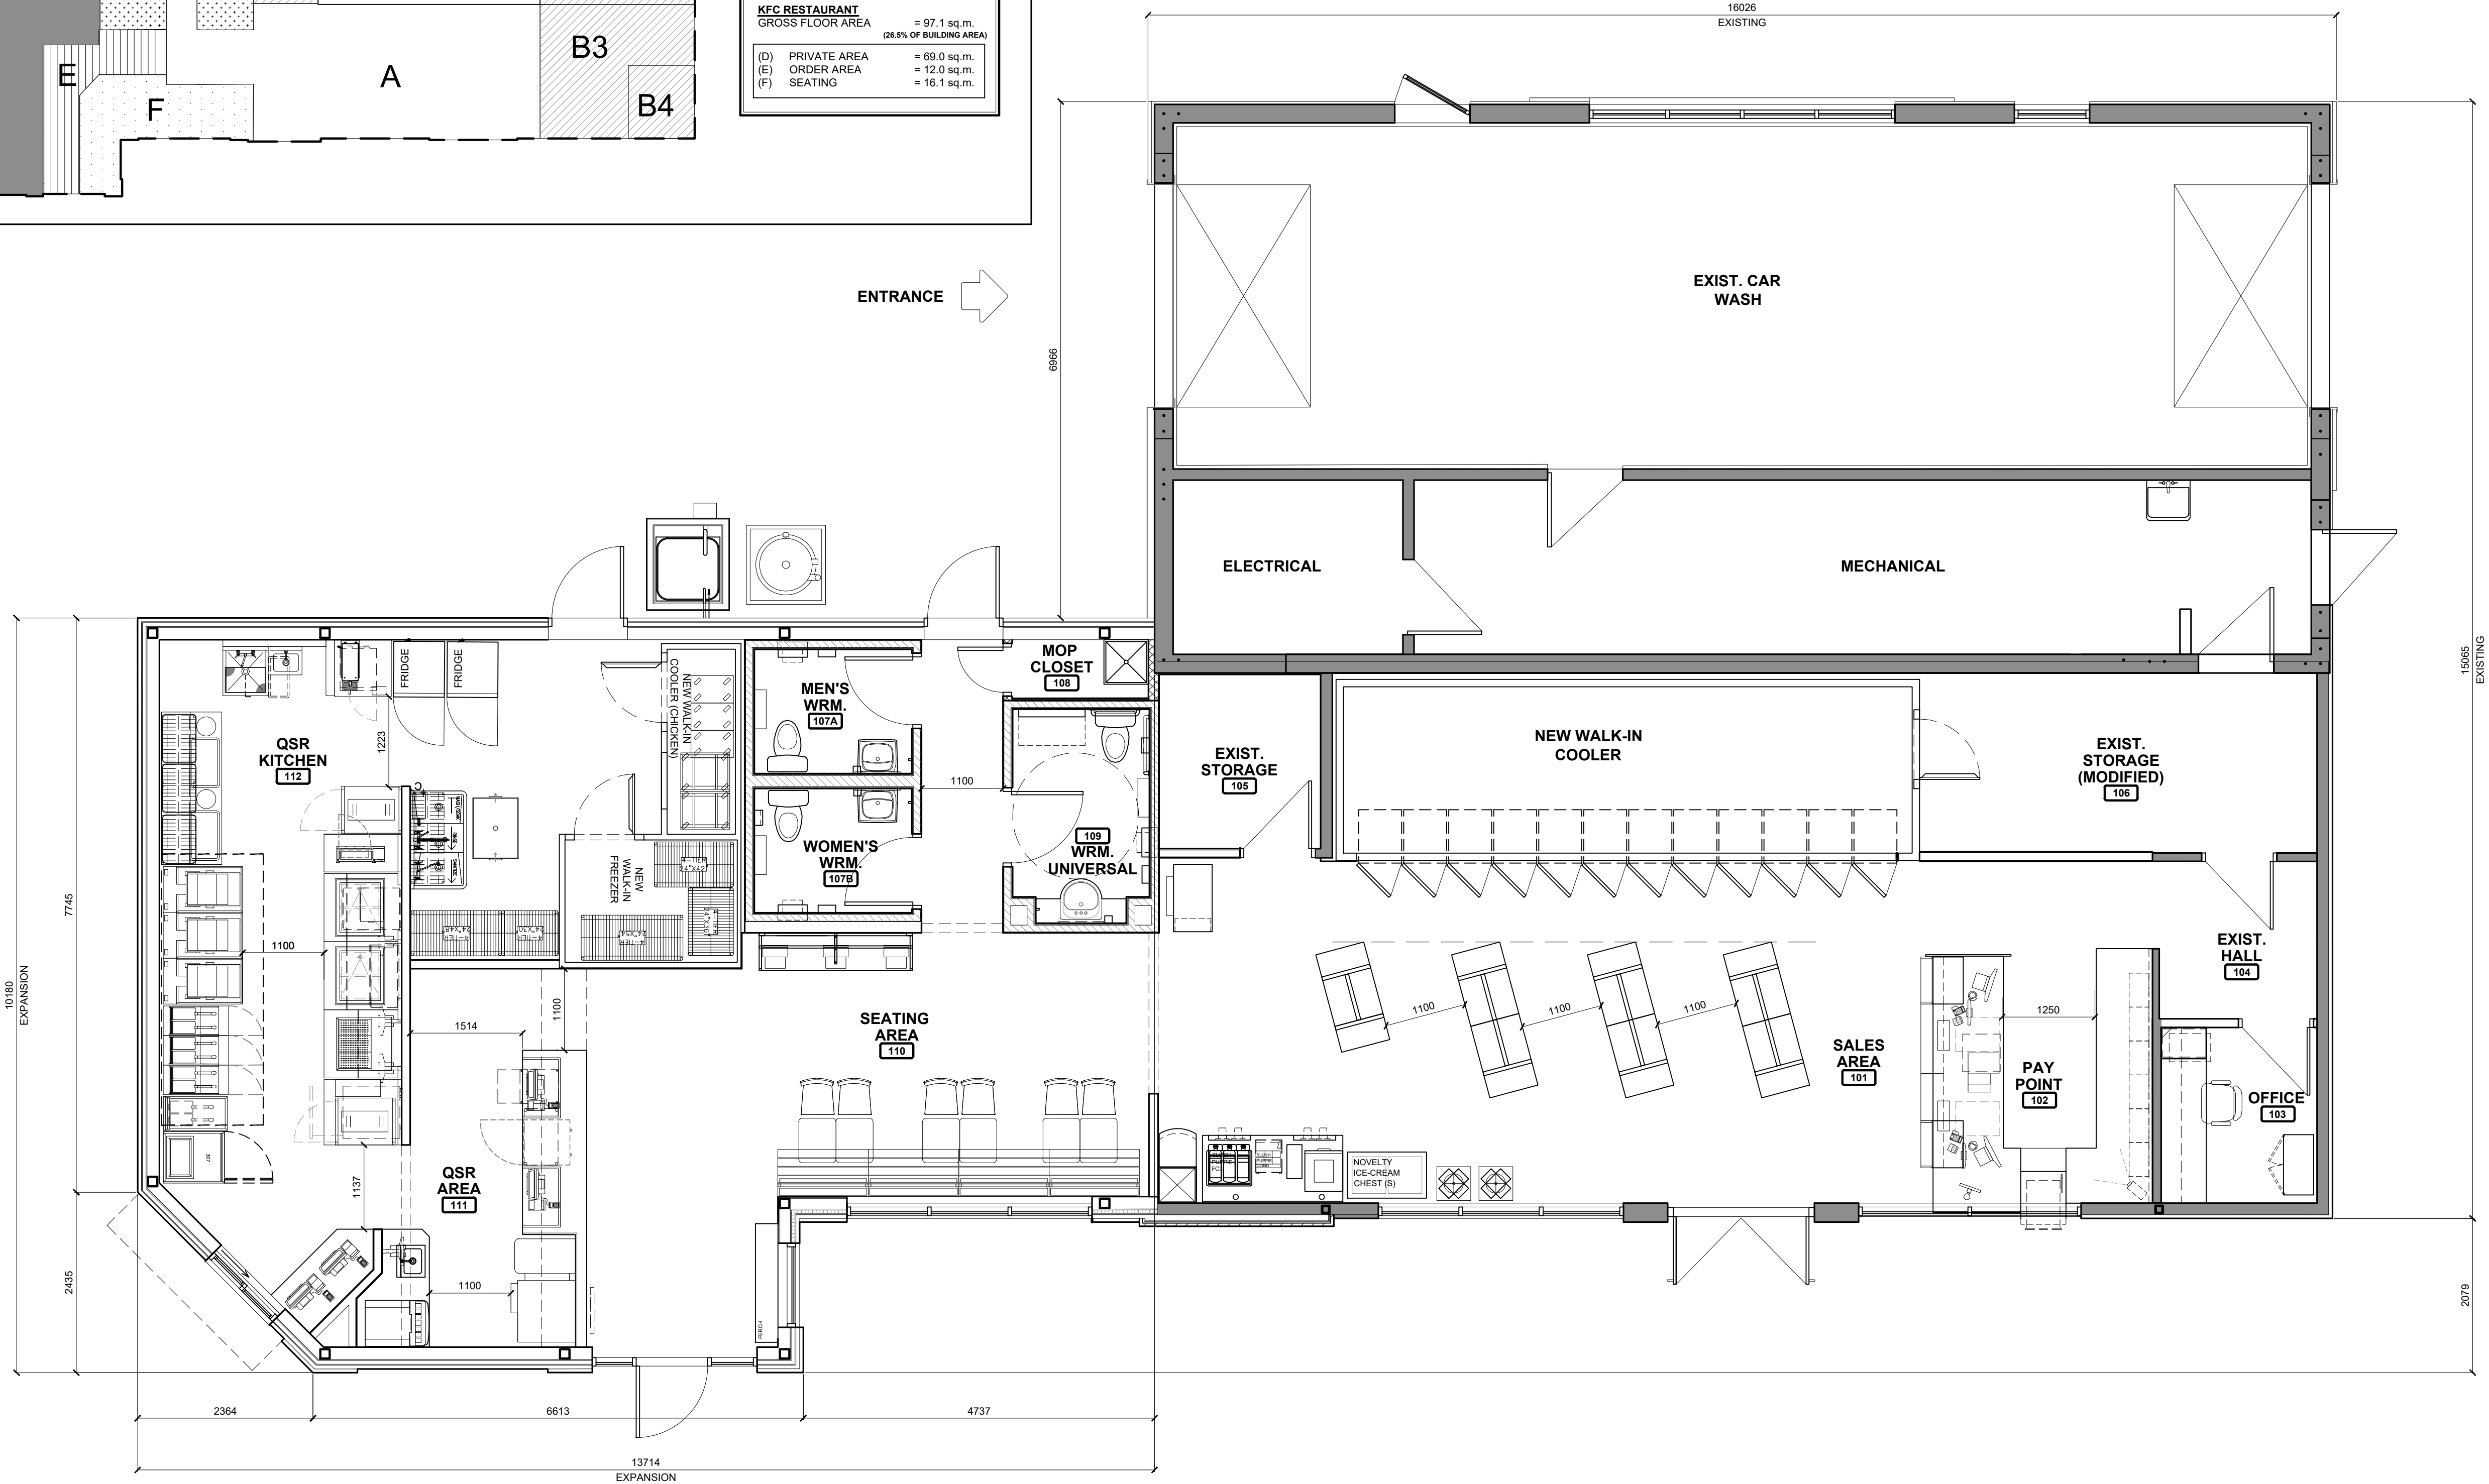

REVISION TABLE		
REV.	DESCRIPTION	DRAWN / APP'D. DATE

ISSUE TABLE		
TO	FOR	DATE
CITY	ISSUED FOR SITE PLAN APPROVAL	2026 MAR 19

METRIC
ALL DIMENSIONS ARE IN MILLIMETRES U.N.O.. CONTRACTOR TO CHECK/VERIFY ALL DIMENSIONS PRIOR TO COMMENCEMENT OF WORK. ALL DISCREPANCIES TO BE REPORTED TO THE PROJECT DESIGNER. DO NOT SCALE DRAWINGS.

SEAL:

CONSULTANT:
K PAUL ARCHITECT INC.
ORLANDO-VANCOUVER-CALGARY-TORONTO
1420 CELEBRATION BLVD., SUITE #300, CELEBRATION, FL 34747



DRAWING TITLE:
PROPOSED FLOOR PLAN

PROJECT:
**C-STORE EXPANSION WITH KFC ADDITION
6250 HAZELDEAN RD,
STITTSVILLE, ONTARIO**


DRAWN BY:	CT	CAD INFO: SHEET SIZE D (559 x 864)
DRAWING SCALE:	1:50	PETRO-CANADA CAD FILE No.
DATE DRAWN:	MAR 2026	CONSULTANT CAD FILE No.
CHECKED BY:		PLOT SCALE
APPROVED BY:		PLOT DATE
		PLOT CONFIGURATION

STD No./OUTLET No.
65044


A2




1 NORTH ELEVATION (EXISTING)

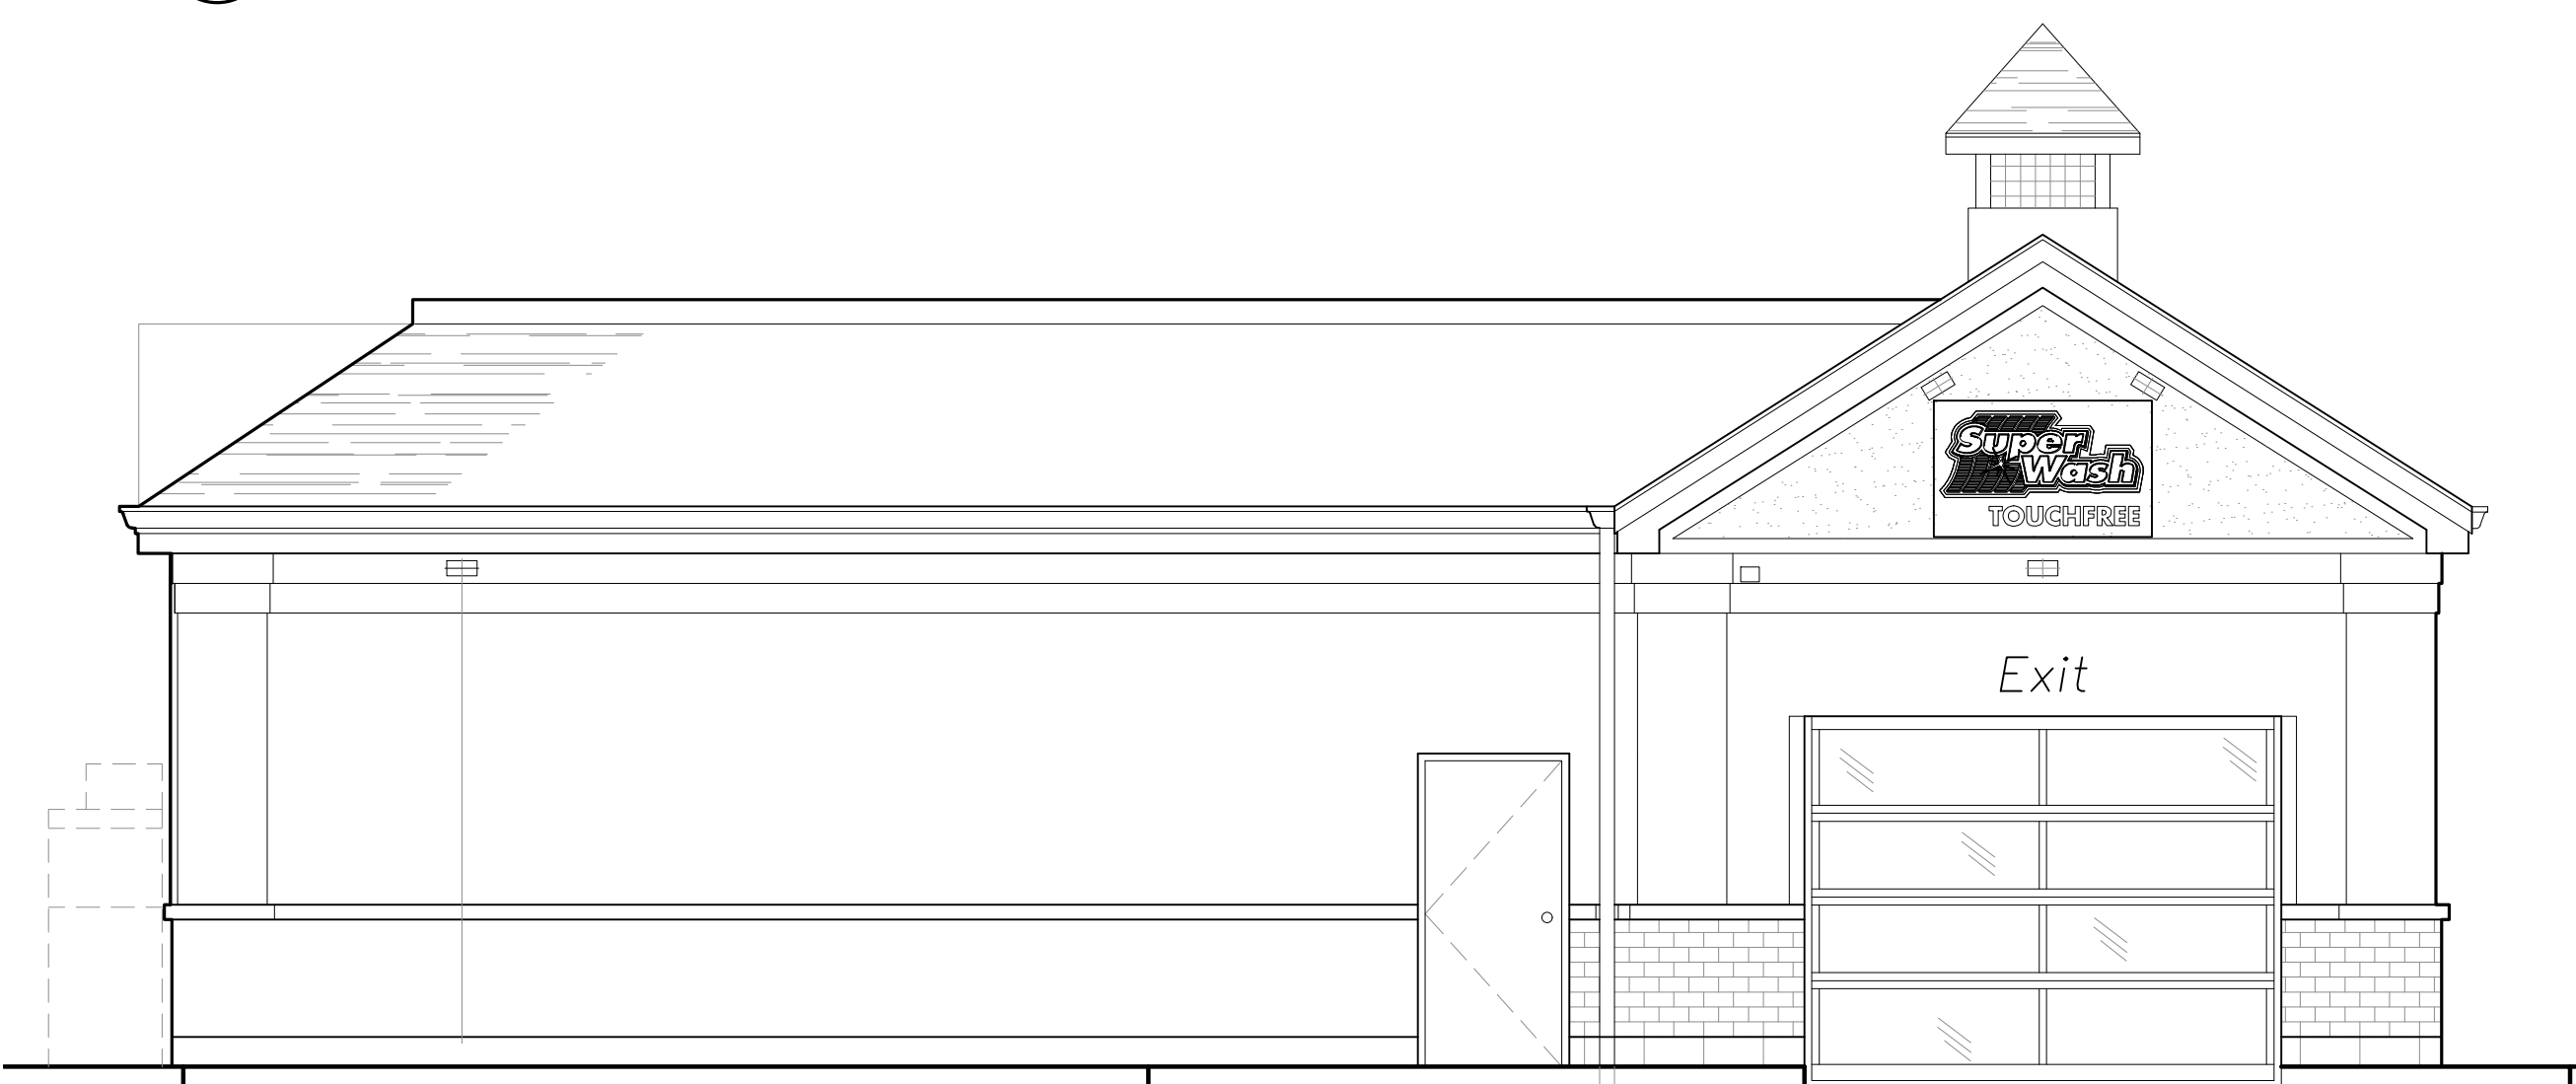

2 WEST ELEVATION (EXISTING)

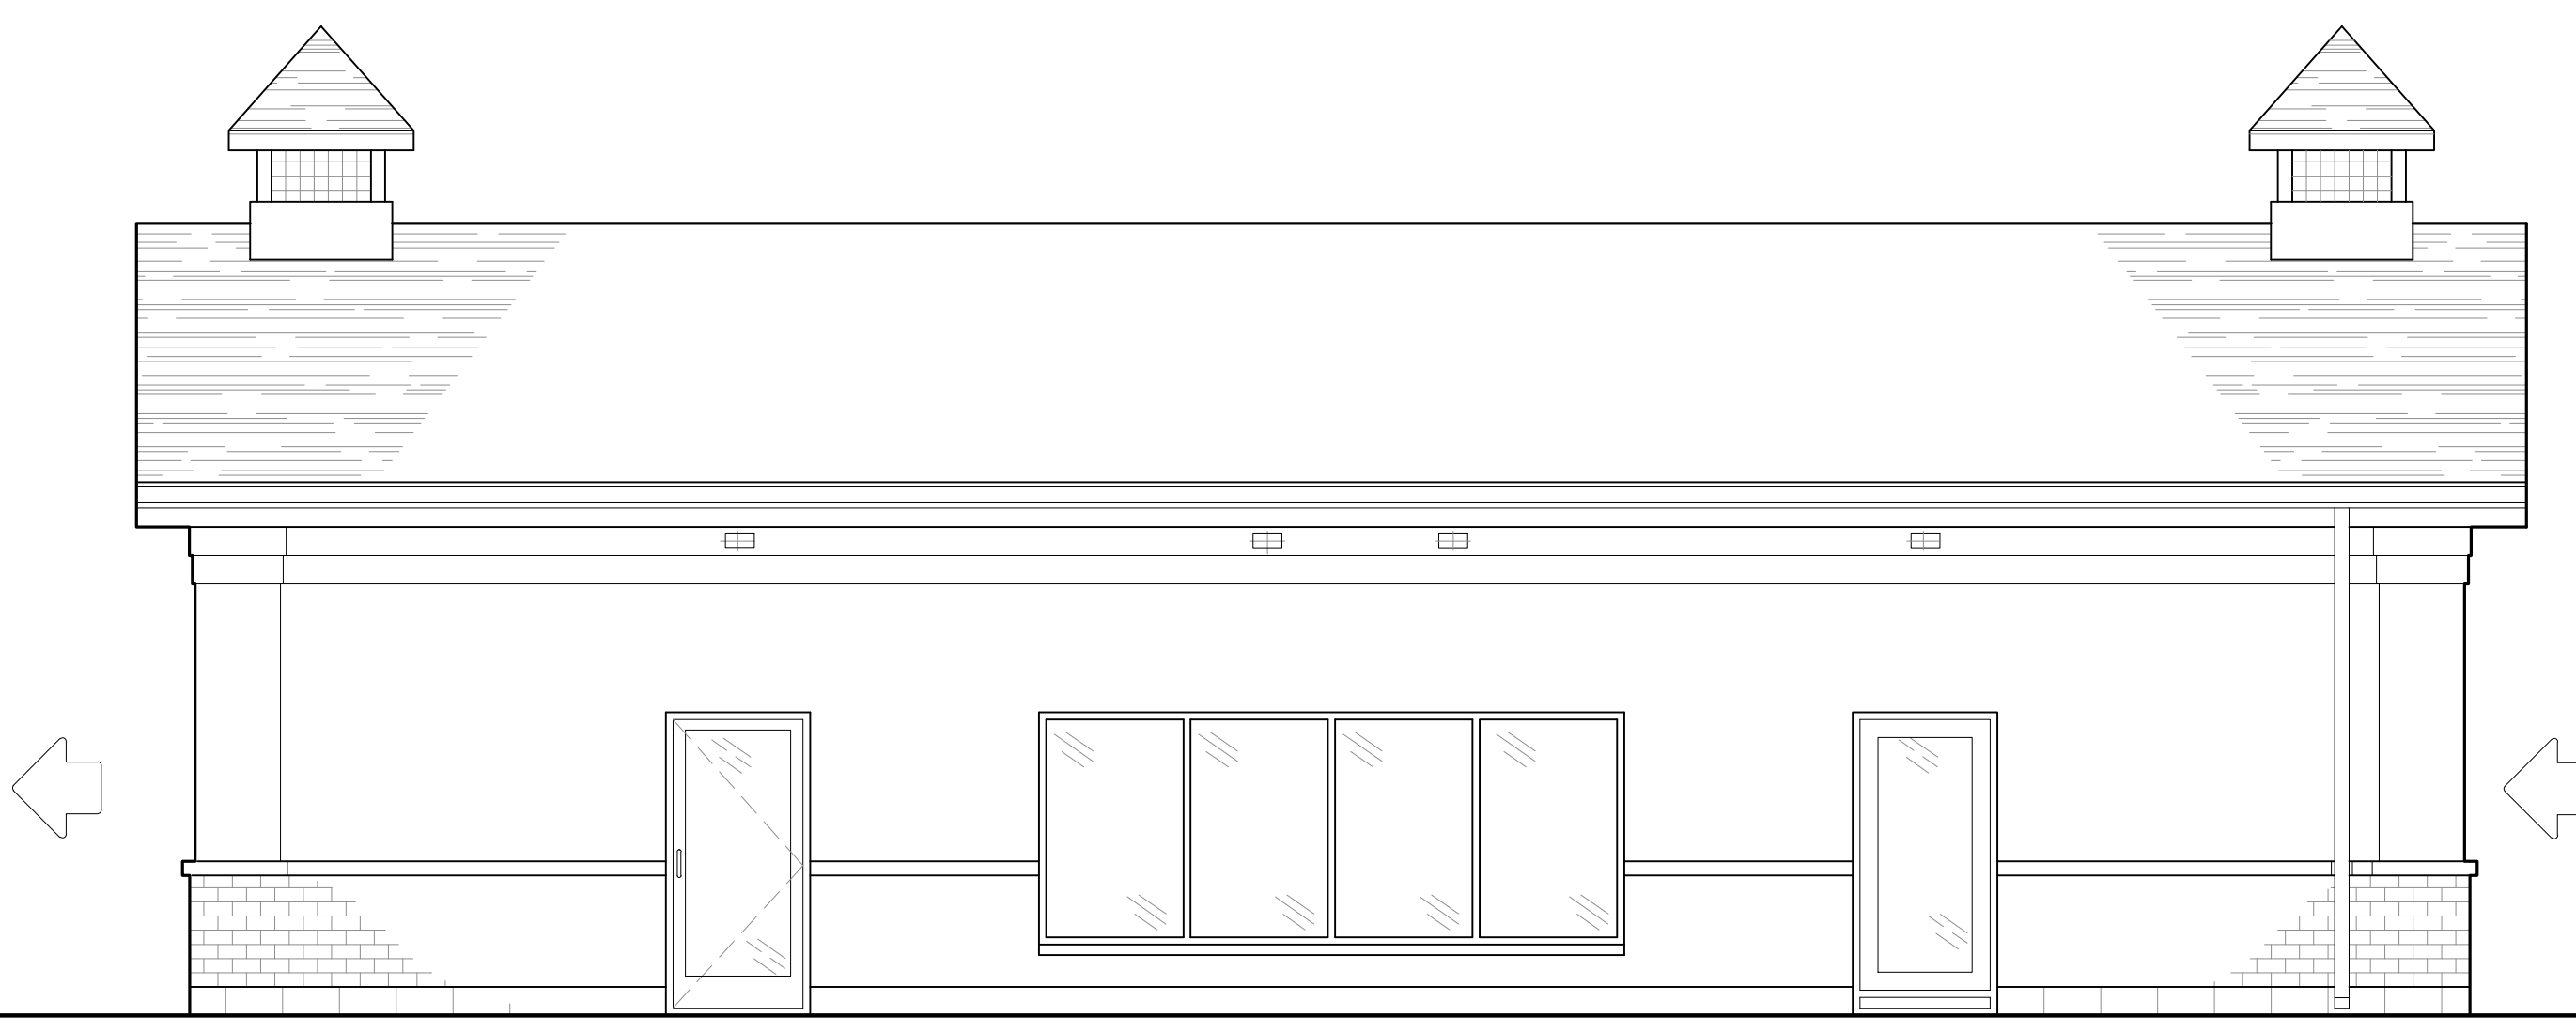

3 SOUTH ELEVATION (EXISTING)

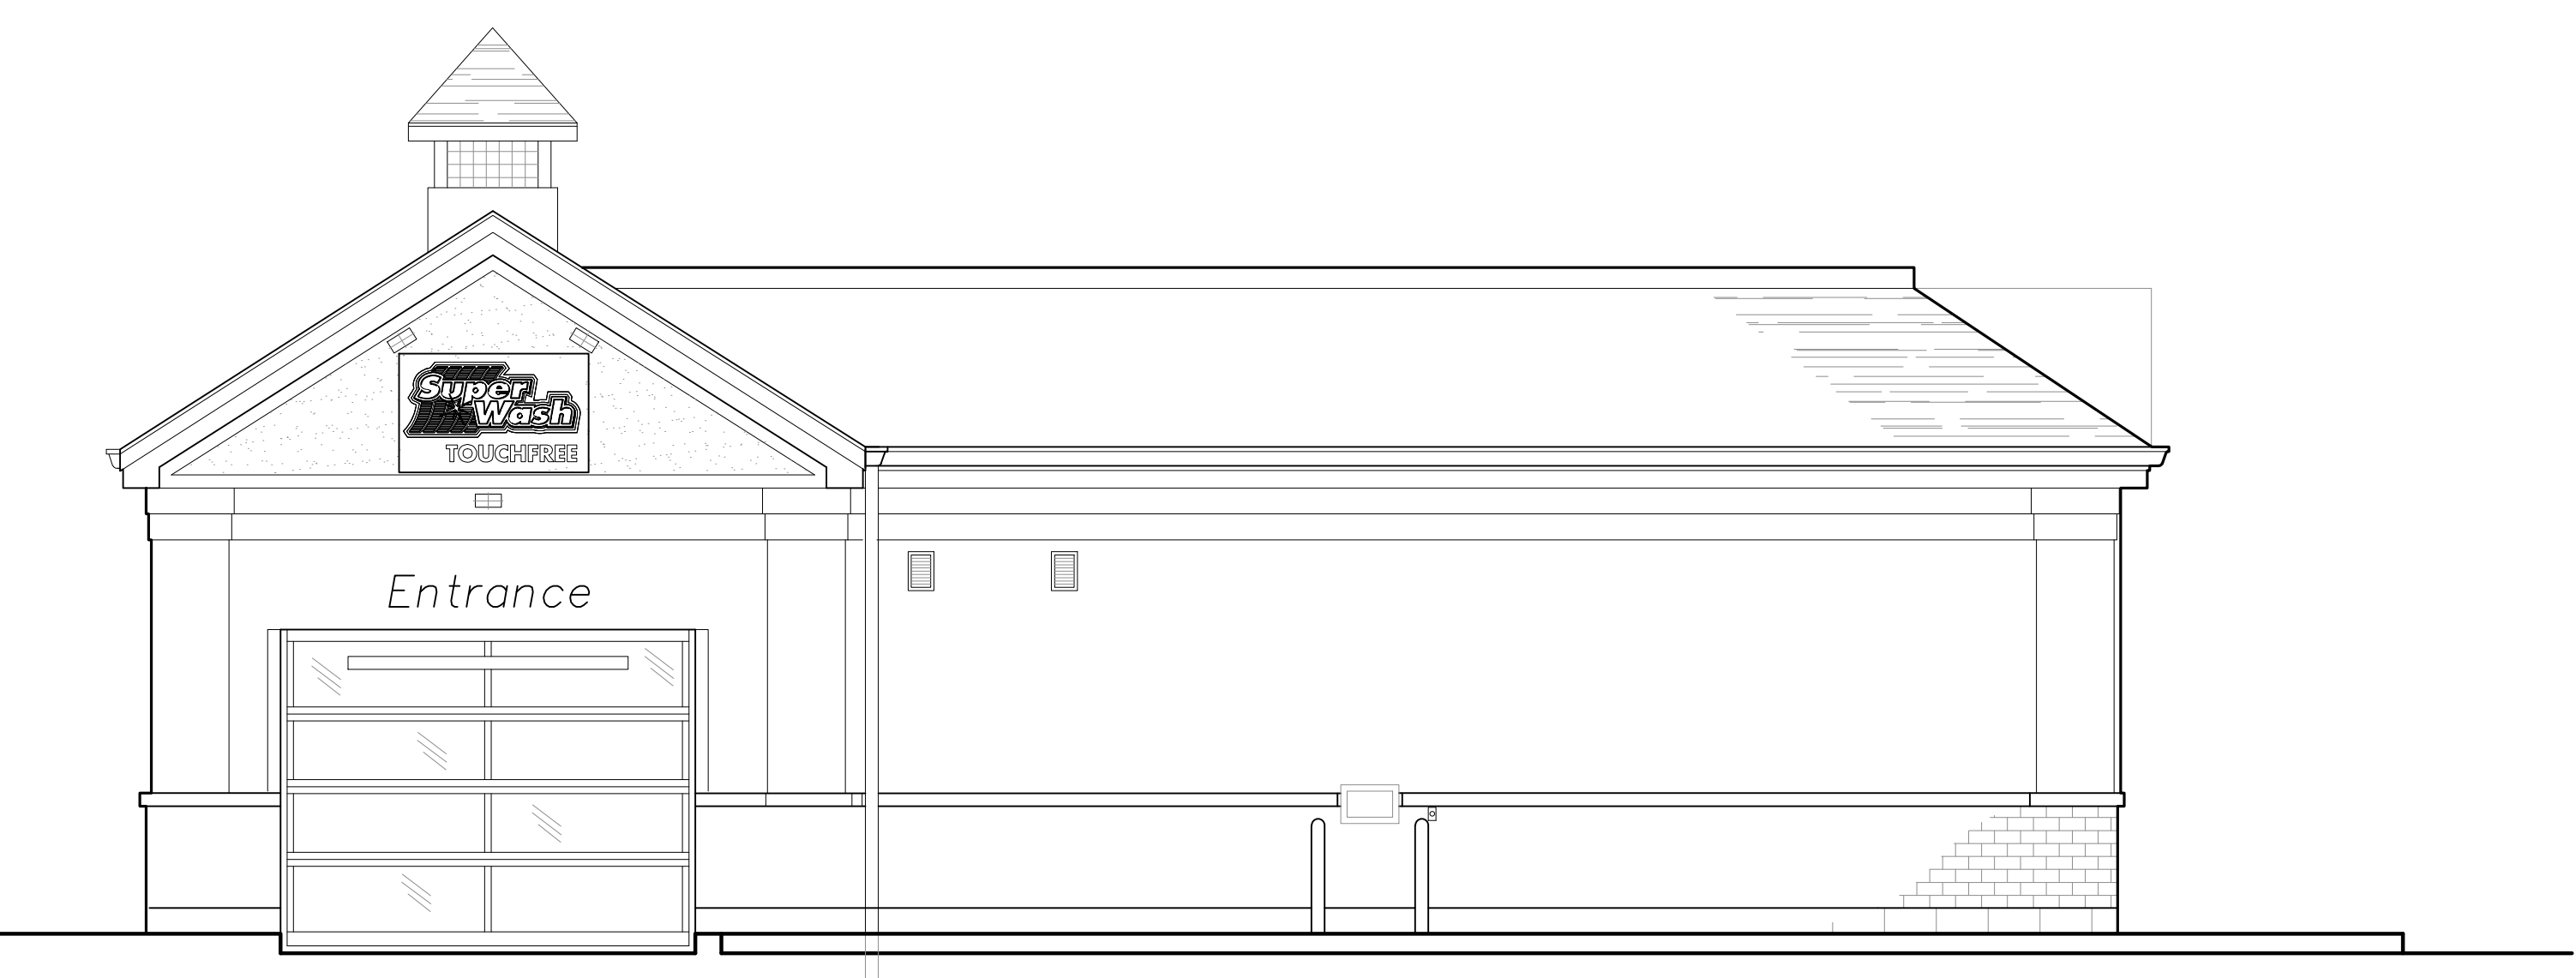

4 EAST ELEVATION (EXISTING)

REVISION TABLE		
REV.	DESCRIPTION	DRAWN APP'D. DATE

ISSUE TABLE		
TO	FOR	DATE
CITY	ISSUED FOR SITE PLAN APPROVAL	2026 MAR 23

METRIC
ALL DIMENSIONS ARE IN MILLIMETRES U.N.O.. CONTRACTOR TO CHECK/VERIFY ALL DIMENSIONS PRIOR TO COMMENCEMENT OF WORK. ALL DISCREPANCIES TO BE REPORTED TO THE PROJECT DESIGNER. DO NOT SCALE DRAWINGS.

SEAL:

CONSULTANT:
K PAUL ARCHITECT INC.
ORLANDO • VANCOUVER • CALGARY • TORONTO
1420 CELEBRATION BLVD., SUITE #300, CELEBRATION, FL 34747




DRAWING TITLE:
EXTERIOR ELEVATIONS (EXISTING)


PROJECT:
C.STORE EXPANSION WITH KFC ADDITION
**6250 HAZELDEAN RD,
STITTSVILLE, ONTARIO**

DRAWN BY:	CT	CAD INFO., SHEET SIZE D (559 x 864)
DRAWING SCALE:	1:50	PETRO-CANADA CAD FILE No.
DATE DRAWN:	MAR 2026	CONSULTANT CAD FILE No.
CHECKED BY:		PLOT SCALE
APPROVED BY:		PLOT DATE
		PLOT CONFIGURATION

STD No./OUTLET No.	65044	A3
--------------------	-------	----

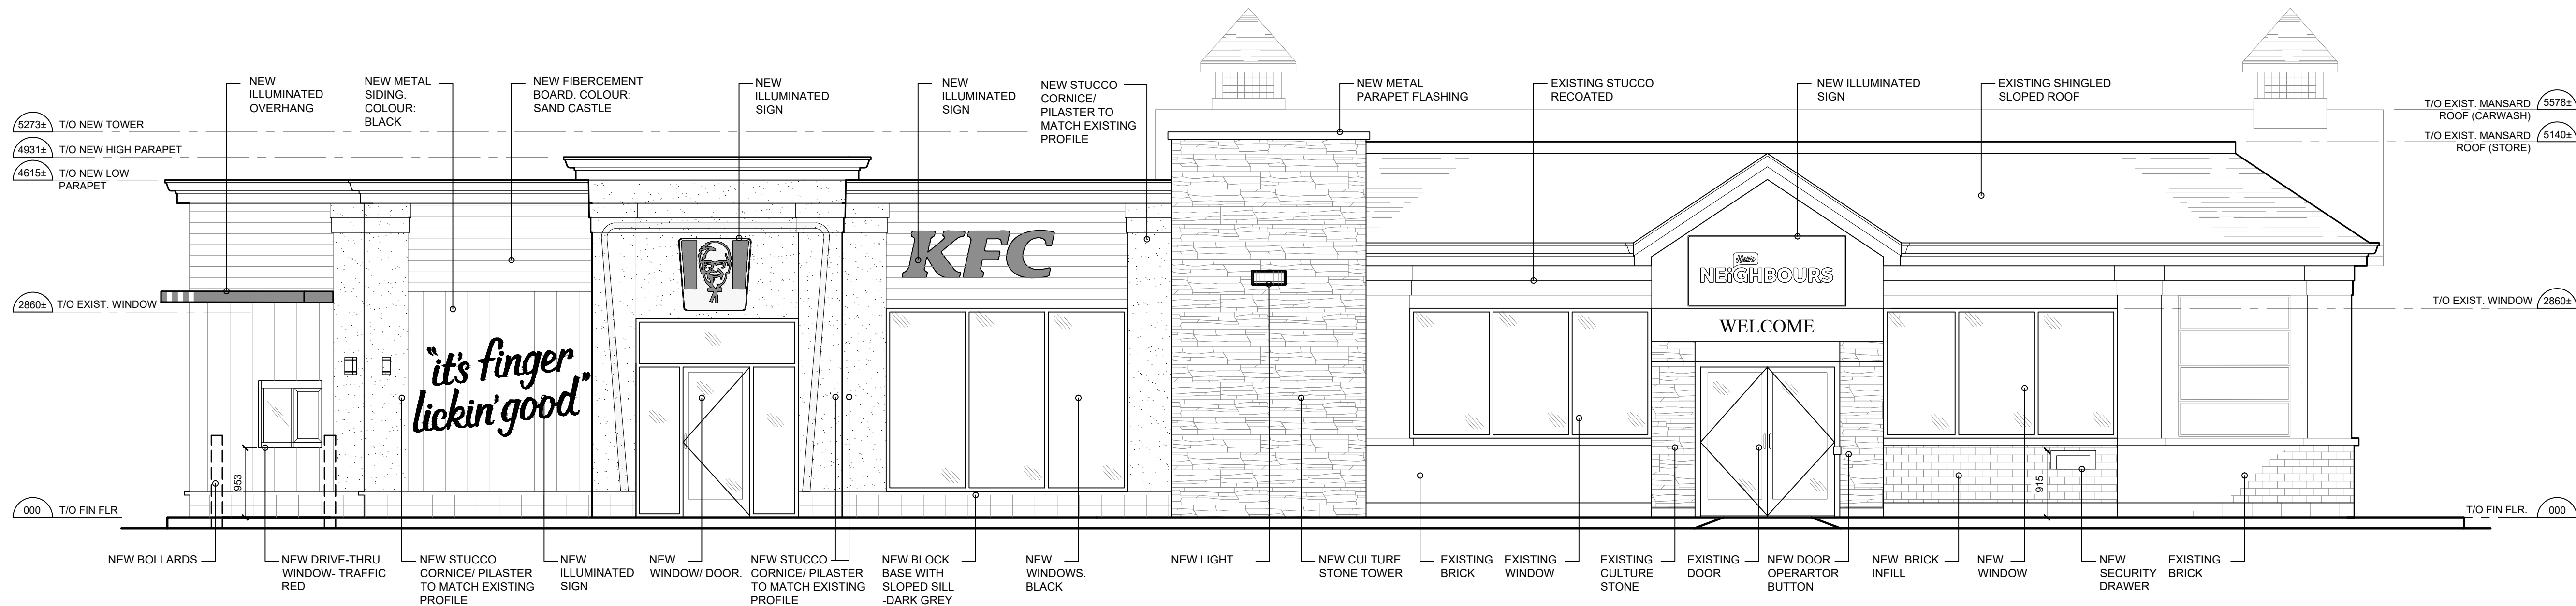

1 NORTH ELEVATION (PROPOSED)
FACING HAZELDEAN ROAD

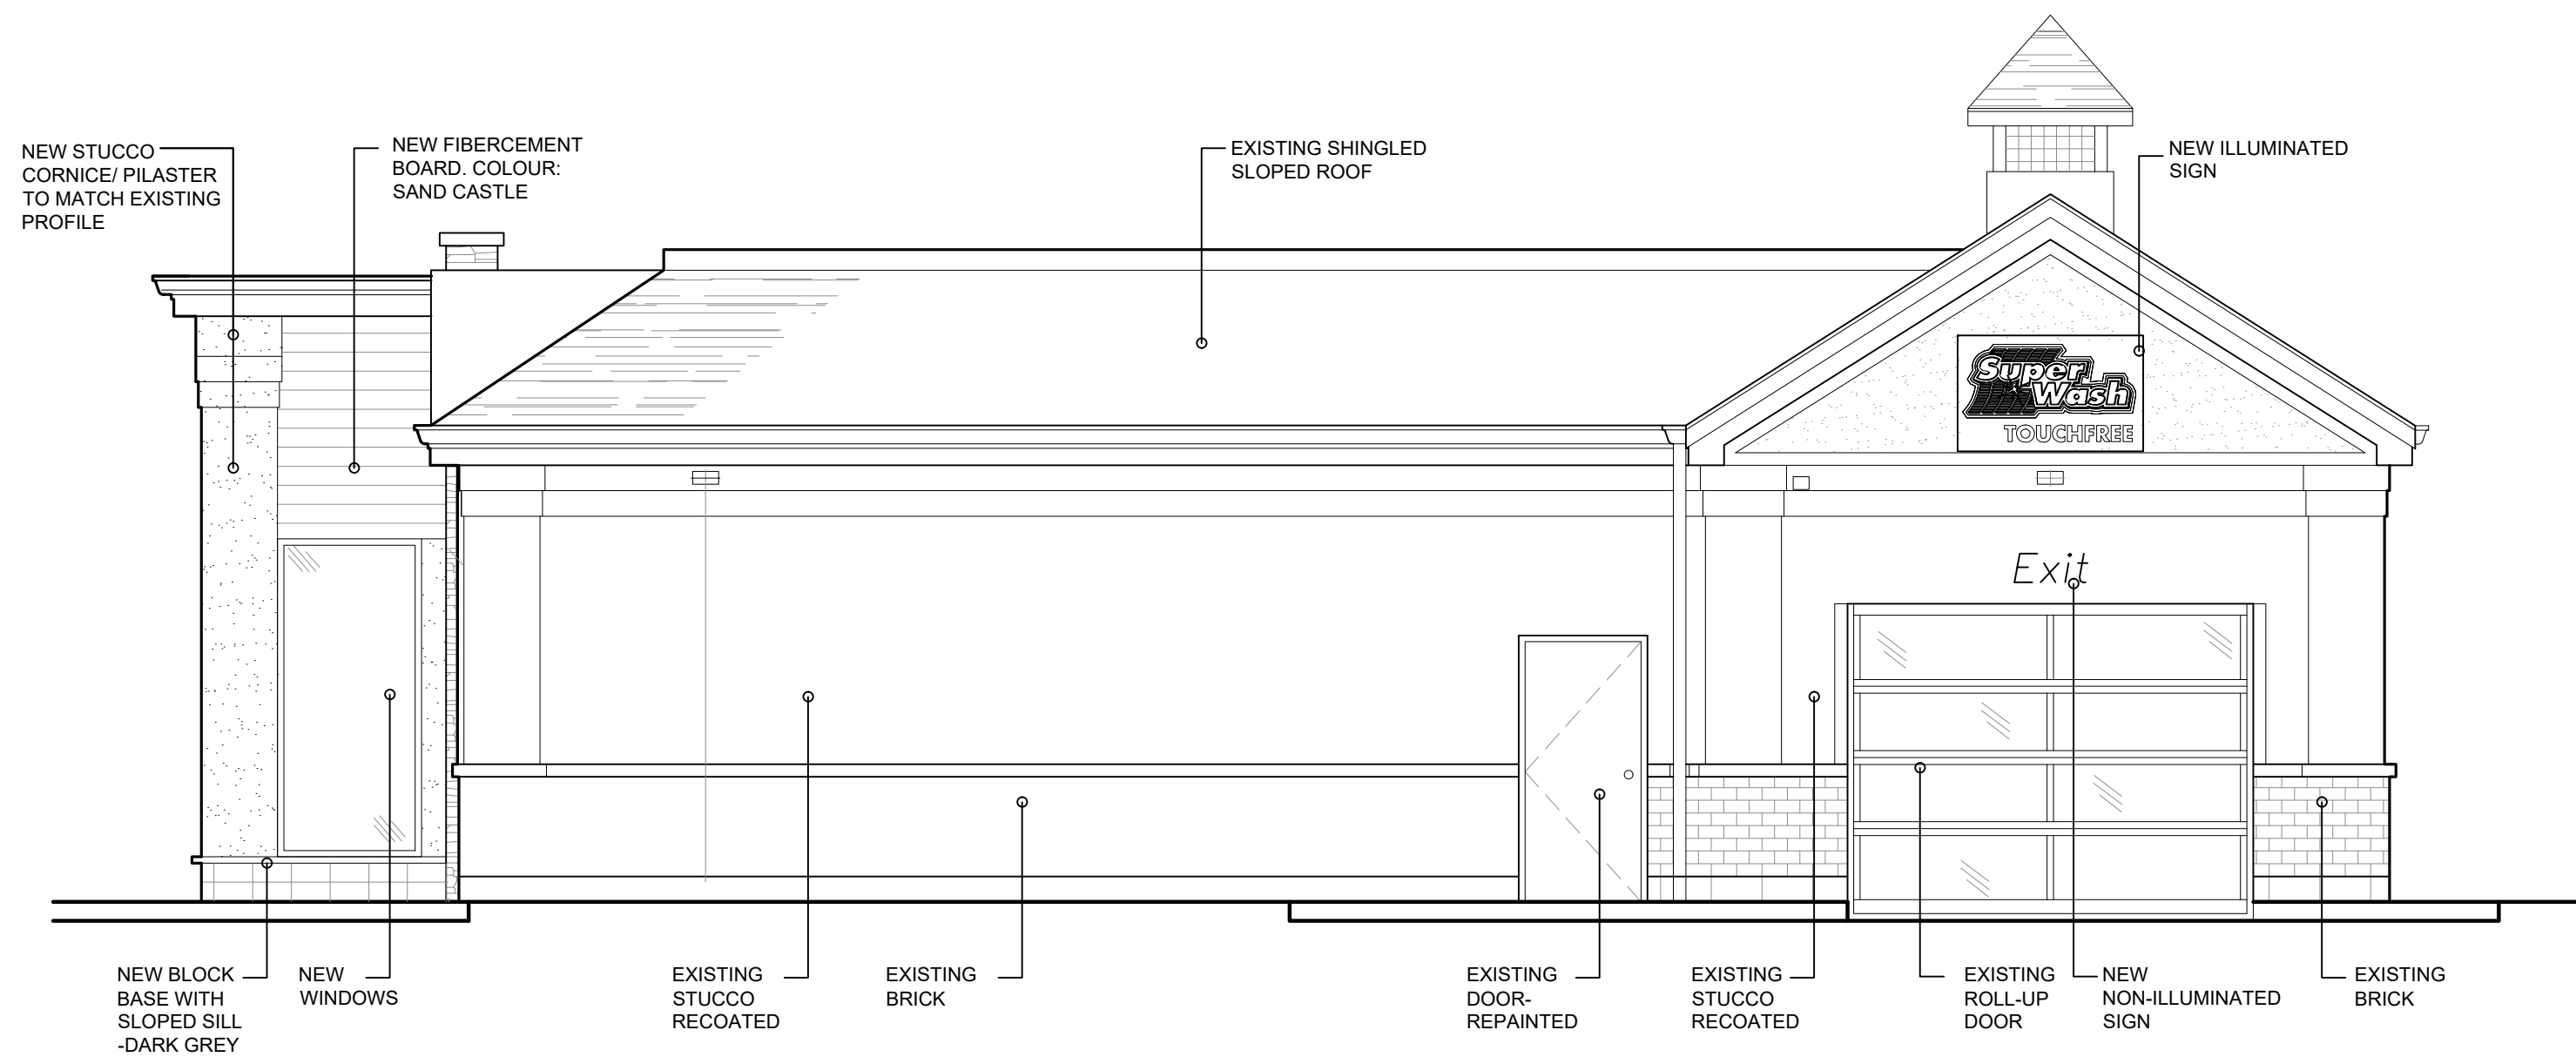

2 WEST ELEVATION (PROPOSED)

REVISION TABLE		
REV.	DESCRIPTION	DRAWN / APP'D. DATE

ISSUE TABLE		
TO	FOR	DATE
CITY	ISSUED FOR SITE PLAN APPROVAL	2026 MAR 23

METRIC
ALL DIMENSIONS ARE IN MILLIMETRES U.N.O.. CONTRACTOR TO CHECK/VERIFY ALL DIMENSIONS PRIOR TO COMMENCEMENT OF WORK. ALL DISCREPANCIES TO BE REPORTED TO THE PROJECT DESIGNER. DO NOT SCALE DRAWINGS.

SEAL:

CONSULTANT:
K PAUL ARCHITECT INC.
ORLANDO • VANCOUVER • CALGARY • TORONTO
1420 CELEBRATION BLVD., SUITE #300, CELEBRATION, FL 34747




DRAWING TITLE:
**EXTERIOR
ELEVATIONS 1
(PROPOSED)**

PROJECT:
C.STORE EXPANSION WITH KFC ADDITION
**6250 HAZELDEAN RD,
STITTSVILLE, ONTARIO**


DRAWN BY: CT	CAD INFO.: SHEET SIZE D (559 x 864)
DRAWING SCALE: 1:50	PETRO-CANADA CAD FILE No.
DATE DRAWN: MAR 2026	CONSULTANT CAD FILE No.
CHECKED BY:	PLOT SCALE
APPROVED BY:	PLOT DATE
	PLOT CONFIGURATION

STD No./OUTLET No.
65044

A4

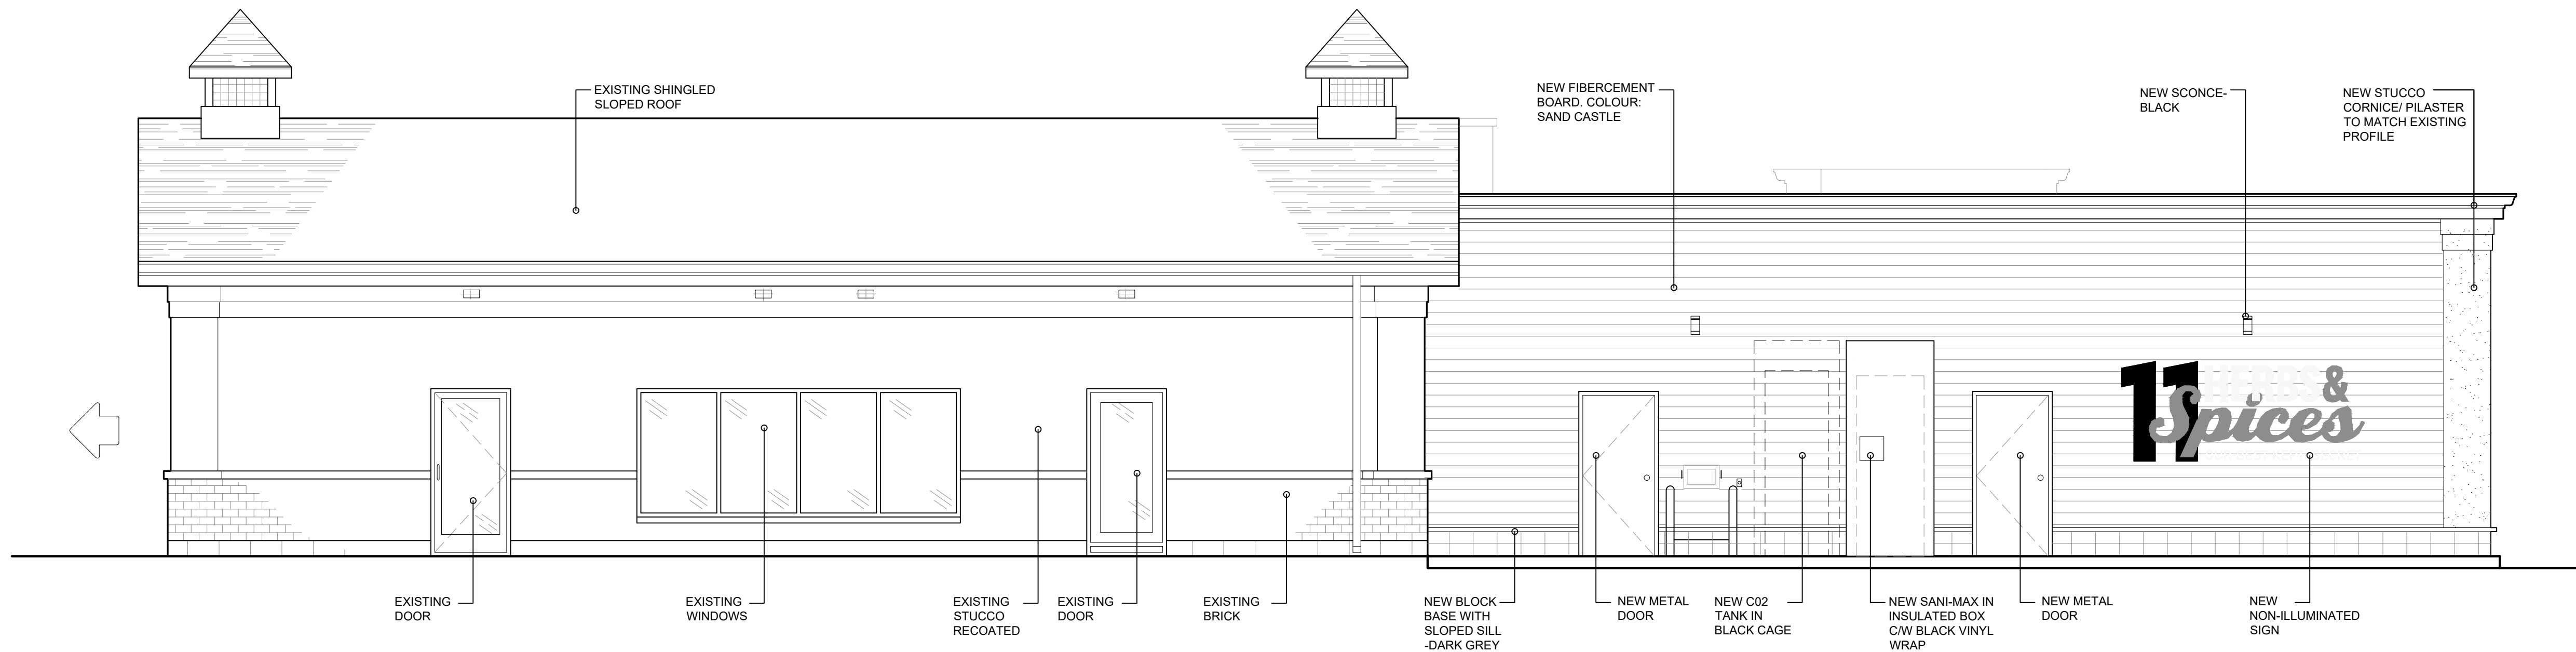

1 SOUTH ELEVATION (PROPOSED)

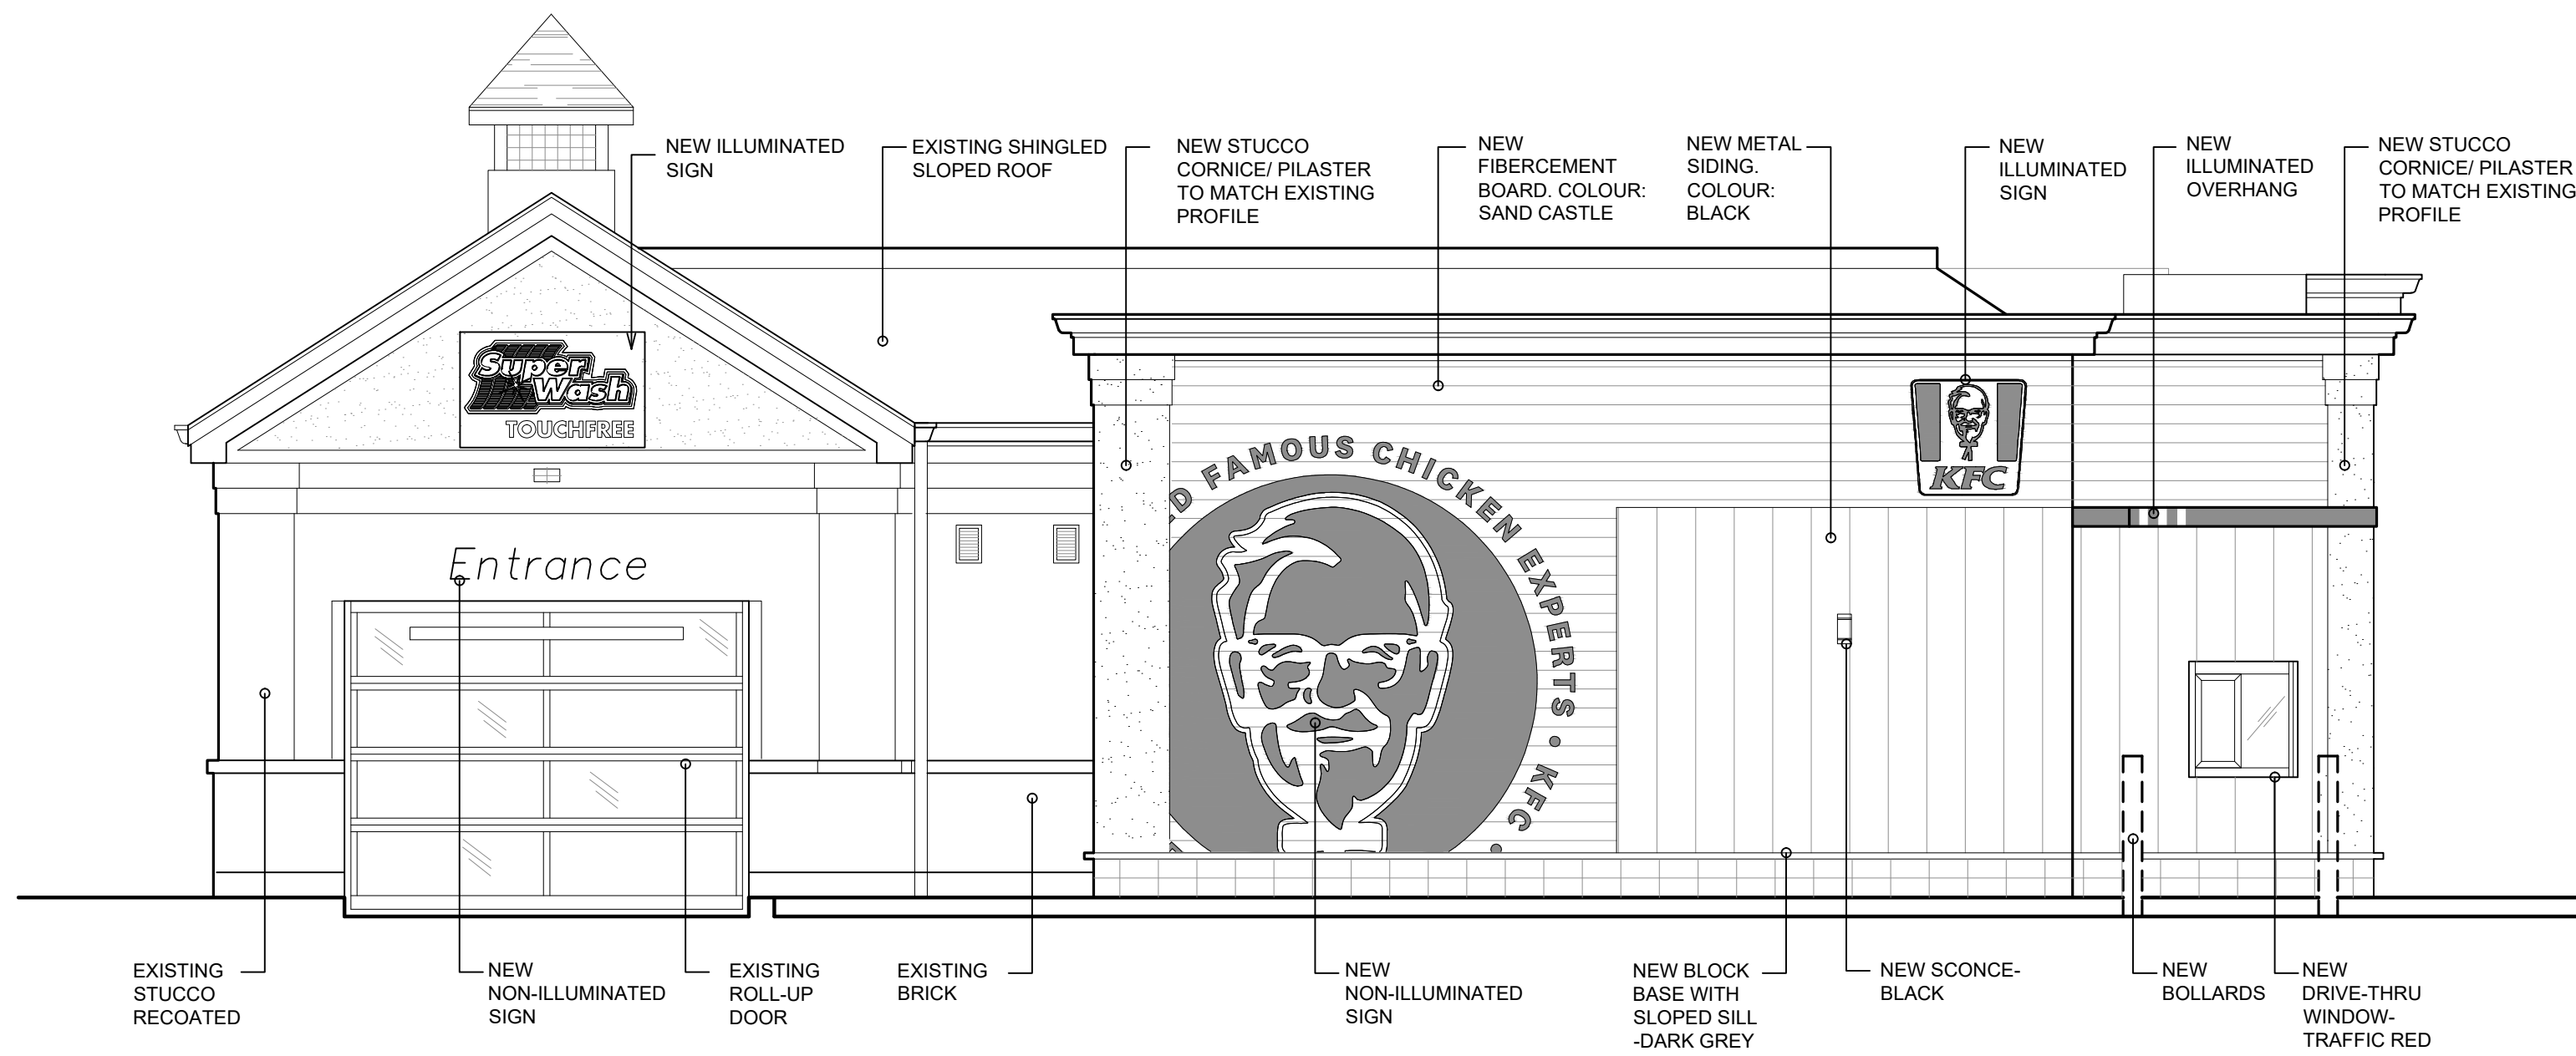

2 EAST ELEVATION (PROPOSED)
FACING CARP ROAD

REVISION TABLE		
REV.	DESCRIPTION	DRAWN APP'D. DATE

ISSUE TABLE		
TO	FOR	DATE
CITY	ISSUED FOR SITE PLAN APPROVAL	2026 MAR 23

METRIC
ALL DIMENSIONS ARE IN MILLIMETRES U.N.O.. CONTRACTOR TO CHECK/VERIFY ALL DIMENSIONS PRIOR TO COMMENCEMENT OF WORK. ALL DISCREPANCIES TO BE REPORTED TO THE PROJECT DESIGNER. DO NOT SCALE DRAWINGS.

SEAL:

CONSULTANT:
K PAUL ARCHITECT INC.
ORLANDO-VANCOUVER-CALGARY-TORONTO
1420 CELEBRATION BLVD., SUITE #300, CELEBRATION, FL 34747



DRAWING TITLE:
**EXTERIOR
ELEVATIONS 2
(PROPOSED)**

PROJECT:
C.STORE EXPANSION WITH KFC ADDITION
**6250 HAZELDEAN RD,
STITTSVILLE, ONTARIO**

DRAWN BY:	CT	CAD INFO., SHEET SIZE D (559 x 864)
DRAWING SCALE:	1:50	PETRO-CANADA CAD FILE No.
DATE DRAWN:	MAR 2026	CONSULTANT CAD FILE No.
CHECKED BY:		PLOT SCALE
APPROVED BY:		PLOT DATE
		PLOT CONFIGURATION

STD No./OUTLET No.
65044

A5