


C:\Users\jgnat\AppData\Local\Autodesk\Revit\Autodesk Revit 2026\CollaborationCache\HA3D\2DCV\8D\3ca27117-88e2-444c-a2d2-bd70c9f9a2a\ffca08e2-4c29-4275-b3ca-44e437f0505.rvt
2026-07-23 11:52:26 PM

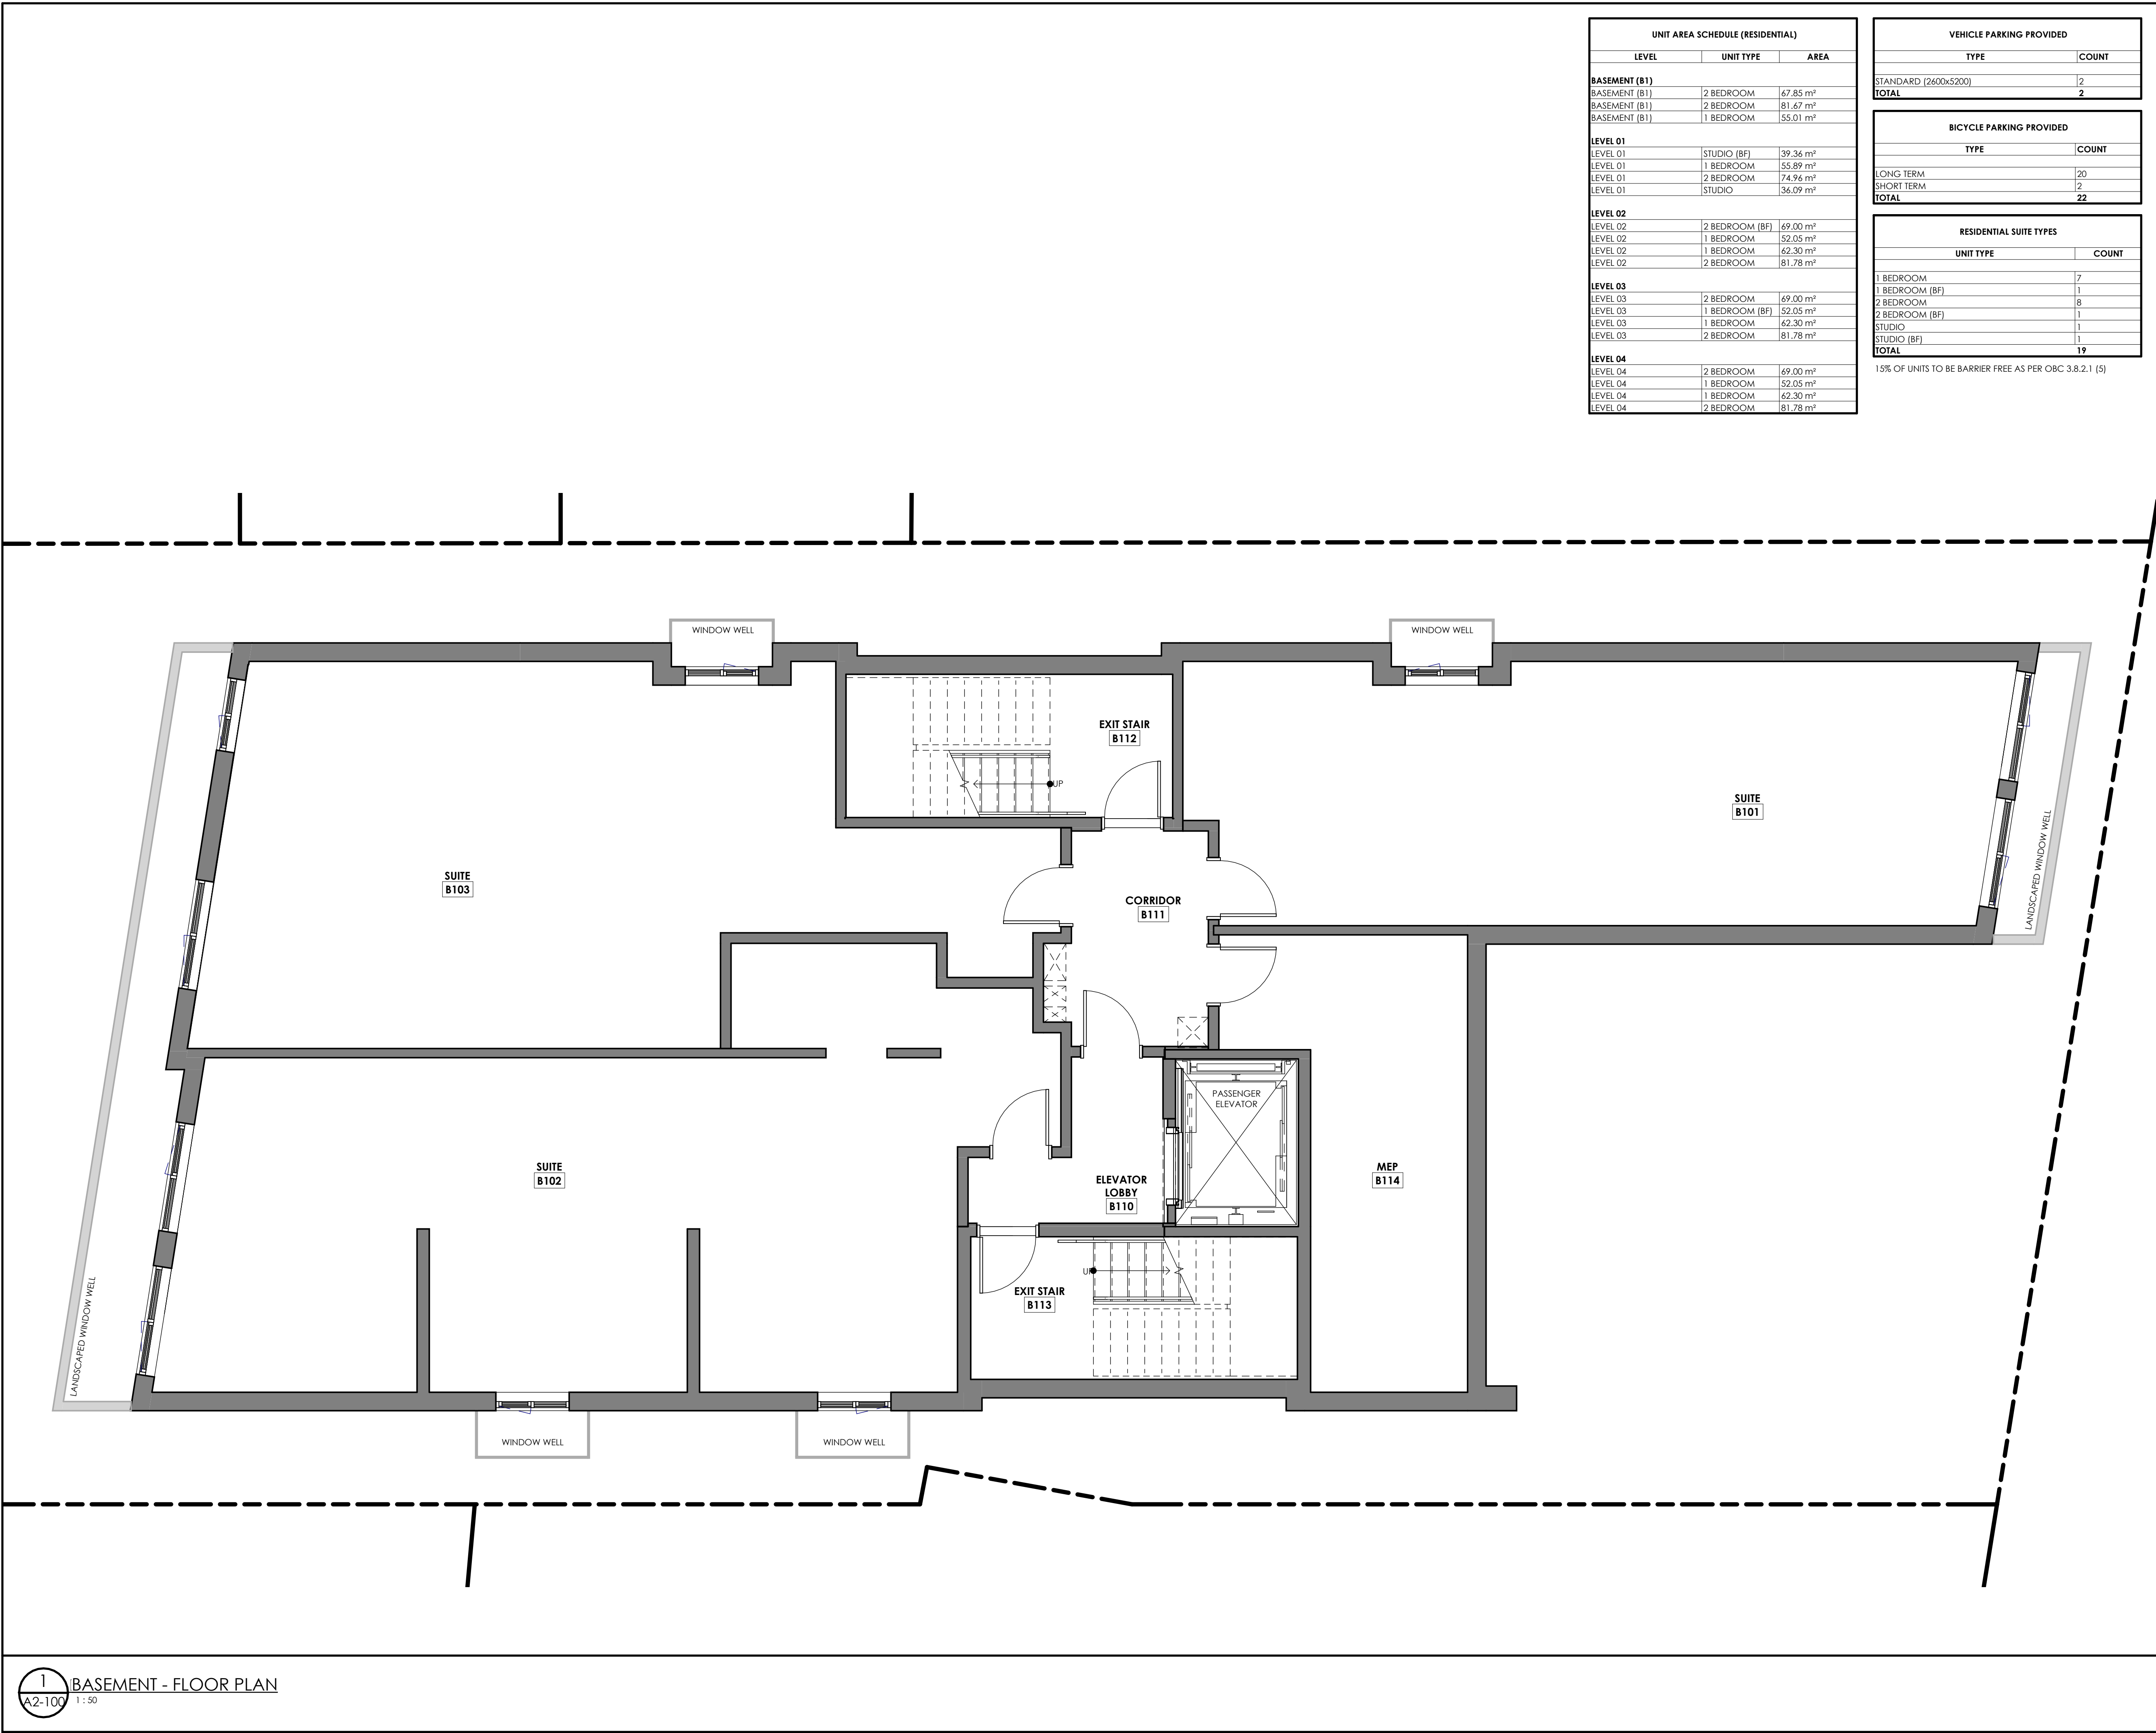

UNIT AREA SCHEDULE (RESIDENTIAL)		
LEVEL	UNIT TYPE	AREA
BASEMENT (B1)		
BASEMENT (B1)	2 BEDROOM	67.85 m²
BASEMENT (B1)	2 BEDROOM	81.67 m²
BASEMENT (B1)	1 BEDROOM	55.01 m²
LEVEL 01		
LEVEL 01	STUDIO (BF)	39.36 m²
LEVEL 01	1 BEDROOM	55.89 m²
LEVEL 01	2 BEDROOM	74.94 m²
LEVEL 01	STUDIO	36.09 m²
LEVEL 02		
LEVEL 02	2 BEDROOM (BF)	69.00 m²
LEVEL 02	1 BEDROOM	52.05 m²
LEVEL 02	1 BEDROOM	62.30 m²
LEVEL 02	2 BEDROOM	81.78 m²
LEVEL 03		
LEVEL 03	2 BEDROOM	69.00 m²
LEVEL 03	1 BEDROOM (BF)	52.05 m²
LEVEL 03	1 BEDROOM	62.30 m²
LEVEL 03	2 BEDROOM	81.78 m²
LEVEL 04		
LEVEL 04	2 BEDROOM	69.00 m²
LEVEL 04	1 BEDROOM	52.05 m²
LEVEL 04	1 BEDROOM	62.30 m²
LEVEL 04	2 BEDROOM	81.78 m²

VEHICLE PARKING PROVIDED	
TYPE	COUNT
STANDARD (2600x5200)	2
TOTAL	2

BICYCLE PARKING PROVIDED	
TYPE	COUNT
LONG TERM	20
SHORT TERM	2
TOTAL	22

RESIDENTIAL SUITE TYPES	
UNIT TYPE	COUNT
1 BEDROOM	7
1 BEDROOM (BF)	1
2 BEDROOM	8
2 BEDROOM (BF)	1
STUDIO	1
STUDIO (BF)	1
TOTAL	19

15% OF UNITS TO BE BARRIER FREE AS PER OBC 3.8.2.1 (5)

InHarmony
DEVELOPMENTS
187 Chemin Old Chelsea, Suite 101, Chelsea
Québec, J9B 1J3

owner / developer | propriétaire / promoteur immobilier

ENTUITIVE

structural engineers | ingénieur structure




MEP engineers | ingénieur MEP




civil engineers | ingénieur civil

JAMES B. LENNOX & ASSOCIATES INC.
LANDSCAPE ARCHITECTS
332 CARLING AVE. OTTAWA, ONTARIO K2H 5A8
Tel. (613) 722-5168 Fax. (866) 343-3942

landscape architect | architecte paysagiste

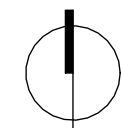

nord du projet
project north

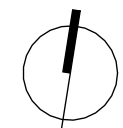

nord actuel
true north

3	REVISED FOR SITE PLAN CONTROL	2026-07-23
2	ISSUED FOR COORDINATION	2026-07-17
1	ISSUED FOR 33% WORKING DRAWINGS	2026-06-08
0	ISSUED FOR SITE PLAN CONTROL	2026-04-24

no revisions

date

stamp | timbre



architect | architecte

linebox
STUDIO

general notes | note générale

- CONTRACTOR SHALL CHECK AND VERIFY ALL DIMENSIONS AND REPORT ALL ERRORS AND OMISSIONS TO THE ARCHITECT.
- DO NOT SCALE THE DRAWINGS.
- NOT FOR CONSTRUCTION UNTIL SIGNED BY THE ARCHITECT.

project title

**522 CAMBRIDGE ST
SOUTH**

PROPOSED APARTMENT DWELLING, LOW RISE
522 CAMBRIDGE ST S | OTTAWA, ON | K1S 4J3

drawing title | titre du dessin

**FLOOR PLAN - B1
(BASEMENT)**

project number | numéro du projet

2601

drawn | dessiné

JH / PC

checked | vérifié

JAP / AR

date | date

JANUARY 13, 2026

scale | échelle

1 : 50

0 m 1 m 2 m


1
A2-100
BASEMENT - FLOOR PLAN
1 : 50

A2-100

Plan # 19475

D07-12-26-0047

C:\Users\jgnat\AppData\Local\Autodesk\Revit\Autodesk Revit 2026\CollaborationCache\HA3D\2DCV\8D\3ca27117-88e2-444c-a2d2-bd70c9f9a2a1\ffca08e2-4c29-4275-b3ca-44e437f0505.rvt
2026-07-23 11:52:28 PM

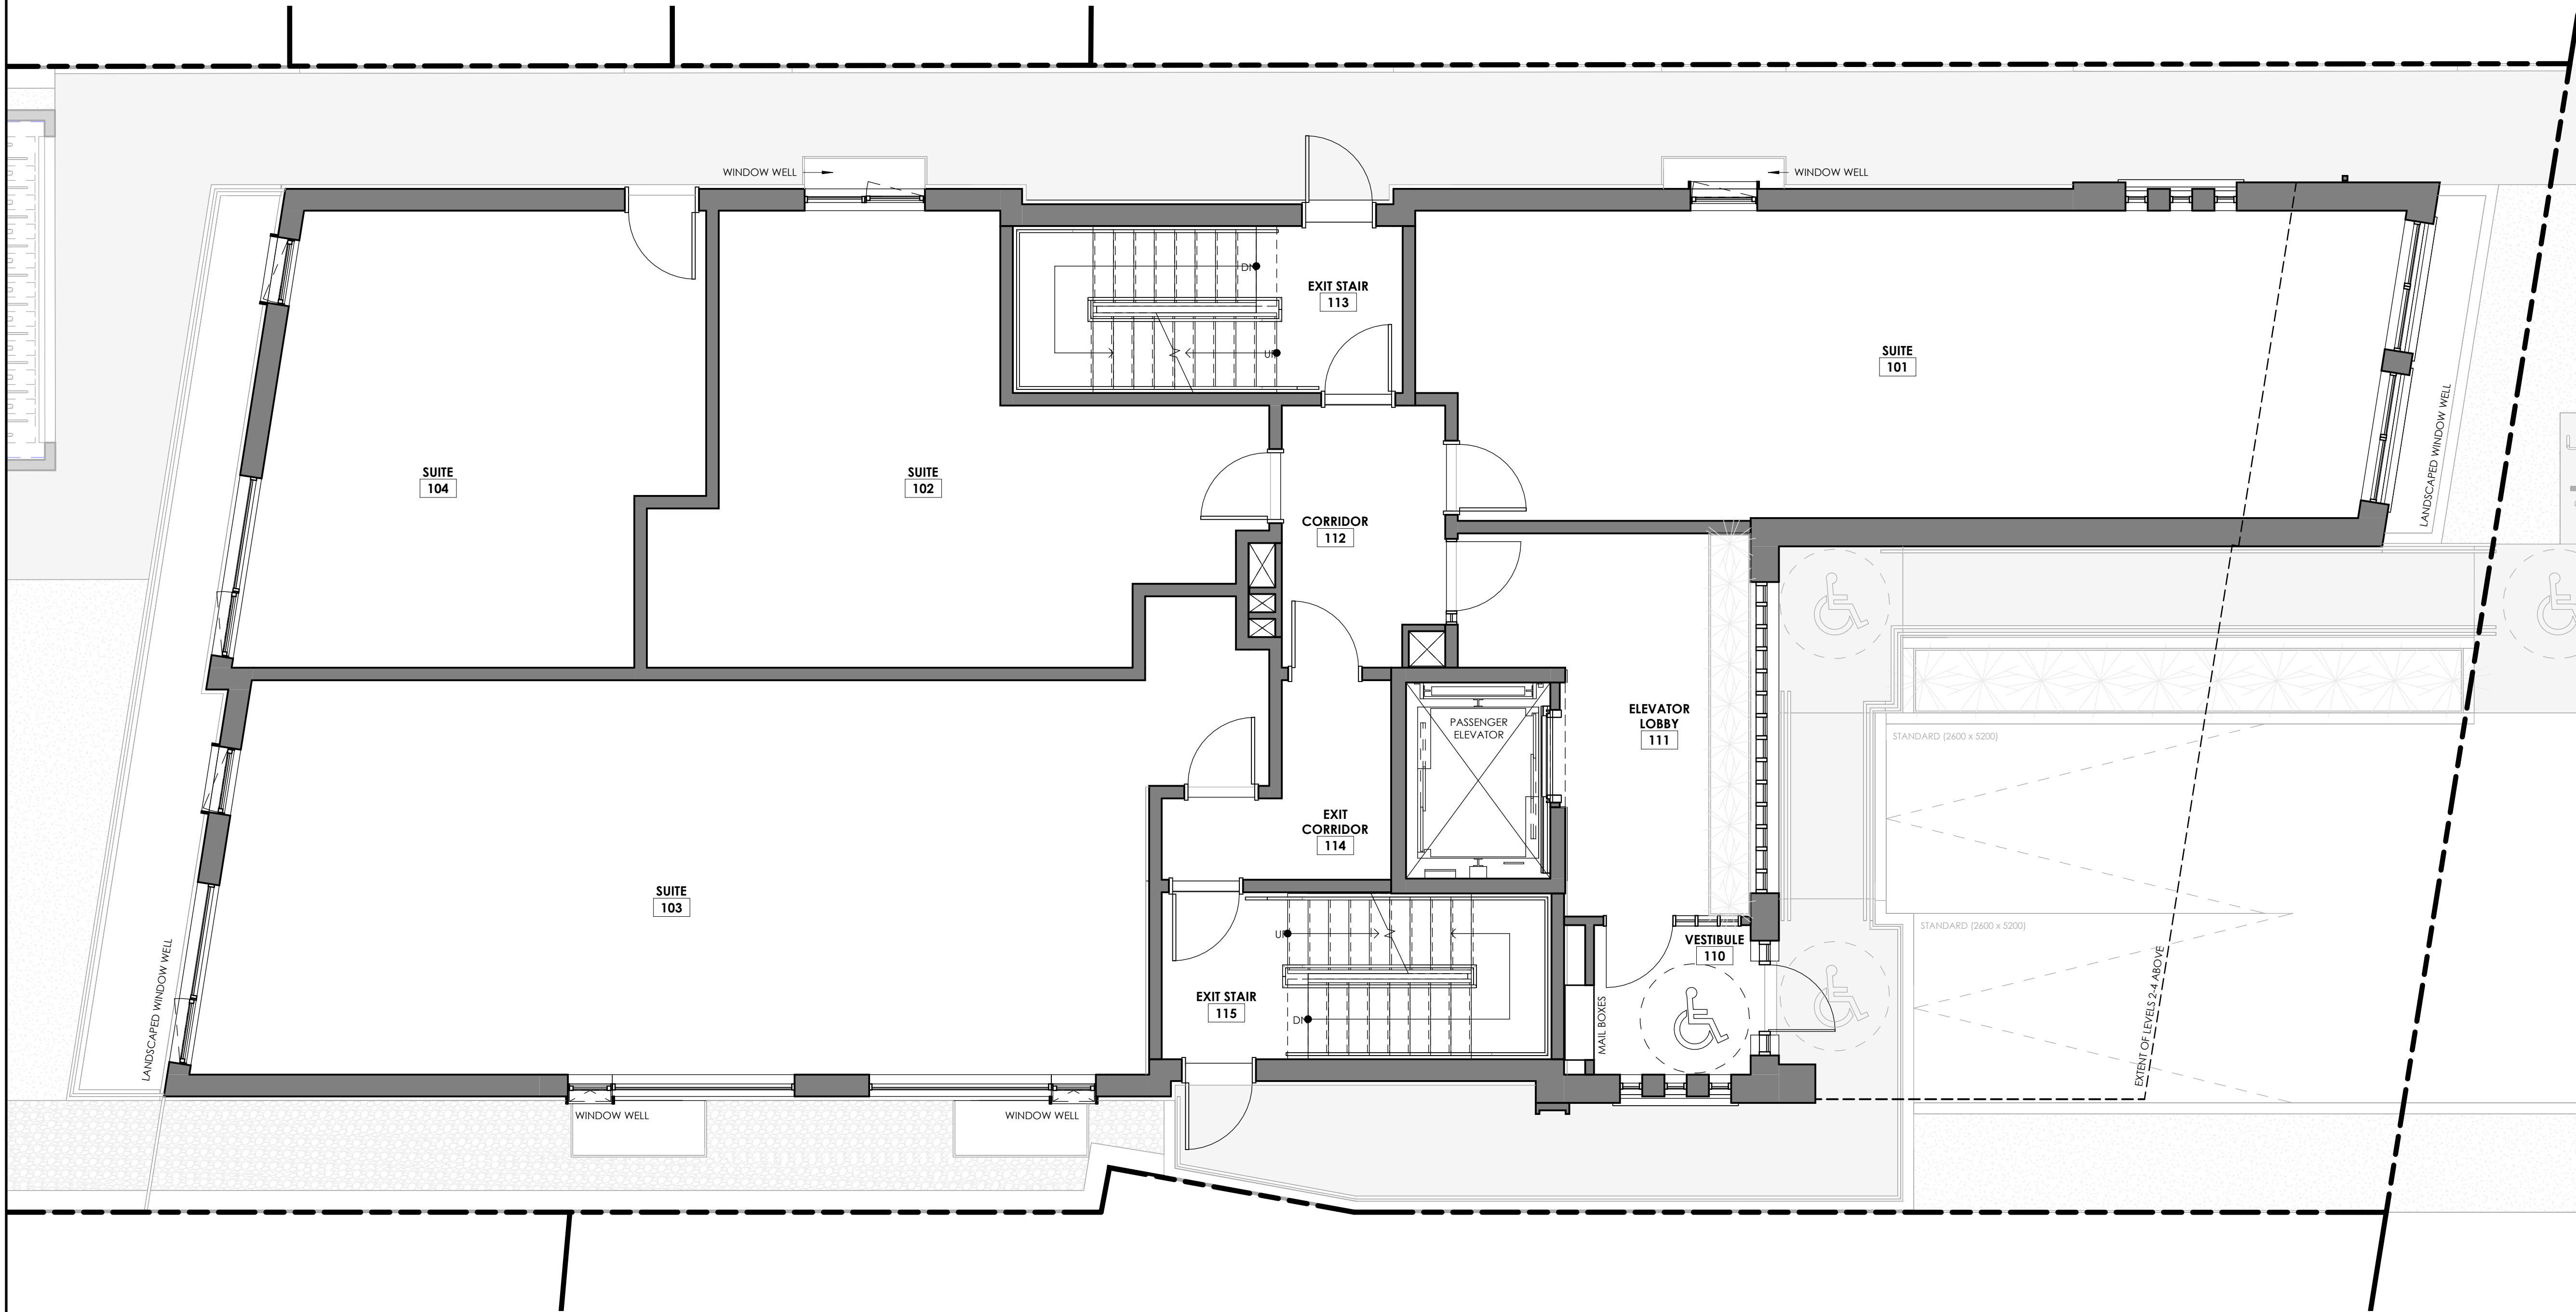

UNIT AREA SCHEDULE (RESIDENTIAL)		
LEVEL	UNIT TYPE	AREA
BASEMENT (B1)		
BASEMENT (B1)	2 BEDROOM	67.85 m²
BASEMENT (B1)	2 BEDROOM	81.67 m²
BASEMENT (B1)	1 BEDROOM	55.01 m²
LEVEL 01		
LEVEL 01	STUDIO (BF)	39.36 m²
LEVEL 01	1 BEDROOM	55.89 m²
LEVEL 01	2 BEDROOM	74.94 m²
LEVEL 01	STUDIO	36.09 m²
LEVEL 02		
LEVEL 02	2 BEDROOM (BF)	69.00 m²
LEVEL 02	1 BEDROOM	52.05 m²
LEVEL 02	1 BEDROOM	62.30 m²
LEVEL 02	2 BEDROOM	81.78 m²
LEVEL 03		
LEVEL 03	2 BEDROOM	69.00 m²
LEVEL 03	1 BEDROOM (BF)	52.05 m²
LEVEL 03	1 BEDROOM	62.30 m²
LEVEL 03	2 BEDROOM	81.78 m²
LEVEL 04		
LEVEL 04	2 BEDROOM	69.00 m²
LEVEL 04	1 BEDROOM	52.05 m²
LEVEL 04	1 BEDROOM	62.30 m²
LEVEL 04	2 BEDROOM	81.78 m²

VEHICLE PARKING PROVIDED	
TYPE	COUNT
STANDARD (2600x5200)	2
TOTAL	2

BICYCLE PARKING PROVIDED	
TYPE	COUNT
LONG TERM	20
SHORT TERM	2
TOTAL	22

RESIDENTIAL SUITE TYPES	
UNIT TYPE	COUNT
1 BEDROOM	7
1 BEDROOM (BF)	1
2 BEDROOM	8
2 BEDROOM (BF)	1
STUDIO	1
STUDIO (BF)	1
TOTAL	19

15% OF UNITS TO BE BARRIER FREE AS PER OBC 3.8.2.1 (5)

InHarmony
DEVELOPMENTS
187 Chemin Old Chelsea, Suite 101, Chelsea
Québec, J9B 1J3
owner / developer | propriétaire / promoteur immobilier


ENTUITIVE
structural engineers | ingénieur structure

QUASAR
MEP engineers | ingénieur MEP

exp.
civil engineers | ingénieur civil

JAMES B. LENNOX & ASSOCIATES INC.
LANDSCAPE ARCHITECTS
332 CARLING AVE. OTTAWA, ONTARIO K2H 5A8
Tel. (613) 722-5168 Fax. (866) 343-3942

landscape architect | architecte paysagiste

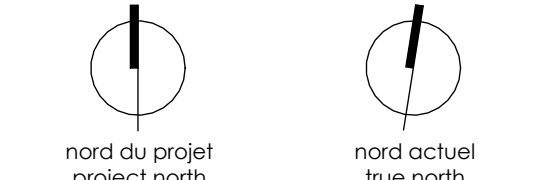

3	REVISED FOR SITE PLAN CONTROL	2026-07-23
2	ISSUED FOR COORDINATION	2026-07-17
1	ISSUED FOR 33% WORKING DRAWINGS	2026-06-08
0	ISSUED FOR SITE PLAN CONTROL	2026-04-24
no revisions		date

stamp | timbre

ONTARIO ASSOCIATION OF ARCHITECTS
ANDREW REEVES
LICENCE 6464

architect | architecte

linebox
STUDIO

- general notes | note générale
- CONTRACTOR SHALL CHECK AND VERIFY ALL DIMENSIONS AND REPORT ALL ERRORS AND OMISSIONS TO THE ARCHITECT.
 - DO NOT SCALE THE DRAWINGS.
 - NOT FOR CONSTRUCTION UNTIL SIGNED BY THE ARCHITECT.

project title

522 CAMBRIDGE ST SOUTH

PROPOSED APARTMENT DWELLING, LOW RISE
522 CAMBRIDGE ST S | OTTAWA, ON | K1S 4J3

drawing title | titre du dessin

FLOOR PLAN - LEVEL 01


project number numéro du projet	2601
drawn dessiné	JH / PC
checked vérifié	JAP / AR
date date	JANUARY 13, 2026
scale échelle	1 : 50

0 m 1 m 2 m

A2-101

Plan # 19475

D07-12-26-0047

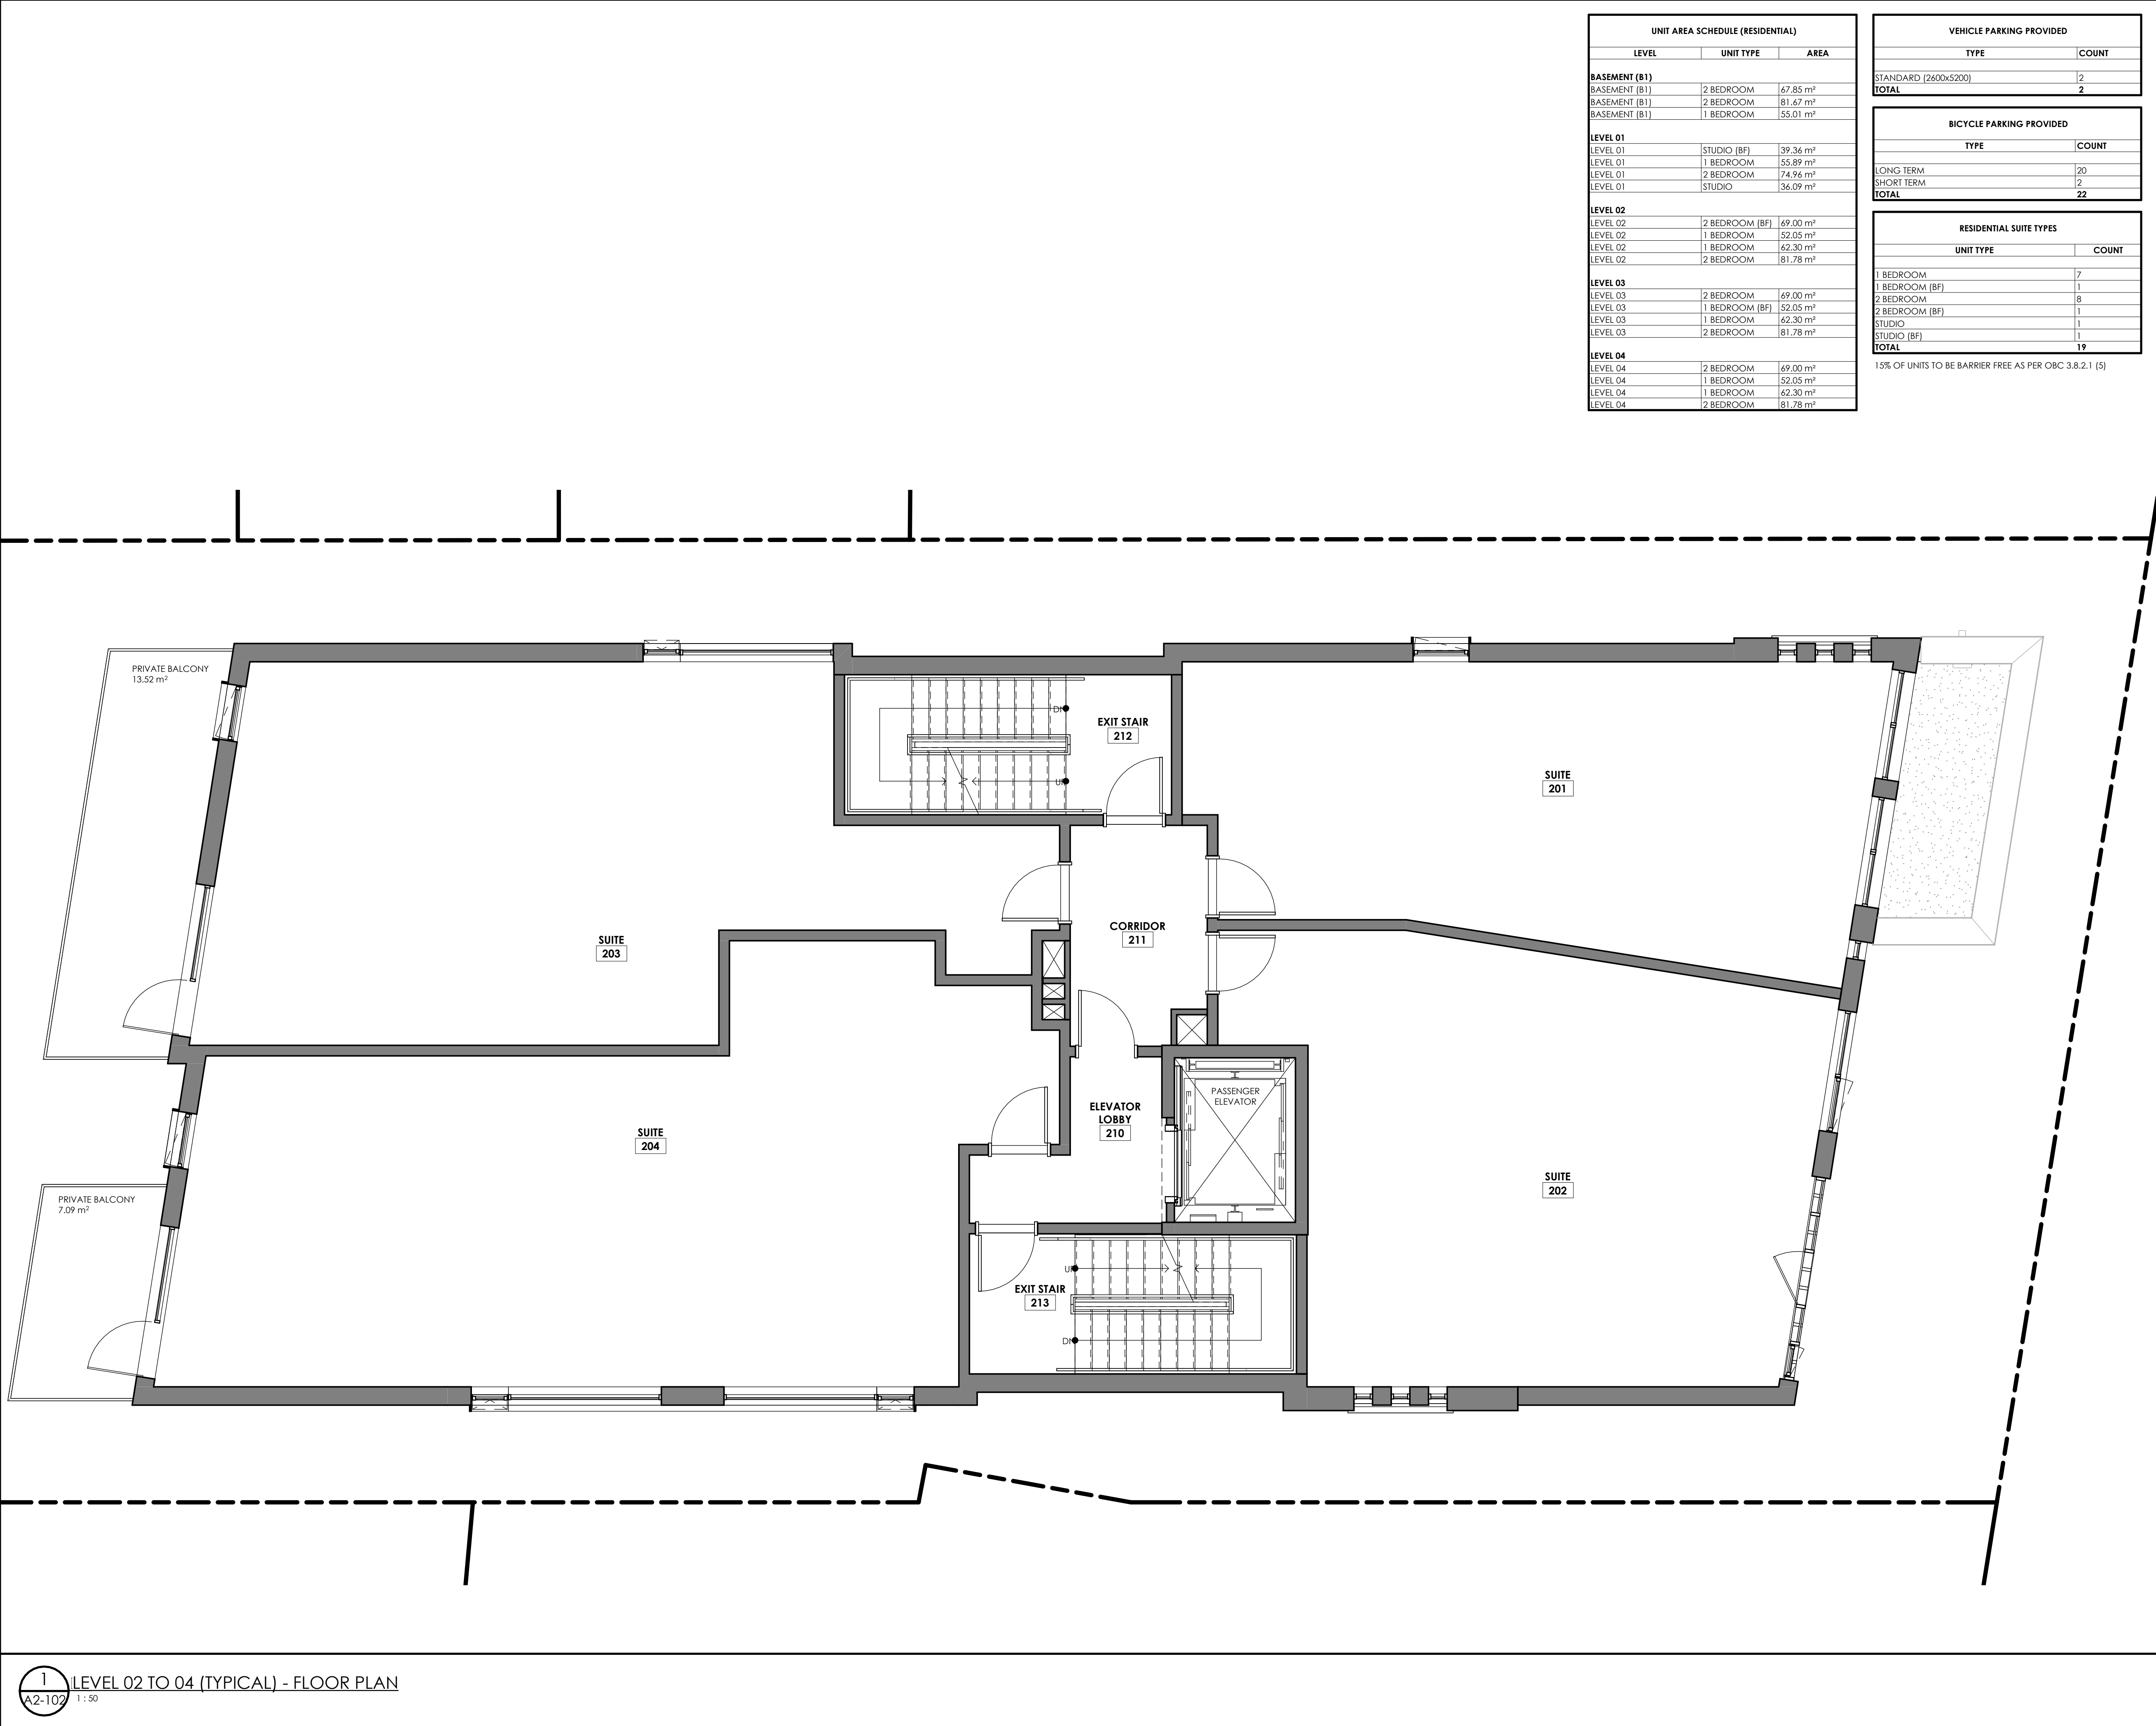

UNIT AREA SCHEDULE (RESIDENTIAL)		
LEVEL	UNIT TYPE	AREA
BASEMENT (B1)		
BASEMENT (B1)	2 BEDROOM	67.85 m²
BASEMENT (B1)	2 BEDROOM	81.67 m²
BASEMENT (B1)	1 BEDROOM	55.01 m²
LEVEL 01		
LEVEL 01	STUDIO (BF)	39.36 m²
LEVEL 01	1 BEDROOM	55.89 m²
LEVEL 01	2 BEDROOM	74.94 m²
LEVEL 01	STUDIO	36.09 m²
LEVEL 02		
LEVEL 02	2 BEDROOM (BF)	69.00 m²
LEVEL 02	1 BEDROOM	52.05 m²
LEVEL 02	1 BEDROOM	62.30 m²
LEVEL 02	2 BEDROOM	81.78 m²
LEVEL 03		
LEVEL 03	2 BEDROOM	69.00 m²
LEVEL 03	1 BEDROOM (BF)	52.05 m²
LEVEL 03	1 BEDROOM	62.30 m²
LEVEL 03	2 BEDROOM	81.78 m²
LEVEL 04		
LEVEL 04	2 BEDROOM	69.00 m²
LEVEL 04	1 BEDROOM	52.05 m²
LEVEL 04	1 BEDROOM	62.30 m²
LEVEL 04	2 BEDROOM	81.78 m²

VEHICLE PARKING PROVIDED	
TYPE	COUNT
STANDARD (2600x5200)	2
TOTAL	2

BICYCLE PARKING PROVIDED	
TYPE	COUNT
LONG TERM	20
SHORT TERM	2
TOTAL	22

RESIDENTIAL SUITE TYPES	
UNIT TYPE	COUNT
1 BEDROOM	7
1 BEDROOM (BF)	1
2 BEDROOM	8
2 BEDROOM (BF)	1
STUDIO	1
STUDIO (BF)	1
TOTAL	19

15% OF UNITS TO BE BARRIER FREE AS PER OBC 3.8.2.1 (5)

InHarmony
DEVELOPMENTS
187 Chemin Old Chelsea, Suite 101, Chelsea
Québec, J9B 1J3
owner / developer | propriétaire / promoteur immobilier

ENTUITIVE
structural engineers | ingénieur structure

QUASAR
MEP engineers | ingénieur MEP

exp.
civil engineers | ingénieur civil

JAMES B. LENNOX & ASSOCIATES INC.
LANDSCAPE ARCHITECTS
332 CARLING AVE. OTTAWA, ONTARIO K2H 5A8
Tel. (613) 722-5168 Fax. (866) 343-3942

landscape architect | architecte paysagiste

nord du projet
project north

nord actuel
true north

3. REVISED FOR SITE PLAN CONTROL 2026-07-23
2. ISSUED FOR COORDINATION 2026-07-17
1. ISSUED FOR 33% WORKING DRAWINGS 2026-06-08
0. ISSUED FOR SITE PLAN CONTROL 2026-04-24
no revisions date

stamp | timbre

ONTARIO ASSOCIATION
OF ARCHITECTS
ANDREW REEVES
LICENCE 6464

architect | architecte

linebox
STUDIO

general notes | note générale

1. CONTRACTOR SHALL CHECK AND VERIFY ALL DIMENSIONS AND REPORT ALL ERRORS AND OMISSIONS TO THE ARCHITECT.
2. DO NOT SCALE THE DRAWINGS.
3. NOT FOR CONSTRUCTION UNTIL SIGNED BY THE ARCHITECT.

project title

522 CAMBRIDGE ST SOUTH
PROPOSED APARTMENT DWELLING, LOW RISE
522 CAMBRIDGE ST S | OTTAWA, ON | K1S 4J3

drawing title | titre du dessin

FLOOR PLAN - LEVEL 02 - 04 (TYPICAL)

project number | numero du projet 2601

drawn | dessiné JH / PC


checked | vérifié JAP / AR

date | date JANUARY 13, 2026


scale | échelle 1 : 50

0 m 1 m 2 m

C:\Users\jlennox\AppData\Local\Autodesk\Revit\Autodesk Revit 2026\Collaboration\Cache\HA3D\2DCV\8D\3c827117-88e2-44c6-a2d2-bd70cdefa2a1\ffca08e2-4c29-4275-93ca-44e437f0505.rvt
2026-07-23 11:53:31 PM

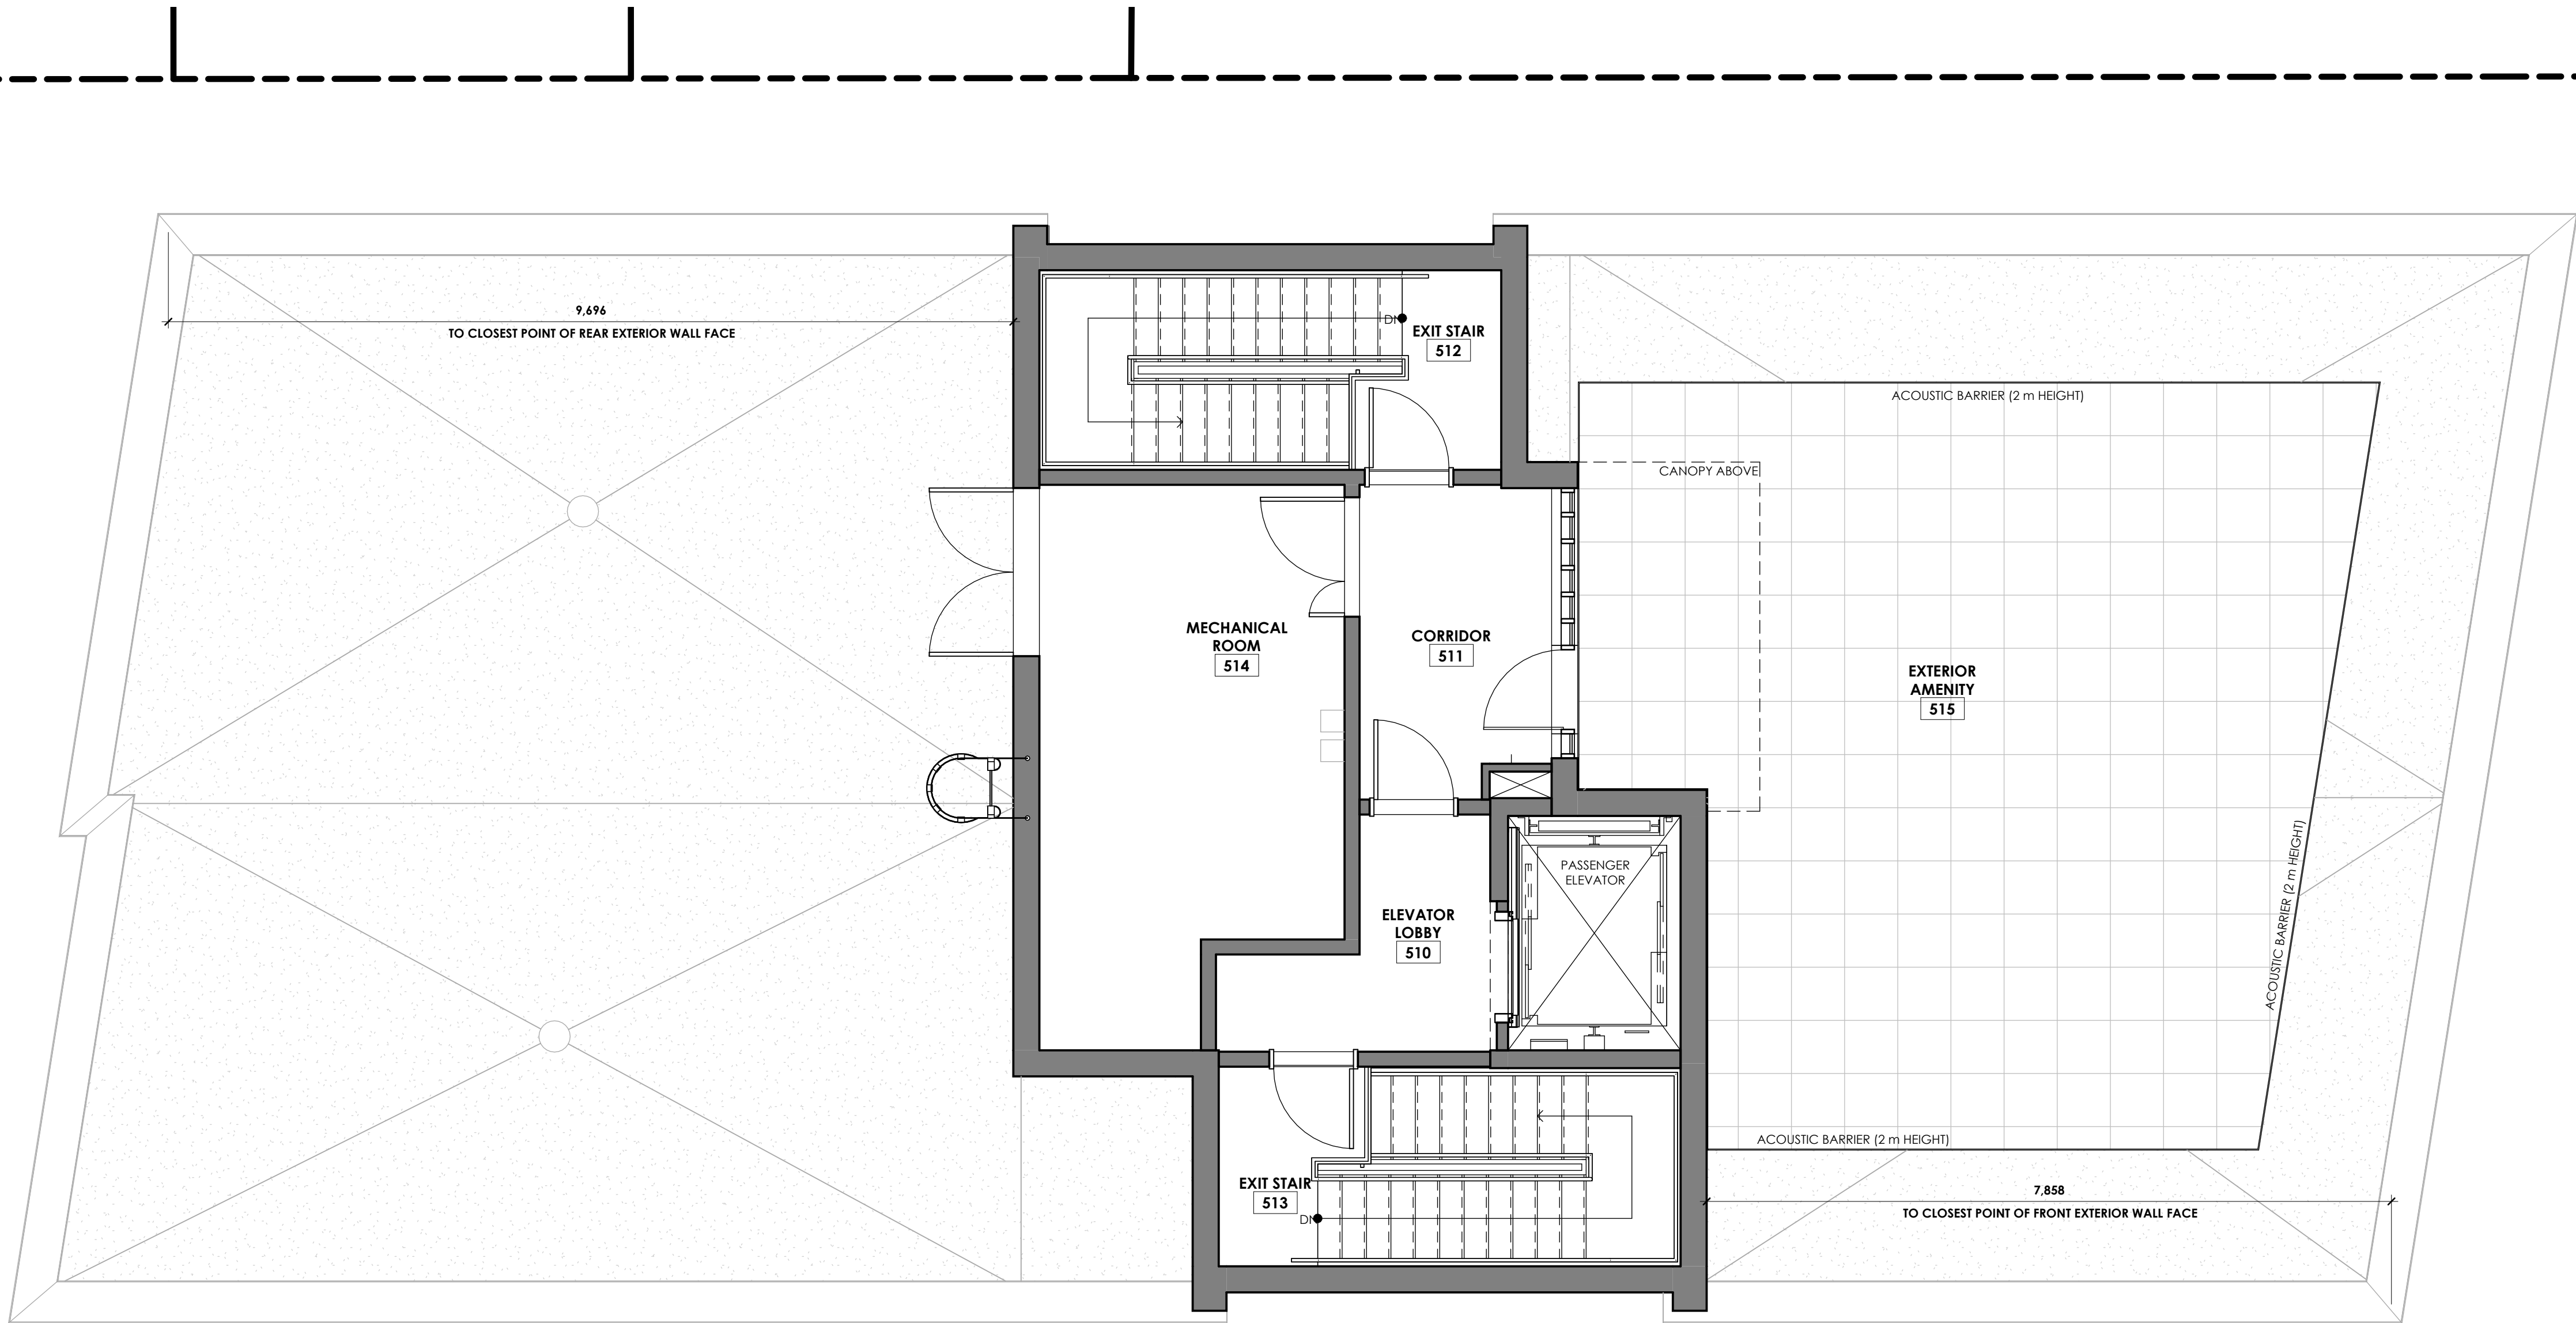

C:\Users\jgnat\AppData\Local\Autodesk\Revit\Autodesk Revit 2026\CollaborationCenter\HA3D\2DCV\8D\3c82717-88e2-44c-422-bd70c0f0a2a\ffca08e2-4c29-4275-53ca-44e437f0505.rvt
2026-07-23 11:53:33 PM

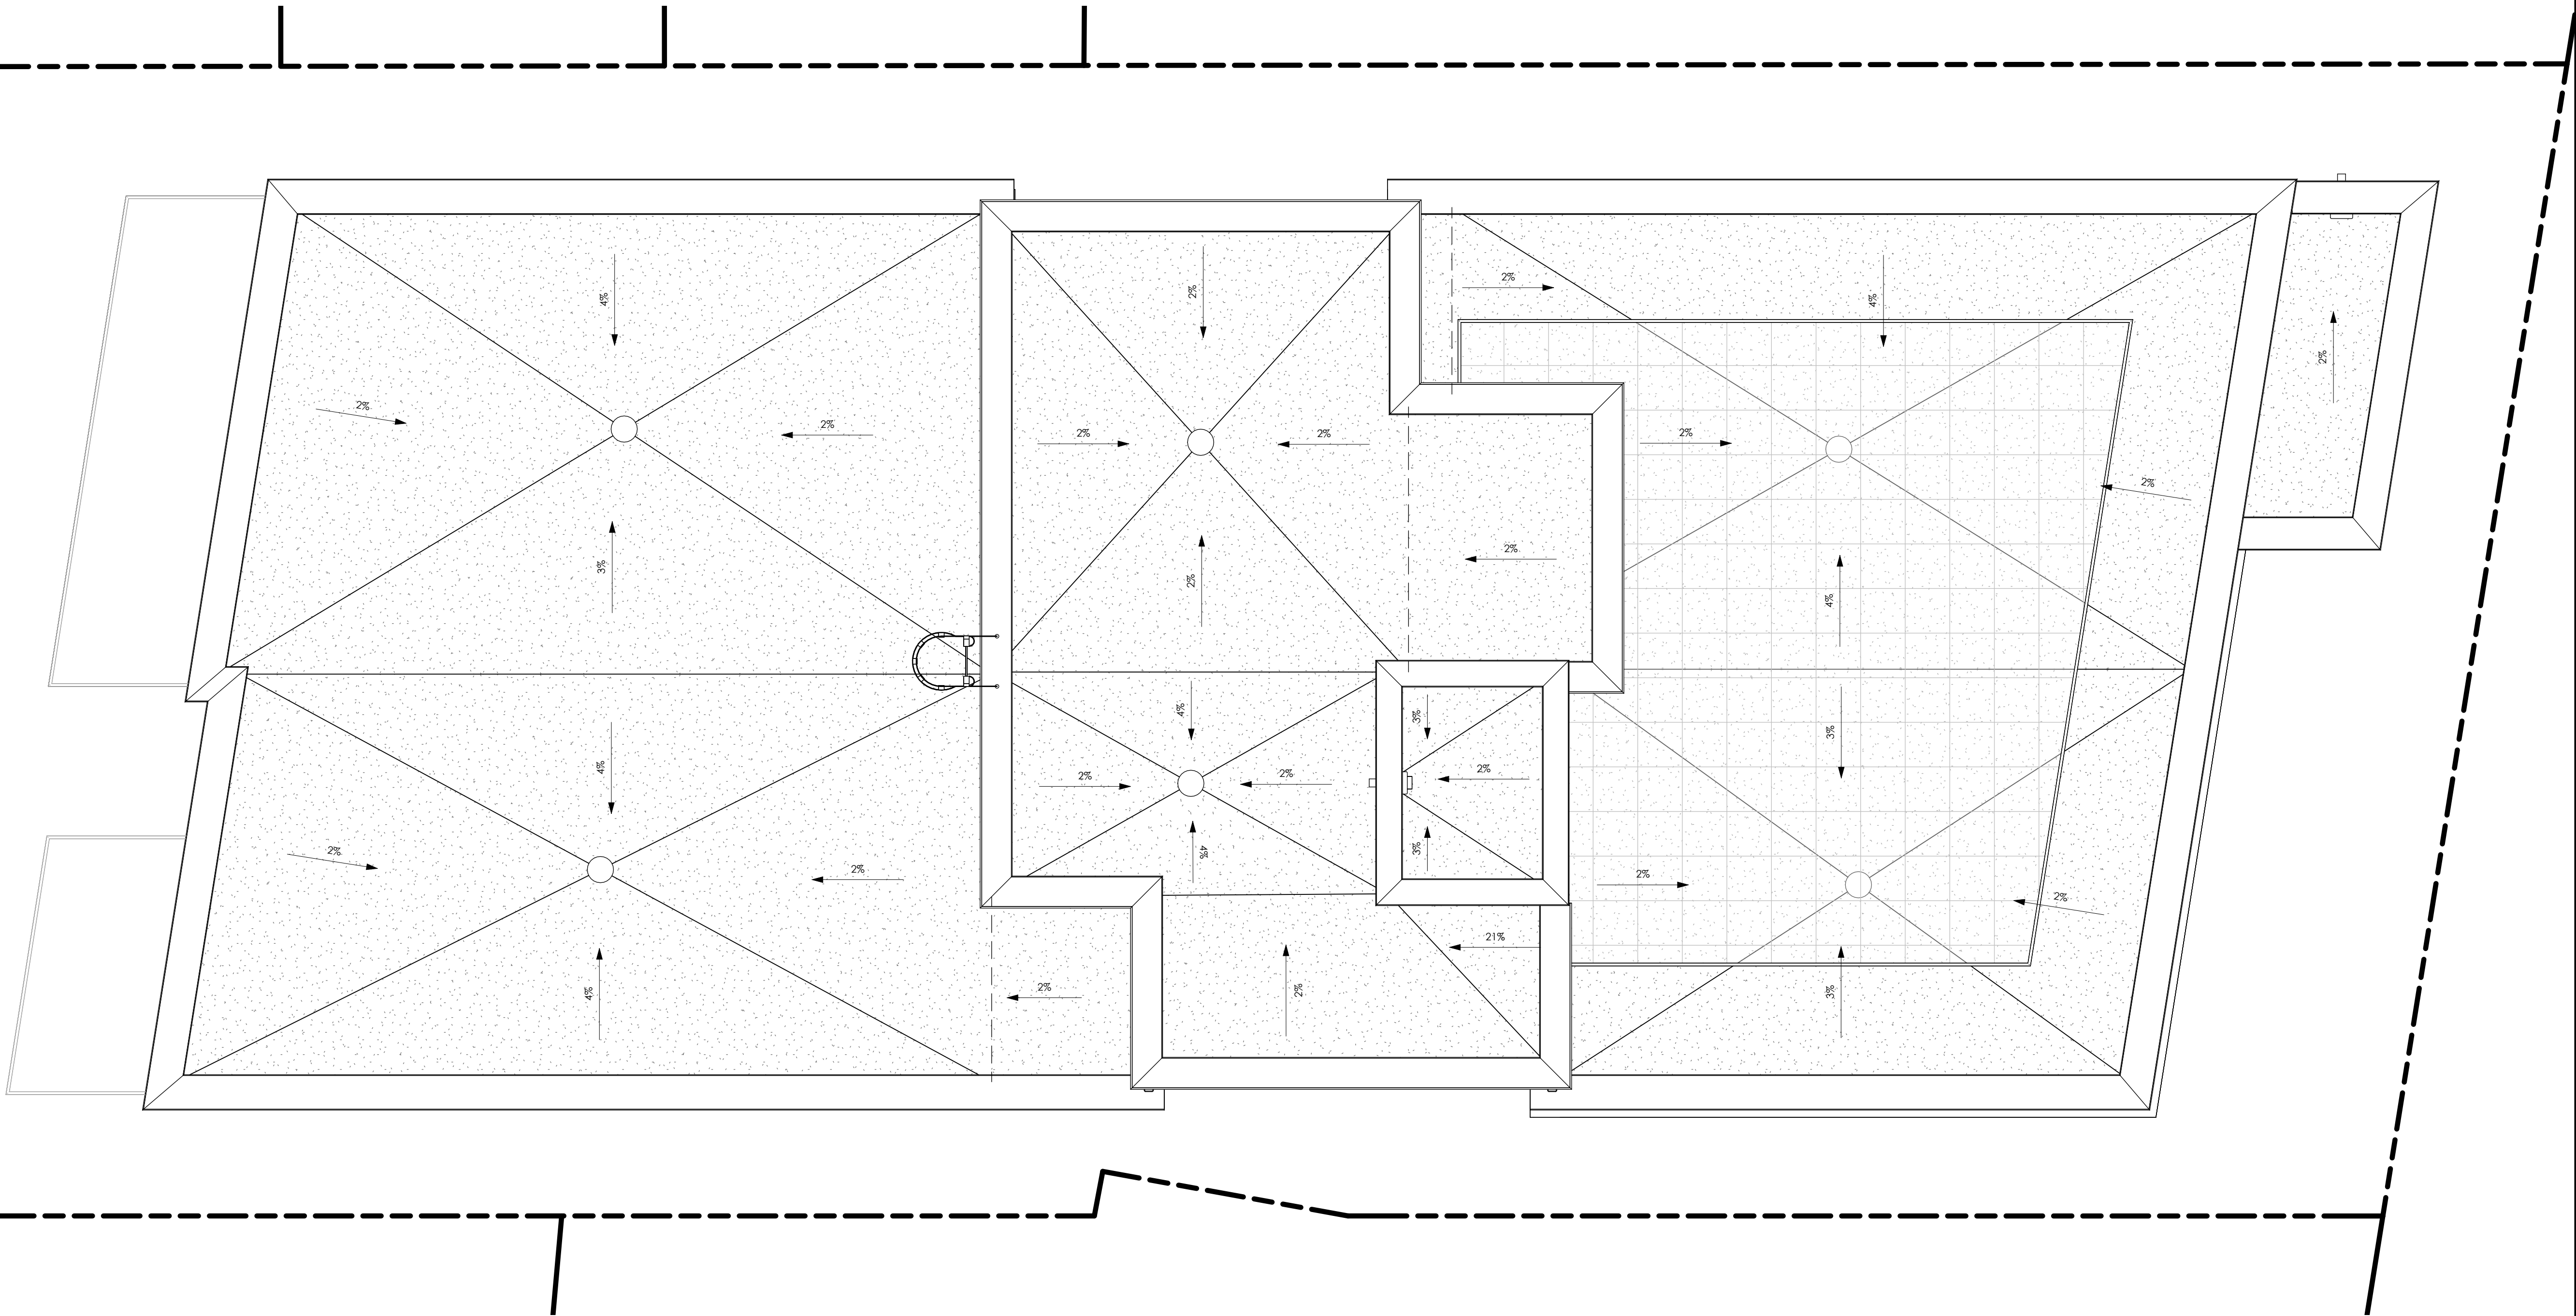

1 ROOF PLAN
A2-106 1:50

InHarmony
DEVELOPMENTS
187 Chemin Old Chelsea, Suite 101, Chelsea
Québec, J9B 1J3
owner / developer | propriétaire / promoteur immobilier


ENTUITIVE
structural engineers | ingénieur structure

QUASAR
MEP engineers | ingénieur MEP

exp.
civil engineers | ingénieur civil

JAMES B. LENNOX & ASSOCIATES INC.
LANDSCAPE ARCHITECTS
332 CARLING AVE. OTTAWA, ONTARIO K2H 5A8
Tel. (613) 722-5168 Fax. (866) 343-3942

landscape architect | architecte paysagiste

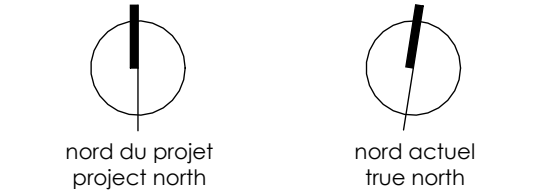

3	REVISED FOR SITE PLAN CONTROL	2026-07-23
2	ISSUED FOR COORDINATION	2026-07-17
1	ISSUED FOR 33% WORKING DRAWINGS	2026-06-08
0	ISSUED FOR SITE PLAN CONTROL	2026-04-24
no	revisions	date

stamp | timbre



architect | architecte
linebox
STUDIO


- general notes | note générale
- CONTRACTOR SHALL CHECK AND VERIFY ALL DIMENSIONS AND REPORT ALL ERRORS AND OMISSIONS TO THE ARCHITECT.
 - DO NOT SCALE THE DRAWINGS.
 - NOT FOR CONSTRUCTION UNTIL SIGNED BY THE ARCHITECT.

project title
522 CAMBRIDGE ST SOUTH
PROPOSED APARTMENT DWELLING, LOW RISE
522 CAMBRIDGE ST S | OTTAWA, ON | K1S 4J3

drawing title | titre du dessin

ROOF PLAN

project number numero du projet	2601
drawn dessiné	JH / PC
checked vérifié	JAP / AR
date date	JANUARY 13, 2026
scale échelle	1 : 50

 

A2-106

Plan # 19475

D07-12-26-0047