


Last Save: 4/29/2026 3:35:59 PM
File Location: Z:\Projects\1987-01 Gladstone And Loretta\Drawing\IT Tower A 2025-07-08\1987-01 Gladstone & Loretta\IT Landscape-Tower A\B11.dwg

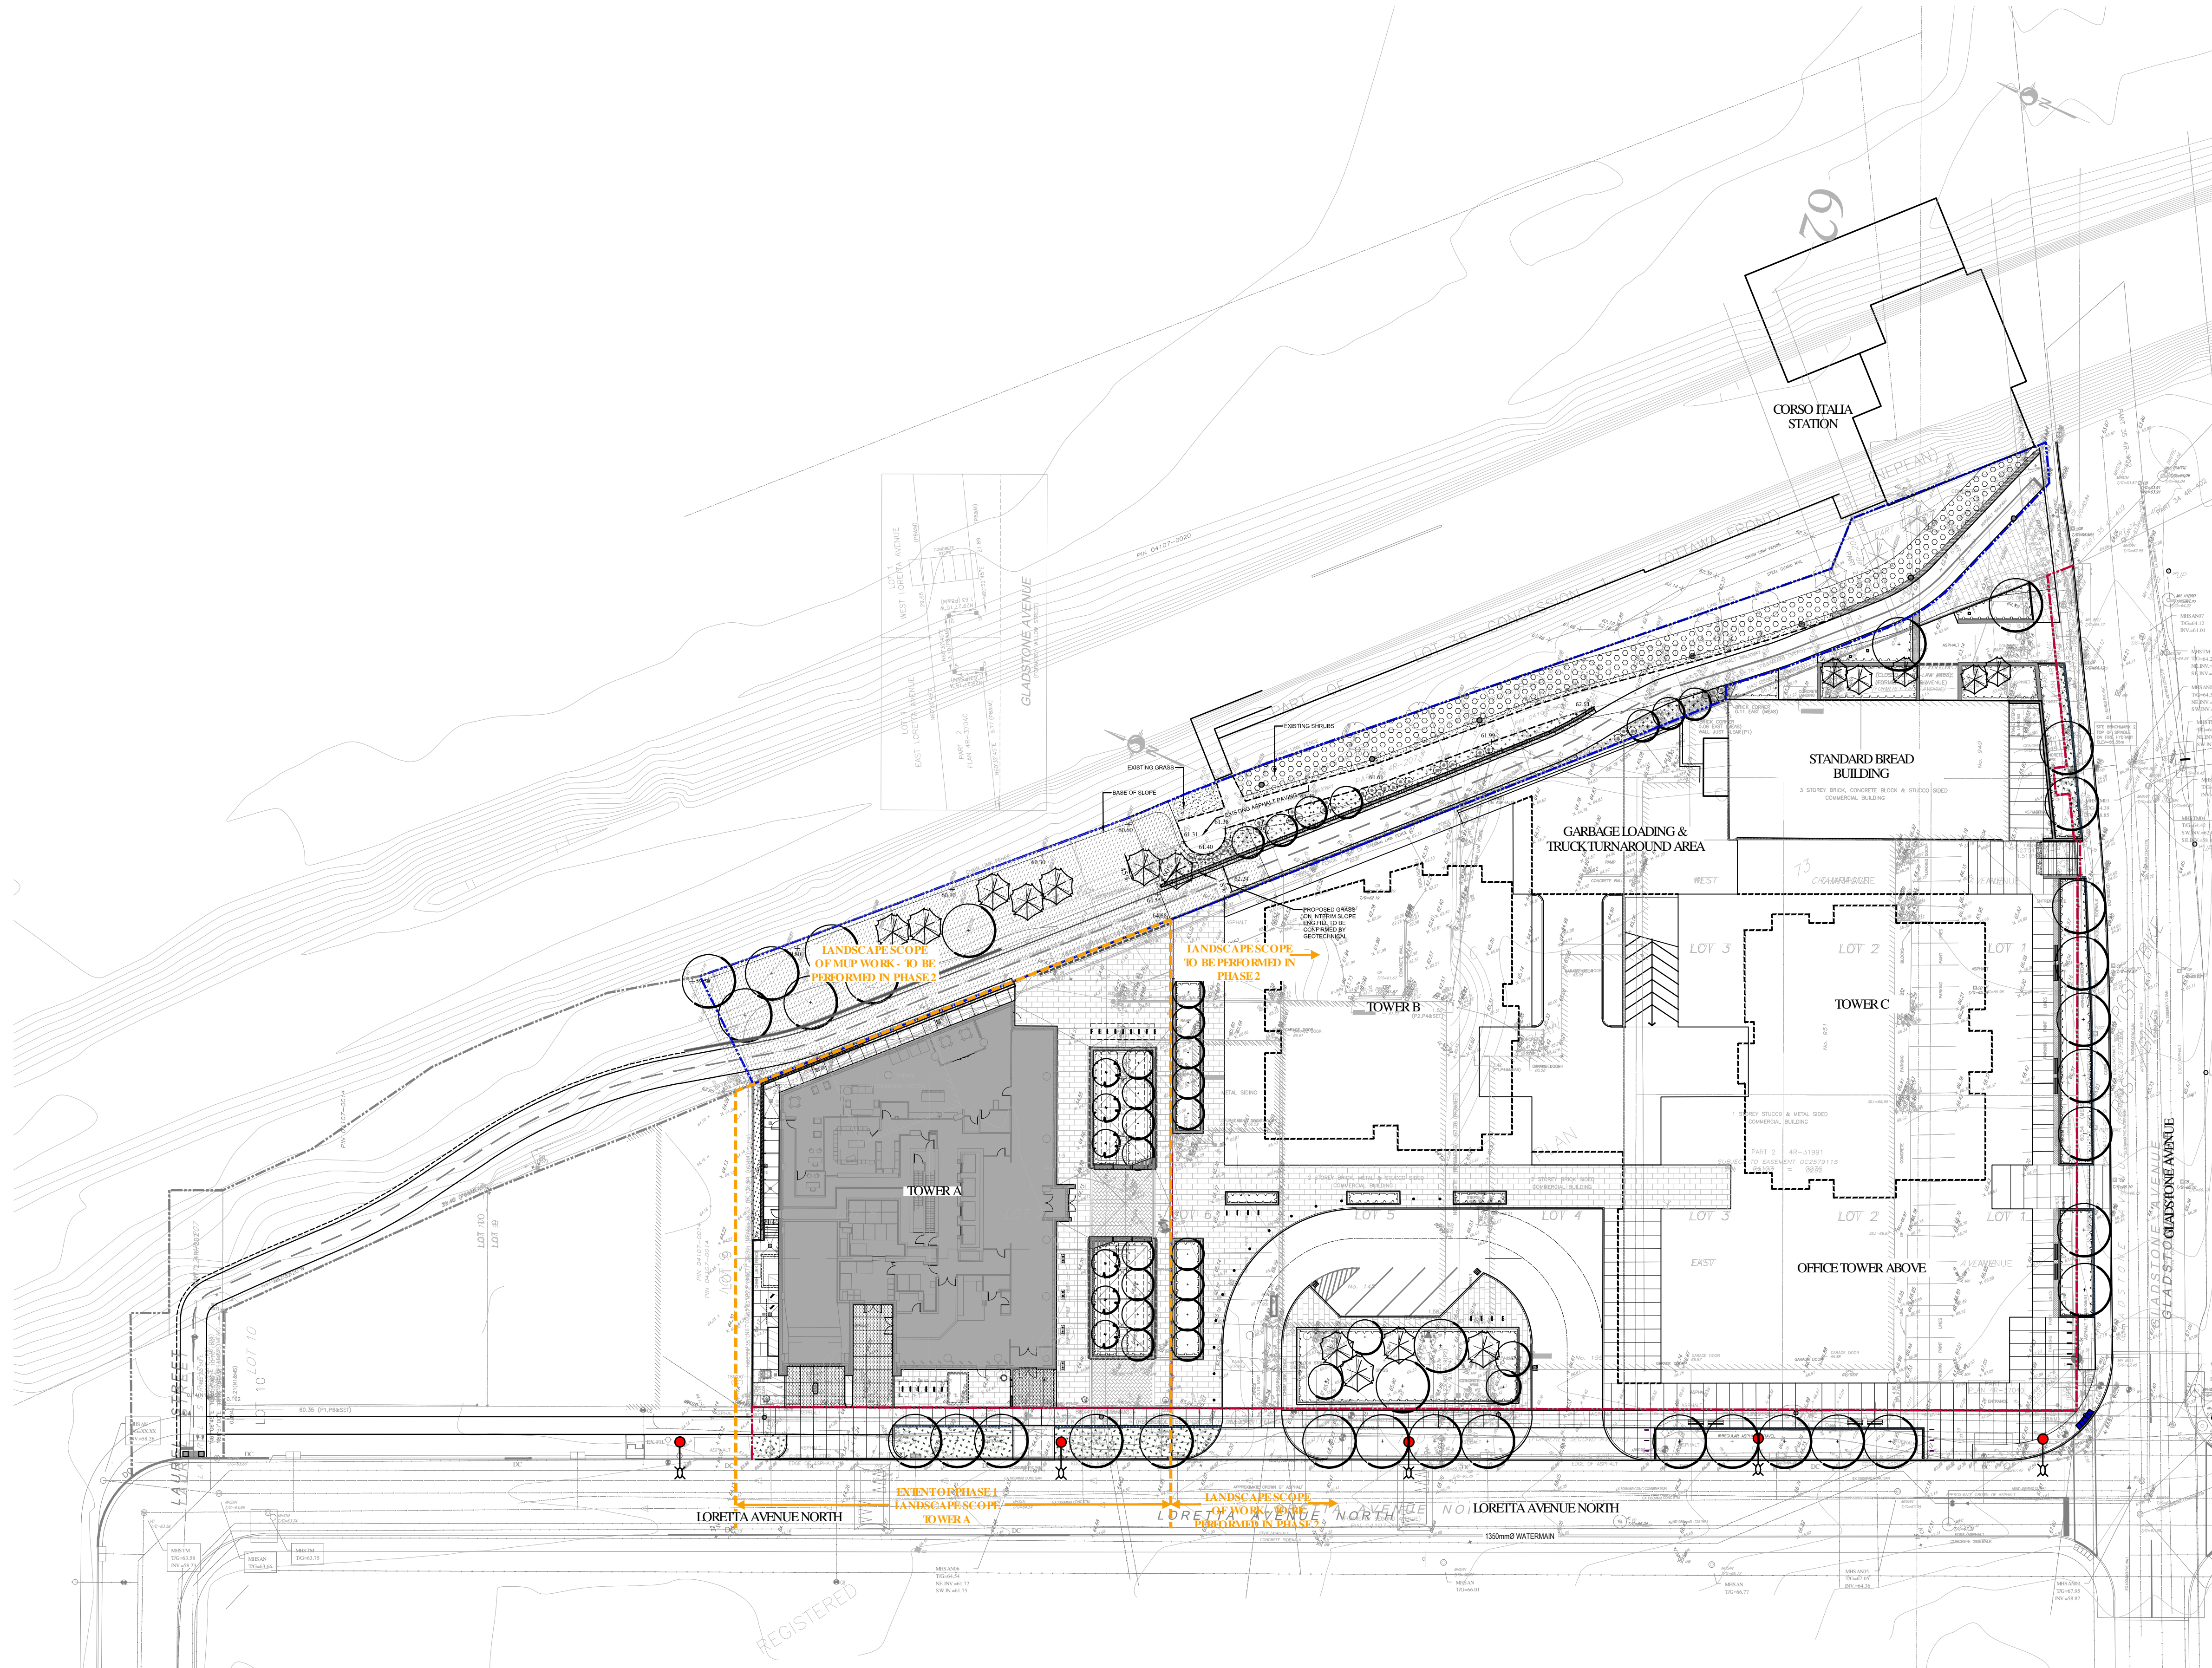

NOTE REGARDING SNOW REMOVAL:
Snow removal operations to be coordinated with
Building Management Maintenance Services. Snow to
be transferred off site.

GENERAL NOTES:

1. All measurements in millimeters unless specified otherwise. Do not scale drawing. All drawings to be read in conjunction with written specifications.
2. Copyright reserved. This drawing is the exclusive property of CSW Landscape Architects Ltd. and shall not be used without the consent thereof.
3. This Drawing may not be used for construction until signed by the landscape architect. It is the responsibility of the contractor to:
 - check and verify all dimensions on site;
 - report all errors and/or omissions to the landscape architect;
 - comply with all pertinent codes and by-laws;
 - check and verify locations of all underground services with all local utilities prior to any digging.
4. Minimum soil volume required for trees:

No.	Revision	Date
19	ISSUED FOR 34-storey SPA Revision	4 MAY 2026
18	ISSUED FOR CM RFP	26 FEB 2026
17	RE-ISSUED FOR TENDER	04 NOV 2025
16	ISSUED FOR TENDER	08 JUL 2025
15	ISSUED FOR CD 99%	07 JUL 2025
14	ISSUED FOR CD 66%	03 APR 2025
13	RE-ISSUED FOR SPA	31 JAN 2025
12	RE-ISSUED FOR SPA	20 NOV 2024
11	RE-ISSUED FOR SPA	30 AUG 2024
10	RE-ISSUED FOR SPA	18 APR 2024
9	RE-ISSUED FOR SPA	21 AUG 2023
8	RE-ISSUED FOR SPA	22 FEB 2023
7	RE-ISSUED FOR SPA	15 SEP 2022
6	RE-ISSUED FOR SPA	01 MAR 2022
5	RE-ISSUED FOR SPA	17 DEC 2021
4	ISSUED FOR SPC	21 APR 2021
3	ISSUED FOR SPC	09 APR 2021
2	ISSUED FOR SPA / COORD.	17 OCT 2020
1	ISSUED FOR SPA / REZONING	08 AUG 2019

North:

Stamp:

C S W

Landscape Architecture
Urban Design
Site Planning
Recreation and Park Planning
Project Management

319 McRae Avenue, Suite 502, Ottawa, Ontario, K1Z 0B9
Tel: (613) 729-4536

CLV GROUP
DEVELOPMENTS

PBC GROUP



Project:
**951 Gladstone Avenue &
145 Loretta Avenue North**

OTTAWA, ONTARIO

Drawing:
**SITE PLAN
TOWER A**

Scale: 1:400	Date: July 2019
Design By: CM	Drawn By: AB
Project Number: 1987-01	Sheet Number: L1.0

LEGEND

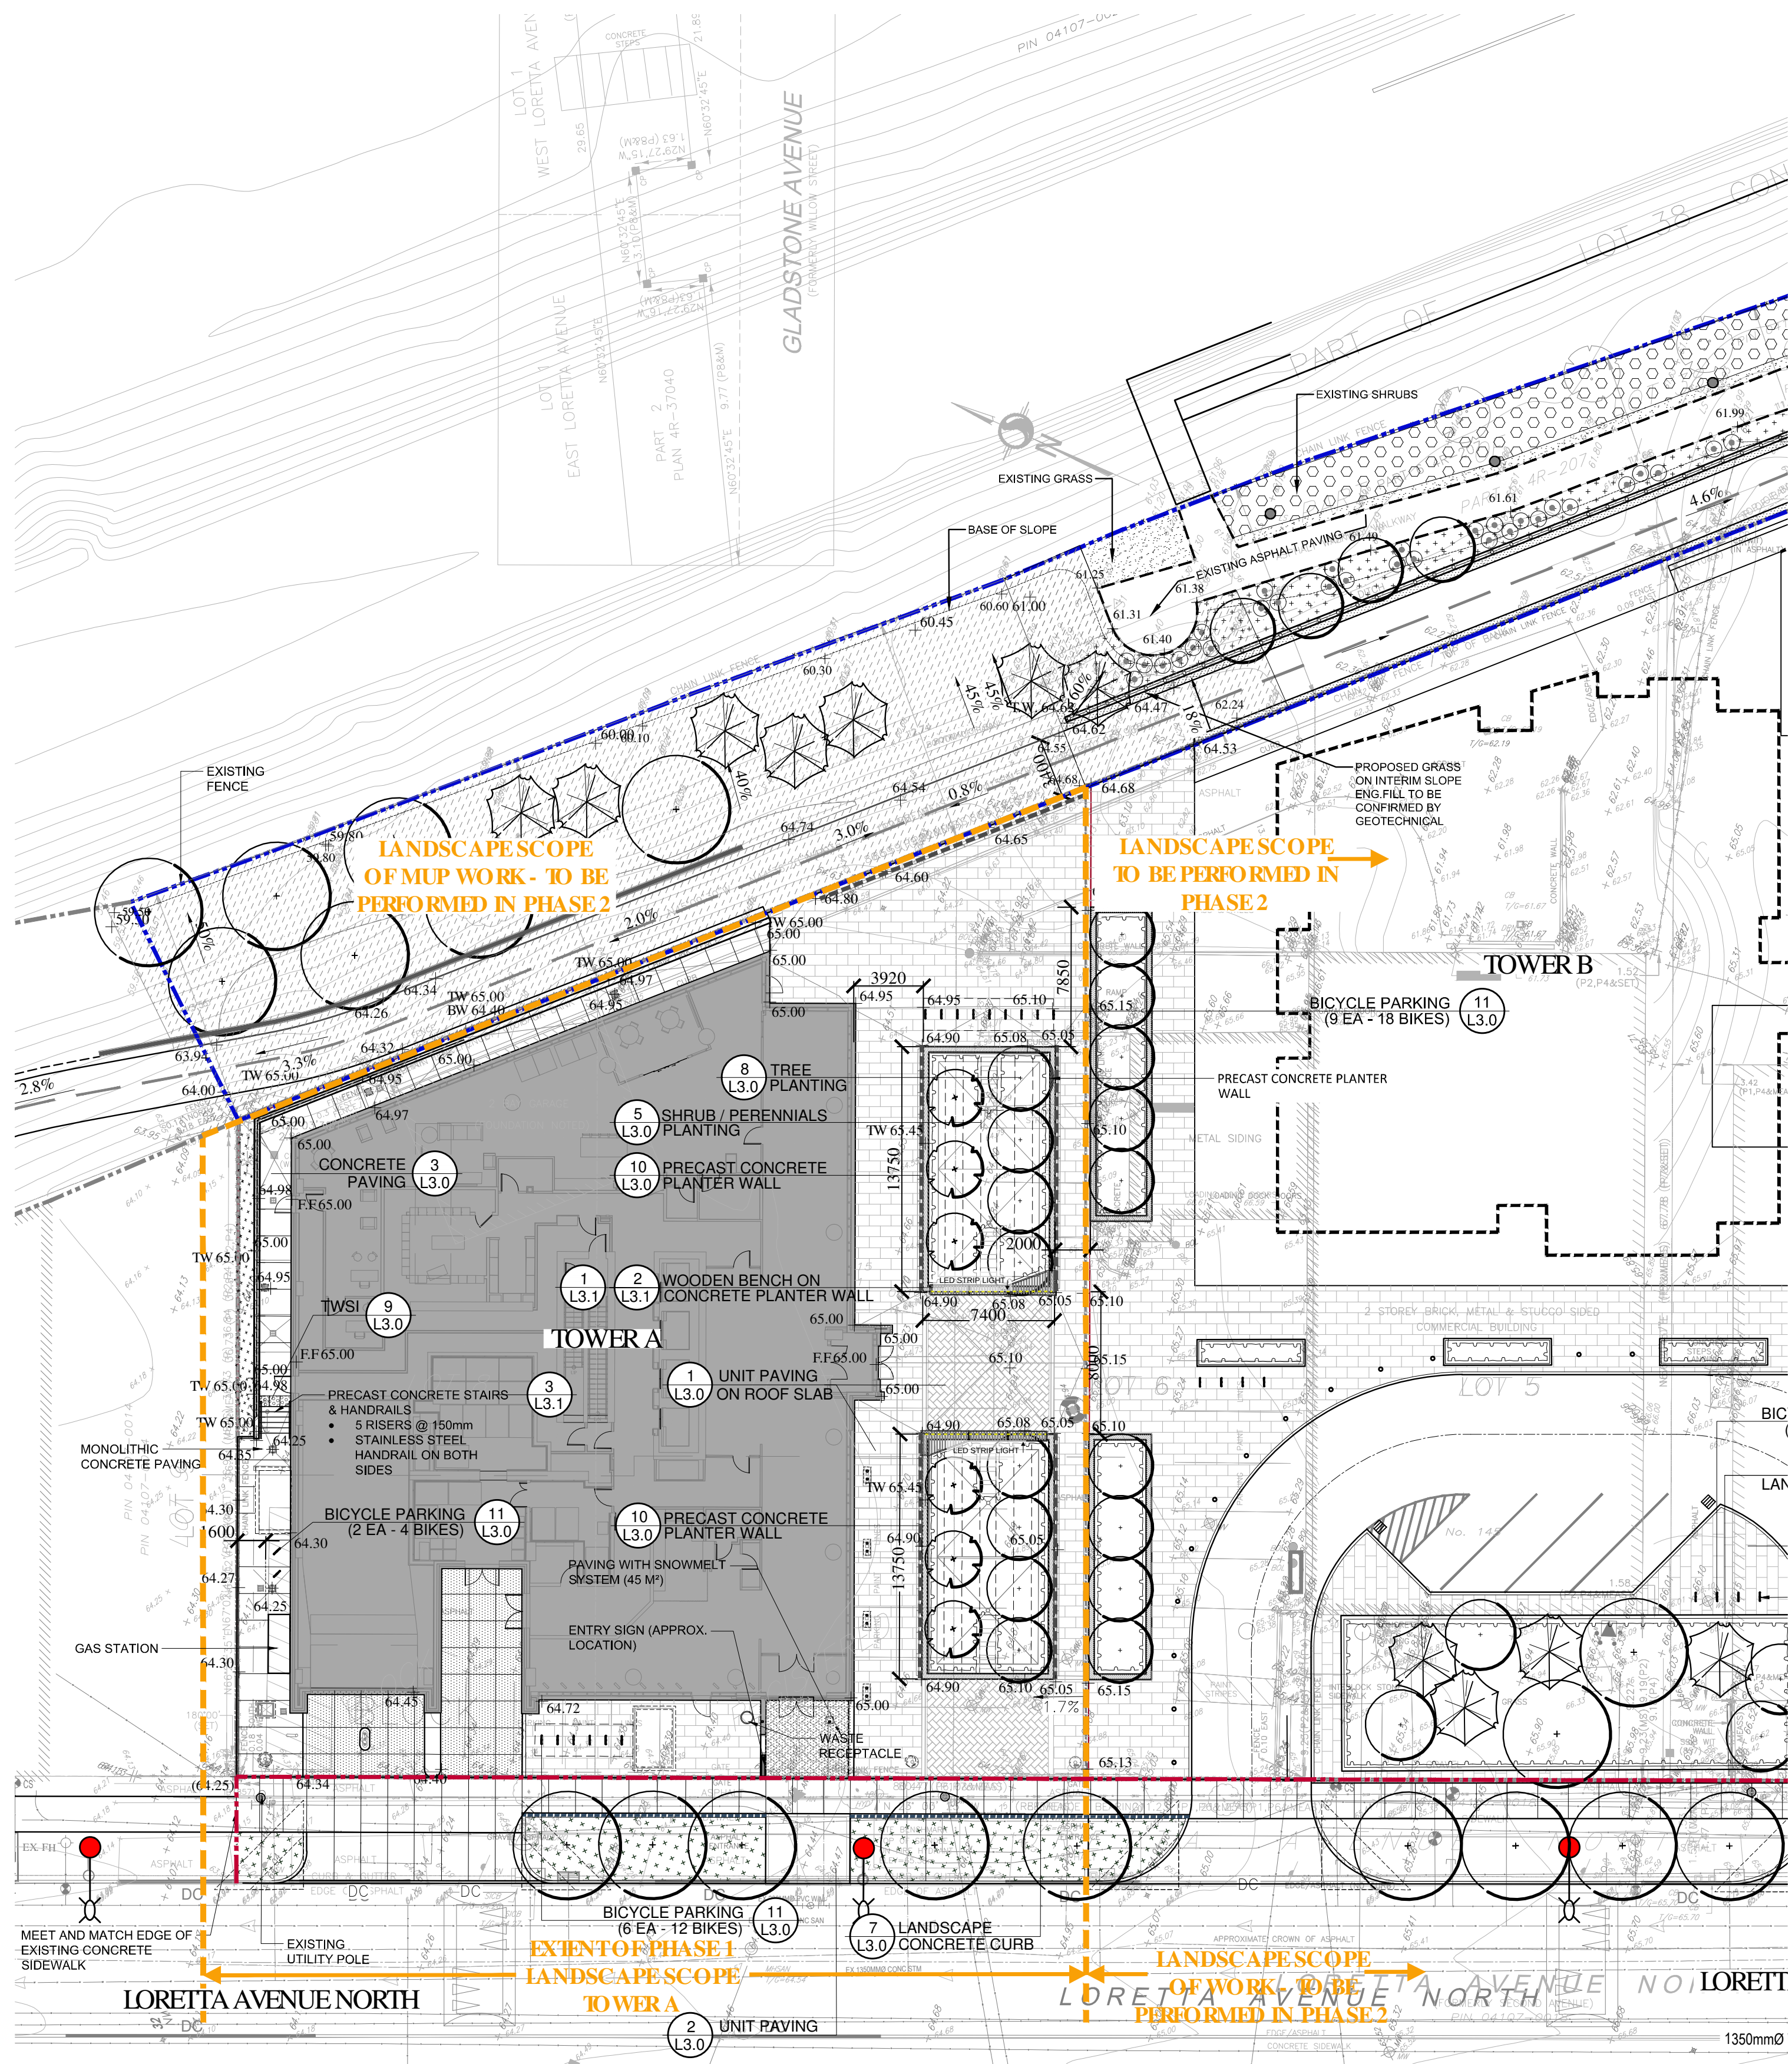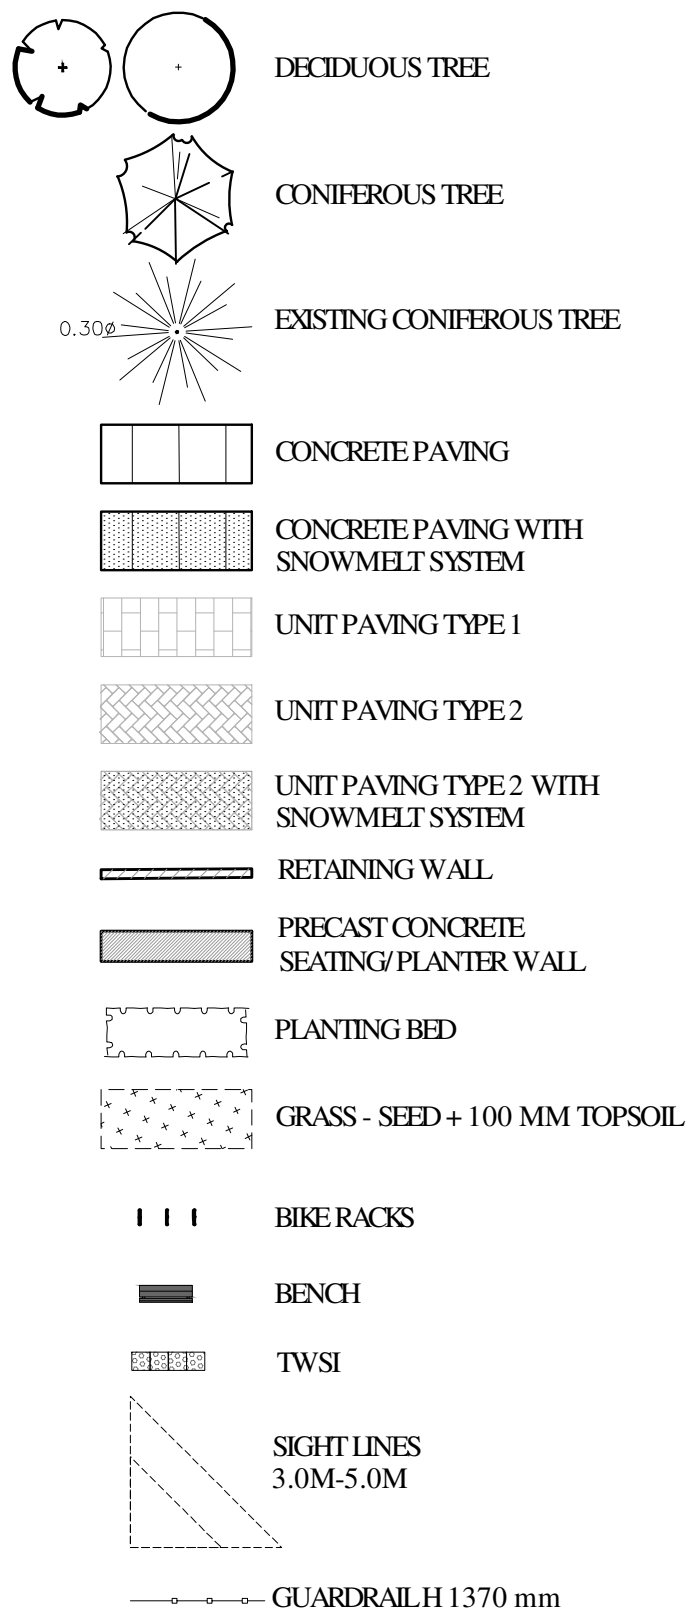


NOTE REGARDING SNOW REMOVAL:
Snow removal operations to be coordinated with
Building Management Maintenance Services. Snow to
be transferred off site.

GENERAL NOTES:

- All measurements in millimeters unless specified otherwise. Do not scale drawing. All drawings to be read in conjunction with written specifications.
- Copyright reserved. This drawing is the exclusive property of CSW Landscape Architects Ltd. and shall not be used without the consent thereof.
- This Drawing may not be used for construction until signed by the landscape architect. It is the responsibility of the contractor to:
 - check and verify all dimensions on site;
 - report all errors and/or omissions to the landscape architect;
 - comply with all pertinent codes and by-laws;
 - check and verify locations of all underground services with all local utilities prior to any digging.
- Minimum soil volume required for trees:

Tree Type / Size	Single Tree Soil Volume (m ³)	Multiple Tree Soil Volume (m ³ /tree)
Ornamental	15	9
Columnar	15	9
Small	20	12
Medium	25	15
Large	30	18
Conifer	25	15

19	ISSUED FOR 34-storey SPA Revision	4 MAY 2026
18	ISSUED FOR CM RFP	26 FEB 2026
17	RE-ISSUED FOR TENDER	04 NOV 2025
16	ISSUED FOR TENDER	08 JUL 2025
15	ISSUED FOR CD 99%	07 JUL 2025
14	ISSUED FOR CD 66%	03 APR 2025
13	RE-ISSUED FOR SPA	31 JAN 2025
12	RE-ISSUED FOR SPA	20 NOV 2024
11	RE-ISSUED FOR SPA	30 AUG 2024
10	RE-ISSUED FOR SPA	18 APR 2024
9	RE-ISSUED FOR SPA	21 AUG 2023
8	RE-ISSUED FOR SPA	22 FEB 2023
7	RE-ISSUED FOR SPA	15 SEP 2022
6	RE-ISSUED FOR SPA	01 MAR 2022
5	RE-ISSUED FOR SPA	17 DEC 2021
4	ISSUED FOR SPC	21 APR 2021
3	ISSUED FOR SPC	09 APR 2021
2	ISSUED FOR SPA / COORD.	17 OCT 2020
1	ISSUED FOR SPA / REZONING	08 AUG 2019
No.	Revision	Date

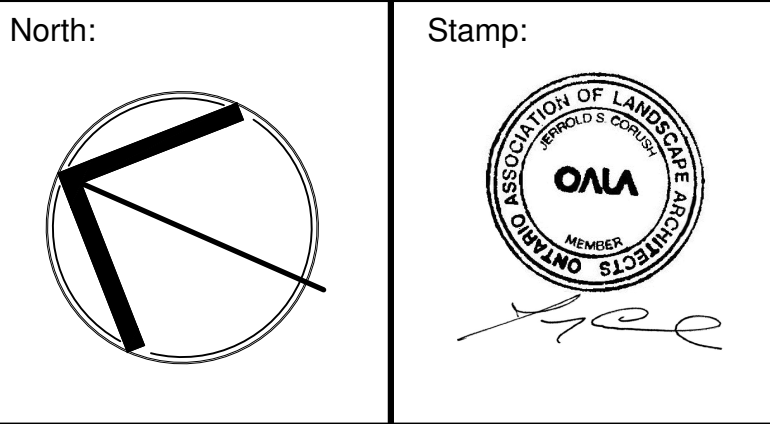

CSW

Landscape Architecture
Urban Design
Site Planning
Recreation and Park Planning
Project Management

319 McRae Avenue, Suite 502, Ottawa, Ontario, K1Z 0B9
Tel: (613) 729-4536

CLV GROUP DEVELOPMENTS

PBC GROUP





Project:
**951 Gladstone Avenue &
145 Loretta Avenue North**

OTTAWA, ONTARIO

Drawing:
**LAYOUT PLAN
TOWER A**

Scale: 1:250	Date: July 2019
Design By: CM	Drawn By: AB
Project Number: 1987-01	Sheet Number: L1.1

PLANT LIST - PHASE I					
KEY	BOTANICAL NAME	COMMON NAME	QTY	SIZE	REMARKS
DECIDUOUS TREES					
AL	AMELANCHIER LAEVIS 'SPRING FLURRY'	SPRING FLURRY SERVICEBERRY	6	2500 MM	MULTI STEM
PT	POPULUS TREMULOIDES	TREMBLING ASPEN	8	60mm CAL.	B&B / W.B
TC	TILIA CORDATA	LITTLE LEAF LINDEN	3	70mm CAL.	B&B / W.B
UA	ULMUS AMERICANA 'PIONEER'	PIONEER ELM	2	70mm CAL.	B&B / W.B
SHRUBS					
Jh	JUNIPERUS HORIZONTALIS 'PLUMOSA COMPACTA'	COMPACT ANDORA JUNIPER	32	3 GAL. POT	POT. 750mm O.C.
Ss	SORBARIA SORBIFOLIA 'SEM'	FALSE SPIREA	16	500mm HT.	POT. 900mm O.C.
Ra	RHUS AROMATICA 'GRO-LOW'	GRO-LOW FRAGRANT SUMAC	100	1 GAL. POT	POT. 600mm O.C.
PERENNIALS AND GRASSES					
cm	CAREX MUSKINGUMENSIS	PALM SEDGE GRASS	40	1 GAL. POT	POT. 600mm O.C.
dc	DESCHAMPsia ESPITOSA	TUFTED HAIR GRASS	40	1 GAL. POT	POT. 600mm O.C.
ge	GERANIUM MACRO. 'SPESSART'	BIGROOT GERANIUM	44	1 GAL. POT	POT. 600mm O.C.
hh	HELIOSIS HELIANTHOIDES	FALSE SUNFLOWER	14	1 GAL. POT	POT. 600mm O.C.
he	HEMEROCALLIS BALTIMORE ORIOLE	DAILLY ORANGE	33	1 GAL. POT	POT. 600mm O.C.
rh	RUDBECKIA HIRTA	BLACK-EYED SUSAN	12	1 GAL. POT	POT. 600mm O.C.
sh	SPOROBOLUS HETEROLEPIAS	PRAIRIE DROPSEED	40	1 GAL. POT	POT. 600mm O.C.
ss	SCHIZACHYRIUM SCOPARIUM	LITTLE BLUESTEM	40	1 GAL. POT	POT. 600mm O.C.
NOTE - MUP PLANTING NOT INCLUDED IN PHASE I WORK					

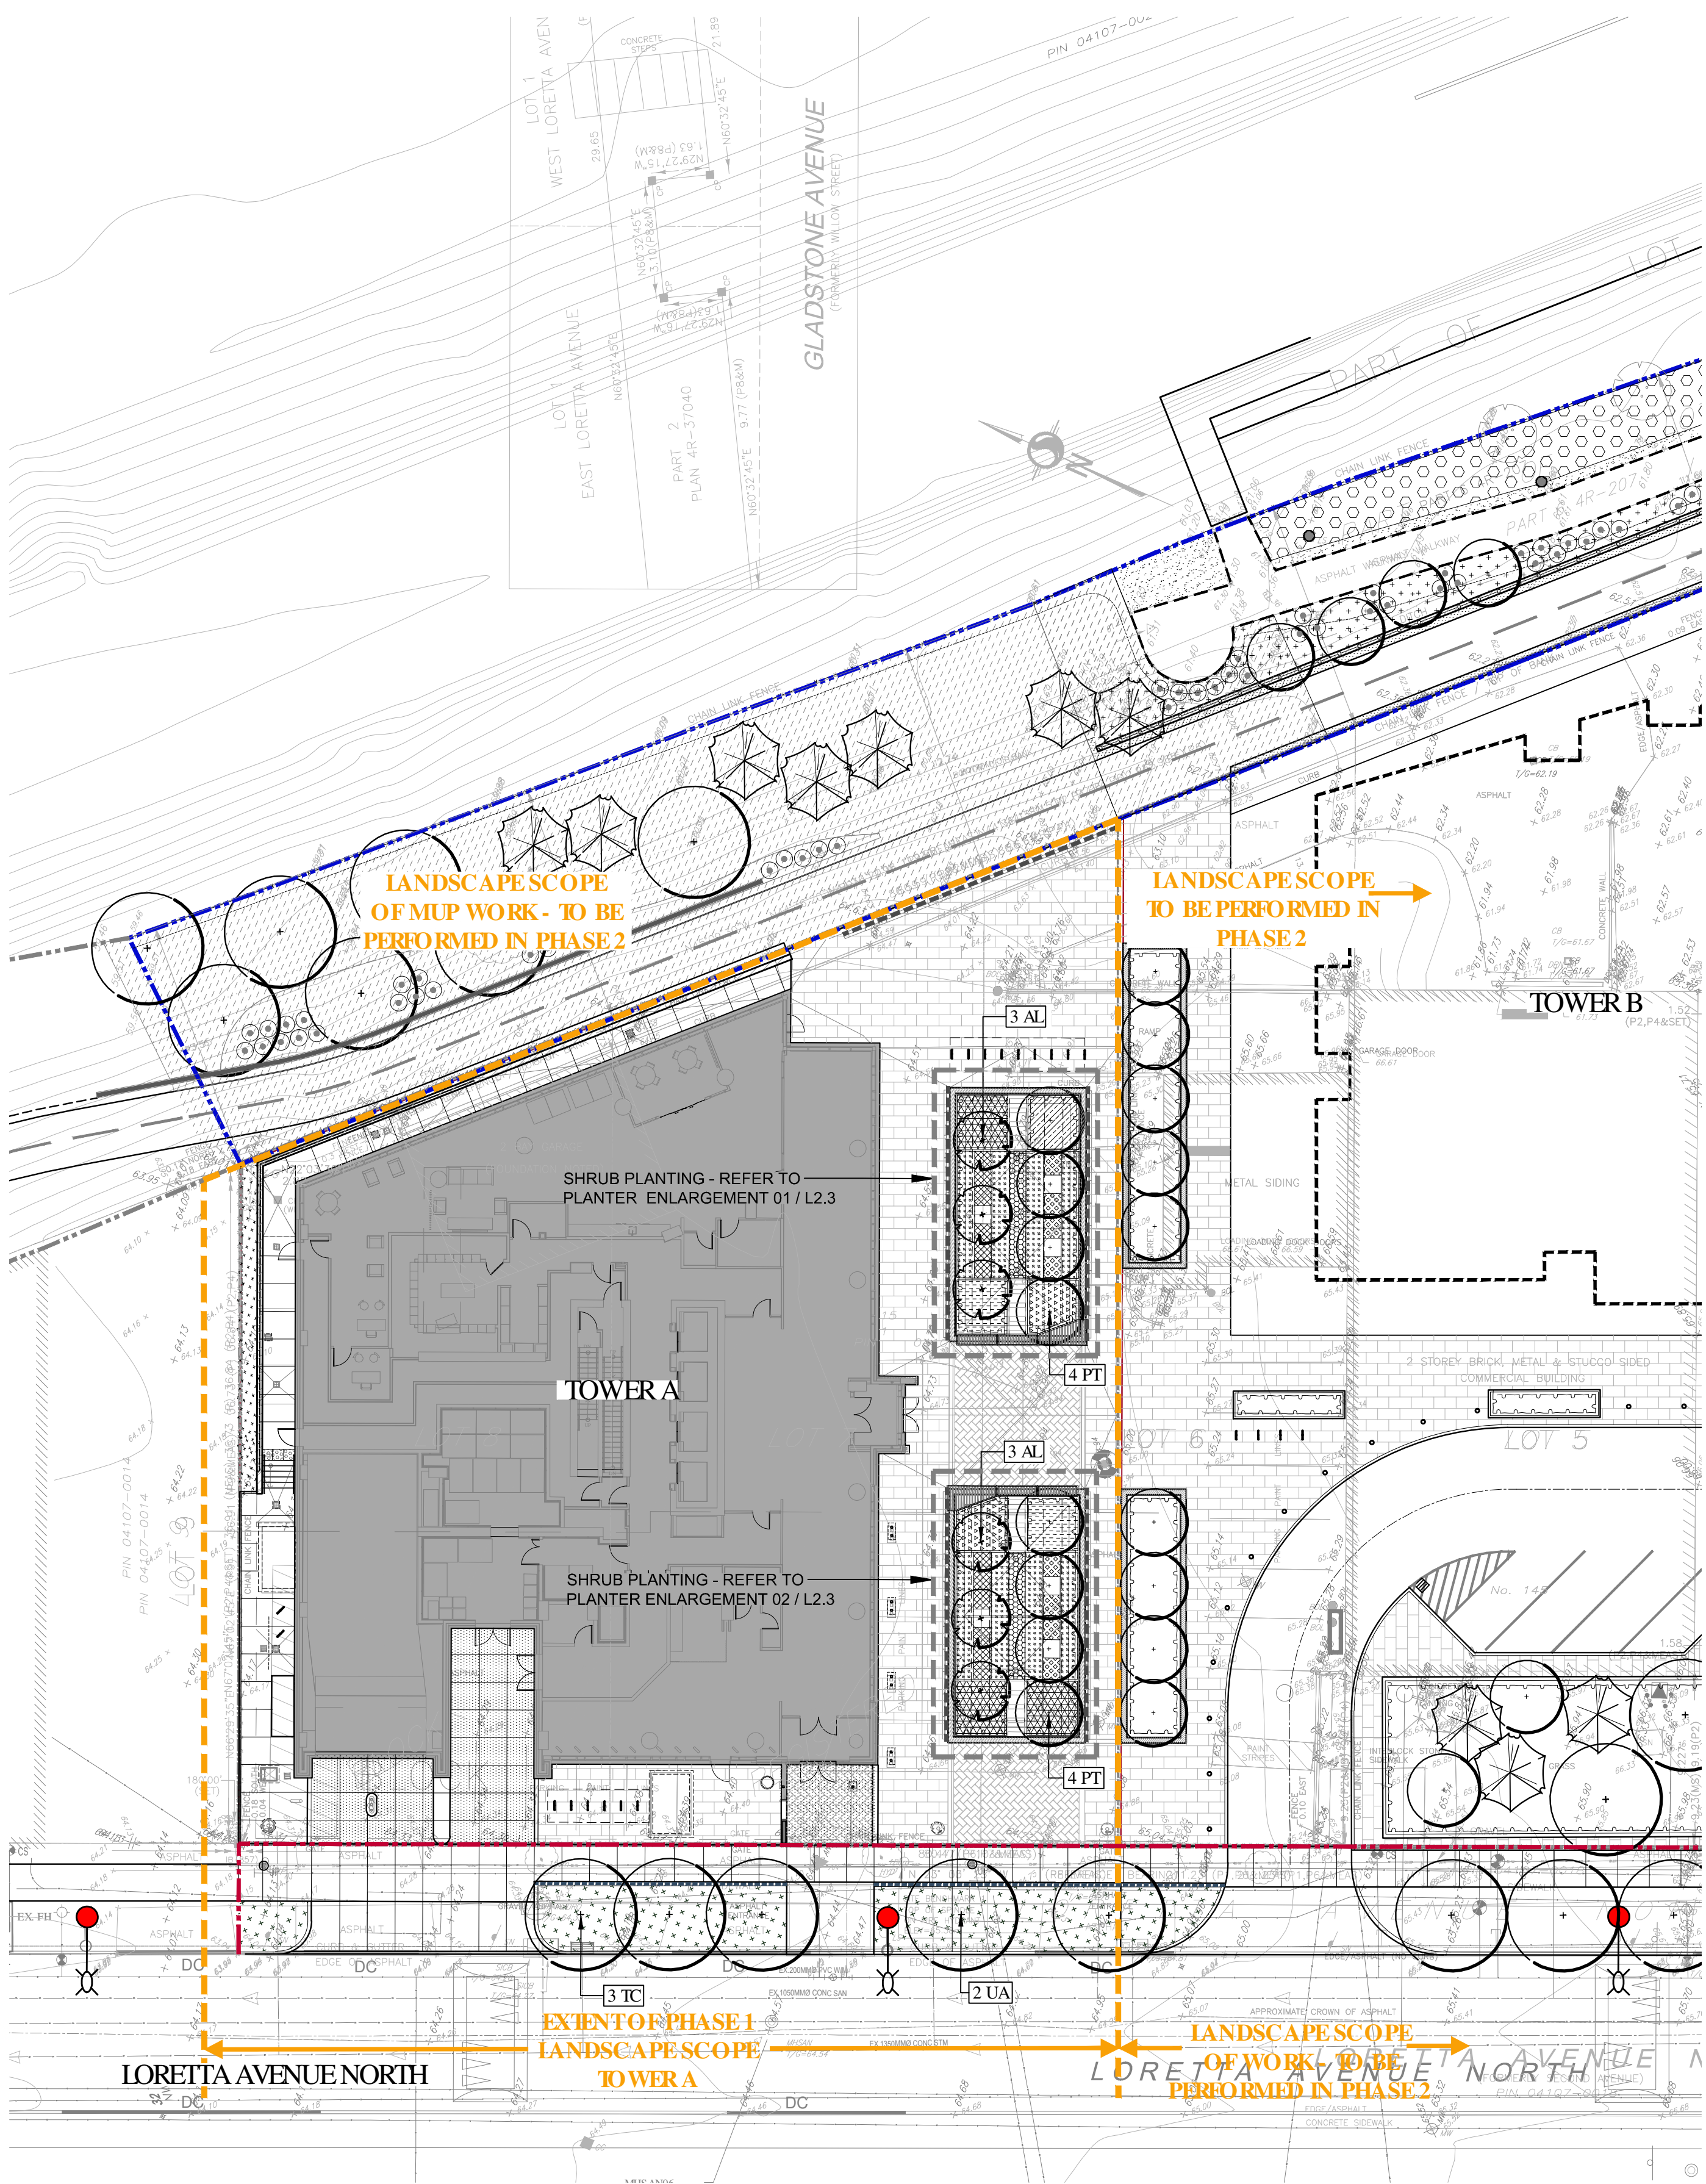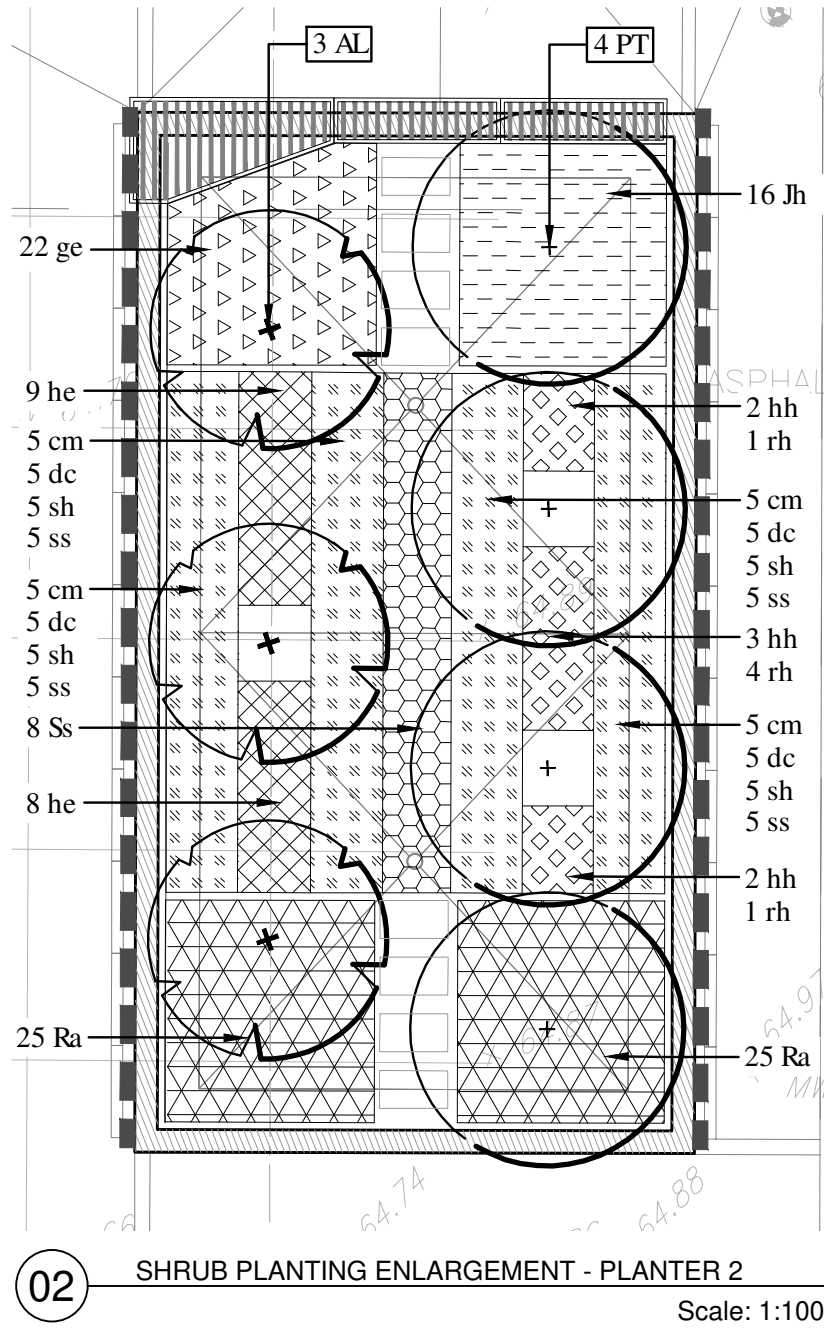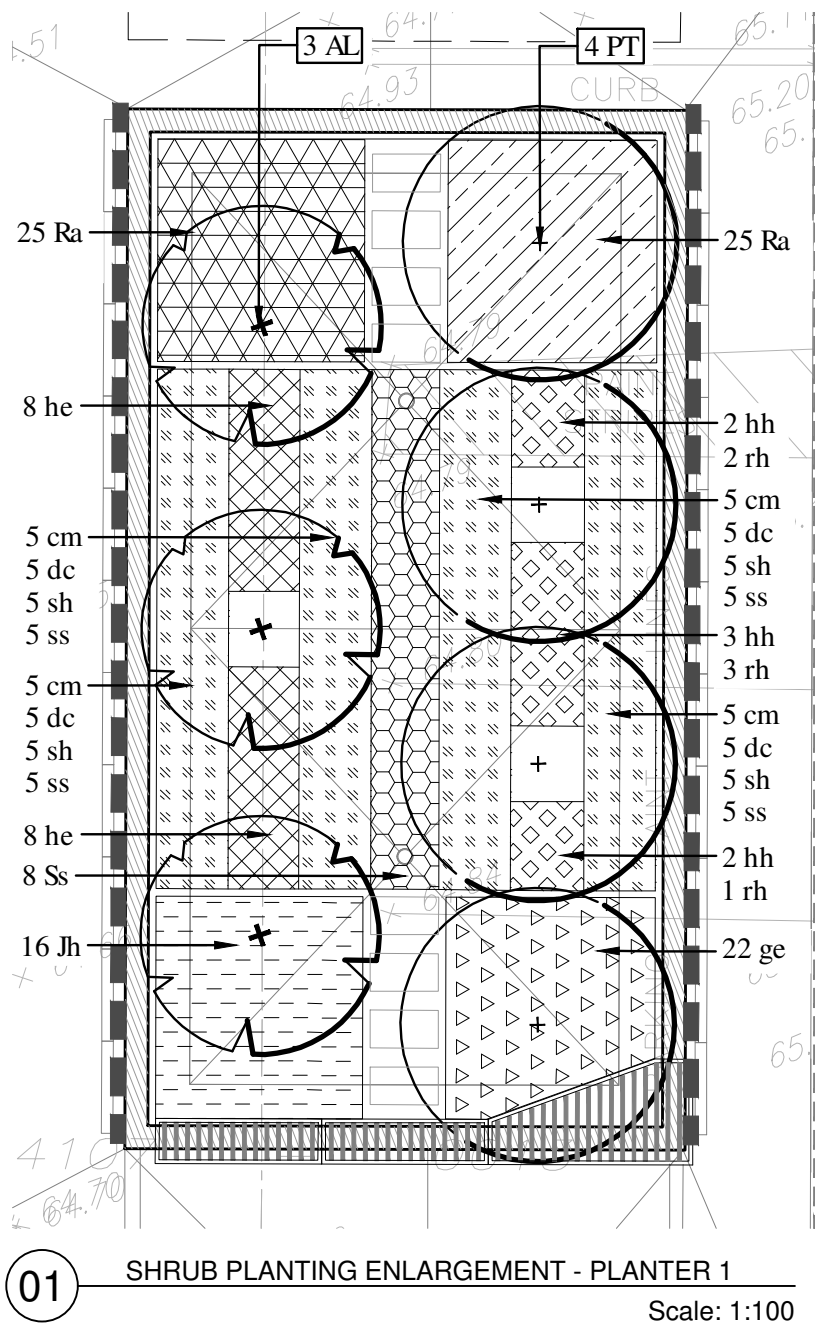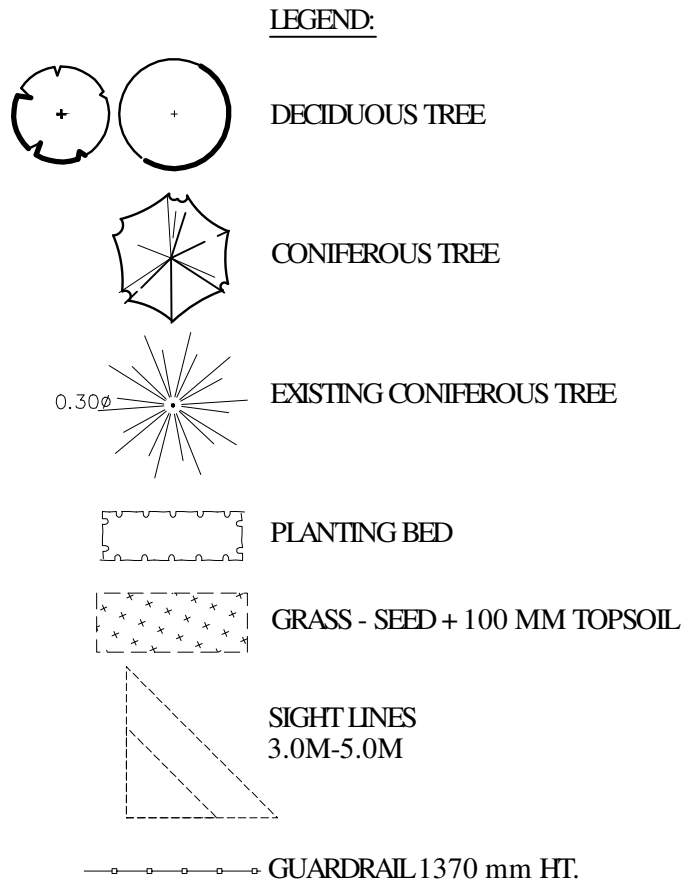


NOTE REGARDING SNOW REMOVAL:
Snow removal operations to be coordinated with Building Management Maintenance Services. Snow to be transferred off site.

GENERAL NOTES:

- All measurements in millimeters unless specified otherwise. Do not scale drawing. All drawings to be read in conjunction with written specifications.
- Copyright reserved. This drawing is the exclusive property of CSW Landscape Architects Ltd. and shall not be used without the consent thereof.
- This Drawing may not be used for construction until signed by the landscape architect. It is the responsibility of the contractor to:
 - check and verify all dimensions on site;
 - report all errors and/or omissions to the landscape architect;
 - comply with all pertinent codes and by-laws;
 - check and verify locations of all underground services with all local utilities prior to any digging.
- Minimum soil volume required for trees:

Tree Type / Size	Single Tree Soil Volume (m ³)	Multiple Tree Soil Volume (m ³ /tree)
Ornamental	15	9
Columnar	15	9
Small	20	12
Medium	25	15
Large	30	18
Conifer	25	15

19	ISSUED FOR 34-storey SPA Revision	4 MAY 2026
18	ISSUED FOR CM RFP	26 FEB 2026
17	RE-ISSUED FOR TENDER	04 NOV 2025
16	ISSUED FOR TENDER	08 JUL 2025
15	ISSUED FOR CD 99%	07 JUL 2025
14	ISSUED FOR CD 66%	03 APR 2025
13	RE-ISSUED FOR SPA	31 JAN 2025
12	RE-ISSUED FOR SPA	20 NOV 2024
11	RE-ISSUED FOR SPA	30 AUG 2024
10	RE-ISSUED FOR SPA	18 APR 2024
9	RE-ISSUED FOR SPA	21 AUG 2023
8	RE-ISSUED FOR SPA	22 FEB 2023
7	RE-ISSUED FOR SPA	15 SEP 2022
6	RE-ISSUED FOR SPA	01 MAR 2022
5	RE-ISSUED FOR SPA	17 DEC 2021
4	ISSUED FOR SPC	21 APR 2021
3	ISSUED FOR SPC	09 APR 2021
2	ISSUED FOR SPA / COORD.	17 OCT 2020
1	ISSUED FOR SPA / REZONING	08 AUG 2019
No.	Revision	Date

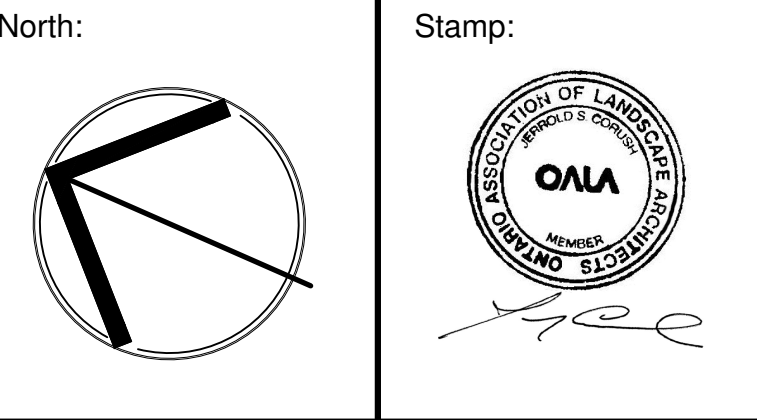

CSW

Landscape Architecture
Urban Design
Site Planning
Recreation and Park Planning
Project Management

319 McRae Avenue, Suite 502, Ottawa, Ontario, K1Z 0B9
Tel: (613) 729-4536

CLV GROUP DEVELOPMENTS

PBC GROUP

Project:
951 Gladstone Avenue & 145 Loretta Avenue North





OTTAWA, ONTARIO

Drawing:
**PLANTING PLAN
TOWER A**

Scale: 1:250
Date: July 2019

Design By: CM
Drawn By: AB

Project Number: 1987-01
Sheet Number: L1.2

  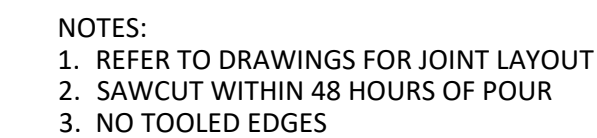 

18	ISSUED FOR 34-storey SPA Revision	4 MAY 2026
17	ISSUED FOR CM RFP	26 FEB 2026
16	RE-ISSUED FOR TENDER	8 DEC 2025
15	ISSUED FOR TENDER	8 JUL 2025
14	ISSUED FOR CD 66%	3 APR 2025
13	RE-ISSUED FOR SPA	31 JAN 2025
12	RE-ISSUED FOR SPA	20 NOV 2024
11	RE-ISSUED FOR SPA	30 AUG 2024
10	RE-ISSUED FOR SPA	18 APR 2024
9	RE-ISSUED FOR SPA	21 AUG 2023
8	RE-ISSUED FOR SPA	22 FEB 2023
7	RE-ISSUED FOR SPA	15 SEP 2022
6	RE-ISSUED FOR SPA	1 MAR 2022
5	RE-ISSUED FOR SPA	17 DEC 2021
4	ISSUED FOR SPC	21 APR 2021
3	ISSUED FOR SPC	09 APR 2021
2	ISSUED FOR SPA / COORD.	17 OCT 2020
1	ISSUED FOR SPA / REZONING	08 AUG 2019
No.	Revision	Date

North:

Stamp:



C S W

- Landscape Architecture
- Urban Design
- Site Planning
- Recreation and Park Planning
- Project Management

319 McRae Avenue, Suite 502, Ottawa, Ontario, K1Z 0B9
Tel: (613) 729-4536



CLV GROUP
DEVELOPMENTS



Project:

951 Gladstone Avenue &
145 Loretta Avenue North

OTTAWA, ONTARIO


Drawing:

LANDSCAPE DETAILS
TOWER A


Scale:	Date:
As Shown	July 2019

Design By:	Drawn By:
CM	JA


Project Number: 1987-01	Sheet Number: L3.0
----------------------------	-----------------------

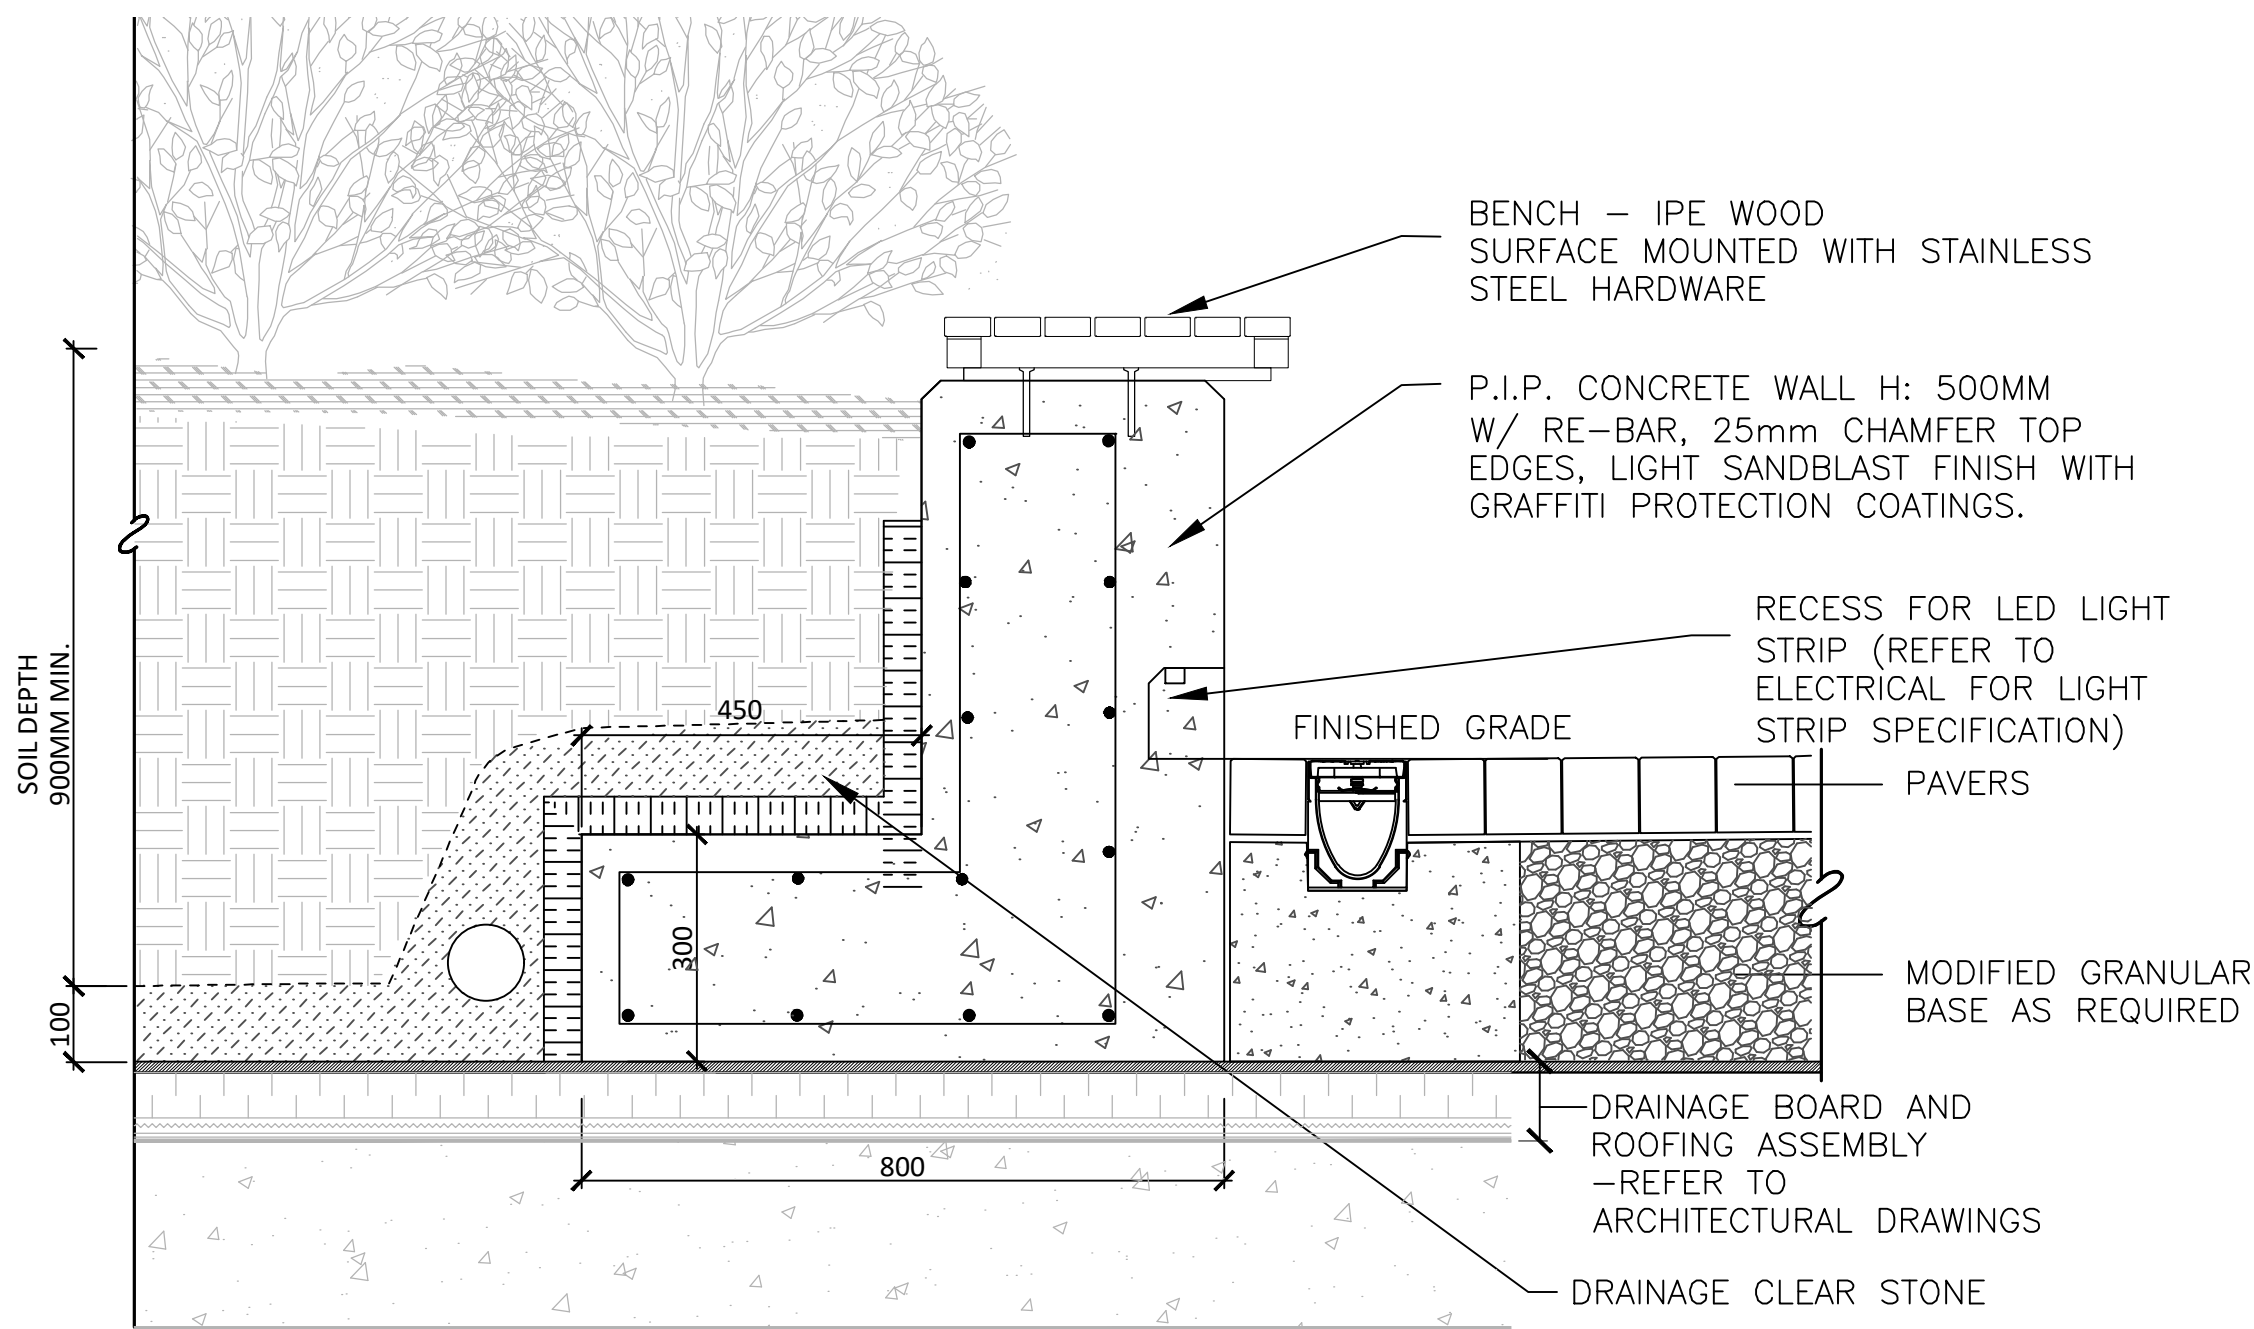

01 WOODEN BENCH ON PLANTER WALL
Scale: 1:10


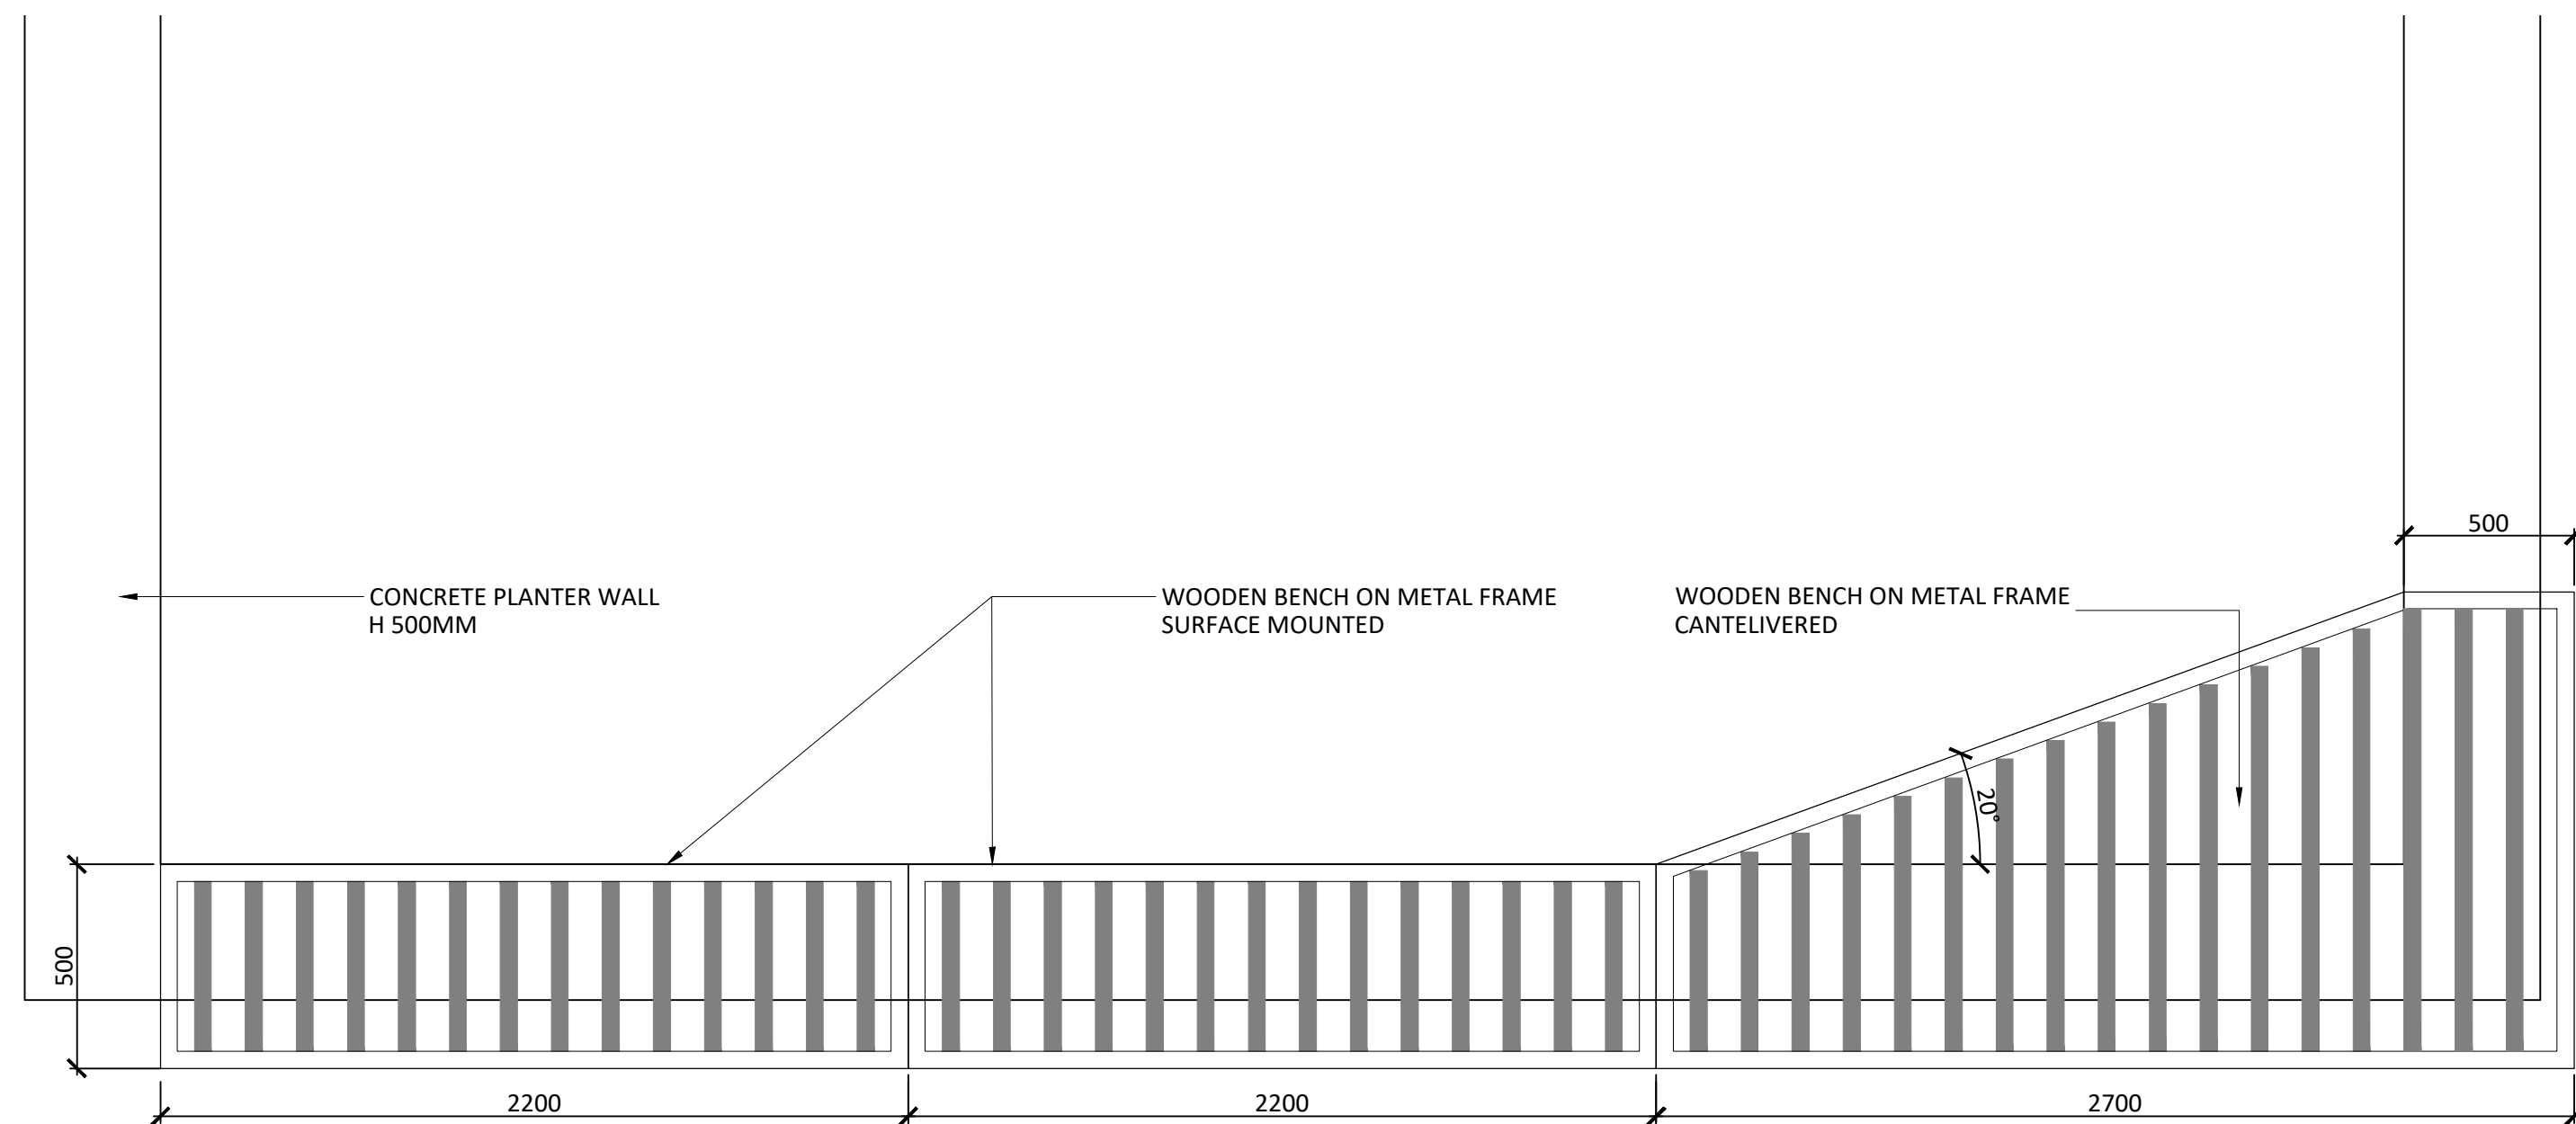


02 WOODEN BENCH SECTIONS ON PLANTER WALL
Scale: 1:20

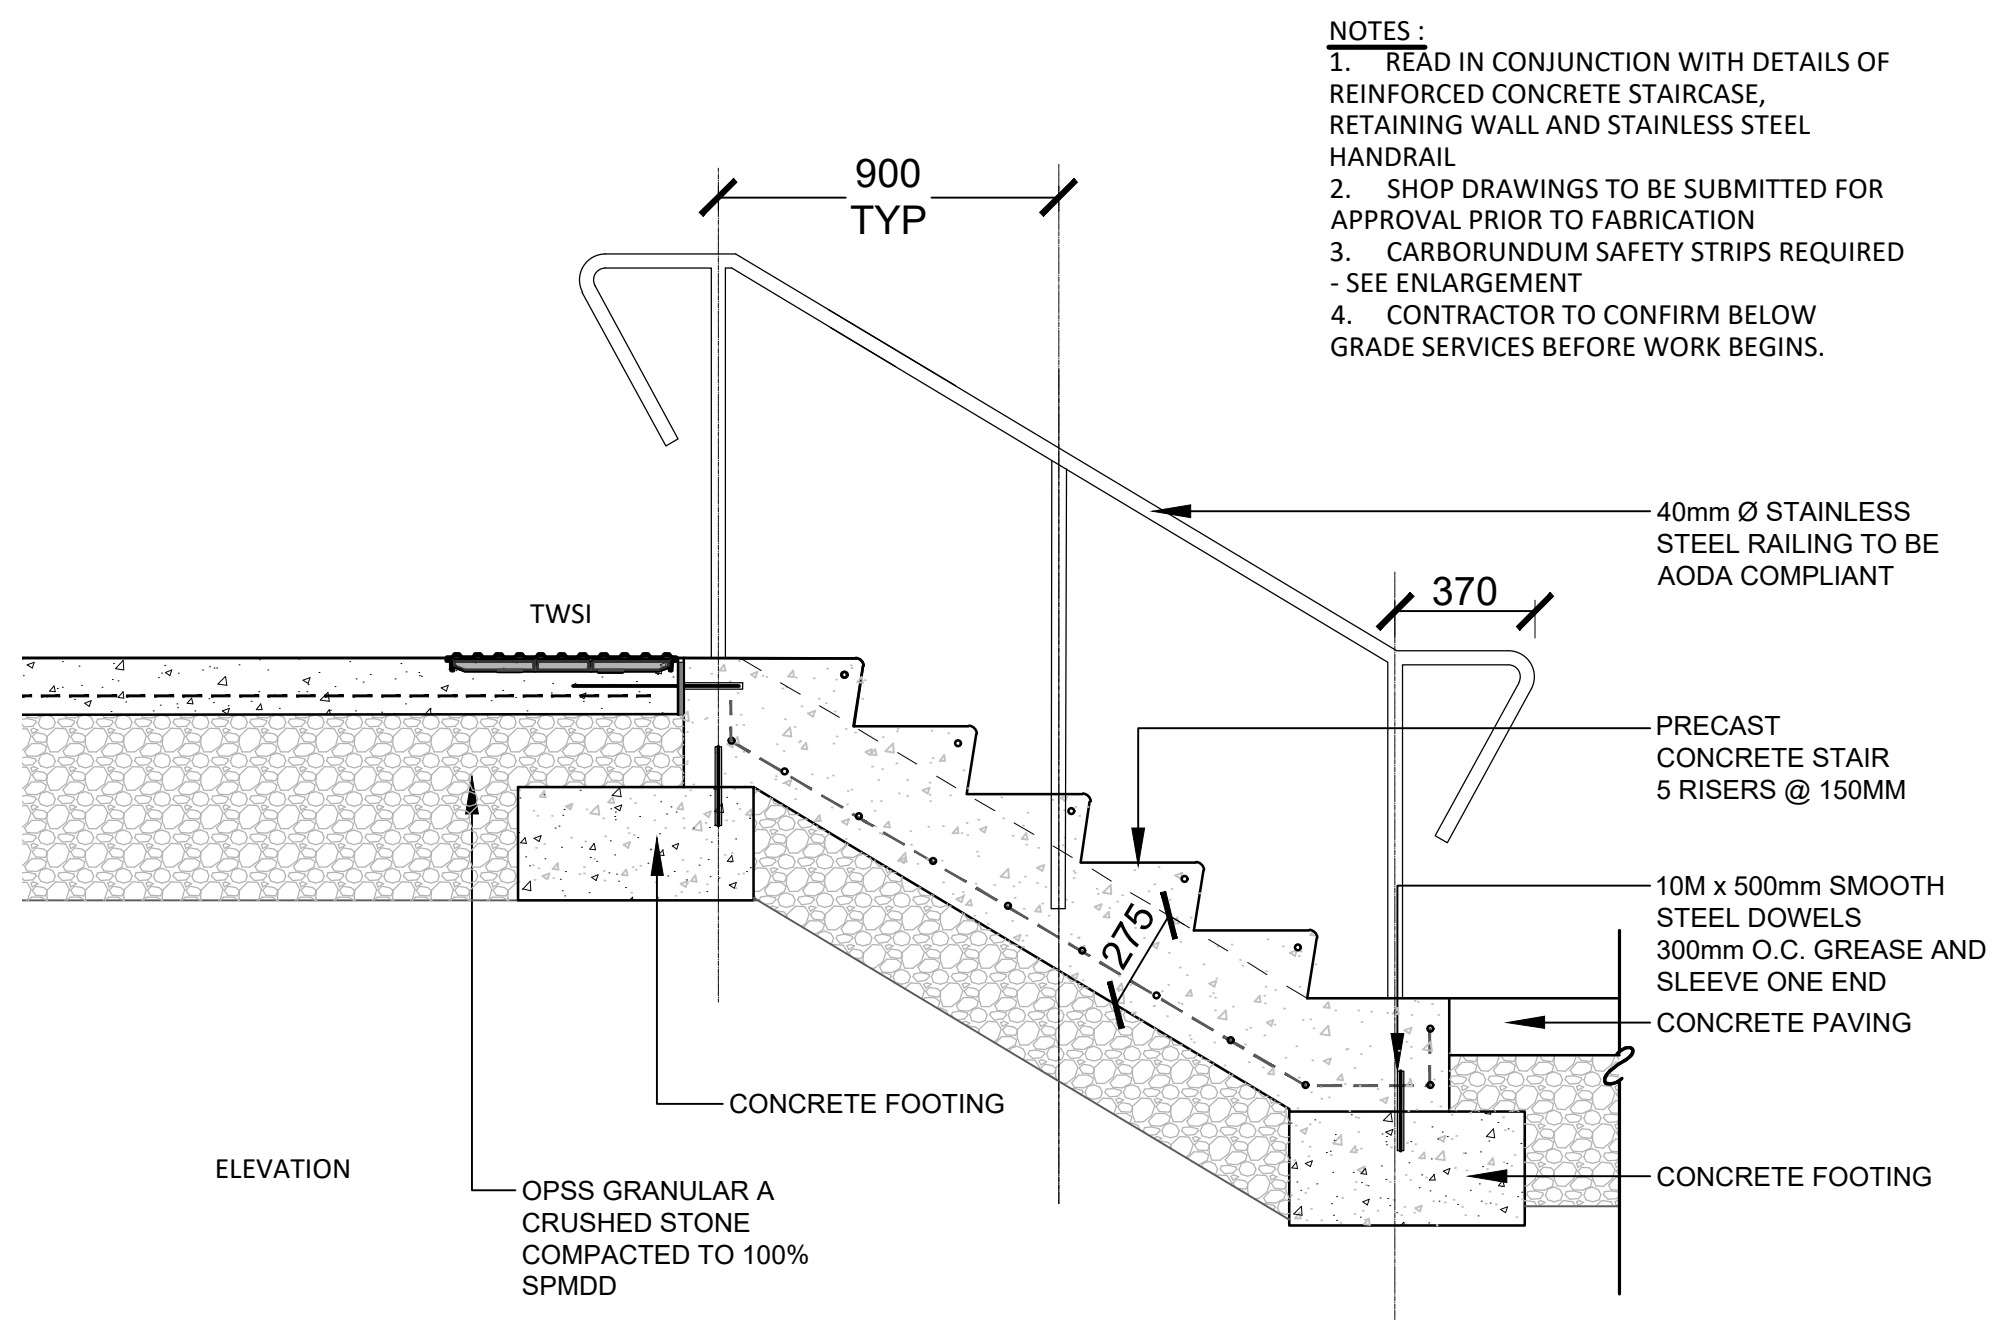

03 CONCRETE STAIRS AND HANDRAILS
Scale: 1:20

- NOTES:
1. READ IN CONJUNCTION WITH DETAILS OF REINFORCED CONCRETE STAIRCASE, RETAINING WALL AND STAINLESS STEEL HANDRAIL
 2. SHOP DRAWINGS TO BE SUBMITTED FOR APPROVAL PRIOR TO FABRICATION
 3. CARBORUNDUM SAFETY STRIPS REQUIRED - SEE ENLARGEMENT
 4. CONTRACTOR TO CONFIRM BELOW GRADE SERVICES BEFORE WORK BEGINS.

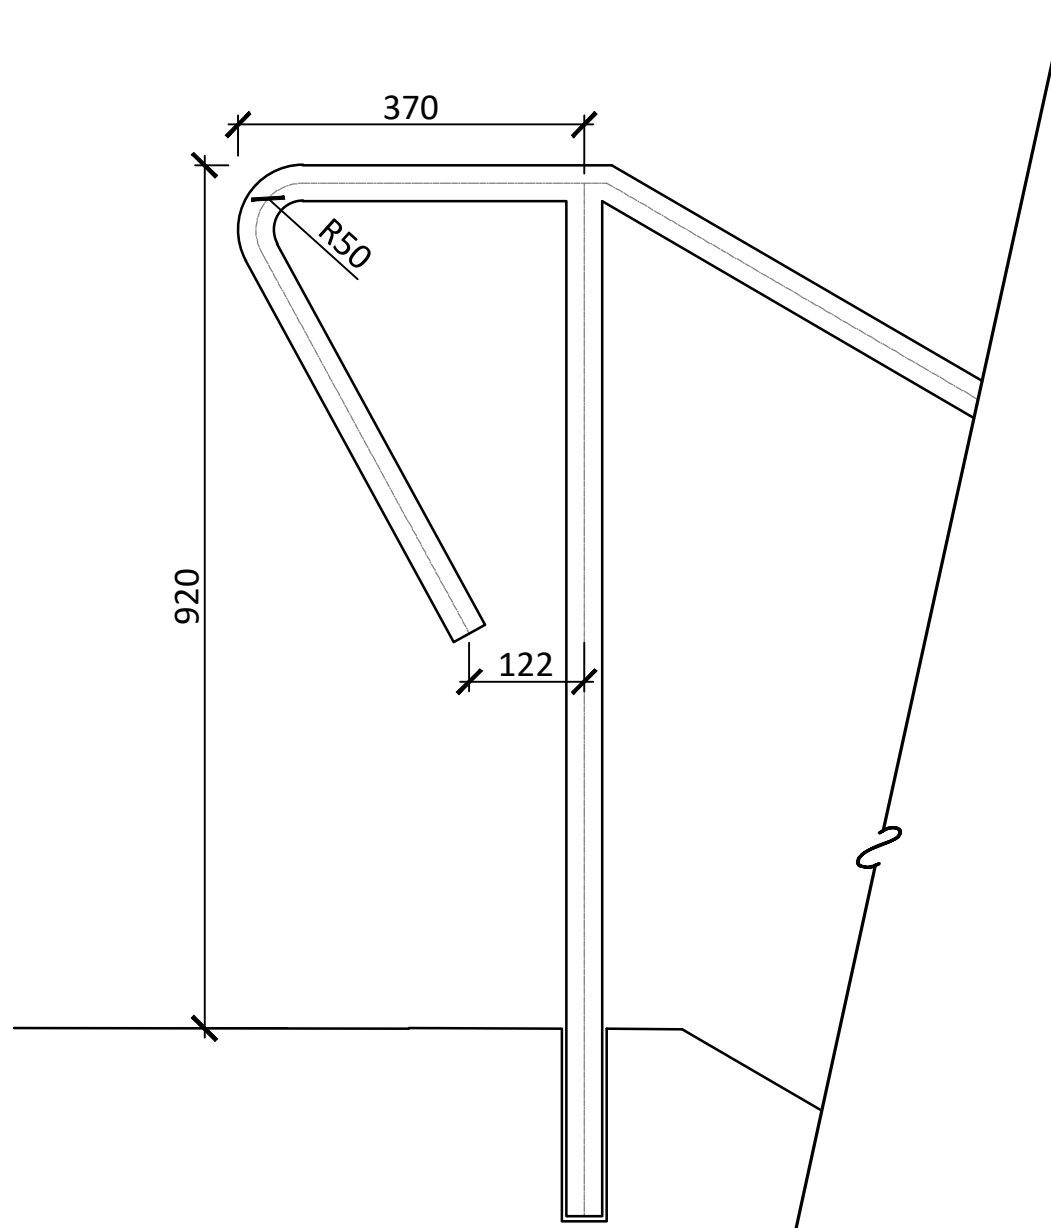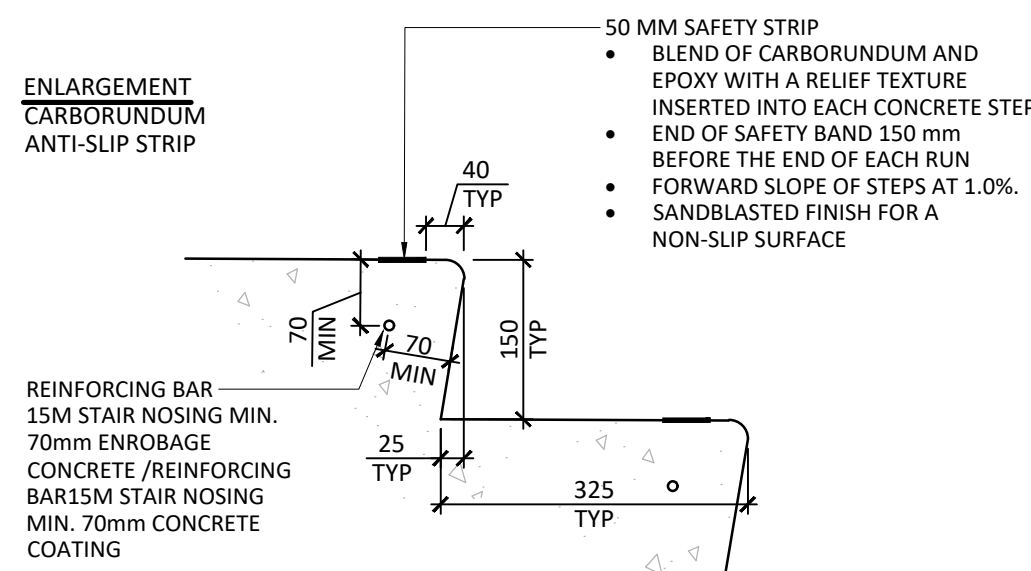

GENERAL NOTES:

1. All measurements in millimeters unless specified otherwise. Do not scale drawing. All drawings to be read in conjunction with written specifications.
2. Copyright reserved. This drawing is the exclusive property of CSW Landscape Architects Ltd. and shall not be used without the consent thereof.
3. This Drawing may not be used for construction until signed by the landscape architect. It is the responsibility of the contractor to:
 - check and verify all dimensions on site;
 - report all errors and/or omissions to the landscape architect;
 - comply with all pertinent codes and by-laws;
 - check and verify locations of all underground services with all local utilities prior to any digging.
4. Minimum soil volume required for trees:

Tree Type / Size	Single Tree Soil Volume (m3)	Multiple Tree Soil Volume (m3/tree)
Ornamental	15	9
Columnar	15	9
Small	20	12
Medium	25	15
Large	30	18
Conifer	25	15

18	ISSUED for 34-storey SPA Revision	4 MAY 2026
17	ISSUED FOR CM RFP	26 FEB 2026
16	RE-ISSUED FOR TENDER	8 DEC 2025
15	ISSUED FOR TENDER	8 JUL 2025
14	ISSUED FOR CD 66%	3 APR 2025
13	RE-ISSUED FOR SPA	31 JAN 2025
12	RE-ISSUED FOR SPA	20 NOV 2024
11	RE-ISSUED FOR SPA	30 AUG 2024
10	RE-ISSUED FOR SPA	18 APR 2024
9	RE-ISSUED FOR SPA	21 AUG 2023
8	RE-ISSUED FOR SPA	22 FEB 2023
7	RE-ISSUED FOR SPA	15 SEP 2022
6	RE-ISSUED FOR SPA	1 MAR 2022
5	RE-ISSUED FOR SPA	17 DEC 2021
4	ISSUED FOR SPC	21 APR 2021
3	ISSUED FOR SPC	09 APR 2021
2	ISSUED FOR SPA / COORD.	17 OCT 2020
1	ISSUED FOR SPA / REZONING	08 AUG 2019
No.	Revision	Date

North:	Stamp:

Landscape Architecture
Urban Design
Site Planning
Recreation and Park Planning
Project Management

319 McRae Avenue, Suite 502, Ottawa, Ontario, K1Z 0B9
Tel: (613) 729-4536

Project:
**951 Gladstone Avenue &
145 Loretta Avenue North**

OTTAWA, ONTARIO

Drawing:
**LANDSCAPE DETAILS
TOWER A**

Scale:	Date:
As Shown	July 2019
Design By:	Drawn By:
CM	JA
Project Number:	Sheet Number:
1987-01	L3.1

GREEN ROOF 8 : PLANT LIST 60M ²			
BOTANICAL NAME	COMMON NAME	NATIVE	HEIGHT / COLOUR
PRE-CULTIVATED MODULES 12 X 12"			
GRASSES	GRASS		
ELYMUS CANADENSIS	CANADA WILD RYE	YES	1.5 M / GREEN- BEIGE
ELYMUS HYSTRIX	BOTTLEBRUSH GRASS	YES	1.5 M / GREEN- YELLOW
KOELERIA MACRANTHA	RAIRIE JUNE GRASS	YES	0.6 M / GREEN- YELLOW
SPOROBOLUS HETEROLEPIS	RAIRIE DROPPED	YES	0.9 M / GREEN-BEIGE
WHITE PERENNIALS	WHITE PERENNIALS		
ECHINACEA PURPUREA POW-WOW	POW-WOW WHITE ECHINACEA	NO	0.4 M / WHITE
BOLTONIA ASTEROIDES 'SNOWBANK'	FALSE CHAMOMILE	YES	1 M / WHITE
MITELLA DIPHYLLA	MITERWORT	YES	0.6 M / WHITE
YELLOW PERENNIALS	YELLOW PERENNIALS		
COREOPSIS LANCEOLATA	LANCELEAF COREOPSIS	YES	0.6 M / YELLOW
SEDUM AZIZON 'EUPHORBIOIDES'	EUPHORBIA LEAVED SEDUM	NO	0.3 M / YELLOW
PURPLE PERENNIALS	PURPLE PERENNIALS		
ALLIUM CERNUUM	NODDING ONION	YES	0.45 M / VIOLET
EPIMEDIUM SELECTION	EPIMEDIUM	NO	0.3 M / VIOLET

SEDUM AIZOON 'EUPHORIOIDES'
SEDUM HYBRIDUM 'IMMERGRUNCHEN'
SEDUM HYBRIDUM 'SIBERIAN GOLD'

	UNIT PAVERS TYPE 1: 200MM X 400MM X 60MM
	UNIT PAVERS TYPE 2: 600MM X 600MM X 60MM
	WOOD DECKING (CLASS A FIRE RATED)
	GREEN ROOF 8" PLANTING
	GROUNDCOVER AND PERENNIAL PLANTING
	CRUSHED STONE PAVING
	GLASS GUARDRAIL (REFER TO ARCHITECTURAL)
	CATCH BASSIN 300 X 300
	TWSI - STUDS

NOTE FOR IRRIGATED AREAS:
GREEN ROOF LIVE ROOF BY SPRINKLERS,
PLANTERS BY DRIP LINES.
(REFER TO SPECIFICATIONS)



1. All measurements in millimeters unless specified otherwise. Do not scale drawing. All drawings to be read in conjunction with written specifications.
2. Copyright reserved. This drawing is the exclusive property of CSW Landscape Architects Ltd. and shall not be used without the consent thereof.
3. This Drawing may not be used for construction until signed by the landscape architect. It is the responsibility of the contractor to:
 - check and verify all dimensions on site;
 - report all errors and/or omissions to the landscape architect;
 - comply with all pertinent codes and by-laws;
 - check and verify locations of all underground services with all local utilities prior to any digging.

8	ISSUED FOR 34-storey SPA Revision	4 MAY 2026
7	ISSUED FOR CM RFP	26 FEB 2026
6	RE-ISSUED FOR TENDER	8 DEC 2025
5	ISSUED FOR TENDER	8 JUL 2025
4	ISSUED FOR CD 75% COORD.	9 MAY 2025
3	ISSUED FOR CD 66%	3 APR 2025
2	REISSUED FOR SPA	31 JAN 2025
1	ISSUED FOR SPA	14 NOV 2024
No.	Revision	Date

The logo for C.S.W. is a dark blue square with the letters 'C S W' in white, bold, sans-serif font. To the right of the logo is a list of services: Landscape Architecture, Urban Design, Site Planning, Recreation and Park Planning, and Project Management.



**CLV GROUP
DEVELOPMENTS**



951 Gladstone Avenue &
145 Loretta Avenue North

LANDSCAPE PLAN
TOWER A TERRACE - LEVEL 5

Scale: 1:100	Date: NOV. 2024
Design By: CM	Drawn By: MD
Project Number: 1987-01	Sheet Number: L4.0