
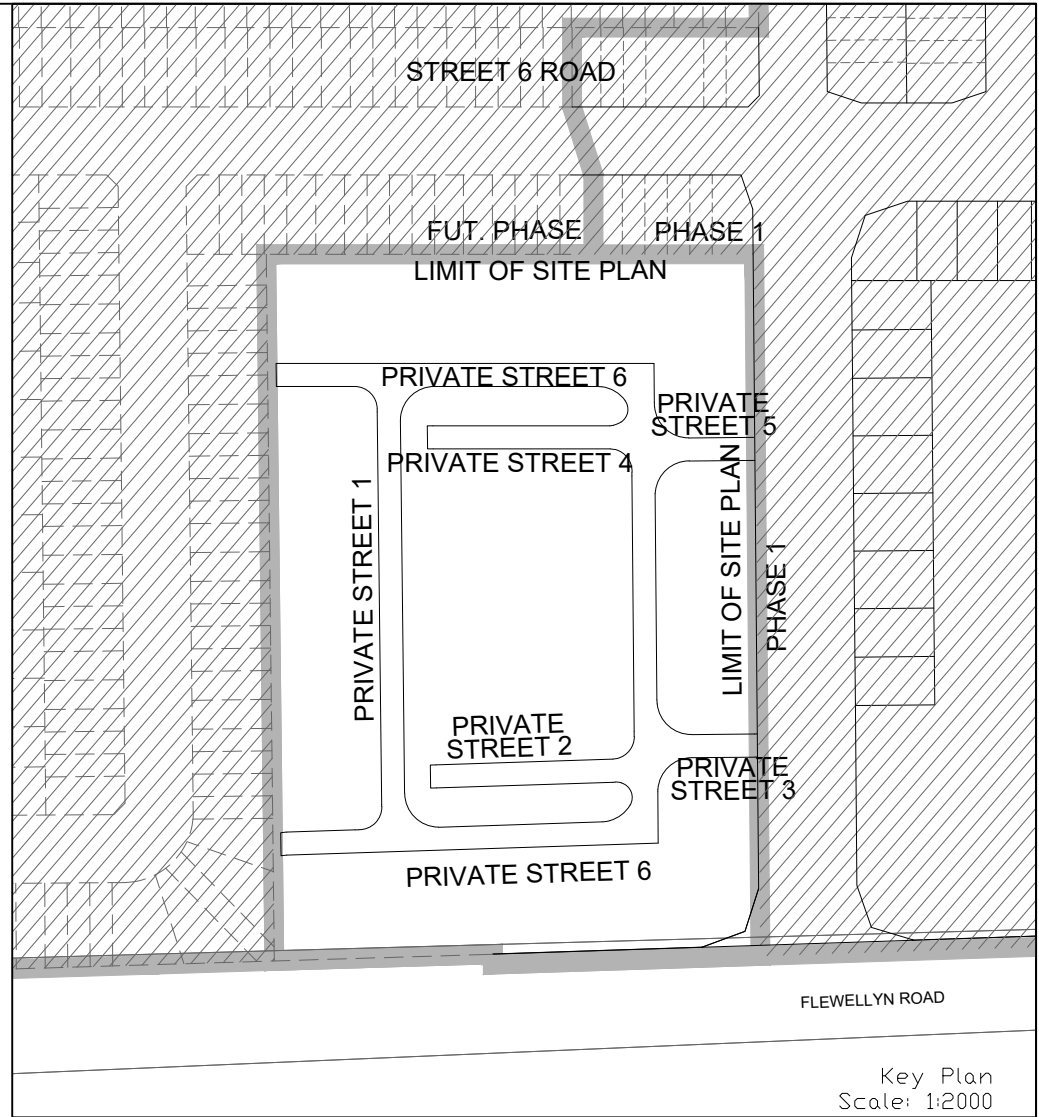
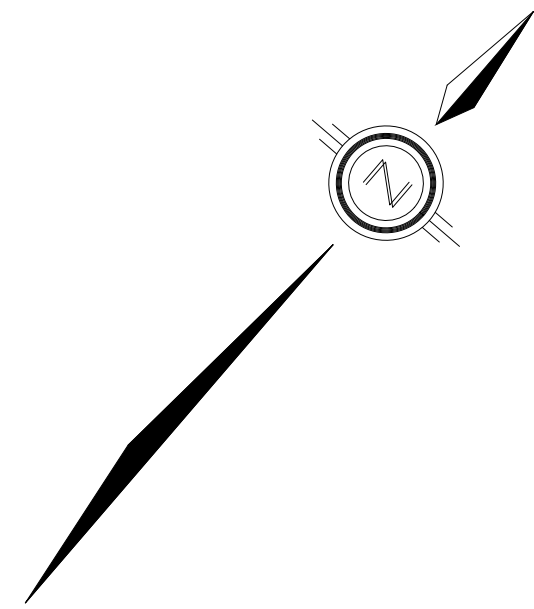


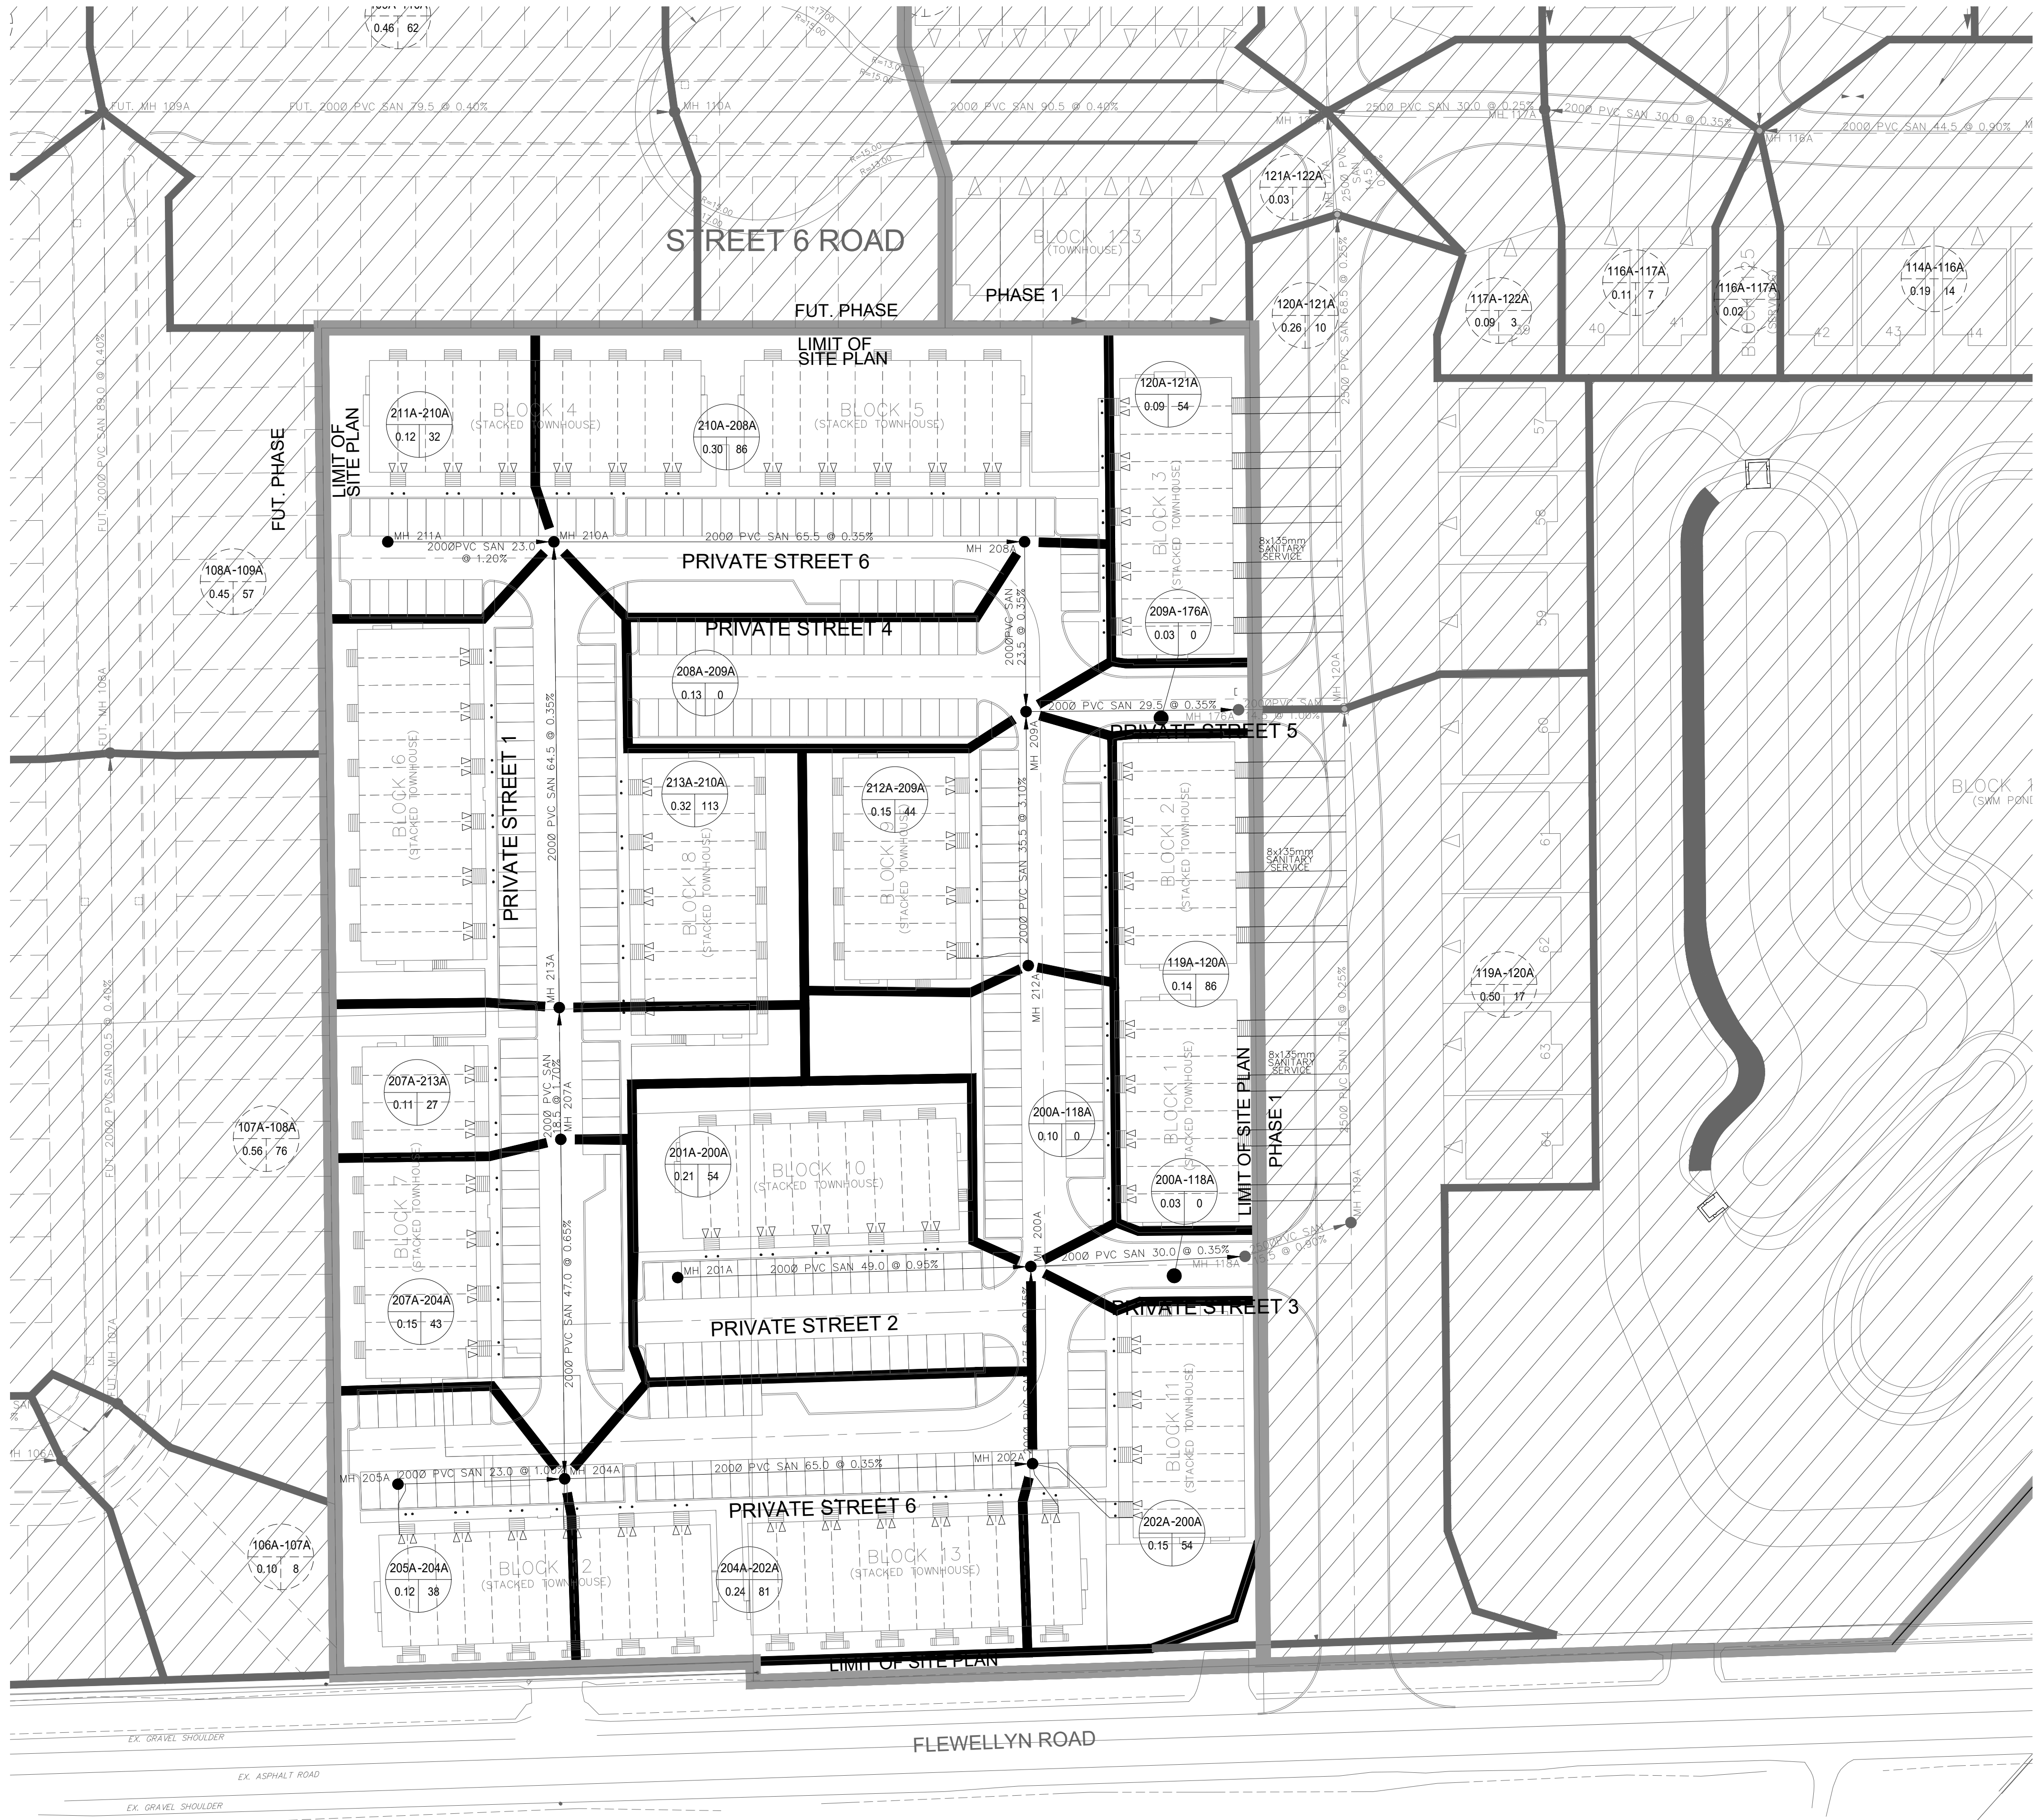

LEGEND

- SANITARY DRAINAGE BOUNDARY
- SANITARY DRAINAGE BOUNDARY (BY OTHERS)
- UPSTREAM MH TO DOWNSTREAM MH
- AREA IN HECTARES
- POPULATION
- SANITARY MAINTENANCE HOLE (WATERTIGHT LID PER OPSD 401.030)
- SANITARY MAINTENANCE HOLE
- CAP
- EXISTING OR FUTURE SANITARY MAINTENANCE HOLE

NOT FOR CONSTRUCTION

TOPOGRAPHIC INFORMATION
ELEVATION NOTE
LEGAL INFORMATION


2.	M.S.	26-10-02	2nd SUBMISSION
1.	W.L.	26-01-30	1st SUBMISSION
No.	BY	DATE	DESCRIPTION



PROJECT No. 25-1494

CAIVAN (STITTSVILLE) INC.

MAGNOLIA STACKED TOWNS

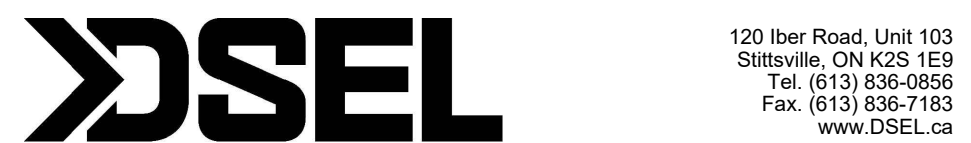

SANITARY DRAINAGE PLAN

DRAWN BY: M.S. & A.S.	CHECKED BY: S.L.M.	SHEET NO.
DESIGNED BY: M.S. & W.L.	CHECKED BY: C.M.	15
SCALE: 1:500	DATE: JANUARY 2026	