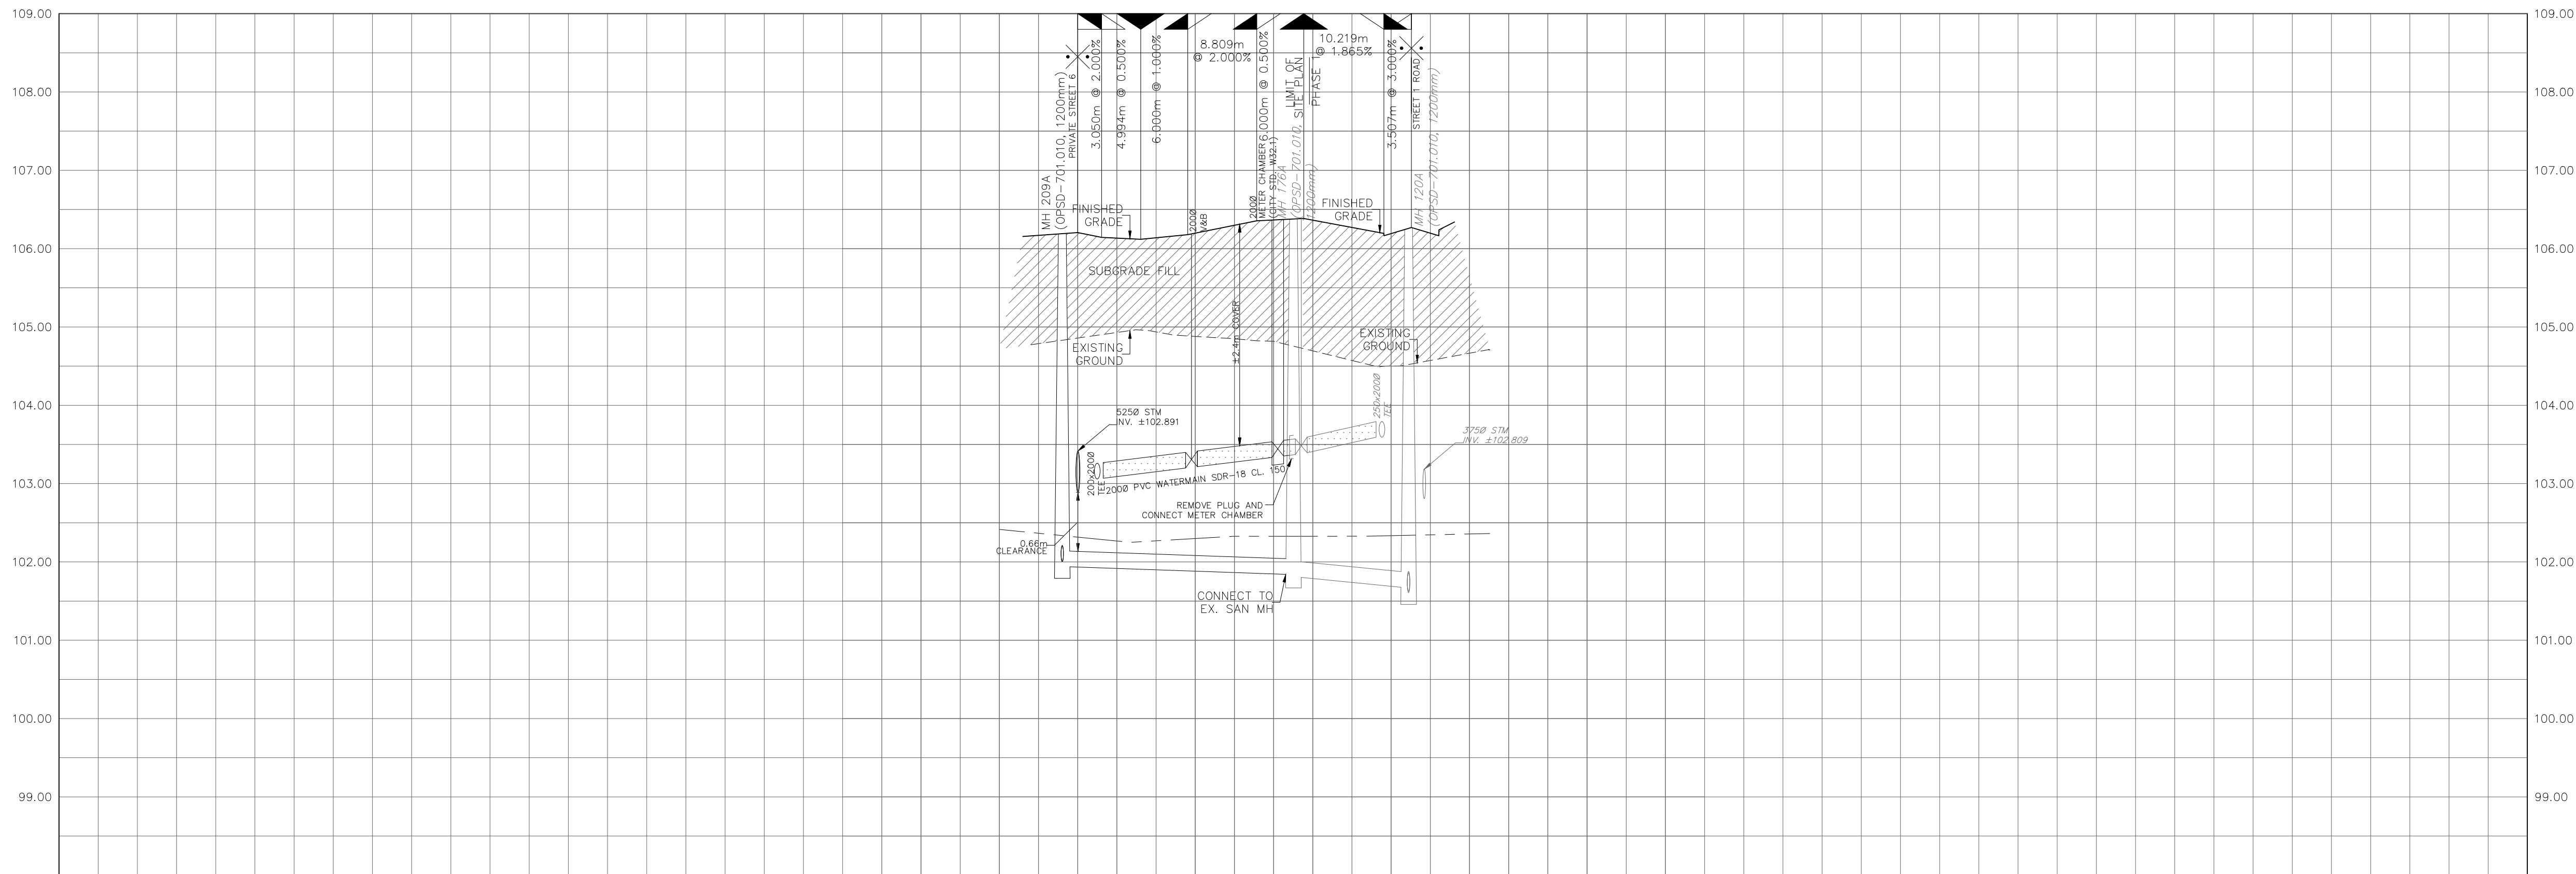
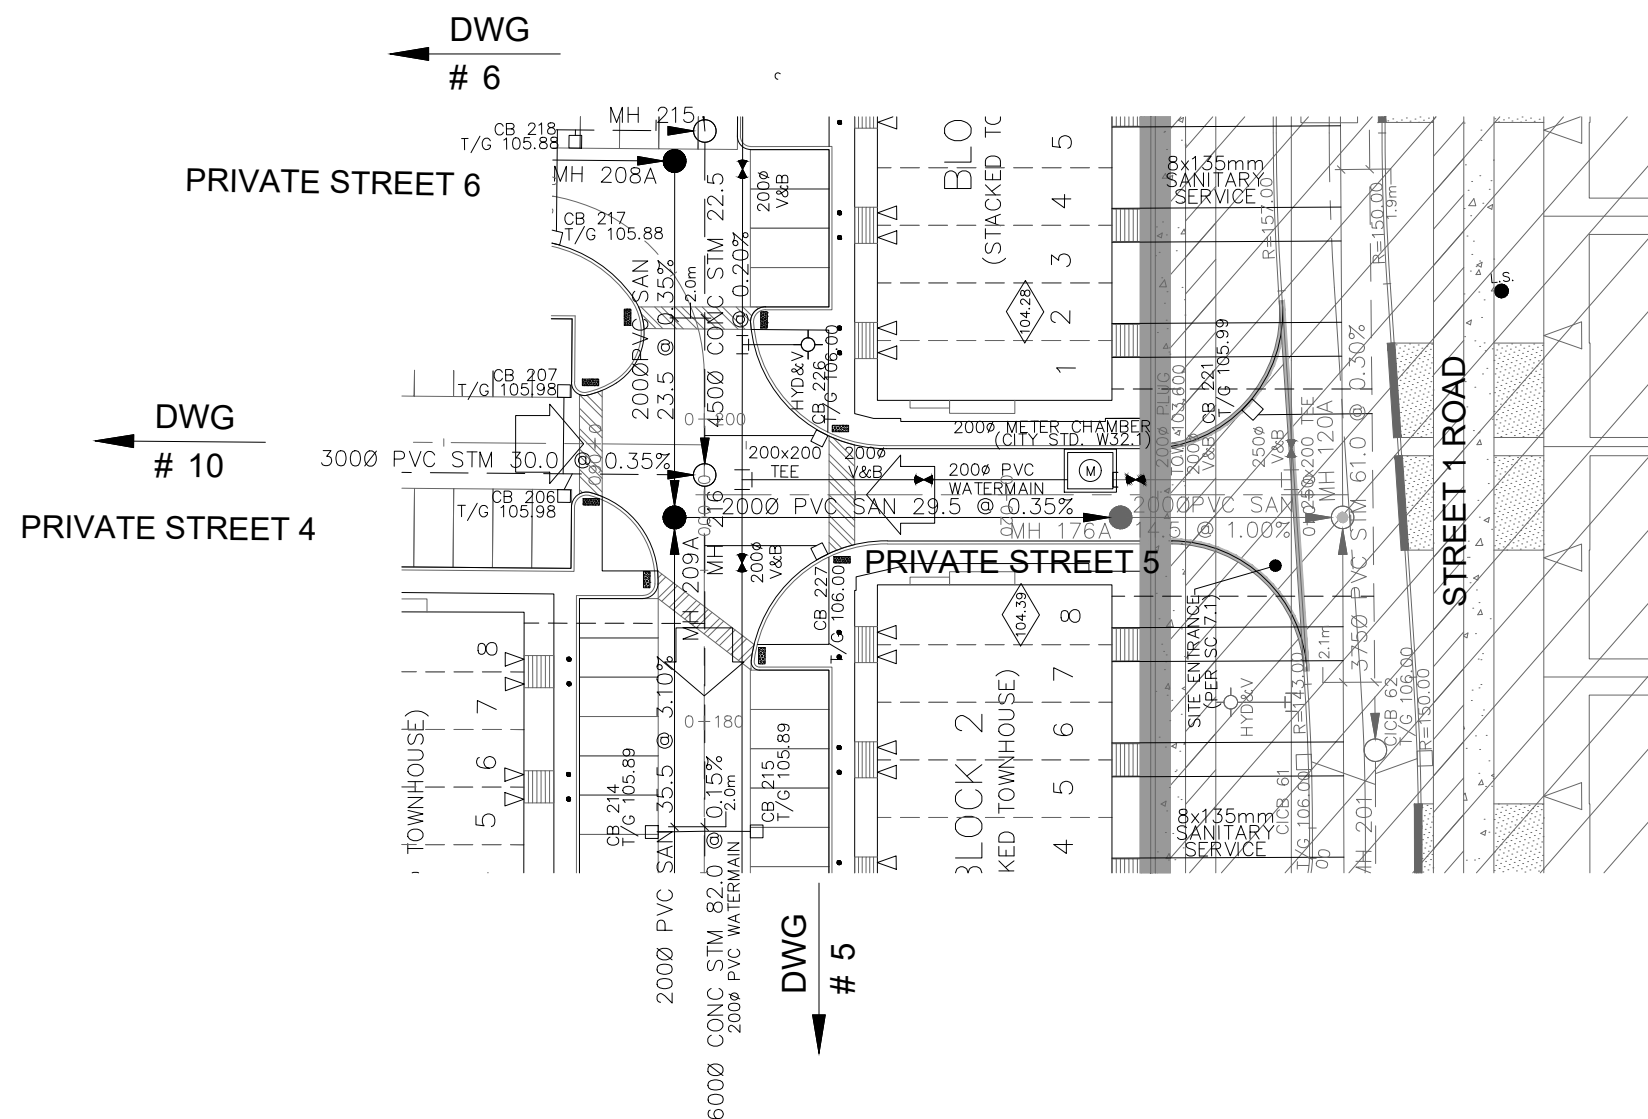
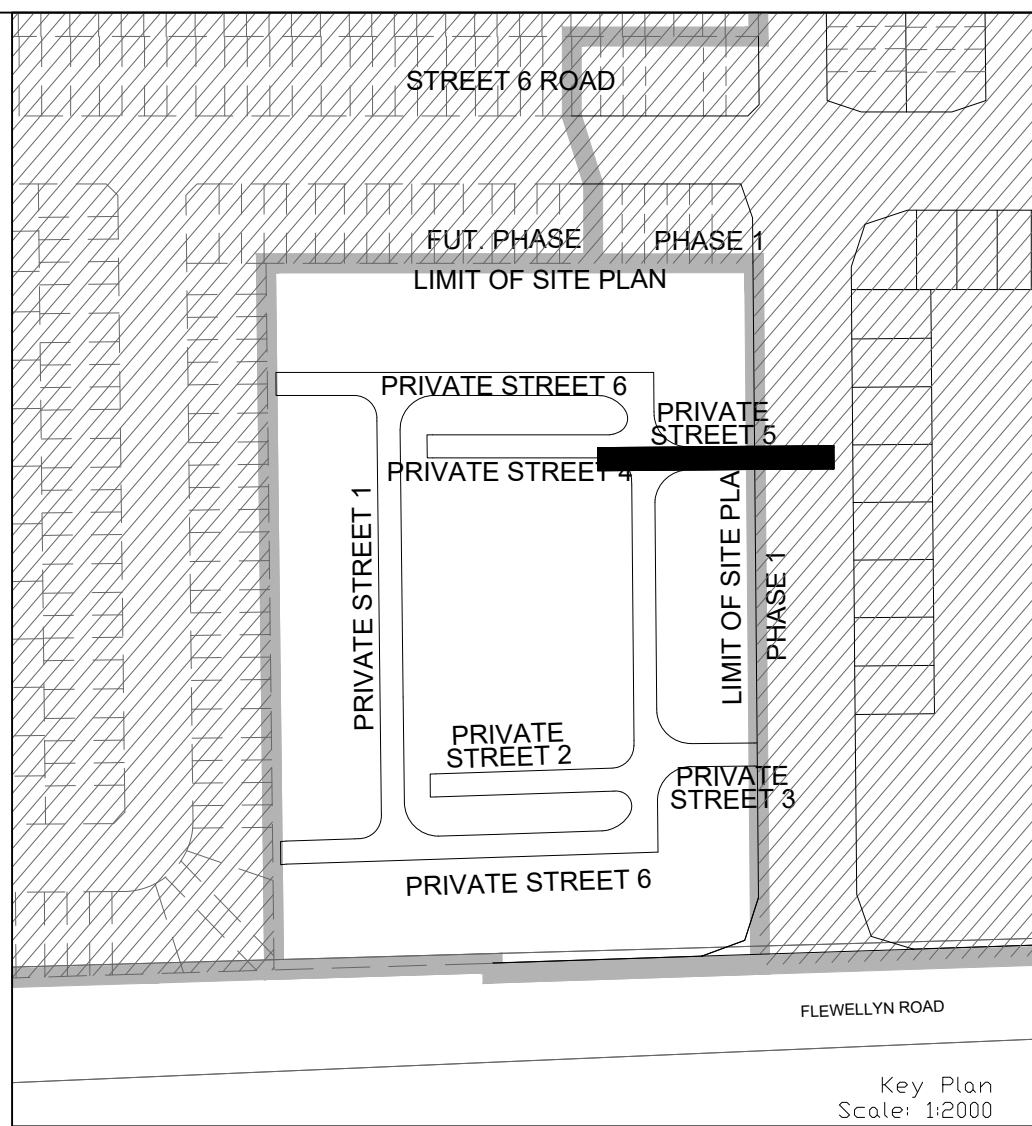
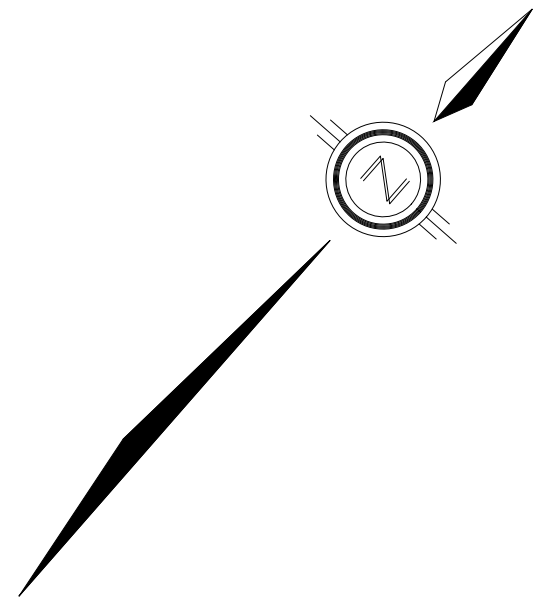


ACCESS LANES & HEAVY DUTY TRUCK PARKING
40mm SUPERPAVE 12.5 ASPHALTIC CONCRETE
50mm SUPERPAVE 19.0 ASPHALTIC CONCRETE
150mm OPSS GRANULAR A CRUSHED STONE
450mm OPSS GRANULAR B TYPE II
SUBGRADE

DRIVEWAYS AND PARKING AREAS
50mm HL-3 OR SUPERPAVE 12.5 ASPHALTIC CONCRETE
150mm OPSS GRANULAR A CRUSHED STONE
300mm GRANULAR B TYPE II
SUBGRADE

1. ANY DISTURBED AREA DURING CONSTRUCTION TO BE RESTORED TO ORIGINAL CONDITION OR BETTER TO THE SATISFACTION OF THE AUTHORITIES HAVING JURISDICTION OVER THE CRITICAL ZONE.
2. LOCATIONS AND INVERT ELEVATIONS OF EX. UNDERGROUND SERVICES AND UTILITIES PRIOR TO STARTING CONSTRUCTION.
3. ALL EXISTING TREES, SHRUBS ETC., WITHIN BLOCKS & ROAD WORKS TO BE REMOVED. OTHERS TO BE NOTED. PERMISSION REQUIRED FOR WORK ON ADJACENT LANDS.
4. FOR EX. WORK BE SUBSTS, 2.4m MIN. COVER TO BE PROVIDED.
5. ANY DISTURBED MATERIAL INCREASED DUE TO SUBGRADE LEVEL WITHIN A BUILDING FOOTPRINT TO BE SUB-EXCAVATED AND BACKFILLED WITH SUBGRADE MATERIAL UNTIL AS PER GEOTECHNICAL ENGINEERS RECOMMENDATION.
6. FOR ALL THE DATA, REFER TO DWG. NO. 2 FOR DETAILS.

[illegible]

NOT FOR CONSTRUCTION

TOPOGRAPHIC INFORMATION

TOPOGRAPHIC INFORMATION PROVIDED BY J.D. BARNES LIMITED
PROJECT No. 23-10-060-01. SURVEYS RECEIVED ON NOVEMBER 4, 2025.

ELEVATION NOTE

ELEVATIONS SHOWN ON THIS PLAN ARE GEODETTIC RELATED TO CGVD28:78 VERTICAL DATUM

SITE PLAN: PC2025-0260

PART 2 PLAN 5R-11035 AND PART 1 PLAN 4R-34545
PROVIDED BY Q4A ARCHITECTS, PROJECT No. 25026, RECEIVED ON SEPTEMBER 18,
2026.

2.	M.S.	26-10-02	2nd SUBMISSION
1.	W.L.	26-01-30	1st SUBMISSION
No.	BY	DATE	DESCRIPTION



CAIVAN
(STITTSVILLE)
INC.

MAGNOLIA STACKED TOWNS



120 Ibor Road, Unit 103
 Sittouville, ON K2S 1E9
 Tel. (613) 836-0856
 Fax. (613) 836-7183
www.DSEL.ca

PRIVATE STREET 5

STA. 0+000.000 TO STA. 0+52.589

© DSEL

DRAWN BY: M.S. & A.S.	CHECKED BY: S.L.M.	SHEET NO.
DESIGNED BY: M.S. & W.L.	CHECKED BY: C.M.	11
SCALE: H=1:500 / V=1:50	DATE: JANUARY 2026	