
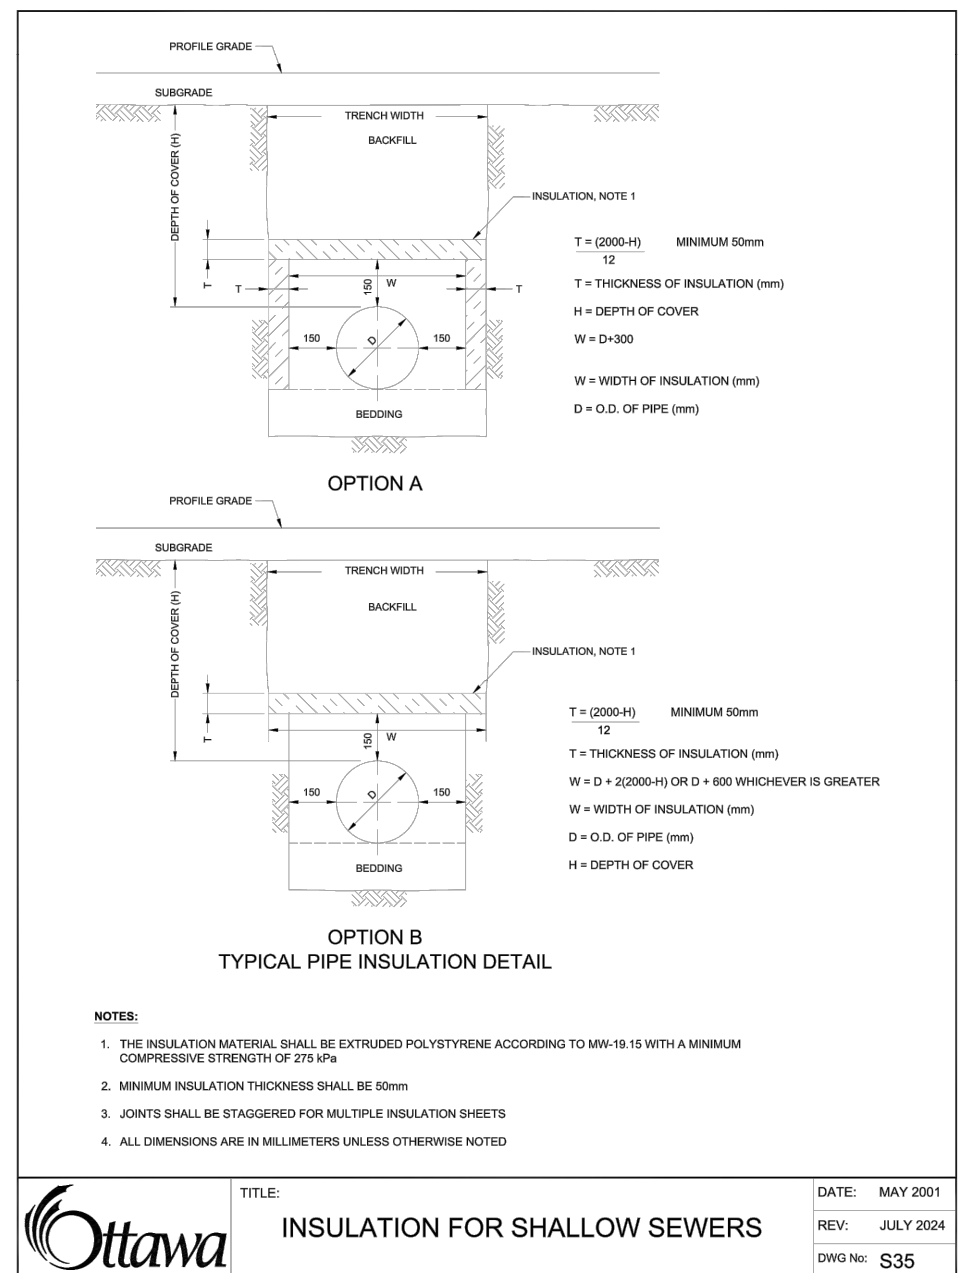
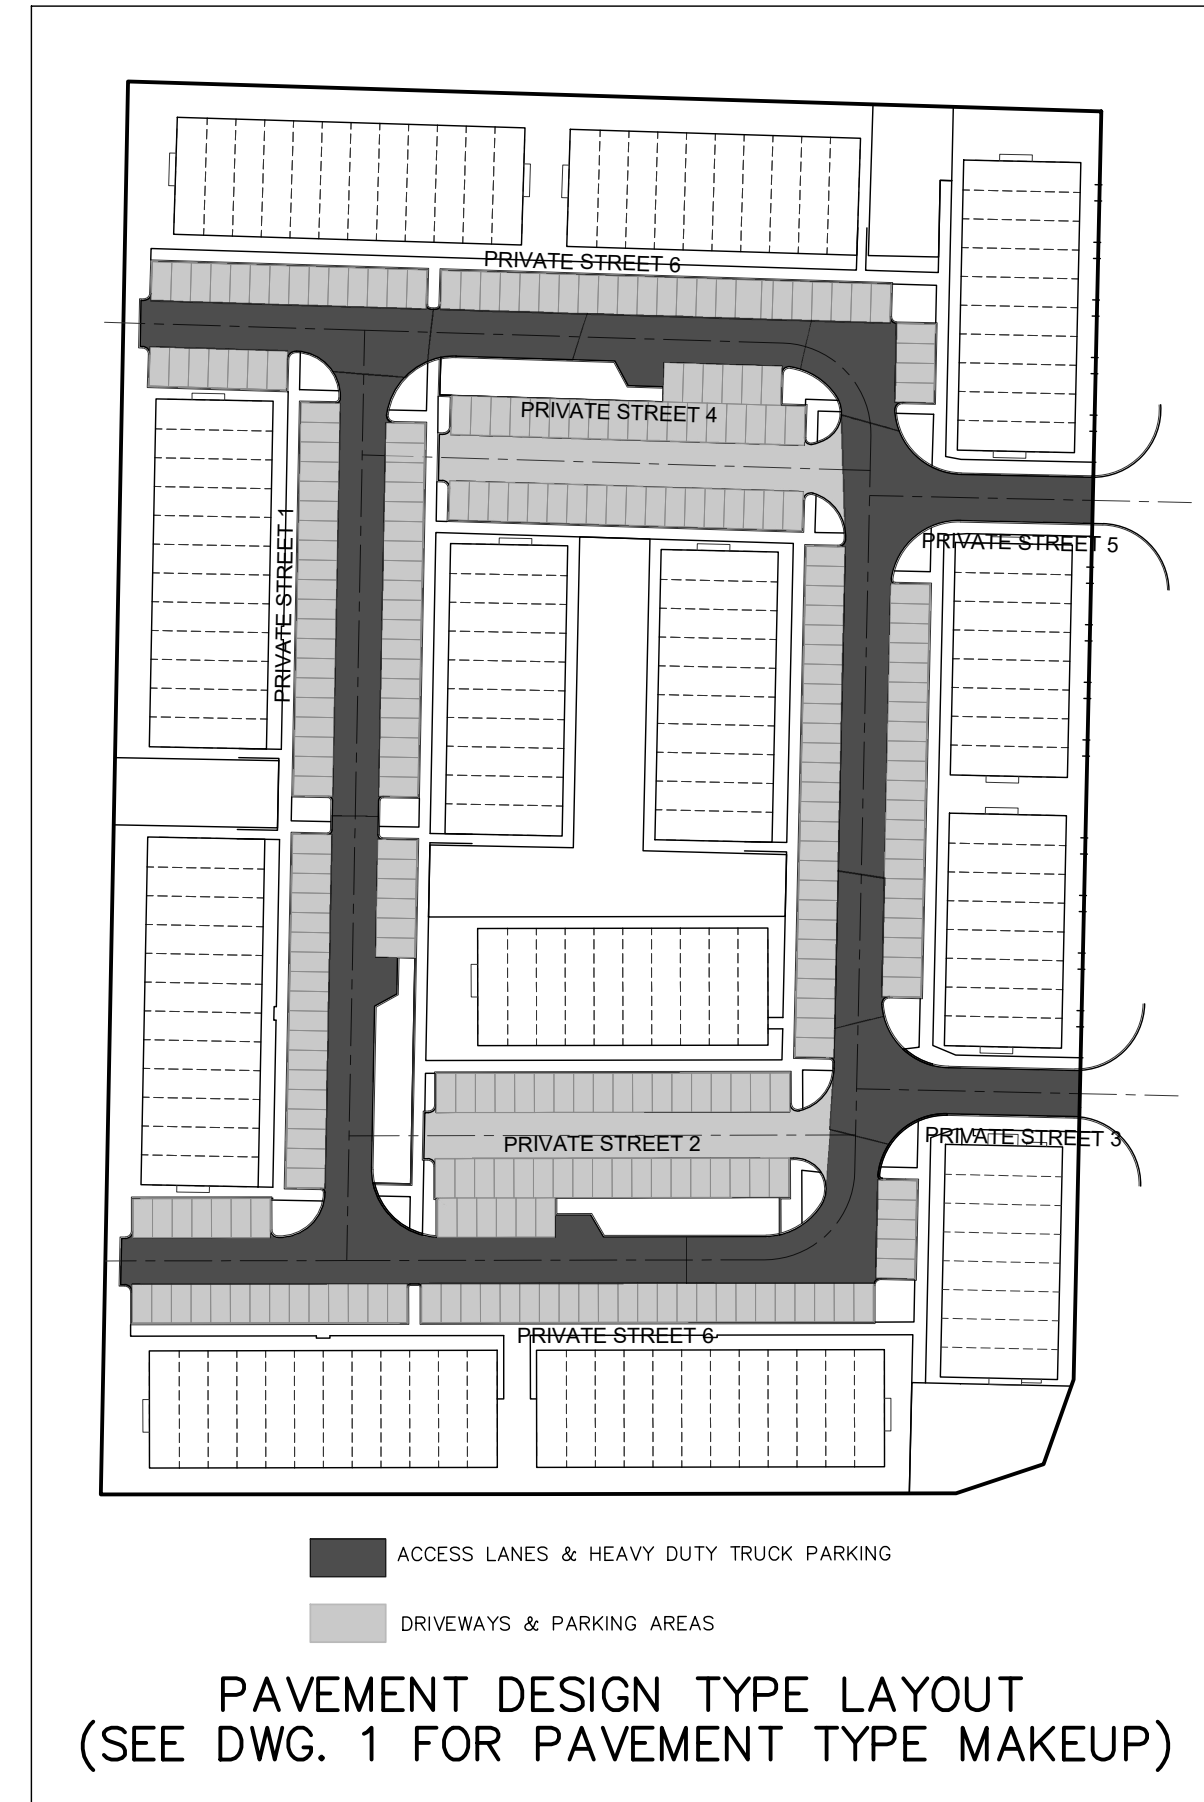
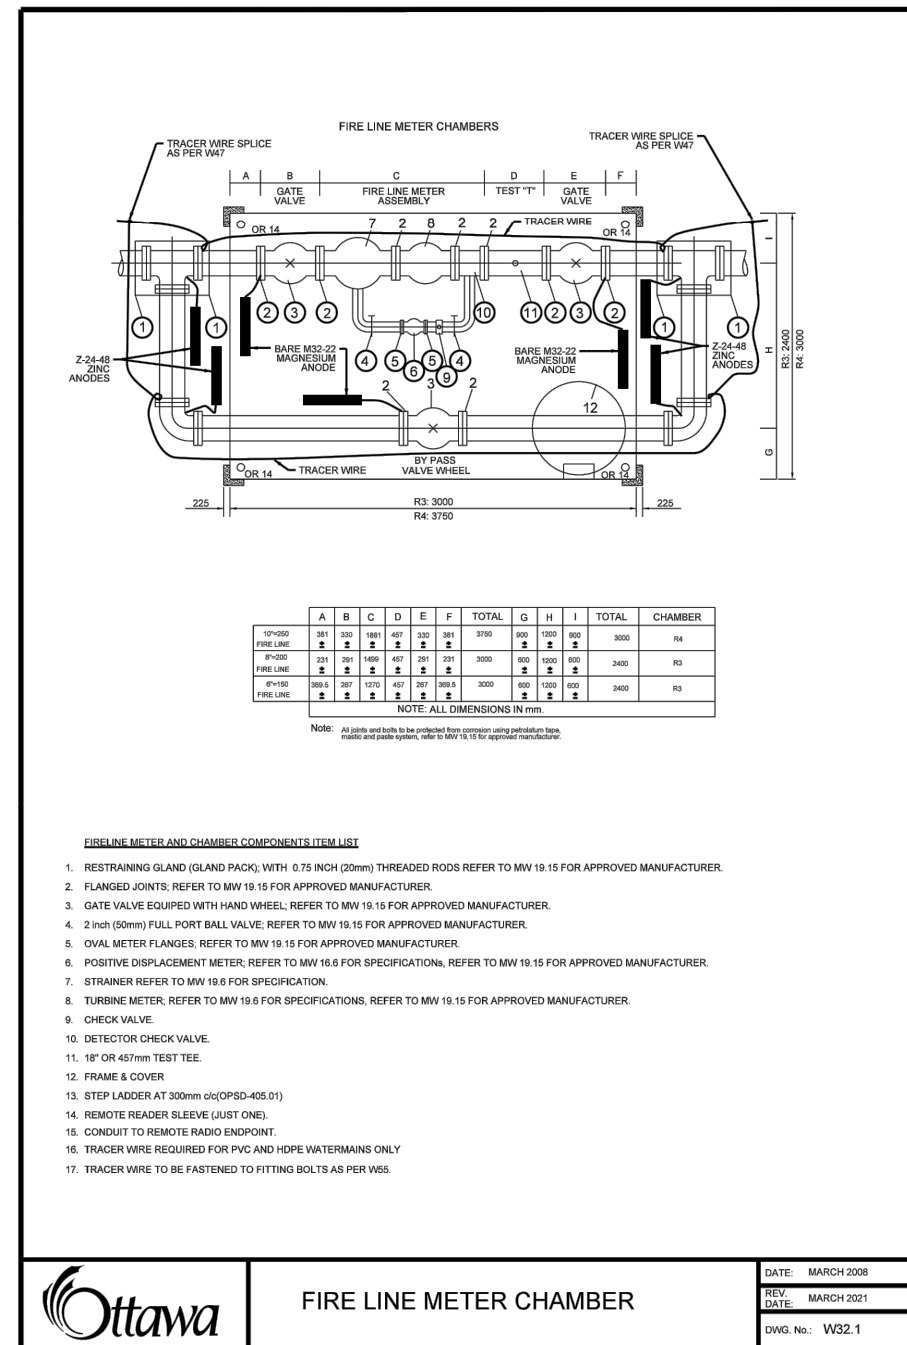
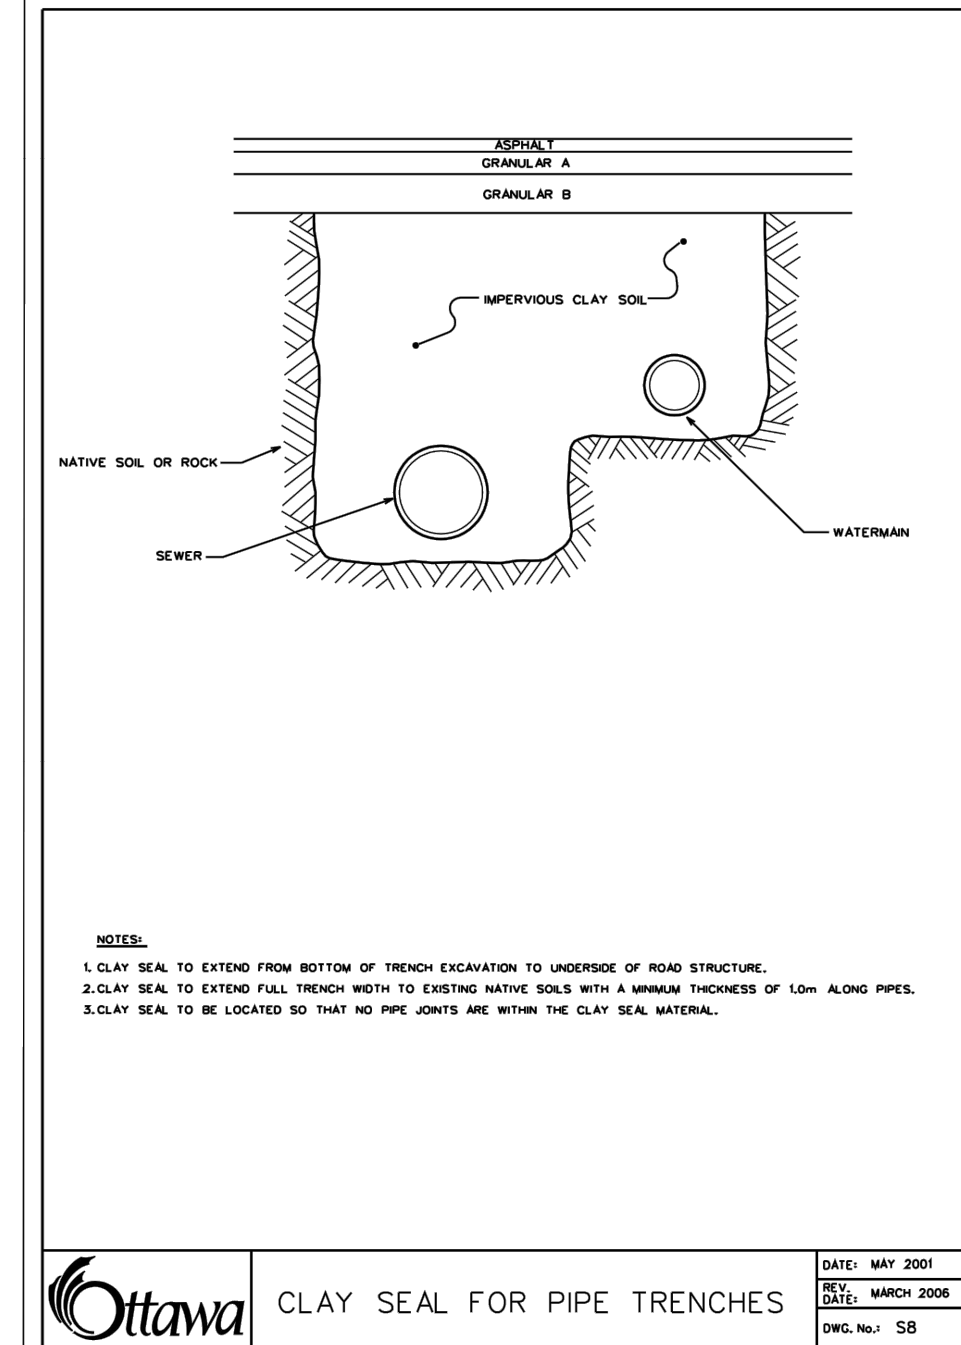
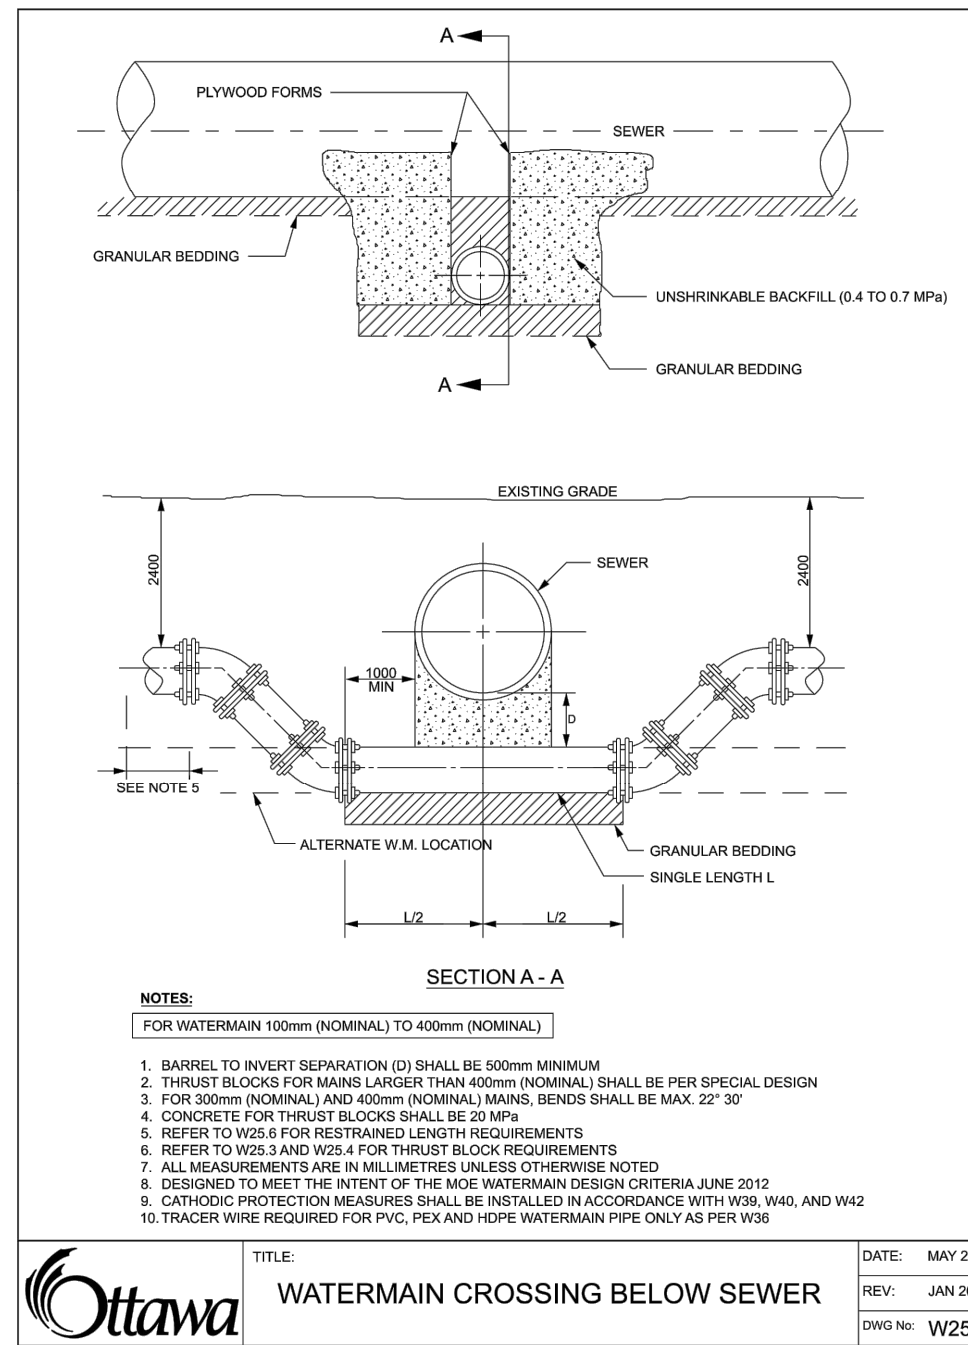
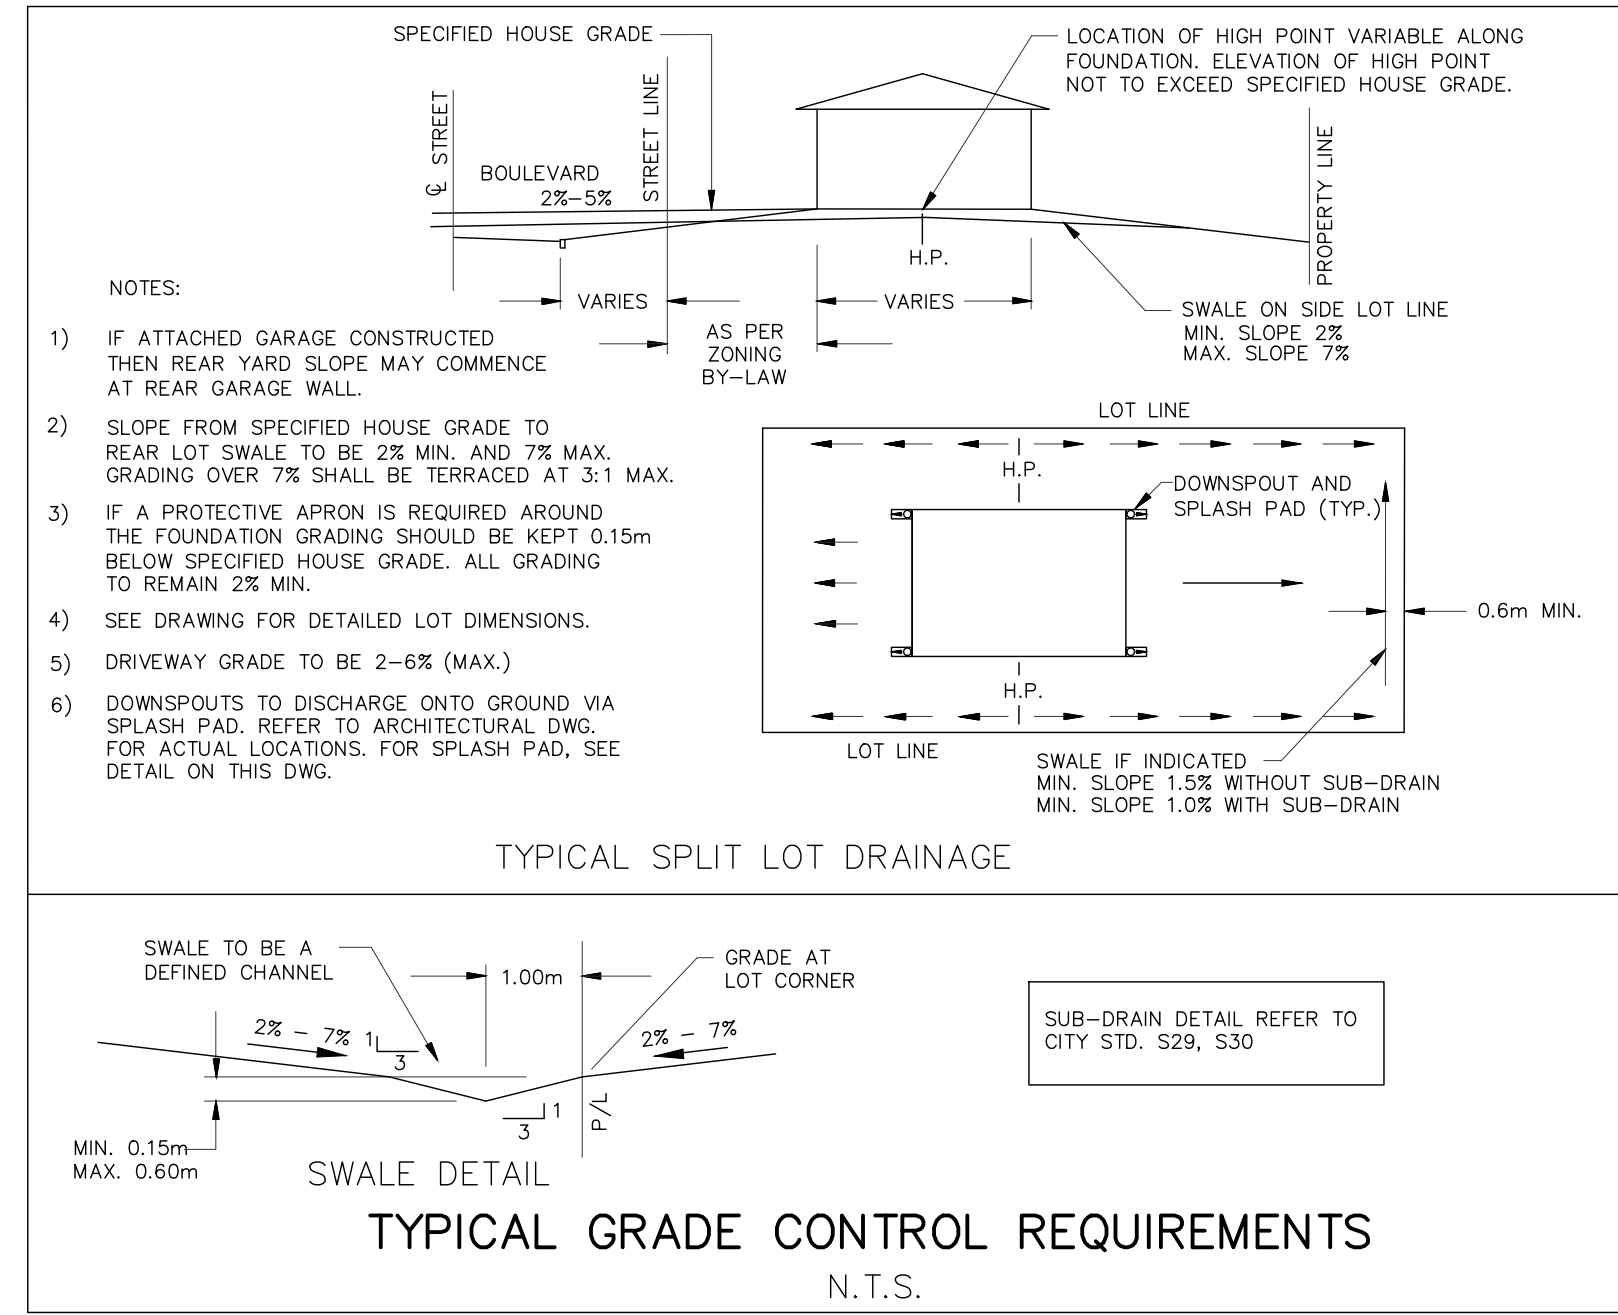
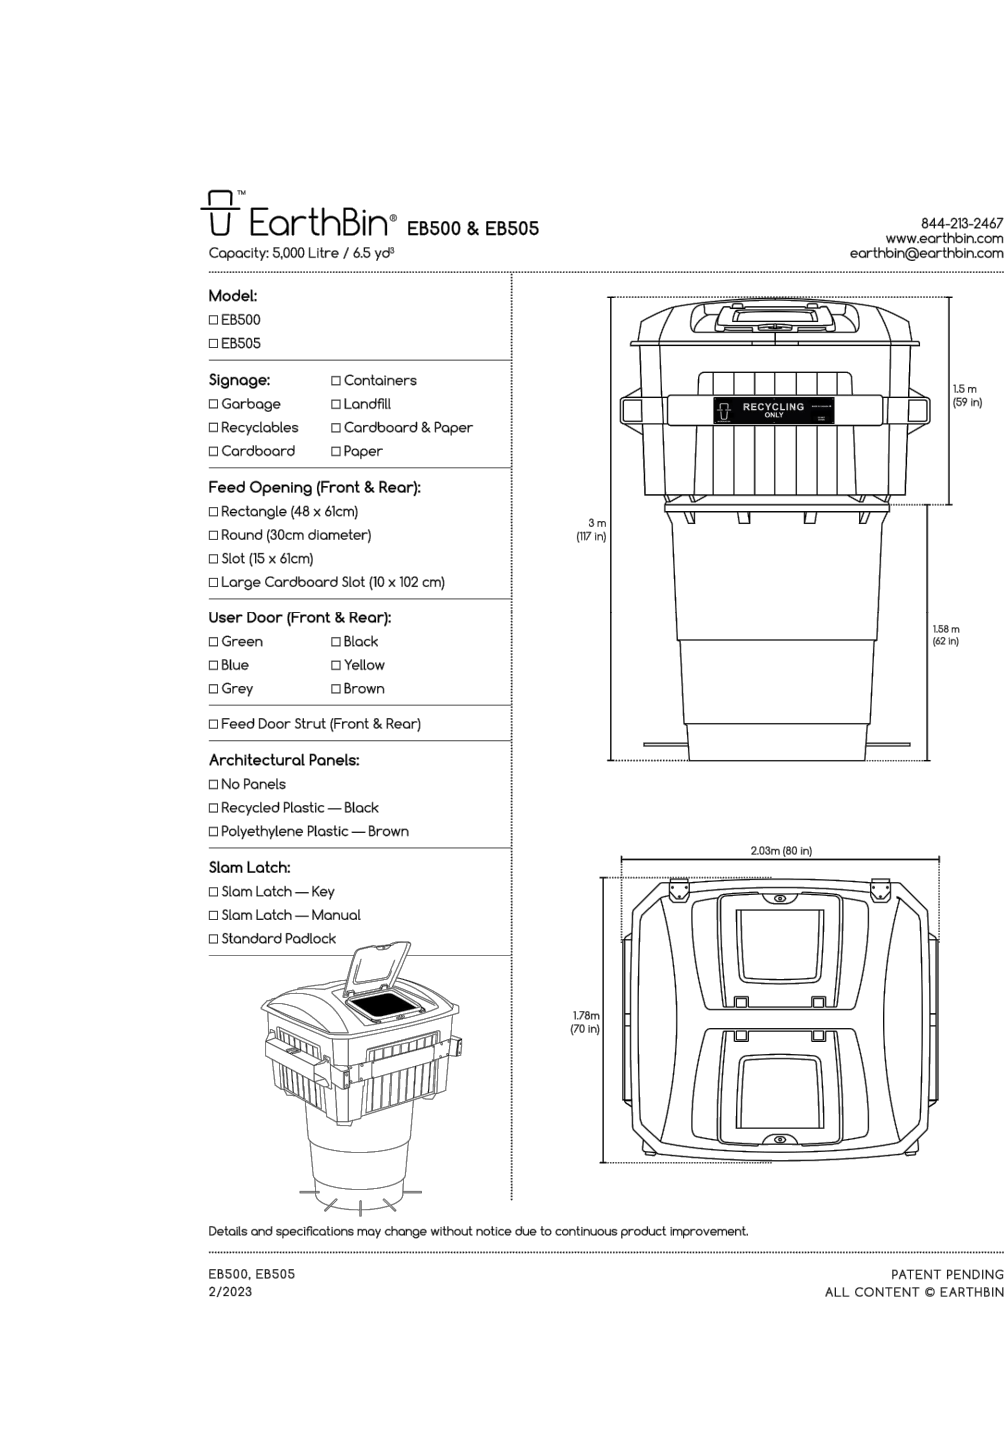
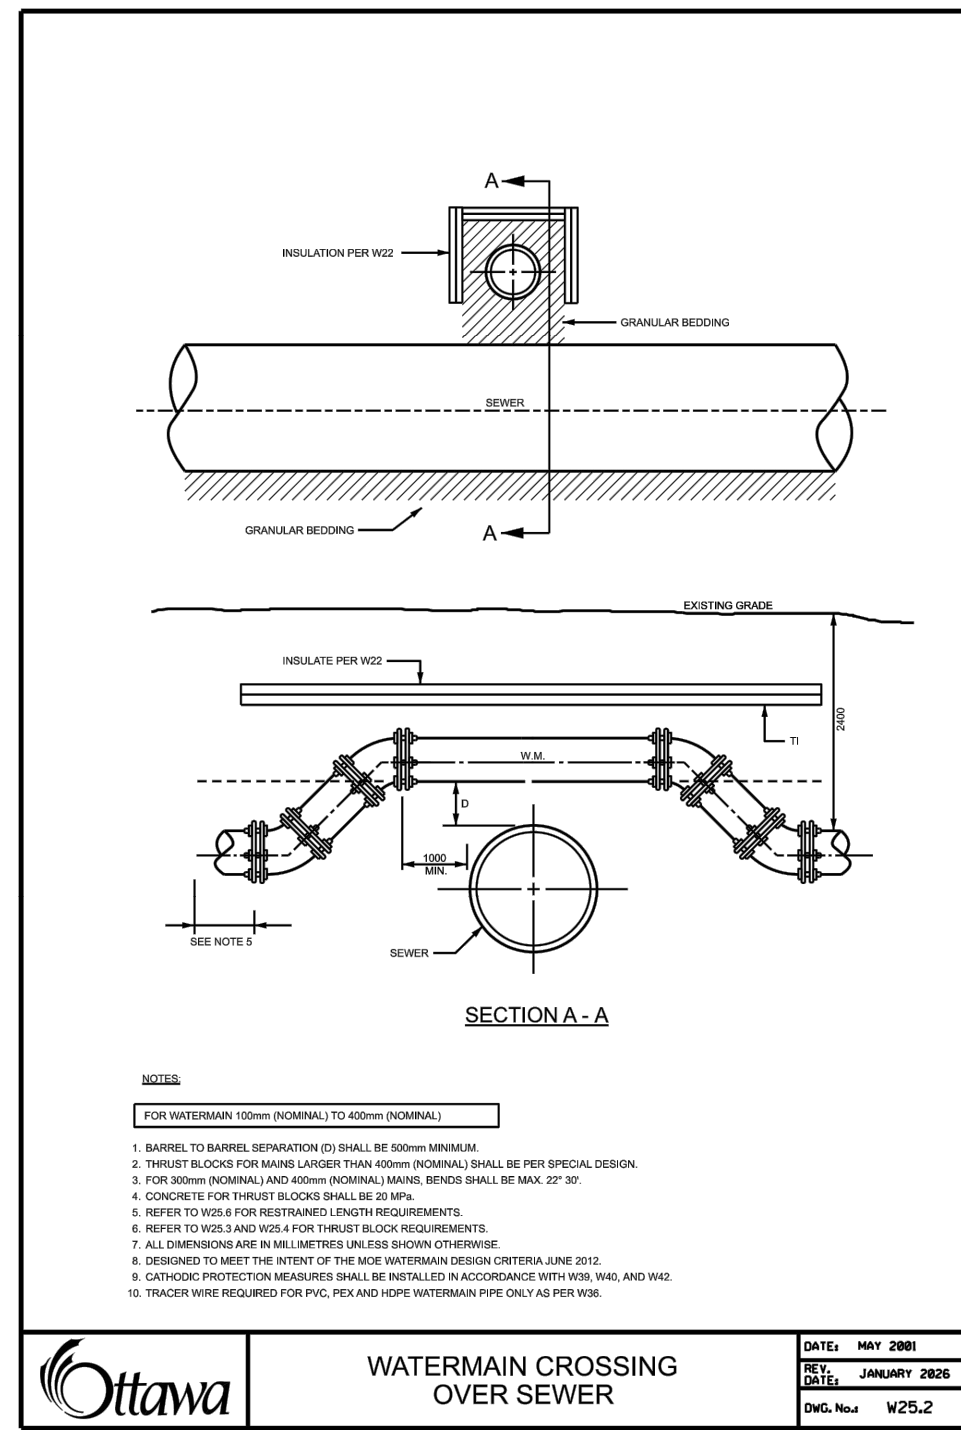


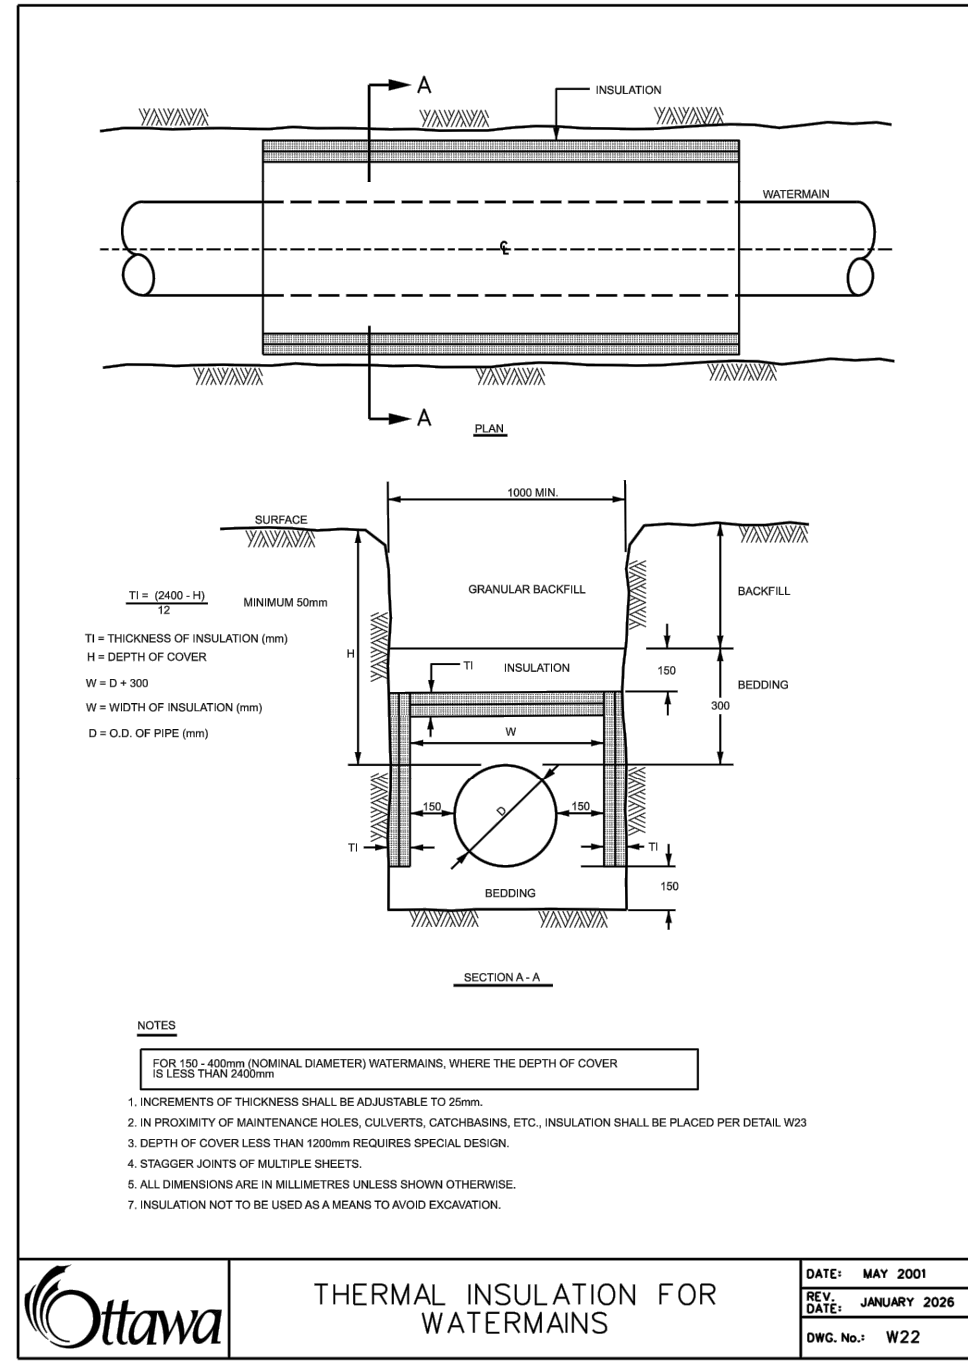

## NOT FOR CONSTRUCTION

**TOPOGRAPHIC INFORMATION**  
 TOPOGRAPHIC INFORMATION PROVIDED BY J.D. BARNES LIMITED  
 PROJECT No. 23-10-060-01. SURVEYS RECEIVED ON NOVEMBER 4, 2025.  
**ELEVATION NOTE**  
 ELEVATIONS SHOWN ON THIS PLAN ARE GEODETIC RELATED TO CGVD28:78 VERTICAL DATUM  
**LEGAL INFORMATION**  
 SITE PLAN: PC2025-0260  
 PART 2 PLAN 5R-11035 AND PART 1 PLAN 4R-34545  
 PROVIDED BY G4A ARCHITECTS, PROJECT No. 25026, RECEIVED ON SEPTEMBER 18, 2026.

|     |      |          |                |
|-----|------|----------|----------------|
| 2.  | M.S. | 26-10-02 | 2nd SUBMISSION |
| 1.  | W.L. | 26-01-30 | 1st SUBMISSION |
| No. | BY   | DATE     | DESCRIPTION    |

**CITY OF OTTAWA**

PROJECT No. 25-1494

**M.T.H. SIU**  
 100674364  
 26-10-02  
 PROVINCE OF ONTARIO

CAIVAN (STITTSVILLE) INC.

MAGNOLIA STACKED TOWNS

**DSEL**

120 Iber Road, Unit 103  
 Stittsville, ON K2S 1E9  
 Tel: (613) 836-0856  
 Fax: (613) 836-7153  
 www.DSEL.ca

**DETAILS**

© DSEL

DRAWN BY: M.S. & A.S. CHECKED BY: S.L.M. SHEET NO.  
 DESIGNED BY: M.S. & W.L. CHECKED BY: C.M.  
 SCALE: 1:500 DATE: JANUARY 2026 **3**