



PROJECT DEVELOPER
TCU Development Corporation
150 Isabella Street, Unit 1207
Ottawa, ON K1S 5H3
Tel: (613) 680-5582
E-Mail: e.johnson@tcudevcorp.com

URBAN PLANNER
Fotenn Consulting
396 Cooper Street, Suite 300
Ottawa, ON K2P 2H7
Tel: (613) 730-5709
E-Mail: yakichuk@fotenn.com
E-Mail: henderson@fotenn.com

CIVIL ENGINEER
Parsons Corporation
1223 Michael Street, Suite 100,
Ottawa, ON K1J 7T2
Tel: (613) 601-1528
Cell: (343) 998-1436
Email: Tamara.Harb@parsons.com

LANDSCAPE ARCHITECT
Fotenn Consulting
396 Cooper Street, Suite 300
Ottawa, ON K2P 2H7
Tel: (613) 730-5709
E-Mail: mitchell@fotenn.com
E-Mail: fountain@fotenn.com

TRANSPORTATION ENGINEER
CGH Transportation Inc.
6 Plaza Court
Ottawa, ON K2H 7W1
Tel: (343) 999-9117
Cell: (613) 697-3797
Email: Christopher.Gordon@CGHTransportation.com
Email: john.kingsley@cgtransportation.com

GEOTECHNICAL ENGINEER
paterson group
154 Colonnade Road South
Ottawa, Ontario
K2E 7J5
Tel: 613.226-7381
Email: mdarcy@patersongroup.ca

WIND / SOUND ENGINEER
Gradient Wind
127 Walgreen Road,
Ottawa, ON, Canada K0A 1L0
Tel: (613) 836-0934 ext. 116
Cell: (343) 643-0026
E-Mail: david.huitema@gradientwind.com

SURVEYOR
Annis O'Sullivan Vollebakk Ltd.
Ontario Land Surveyors
14 Concourse Gate, Suite 500,
Nepean, Ontario K2E 7S6
Tel: (613) 727-0850
Fax: (613) 727-1079

LEGAL DESCRIPTION
PLAN OF SURVEY OF
PART OF LOT 15
CONCESSION JUNCTION GORE
GEOGRAPHIC TOWNSHIP OF GLOUCESTER
CITY OF OTTAWA
Surveyed by Annis, O'Sullivan, Vollebakk Ltd.

PROJECT INFORMATION			
Zoning By-law 2008-250 Consolidation	IP12 F (1.5)	SITE AREA	1.2 ha.
DEVELOPABLE AREA		REQUIRED	PROVIDED
DEVELOPABLE AREA		7,653.0m ²	7,653.0m ²
ZONE	R5B	9 STOREYS / 33.2m	1 STOREY / 4.0m
BUILDING HEIGHT: AVERAGE GRADE ELEVATION 73.00			
ALLOWABLE PROJECTION - AMENITY LEVEL	37.0m		
DENSITY: RESIDENTIAL USE, ___ units/hectare MIN.			
DENSITY: RESIDENTIAL FSI			
FRONT YARD SETBACK	1.5m		
INTERIOR YARD SETBACK:			
REAR YARD SETBACK:	25% OF LOT DEPTH / MAX 7.5m		
MINIMUM LOT WIDTH	22.5m		
LANDSCAPED AREA	30%		
SET BACK FROM WATERCOURSES/BODIES	30m		
MINIMUM LOT AREA	675m ²		
AMENITY AREA - TOTAL 6.0m ² PER UNIT (379 Units)	2,274.0m ²		
AMENITY AREA - 50% COMMUNAL PER UNIT	1,137.0m ²		
VEHICLE PARKING: RESIDENTIAL - 0.5 PER UNIT AFTER 12 UNITS PER BUILDING	184		
VEHICLE PARKING: VISITOR - 0.2 PER UNIT, MAX. 60 PER BUILDING	60		
BICYCLE PARKING - RESIDENTIAL - 0.5 PER UNIT	190		
aisle & DRIVEWAY MINIMUM / MAXIMUM WIDTH	3.0m / 6.7m		

SITE PLAN SYMBOLS:	
	SOFT LANDSCAPE PLANTING
	30.0m EMBANKMENT OFFSET
	PARKING LOT AREA TO BE REMEDIATED: NATURALIZATION AREA
	PEDESTRIAN HARD SURFACE
	PROPOSED POPS: 10% OF DEVELOPABLE AREA
	BIKE RACK (0.6x1.8m BIKE PARKING SPACE)
	MAIN ENTRANCE DOOR
	SERVICE / EXIT DOOR
	VEHICULAR DIRECTION
	EXISTING TREE TO REMAIN
	EXISTING TREE TO BE REMOVED
	PROPOSED TREE
	SIAMESE CONNECTION
	FIRE HYDRANT

BUILDING STATISTICS	
GROSS BUILDING - AREA (CITY OF OTTAWA'S DEFINITION)	
GROUND FLOOR	1,806.7 sq. m.
2nd FLOOR	2,444.3 sq. m.
3rd & 4th FLOOR	2 x 2,857.7 sq. m.
5th & 6th FLOOR	2 x 2,857.7 sq. m.
7th FLOOR	2 x 2,857.7 sq. m.
8th & 9th FLOOR	2 x 2,237.9 sq. m.
AMENITY / MECHANICAL LEVEL	0.0 sq. m.
TOTAL AREA	22,835.6 sq. m.
UNIT STATISTICS	
STUDIO	19.55% 112
1 BEDROOM UNIT	24.54% 93
1 BEDROOM + DEN UNIT	10.39% 39
2 BEDROOM UNIT	23.22% 88
2 BEDROOM + DEN UNIT	5.54% 21
3 BEDROOM UNIT	6.89% 26
TOTAL	100.00% 379

CAR PARKING	
AREA "X" ON SCHEDULE 1A	
MINIMUM REQUIRED	
RESIDENCE	- 0.5 PER UNIT AFTER 12 184
VISITOR	- 0.2 PER UNIT AFTER 12 60
TOTAL	244
PROVIDED	
RESIDENCE	- 0.58 PER UNIT 201
VISITOR	- 0.08 PER UNIT 30
TOTAL	231

LOCATION	
EXTERIOR	5
P1 LEVEL GARAGE	112
P2 LEVEL GARAGE	114
TOTAL	231

PARKING SPACE SIZE	
STANDARD SPACE (2.60 x 5.20)	186
PARALLEL CAR SPACE (2.60 x 6.70)	5
SMALL CAR SPACE (2.40 x 4.60)	36
BARRIER FREE SPACE TYPE A (3.04 x 5.20)	2
BARRIER FREE SPACE TYPE B (2.60 x 5.20)	2

BICYCLE PARKING	
REQUIRED	
- 0.5 PER UNIT (379 UNITS)	190
PROVIDED	
EXTERIOR	26
GROUND FLOOR	28
P1 LEVEL GARAGE	0
P2 LEVEL GARAGE	142
TOTAL	196

AMENITY SPACE	
EXTERIOR: COMMUNAL =	733.2 sq. m.
1st FL. INTERIOR: COMMUNAL =	208.4 sq. m.
2nd/5th FL. INTERIOR: COMMUNAL (6 x 5) =	30.0 sq. m.
PENTHOUSE AMENITY ROOM =	622.9 sq. m.
PENTHOUSE AMENITY TERRACE =	401.0 sq. m.
PRIVATE BALCONIES / TERRACE =	870.0 sq. m.
TOTAL =	2,763.5 sq. m.
TOTAL COMMUNAL =	1,893.5 sq. m.
REQUIRED - 6.0m ² PER UNIT (379) =	2,274.0 sq. m.
REQUIRED COMMUNAL @ 50% =	1,137.0 sq. m.

LOT COVERAGE	
DEVELOPABLE LANDS =	7,653.0 sq. m. 63.0%
NON-DEVELOPABLE LANDS =	4,487.3 sq. m. 37.0%
TOTAL =	12,140.3 sq. m. 100.0%

DEVELOPABLE AREA BRAKE DOWN	
POPS =	765.3 sq. m. 10.0%
PAVED SURFACE =	756.0 sq. m. 9.9%
BUILDING FOOTPRINT =	3,182.8 sq. m. 41.6%
LANDSCAPE OPEN SPACE =	2,949.9 sq. m. 38.5%
TOTAL =	7,653.0 sq. m. 100.0%

WASTE REQUIREMENT	
GARBAGE	- 0.11 PER UNIT 42 YARDS
RECYCLING GMP	- 0.018 PER UNIT 7 YARDS
RECYCLING FIBER	- 0.038 PER UNIT 15 YARDS
COMPOST	- 240L PER 50 UNITS 8
OVERSIZED GARBAGE AREA (SUGGESTED)	10m ²

1 SITE PLAN
SCALE = 1 : 250
0m 5 10 20
SCALE 1: 250

IT IS THE RESPONSIBILITY OF THE APPROPRIATE CONTRACTOR TO CHECK AND VERIFY ALL DIMENSIONS ON SITE AND TO REPORT ALL ERRORS AND/OR OMISSIONS TO THE ARCHITECT.
ALL CONTRACTORS MUST COMPLY WITH ALL PERTINENT CODES AND BY-LAWS.
THIS DRAWING MAY NOT BE USED FOR CONSTRUCTION UNTIL SIGNED BY THE ARCHITECT.
DO NOT SCALE DRAWINGS.
COPYRIGHT RESERVED.

NOTATION SYMBOLS:

- INDICATES DRAWING NOTES, LISTED ON EACH SHEET.
- INDICATES ASSEMBLY TYPE; REFER TO TYPICAL ASSEMBLIES SCHEDULE.
- INDICATES WINDOW TYPE; REFER TO WINDOW ELEVATIONS AND DETAILS ON A500 SERIES.
- INDICATES DOOR TYPE; REFER TO DOOR SCHEDULE AND DETAILS ON A500 SERIES.
- DETAIL NUMBER
- TITLE
- DETAIL REFERENCE PAGE
- DETAIL CROSS REFERENCE PAGE

REVISIONS:		
NO.	DESCRIPTION	DATE
1	ISSUES FOR SITE PLAN CONTROL APPLICATION	2026 07 02
2	ISSUES WITH GENERAL UPDATES	2026 06 10
3	REVISED AS PER CITY COMMENT LETTER 2	2026 05 15
4	ISSUES WITH GENERAL UPDATES (DRAFT)	2026 05 08
5	REVISED AS PER CITY COMMENT LETTER	2026 01 30
6	ISSUED FOR OPA & ZBLA APPLICATION	2025 12 17
7	ISSUED FOR OWNER / CONSULTANT REVIEW	2025 12 05

ARCHITECT SEAL:
NORTH ARROW:
CLIENT:
TCU Development Corporation


rla / architecture
roderick lahey architect inc.
56 beech street, ottawa, ontario K1S 3J6
t. 613.724.9932 f. 613.724.1209 rlaarchitecture.ca

PROJECT TITLE:
1867 ALTA VISTA DRIVE
OTTAWA ONTARIO

SHEET TITLE:
SITE PLAN
DRAWN: R.V. CHECKED: K.R.
SCALE: 1:250 SHEET No.
SP-1
PROJECT No: 2516

LEGEND

STUDIO	2 + DEN	SERVICES
1 BED	3 BED	
1 + DEN	AMENITY PUBLIC	
2 BED	AMENITY PRIVATE	

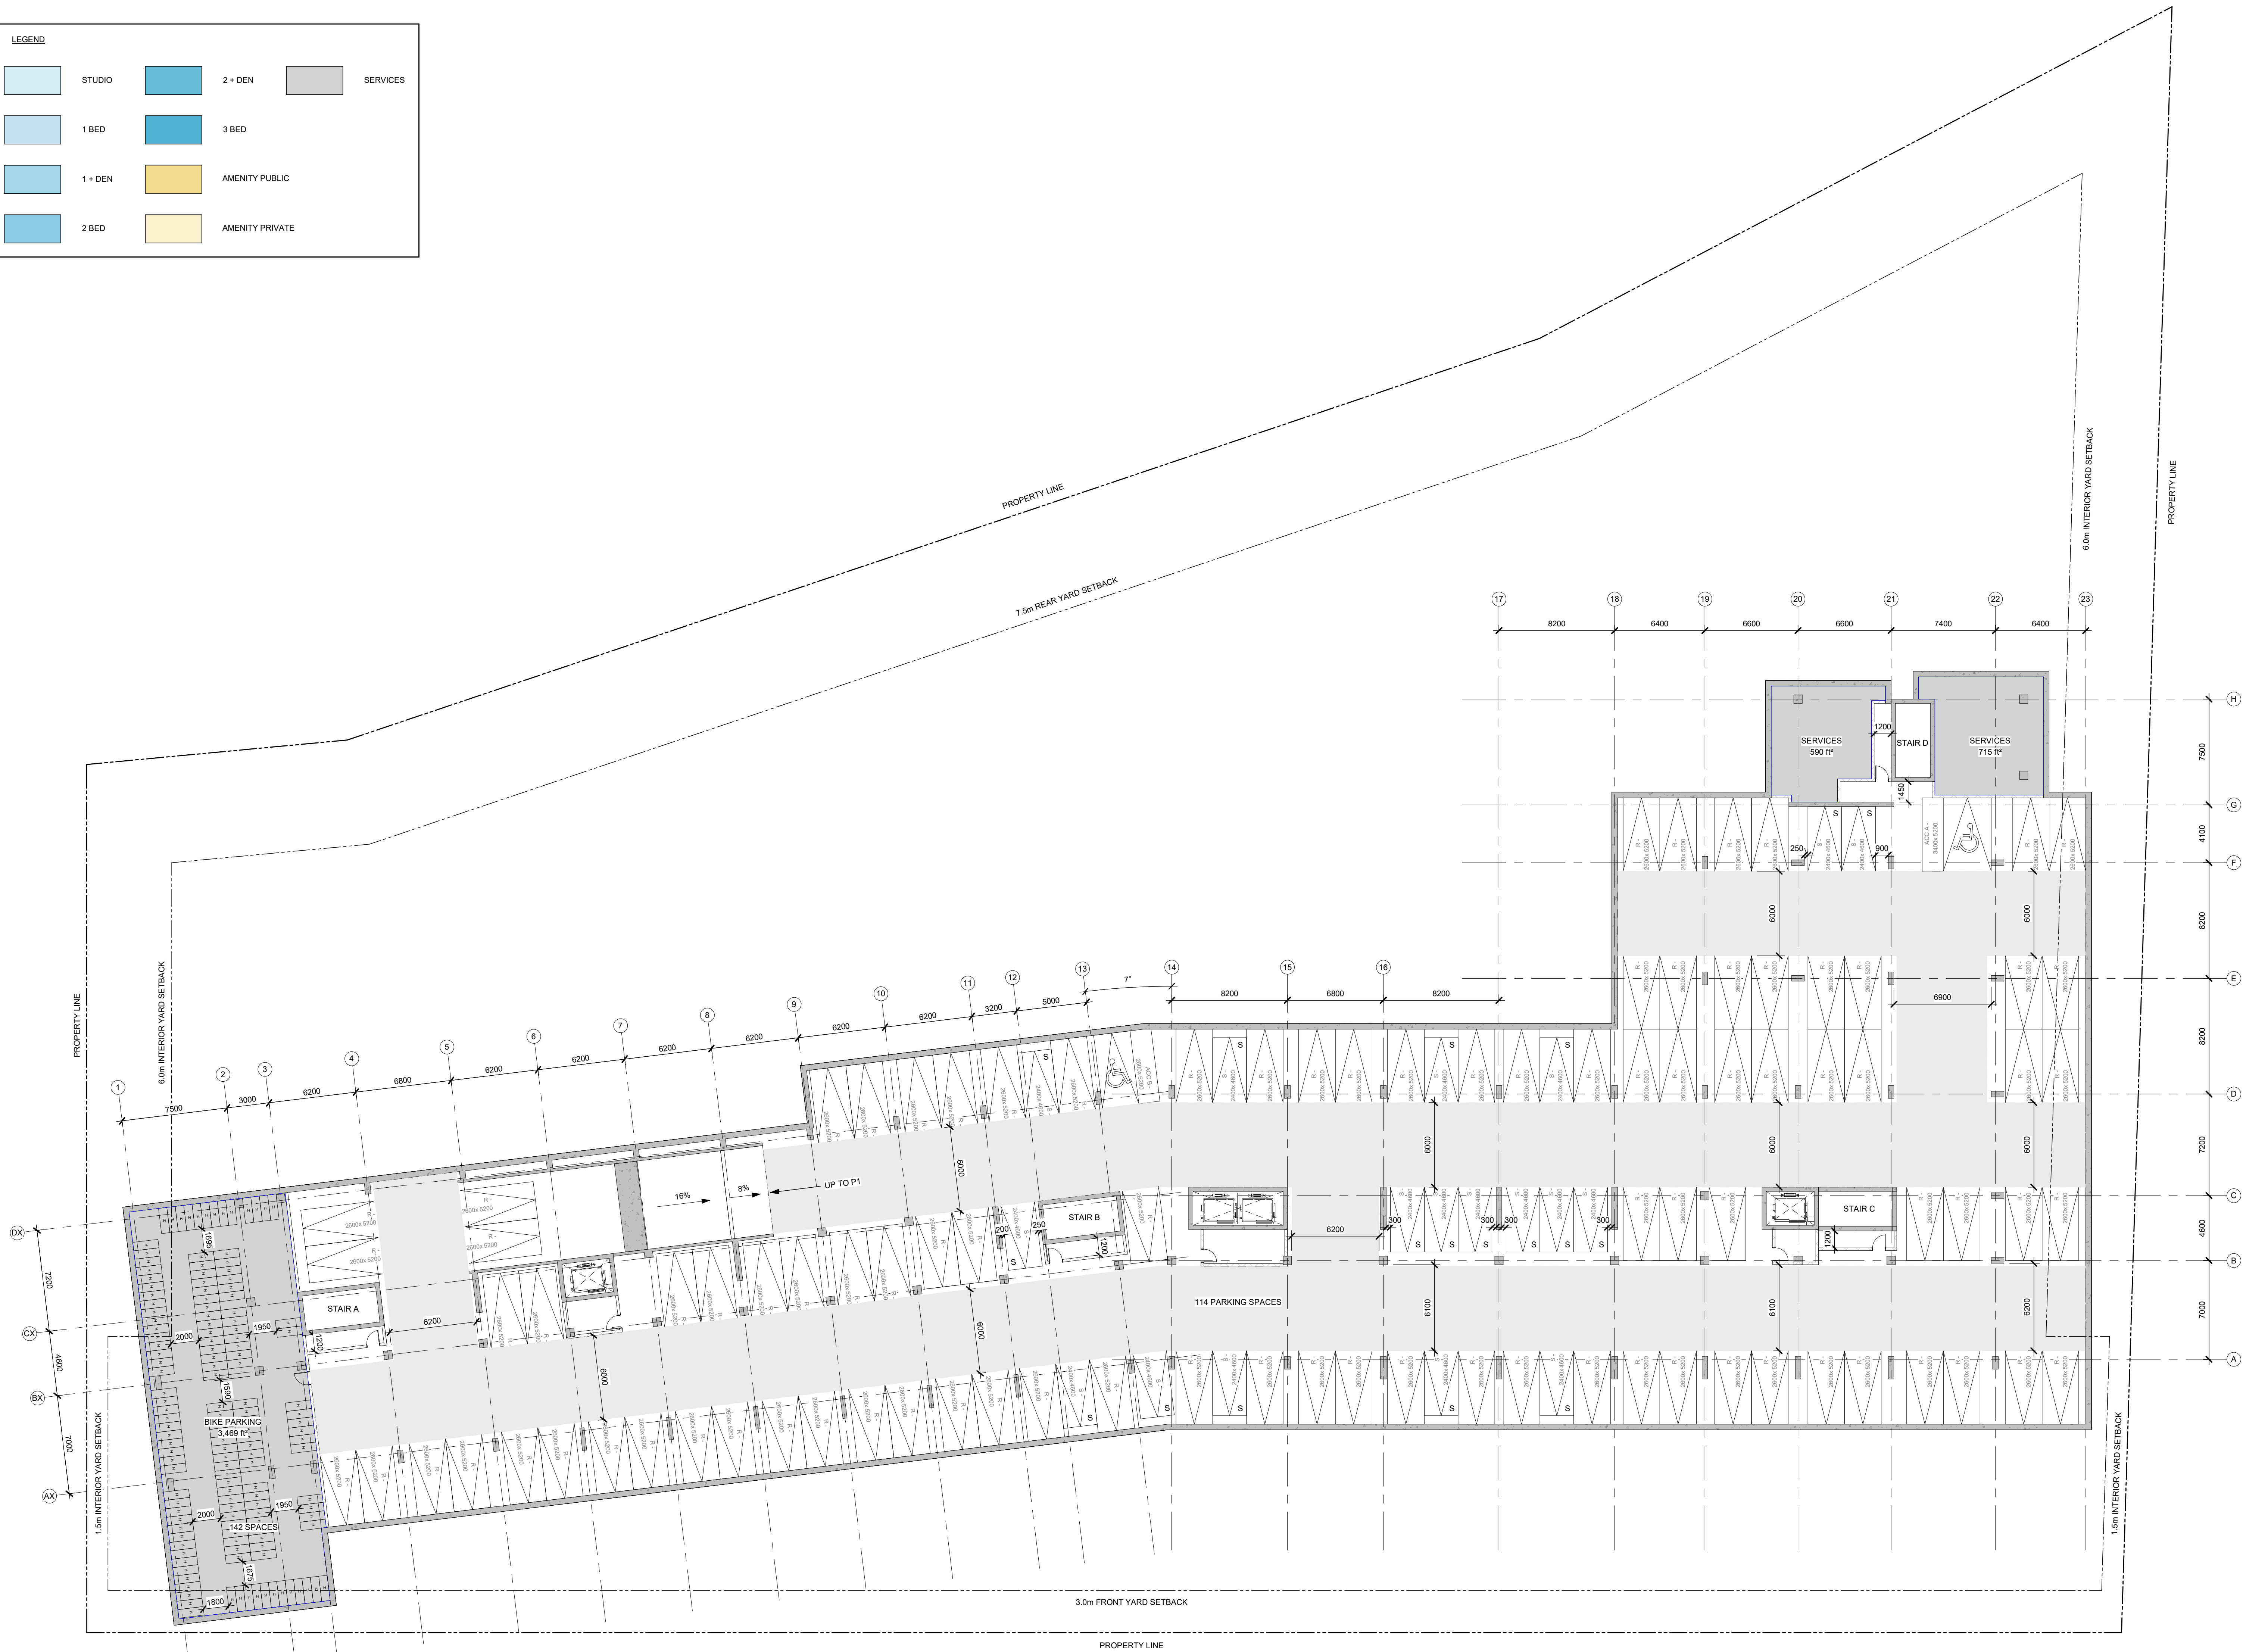

IT IS THE RESPONSIBILITY OF THE APPROPRIATE CONTRACTOR TO CHECK AND VERIFY ALL DIMENSIONS ON SITE AND TO REPORT ALL ERRORS AND/OR OMISSIONS TO THE ARCHITECT.

ALL CONTRACTORS MUST COMPLY WITH ALL PERTINENT CODES AND BY-LAWS.

THIS DRAWING MAY NOT BE USED FOR CONSTRUCTION UNTIL SIGNED BY THE ARCHITECT.

DO NOT SCALE DRAWINGS.

COPYRIGHT RESERVED.

PARKING LEGEND

- SMALL CAR SPACE
- STANDARD SPACE
- VISITOR SPACE
- PARALLEL CAR SPACE
- BARRIER FREE - TYPE A
- BARRIER FREE - TYPE B

SPC 01	ISSUED FOR SPC	2026-07-02
No.	DESCRIPTION	YYYY-MM-DD

REVISIONS:

ARCHITECT SEAL:	NORTH ARROW:

CLIENT:

TCU
TCU DEVELOPMENT CORPORATION

ARCHITECT:

rla/architecture
56 Beech Street, Ottawa, Ontario K1S 3J6
t.613.724.9932 f.613.724.1209 www.rodericklahey.ca

PROJECT TITLE:

1867 ALTA VISTA DRIVE

1867 Alta Vista Drive, Ottawa, Ontario

SHEET TITLE:

P2 PLAN


DRAWN: KJ, LM	CHECKED: KR
SCALE: As indicated	SHEET No:
PROJECT No: 2516	A-100 Rev:SPC 01

PAPER SIZE: ISO Full Sheet B1 (707.00 x 1000.00mm)

PLOT DATE: 7/22/2026 12:40:26 PM

LEGEND

STUDIO	2 + DEN	SERVICES
1 BED	3 BED	
1 + DEN	AMENITY PUBLIC	
2 BED	AMENITY PRIVATE	

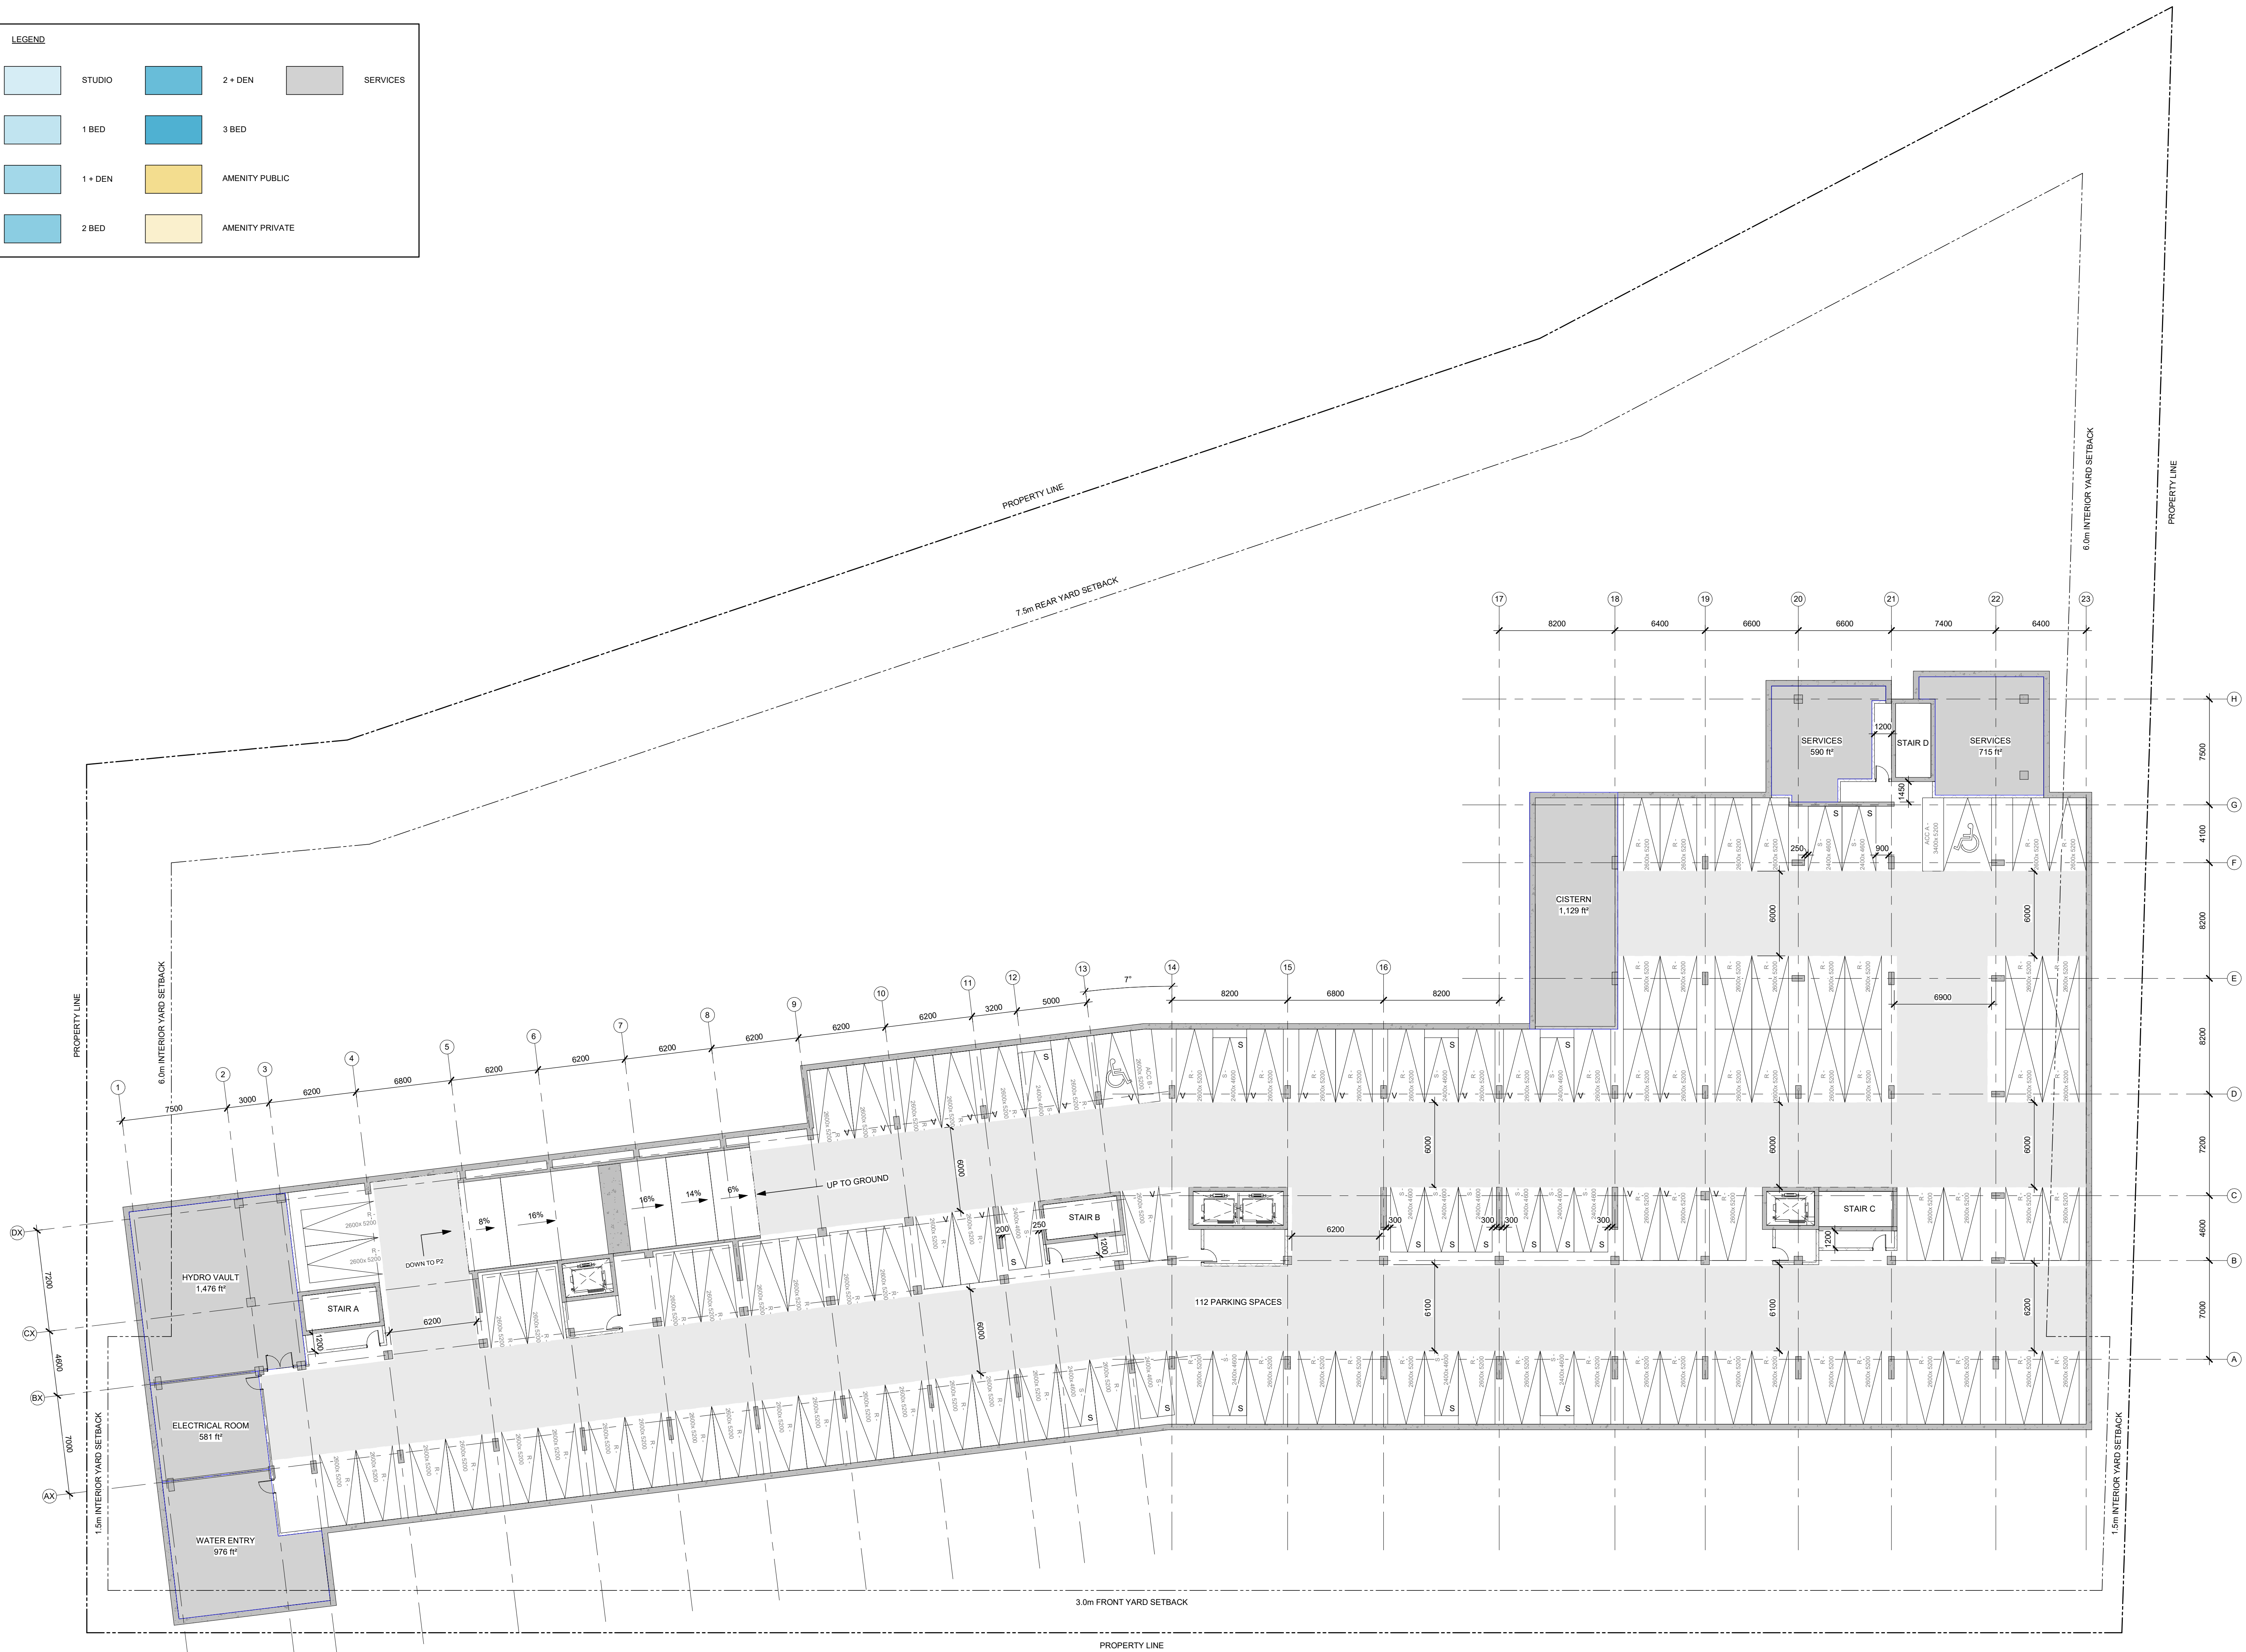

IT IS THE RESPONSIBILITY OF THE APPROPRIATE CONTRACTOR TO CHECK AND VERIFY ALL DIMENSIONS ON SITE AND TO REPORT ALL ERRORS AND/OR OMISSIONS TO THE ARCHITECT.

ALL CONTRACTORS MUST COMPLY WITH ALL PERTINENT CODES AND BY-LAWS.

THIS DRAWING MAY NOT BE USED FOR CONSTRUCTION UNTIL SIGNED BY THE ARCHITECT.

DO NOT SCALE DRAWINGS.

COPYRIGHT RESERVED.

PARKING LEGEND

4800 2400 SMALL CAR SPACE

5200 2400 STANDARD SPACE

5200 2400 VISITOR SPACE

6700 2400 PARALLEL CAR SPACE

5200 2400 BARRIER FREE - TYPE A

5200 2400 BARRIER FREE - TYPE B

SPC 01	ISSUED FOR SPC	2026-07-02
No.	DESCRIPTION	YYYY-MM-DD

REVISIONS:

ARCHITECT SEAL:	NORTH ARROW:
CLIENT:	TRUE NORTH

TCU DEVELOPMENT CORPORATION

ARCHITECT:

rla/architecture

56 Beech Street, Ottawa, Ontario K1S 3J6
t.613.724.9932 f.613.724.1209 www.rodericklahey.ca

PROJECT TITLE:

1867 ALTA VISTA DRIVE

1867 Alta Vista Drive, Ottawa, Ontario

SHEET TITLE:

P1 PLAN

DRAWN:	CHECKED:
KJ, LM	KR
SCALE:	SHEET No:
As indicated	
PROJECT No:	
2516	

A-101

Rev:SPC 01

PLOT DATE: 7/22/2026 12:40:26 PM

LEGEND

STUDIO	2 + DEN	SERVICES
1 BED	3 BED	
1 + DEN	AMENITY PUBLIC	
2 BED	AMENITY PRIVATE	



IT IS THE RESPONSIBILITY OF THE APPROPRIATE CONTRACTOR TO CHECK AND VERIFY ALL DIMENSIONS ON SITE AND TO REPORT ALL ERRORS AND/OR OMISSIONS TO THE ARCHITECT.

ALL CONTRACTORS MUST COMPLY WITH ALL PERTINENT CODES AND BY-LAWS.

THIS DRAWING MAY NOT BE USED FOR CONSTRUCTION UNTIL SIGNED BY THE ARCHITECT.

DO NOT SCALE DRAWINGS.

COPYRIGHT RESERVED.

PARKING LEGEND

4800	2400	SMALL CAR SPACE
5200	2400	STANDARD SPACE
5200	2600	VISITOR SPACE
6700	3000	PARALLEL CAR SPACE
5200	3400	BARRIER FREE - TYPE A
5200	3600	BARRIER FREE - TYPE B

SPC 01	ISSUED FOR SPC	2026-07-02
No.	DESCRIPTION	YYYY-MM-DD

REVISIONS:

ARCHITECT SEAL:	NORTH ARROW:

CLIENT:

TCU

TCU DEVELOPMENT CORPORATION

ARCHITECT:

rla/architecture

56 Beech Street, Ottawa, Ontario K1S 3J6
t.613.724.9932 f.613.724.1209 www.rodericklahey.ca

PROJECT TITLE:

1867 ALTA VISTA DRIVE

1867 Alta Vista Drive, Ottawa, Ontario

SHEET TITLE:


GROUND FLOOR PLAN

DRAWN:	CHECKED:
KJ, LM	KR
SCALE:	SHEET No:
As indicated	
PROJECT No:	A-102
2516	Rev:SPC 01

PAPER SIZE: ISO Full (841 x 1189 mm)

PLOT DATE: 7/22/2026 1:52 PM

LEGEND			
	STUDIO		2 + DEN
	1 BED		3 BED
	1 + DEN		AMENITY PUBLIC
	2 BED		AMENITY PRIVATE
	SERVICES		

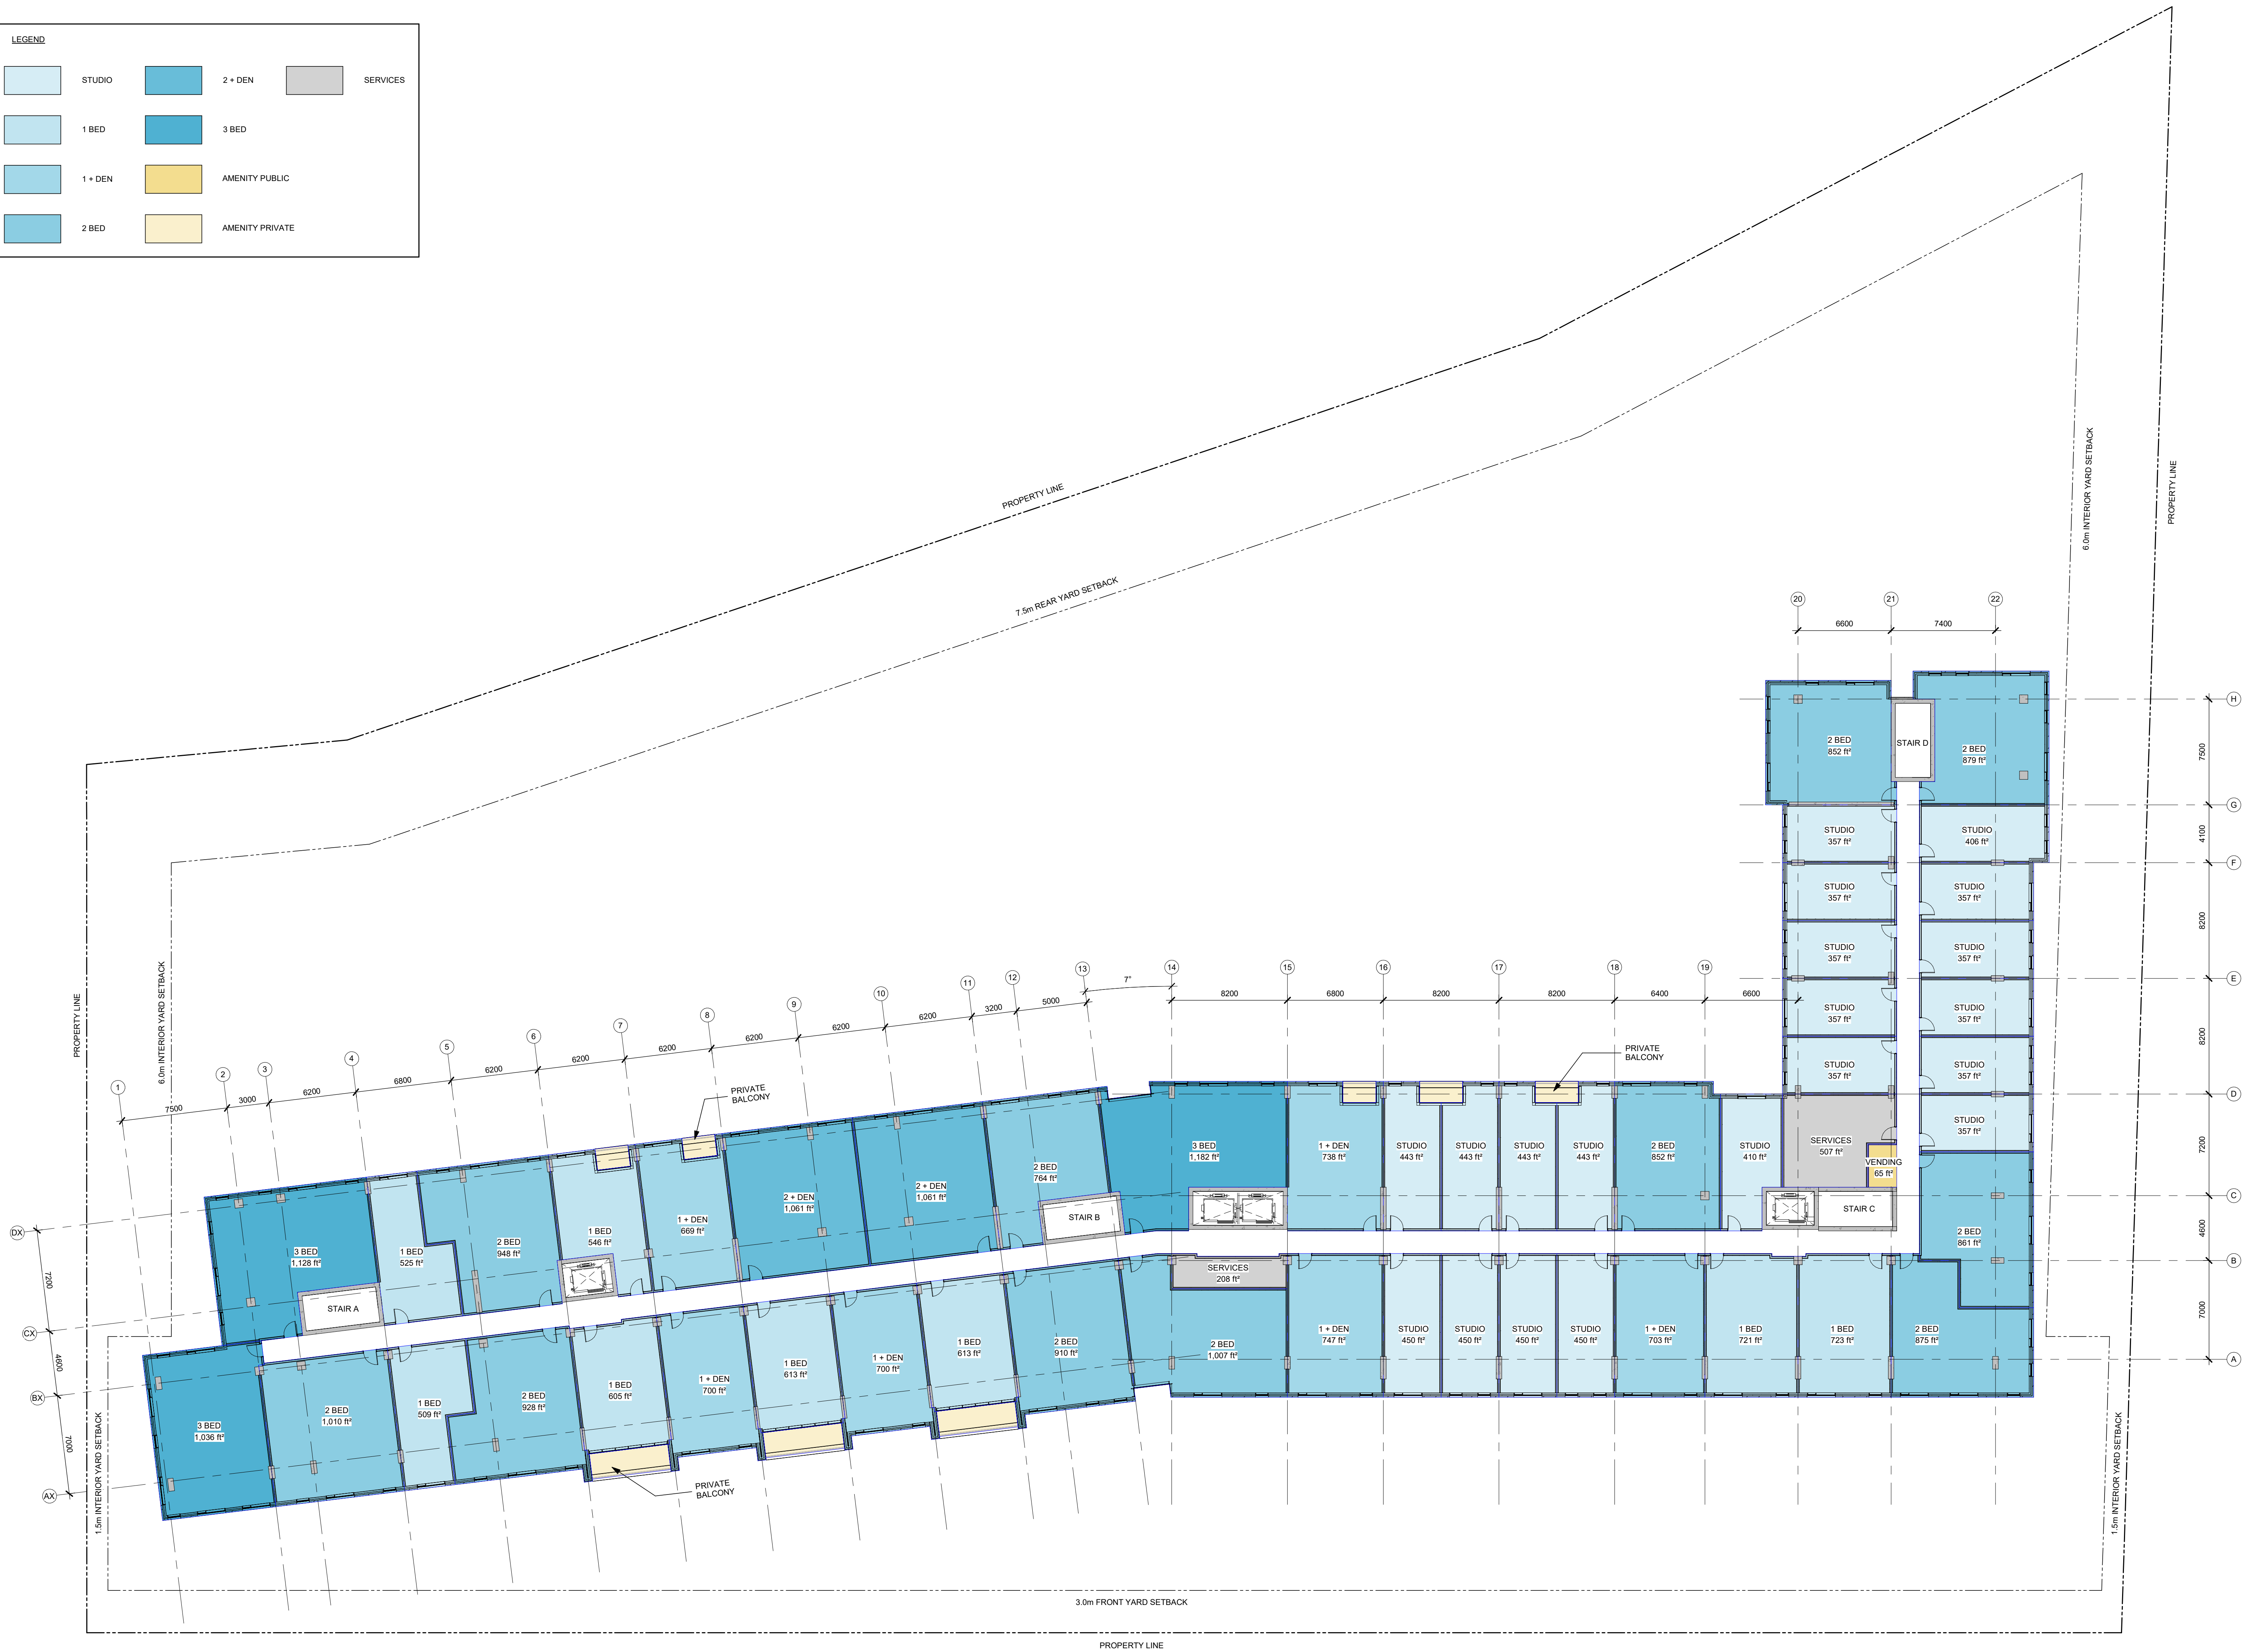

IT IS THE RESPONSIBILITY OF THE APPROPRIATE CONTRACTOR TO CHECK AND VERIFY ALL DIMENSIONS ON SITE AND TO REPORT ALL ERRORS AND/OR OMISSIONS TO THE ARCHITECT.

ALL CONTRACTORS MUST COMPLY WITH ALL PERTINENT CODES AND BY-LAWS.

THIS DRAWING MAY NOT BE USED FOR CONSTRUCTION UNTIL SIGNED BY THE ARCHITECT.

DO NOT SCALE DRAWINGS.

COPYRIGHT RESERVED.

SPC 01 ISSUED FOR SPC		2026-07-02
No.	DESCRIPTION	YYYY-MM-DD
REVISIONS:		
ARCHITECT SEAL:	NORTH ARROW:	
CLIENT:		
ARCHITECT:		
PROJECT TITLE:		
1867 ALTA VISTA DRIVE		
1867 Alta Vista Drive, Ottawa, Ontario		
SHEET TITLE:		
LEVEL 2 FLOOR PLAN		
DRAWN:	CHECKED:	A-103
KJ, LM	KR	
SCALE:	SHEET No:	
As indicated		
PROJECT No:	Rev:SPC 01	
2516		

PAPER SIZE: ISO Full (841 x 1189 mm)

PLOT DATE: 7/22/2026 12:40:32 PM

LEGEND

STUDIO

1 BED

1 + DEN

2 BED


2 + DEN

3 BED

AMENITY PUBLIC

AMENITY PRIVATE

SERVICES

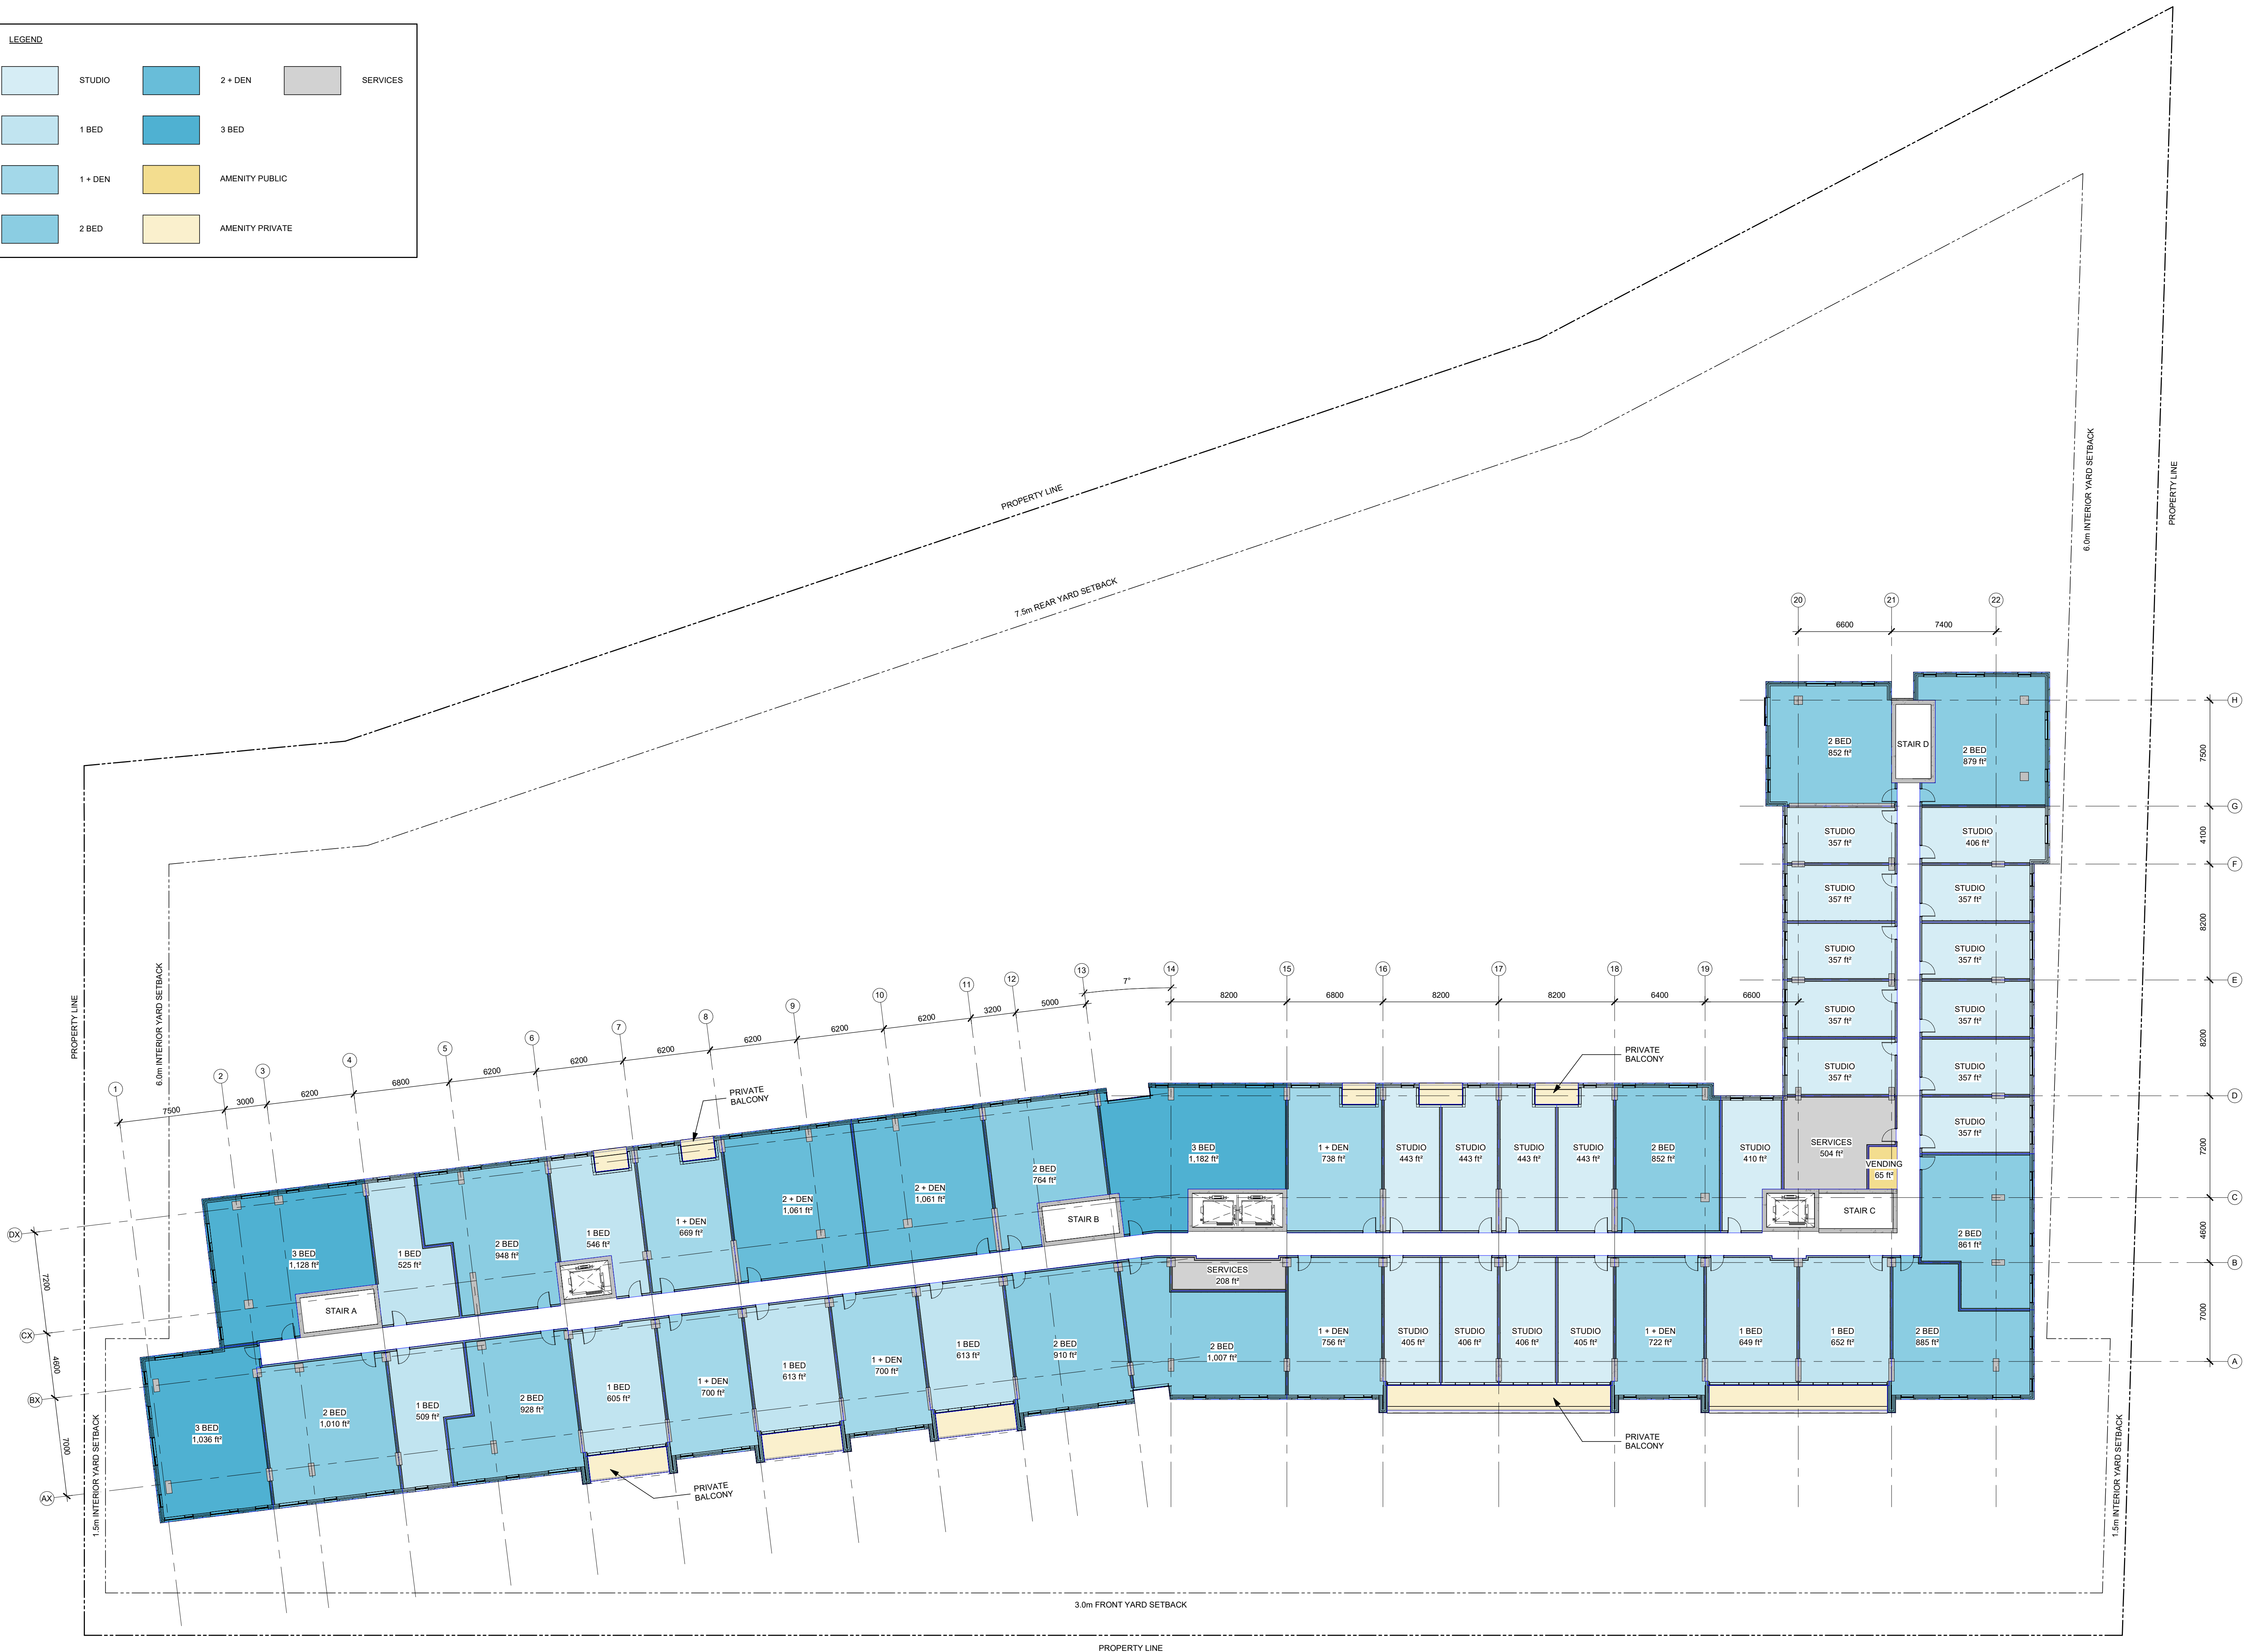

IT IS THE RESPONSIBILITY OF THE APPROPRIATE CONTRACTOR TO CHECK AND VERIFY ALL DIMENSIONS ON SITE AND TO REPORT ALL ERRORS AND/OR OMISSIONS TO THE ARCHITECT.

ALL CONTRACTORS MUST COMPLY WITH ALL PERTINENT CODES AND BY-LAWS.

THIS DRAWING MAY NOT BE USED FOR CONSTRUCTION UNTIL SIGNED BY THE ARCHITECT.

DO NOT SCALE DRAWINGS.

COPYRIGHT RESERVED.

SPC 01	ISSUED FOR SPC	2026-07-02
No.	DESCRIPTION	YYYY-MM-DD
REVISIONS:		
ARCHITECT SEAL:		NORTH ARROW:
CLIENT:		
ARCHITECT:		
PROJECT TITLE:		
1867 ALTA VISTA DRIVE		
1867 Alta Vista Drive, Ottawa, Ontario		
SHEET TITLE:		
LEVEL 3-4 FLOOR PLAN		
DRAWN:	CHECKED:	A-104
KJ, LM	KR	
SCALE:	SHEET No:	
As indicated		
PROJECT No:		
2516		

Rev:SPC 01

LEGEND

STUDIO

1 BED

1 + DEN

2 BED


2 + DEN

3 BED

AMENITY PUBLIC

AMENITY PRIVATE

SERVICES

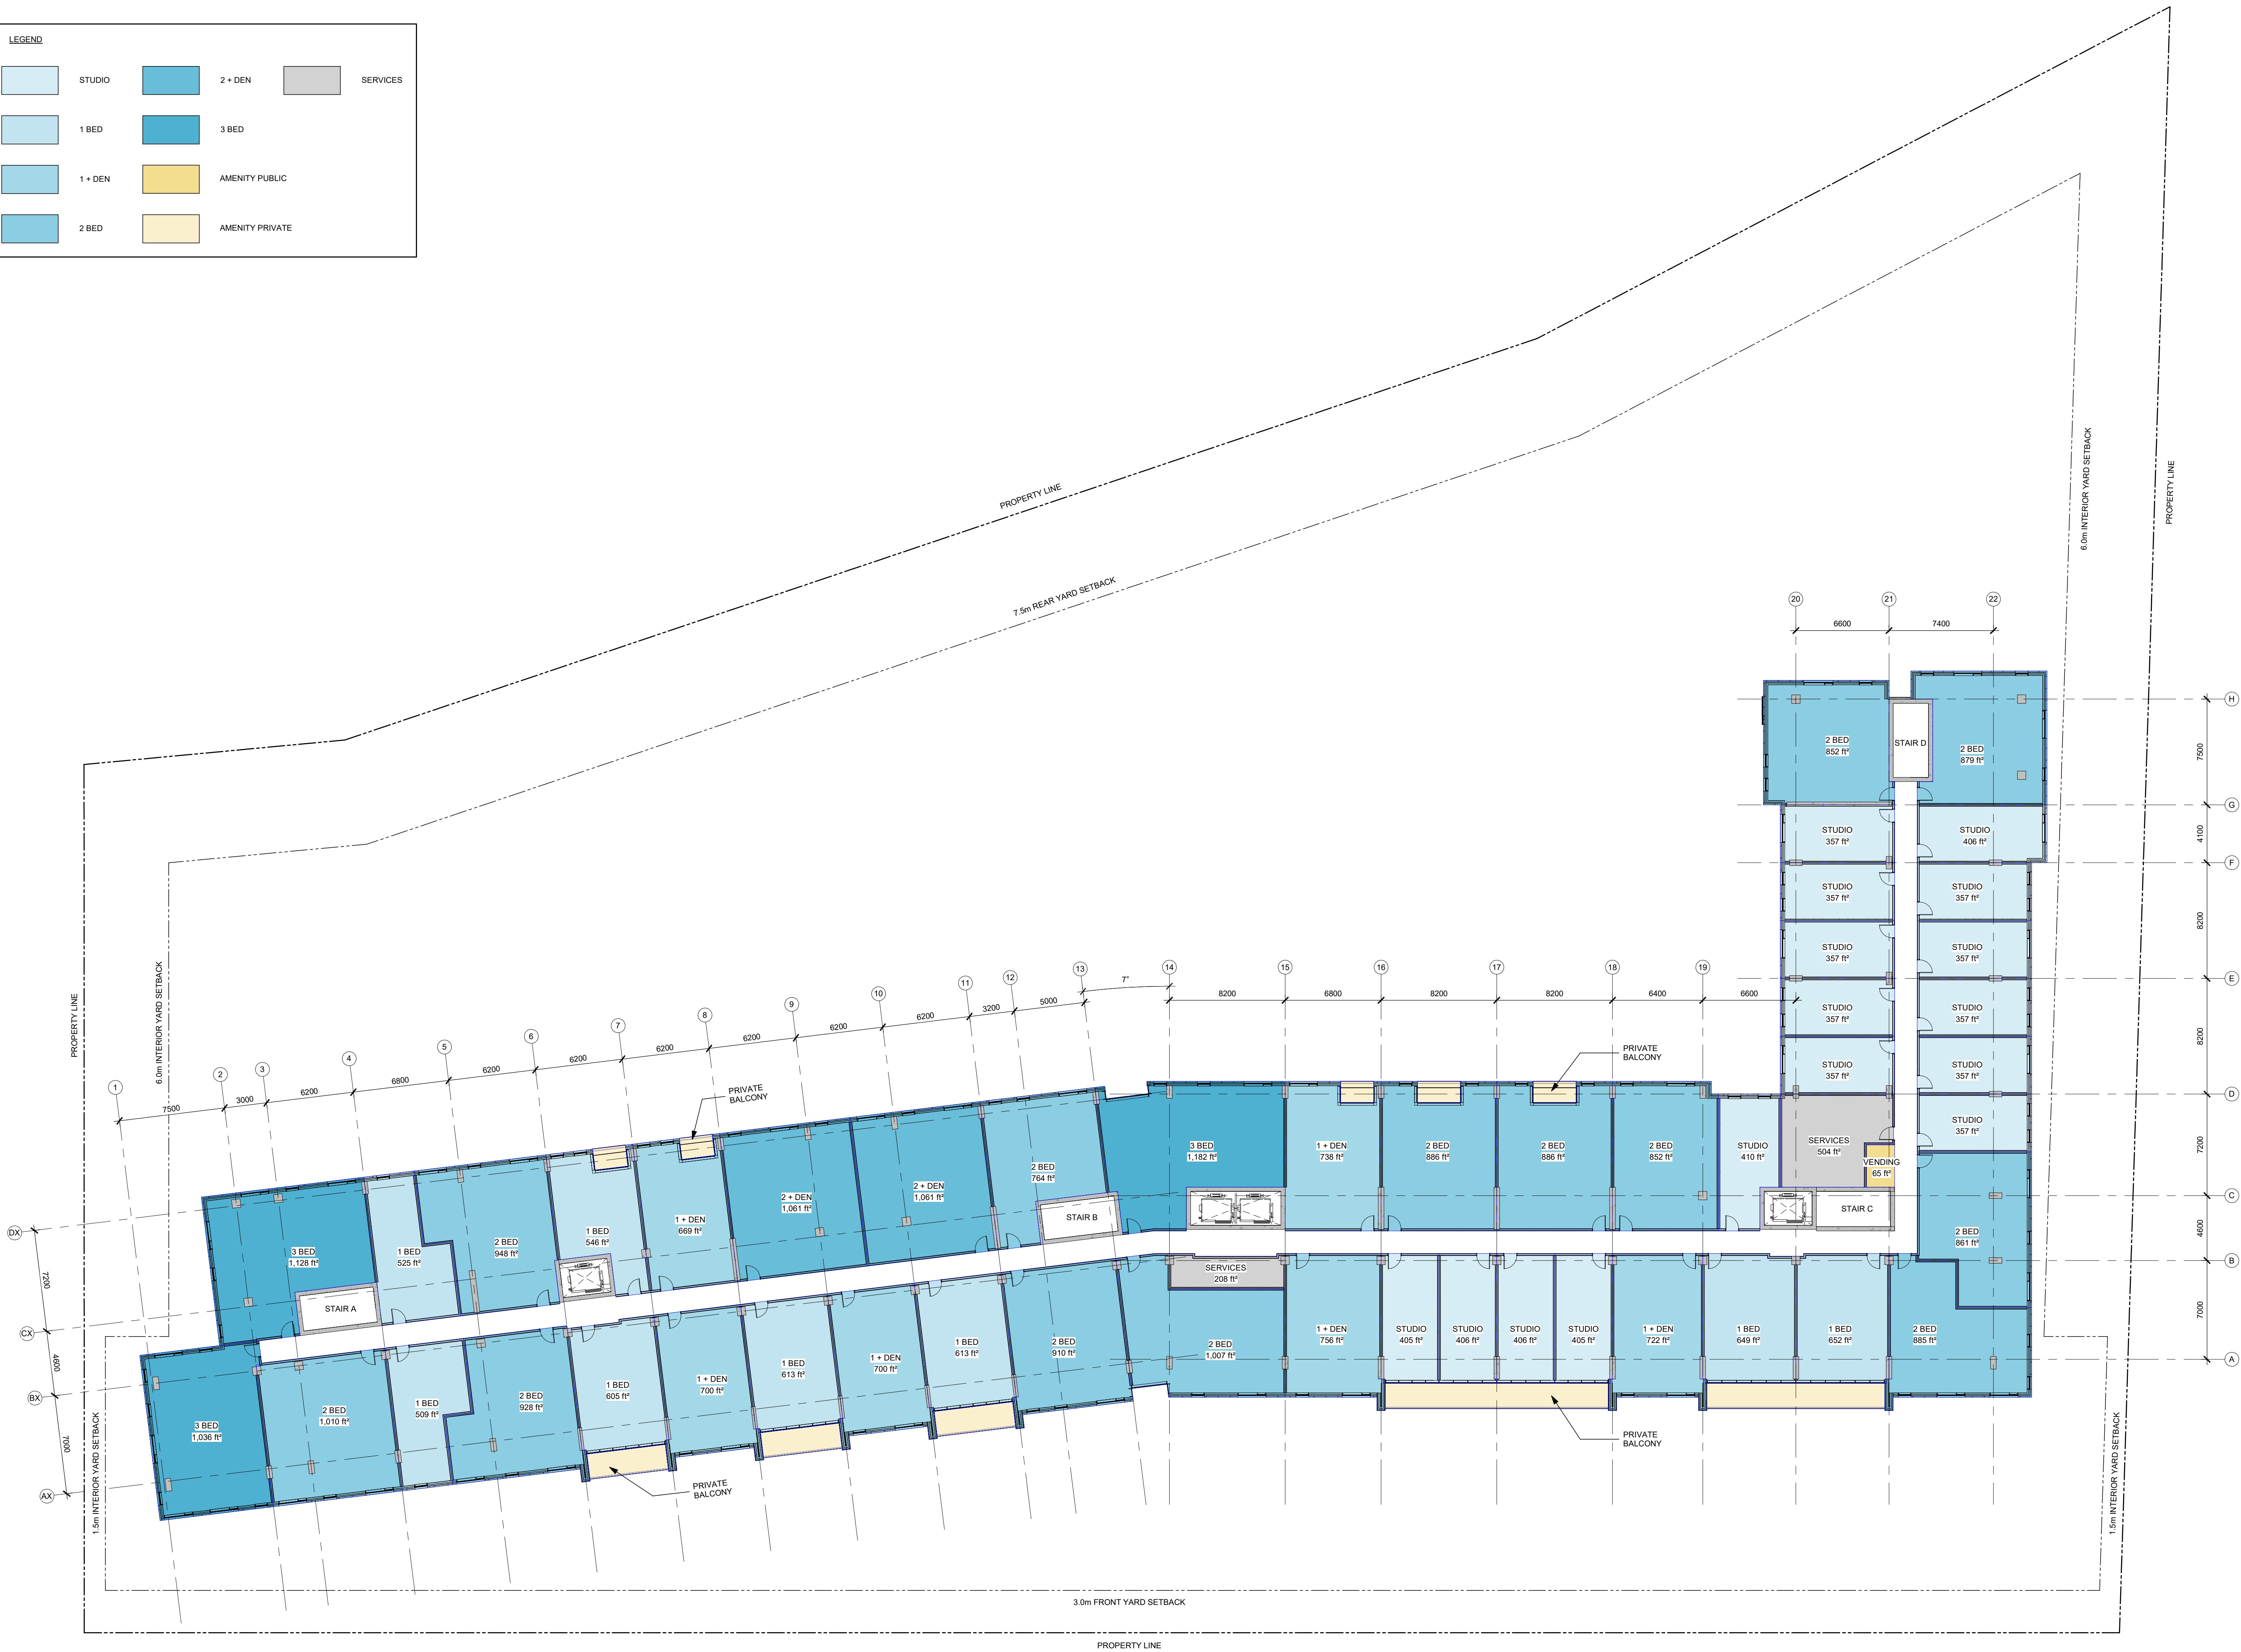

IT IS THE RESPONSIBILITY OF THE APPROPRIATE CONTRACTOR TO CHECK AND VERIFY ALL DIMENSIONS ON SITE AND TO REPORT ALL ERRORS AND/OR OMISSIONS TO THE ARCHITECT.

ALL CONTRACTORS MUST COMPLY WITH ALL PERTINENT CODES AND BY-LAWS.

THIS DRAWING MAY NOT BE USED FOR CONSTRUCTION UNTIL SIGNED BY THE ARCHITECT.

DO NOT SCALE DRAWINGS.

COPYRIGHT RESERVED.

SPC 01	ISSUED FOR SPC	2026-07-02
No.	DESCRIPTION	YYYY-MM-DD
REVISIONS:		
ARCHITECT SEAL:		NORTH ARROW:
CLIENT:		
ARCHITECT:		
PROJECT TITLE:		
1867 ALTA VISTA DRIVE		
1867 Alta Vista Drive, Ottawa, Ontario		
SHEET TITLE:		
LEVEL 5 FLOOR PLAN		
DRAWN:	CHECKED:	A-105
KJ, LM	KR	
SCALE:	SHEET No:	
As indicated		
PROJECT No:		
2516		

Rev:SPC 01

PLOT DATE: 7/22/2026 12:40:34 PM

LEGEND

STUDIO

1 BED

1 + DEN

2 BED


2 + DEN

3 BED

AMENITY PUBLIC

AMENITY PRIVATE

SERVICES

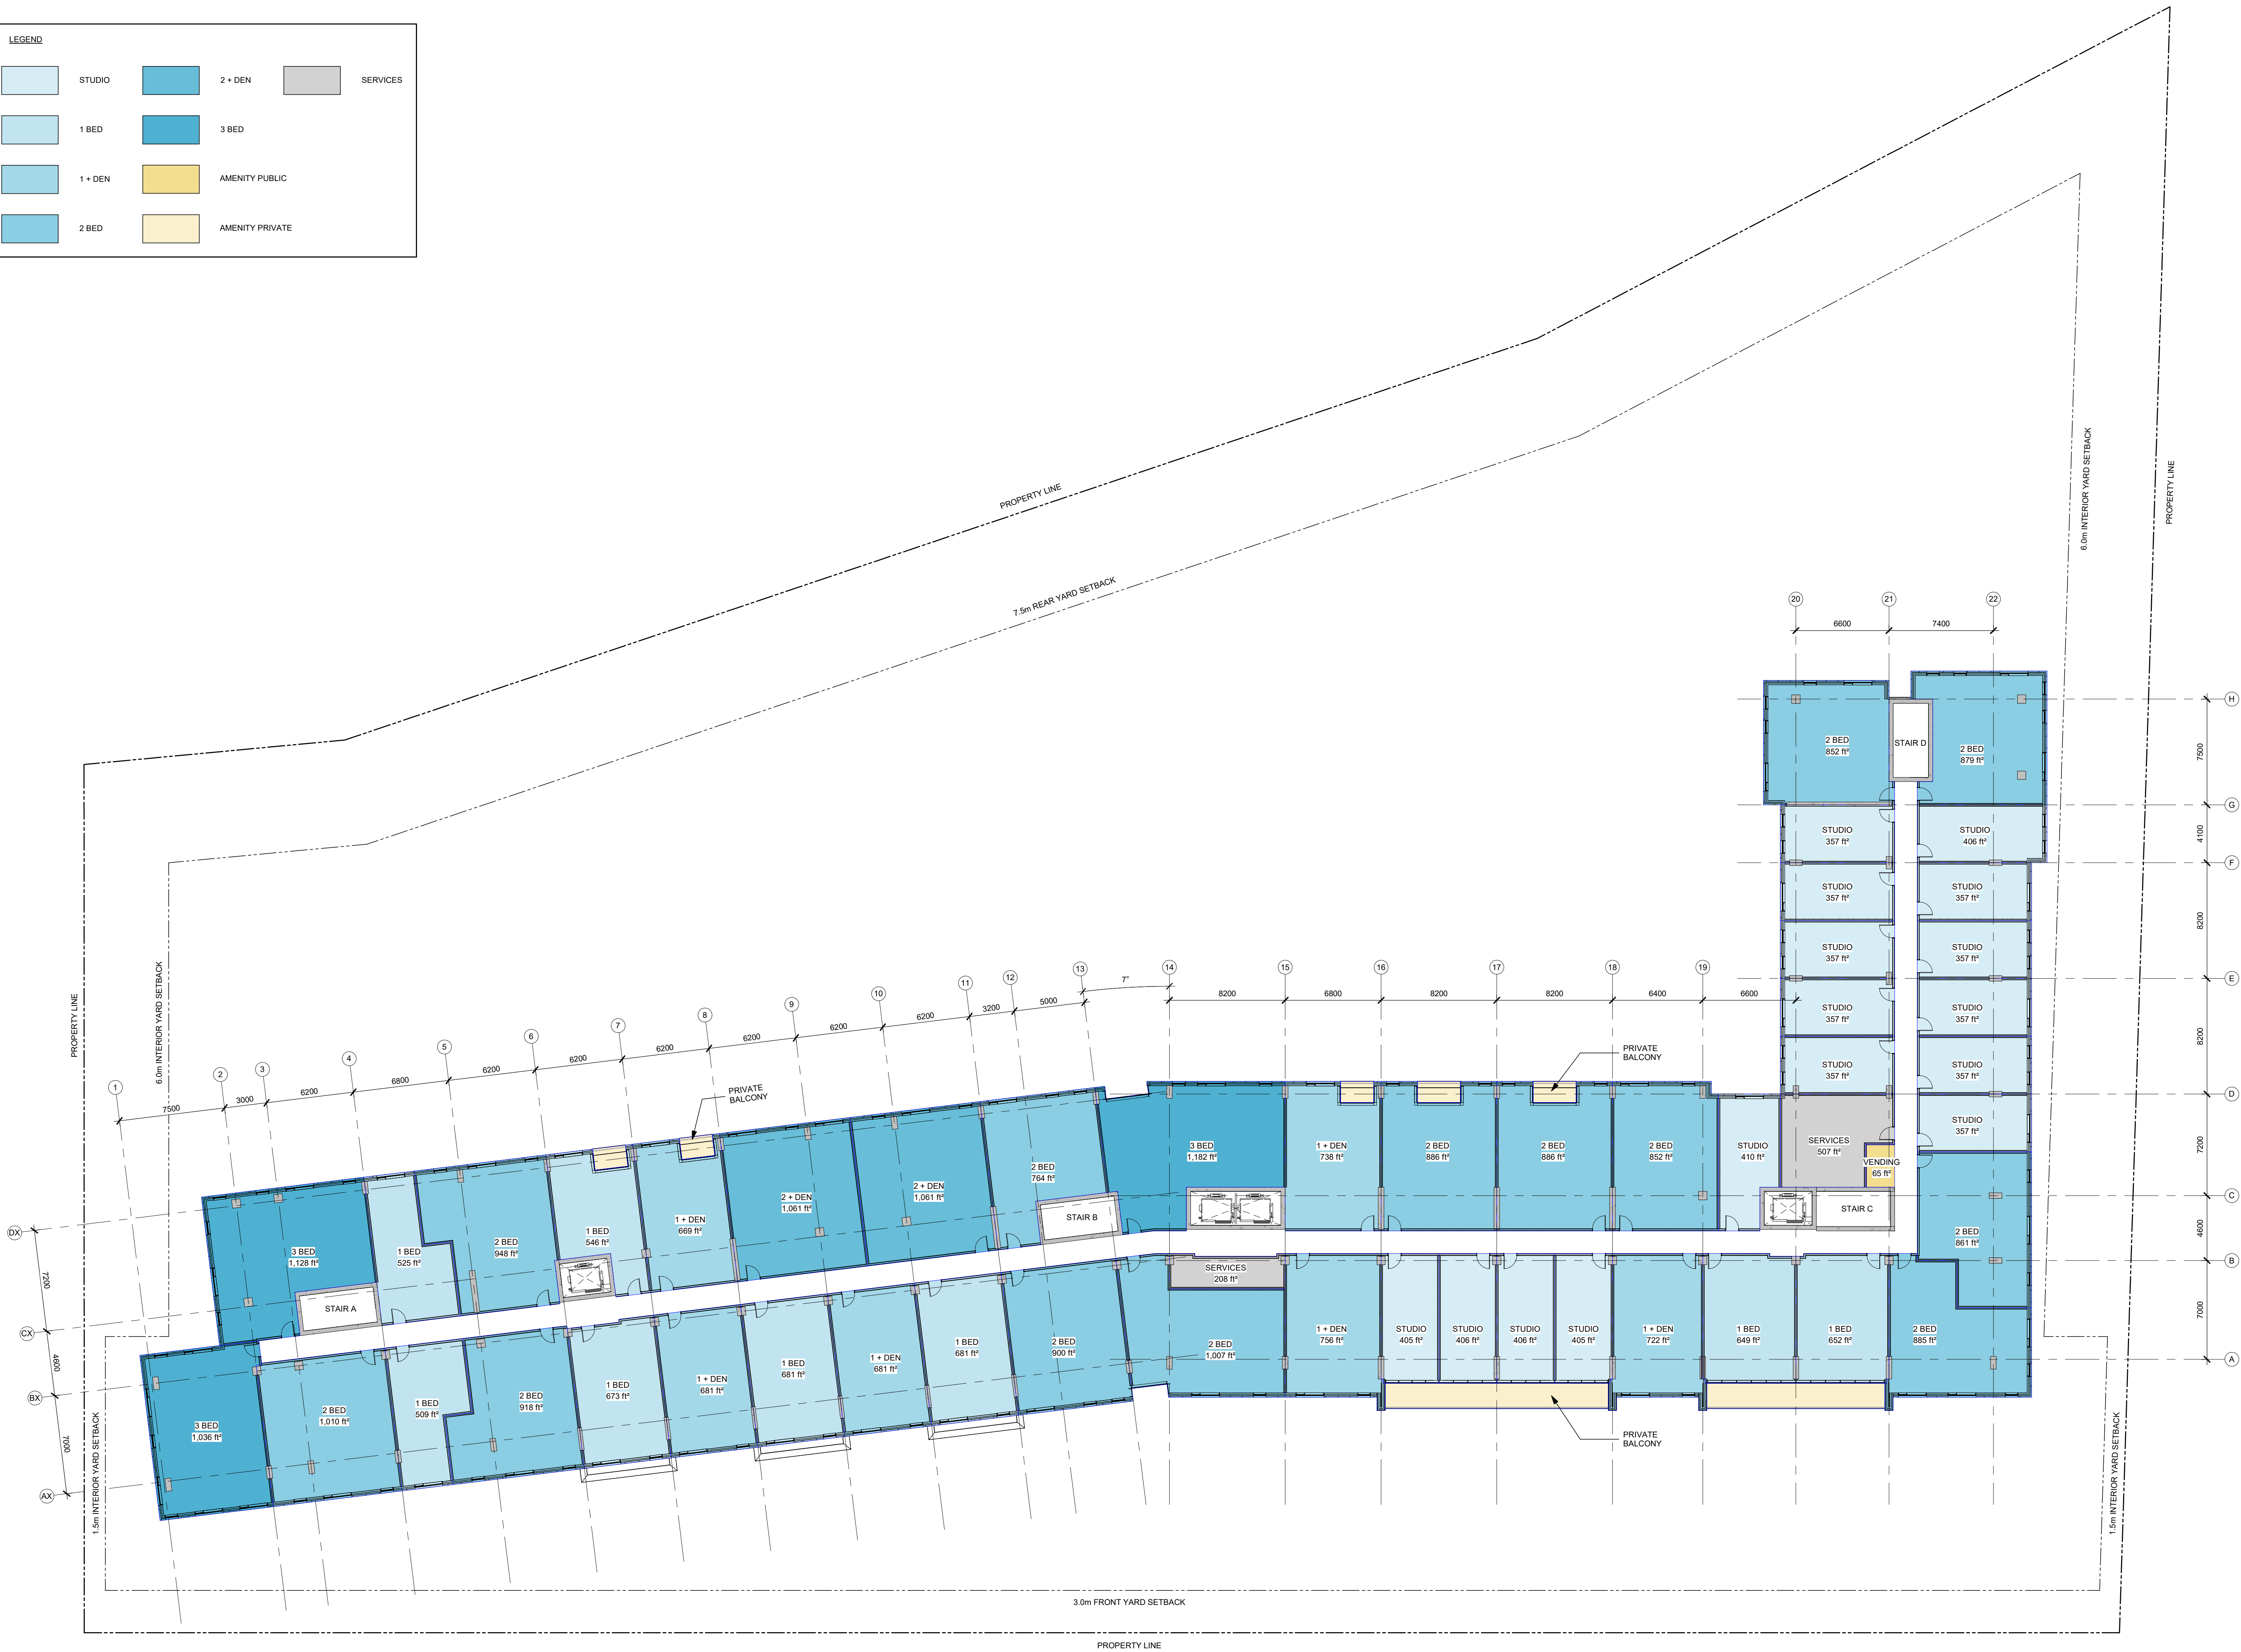


IT IS THE RESPONSIBILITY OF THE APPROPRIATE CONTRACTOR TO CHECK AND VERIFY ALL DIMENSIONS ON SITE AND TO REPORT ALL ERRORS AND/OR OMISSIONS TO THE ARCHITECT.
ALL CONTRACTORS MUST COMPLY WITH ALL PERTINENT CODES AND BY-LAWS.
THIS DRAWING MAY NOT BE USED FOR CONSTRUCTION UNTIL SIGNED BY THE ARCHITECT.
DO NOT SCALE DRAWINGS.
COPYRIGHT RESERVED.

SPC 01	ISSUED FOR SPC	2026-07-02
No.	DESCRIPTION	YYYY-MM-DD
REVISIONS:		
ARCHITECT SEAL:		NORTH ARROW:
CLIENT:		
ARCHITECT:		
PROJECT TITLE:		
1867 ALTA VISTA DRIVE		
1867 Alta Vista Drive, Ottawa, Ontario		
SHEET TITLE:		
LEVEL 6 FLOOR PLAN		
DRAWN:	CHECKED:	A-106
KJ, LM	KR	
SCALE:	SHEET No:	
As indicated		
PROJECT No:		
2516		

Rev:SPC 01

LEGEND

 	STUDIO		2 + DEN		SERVICES
	1 BED		3 BED		
	1 + DEN		AMENITY PUBLIC		
	2 BED		AMENITY PRIVATE		


IT IS THE RESPONSIBILITY OF THE APPROPRIATE CONTRACTOR TO CHECK AND VERIFY ALL DIMENSIONS ON SITE AND TO REPORT ALL ERRORS AND/OR OMISSIONS TO THE ARCHITECT.

ALL CONTRACTORS MUST COMPLY WITH ALL PERTINENT CODES AND BY-LAWS.

THIS DRAWING MAY NOT BE USED FOR CONSTRUCTION UNTIL SIGNED BY THE ARCHITECT.


DO NOT SCALE DRAWINGS.

COPYRIGHT RESERVED.

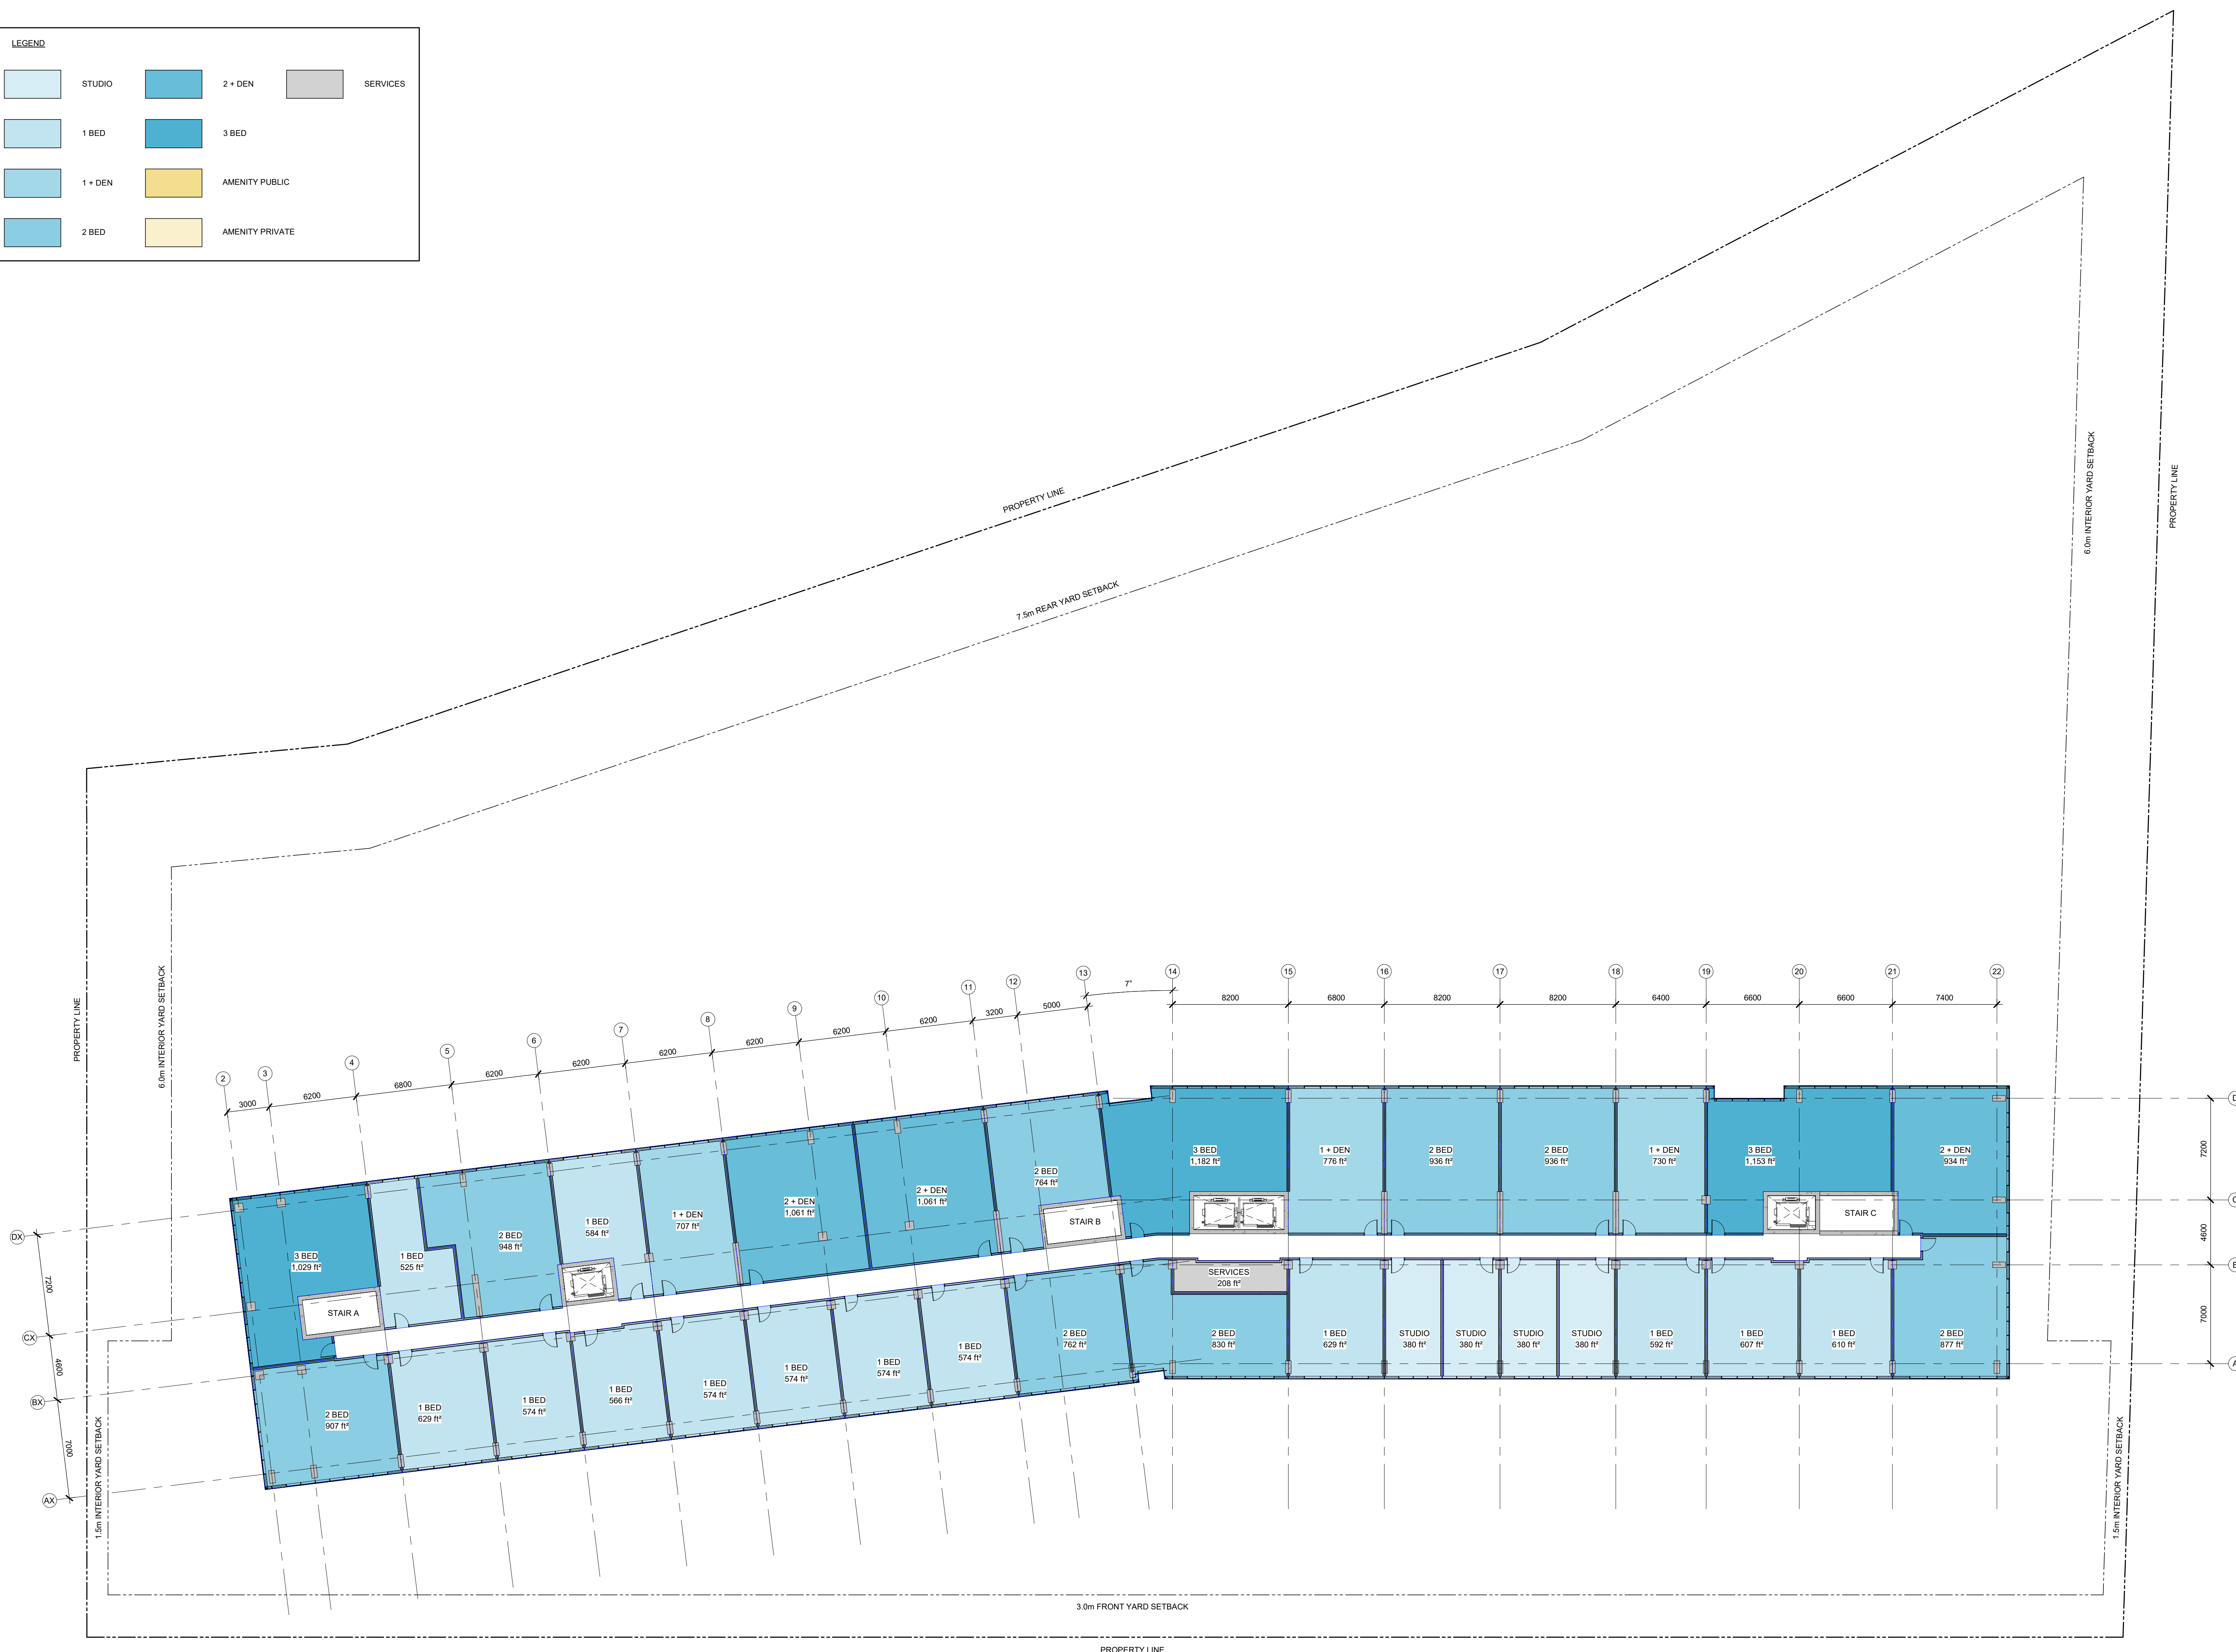
[illegible]

SPC 01	ISSUED FOR SPC	2026-07-02
No.	DESCRIPTION	YYYY-MM-DD

REVISIONS:

 ARCHITECT SEAL: 	NORTH ARROW: 
--	---

CLIENT:

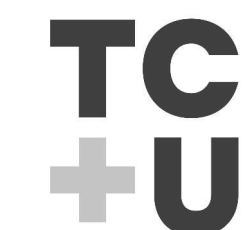

TCU DEVELOPMENT CORPORATION

ARCHITECT:

rla / architecture
56 Beech Street, Ottawa, Ontario K1S 3J6
t.613.724.9932 f.613.724.1209 www.rodericklahey.ca

PROJECT TITLE:

1867 ALTA VISTA DRIVE

1867 Alta Vista Drive, Ottawa, Ontario

SHEET TITLE:

LEVEL 8-9 FLOOR PLAN

DRAWN: KJ, LM	CHECKED: KR
SCALE: As indicated	SHEET No:
PROJECT No: 2516	A-108 Rev:SPC.01

IT IS THE RESPONSIBILITY OF THE APPROPRIATE CONTRACTOR TO CHECK AND VERIFY ALL DIMENSIONS ON SITE AND TO REPORT ALL ERRORS AND/OR OMISSIONS TO THE ARCHITECT.

ALL CONTRACTORS MUST COMPLY WITH ALL PERTINENT CODES AND BY-LAWS.


THIS DRAWING MAY NOT BE USED FOR CONSTRUCTION UNTIL SIGNED BY THE ARCHITECT.

DO NOT SCALE DRAWINGS.

COPYRIGHT RESERVED.

REVISIONS:


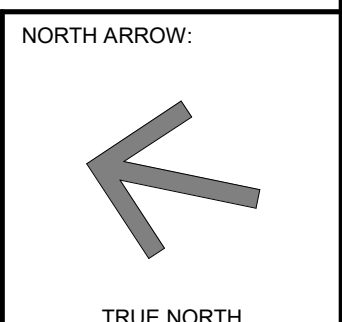

TCU

rla / architecture
56 Beech Street, Ottawa, Ontario K1S 3J6
t 613.724.9932 f 613.724.1209 www.rodericklahev.ca

1867 ALTA VISTA DRIVE

PENTHOUSE FLOOR PLAN

A-109

IT IS THE RESPONSIBILITY OF THE APPROPRIATE CONTRACTOR TO CHECK AND VERIFY ALL DIMENSIONS ON SITE AND TO REPORT ALL ERRORS AND/OR OMISSIONS TO THE ARCHITECT.

ALL CONTRACTORS MUST COMPLY WITH ALL PERTINENT CODES AND BY-LAWS.

THIS DRAWING MAY NOT BE USED FOR CONSTRUCTION UNTIL SIGNED BY THE ARCHITECT.

DO NOT SCALE DRAWINGS.

COPYRIGHT RESERVED.

REVISIONS:

TCU

TCU DEVELOPMENT CORPORATION

ARCHITECT:

rla / architecture
56 Beech Street, Ottawa, Ontario K1S 3J6
t.613.724.9932 f.613.724.1209 www.rodericklahey.ca

PROJECT TITLE:

1867 ALTA VISTA DRIVE

1867 Alta Vista Drive, Ottawa, Ontario

SHEET TITLE:

ROOF PLAN

A-110

IT IS THE RESPONSIBILITY OF THE APPROPRIATE CONTRACTOR TO CHECK AND VERIFY ALL DIMENSIONS ON SITE AND TO REPORT ALL ERRORS AND/OR OMISSIONS TO THE ARCHITECT.

ALL CONTRACTORS MUST COMPLY WITH ALL PERTINENT CODES AND BY-LAWS.

THIS DRAWING MAY NOT BE USED FOR CONSTRUCTION UNTIL SIGNED BY THE ARCHITECT.

DO NOT SCALE DRAWINGS.

COPYRIGHT RESERVED.

MATERIAL LEGEND	
1	BRICK VENEER - RED
2	BRICK VENEER - CHARCOAL
3	PUNCHED WINDOWS
4	WINDOW WALL SYSTEM W/ GLAZED SPANDREL PANELS
5	GLAZED CURTAIN WALL
6	METAL PANEL - CHARCOAL
7	METAL PANEL - VERTICAL SLATS - CHARCOAL
8	BALCONY WITH GLASS GUARDRAIL
9	ENTRANCE CANOPY STRUCTURE CLAD IN METAL PANEL - CHARCOAL



1 WEST BUILDING ELEVATION
A-200 1 : 200



2 WEST ANGLED BUILDING ELEVATION
A-200 1 : 200

SPC 01 ISSUED FOR SPC
No. DESCRIPTION 2026-07-02
YYYY-MM-DD

REVISIONS:

ARCHITECT SEAL:	NORTH ARROW:

CLIENT:

TCU
TCU DEVELOPMENT CORPORATION

ARCHITECT:

rla/architecture
56 Beech Street, Ottawa, Ontario K1S 3J6
t.613.724.9932 f.613.724.1209 www.rodericklahey.ca

PROJECT TITLE:

1867 ALTA VISTA DRIVE

1867 Alta Vista Drive, Ottawa, Ontario

SHEET TITLE:

BUILDING ELEVATIONS

DRAWN: KJ, LM	CHECKED: KR
SCALE: As indicated	SHEET No: A-200 Rev:SPC 01
PROJECT No: 2516	

PAPER SIZE: ISO Full Sheet B1 (707.00 x 1000.00mm)
PLOT DATE: 7/22/2026 12:40:48 PM



1 EAST BUILDING ELEVATION
A-201 1:200



2 EAST ANGLED BUILDING ELEVATION
A-201 1:200

IT IS THE RESPONSIBILITY OF THE APPROPRIATE CONTRACTOR TO CHECK AND VERIFY ALL DIMENSIONS ON SITE AND TO REPORT ALL ERRORS AND/OR OMISSIONS TO THE ARCHITECT.

ALL CONTRACTORS MUST COMPLY WITH ALL PERTINENT CODES AND BY-LAWS.

THIS DRAWING MAY NOT BE USED FOR CONSTRUCTION UNTIL SIGNED BY THE ARCHITECT.

DO NOT SCALE DRAWINGS.

COPYRIGHT RESERVED.

MATERIAL LEGEND	
1	BRICK VENEER - RED
2	BRICK VENEER - CHARCOAL
3	PUNCHED WINDOWS
4	WINDOW WALL SYSTEM W/ GLAZED SPANDREL PANELS
5	GLAZED CURTAIN WALL
6	METAL PANEL - CHARCOAL
7	METAL PANEL VERTICAL SLATS - CHARCOAL
8	BALCONY WITH GLASS GUARDRAIL
9	ENTRANCE CANOPY STRUCTURE CLAD IN METAL PANEL - CHARCOAL

SPC 01	ISSUED FOR SPC	2026-07-02
No.	DESCRIPTION	YYYY-MM-DD

ARCHITECT SEAL:	NORTH ARROW:

CLIENT:
TCU DEVELOPMENT CORPORATION

ARCHITECT:
56 Beech Street, Ottawa, Ontario K1S 3J6 t.613.724.9932 f.613.724.1209 www.rodericklahey.ca

PROJECT TITLE:
1867 ALTA VISTA DRIVE
1867 Alta Vista Drive, Ottawa, Ontario

SHEET TITLE:	
BUILDING ELEVATIONS	
DRAWN:	CHECKED:
KJ, LM	KR
SCALE:	SHEET No:
As indicated	A-201
PROJECT No:	
2516	Rev:SPC 01

COPYRIGHT RESERVED.

- 1 BRICK VENEER - RED
- 2 BRICK VENEER - CHARCOAL
- 3 PUNCHED WINDOWS
- 4 WINDOW WALL SYSTEM W/ GLAZED SPANDREL PANELS
- 5 GLAZED CURTAIN WALL
- 6 METAL PANEL - CHARCOAL
- 7 METAL PANEL, VERTICAL SLATS - CHARCOAL
- 8 BALCONY WITH GLASS GUARDRAIL
- 9 ENTRANCE CANOPY STRUCTURE CLAD IN METAL PANEL - CHARCOAL

REVISIONS:

TCU

rla / architecture
56 Beech Street, Ottawa, Ontario K1S 3J6
t.613.724.9932 f.613.724.1209 www.rodericklahey.ca

1867 ALTA VISTA DRIVE

1867 Alta Vista Drive, Ottawa, Ontario

SHEET TILE:

BUILDING ELEVATIONS

DRAWN: KJ, LM	CHECKED: KR
------------------	----------------

SCALE:	SHEET No:
As indicated	

PROJECT No: 2516	A-202 Rev: SPC.01
---------------------	-----------------------------

A-202
Rev:SPC 01

PLOT DATE: 7/2/2026 1:13:52 PM



1867 ALTA VISTA DRIVE SHADOW STUDY
JUNE 21ST - 8:00



1867 ALTA VISTA DRIVE SHADOW STUDY
JUNE 21ST - 9:00



1867 ALTA VISTA DRIVE SHADOW STUDY
JUNE 21ST - 10:00



1867 ALTA VISTA DRIVE SHADOW STUDY
JUNE 21ST - 11:00



1867 ALTA VISTA DRIVE SHADOW STUDY
JUNE 21ST - 12:00



1867 ALTA VISTA DRIVE SHADOW STUDY
JUNE 21ST - 13:00



1867 ALTA VISTA DRIVE SHADOW STUDY
JUNE 21ST - 14:00




1867 ALTA VISTA DRIVE SHADOW STUDY
JUNE 21ST - 15:00




1867 ALTA VISTA DRIVE SHADOW STUDY
JUNE 21ST - 16:00



1867 ALTA VISTA DRIVE SHADOW STUDY
JUNE 21ST - 17:00

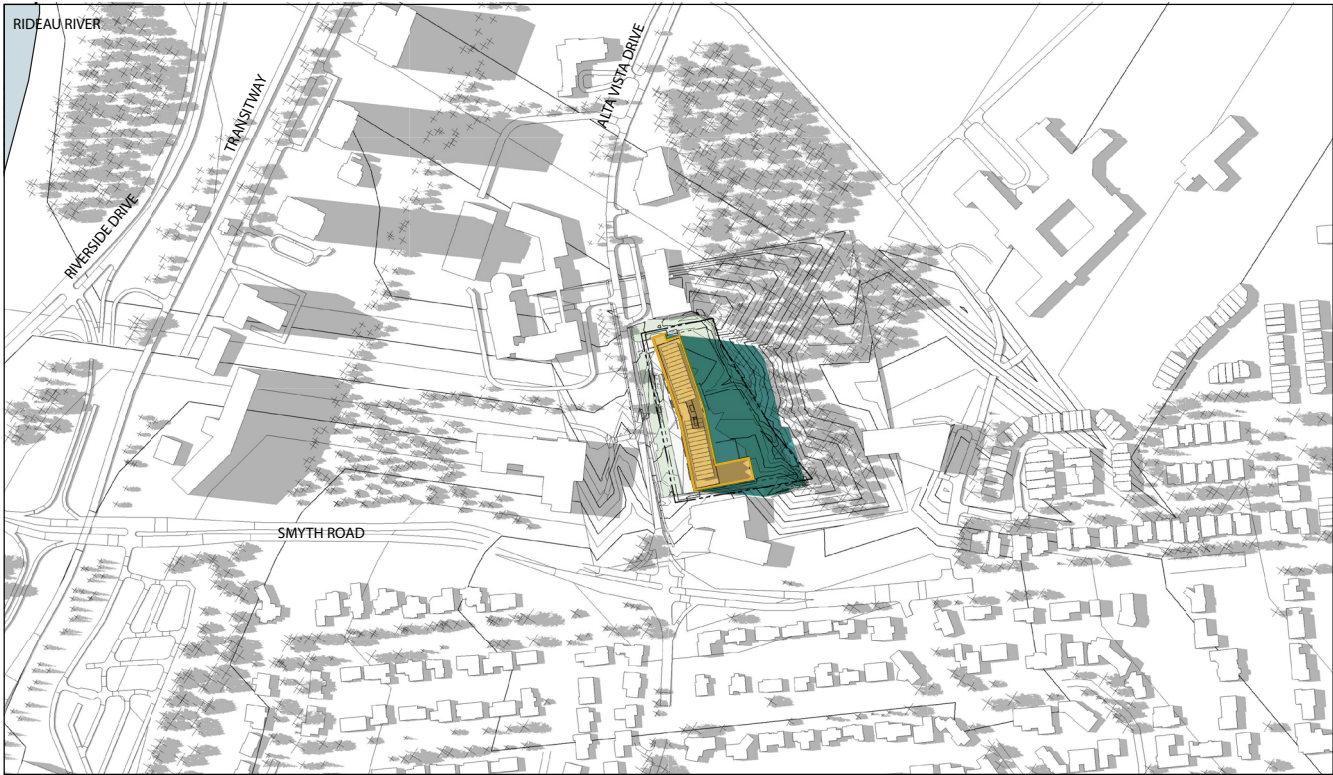

1867 ALTA VISTA DRIVE SHADOW STUDY
JUNE 21ST - 18:00

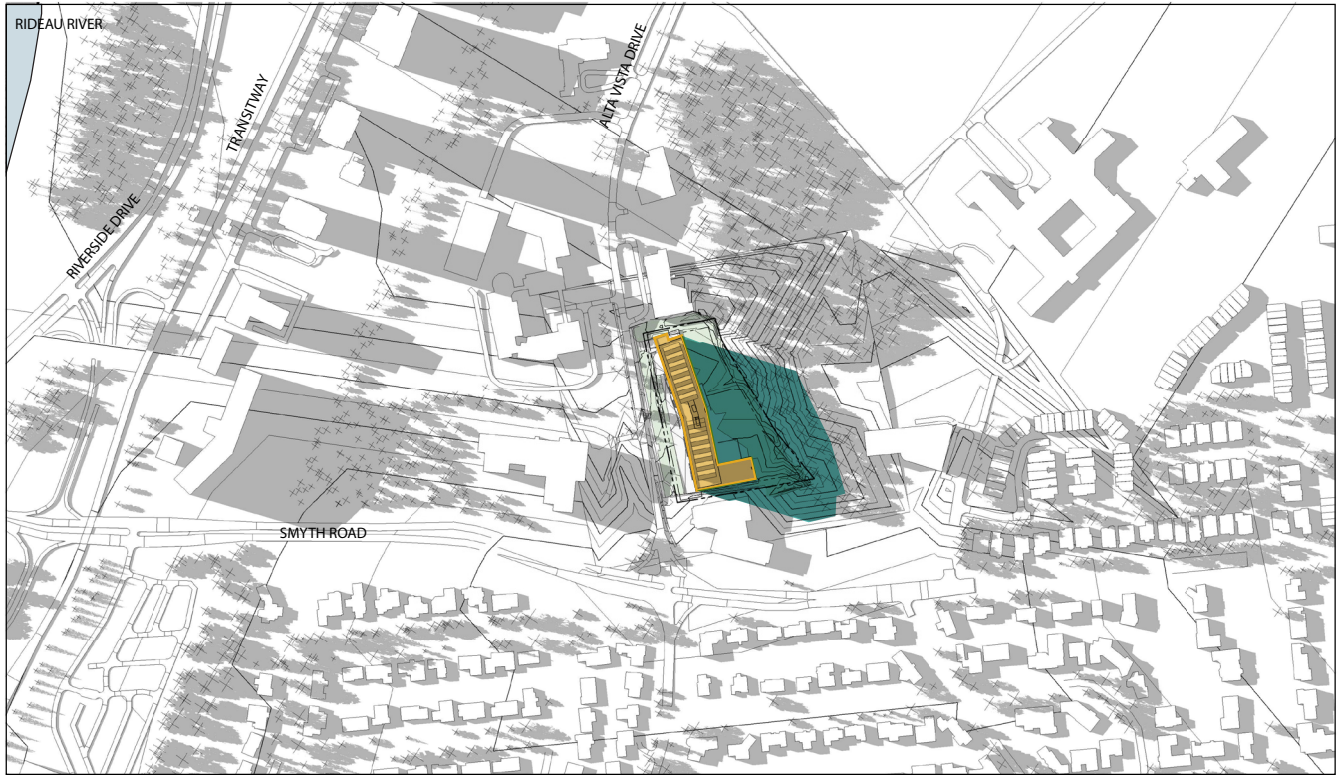

1867 ALTA VISTA DRIVE SHADOW STUDY
JUNE 21ST - 19:00

IT IS THE RESPONSIBILITY OF THE APPROPRIATE CONTRACTOR TO CHECK AND VERIFY ALL DIMENSIONS ON SITE AND TO REPORT ALL ERRORS AND/OR OMISSIONS TO THE ARCHITECT.

ALL CONTRACTORS MUST COMPLY WITH ALL PERTINENT CODES AND BY-LAWS.


THIS DRAWING MAY NOT BE USED FOR CONSTRUCTION UNTIL SIGNED BY THE ARCHITECT.

DO NOT SCALE DRAWINGS.


COPYRIGHT RESERVED.

SPC 01 ISSUED FOR SPC		2026-07-02
No.	DESCRIPTION	YYYY-MM-DD

REVISIONS:

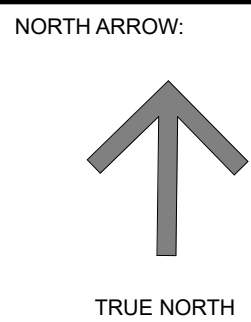

CLIENT:

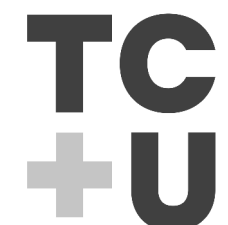

TCU DEVELOPMENT CORPORATION

ARCHITECT:

rla/architecture
56 Beech Street, Ottawa, Ontario K1S 3J6
t.613.724.9932 f.613.724.1209 www.rodericklahey.ca

PROJECT TITLE:

1867 ALTA VISTA DRIVE

1867 Alta Vista Drive, Ottawa, Ontario

SHEET TITLE:

SUNSHADE STUDY

DRAWN:

KJ, LM

CHECKED:

KR

SCALE:

SHEET No:

PROJECT No:

2516

A-501



1867 ALTA VISTA DRIVE SHADOW STUDY
MARCH/SEPTEMBER 21ST - 8:00



1867 ALTA VISTA DRIVE SHADOW STUDY
MARCH/SEPTEMBER 21ST - 9:00



1867 ALTA VISTA DRIVE SHADOW STUDY
MARCH/SEPTEMBER 21ST - 10:00



1867 ALTA VISTA DRIVE SHADOW STUDY
MARCH/SEPTEMBER 21ST - 11:00



1867 ALTA VISTA DRIVE SHADOW STUDY
MARCH/SEPTEMBER 21ST - 12:00



1867 ALTA VISTA DRIVE SHADOW STUDY
MARCH/SEPTEMBER 21ST - 13:00



1867 ALTA VISTA DRIVE SHADOW STUDY
MARCH/SEPTEMBER 21ST - 14:00



1867 ALTA VISTA DRIVE SHADOW STUDY
MARCH/SEPTEMBER 21ST - 15:00



1867 ALTA VISTA DRIVE SHADOW STUDY
MARCH/SEPTEMBER 21ST - 16:00




1867 ALTA VISTA DRIVE SHADOW STUDY
MARCH/SEPTEMBER 21ST - 17:00


IT IS THE RESPONSIBILITY OF THE APPROPRIATE CONTRACTOR TO CHECK AND VERIFY ALL DIMENSIONS ON SITE AND TO REPORT ALL ERRORS AND/OR OMISSIONS TO THE ARCHITECT.
ALL CONTRACTORS MUST COMPLY WITH ALL PERTINENT CODES AND BY-LAWS.
THIS DRAWING MAY NOT BE USED FOR CONSTRUCTION UNTIL SIGNED BY THE ARCHITECT.
DO NOT SCALE DRAWINGS.
COPYRIGHT RESERVED.

SPC 01 ISSUED FOR SPC
No. DESCRIPTION
2026-07-02
YYYY-MM-DD

REVISIONS:

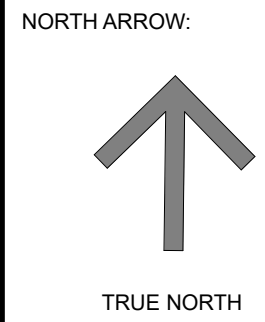

CLIENT:

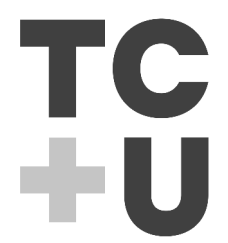

TCU DEVELOPMENT CORPORATION

ARCHITECT:

rla/architecture
56 Beech Street, Ottawa, Ontario K1S 3J6
t.613.724.9932 f.613.724.1209 www.rodericklahey.ca

PROJECT TITLE:

1867 ALTA VISTA DRIVE

1867 Alta Vista Drive, Ottawa, Ontario

SHEET TITLE:

SUNSHADE STUDY

DRAWN:

KJ, LM

CHECKED:

KR

SCALE:

SHEET No:

PROJECT No:

2516

A-502


IT IS THE RESPONSIBILITY OF THE APPROPRIATE CONTRACTOR TO CHECK AND VERIFY ALL DIMENSIONS ON SITE AND TO REPORT ALL ERRORS AND/OR OMISSIONS TO THE ARCHITECT.

ALL CONTRACTORS MUST COMPLY WITH ALL
PERTINENT CODES AND BY-LAWS.


THIS DRAWING MAY NOT BE USED FOR CONSTRUCTION
UNTIL SIGNED BY THE ARCHITECT.

DO NOT SCALE DRAWINGS.


COPYRIGHT RESERVED.

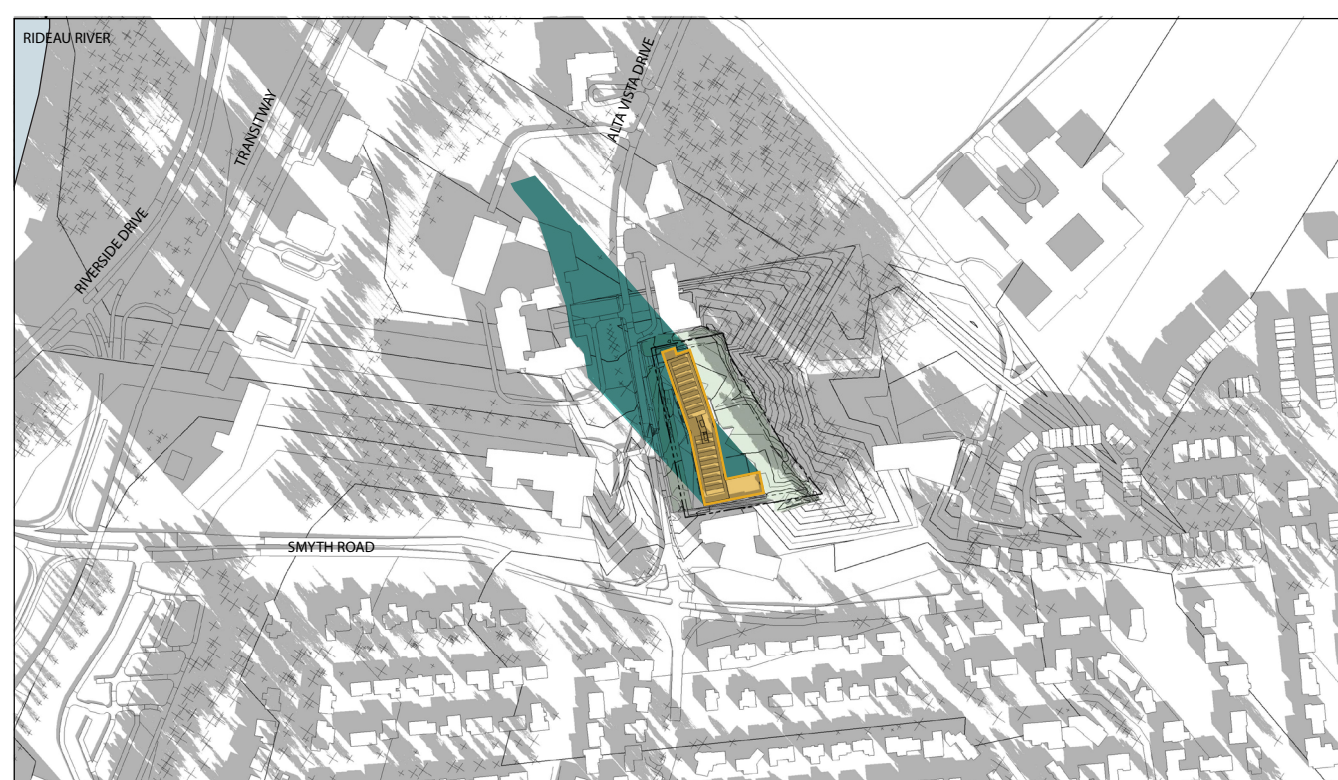



1867 ALTA VISTA DRIVE SHADOW STUDY
DECEMBER 21ST - 9:00

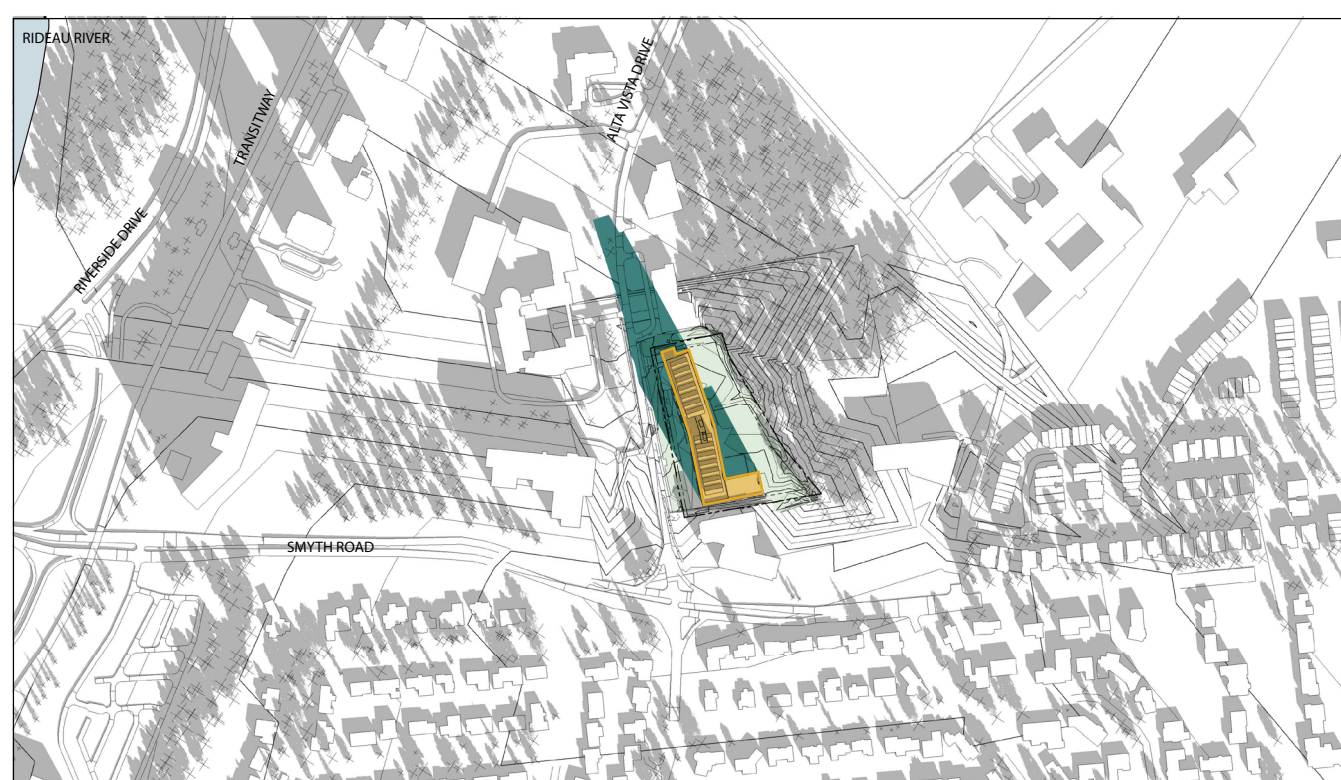1867 ALTA VISTA DRIVE SHADOW STUDY
DECEMBER 21ST - 10:00


1867 ALTA VISTA DRIVE SHADOW STUD
DECEMBER 21ST - 11:00

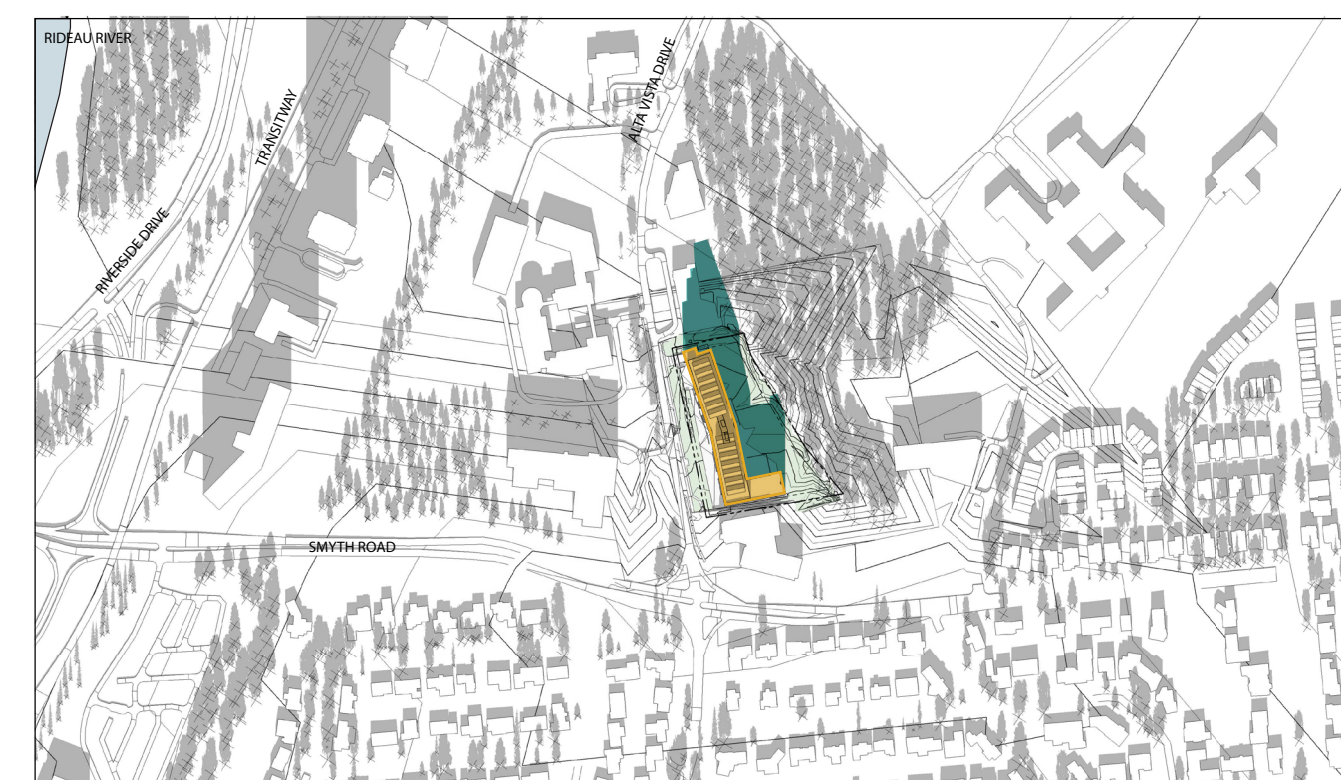

1867 ALTA VISTA DRIVE SHADOW STUDY
DECEMBER 21ST - 12:00

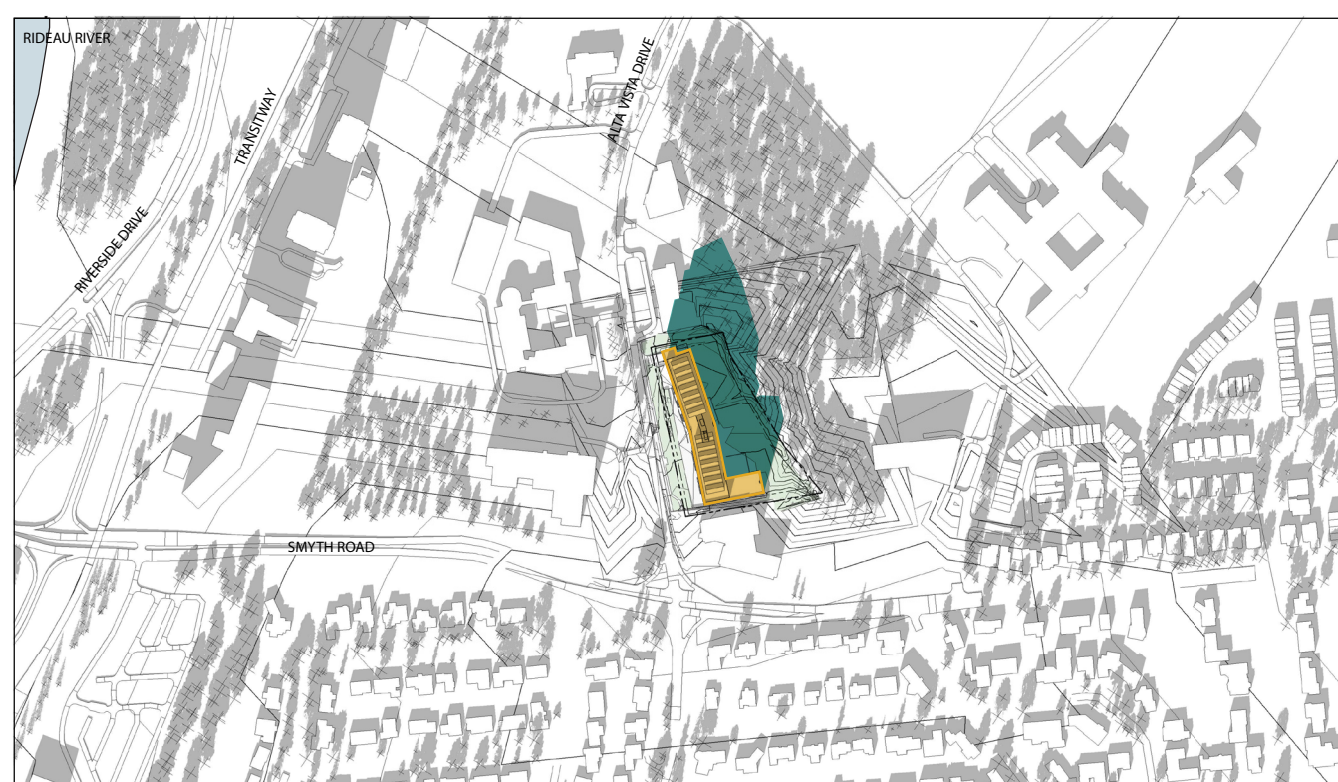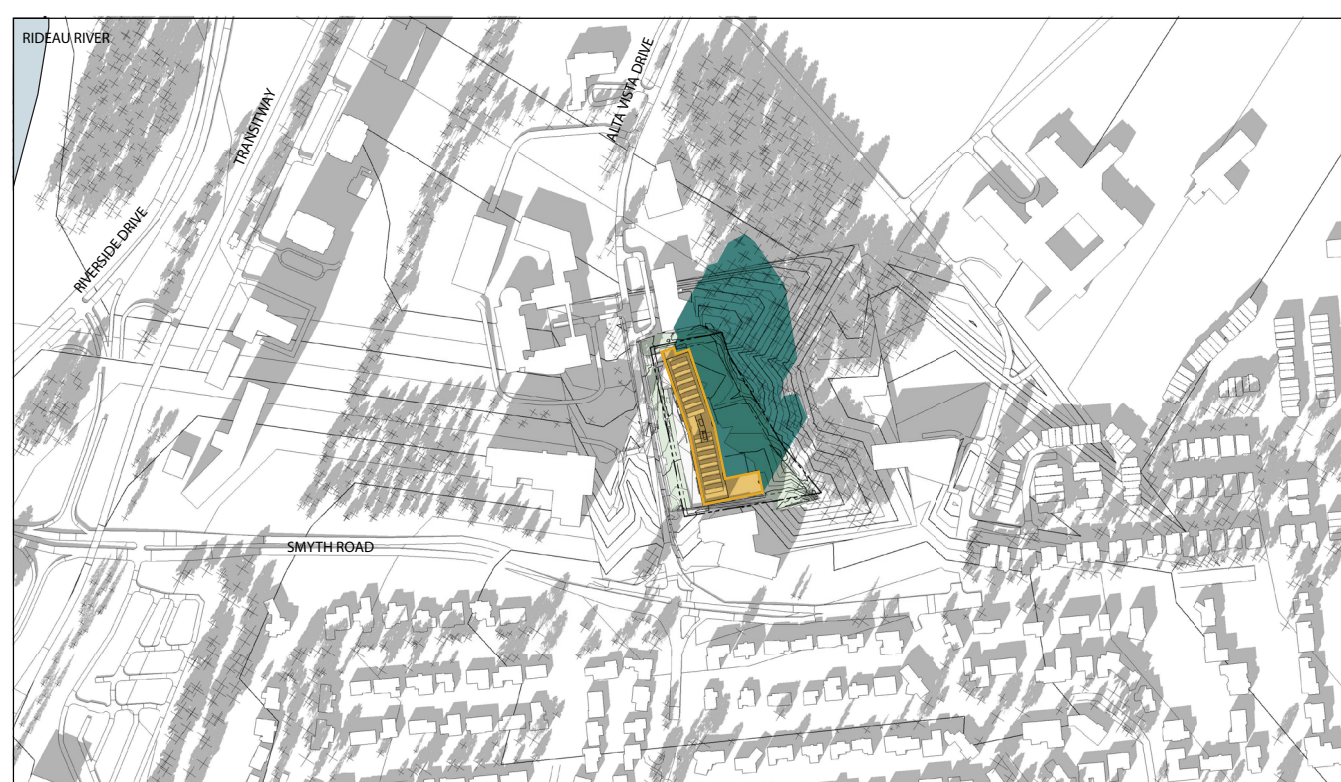1867 ALTA VISTA DRIVE SHADOW STUDY
DECEMBER 21ST - 13:00

1867 ALTA VISTA DRIVE SHADOW STUDY
DECEMBER 21ST - 14:00

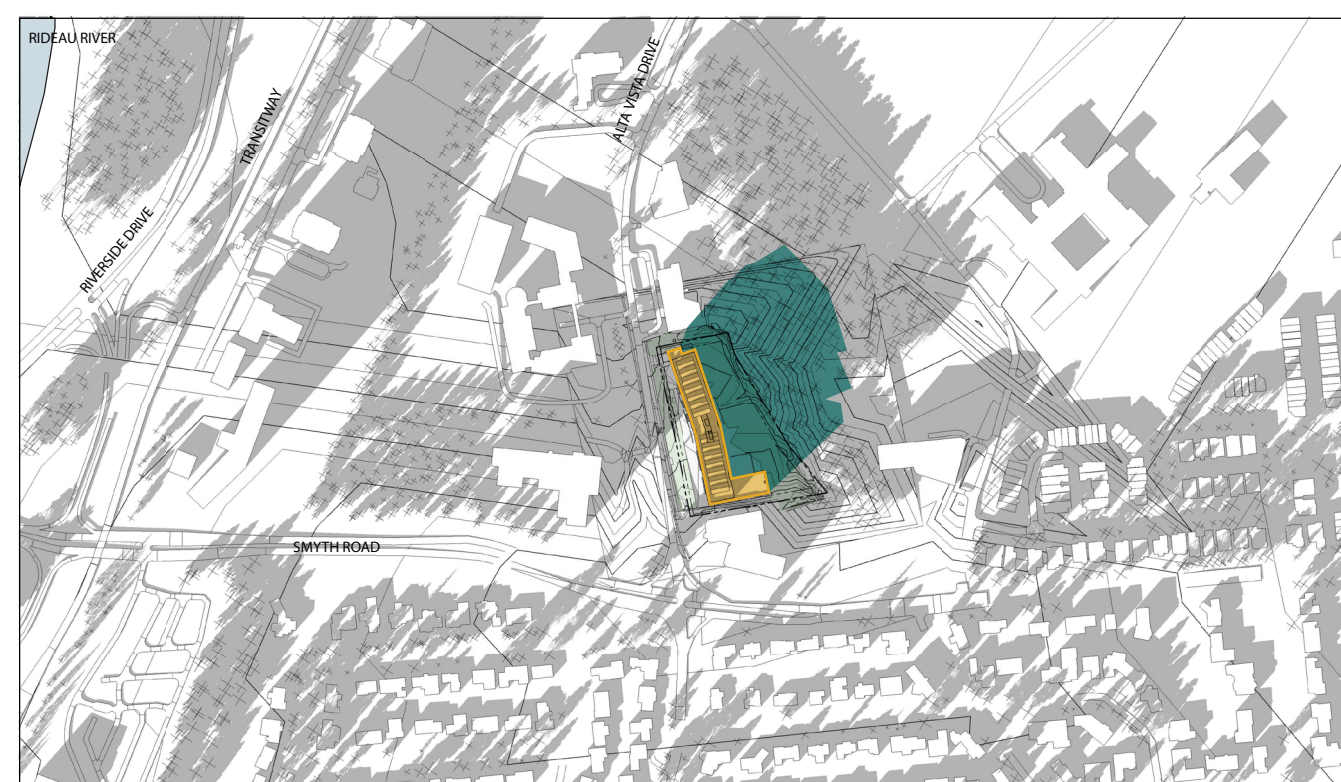


1867 ALTA VISTA DRIVE SHADOW STUD
DECEMBER 21ST - 15:00

[illegible]


SPC 01	ISSUED FOR SPC	2026-07-
No.	DESCRIPTION	YYYY-MM-

REVISIONS:

REVISIONS:

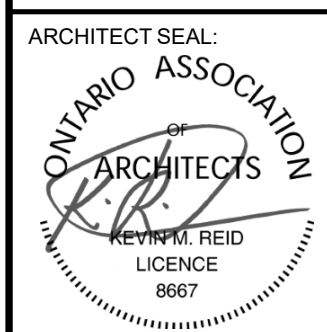

NORTH ARROW:

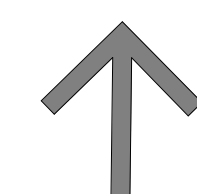

TRUE NORTH

CLIENT:



TCU DEVELOPMENT CORPORATION

ARCHITECT

rla / architecture
56 Beech Street, Ottawa, Ontario K1S 3J1
t.613.724.9932 f.613.724.1209 www.rodericklahey.ca

PROJECT TITLE:

1867 ALTA VISTA DRIVE

1867 Alta Vista Drive, Ottawa, Ontario

SHEET TILE

SUNSHADE STUDY

DRAWN: KJ, LM	CHECKED: KR
SCALE:	SHEET No:
PROJECT No: 2516	A-503

A-503

PRINT DATE: 6/20/2028 1:20:58 PM	DABEB SIZE: ISO E11 Blended B1 (707 00 x 1000 00mm)
----------------------------------	---