


PROJECT



Crombie REIT +
Westbank Corp.

KEYPLAN

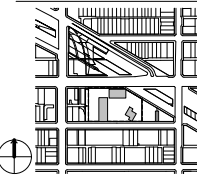

ISSUE CHART

NO.	ISSUE	DATE
A	Issued for Reasoning re-submission	Jul 07 2020
B	Issued for Reasoning	May 30, 2019


Job Number	411812.000
Drawn	Author
Checked	Checker
Approved	Approver

TITLE

SITE PLAN

SHEET NUMBER

A04-02

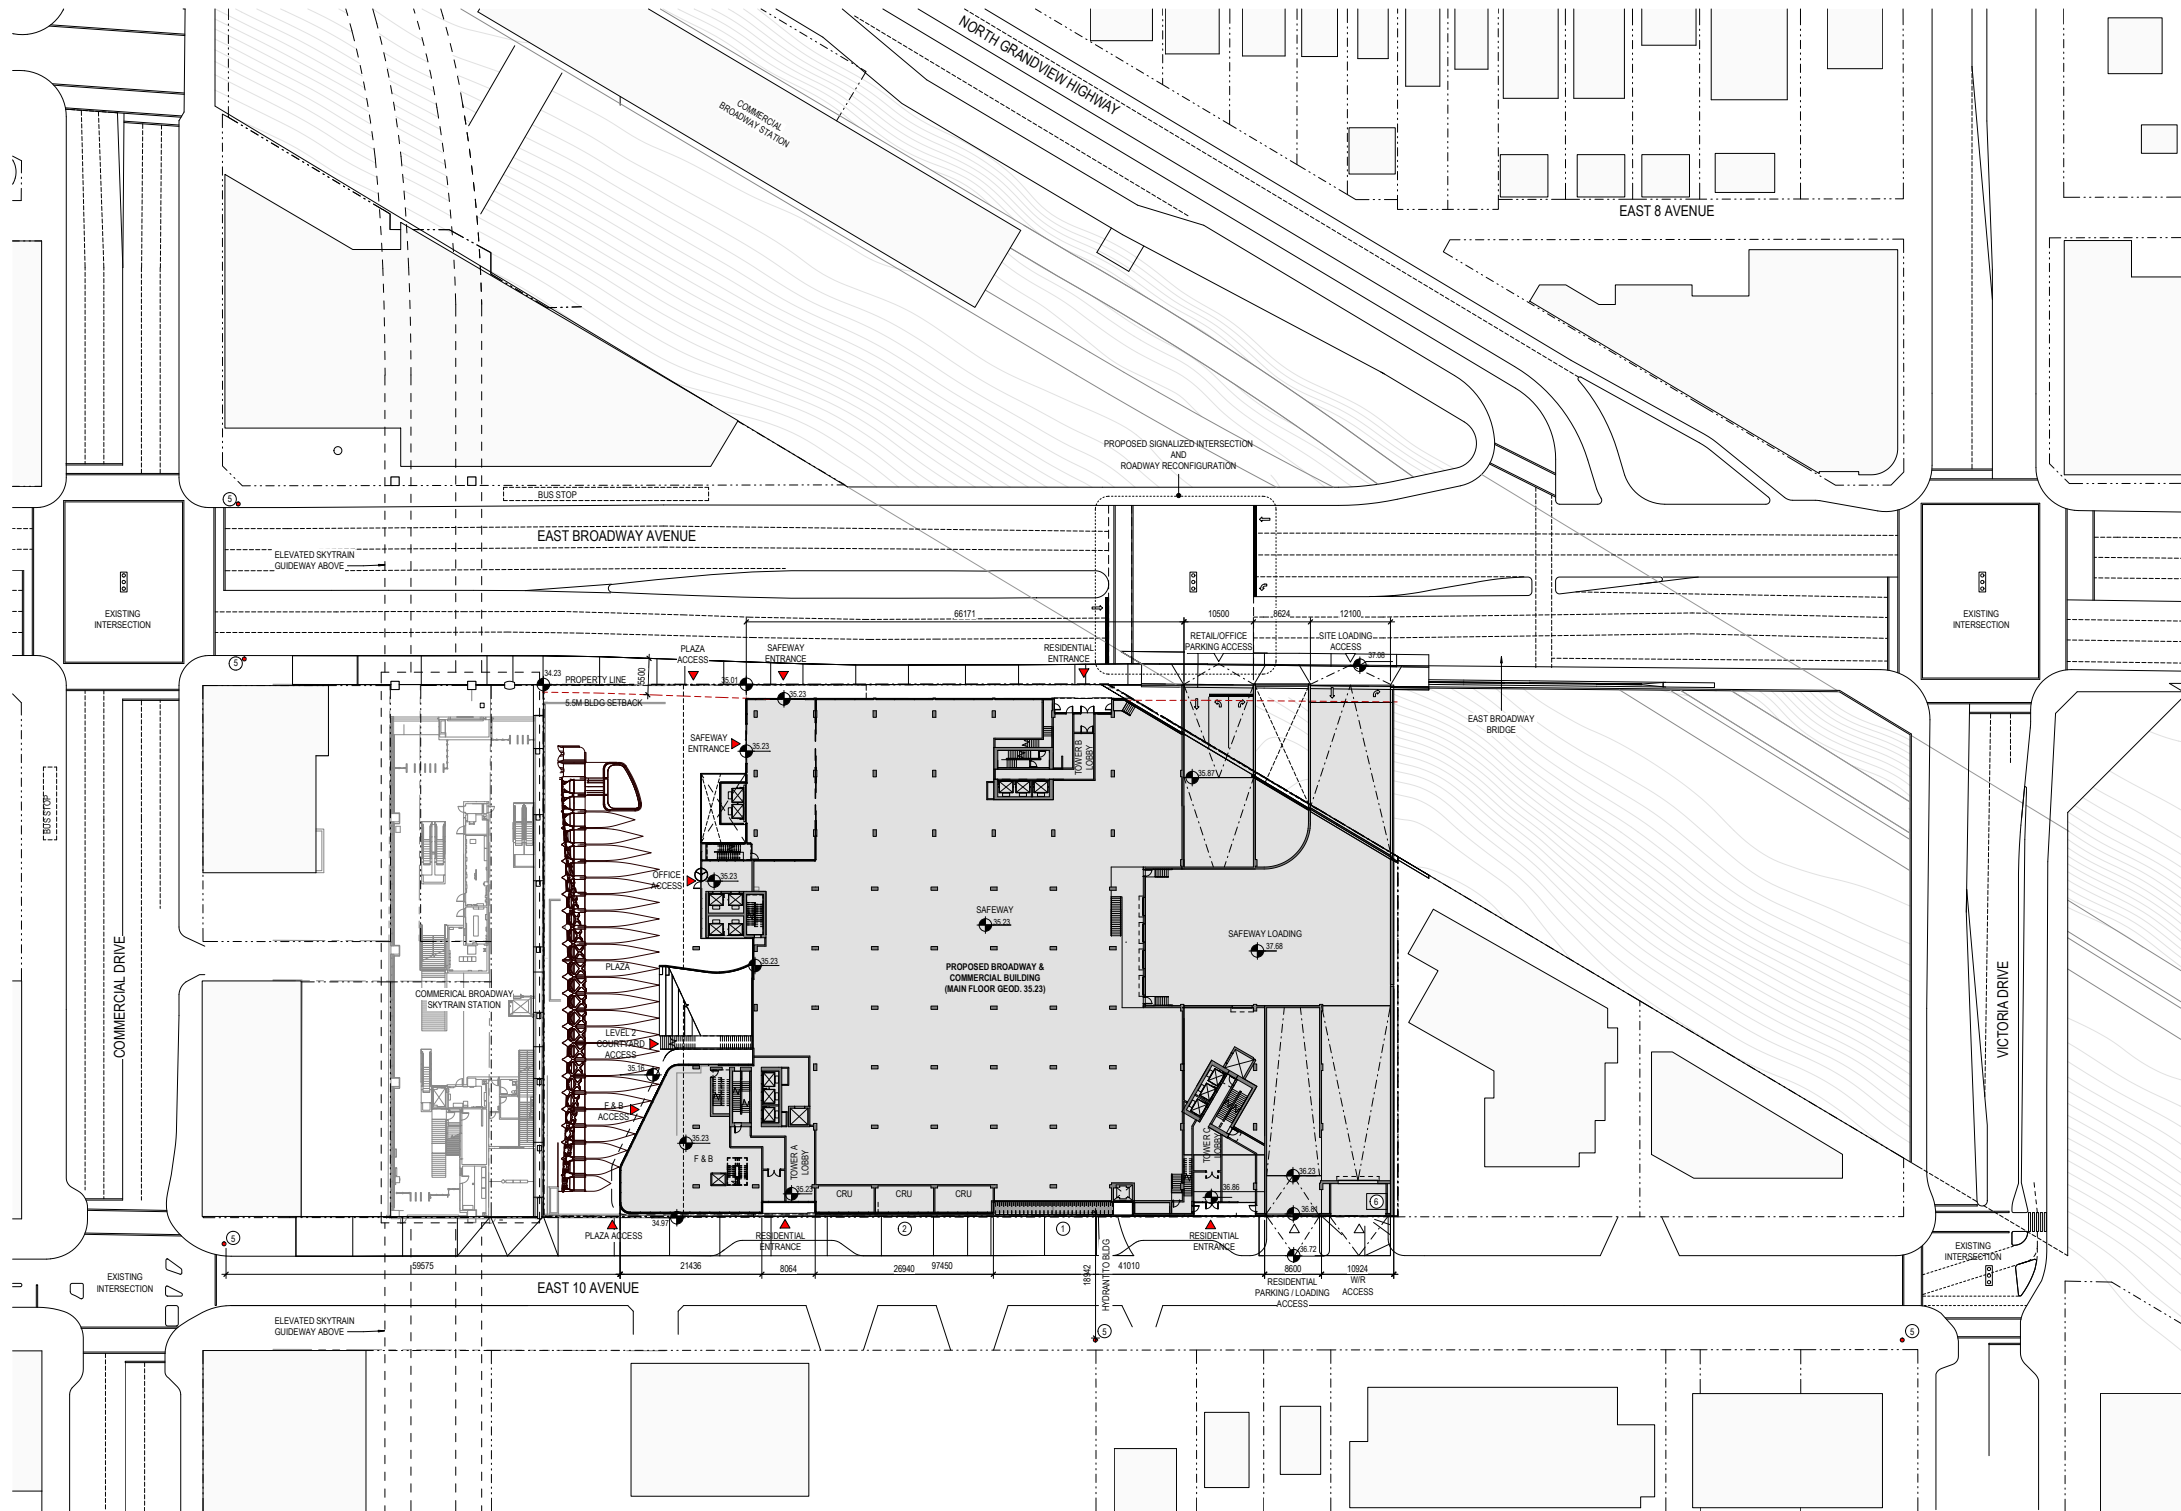

1 SITE PLAN
1:400

LEGEND

- PROPERTY LINE
- SETBACKS
- LANE DEDICATION
- VEHICULAR ACCESS
- BUILDING ACCESS
- BIKE SHARE STALLS (26)
- COMMERCIAL RENTAL UNITS (3)
- BENCHES, REFER TO LANDSCAPE DRAWINGS
- BOLLARDS
- FIRE HYDRANT
- BC HYDRO VISTA SWITCH GEAR ACCESS (UNIT LOCATED AT P1 LEVEL)

