


File: \\CAVASRV1\Drafting\A117356 - BROADWAY ACCESS RAMPS\03-Drawings\01-Concept\A117356-S-SK1.dwg Save Date: Oct 07, 2021 11:32 AM Saved By: MKAL

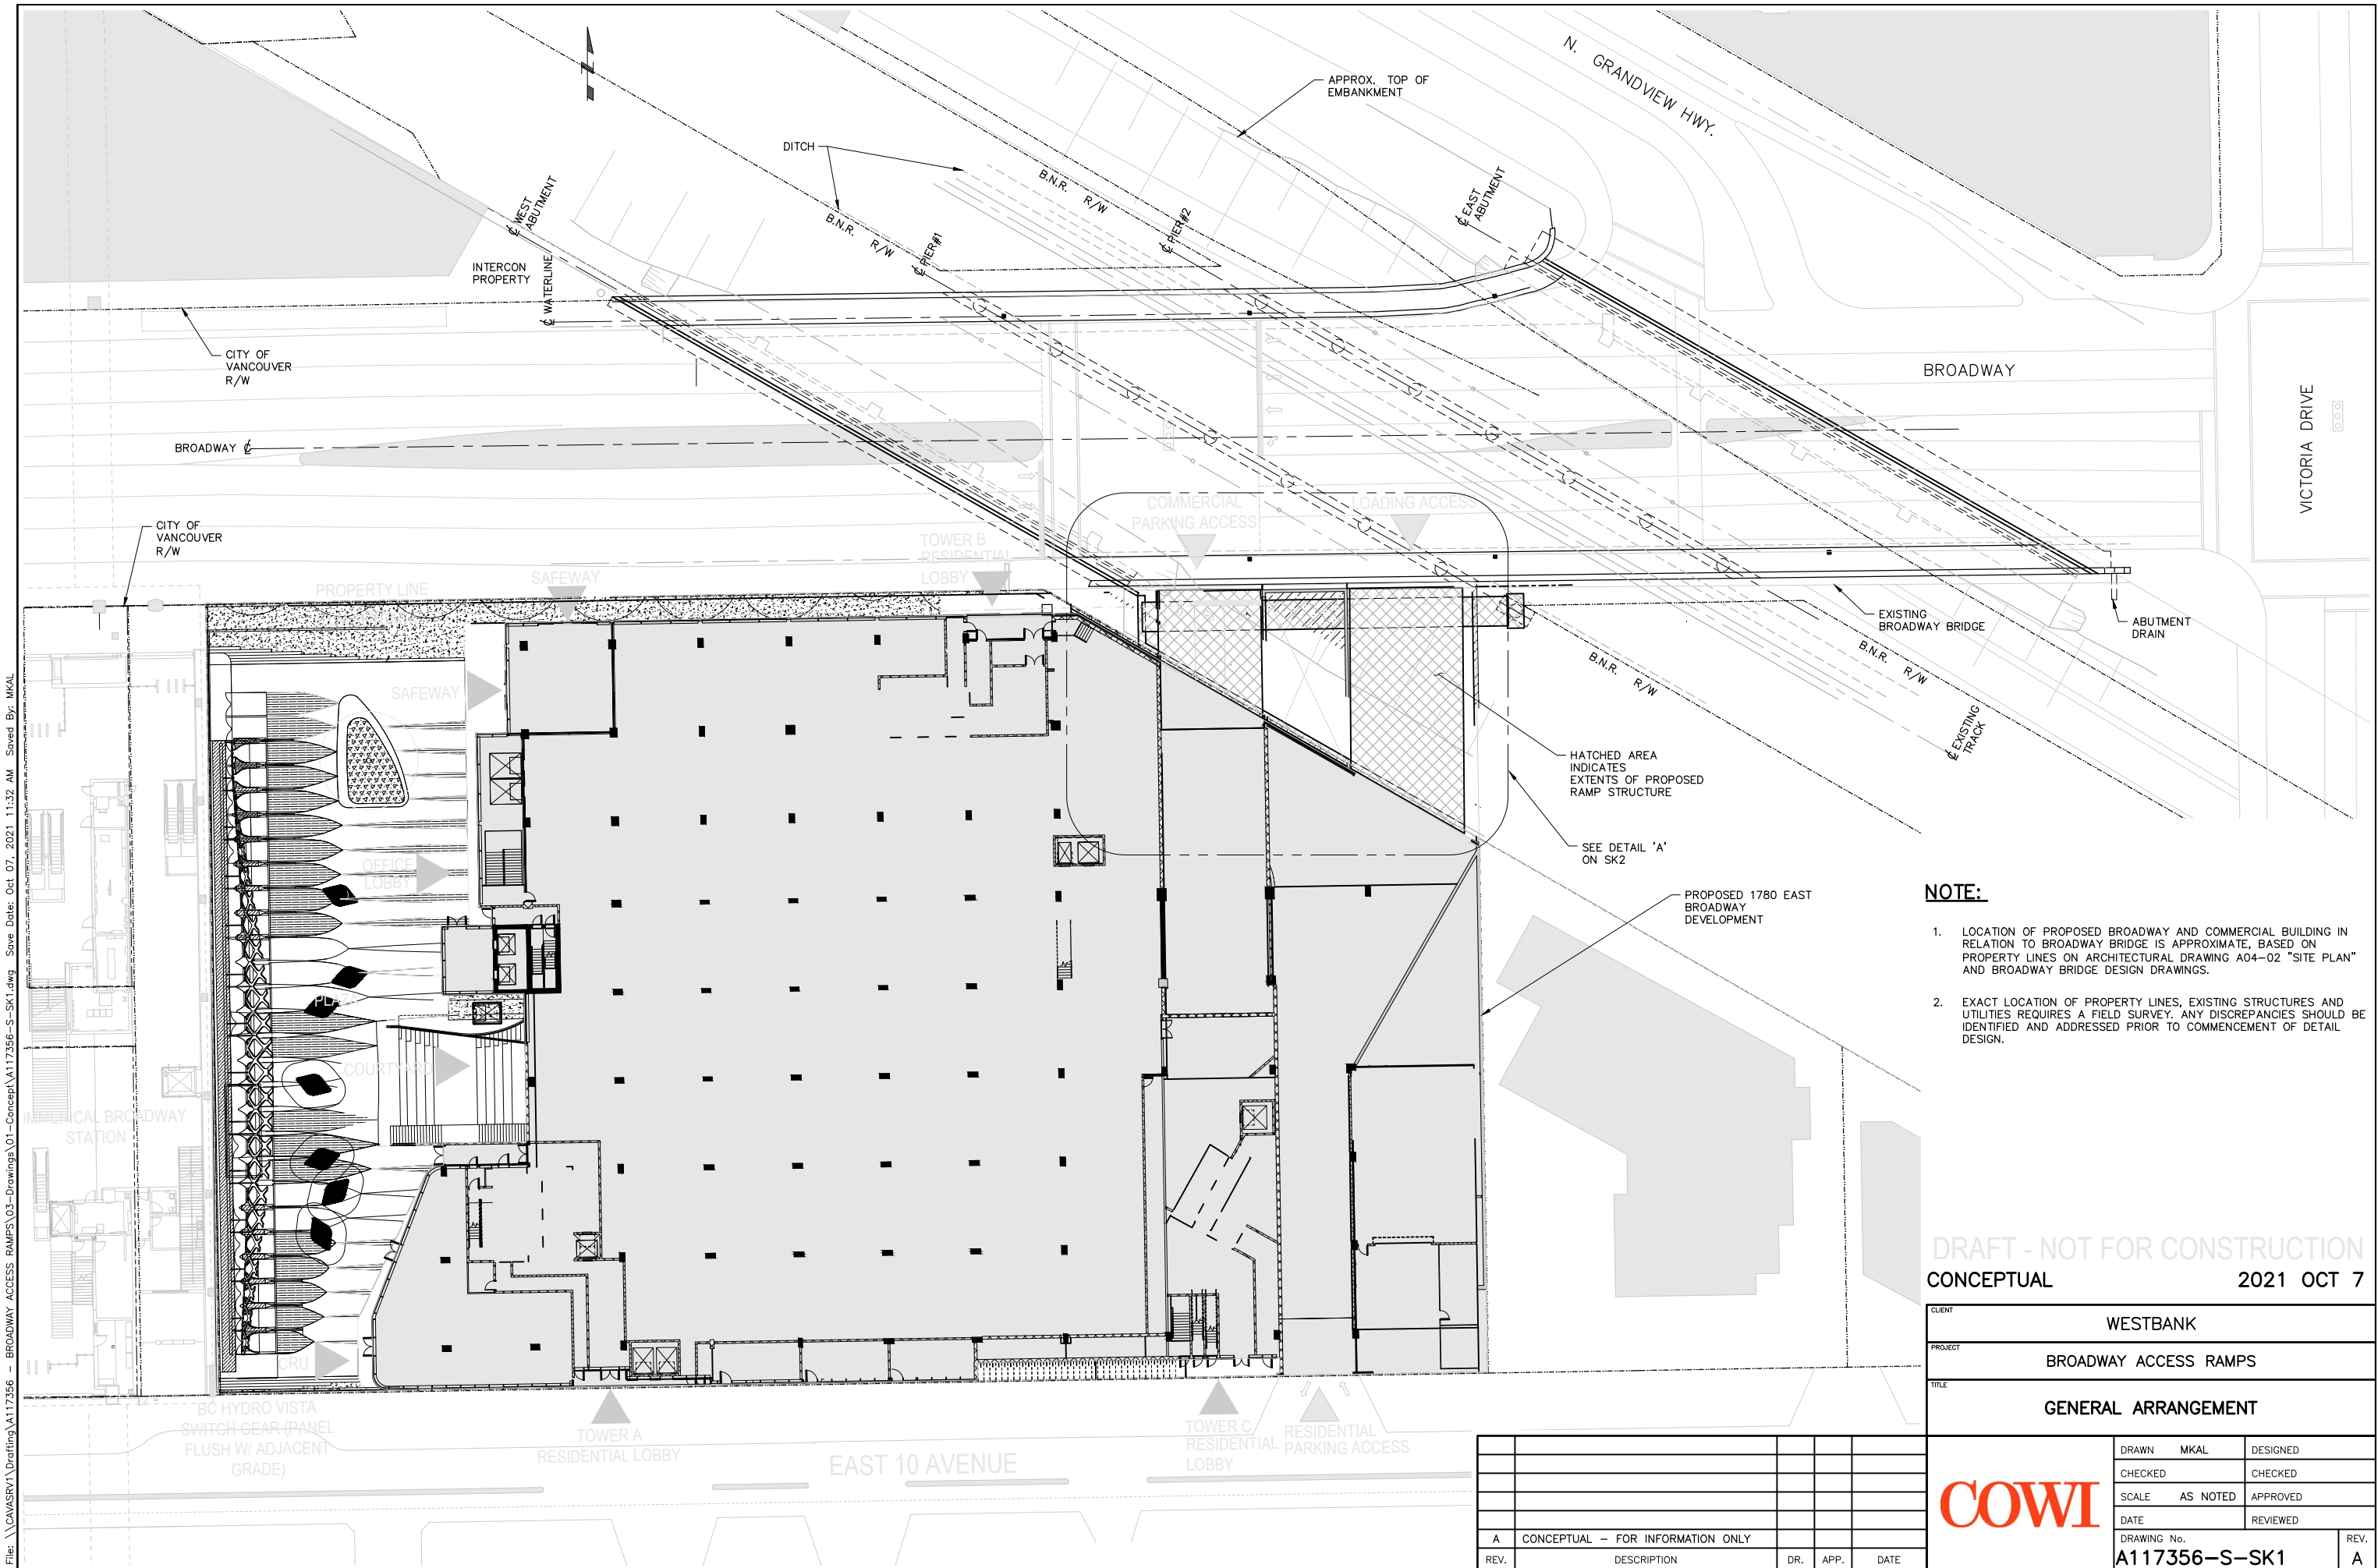


- NOTE:**
1. LOCATION OF PROPOSED BROADWAY AND COMMERCIAL BUILDING IN RELATION TO BROADWAY BRIDGE IS APPROXIMATE, BASED ON PROPERTY LINES ON ARCHITECTURAL DRAWING A04-02 "SITE PLAN" AND BROADWAY BRIDGE DESIGN DRAWINGS.
 2. EXACT LOCATION OF PROPERTY LINES, EXISTING STRUCTURES AND UTILITIES REQUIRES A FIELD SURVEY. ANY DISCREPANCIES SHOULD BE IDENTIFIED AND ADDRESSED PRIOR TO COMMENCEMENT OF DETAIL DESIGN.

DRAFT - NOT FOR CONSTRUCTION
CONCEPTUAL 2021 OCT 7


CLIENT	WESTBANK		
PROJECT	BROADWAY ACCESS RAMPS		
TITLE	GENERAL ARRANGEMENT		
COWI	DRAWN	MKAL	DESIGNED
	CHECKED		CHECKED
	SCALE	AS NOTED	APPROVED
	DATE		REVIEWED
	DRAWING No.	A117356-S-SK1	
REV.			A

A	CONCEPTUAL - FOR INFORMATION ONLY			
REV.	DESCRIPTION	DR.	APP.	DATE


File: G:\A117356 - BROADWAY ACCESS RAMPS\03-Drawings\01-Concept\A117356-S-SK2.dwg Save Date: Oct. 12, 2018 2:13 PM Saved By: BEXU

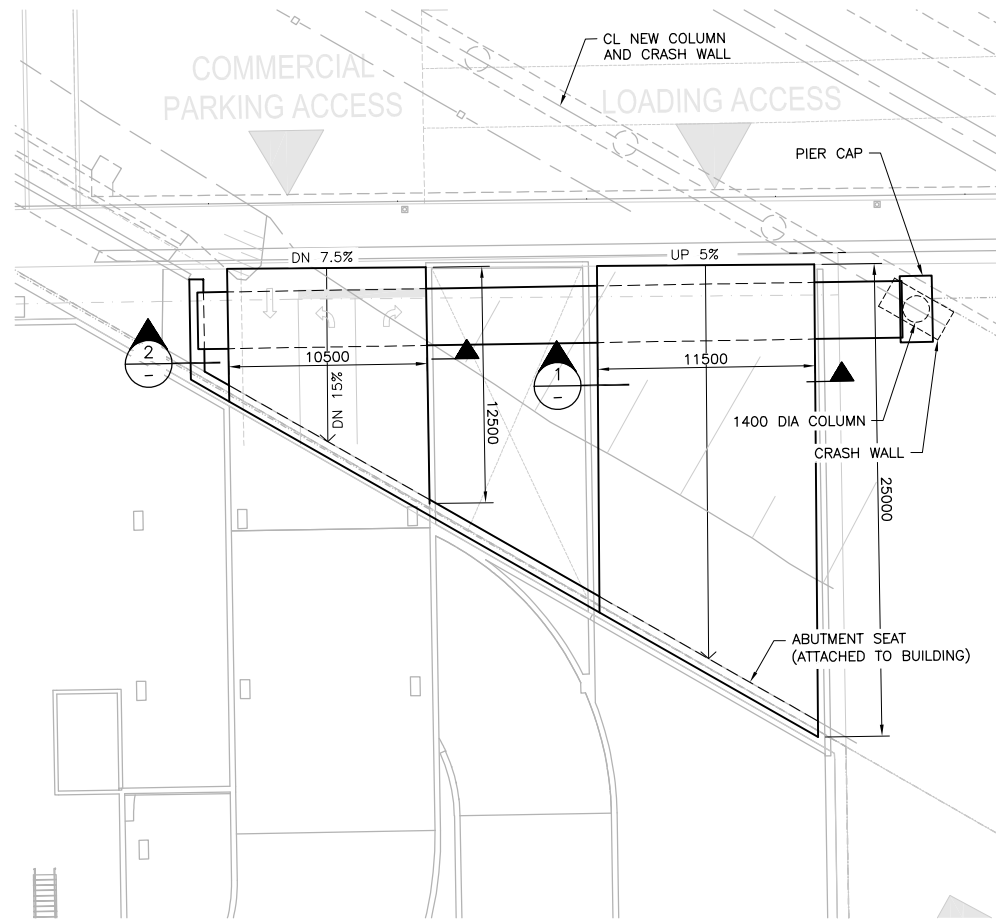

DETAIL A
1:200 SK1

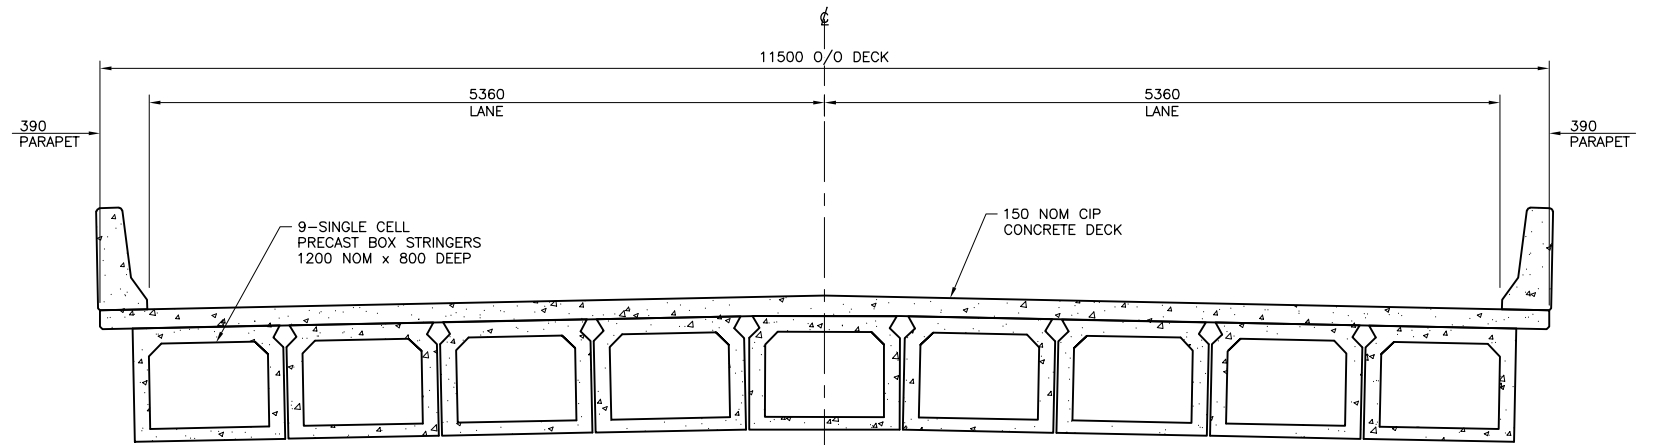

SECTION 1
1:30

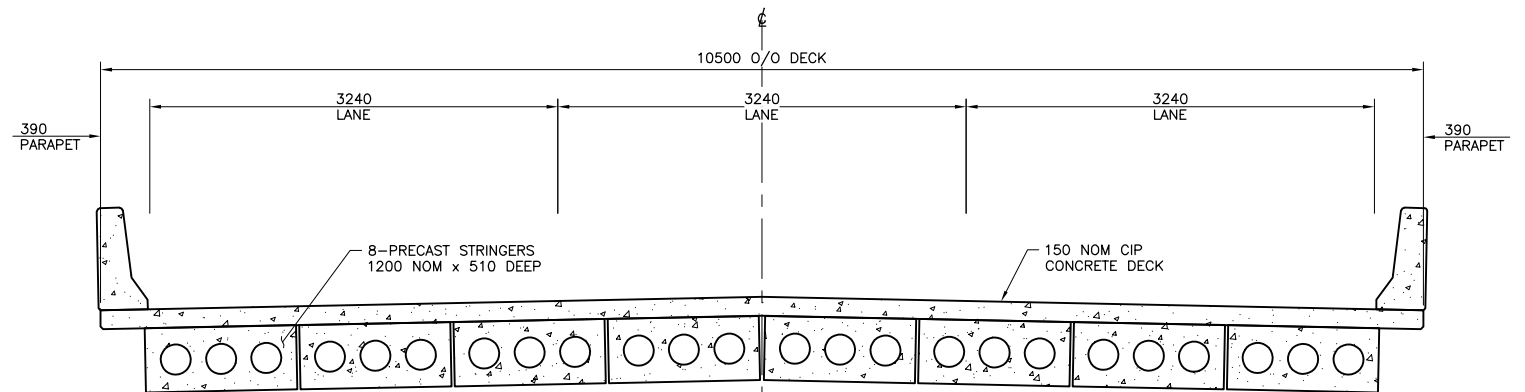


SECTION 2
1:30

DRAFT - NOT FOR CONSTRUCTION


CONCEPTUAL 2018 OCT 10

CLIENT	WESTBANK		
PROJECT	BROADWAY ACCESS RAMPS		
TITLE	GENERAL ARRANGEMENT		
COWI	DRAWN	BEXU	DESIGNED
	CHECKED		CHECKED
	SCALE	AS NOTED	APPROVED
	DATE		REVIEWED
	DRAWING No.	A117356-S-SK2	
REV.			REV. A


REV.	DESCRIPTION	DR.	APP.	DATE
A	CONCEPTUAL - FOR INFORMATION ONLY			

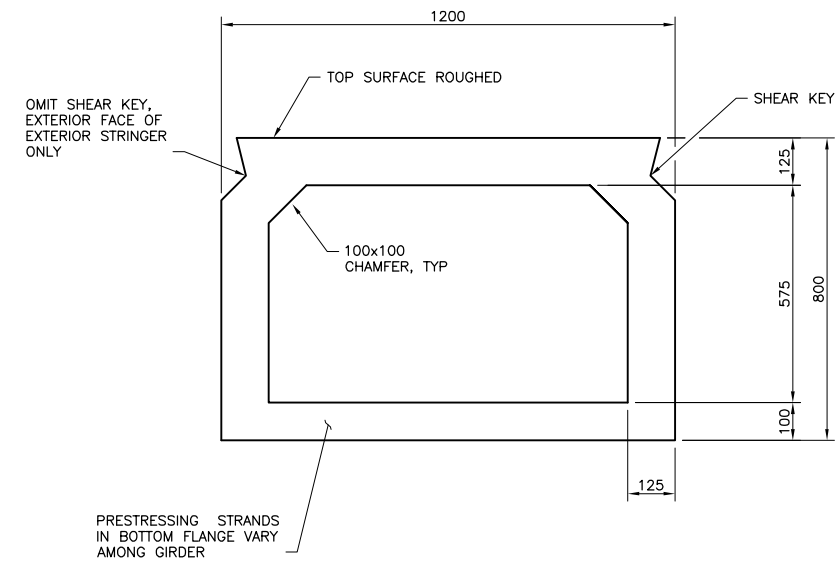


TYPICAL GIRDER SECTION AT LOADING ENTRY
1:10

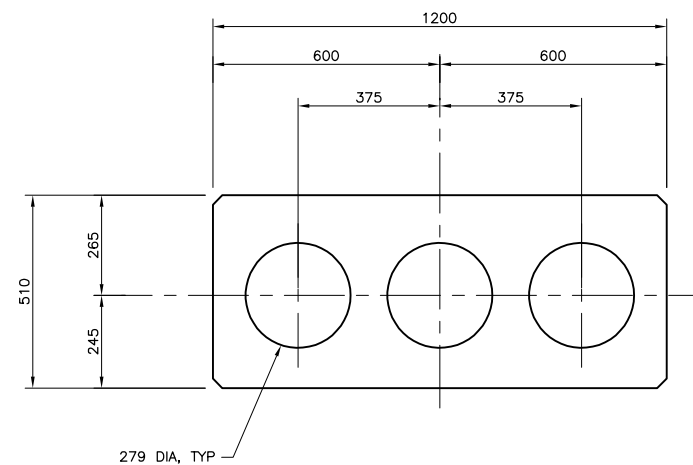

TYPICAL GIRDER SECTION AT PARKING ENTRY
1:10

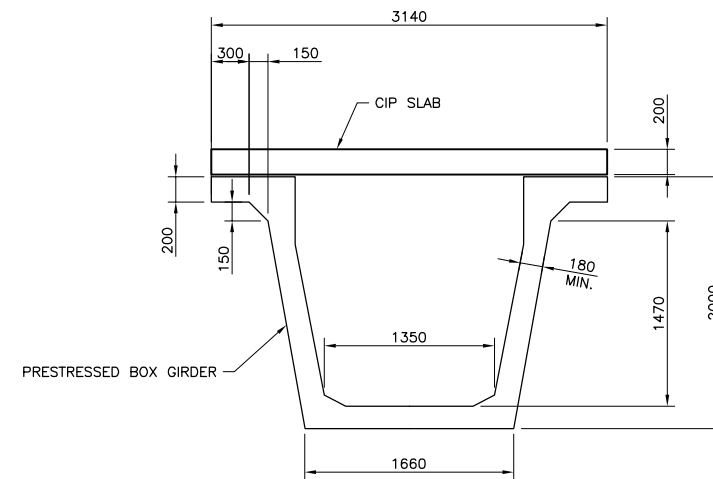

SECTION 1
1:30
SK4

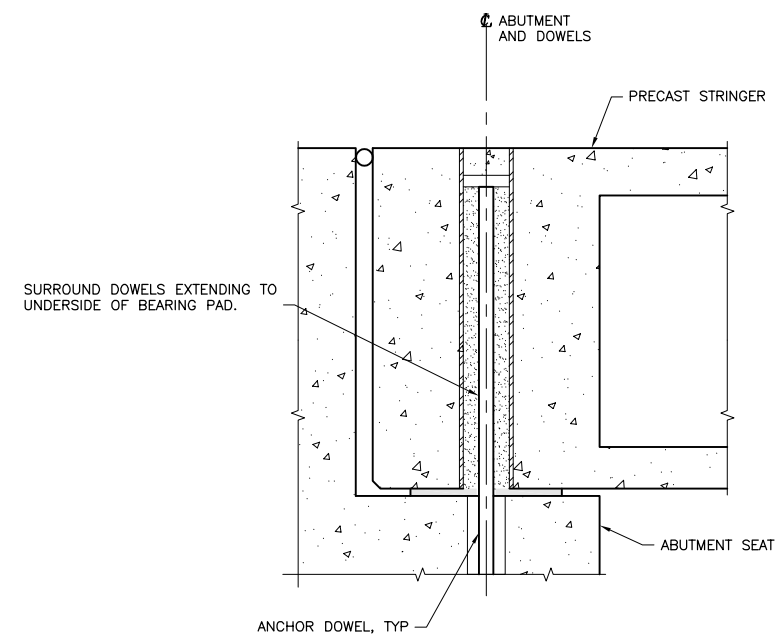


TYPICAL GIRDER ANCHOR DETAIL
1:10

DRAFT - NOT FOR CONSTRUCTION
CONCEPTUAL **2018 OCT 10**

CLIENT	WESTBANK		
PROJECT	BROADWAY ACCESS RAMPS		
TITLE	GENERAL ARRANGEMENT		
COWI	DRAWN	BEXU	DESIGNED
	CHECKED		CHECKED
	SCALE	AS NOTED	APPROVED
	DATE		REVIEWED
	DRAWING No.		REV.
A117356-S-SK3		A	

1:75

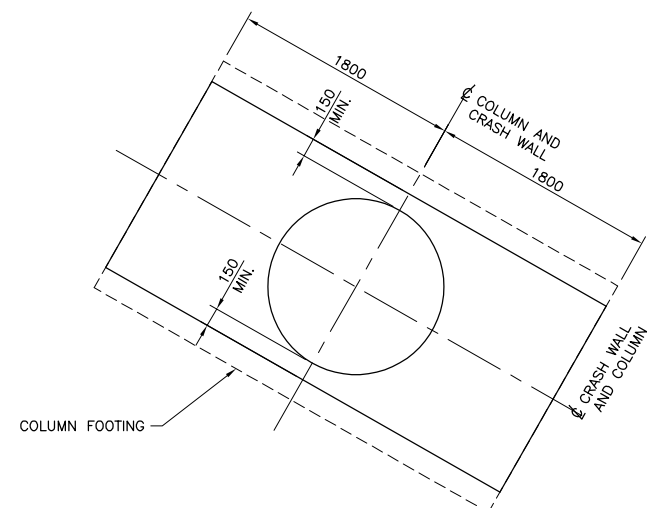

SECTION 1
1:30

CLIENT	WESTBANK
PROJECT	BROADWAY ACCESS RAMPS
TITLE	GENERAL ARRANGEMENT

A	CONCEPTUAL — FOR INFORMATION ONLY			
REV.	DESCRIPTION	DR.	APP.	DATE

	DRAWN	BEXU	DESIGNED
	CHECKED		CHECKED
	SCALE	AS NOTED	APPROVED
	DATE		REVIEWED
	DRAWING No. A117356-S-SK4		