

SITE INFORMATION

Civic Address		2412 Laurel Street (896 W 8th Ave), Vancouver, BC	
Legal Description		LOT 2 BLOCK 337 PLAN VAP590 DISTRICT LOT 526 NWD GROUP 1, EXC A) PART IN PL 4654 & B) PART IN EXPL PL 10373, LOT 1, BLOCK 337, PLAN VAP590, DISTRICT LOT 526, NEW WESTMINSTER	
Zoning		Existing: C-3A	Proposed: CD-1 Site Specific (Broadway Plan - Uptown/ Cambie North - Area A) FUCA Policy
Use		Existing: Commercial Proposed: Commercial (Hotel)	
Lot Size (Consolidated)		11,504 SF	[1,069 SM]
Density		Permitted: Depends on view cone and helicopter flight path height restriction and urban design performance Proposed: 8.98 FSR	
Building Height		16 Storeys. Height of roof (top of slab) above the lowest point on 'base surface': 166.25' (50.67m). Geodetic elevation of roof (top of slab): 253.33' (77.21m) Geodetic elevation of elevator over-run (top of parapet): 261.33' (79.55m)	
Site Setbacks	Front (North)	40 ft	12.2 m from C/L of Street (8th Ave.)
	Rear (South)	15 ft	4.6 m from PL
	Side (West)	18 ft	5.5 m from back of curb
	Side (East)	25 ft	7.6 m from PL

AREA SUMMARY

	Gross Retail	Gross Hotel	Total Area	Hotel Sleeping Units
Ground Floor	0.0 SF	5,841.8 SF	5,841.8 SF	
2nd Floor	0.0 SF	6,621.0 SF	6,621.0 SF	9 Rooms
3rd Floor	0.0 SF	8,282.9 SF	8,282.9 SF	20 Rooms
4th Floor	0.0 SF	6,776.0 SF	6,776.0 SF	14 Rooms
5th Floor	0.0 SF	6,634.0 SF	6,634.0 SF	17 Rooms
6th Floor	0.0 SF	6,477.4 SF	6,477.4 SF	17 Rooms
7th Floor	0.0 SF	6,634.0 SF	6,634.0 SF	17 Rooms
8th Floor	0.0 SF	6,516.7 SF	6,516.7 SF	17 Rooms
9th Floor Extended Stay	0.0 SF	6,193.9 SF	6,193.9 SF	9 Rooms
10th Floor Extended Stay	0.0 SF	6,181.6 SF	6,181.6 SF	9 Rooms
11th Floor Extended Stay	0.0 SF	6,193.9 SF	6,193.9 SF	9 Rooms
12th Floor Extended Stay	0.0 SF	6,181.6 SF	6,181.6 SF	9 Rooms
13th Floor Extended Stay	0.0 SF	6,193.9 SF	6,193.9 SF	9 Rooms
14th Floor Extended Stay	0.0 SF	6,181.6 SF	6,181.6 SF	9 Rooms
15th Floor Extended Stay	0.0 SF	6,193.9 SF	6,193.9 SF	9 Rooms
16th Floor Extended Stay	0.0 SF	6,181.6 SF	6,181.6 SF	9 Rooms
Roof	0.0 SF	0.0 SF	0.0 SF	
Total Building Area	0.0 SF	103,285.9 SF	103,285.9 SF	183 Rooms

FSR Retail	0.00 FSR
FSR Hotel	8.98 FSR
Proposed Combined FSR	8.98 FSR

UNIT COUNT SUMMARY

	Studio / Hotel	1 Bedroom	2 Bedroom	Total
Ground Floor	0	0	0	0
2nd Floor	9	0	0	9
3rd Floor	20	0	0	20
4th Floor	14	0	0	14
5th Floor	17	0	0	17
6th Floor	17	0	0	17
7th Floor	17	0	0	17
8th Floor	17	0	0	17
9th Floor Extended Stay	1	6	2	9
10th Floor Extended Stay	1	6	2	9
11th Floor Extended Stay	1	6	2	9
12th Floor Extended Stay	1	6	2	9
13th Floor Extended Stay	1	6	2	9
14th Floor Extended Stay	1	6	2	9
15th Floor Extended Stay	1	6	2	9
16th Floor Extended Stay	1	6	2	9
Roof	0	0	0	0
Total Building Area	119	48	16	183

UNIT SIZE SUMMARY



	Hotel	Extended Stay Studio	Extended Stay 1 Bedroom	Extended Stay 2 Bedroom
Unit Floor Area (Range)	212 - 493 SF	278 - 282 SF	463 - 626 SF	591 - 651 SF
Average Unit Size	277 SF	280 SF	512 SF	632 SF

PARKING ANALYSIS

		Required/Allowed	Proposed
Car Parking Hotel			
Min Number of Stalls per Section 4.1.1	None Required	0	63
Max Number of Stalls per Section 4.2.5	Max 1/115 SM gross	83	63
Min HC Stalls per Section 4.1.4	1/first 500 SM + 0.4/additional 1000SM	5 (min.)	9
Small Car Stalls (max. 25%) 4.1.7	Max 25% of Stalls Provided	16 (max.)	9
EV-Charging Level 2 min. per 4.11.3	100% of Stalls Provided	63	63
Bicycle Parking Hotel			
Hotel Section 6.2.5.2 Class A	1/30 sleeping units	6	30
Hotel Section 6.3.9 Class A Oversize	Min 5% of Required Spaces	0.3	6
Hotel Section 6.3.13A Class A Lockers	Min 10% of Provided Spaces	3	24
Hotel Section 6.2.5.2 Class B	6/Min 75 or more sleeping units	6	6
Loading Space Hotel			
Hotel Section 5.2.2 Class A	1/150-249 sleeping units	1 ClassA	1
Hotel Section 5.2.2 Class B	2/75-399 sleeping units	2 ClassB	2

DRAWING LIST

A1.01	Context / Data
A1.02	Site Plan / Tower Separation
A1.03	Survey Plan
A1.04	Design Rationale
A1.05	Context Photos
A2.01	Parking PL-3
A2.02	Parking PL-2
A2.03	Parking PL-3
A2.04	1st Floor Plan
A2.05	2nd Floor Plan
A2.06	3rd Floor Plan
A2.07	4th Floor Plan
A2.08	5th Floor Plan
A2.09	6th Floor Plan
A2.10	7th Floor Plan
A2.11	8th Floor Plan
A2.12	9th, 11th, 13th Floor Plans
A2.13	10th, 12th, 14th Floor Plans
A2.14	Roof Plan
A3.01	Elevations N&W
A3.02	Elevations S&E
A4.01	Section AA
A4.02	Section BB
A5.01	Perspectives
A5.02	Shadow Studies
A5.03	Shadow Studies
A5.04	VGH Helicopter Analysis
A5.05	FSR Overlays 1
A5.06	FSR Overlays 2
A5.07	FSR Overlays 3

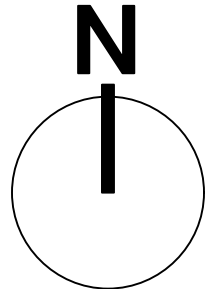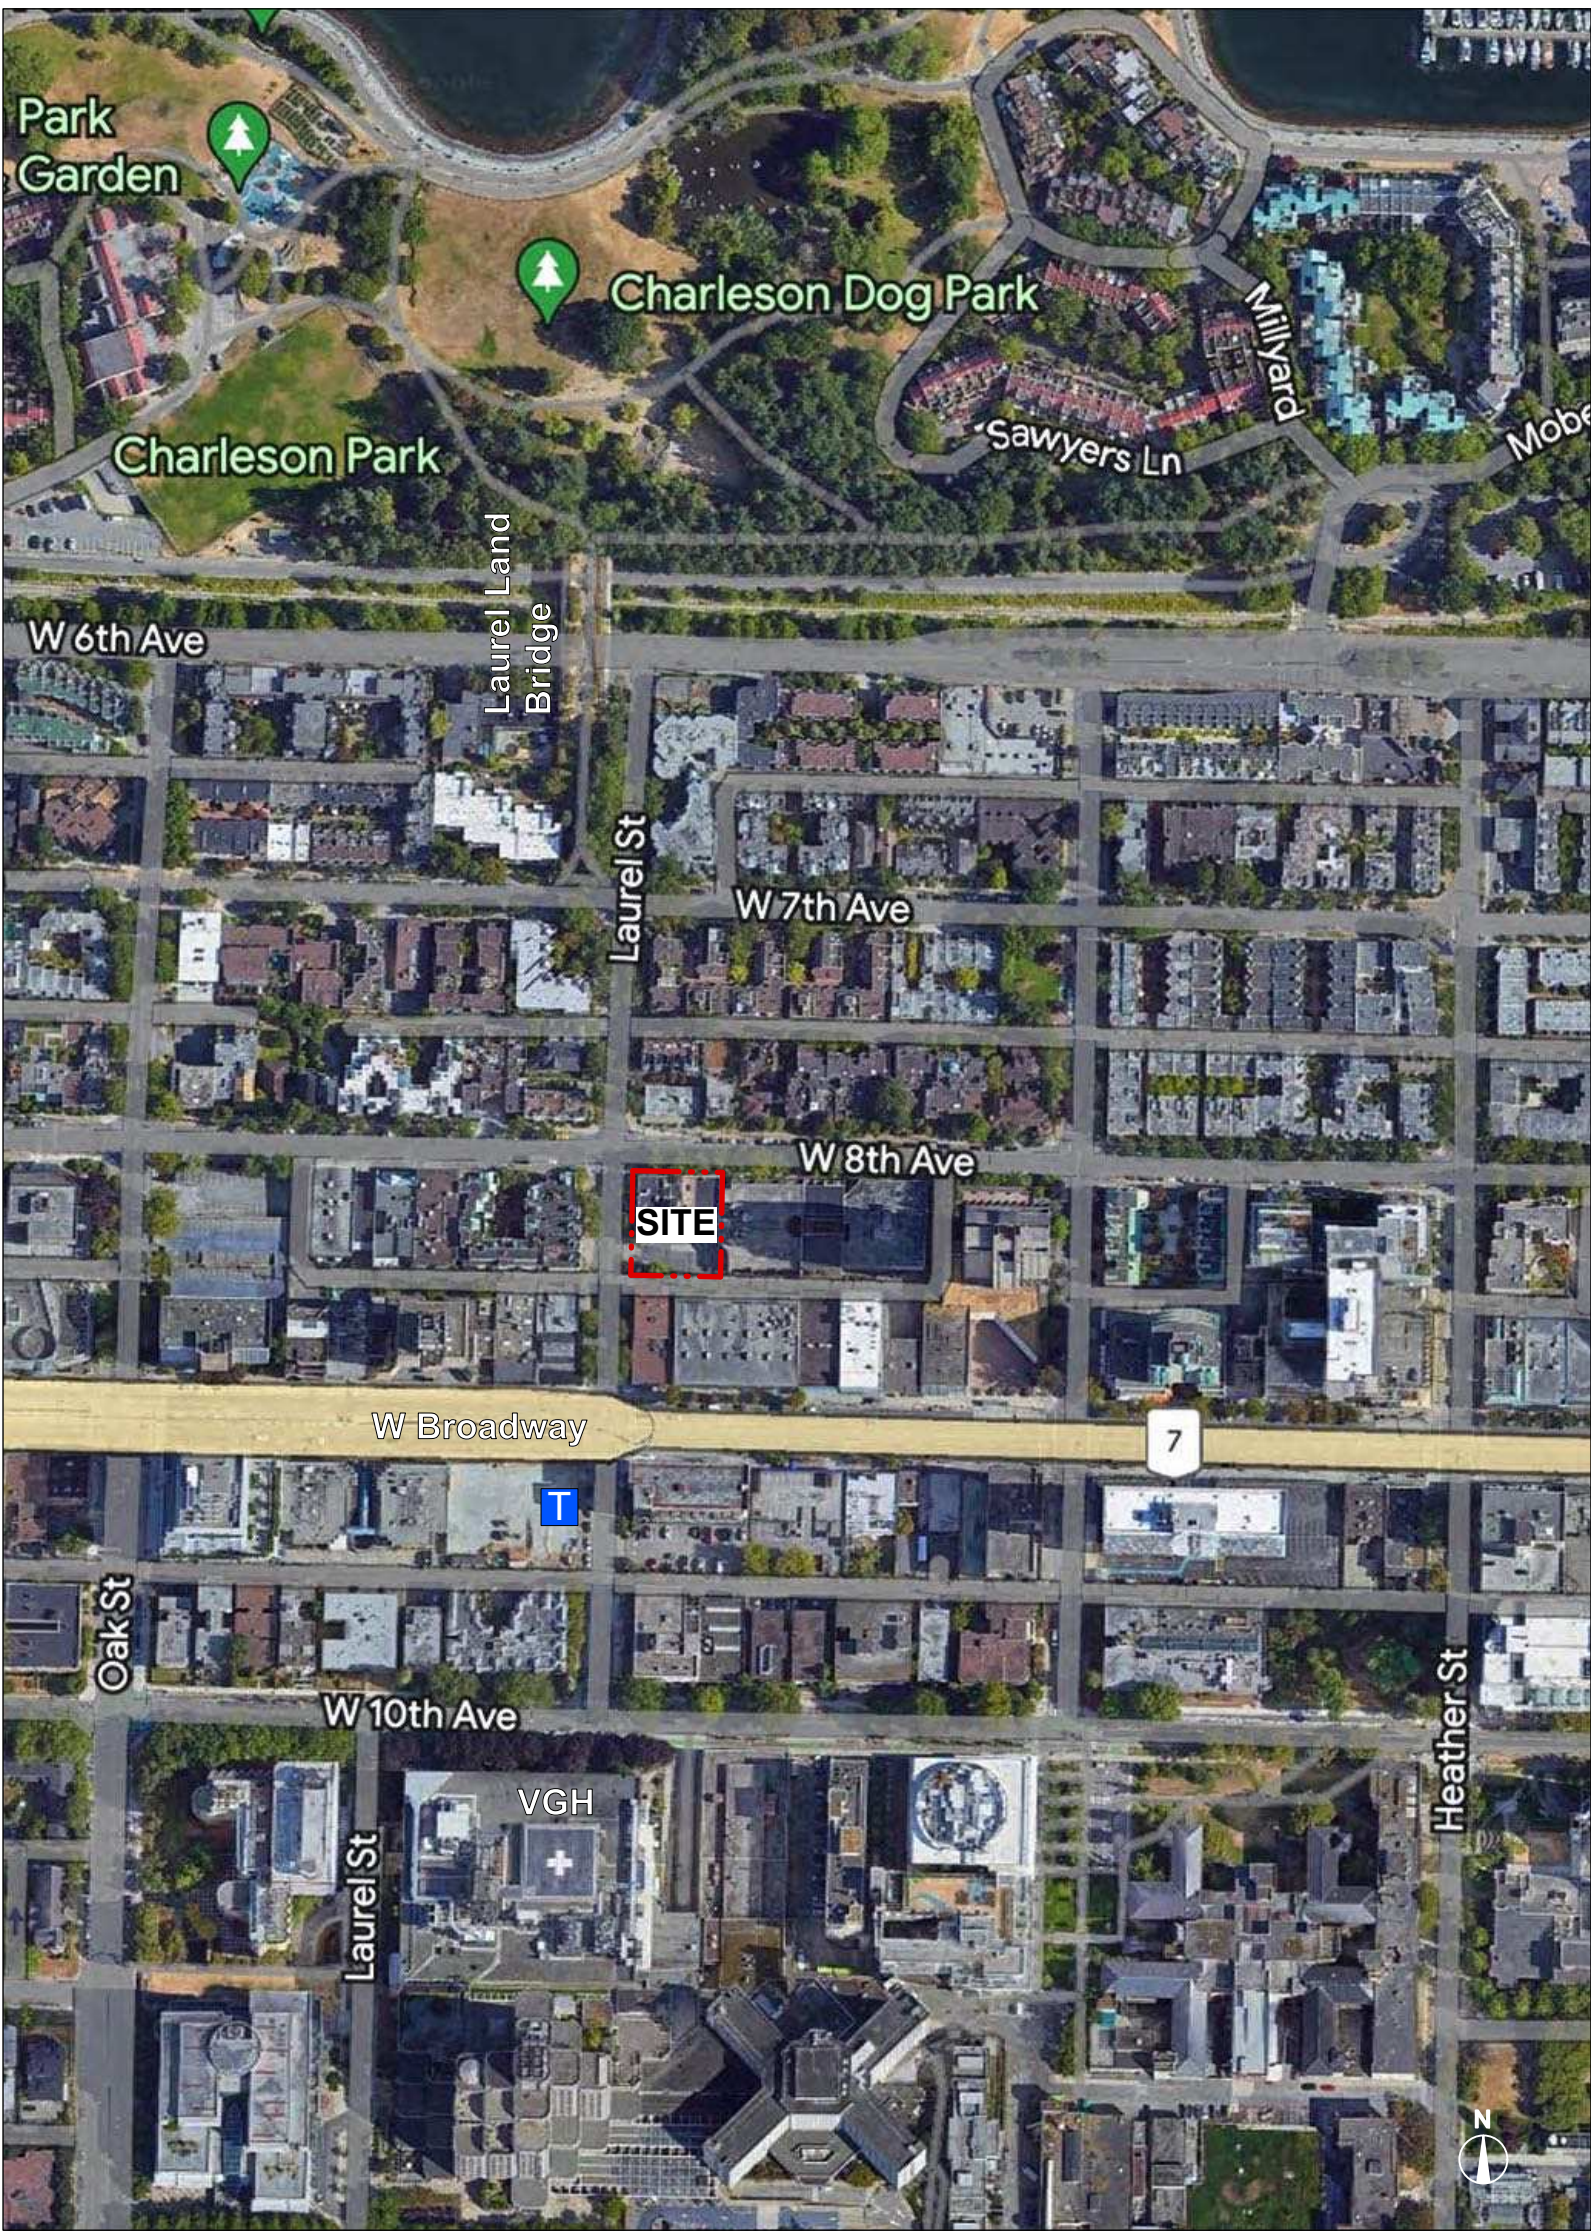

ISSUE/REVISION


2023-04-21 Rezoning Enquiry
2025-06-30 Rezoning Application
2025-12-10 RZ App Rev. 16 Storey

PROJECT

2412 Laurel Street
Vancouver, BC

Context / Data

JOB NO.	
DRAWN	RB
DATE	Dec 10, 2025
SCALE	
CHECKED	WTL
© Copyright reserved. This plan and design is and at all times remains the exclusive property of W. T. Leung Architects Inc. and cannot be used without the Architects' consent.	
DRAWING NO. :	

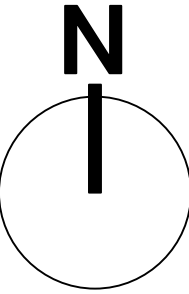

ISSUE/REVISION

2023-04-21 Rezoning Enquiry
2025-06-30 Rezoning Application
2025-12-10 RZ App Rev. 16 Storey

PROJECT

**2412 Laurel Street
Vancouver, BC**

**Site Plan /
Tower Separation**

JOB NO.

DRAWN **RB**

DATE **Dec 10, 2025**


SCALE **1:200**


CHECKED **WTL**

© Copyright reserved. This plan and design is and at all times remains the exclusive property of W.T. Leung Architects Inc. and cannot be used without the Architects' consent.

DRAWING NO. :

A1.02 Lg

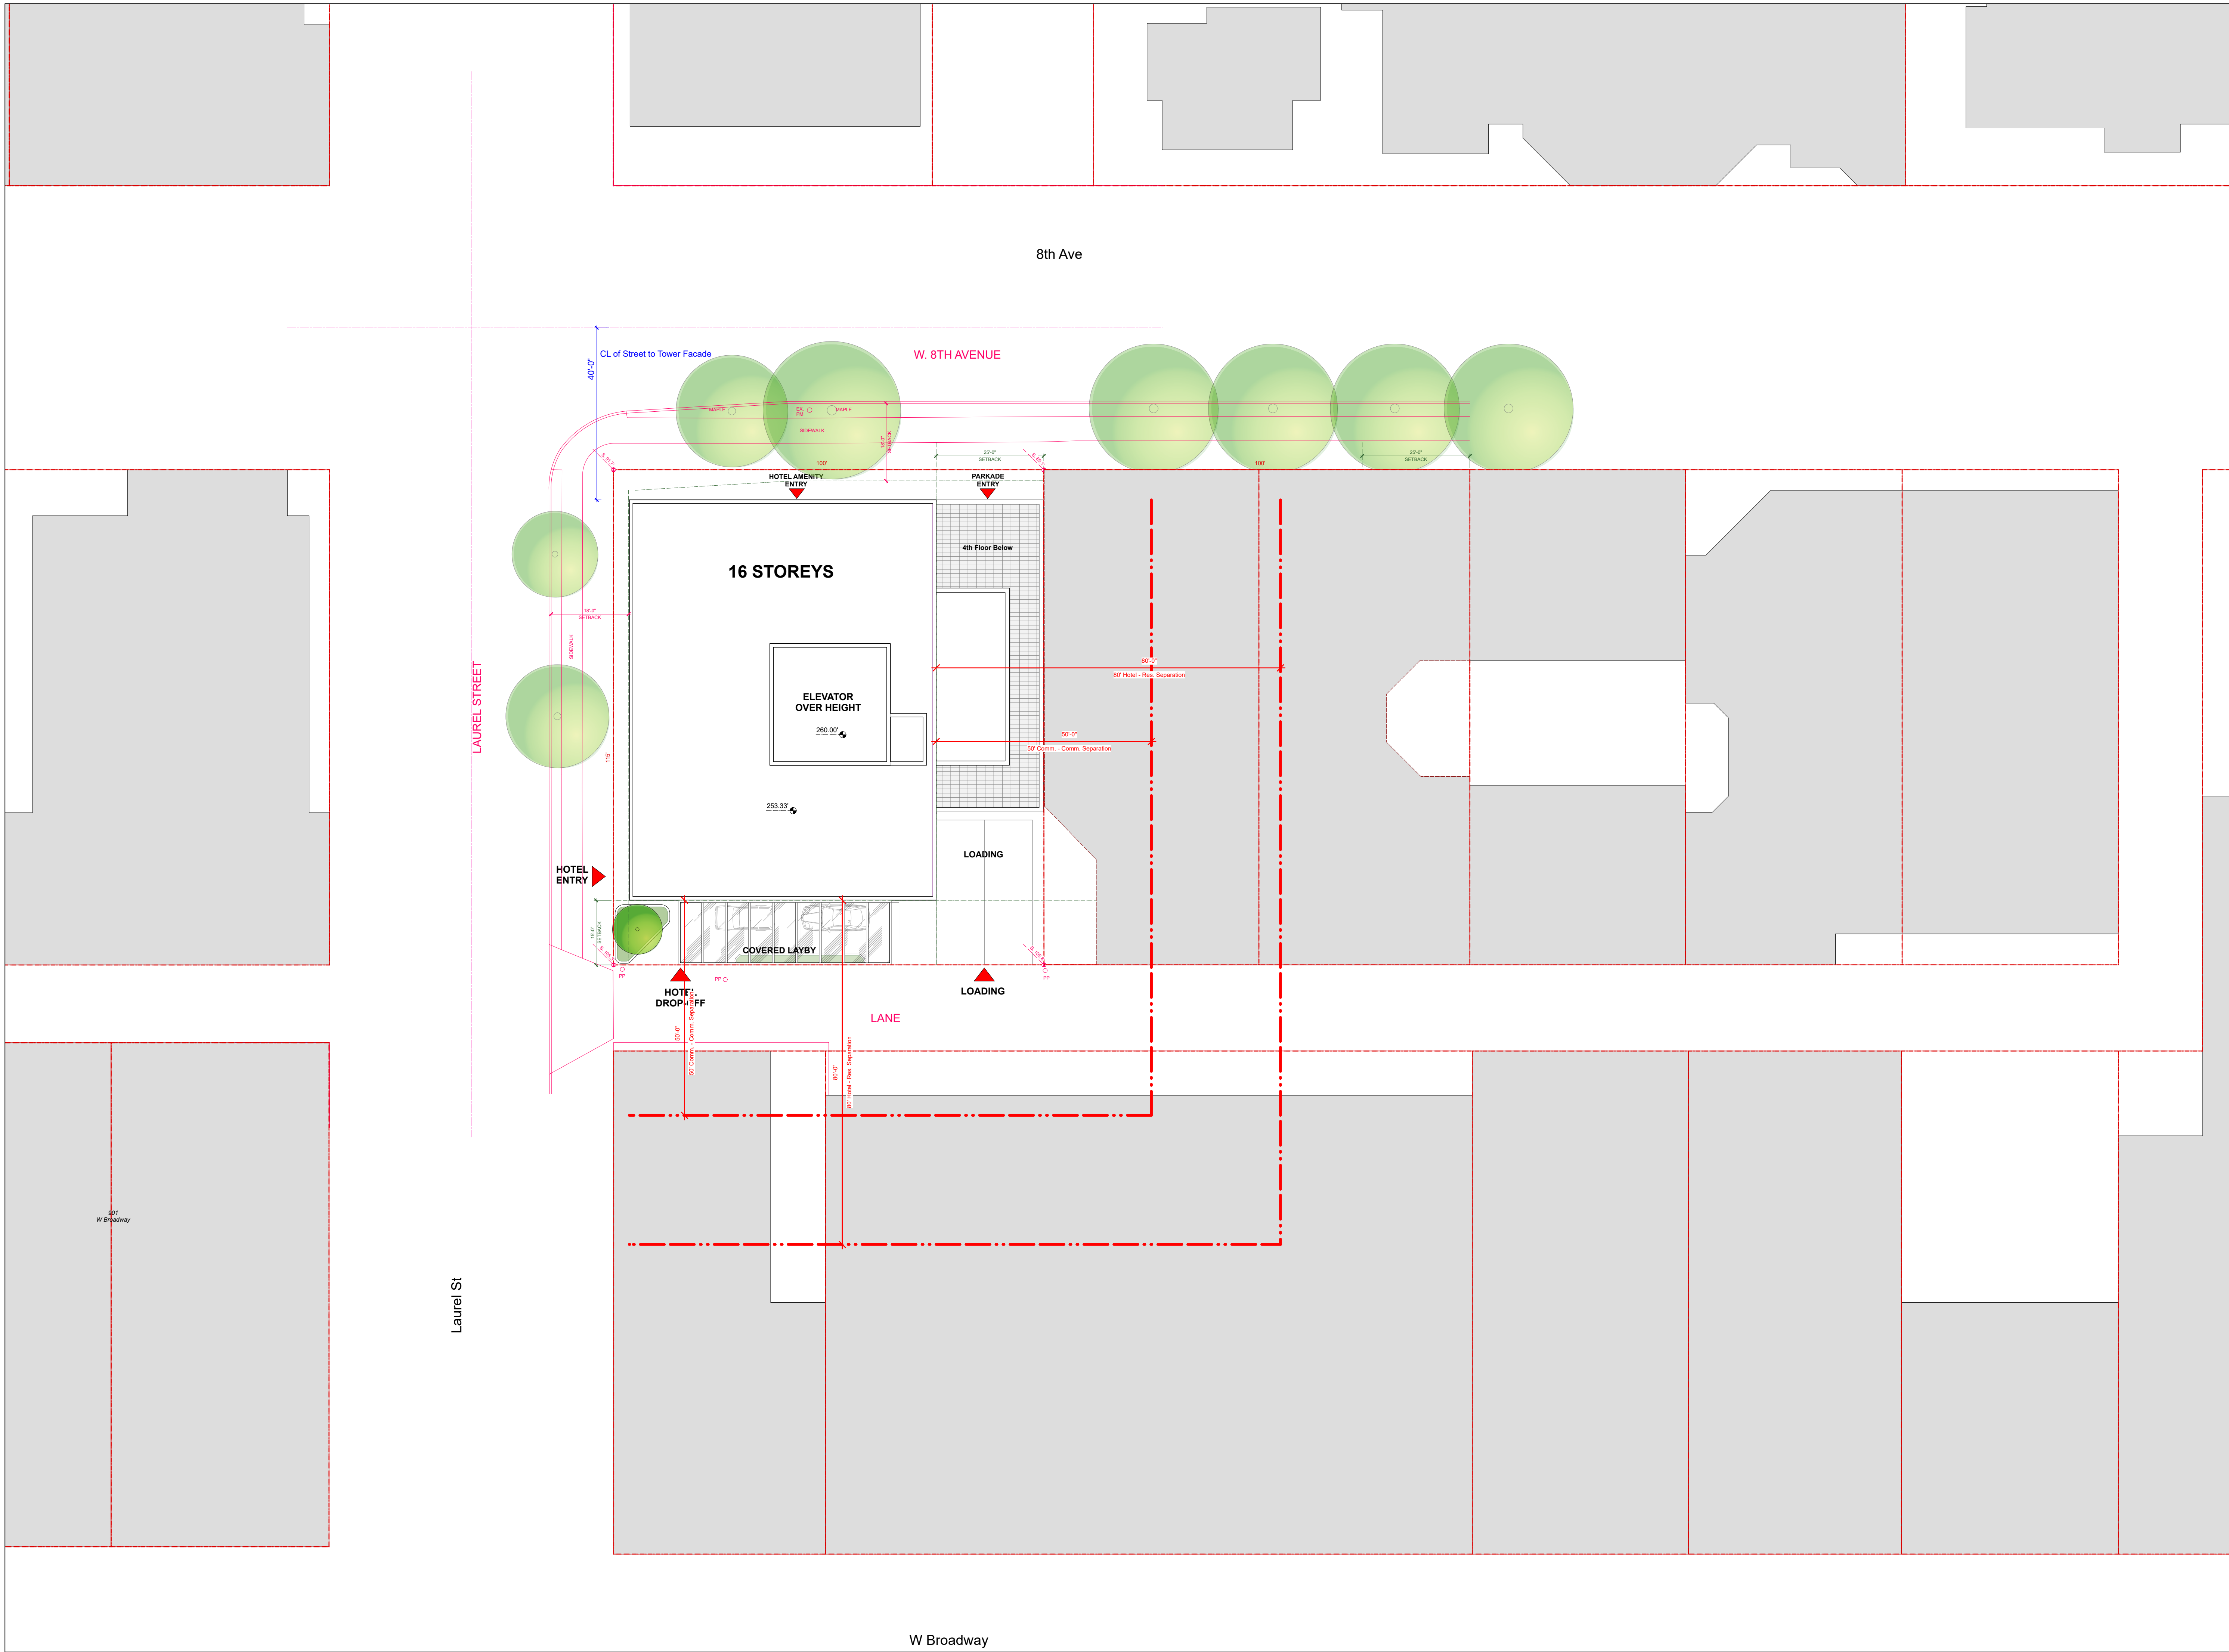

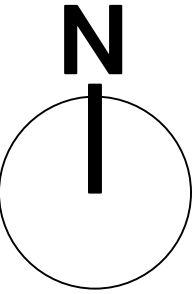

ISSUE/REVISION

2023-04-21 Rezoning Enquiry
2025-06-30 Rezoning Application
2025-12-10 RZ App Rev. 16 Storey

PROJECT

**2412 Laurel Street
Vancouver, BC**

Survey Plan

JOB NO.

DRAWN **RB**

DATE **Dec 10, 2025**


SCALE **1/8"=1'-0"**

CHECKED **WTL**

© Copyright reserved. This plan and design is and at all times remains the exclusive property of W. T. Leung Architects Inc. and cannot be used without the Architects' consent.

DRAWING NO. :

A1.03 Lg

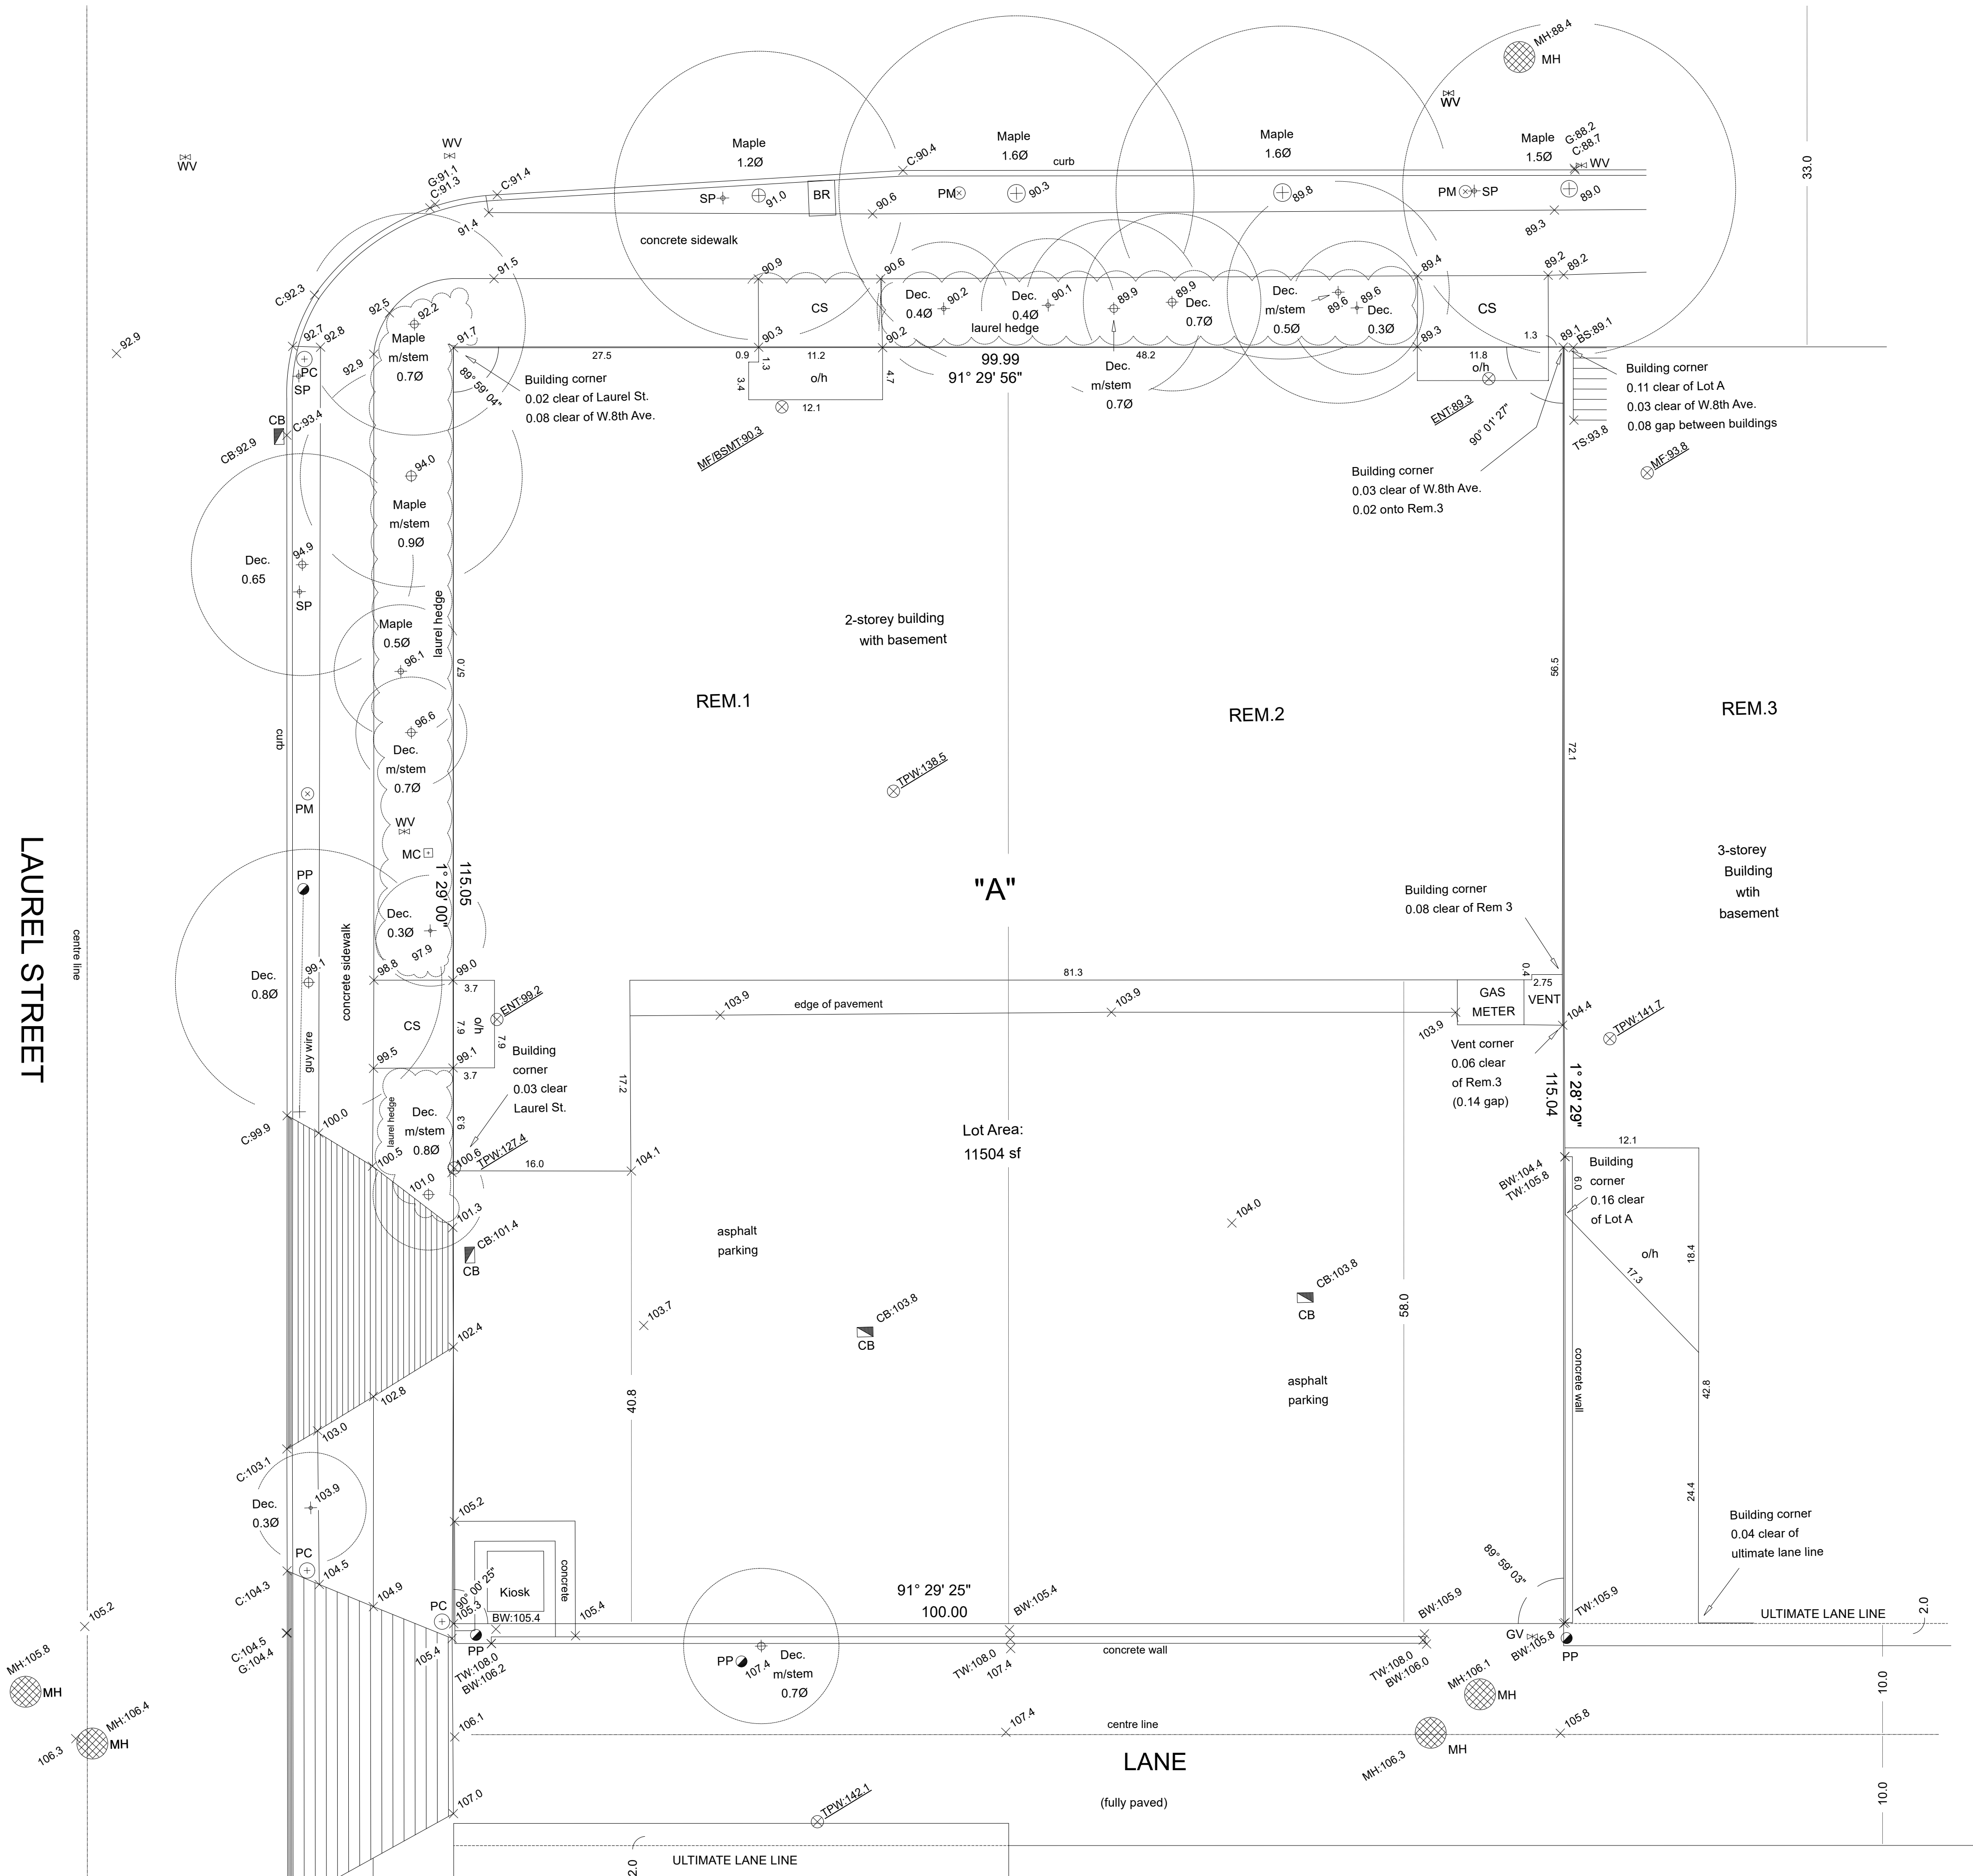

W.T. LEUNG ARCHITECTS INC.

Suite 300 - 973 West Broadway, Vancouver, BC , Canada V5Z 1K3 Tel (604) 736-9711 Fax (604) 736-7991

Dec 09, 2025

Rezoning and Design Rationale 2412 Laurel Street, Vancouver, BC

LEGAL DESCRIPTION:

LOT 2 BLOCK 337 PLAN VAP590 DISTRICT LOT 526 NWD GROUP 1, EXC A) PART IN PL 4654 & B) PART IN EXPL PL 10373, LOT 1, BLOCK 337, PLAN VAP590, DISTRICT LOT 526, NEW WESTMINSTER

OVERVIEW:

The project site is located on the southeast corner of West 8th Avenue and Laurel Street within the Uptown/ Cambie North Area A and FUCA policy area of the Broadway Plan. Currently the site is zoned as C-3A and contains an existing 3-storey building with basement and surface parking at the lane. The building’s history is of note for being designed by Arthur Erickson and Geoffrey Massey and serving as their architectural office. Currently a private college occupies the building. The site is predominantly surrounded by low-rise office and residential buildings. The future Oak/VGH Station of the Broadway Subway is located one block to the south. The Vancouver General Hospital is located 2 blocks to the south and the Laurel Street pedestrian Land Bridge, which crosses over 6th Ave to connect Charleson Park and Granville Island, is located 3 blocks to the north. The VGH helicopter flight path provides a limit to the buildable height of the proposed development. An analysis was provided by RGHeliServices Consulting Inc, the helicopter consultant, to determine maximum heights that would be permitted on our site while maintaining safe operations for VGH’s current fleet of helicopters. The geodetic elevation of the VGH flight path in the most restrictive scenario is 263.29’ (80.25m) at the south lot line, based on a 4% approach slope. A proposed building height of 16 storeys will result in the highest point of the building, the top of parapet of the elevator over-run, having a geodetic elevation of 261.00’ (79.55m). Taking into consideration the dimensions and required clearances of an appropriate elevator mechanical system, a clearance of more than 2’ will be maintained between the highest point of the building and the floor of the most restrictive VGH helicopter flight path.

POLICY SUMMARY:

The proposed development will rezone the existing parcel from C-3A to CD-1 zoning. The FUCA policy permits up to 400 ft building height, except where view cones or helicopter flight paths are more restrictive, and achievable density will depend on view cone and helicopter flight path height restrictions and urban design performance. Primary focus is on office and hotel uses in this policy area. The proposed development, consisting of 8.98 FSR of hotel use, meets the City’s priority to increase the supply of hotel rooms in the neighbourhood, particularly around VGH.

REZONING INTENT:

The development features a 4-storey podium and a 16-storey tower, with a height of 166.25’ (50.67m) from the lowest point of the sites base surface to the top of the roof slab. The building is set back 18 ft from the back of the curb along Laurel Street, 40 ft from the center of 8th Avenue, 25 ft from the east property line and 15 ft along the lane. The site slopes 10.9% along Laurel Street which is a grade change of 13.6 ft with the lane at the high point. The parking entrance is located at the northeast of the site which is the lowest elevation and most feasible entry point. Floor 1 is accessed from W8th Ave featuring the lower hotel lobby, common areas and hotel amenity. An upper lobby and drop-off area are on the 2nd floor, aligned with the lane elevation. The upper hotel lobby is located at the southwest corner with views to Laurel Street and Broadway. Floors 2-8 are short-term hotel rooms and floors 9-16 are hotel serviced extended stay apartments. These extended stay hotel units serve the visitors who need to take care of a relative/ friend in VGH for an extended period of time. The level 4 courtyard on the podium will be landscaped.

VEHICULAR ACCESS AND SERVICES:

The development will include 3 levels of underground parking, providing a total of 63 hotel parking spaces. Access to off-street parking is from W8th Ave at the northeast corner of the site. Due to the 10.9% slope of the site along Laurel Street, a garage entry off the lane is not feasible. Most of the developments in this vicinity situated on the north side of the street provide off-street parking access from W8th or W7th rather than the lane. A lay-by is located at the lane with two stalls for hotel drop-offs. A glazed canopy will provide rain and sun protection over the stalls. Commercial loading is located at the lane, along with garbage and recycling rooms. Mechanical and electrical rooms will be located underground on level 1 towards the south lot line. 30 Class A commercial bicycle parking spaces are provided in the parkade, and 6 Class B commercial bicycles spaces are provided at the ground level of 8th avenue. The Class B spaces are protected by an overhead canopy. The vehicular parking and bicycle storage provisions both comply with the Vancouver Parking By-Law.

SUSTAINABLE DESIGN:

The development will comply with the City’s “Green Buildings Policy for Rezoning.” Sustainable strategies include, but will not be limited to: The use of air source VRF heating and cooling, heat or energy recovery ventilation, energy efficient appliances and mechanical systems, measures to curb domestic water consumption, control of rainwater runoff, materials and products to improve indoor environmental quality, multi-glazed windows, and strategies to reduce heat loss and air leakage through the building envelope.

ISSUE/REVISION

2023-04-21 Rezoning Enquiry
2025-06-30 Rezoning Application
2025-12-10 RZ App Rev. 16 Storey

PROJECT

**2412 Laurel Street
Vancouver, BC**

Design Rationale

JOB NO.

DRAWN **RB**

DATE **Dec 10, 2025**

SCALE

CHECKED **WTL**

© Copyright reserved. This plan and design is and at all times remains the exclusive property of W.T. Leung Architects Inc. and cannot be used without the Architects' consent.

DRAWING NO. :



W8th Ave - South side



W8th Ave - North side



W8th Ave - North side




Panorama from SW corner of W8th Ave & Laurel



Laurel St - East side

Context Photos

JOB NO.	
DRAWN	RB
DATE	Dec 10, 2025
SCALE	
CHECKED	WTL
© Copyright reserved. This plan and design is and at all times remains the exclusive property of W.T. Leung Architects Inc. and cannot be used without the Architects' consent.	
DRAWING NO. :	

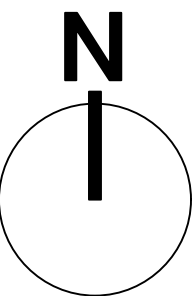

ISSUE/REVISION

2023-04-21 Rezoning Enquiry
2025-06-30 Rezoning Application
2025-12-10 RZ App Rev. 16 Storey

PROJECT

**2412 Laurel Street
Vancouver, BC**

**Parking P3
Plan**

JOB NO.

DRAWN **RB**

DATE **Dec 10, 2025**

SCALE **1/8"=1'-0"**

CHECKED **WTL**

© Copyright reserved. This plan and design is and at all times remains the
exclusive property of W.T. Leung Architects Inc. and cannot be used without
the Architects' consent.


DRAWING NO. :


A2.01 Lg

LAUREL STREET

W. 8TH AVENUE

LANE

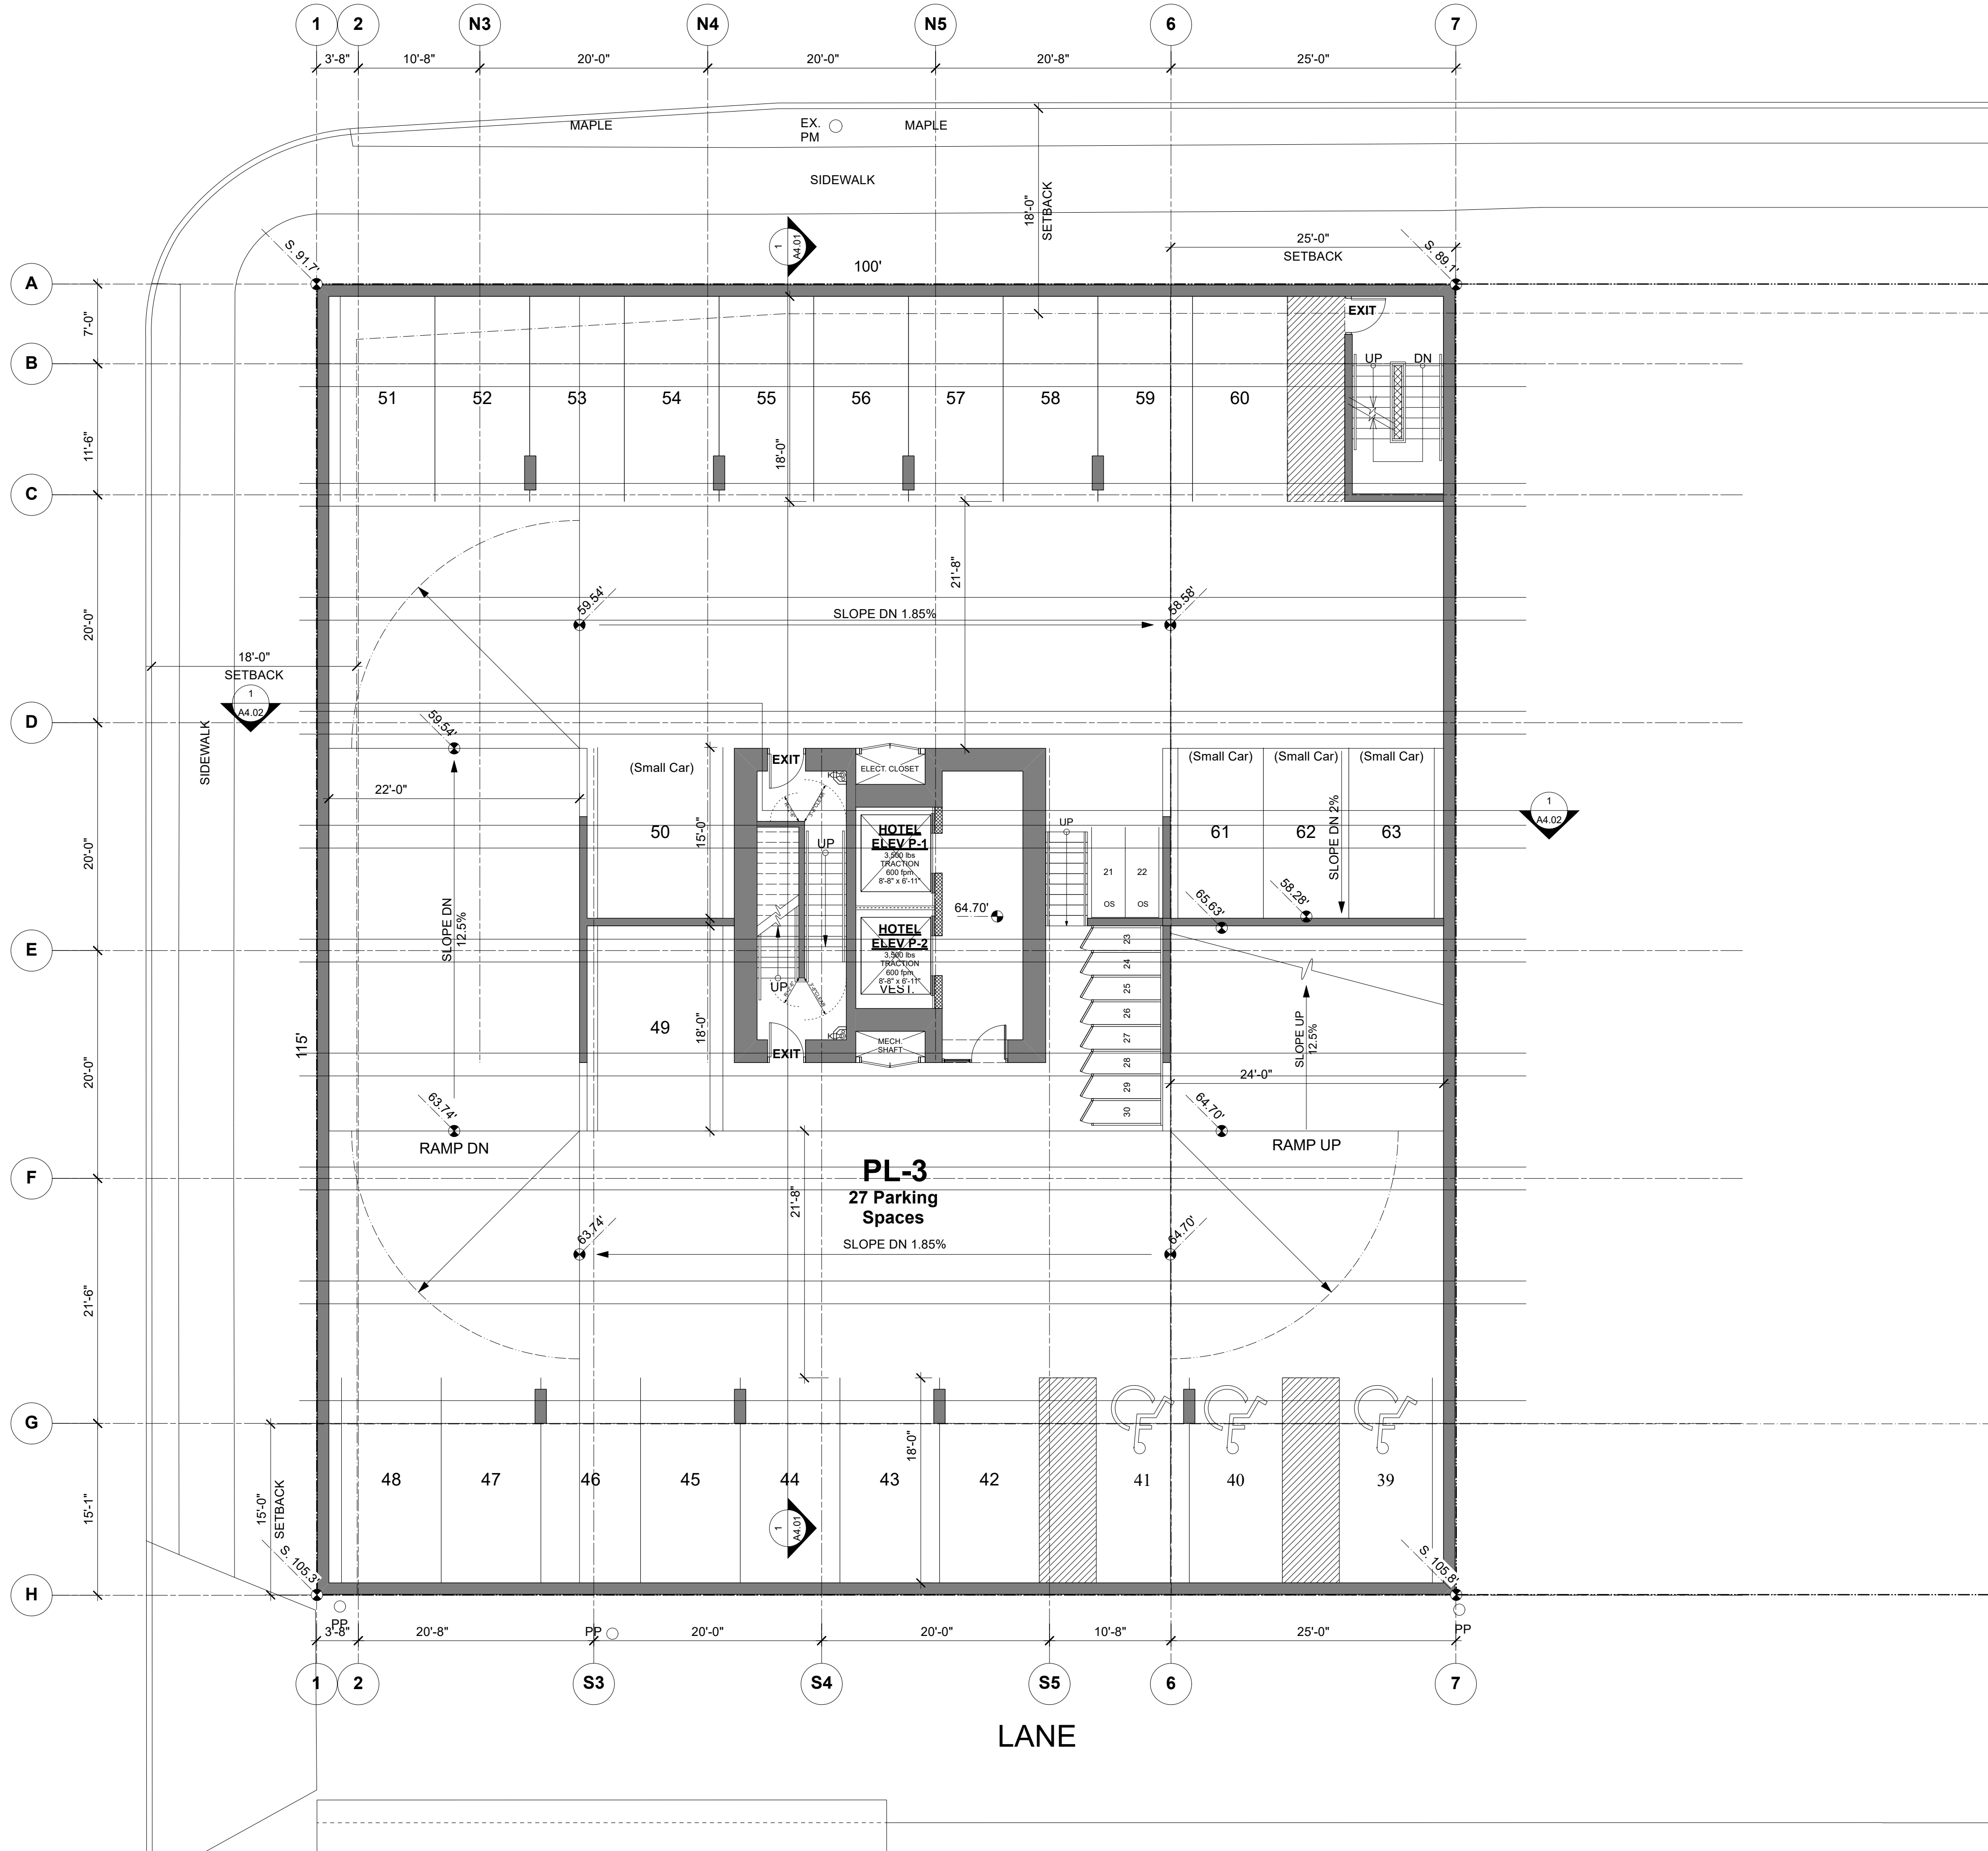

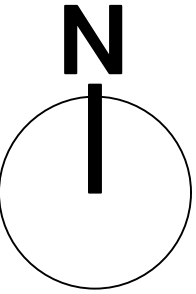

ISSUE/REVISION

2023-04-21 Rezoning Enquiry
2025-06-30 Rezoning Application
2025-12-10 RZ App Rev. 16 Storey

PROJECT

**2412 Laurel Street
Vancouver, BC**

**Parking P2
Plan**

JOB NO.

DRAWN **RB**

DATE **Dec 10, 2025**

SCALE **1/8"=1'-0"**

CHECKED **WTL**

© Copyright reserved. This plan and design is and at all times remains the
exclusive property of W.T. Leung Architects Inc. and cannot be used without
the Architects' consent.


DRAWING NO. :


A2.02 Lg

LAUREL STREET

W. 8TH AVENUE

LANE

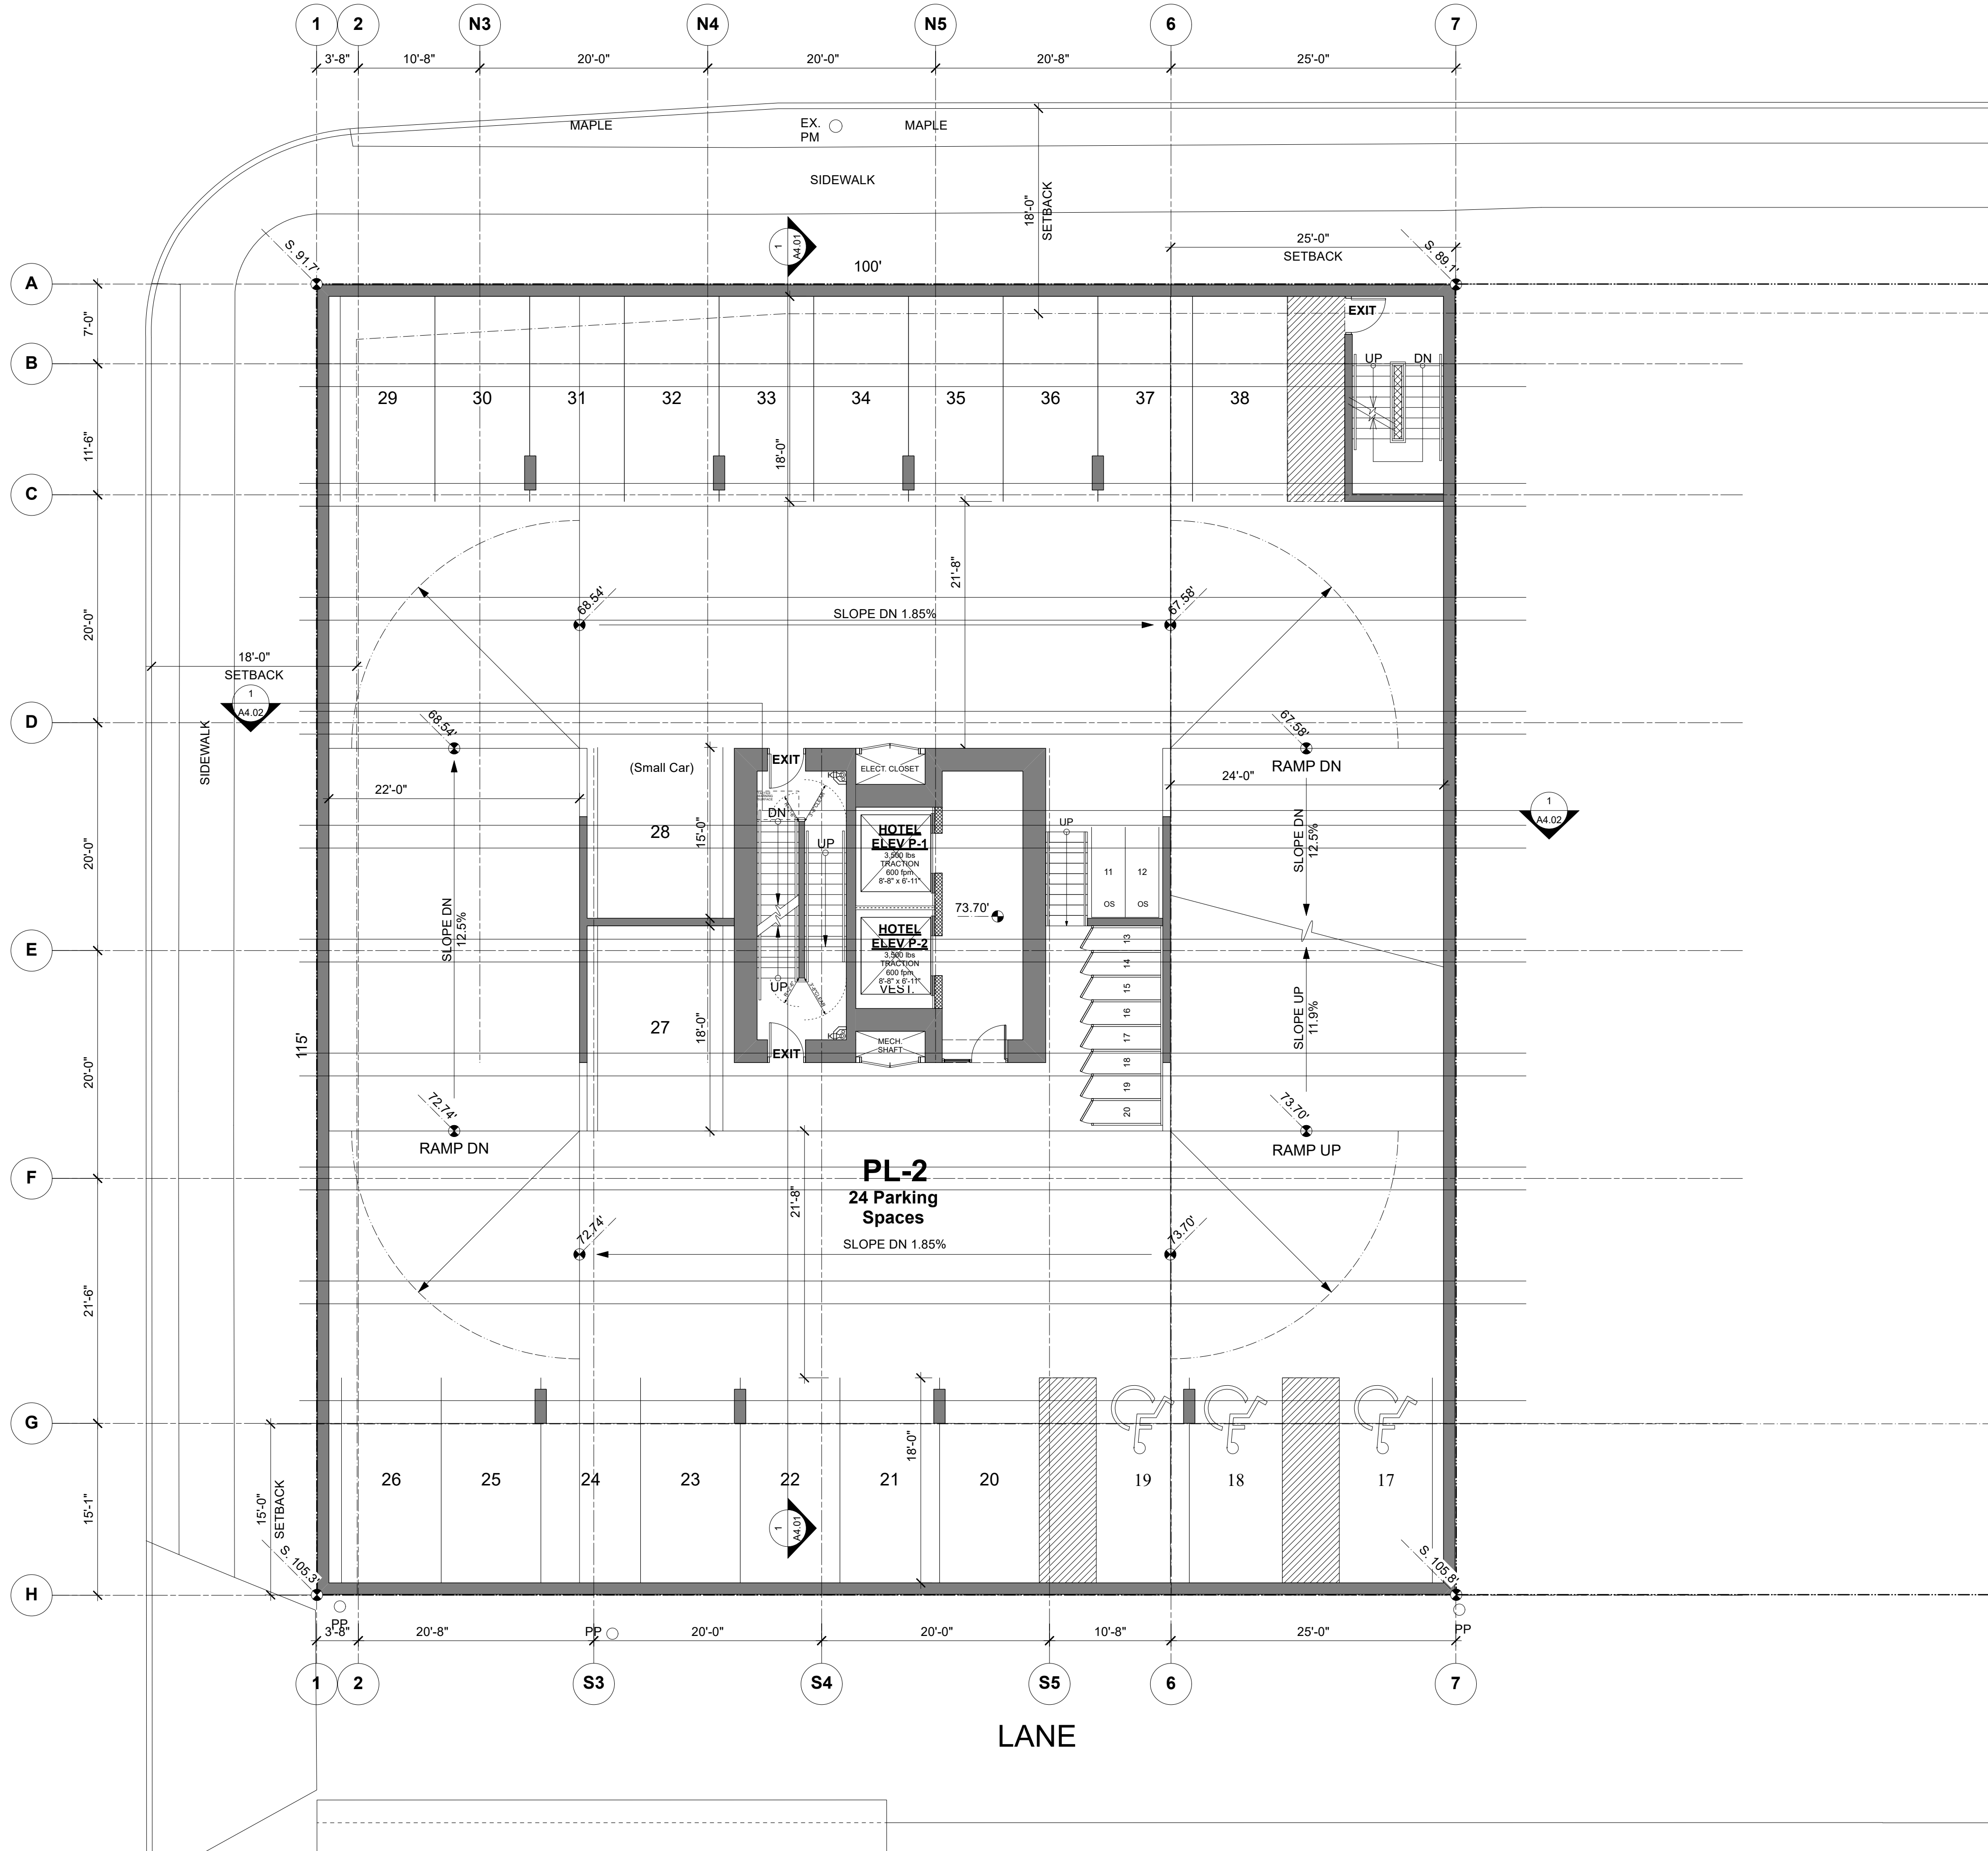

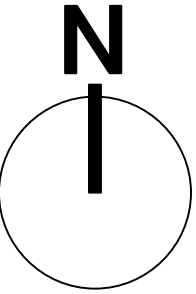

ISSUE/REVISION

2023-04-21 Rezoning Enquiry
2025-06-30 Rezoning Application
2025-12-10 RZ App Rev. 16 Storey

PROJECT

**2412 Laurel Street
Vancouver, BC**

**Parking P1
Plan**

JOB NO.

DRAWN **RB**

DATE **Dec 10, 2025**

SCALE **1/8"=1'-0"**

CHECKED **WTL**

© Copyright reserved. This plan and design is and at all times remains the
exclusive property of W. T. Leung Architects Inc. and cannot be used without
the Architects' consent.


DRAWING NO. :


A2.03 Lg

LAUREL STREET

W. 8TH AVENUE

LANE

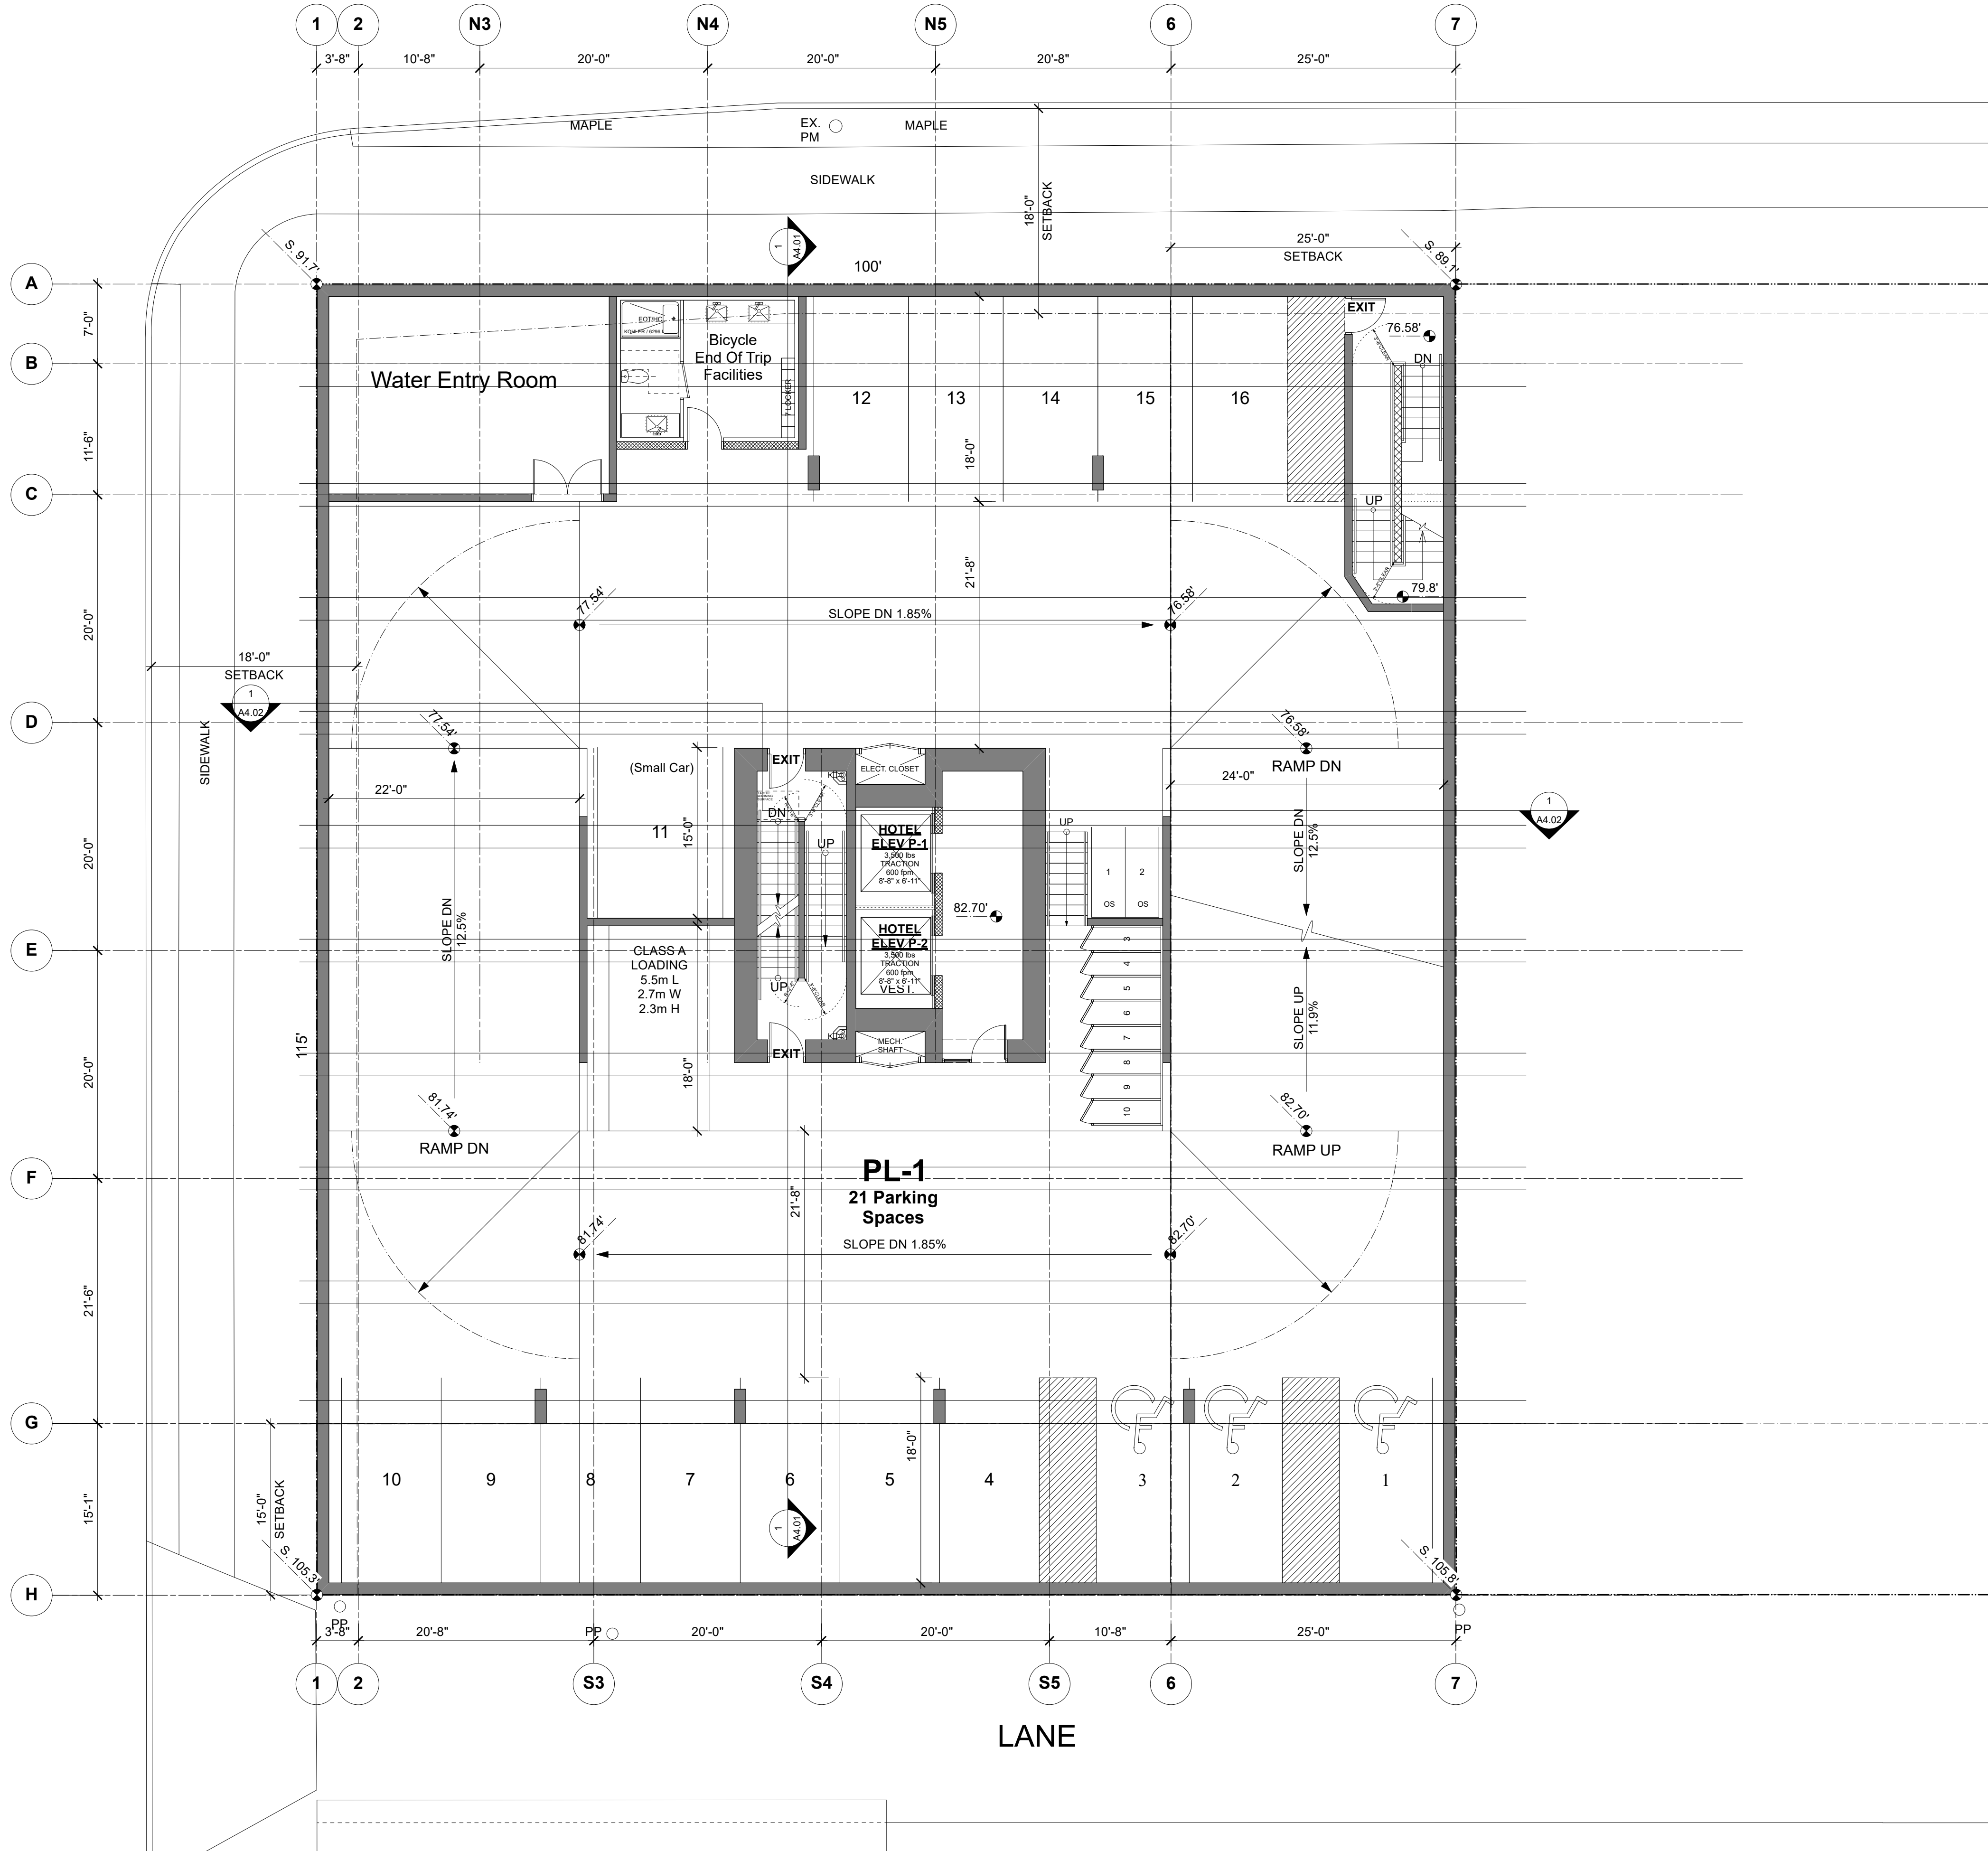

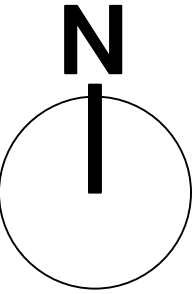

ISSUE/REVISION

2023-04-21 Rezoning Enquiry
2025-06-30 Rezoning Application
2025-12-10 RZ App Rev. 16 Storey

PROJECT

**2412 Laurel Street
Vancouver, BC**

**1st
Floor Plan
Hotel**

JOB NO.

DRAWN **RB**

DATE **Dec 10, 2025**


SCALE **1/8"=1'-0"**


CHECKED **WTL**

© Copyright reserved. This plan and design is and at all times remains the
exclusive property of W. T. Leung Architects Inc. and cannot be used without
the Architects' consent.

DRAWING NO. :

A2.04 Lg

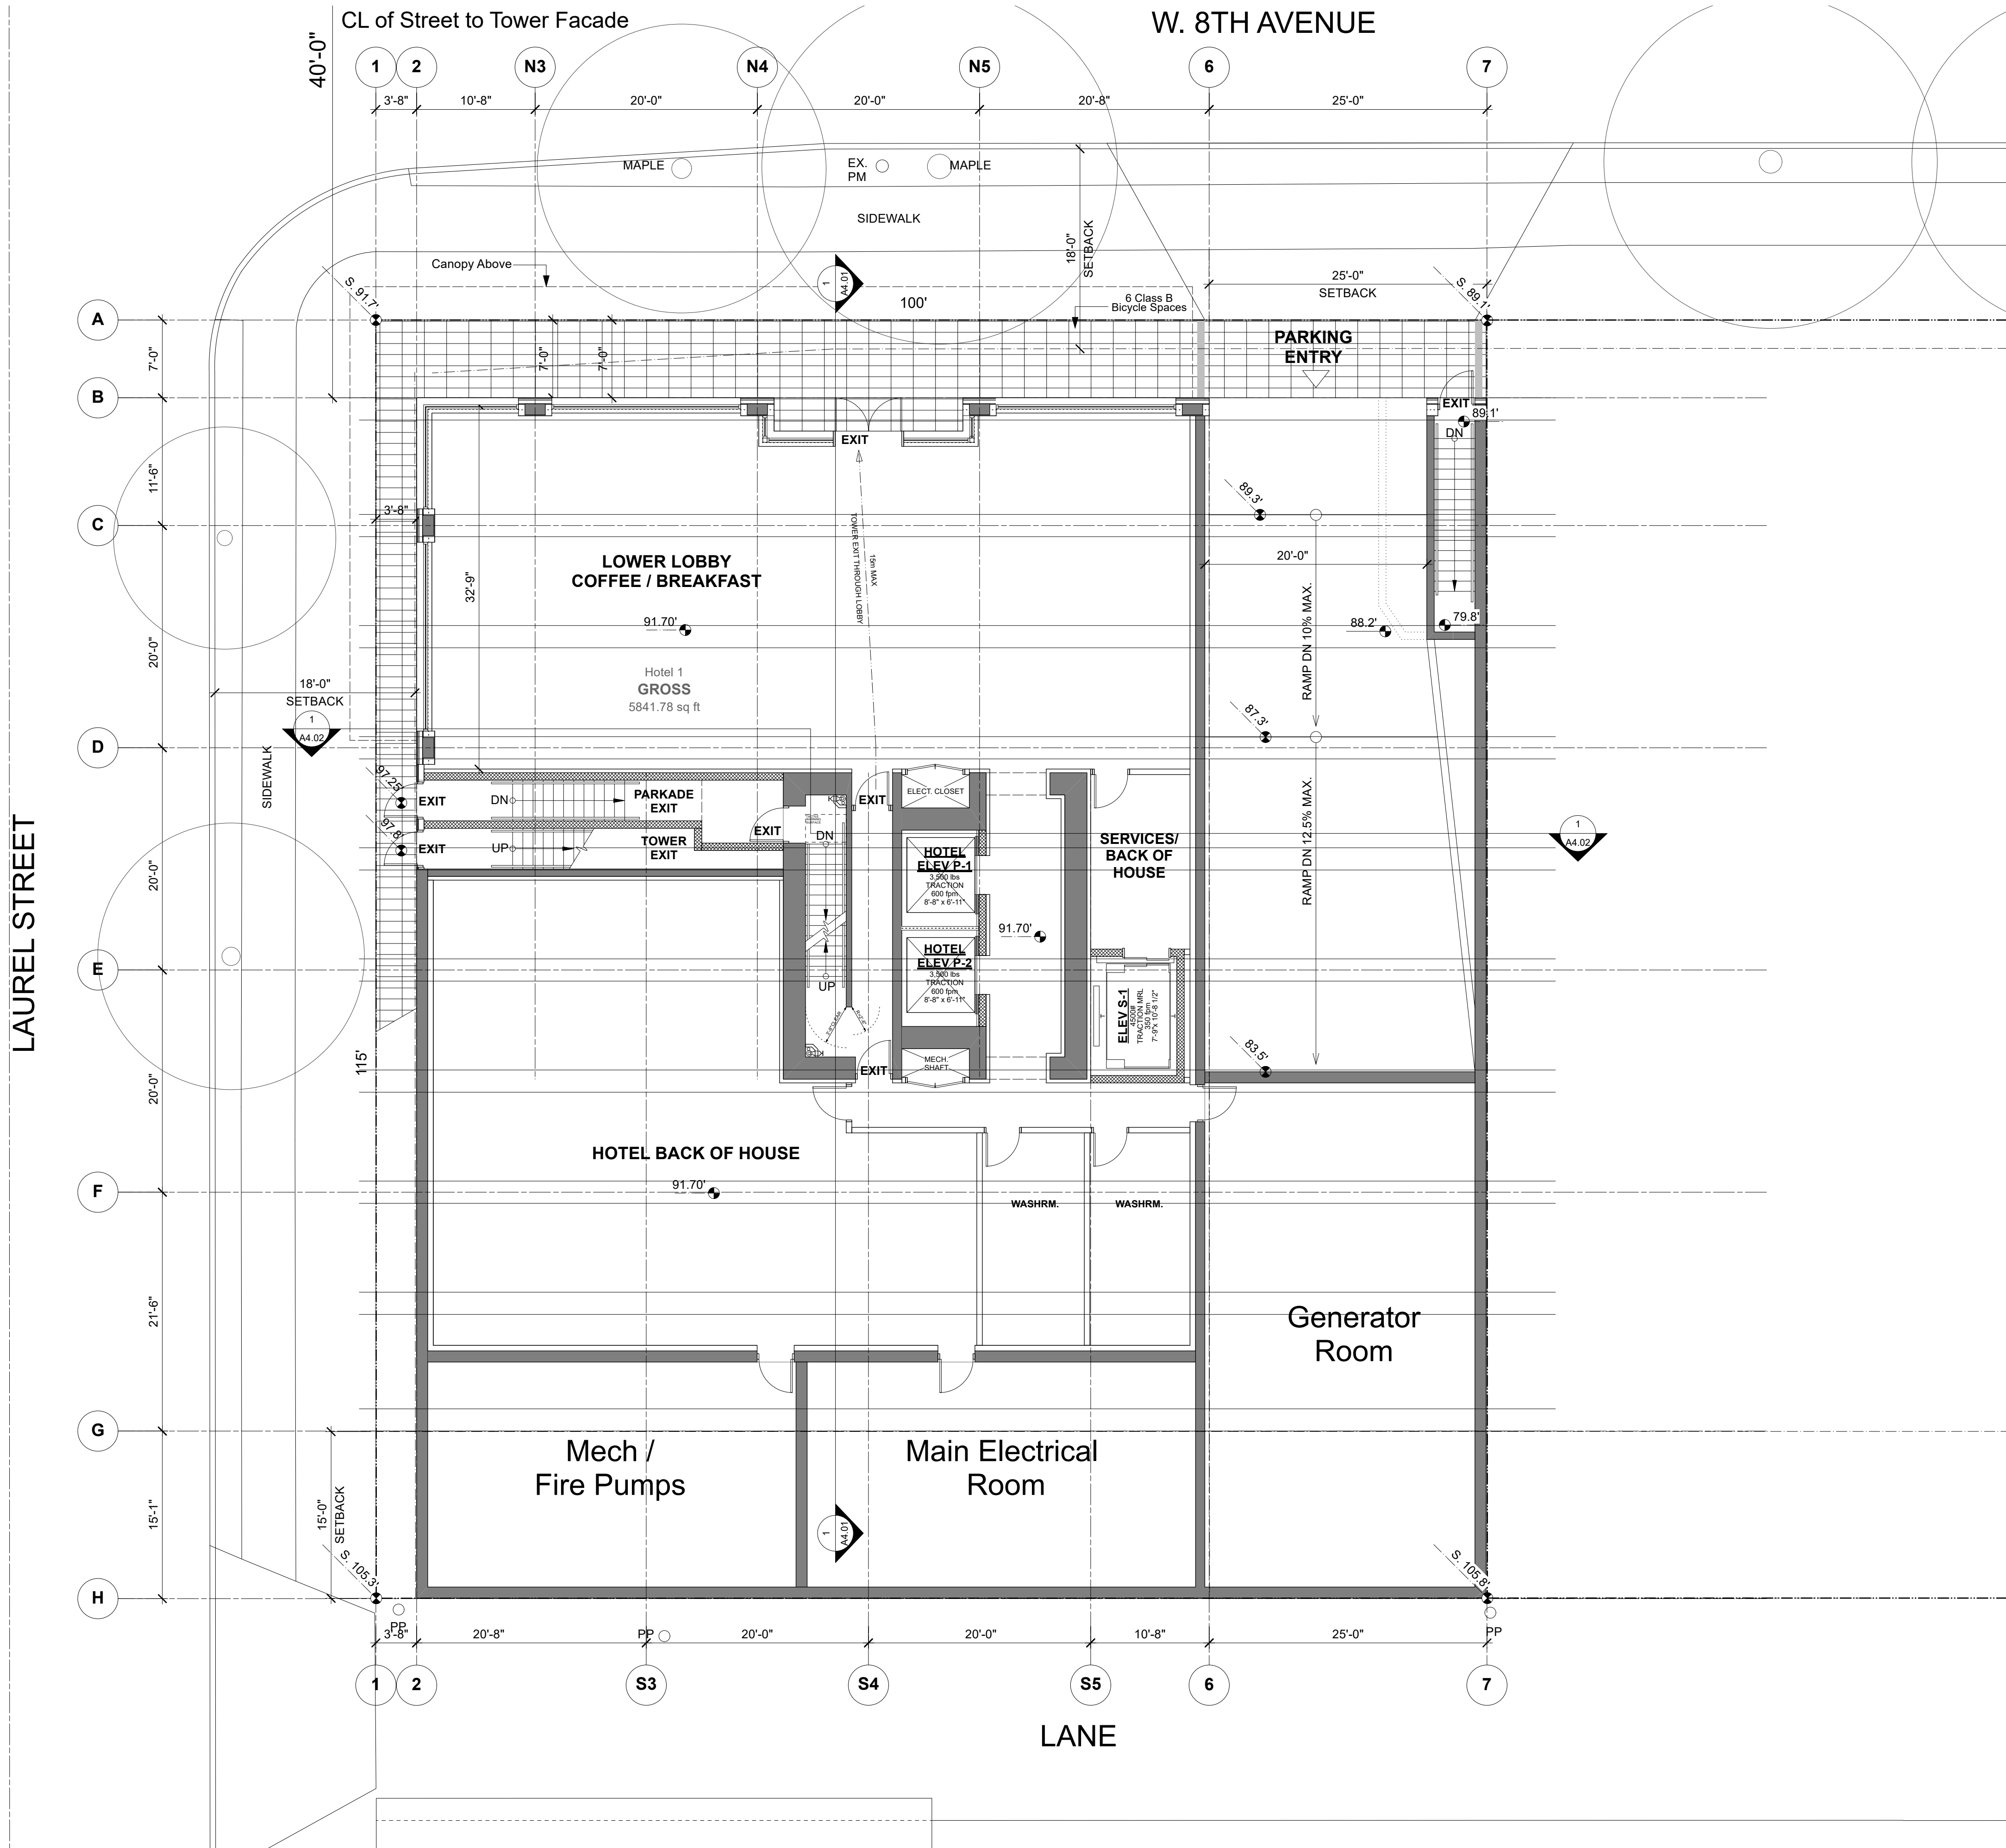

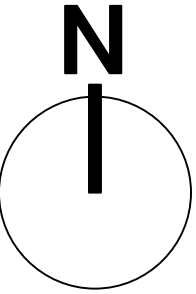

ISSUE/REVISION

2023-04-21 Rezoning Enquiry
2025-06-30 Rezoning Application
2025-12-10 RZ App Rev. 16 Storey

PROJECT

**2412 Laurel Street
Vancouver, BC**

**2nd
Floor Plan
Hotel**

JOB NO.

DRAWN **RB**

DATE **Dec 10, 2025**


SCALE **1/8"=1'-0"**


CHECKED **WTL**

© Copyright reserved. This plan and design is and at all times remains the exclusive property of W. T. Leung Architects Inc. and cannot be used without the Architects' consent.

DRAWING NO. :

A2.05 Lg

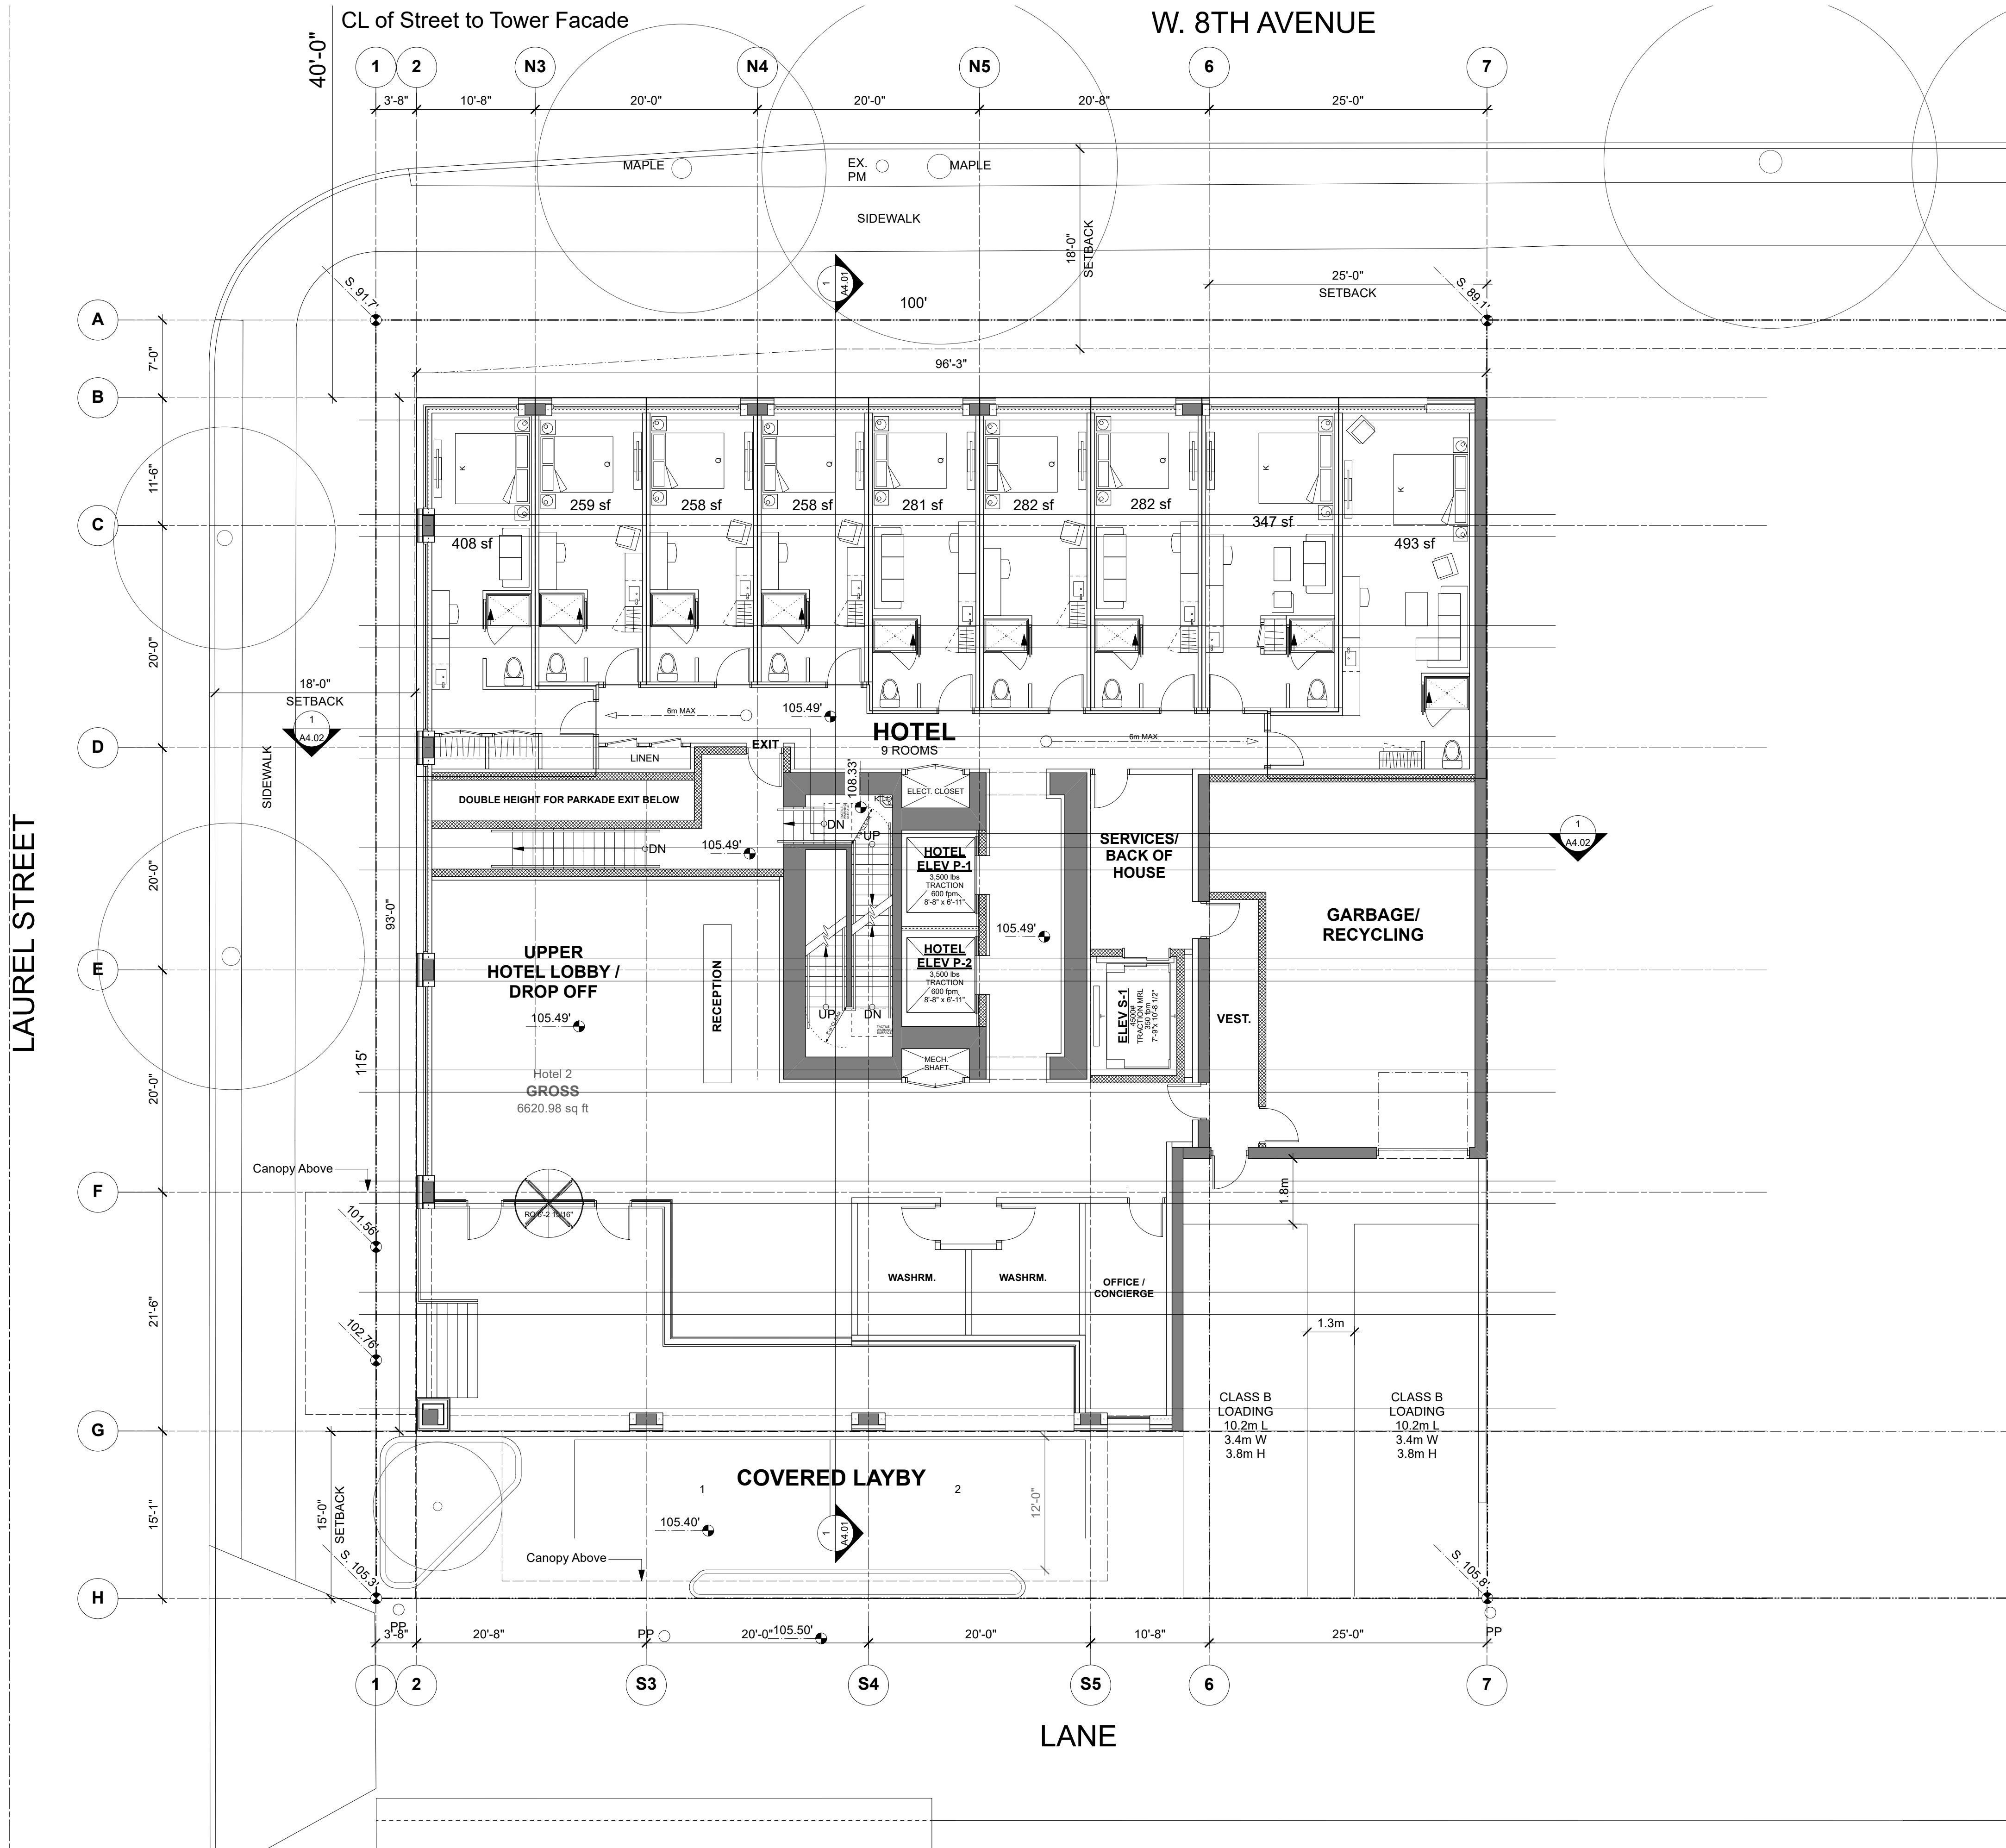

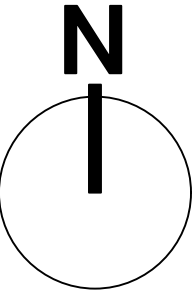

ISSUE/REVISION

2023-04-21 Rezoning Enquiry
2025-06-30 Rezoning Application
2025-12-10 RZ App Rev. 16 Storey

PROJECT

**2412 Laurel Street
Vancouver, BC**

**3rd
Floor Plan
Hotel**

JOB NO.

DRAWN **RB**

DATE **Dec 10, 2025**

SCALE **1/8"=1'-0"**


CHECKED **WTL**


© Copyright reserved. This plan and design is and at all times remains the
exclusive property of W. T. Leung Architects Inc. and cannot be used without
the Architects' consent.

DRAWING NO. :

A2.06 Lg

LAUREL STREET

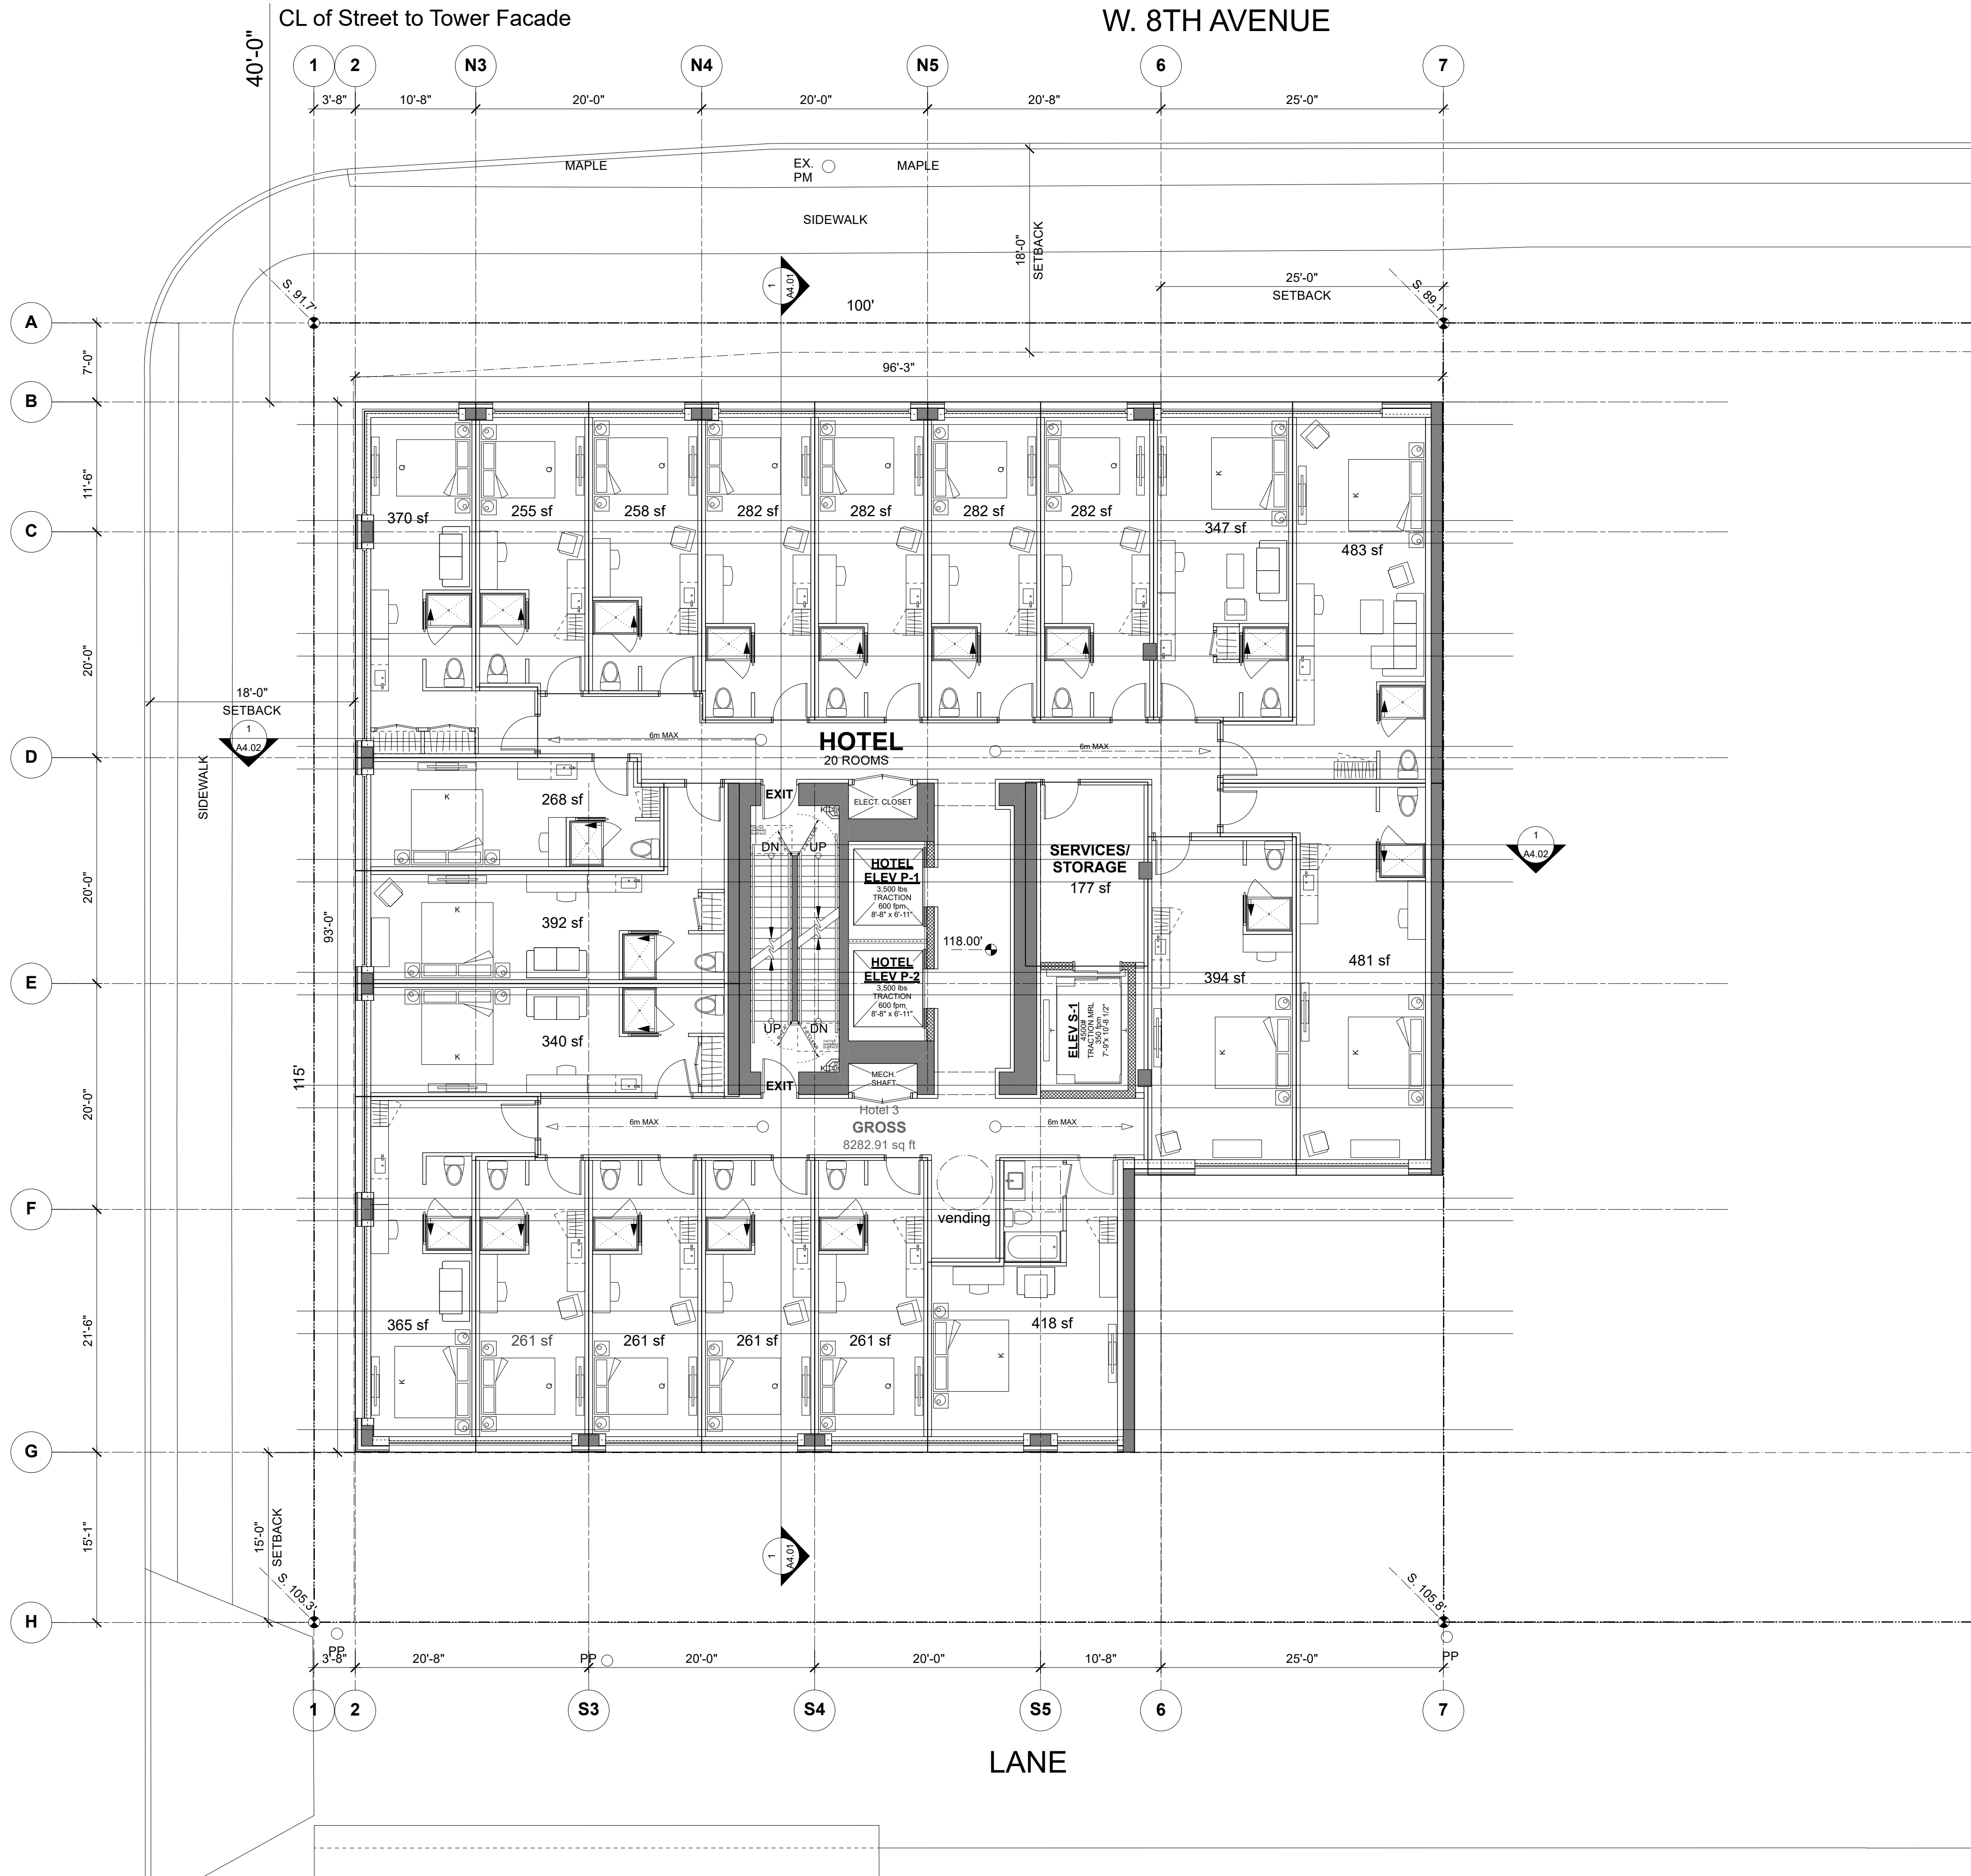

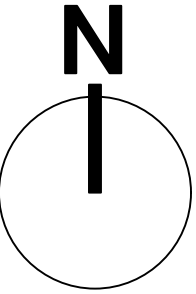

ISSUE/REVISION

2023-04-21 Rezoning Enquiry
2025-06-30 Rezoning Application
2025-12-10 RZ App Rev. 16 Storey

PROJECT

**2412 Laurel Street
Vancouver, BC**

**4th
Floor Plan
Hotel**

JOB NO.

DRAWN **RB**

DATE **Dec 10, 2025**

SCALE **1/8"=1'-0"**


CHECKED **WTL**


© Copyright reserved. This plan and design is and at all times remains the
exclusive property of W. T. Leung Architects Inc. and cannot be used without
the Architects' consent.

DRAWING NO. :

A2.07 Lg

LAUREL STREET

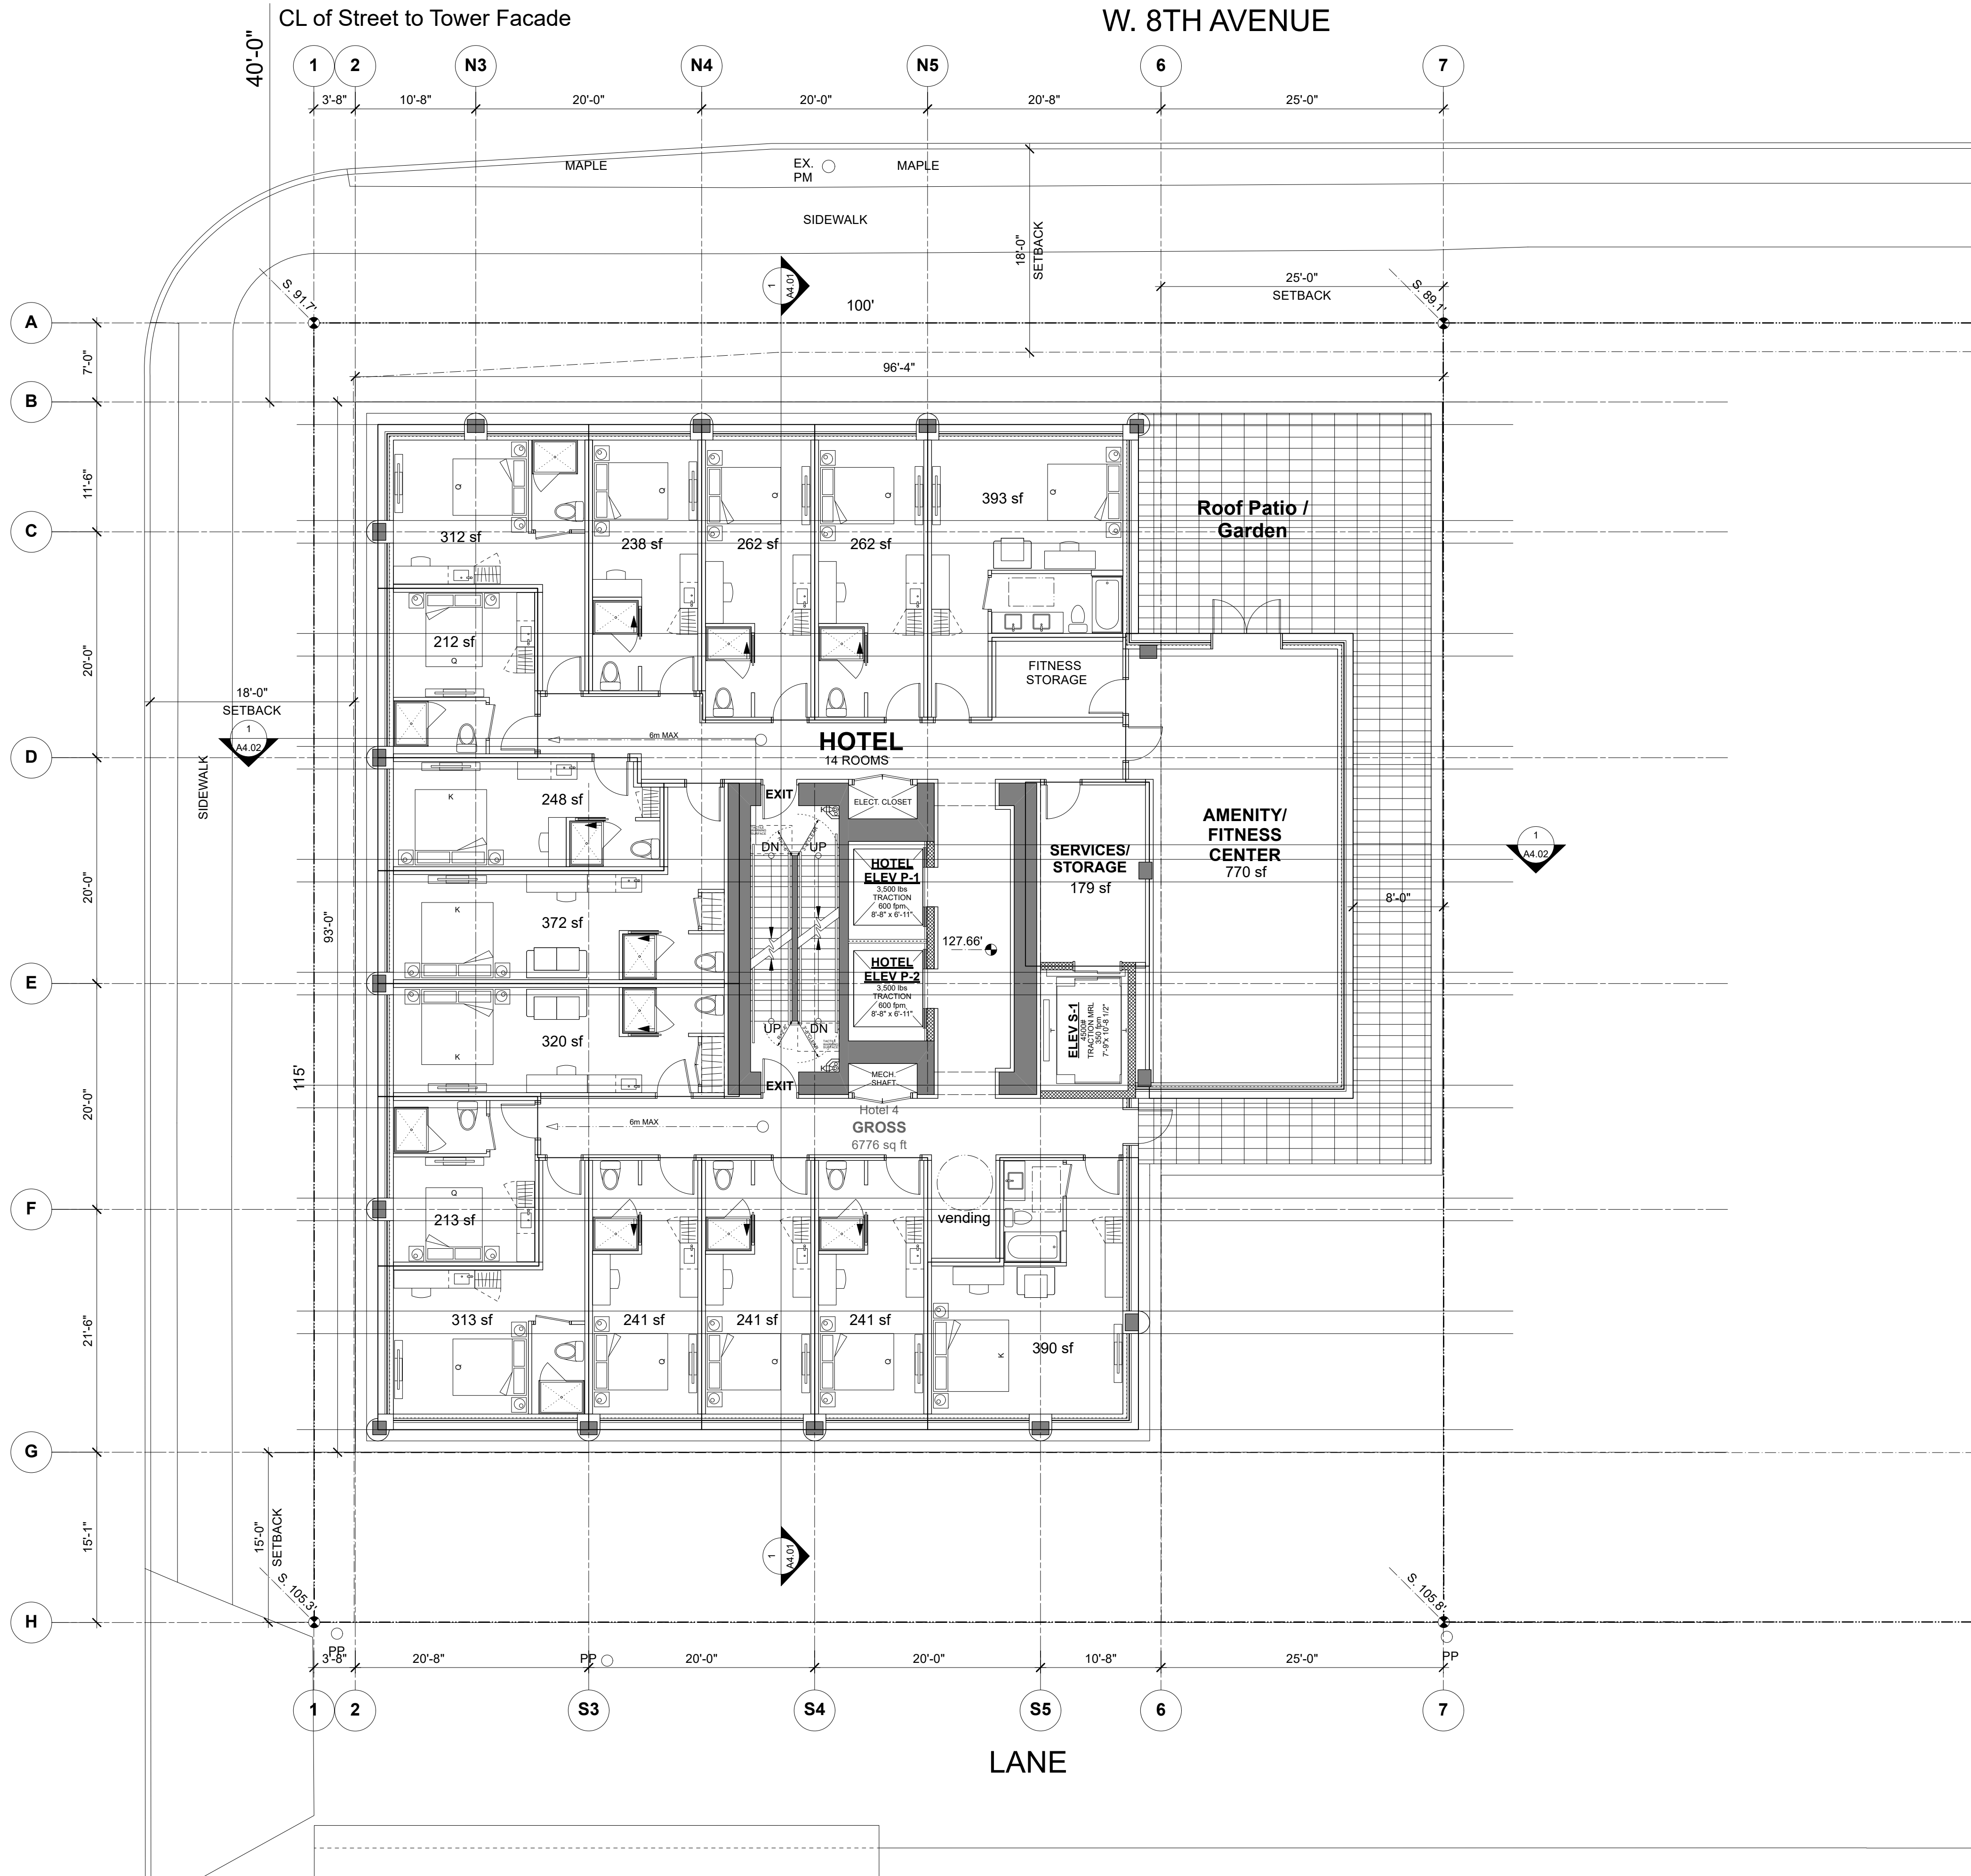

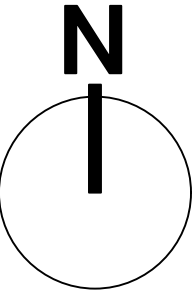

ISSUE/REVISION

2023-04-21 Rezoning Enquiry
2025-06-30 Rezoning Application
2025-12-10 RZ App Rev. 16 Storey

PROJECT

**2412 Laurel Street
Vancouver, BC**

**5th
Floor Plan
Hotel**

JOB NO.

DRAWN **RB**

DATE **Dec 10, 2025**

SCALE **1/8"=1'-0"**


CHECKED **WTL**


© Copyright reserved. This plan and design is and at all times remains the
exclusive property of W. T. Leung Architects Inc. and cannot be used without
the Architects' consent.

DRAWING NO. :

A2.08 Lg

LAUREL STREET

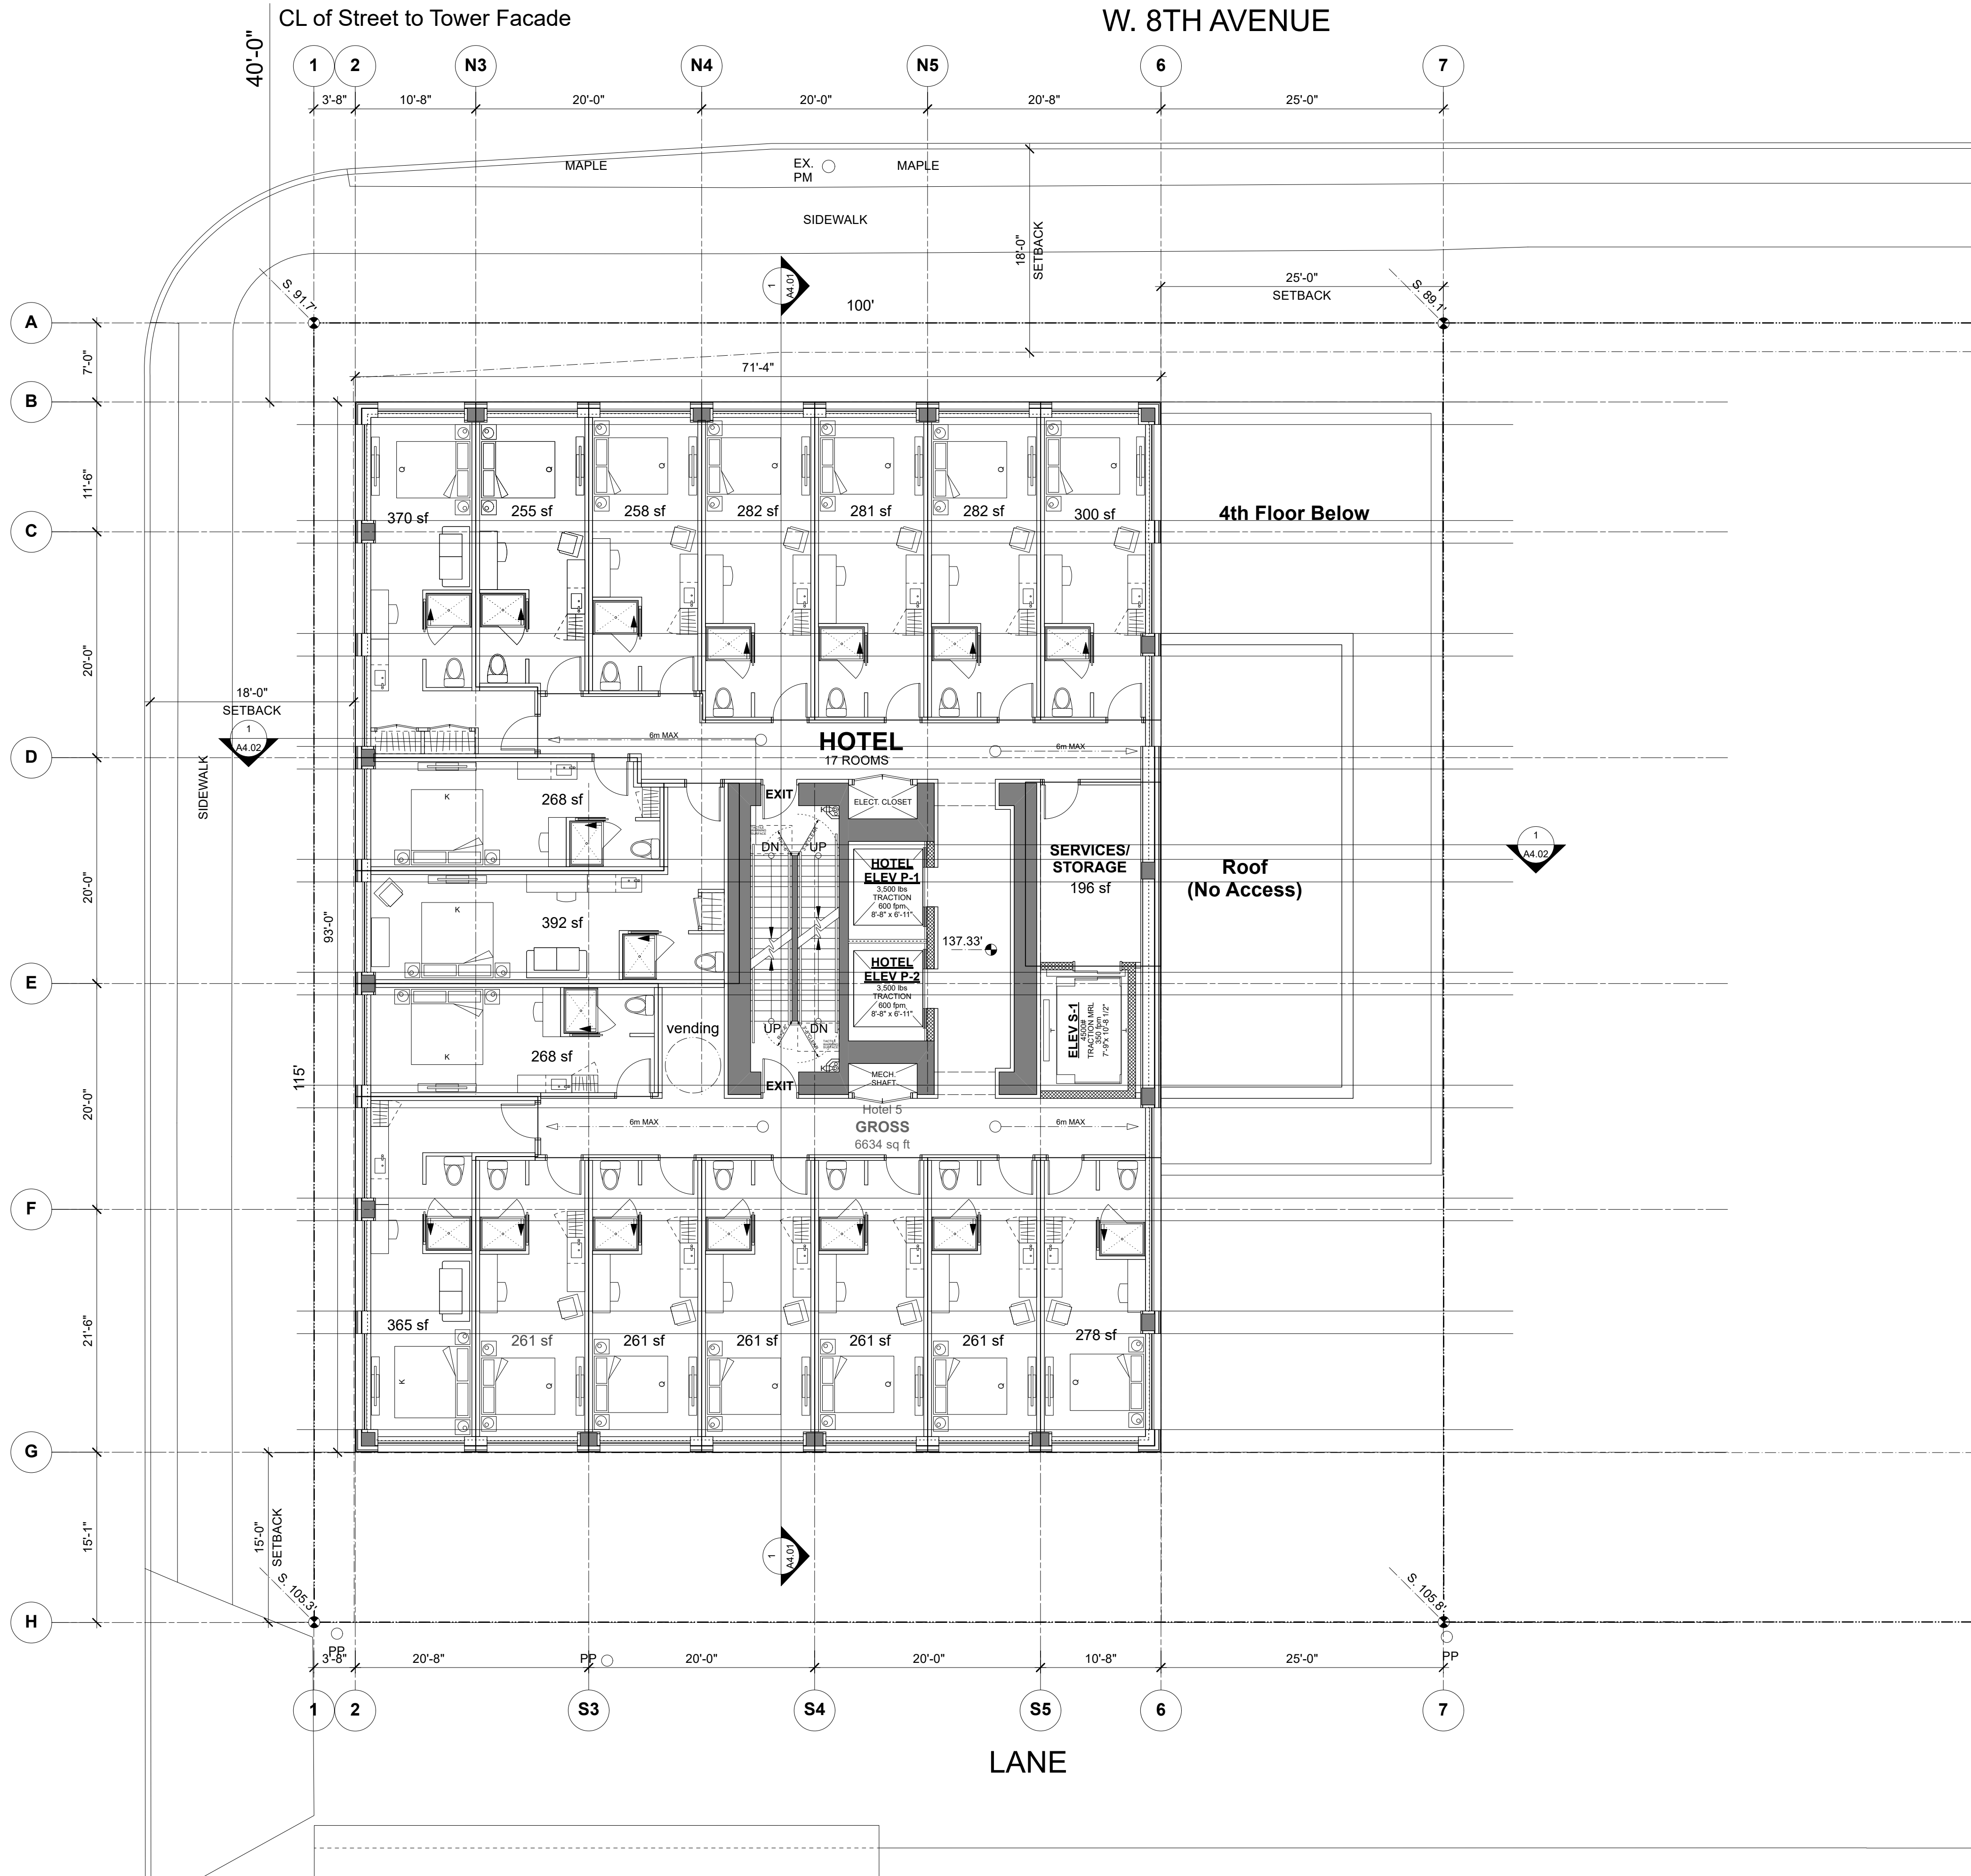

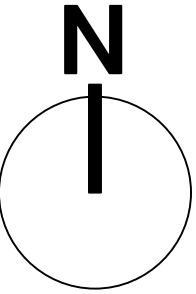

ISSUE/REVISION

2023-04-21 Rezoning Enquiry
2025-06-30 Rezoning Application
2025-12-10 RZ App Rev. 16 Storey

PROJECT

**2412 Laurel Street
Vancouver, BC**

**6th
Floor Plan
Hotel**

JOB NO.

DRAWN **RB**

DATE **Dec 10, 2025**

SCALE **1/8"=1'-0"**


CHECKED **WTL**


© Copyright reserved. This plan and design is and at all times remains the
exclusive property of W. T. Leung Architects Inc. and cannot be used without
the Architects' consent.

DRAWING NO. :

A2.09 Lg


LAUREL STREET

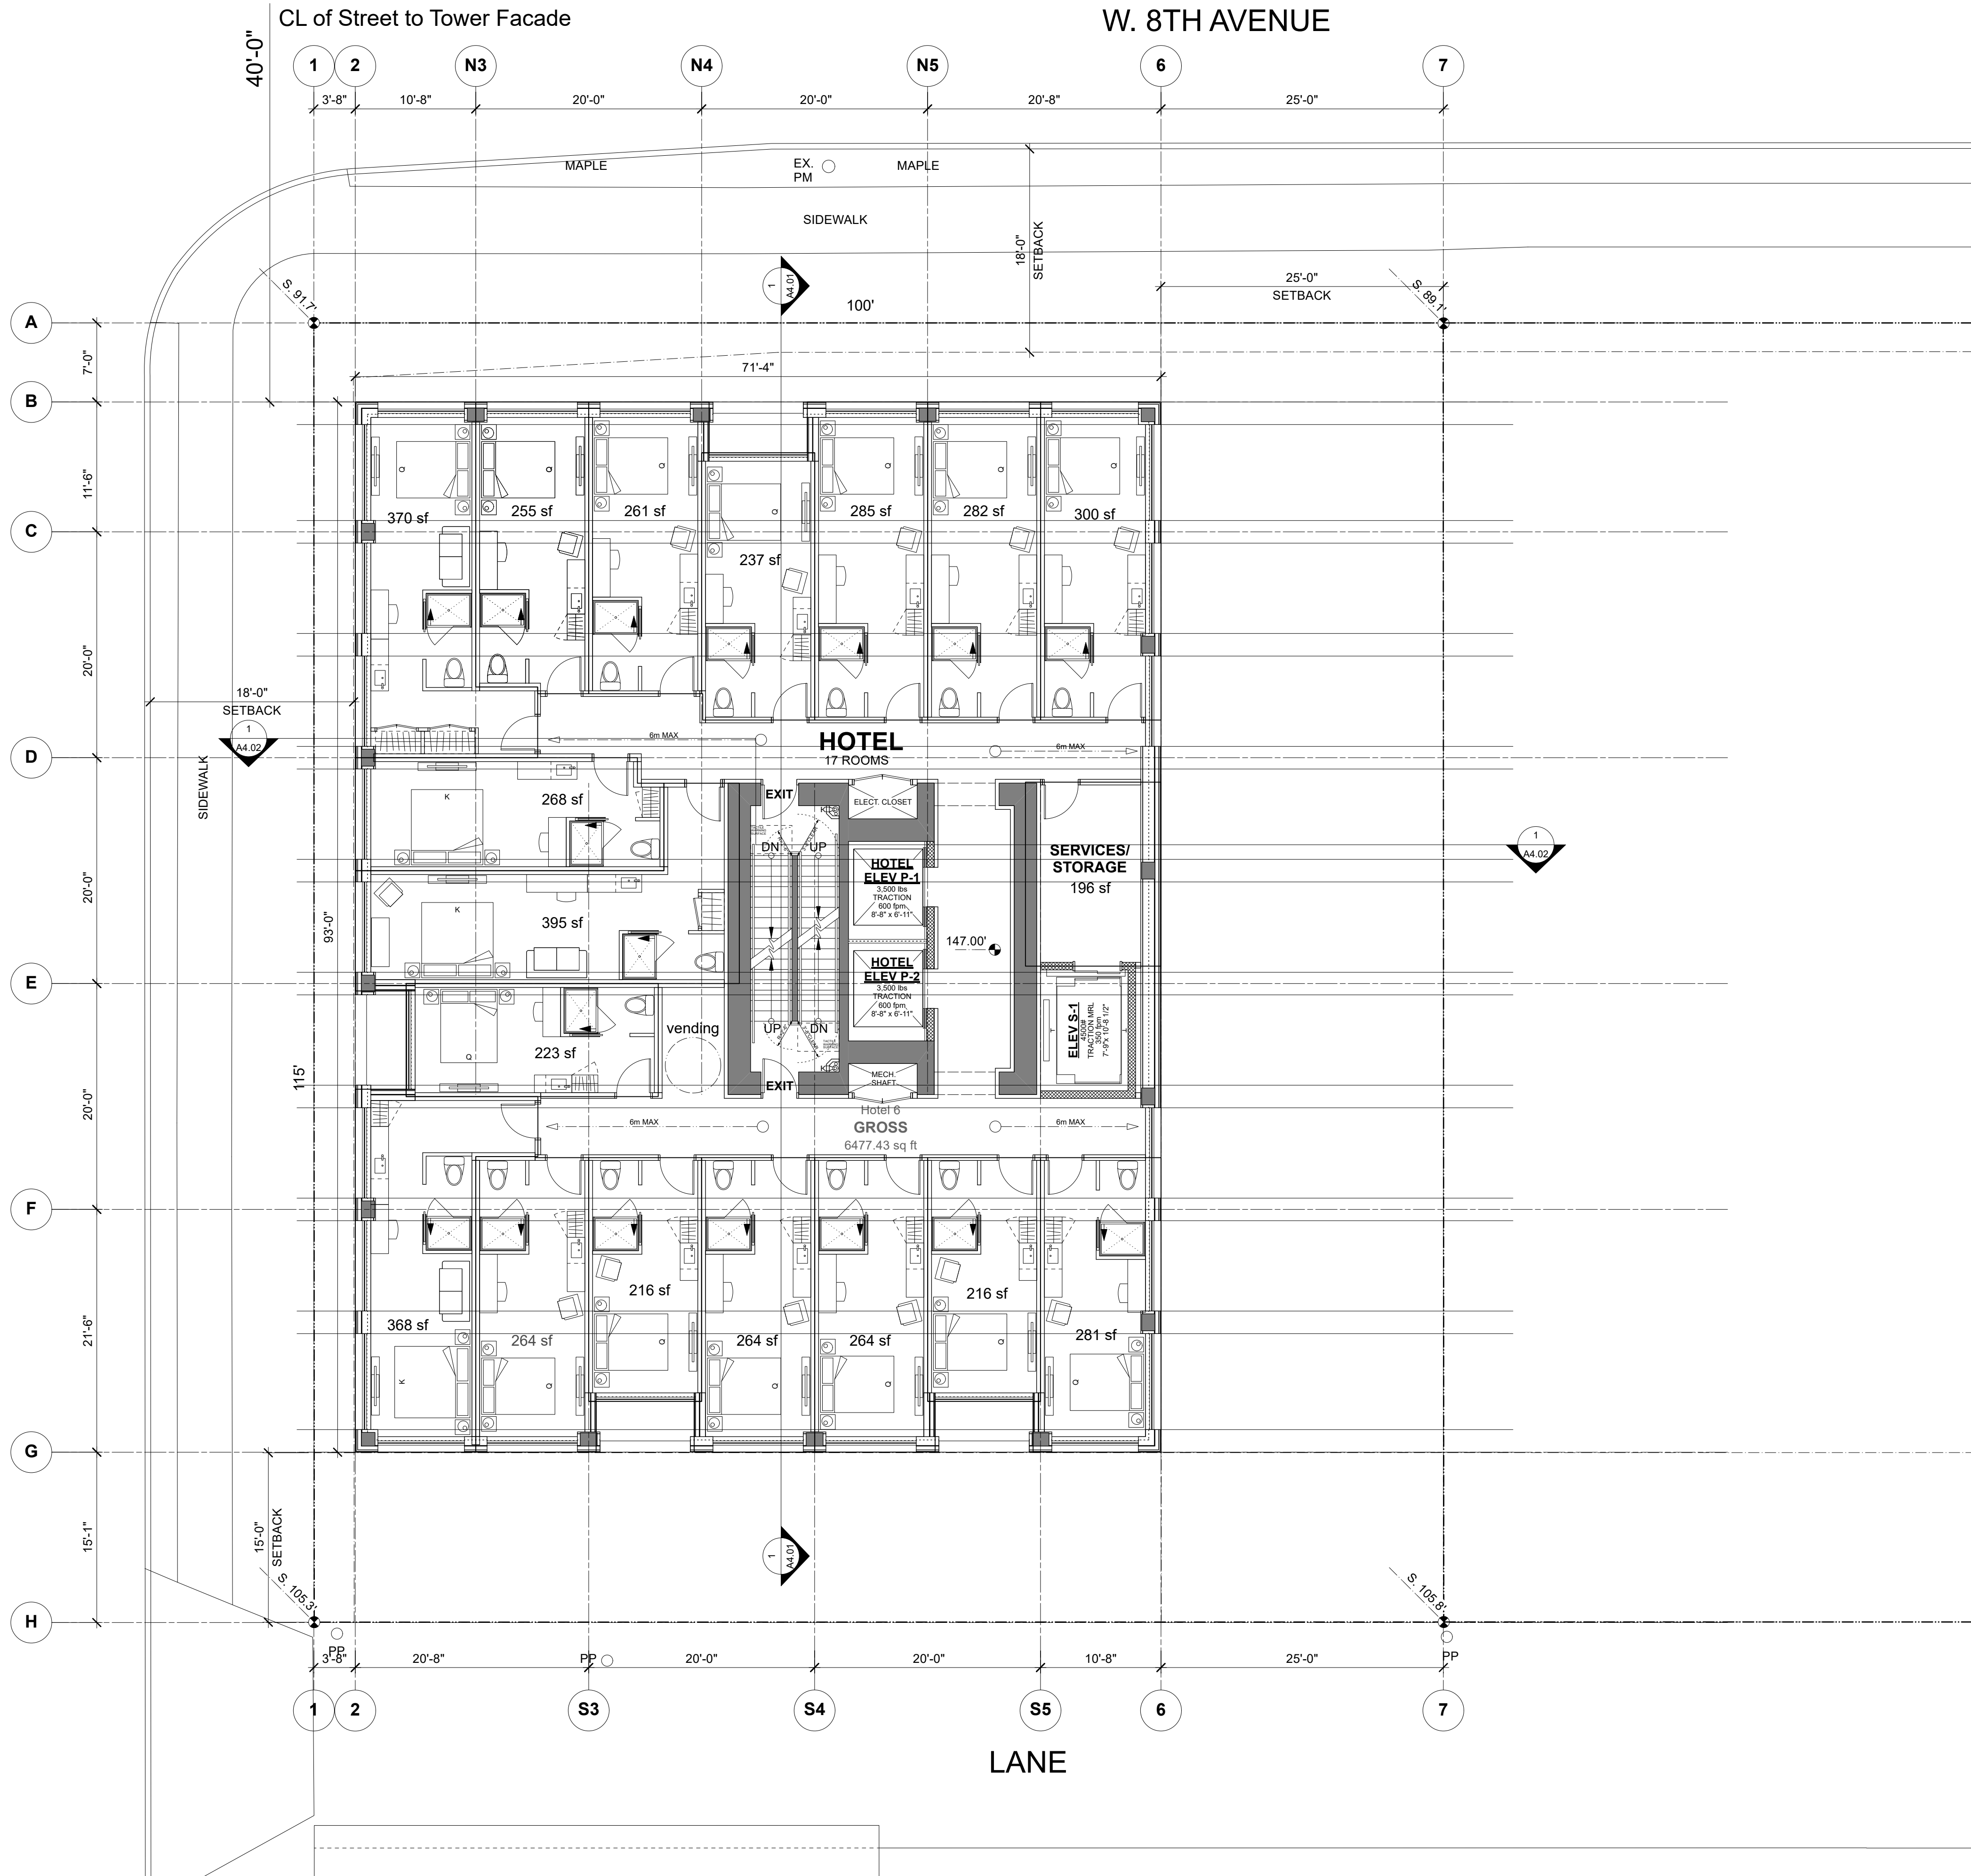

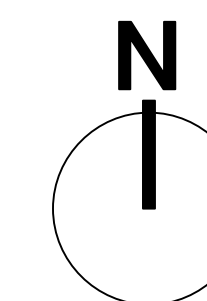

ISSUE/REVISION

2023-04-21 Rezoning Enquiry
2025-06-30 Rezoning Application
2025-12-10 RZ App Rev. 16 Storey

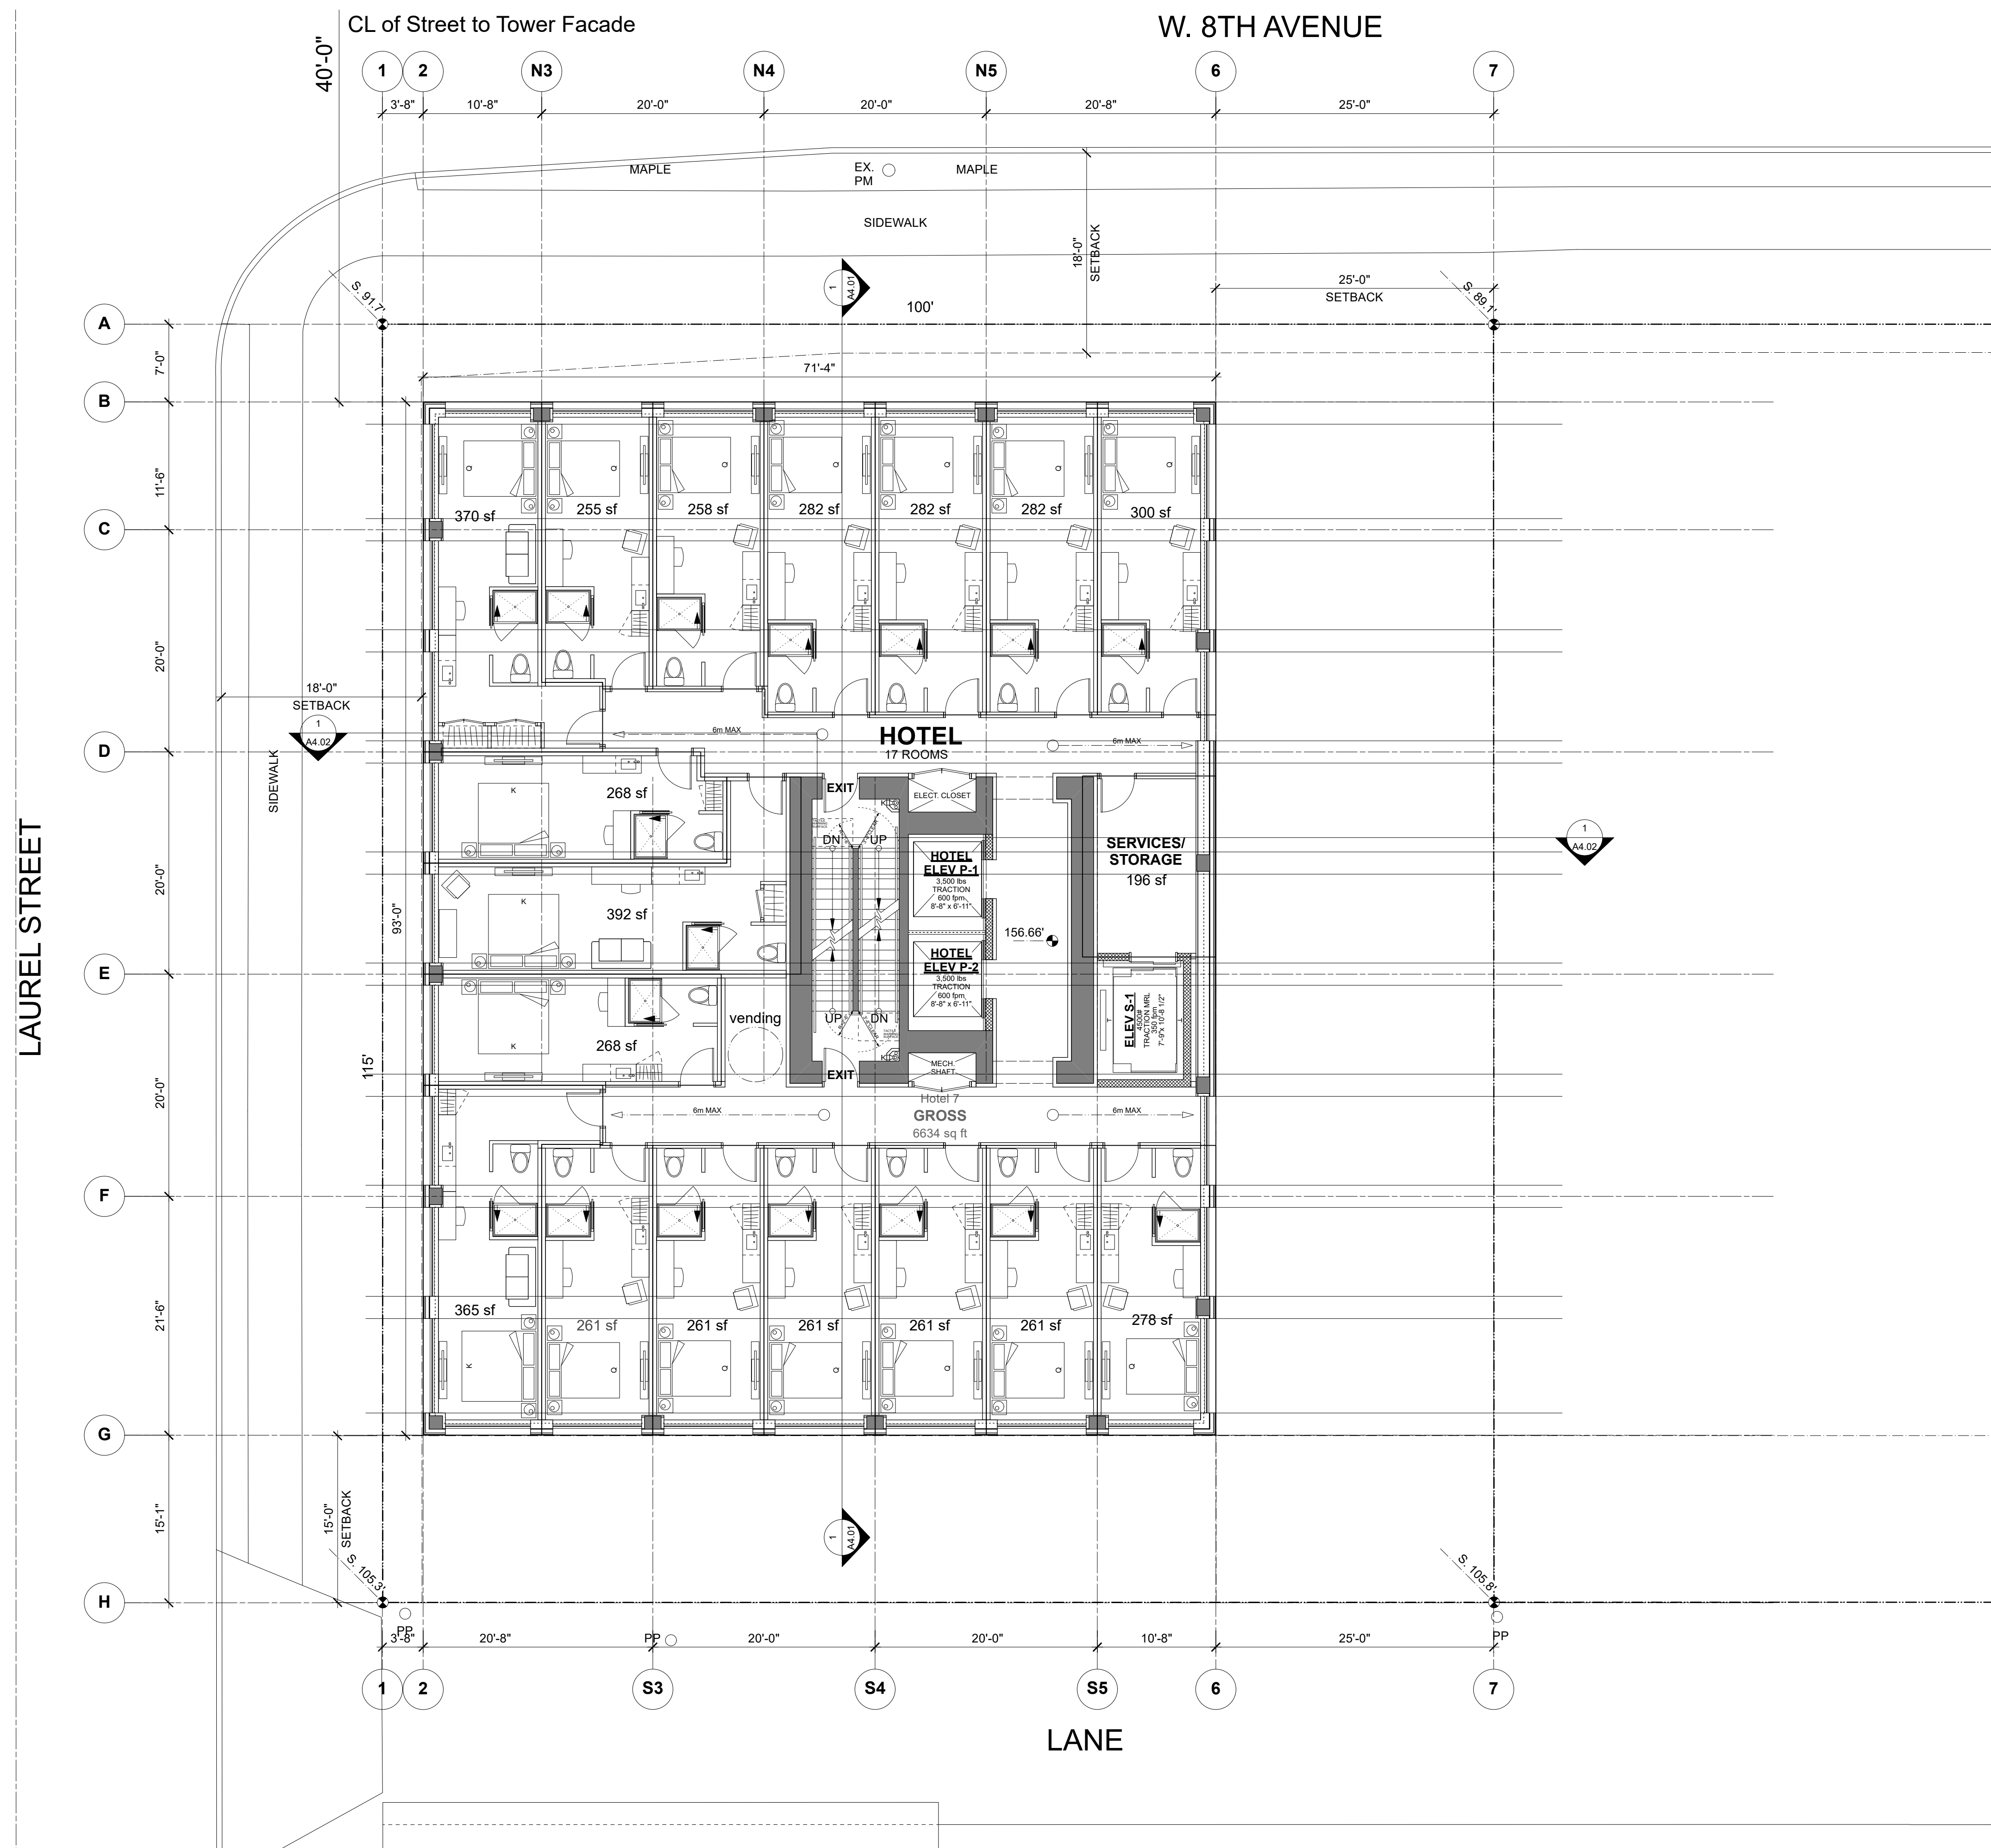

PROJECT

**2412 Laurel Street
Vancouver, BC**

7th Floor Plan Hotel

JOB NO. _____

DRAWN RB

DATE **Dec 10, 2025**


SCALE $1/8"=1'-0"$

CHECKED **WTL**


© Copyright reserved. This plan and design is and at all times remains the exclusive property of W. T. Leung Architects Inc. and cannot be used without the Architects' consent.


DRAWING NO. :

A2.10 Lg

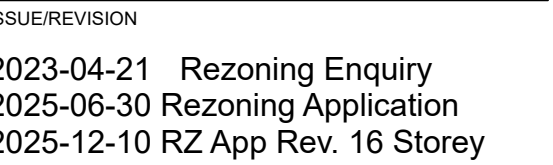

BY NO.	
DRAWN	RB
DATE	Dec 10, 2025
SCALE	1/8"=1'-0"
CHECKED	WTL
Copyright reserved. This plan and design is and at all times remains the exclusive property of W. T. Leung Architects Inc. and cannot be used without W. T. Leung Architects' consent.	
DRAWING NO. :	

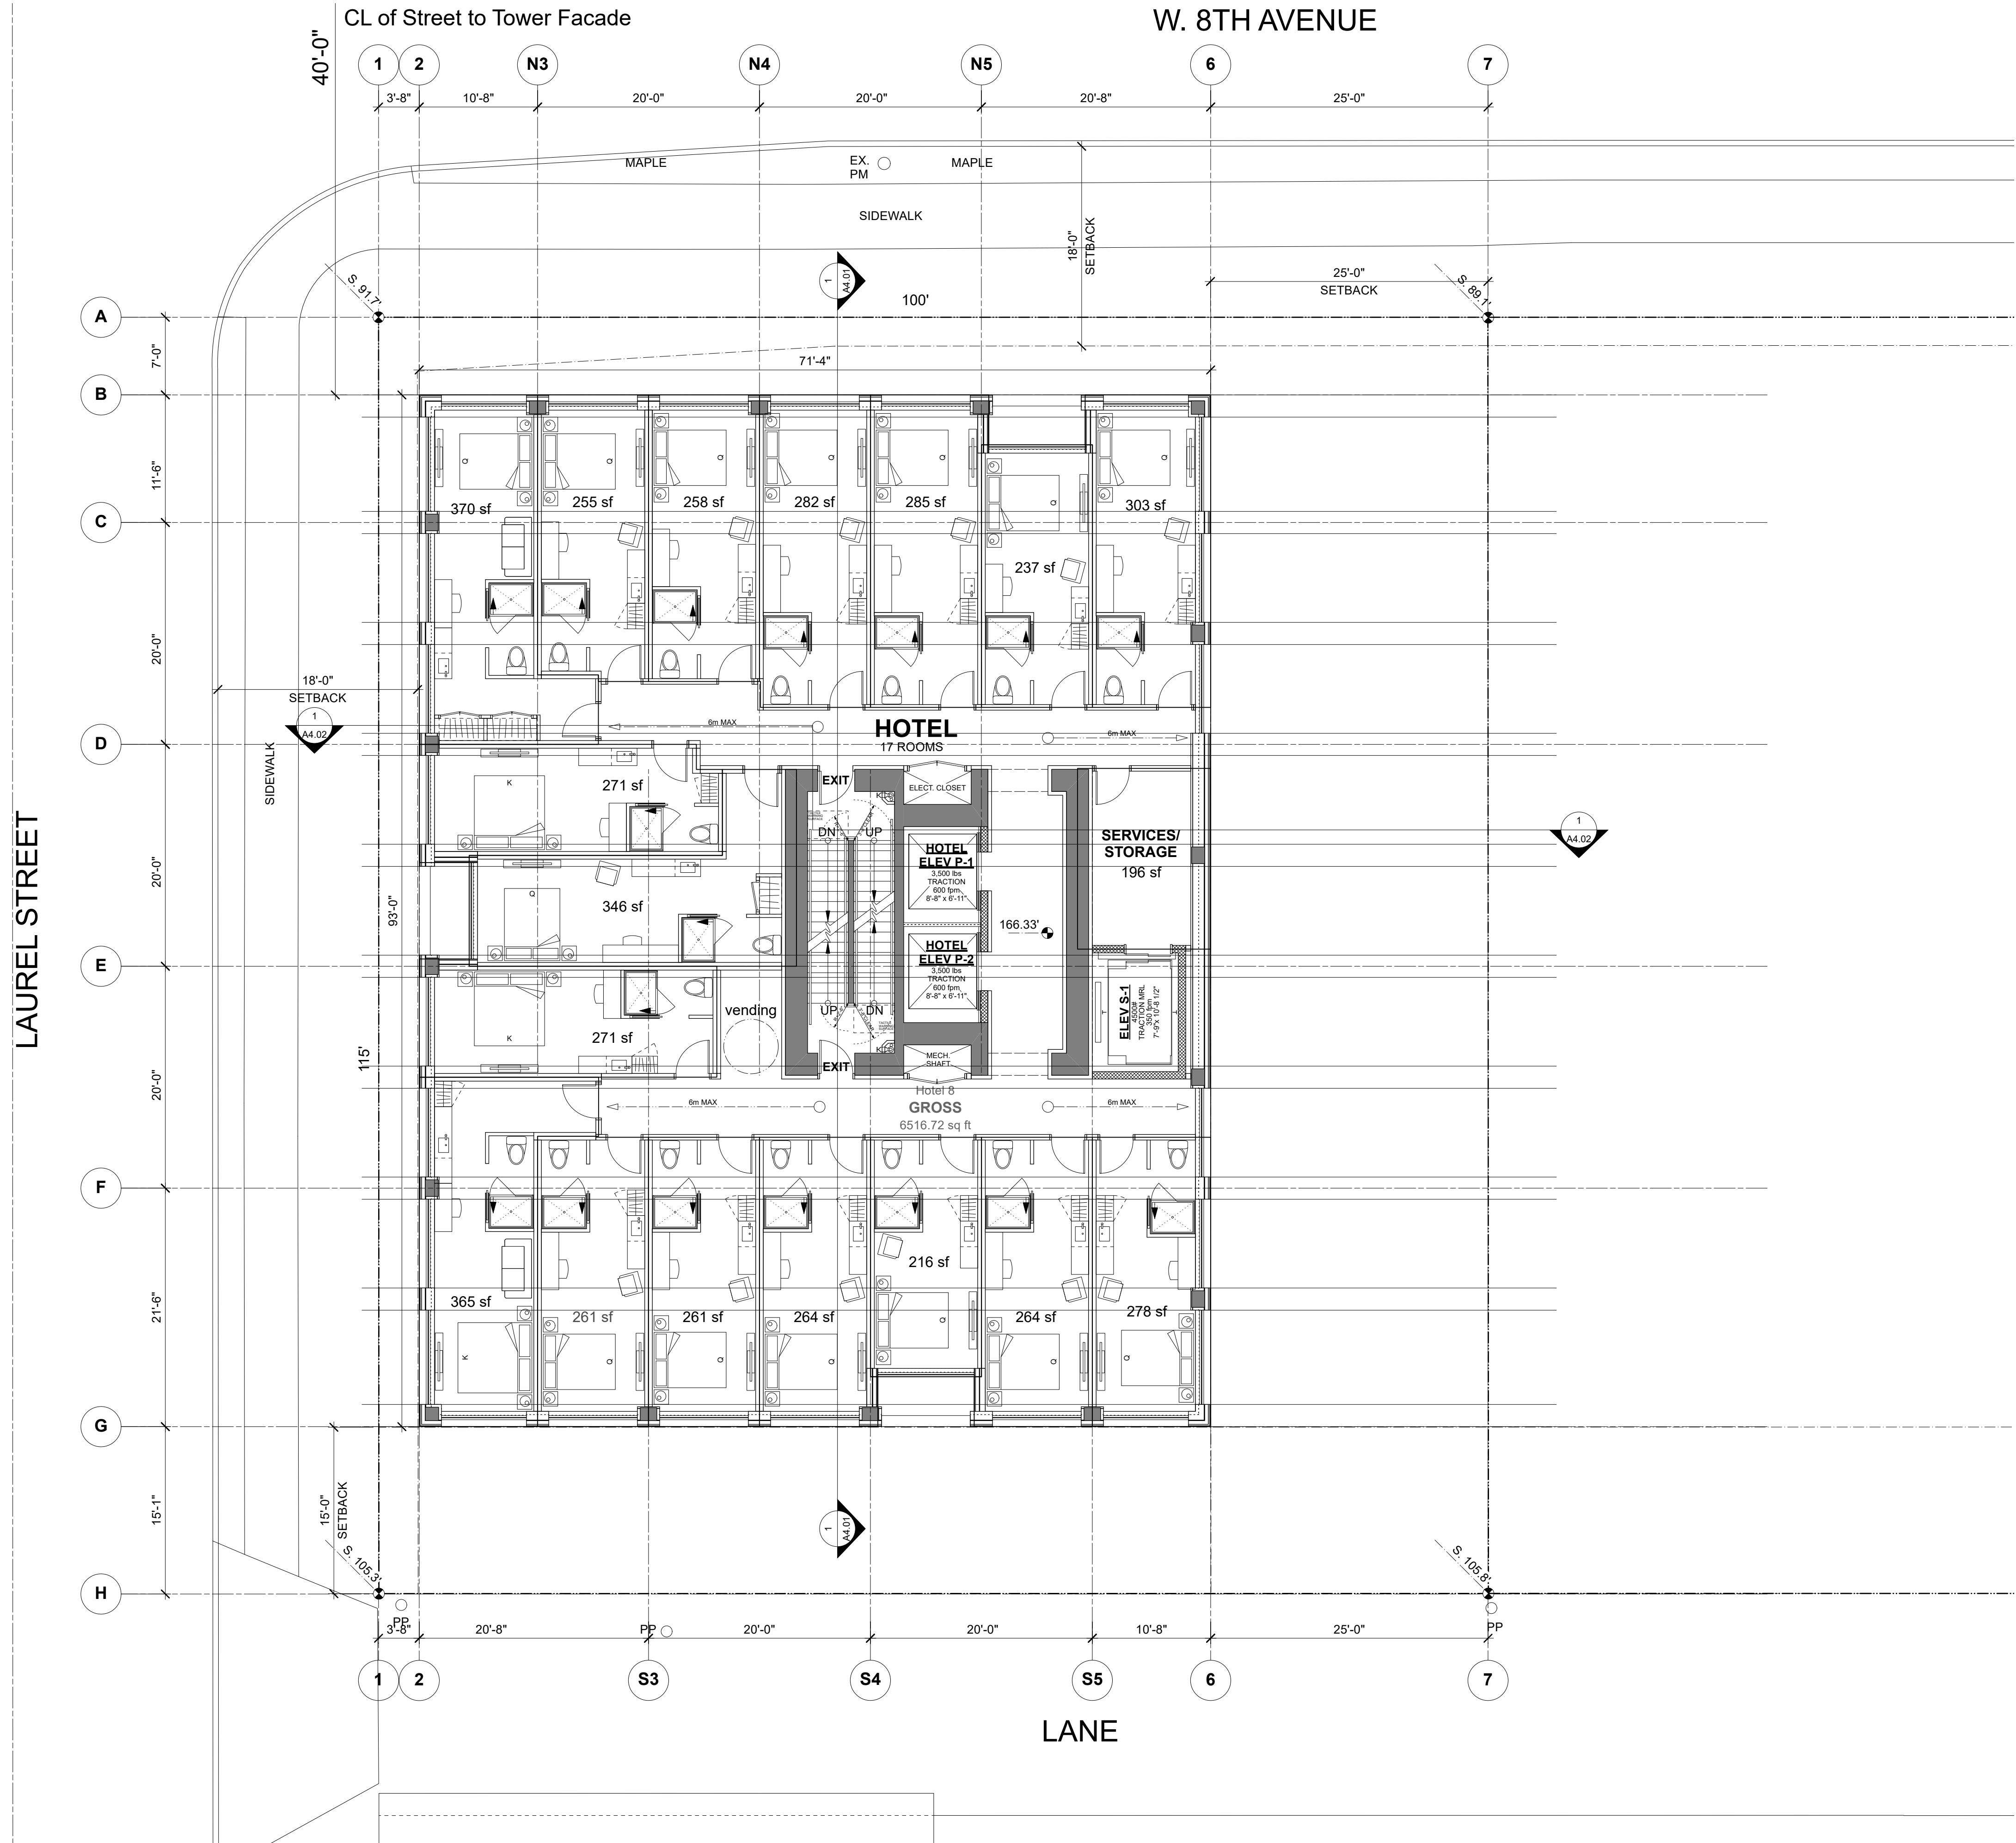

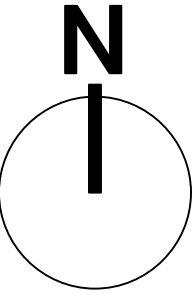

ISSUE/REVISION

2023-04-21 Rezoning Enquiry
2025-06-30 Rezoning Application
2025-12-10 RZ App Rev. 16 Storey

PROJECT

**2412 Laurel Street
Vancouver, BC**

**9th, 11th, 13th
Floor Plan
Hotel**

JOB NO.

DRAWN **RB**

DATE **Dec 10, 2025**

SCALE **1/8"=1'-0"**

CHECKED **WTL**

© Copyright reserved. This plan and design is and at all times remains the
exclusive property of W. T. Leung Architects Inc. and cannot be used without
the Architects' consent.

DRAWING NO. :


A2.12 Lg



LAUREL STREET


CL of Street to Tower Facade

W. 8TH AVENUE

LANE

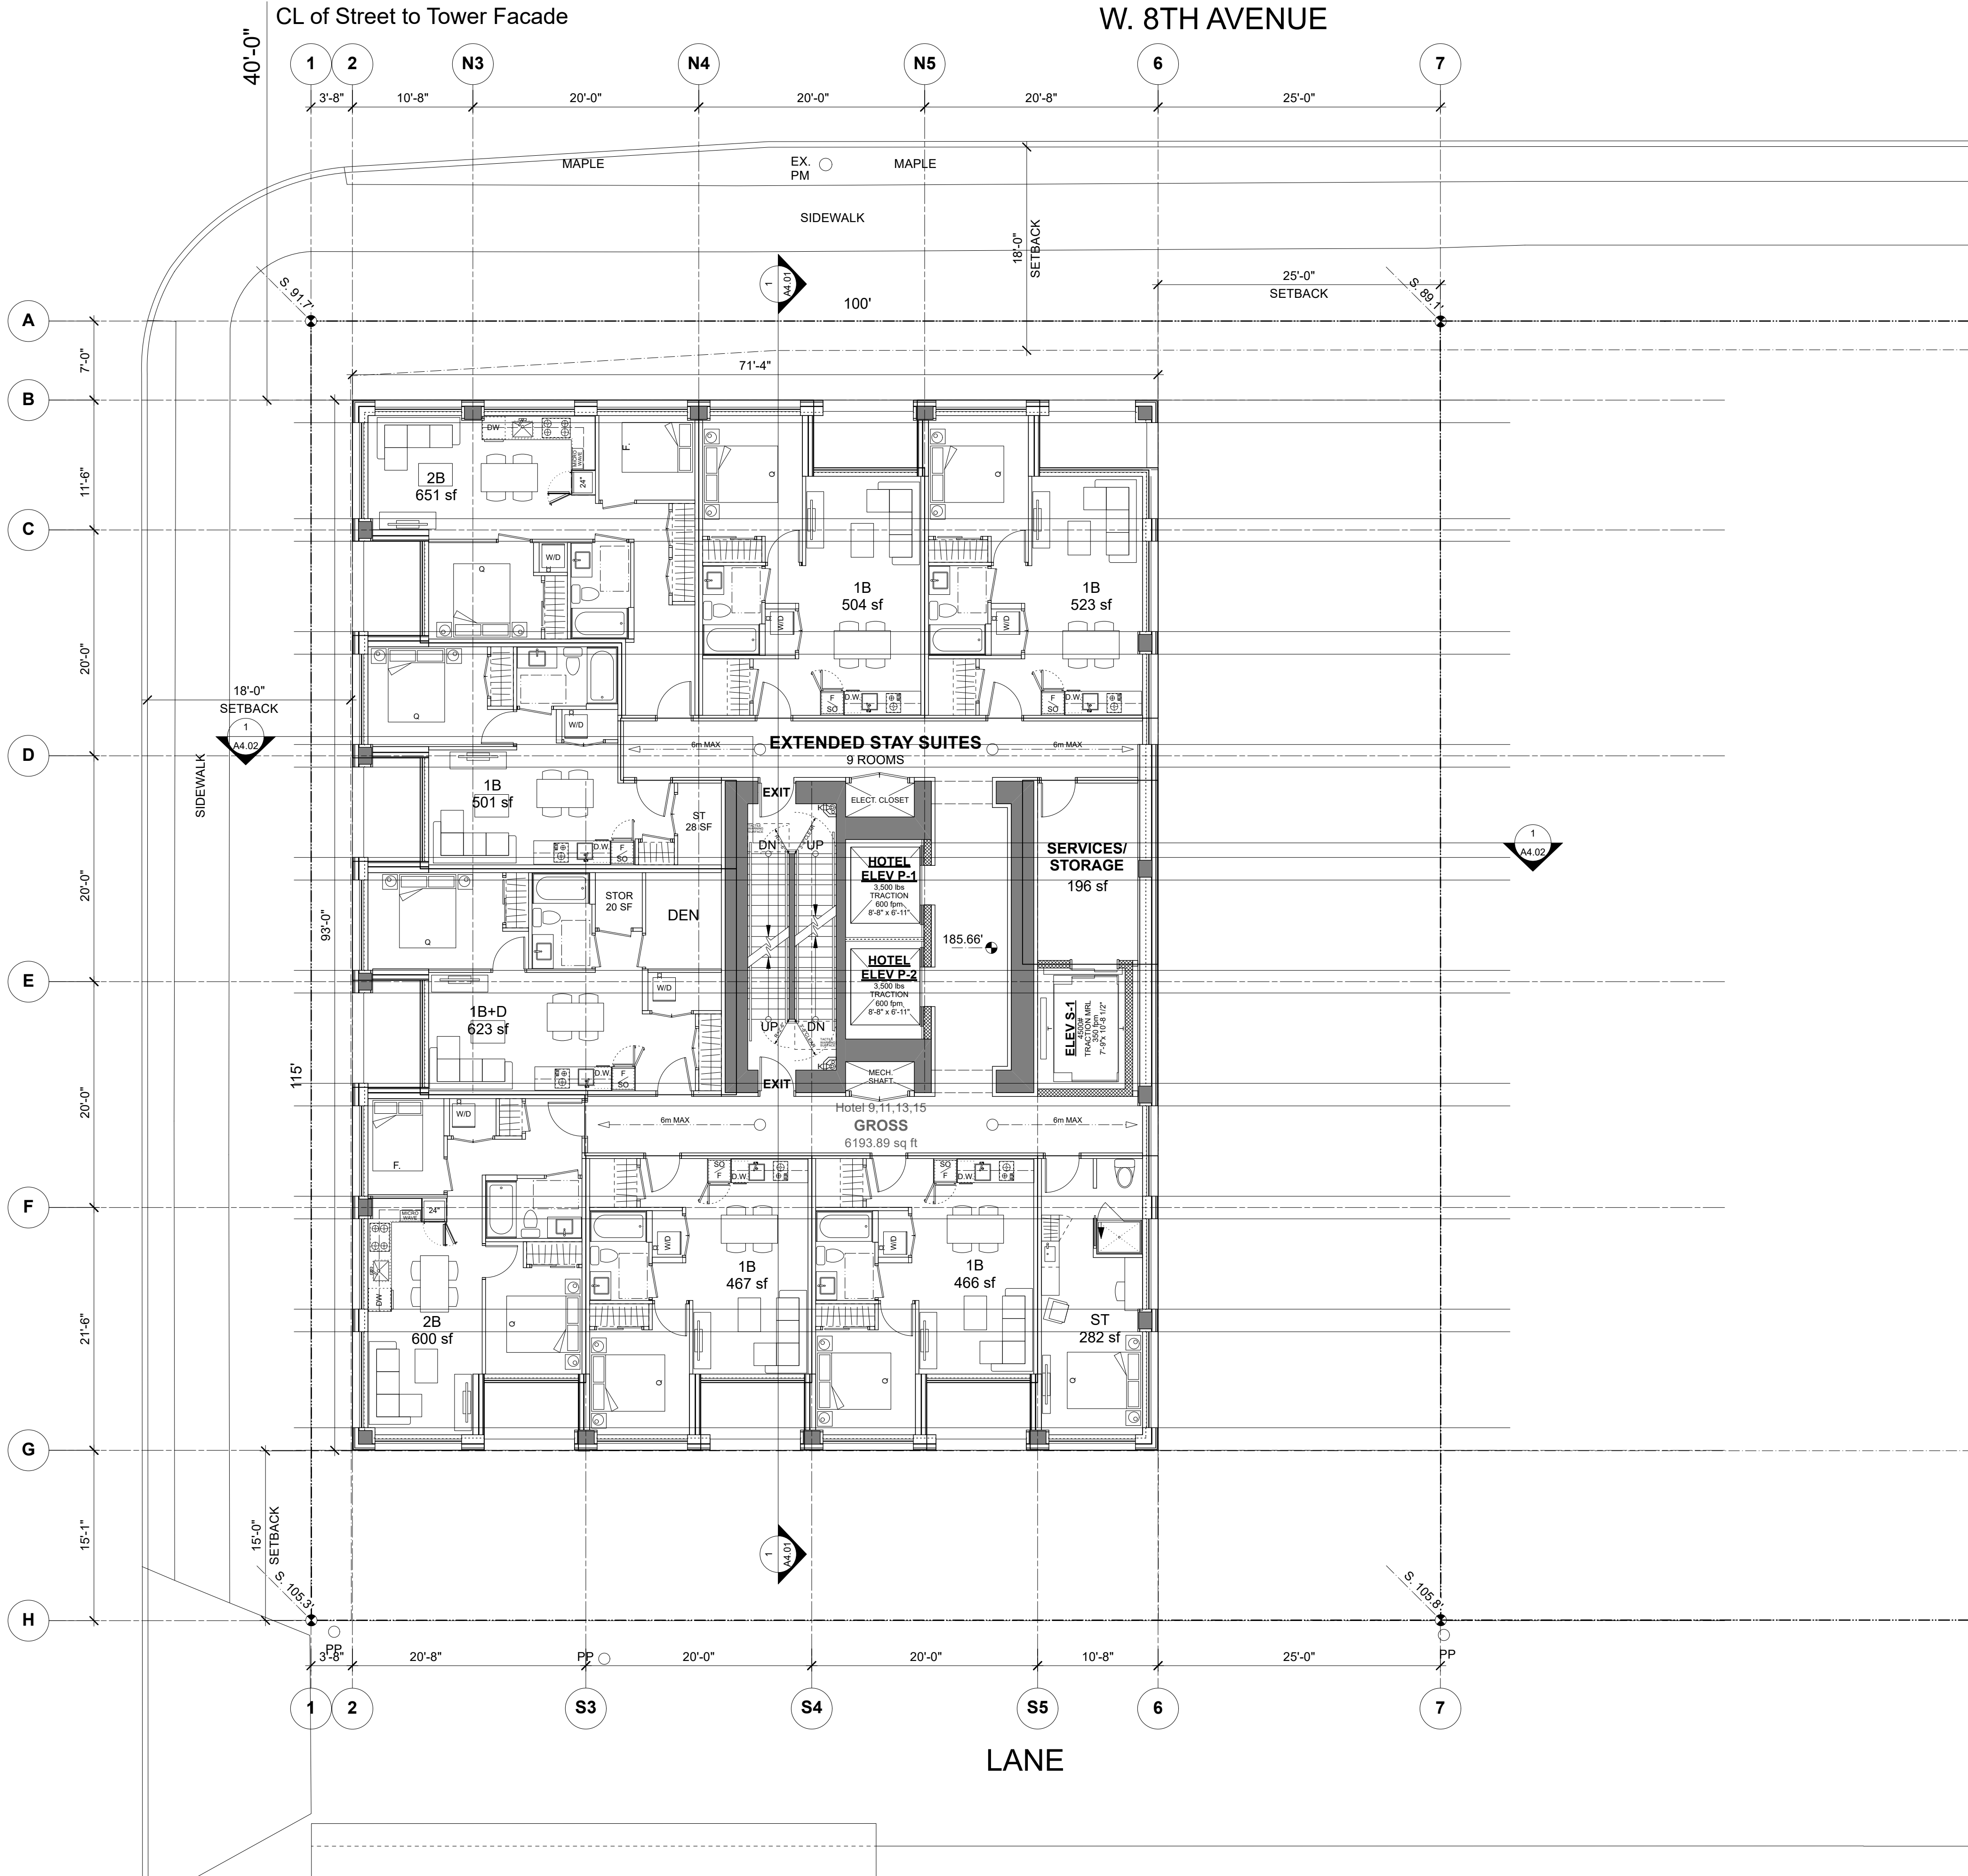

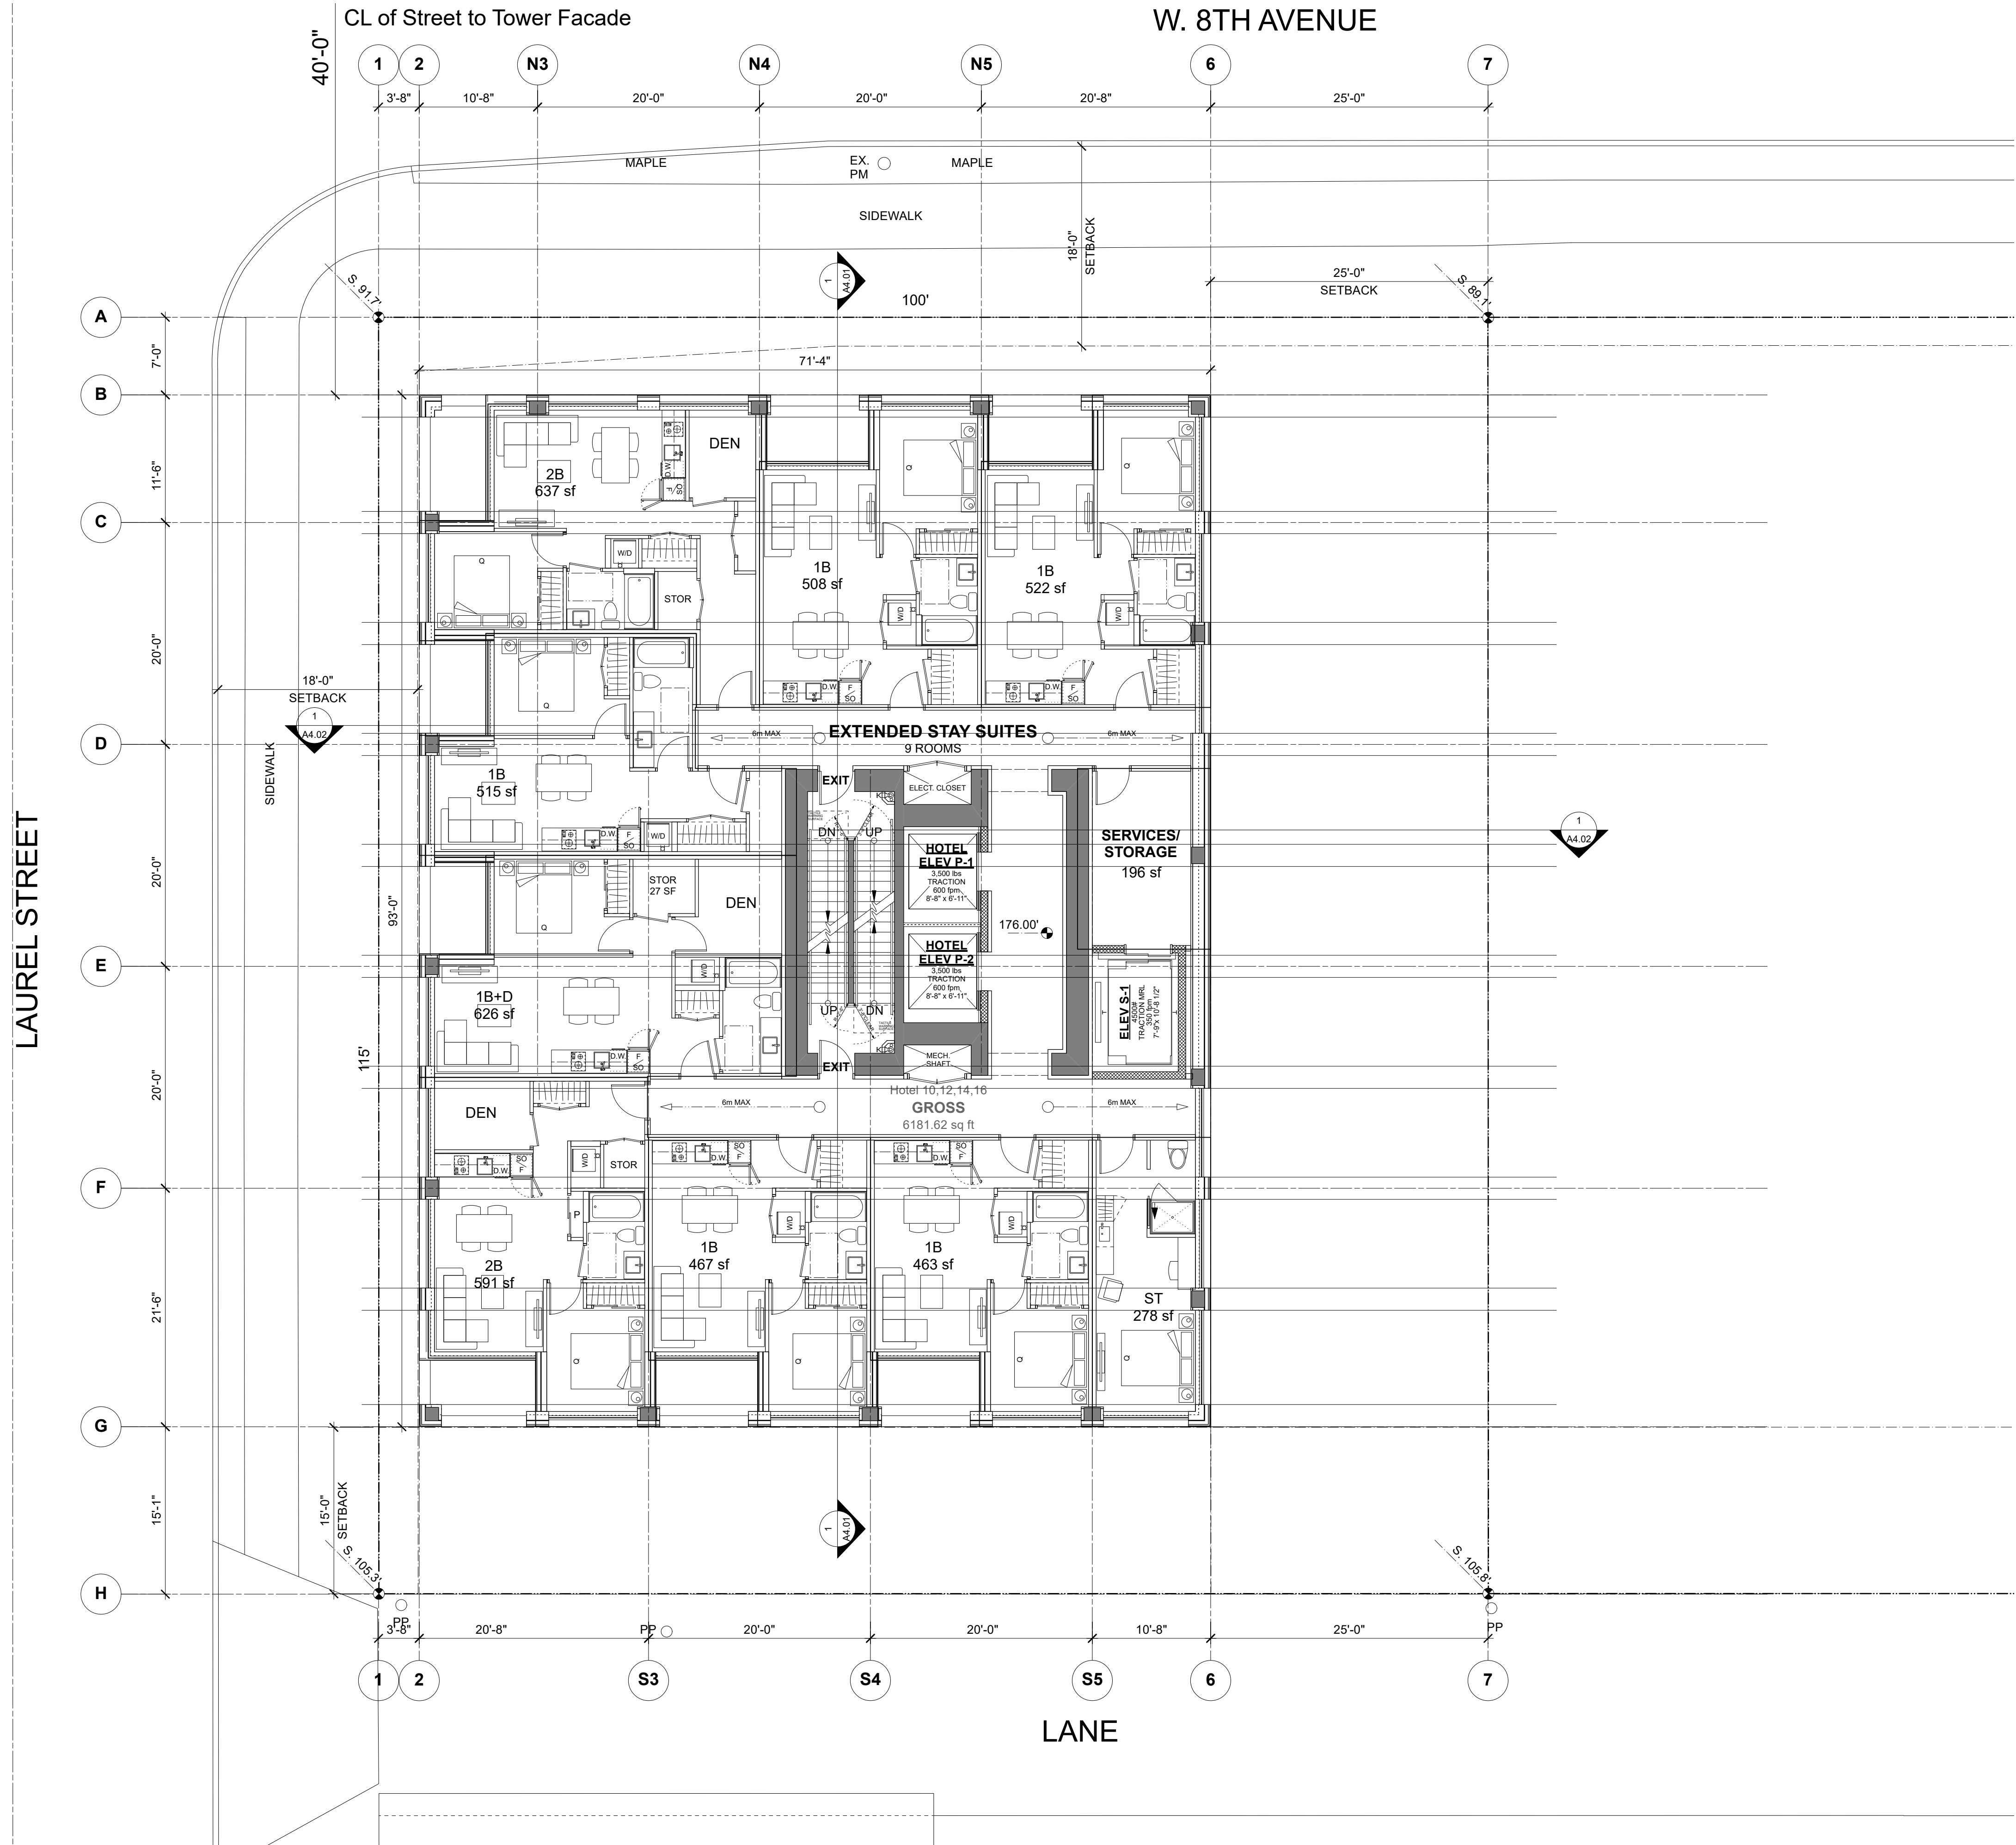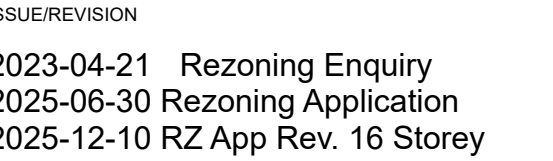

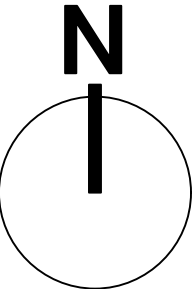

ISSUE/REVISION

2023-04-21 Rezoning Enquiry
2025-06-30 Rezoning Application
2025-12-10 RZ App Rev. 16 Storey

PROJECT

**2412 Laurel Street
Vancouver, BC**

**Roof Plan
Hotel**

JOB NO.

DRAWN **RB**

DATE **Dec 10, 2025**


SCALE **1/8"=1'-0"**

CHECKED **WTL**

© Copyright reserved. This plan and design is and at all times remains the
exclusive property of W. T. Leung Architects Inc. and cannot be used without
the Architects' consent.

DRAWING NO. :

A2.14 Lg

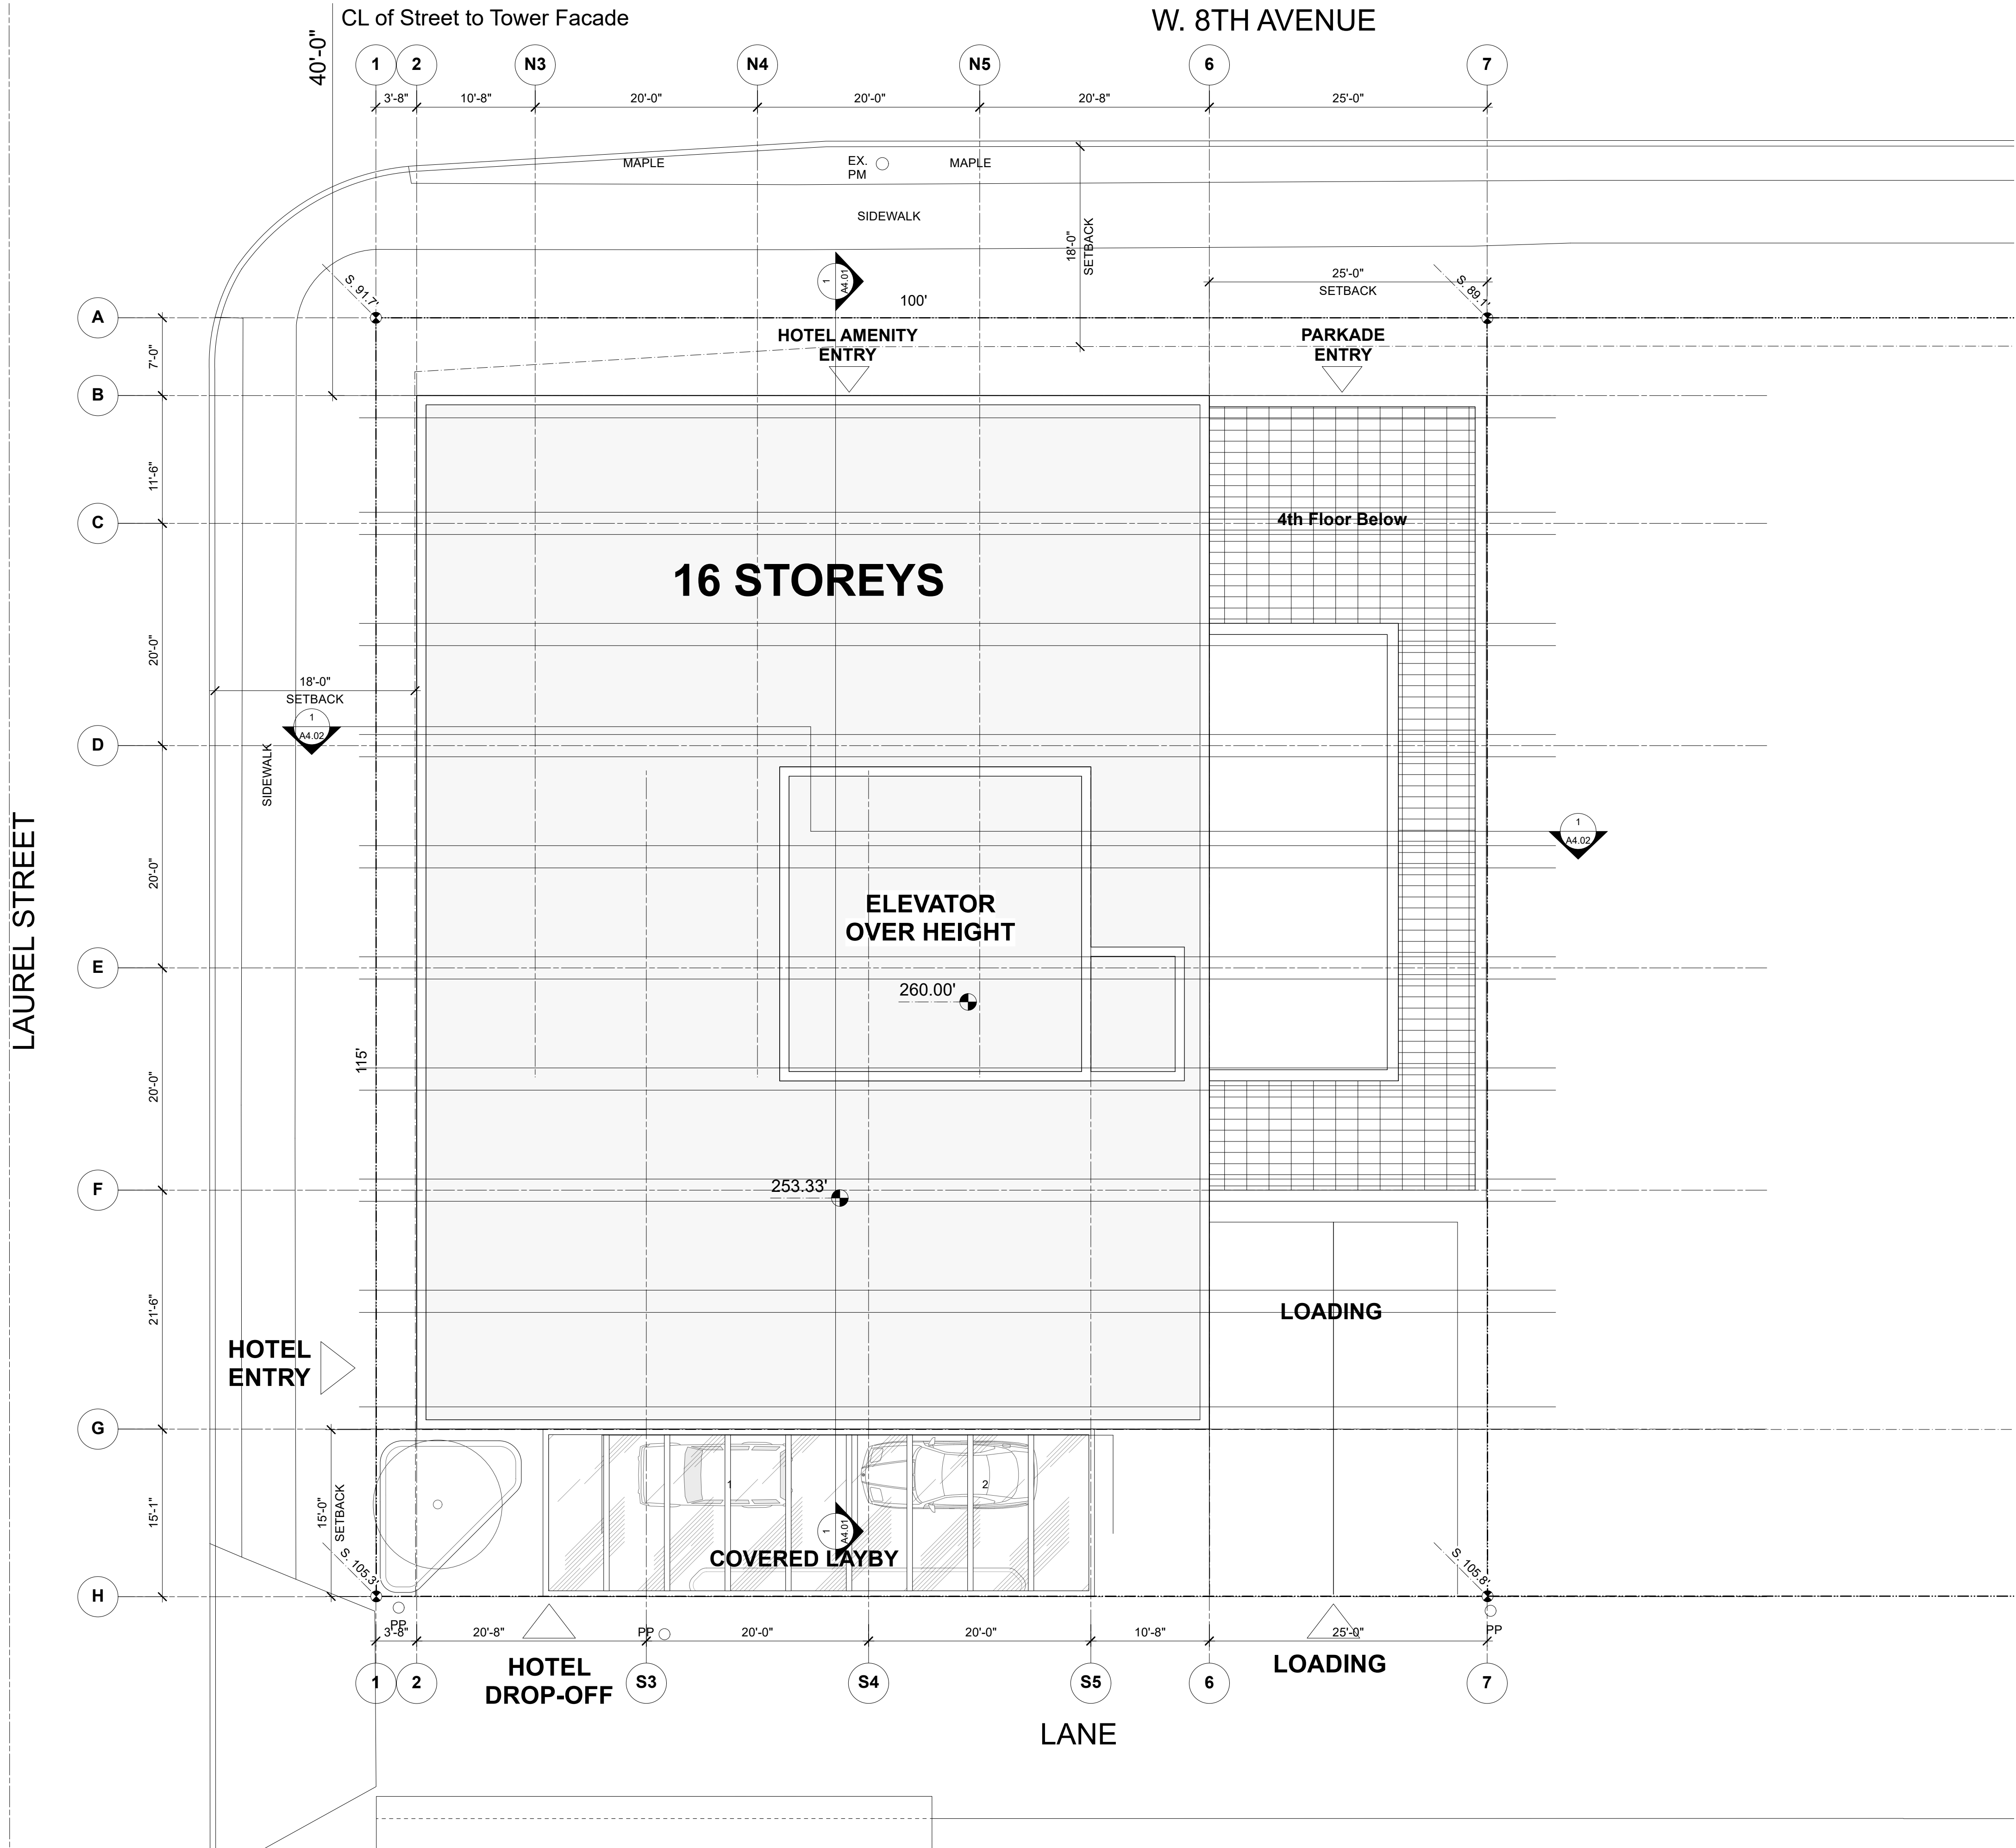

ISSUE/REVISION

2023-04-21 Rezoning Enquiry
2025-06-30 Rezoning Application
2025-12-10 RZ App Rev. 16 Storey

PROJECT

**2412 Laurel Street
Vancouver, BC**

**Elevations
North and West**

JOB NO.

DRAWN **RB**

DATE **Dec 10, 2025**

SCALE **1/16"=1'-0"**

CHECKED **WTL**


© Copyright reserved. This plan and design is and at all times remains the
exclusive property of W. T. Leung Architects Inc. and cannot be used without
the Architects' consent.

DRAWING NO. :

A3.01 Lg



1 North Elevation
Scale: 1/16" = 1'-0"

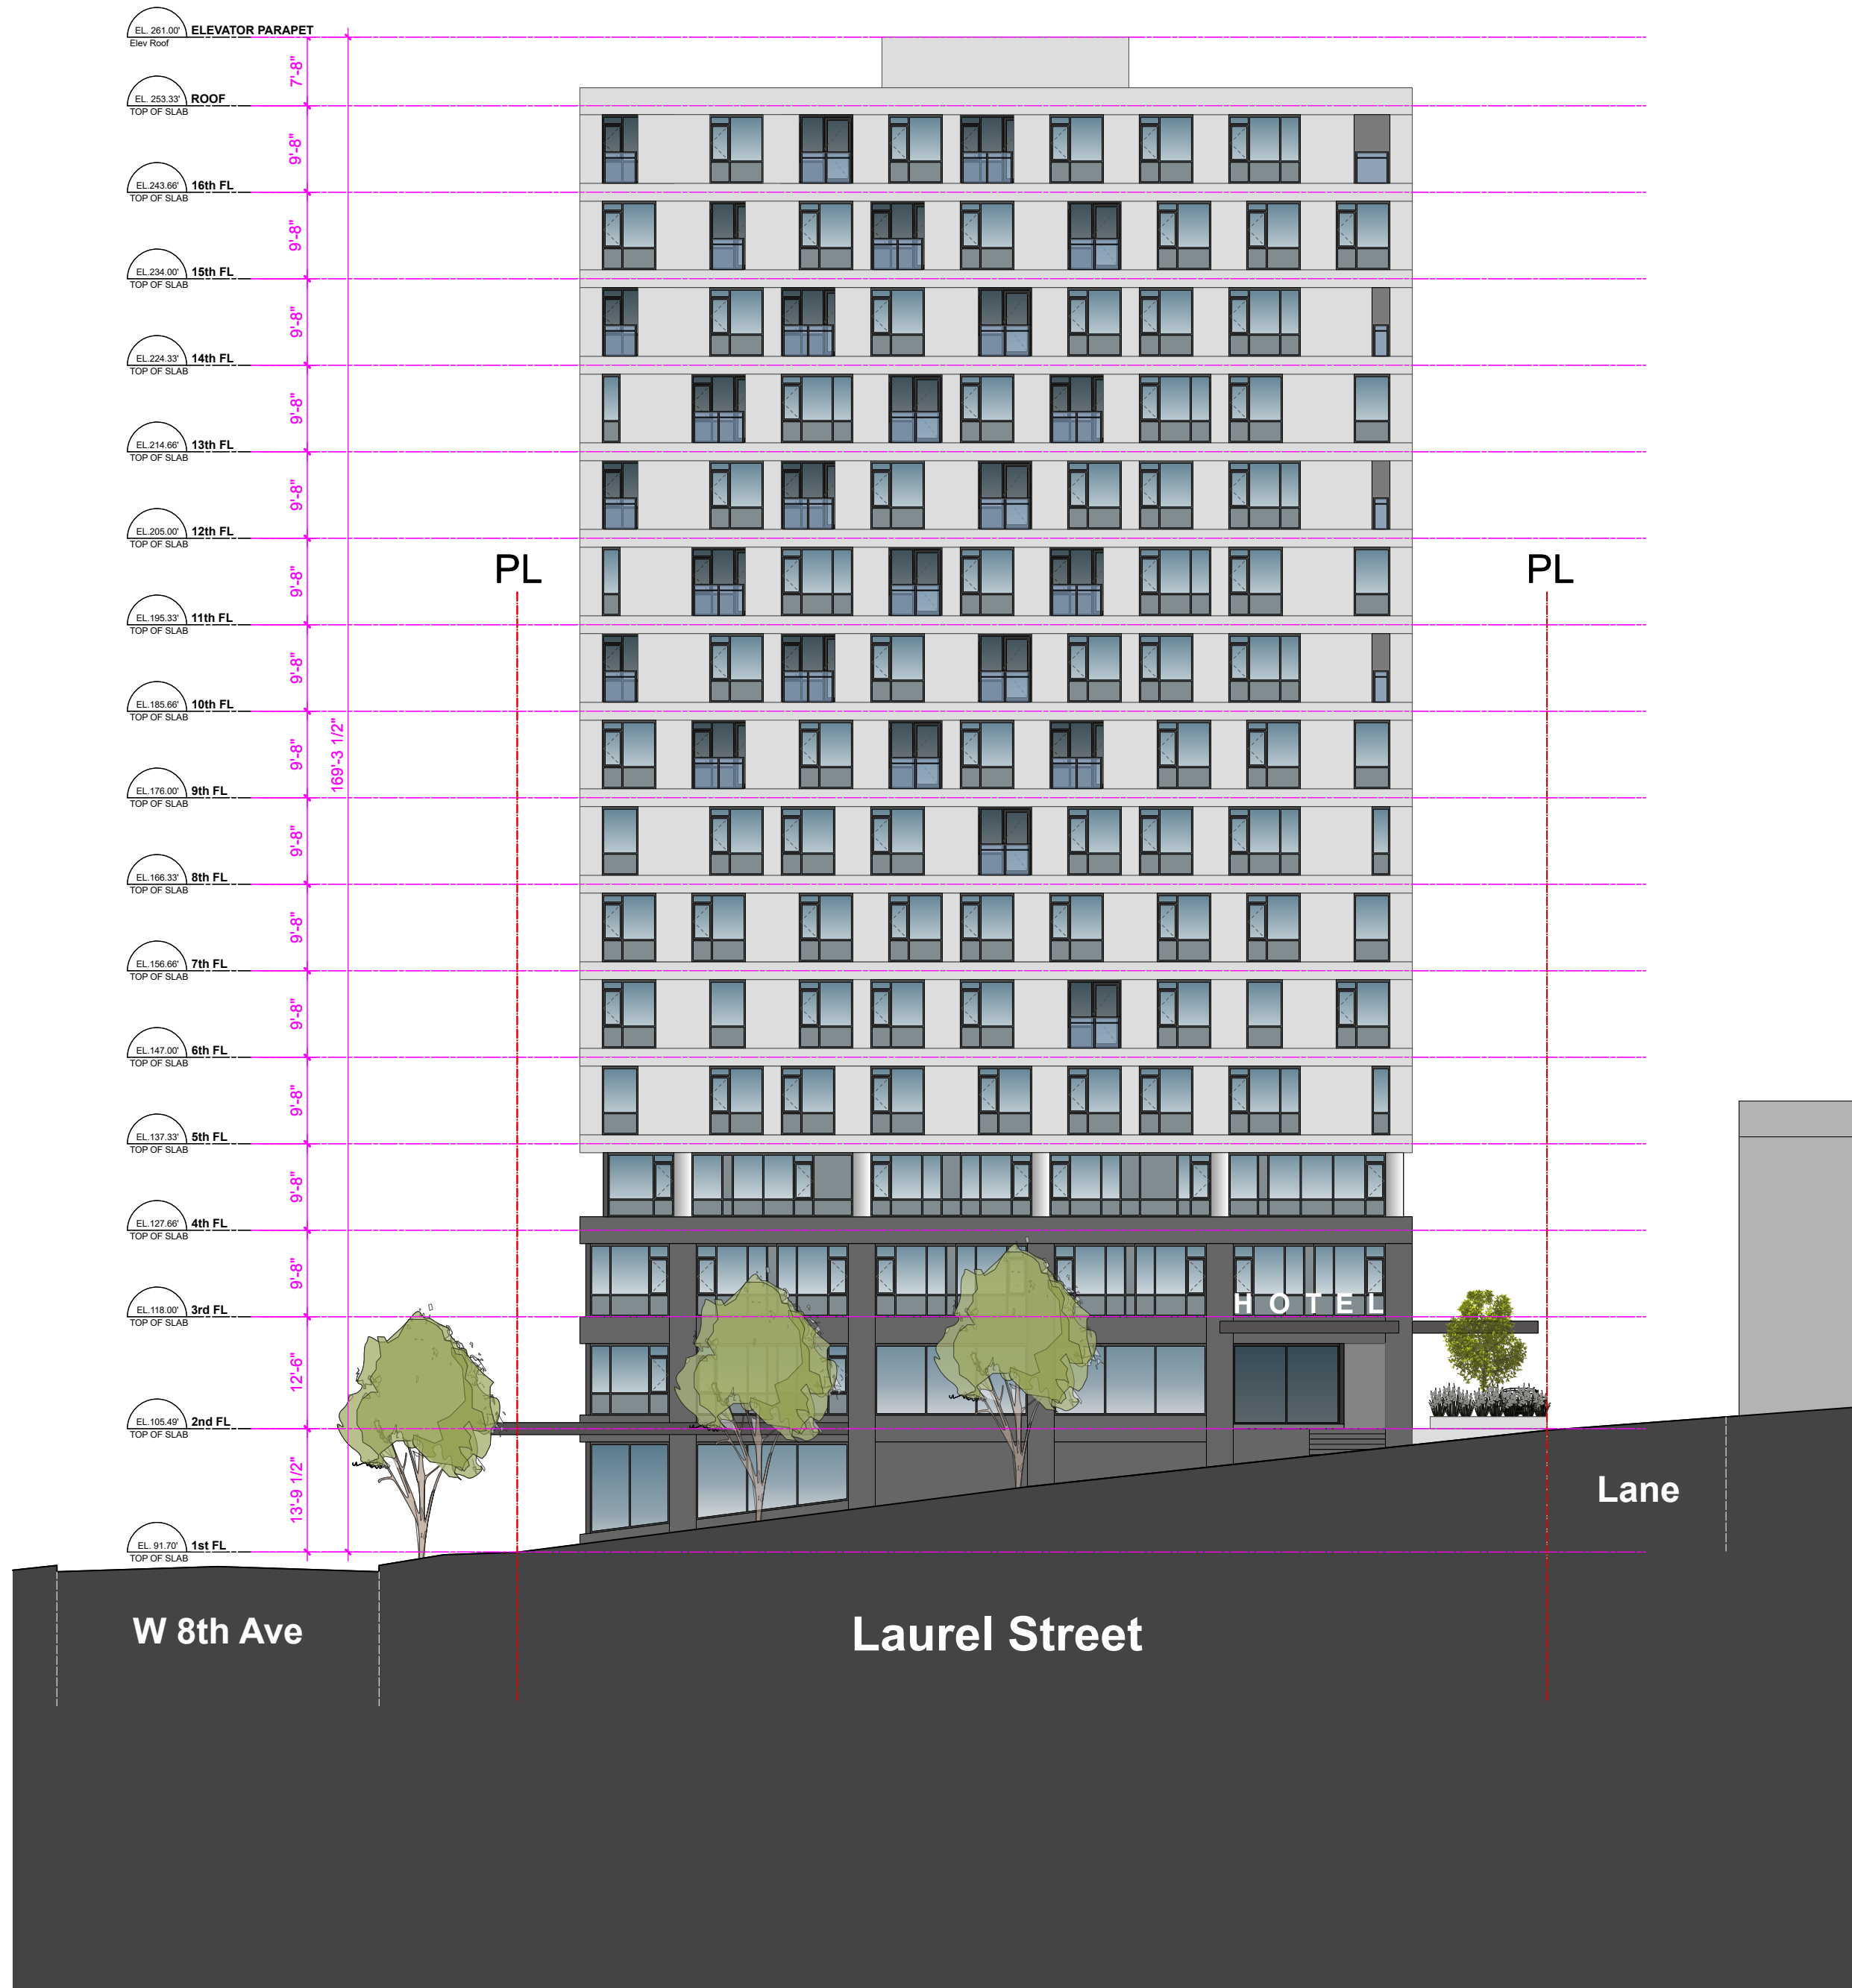

2 West Elevation
Scale: 1/16" = 1'-0"

ISSUE/REVISION

2023-04-21 Rezoning Enquiry
2025-06-30 Rezoning Application
2025-12-10 RZ App Rev. 16 Storey

PROJECT

**2412 Laurel Street
Vancouver, BC**

**Elevations
South and East**

JOB NO.

DRAWN **RB**

DATE **Dec 10, 2025**


SCALE **1/16"=1'-0"**

CHECKED **WTL**


© Copyright reserved. This plan and design is and at all times remains the exclusive property of W. T. Leung Architects Inc. and cannot be used without the Architects' consent.

DRAWING NO. :

A3.02 Lg

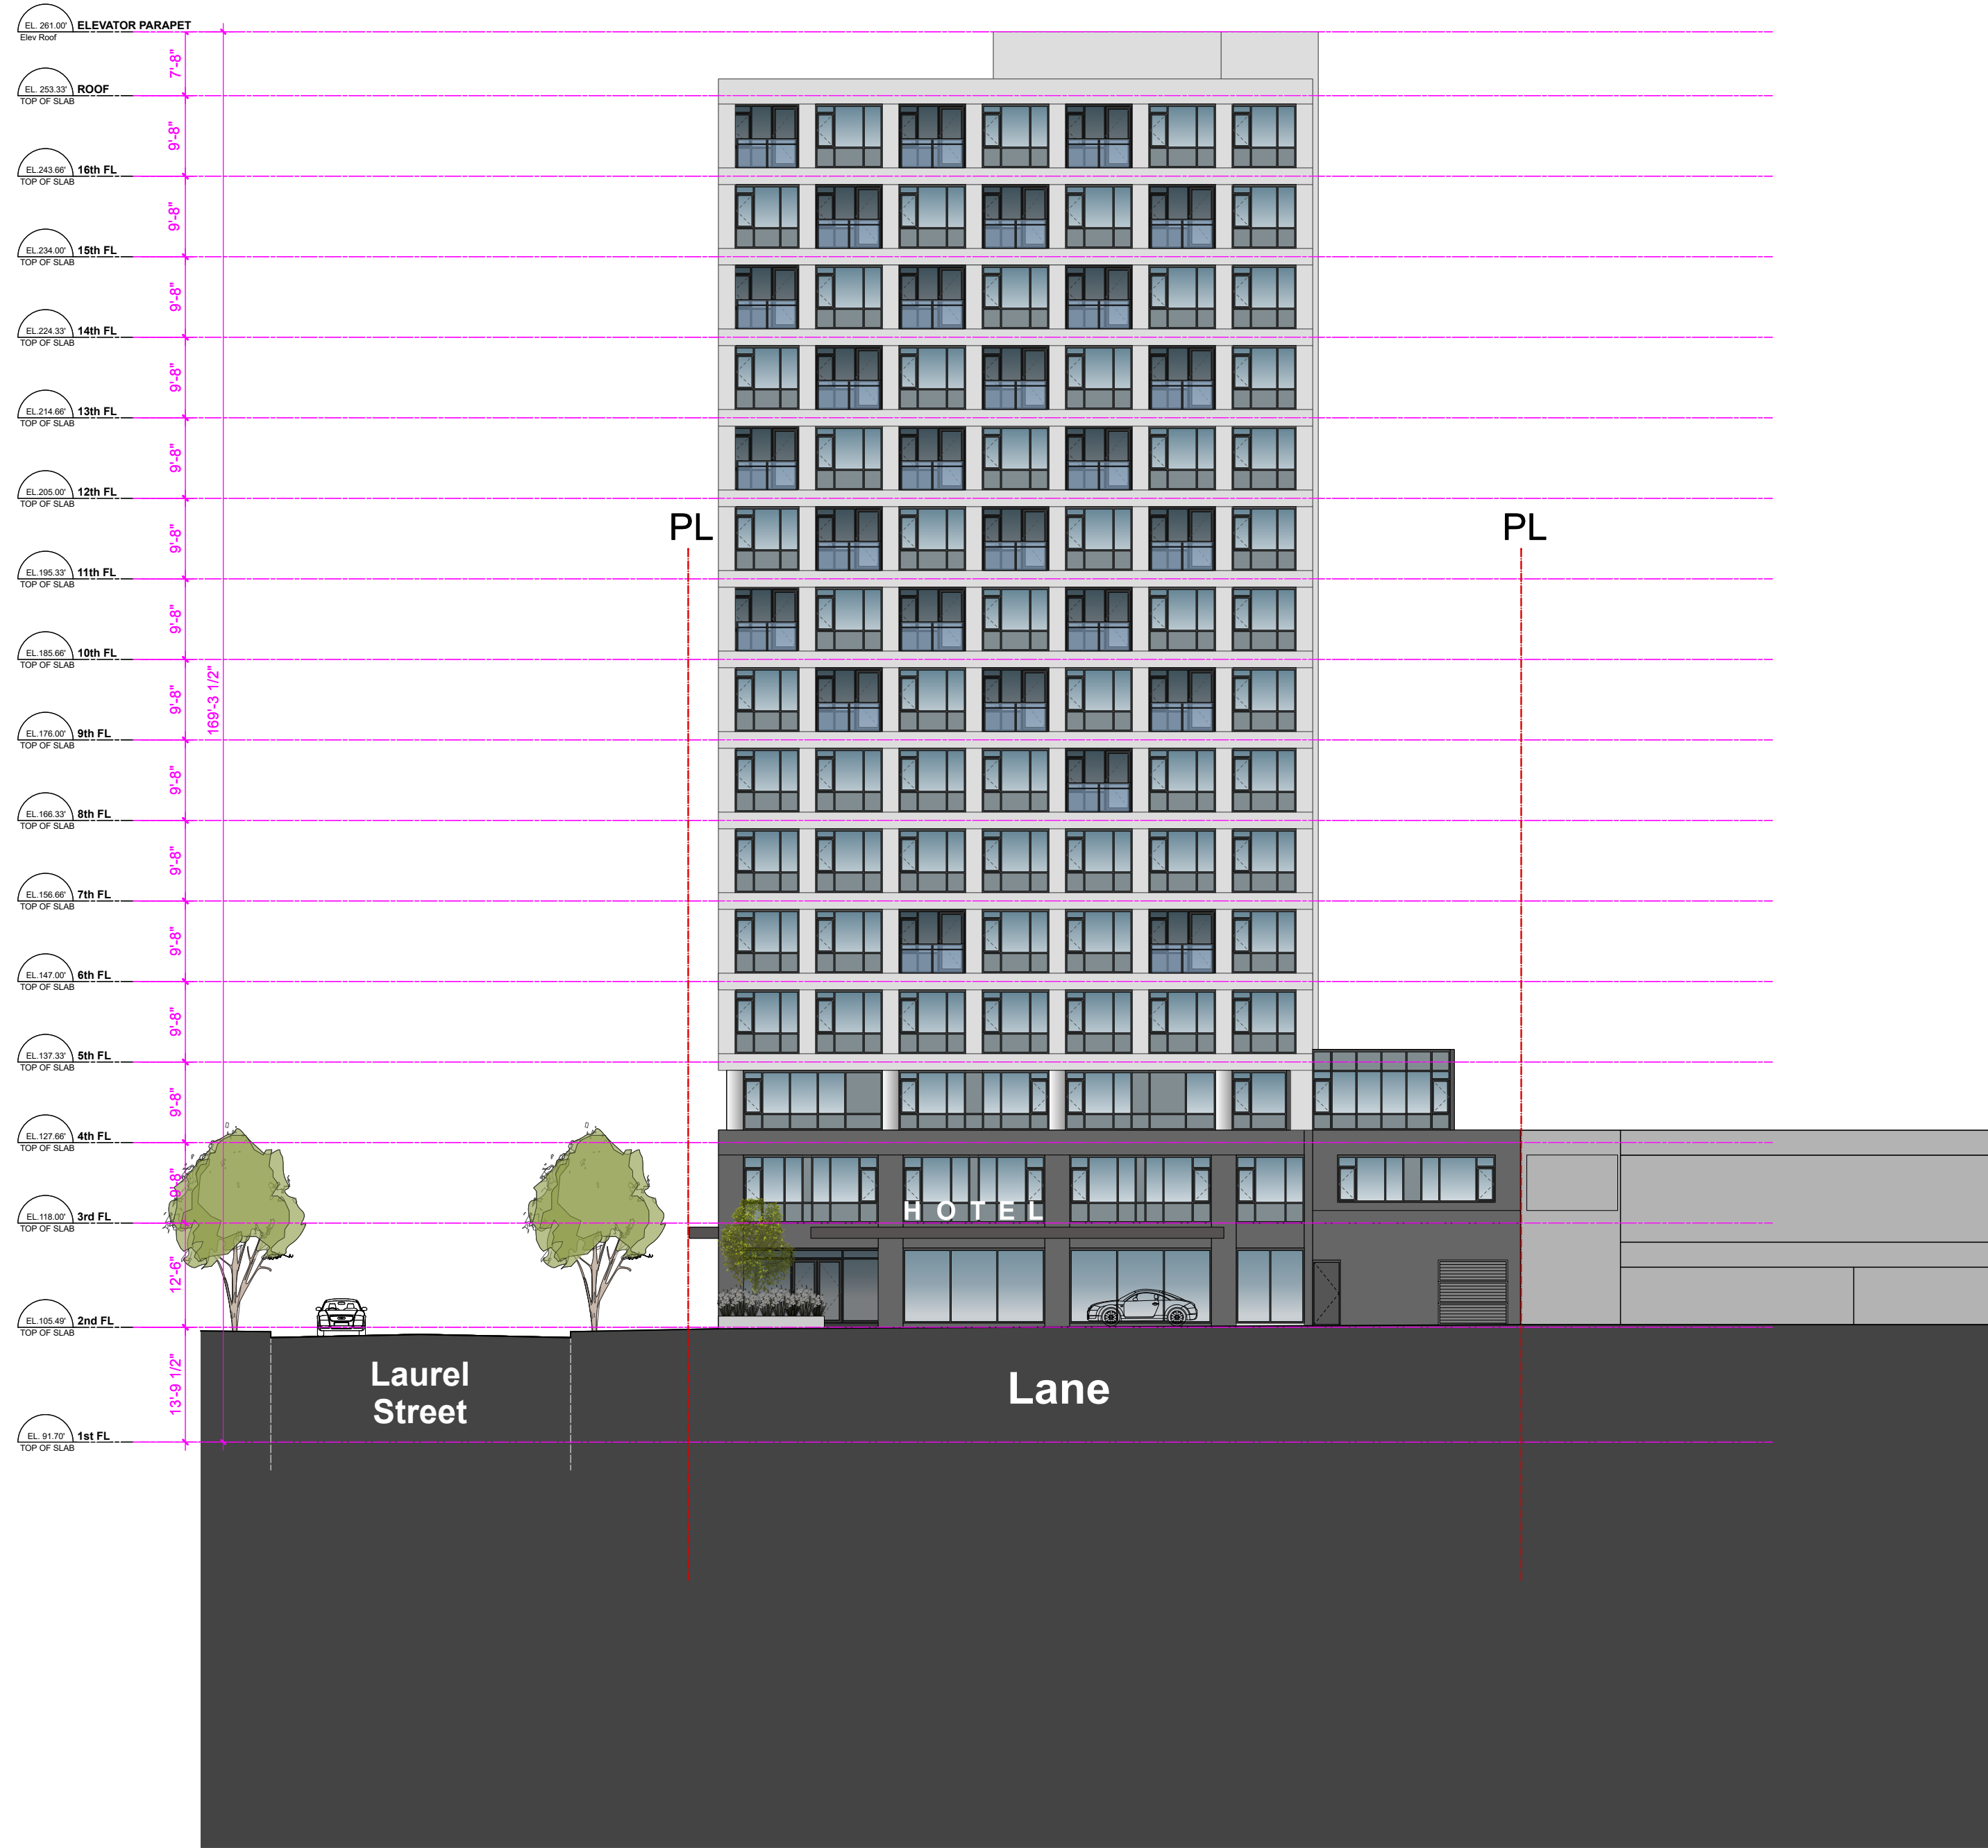

1 South Elevation
Scale: 1/16" = 1'-0"

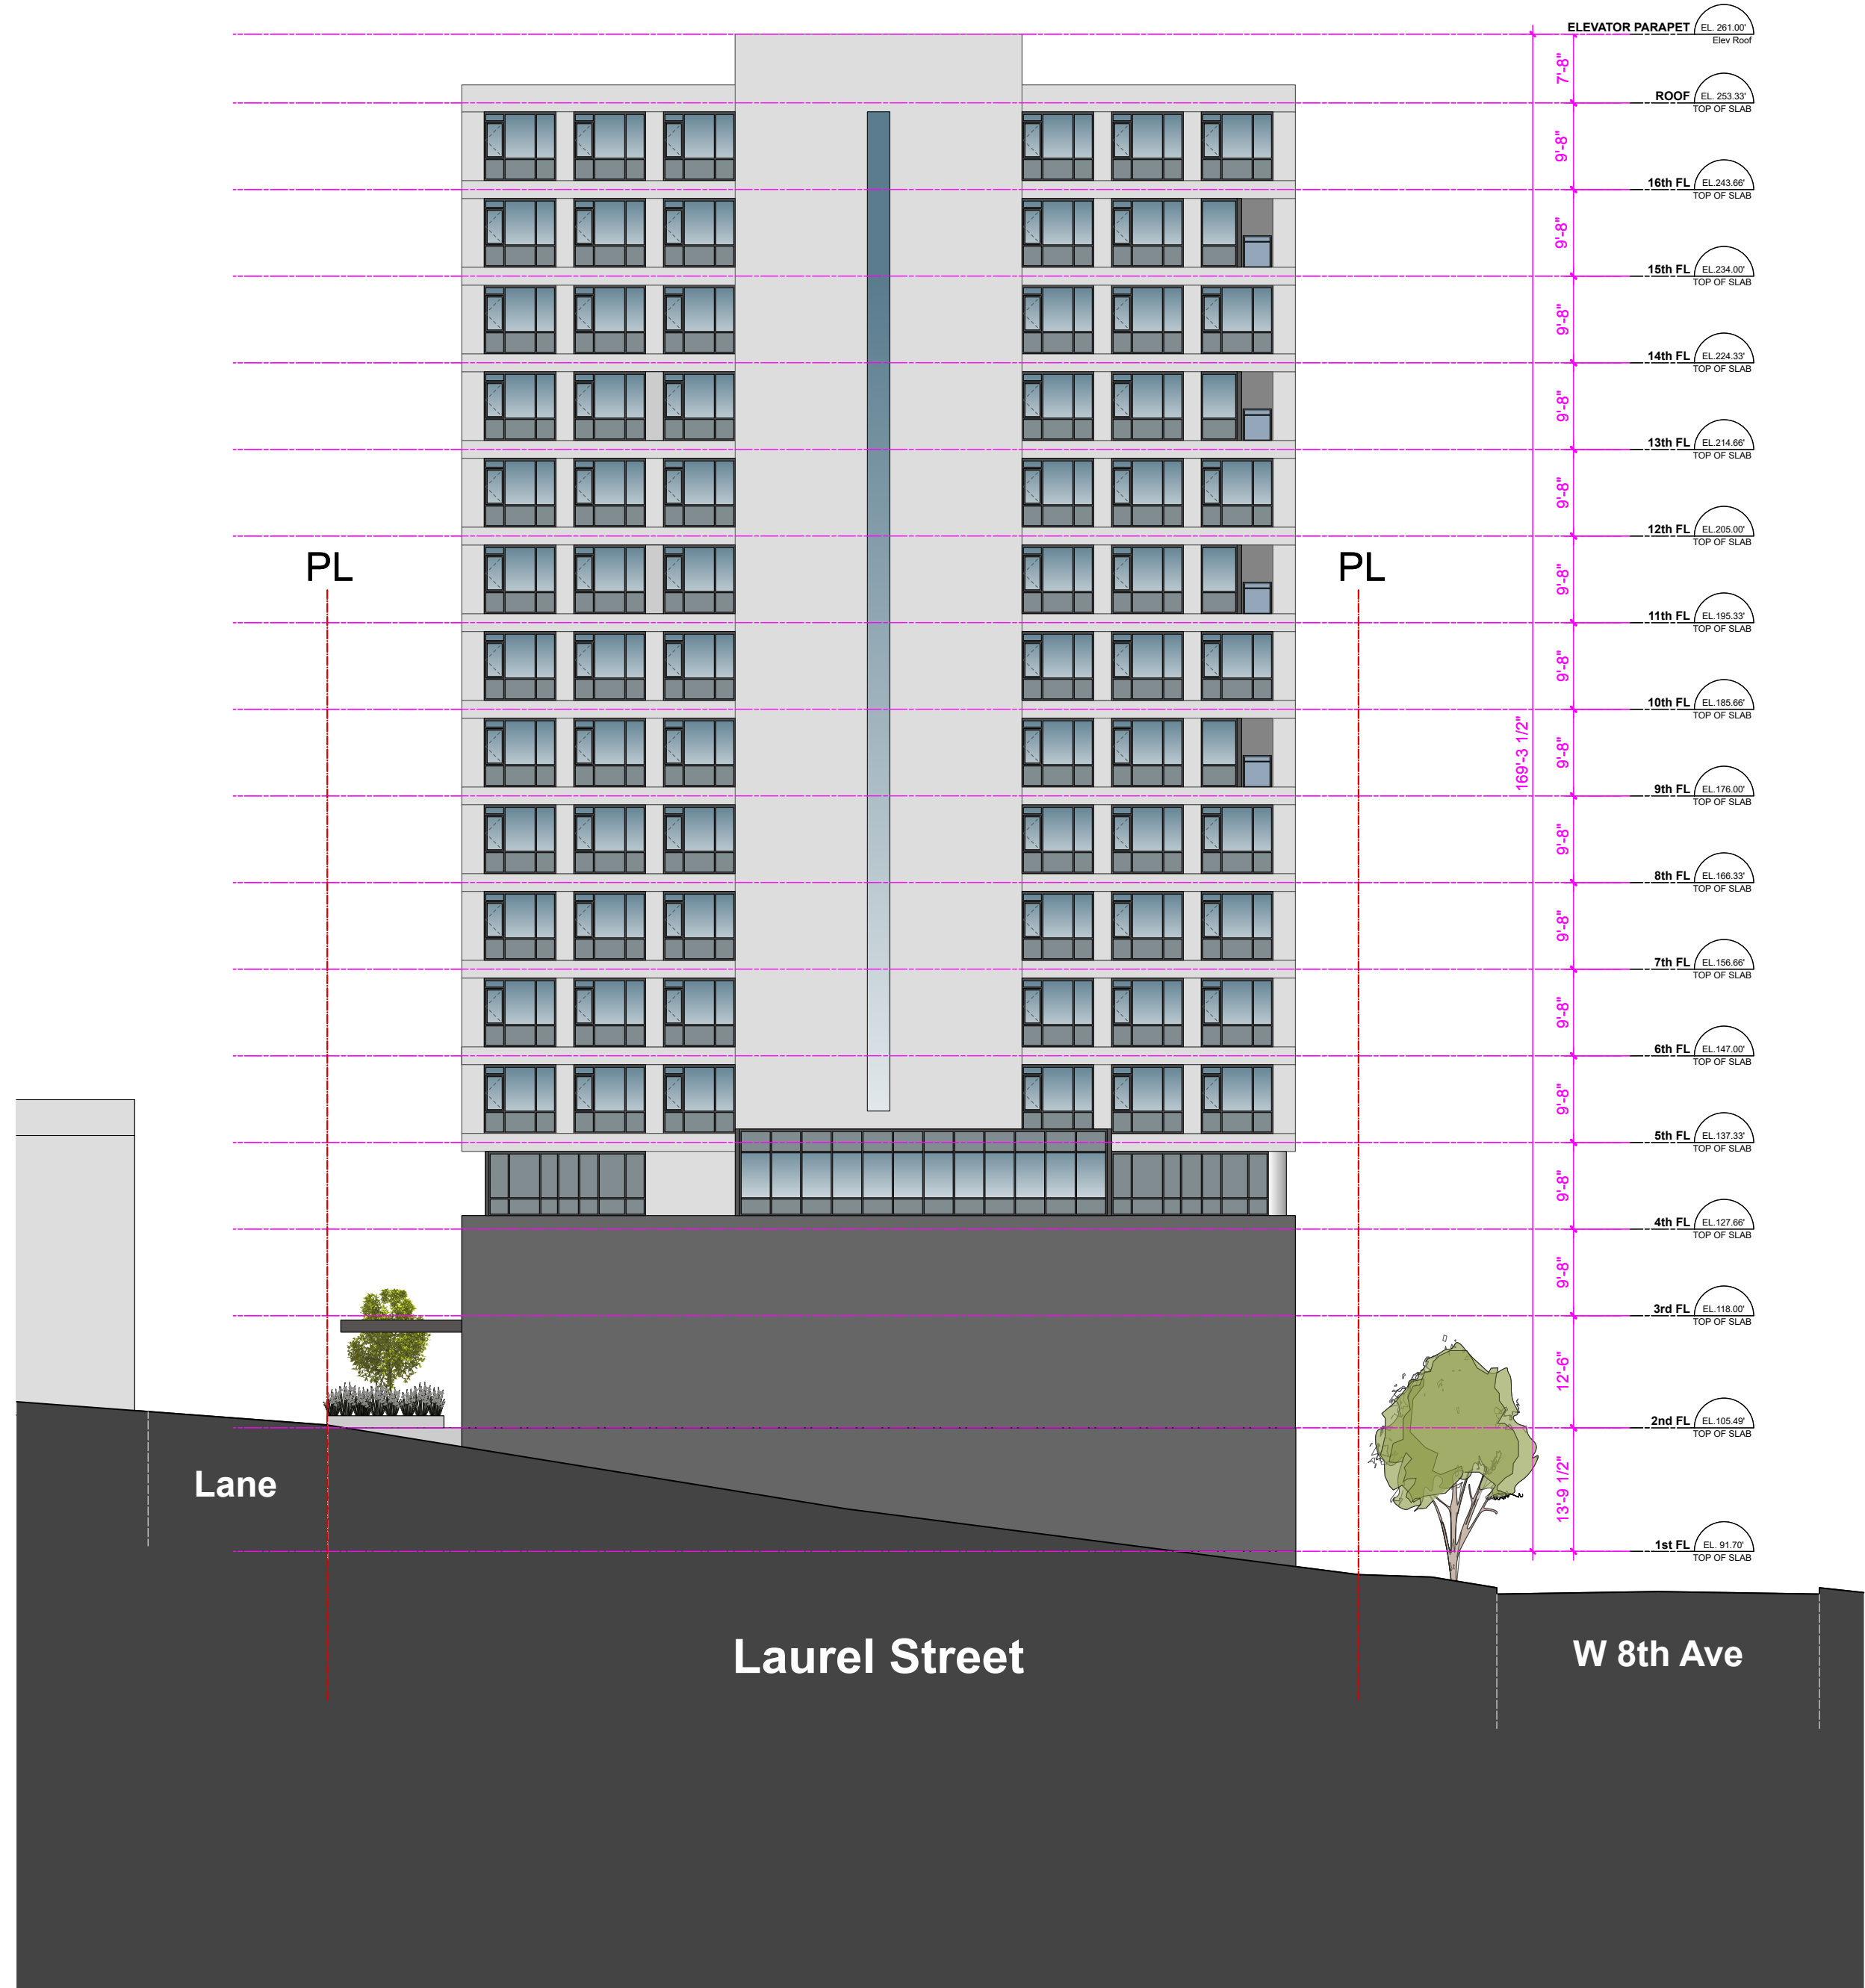


2 East Elevation
Scale: 1/16" = 1'-0"

ISSUE/REVISION

2023-04-21 Rezoning Enquiry
2025-06-30 Rezoning Application
2025-12-10 RZ App Rev. 16 Storey



1 South Streetscape - 8th Ave.
Scale: 1/400

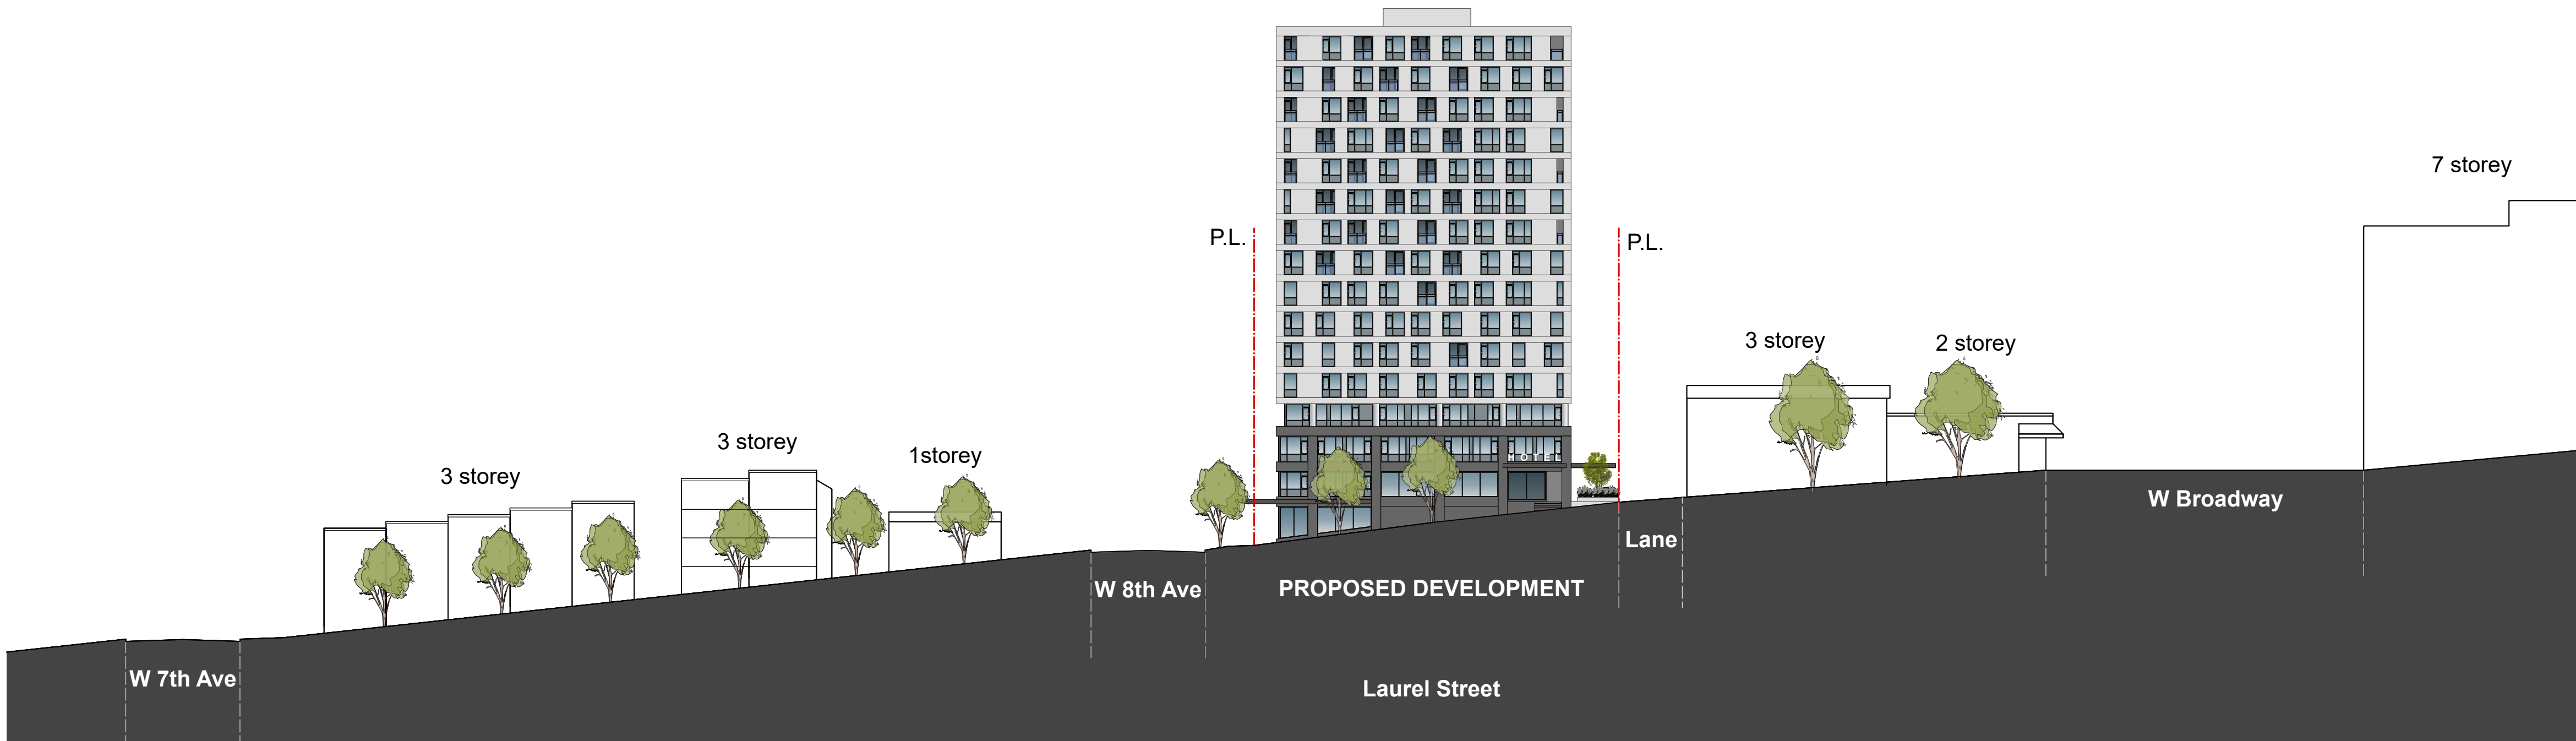

2 East Streetscape - Laurel Street
Scale: 1/16" = 1'-0"

PROJECT

2412 Laurel Street
Vancouver, BC

Streetscapes

JOB NO.

DRAWN **RB**

DATE **Dec 10, 2025**

SCALE **1:400**

CHECKED **WTL**

© Copyright reserved. This plan and design is and at all times remains the exclusive property of W.T. Leung Architects Inc. and cannot be used without the Architects' consent.

DRAWING NO. :



JOB NO.	
DRAWN	RB
DATE	Dec 10, 2025
SCALE	3/32"=1'-0"
CHECKED	WTL
© Copyright reserved. This plan and design is and at all times remains the exclusive property of W. T. Leung Architects Inc. and cannot be used without the Architects' consent.	
DRAWING NO. :	

ISSUE/REVISION

2023-04-21 Rezoning Enquiry
2025-06-30 Rezoning Application
2025-12-10 RZ App Rev. 16 Storey

PROJECT

**2412 Laurel Street
Vancouver, BC**

Section BB

JOB NO.

DRAWN **RB**

DATE **Dec 10, 2025**


SCALE **3/32"=1'-0"**

CHECKED **WTL**

© Copyright reserved. This plan and design is and at all times remains the exclusive property of W.T. Leung Architects Inc. and cannot be used without the Architects' consent.

DRAWING NO. :

A4.02 Lg

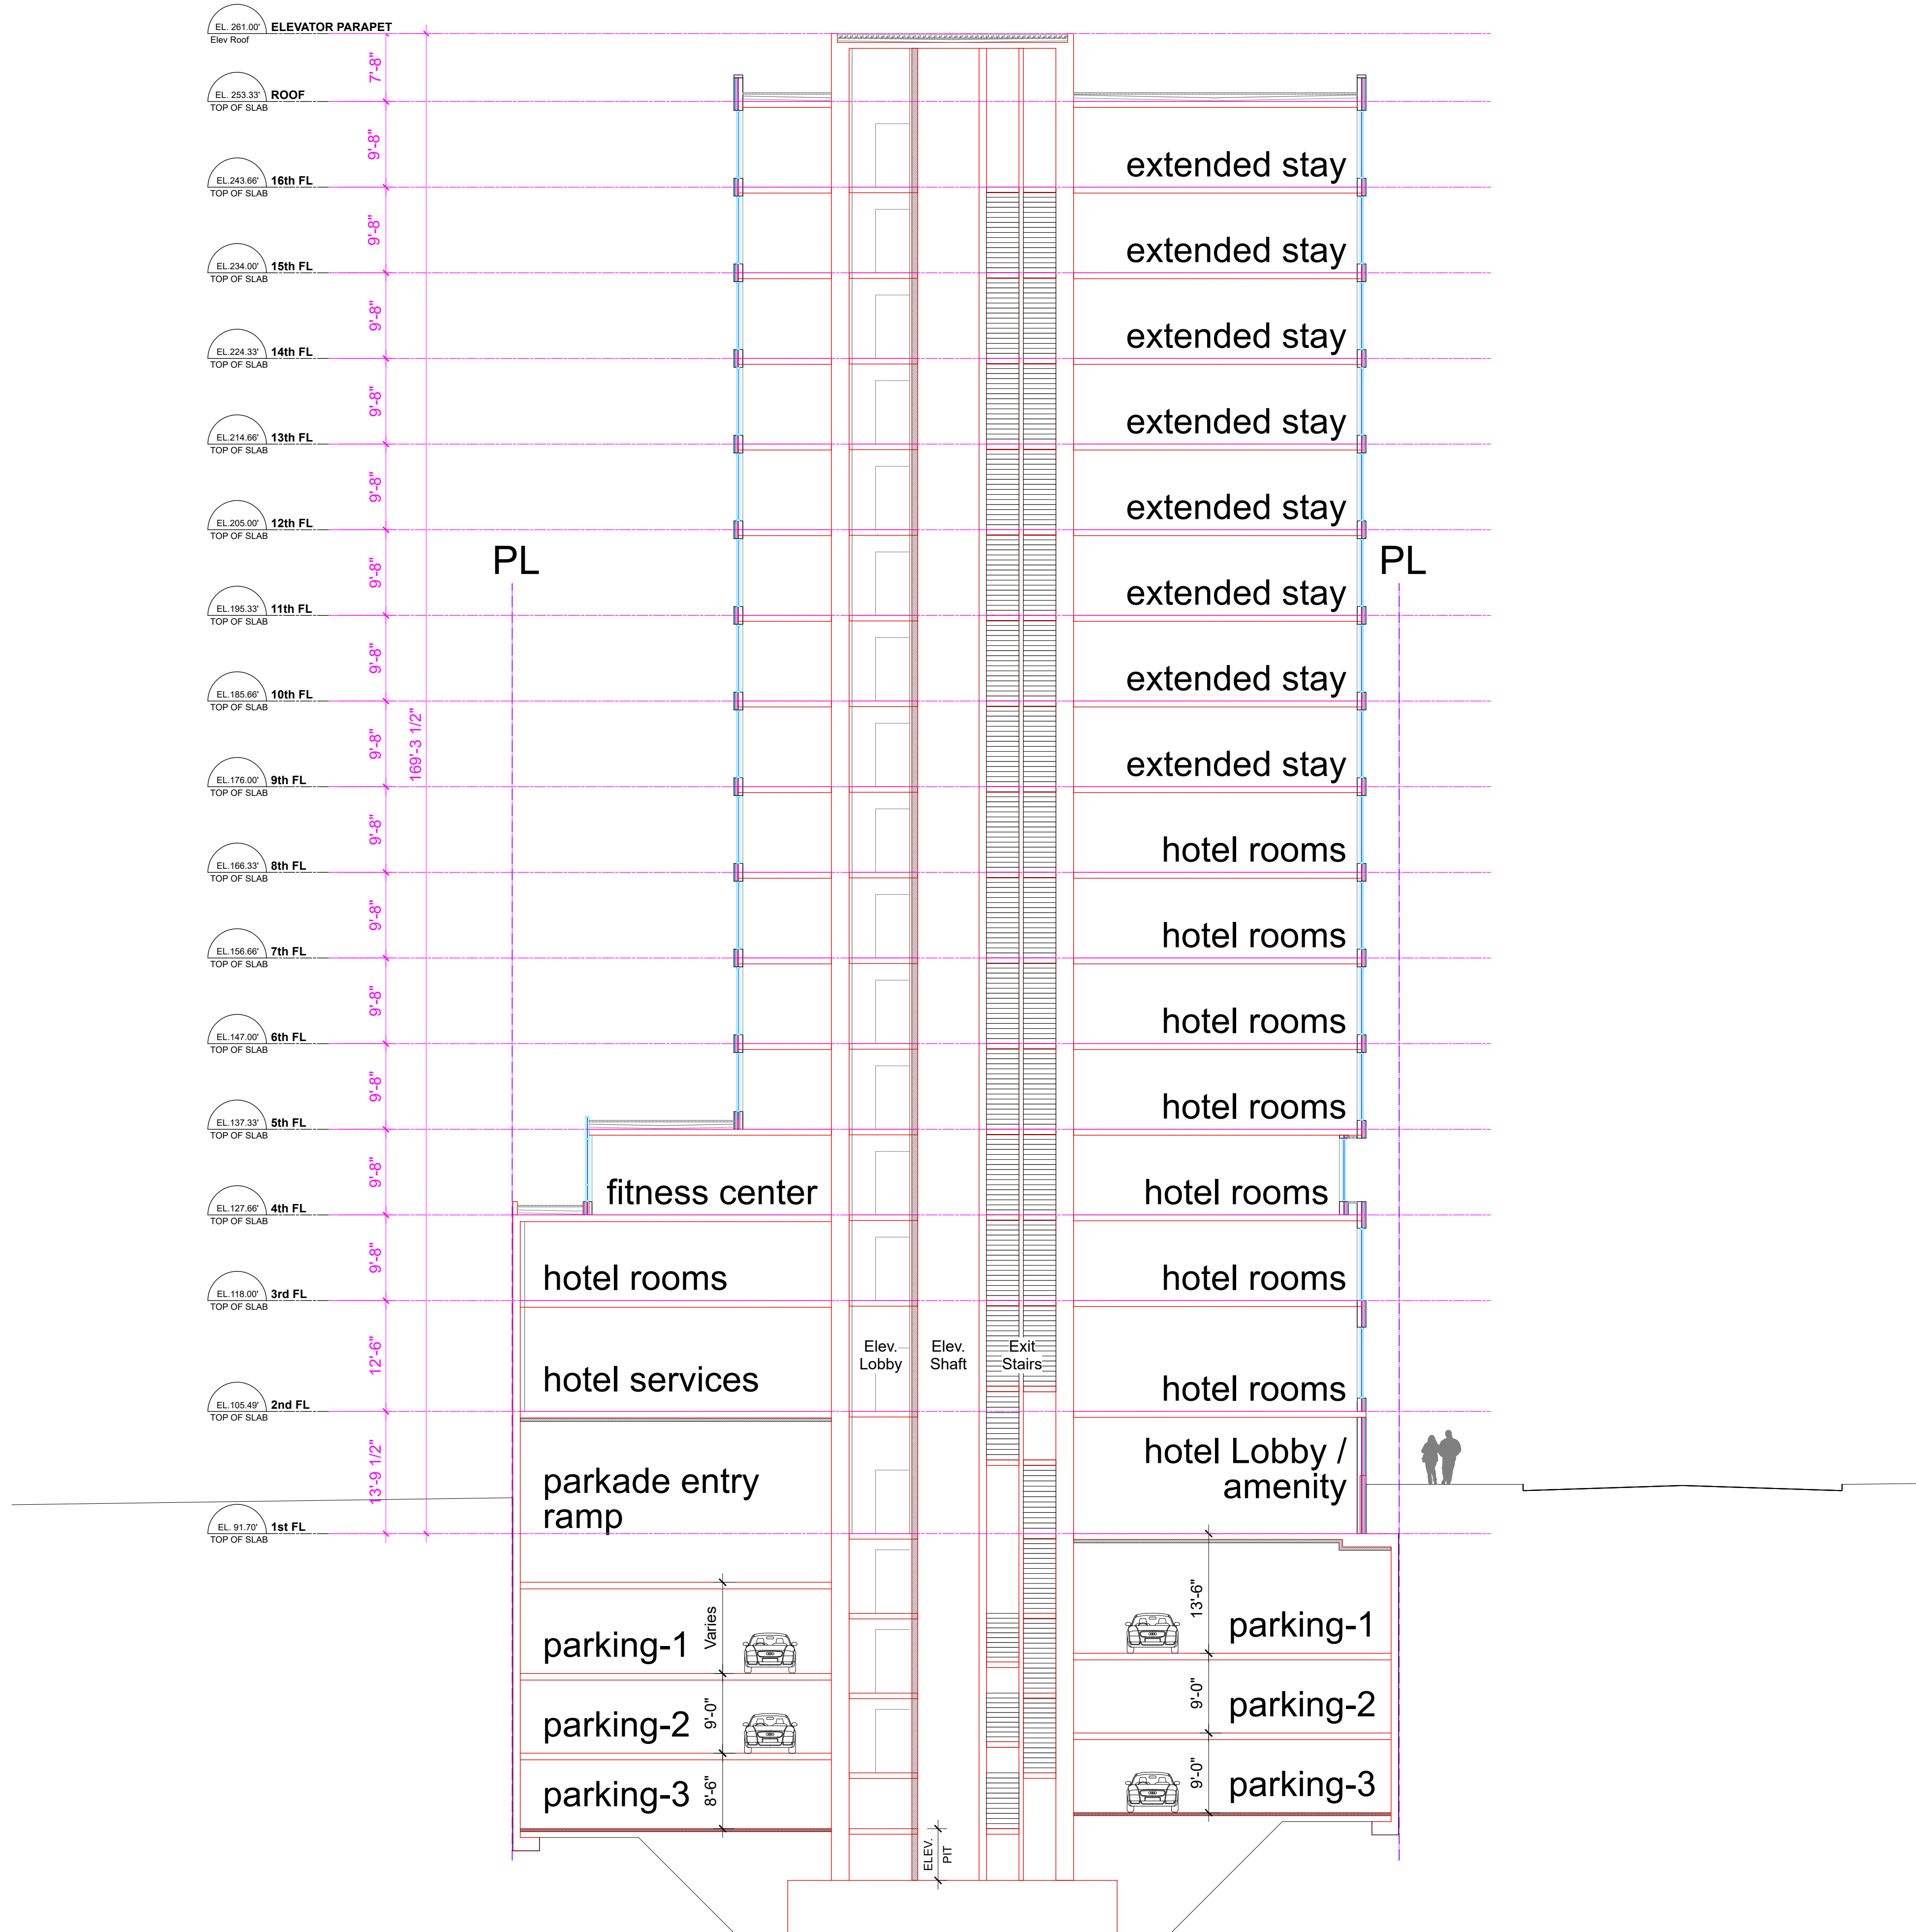

1 Section BB
Scale: 3/32" = 1'-0"




Laurel Street & Broadway looking North



8th Ave looking East



Laurel & Lane

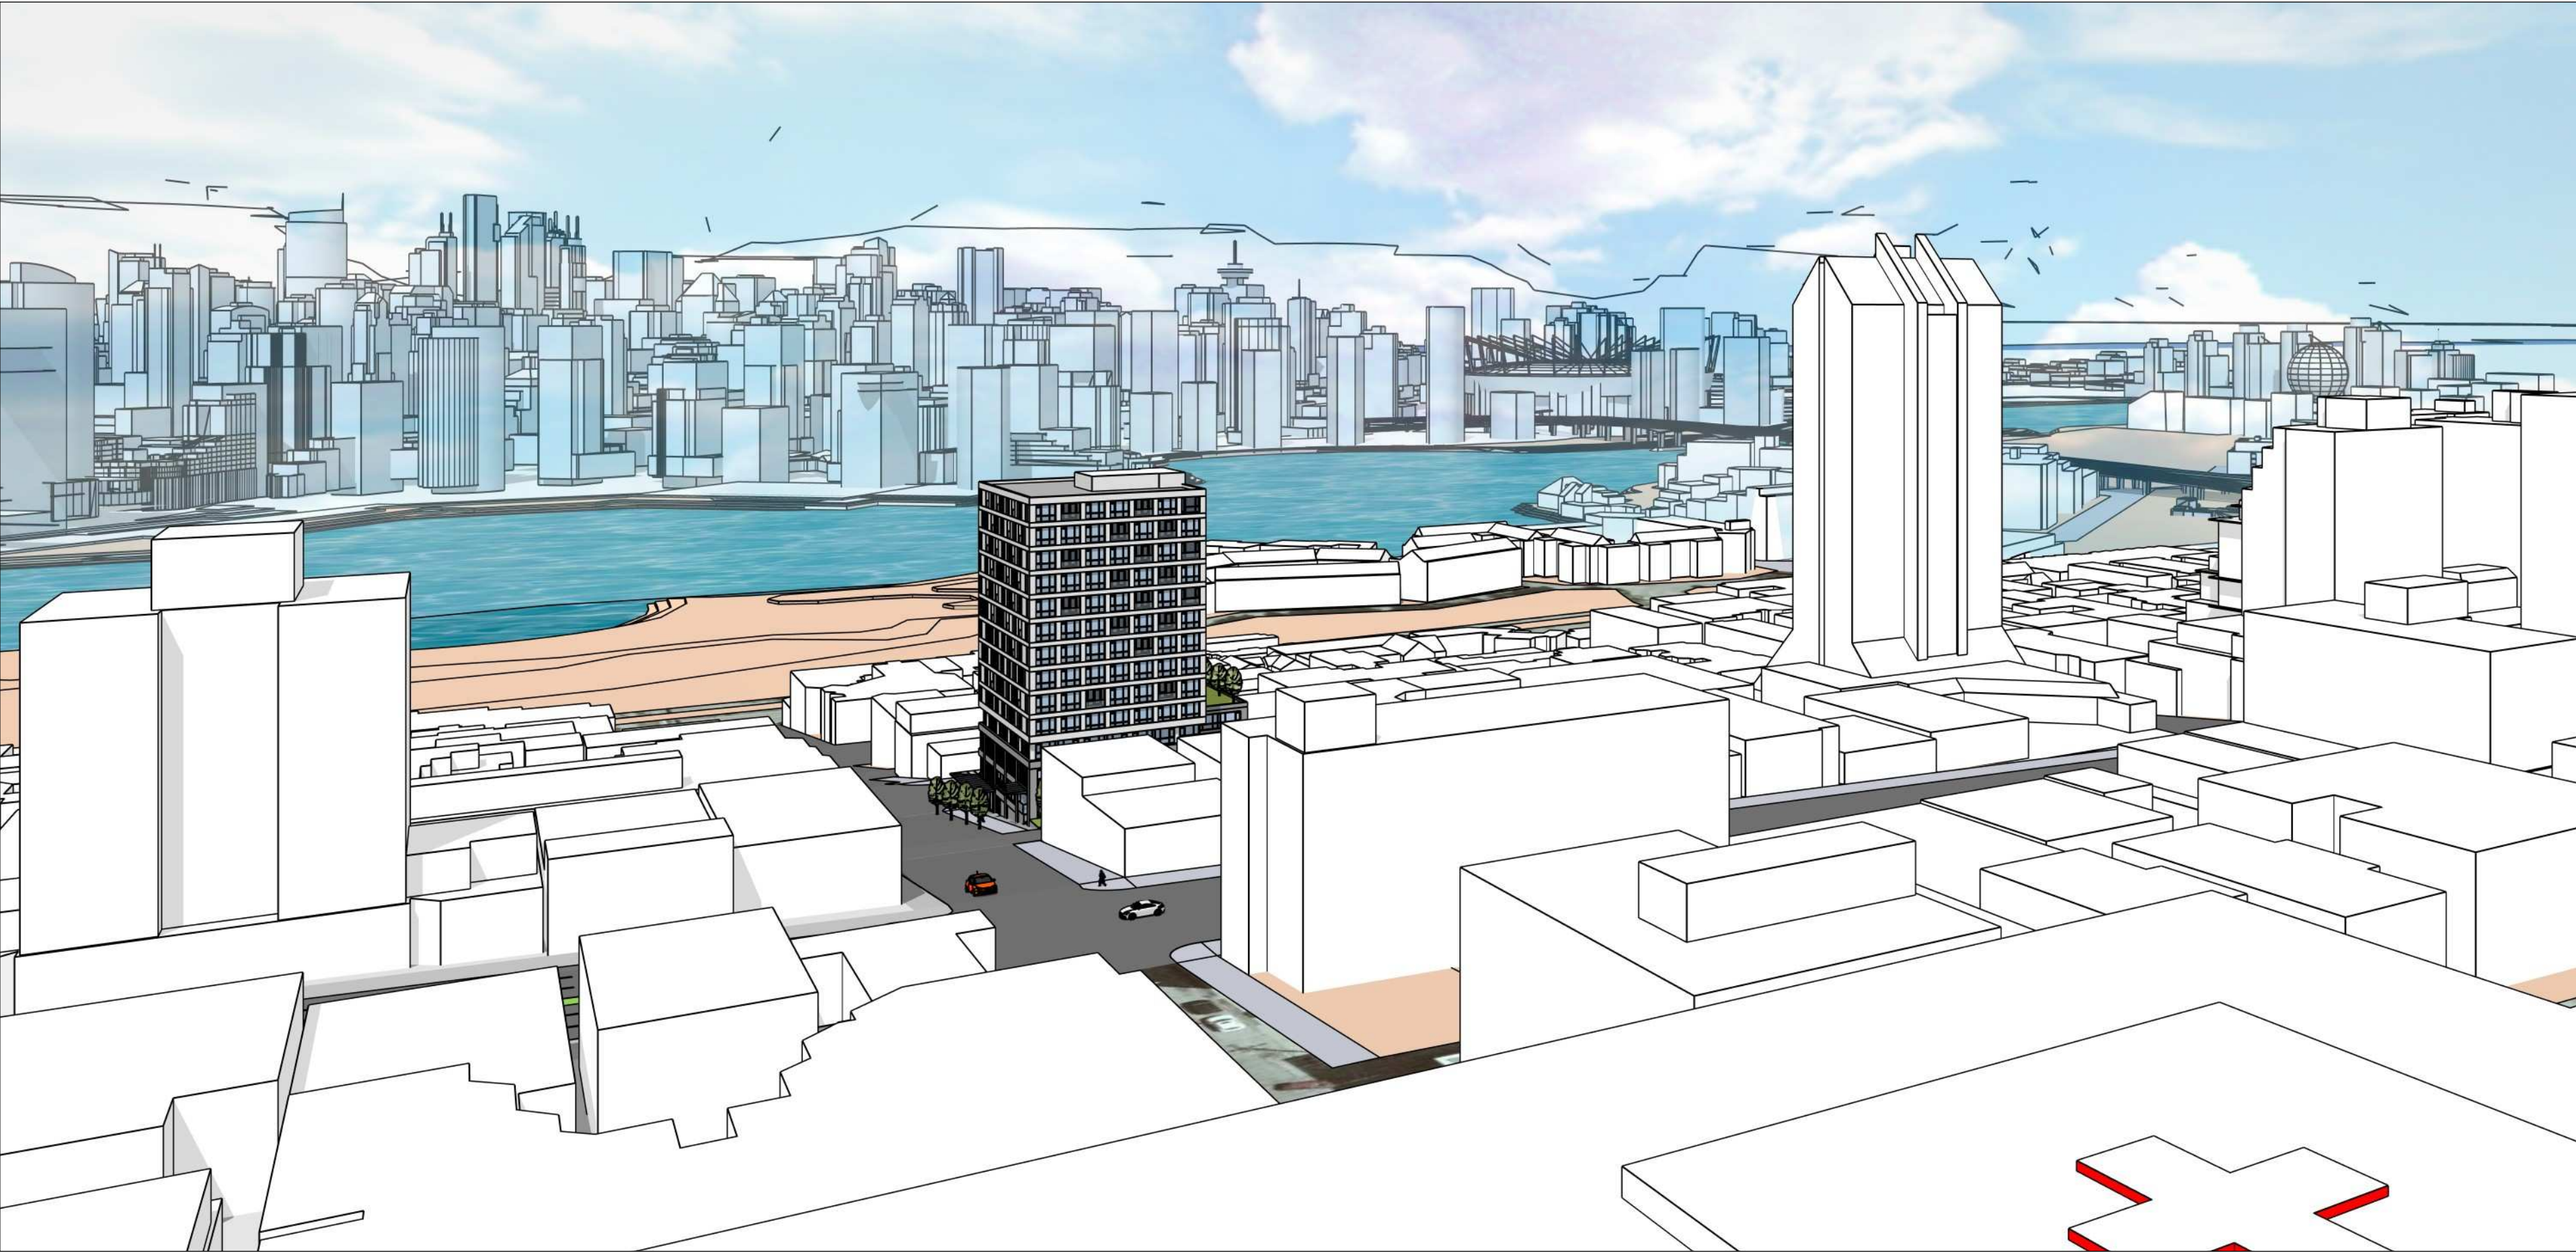

Looking Northeast



Looking Southeast

Perspectives



MARCH 21, 10AM (D.S.T. - UTC-7hr)



MARCH 21, 12PM (D.S.T. - UTC-7hr)



MARCH 21, 2PM (D.S.T. - UTC-7hr)



MARCH 21, 4PM (D.S.T. - UTC-7hr)

NOTE: The shadow study 3D model accounts for topography and is matched to multiple spot elevations in the site and surrounding context.

The shadow of the proposed development is highlighted with a turquoise outline.

The time for each diagram is adjusted for Daylight Savings Time (UTC - 7hrs). Also see DST notes in each diagram label.



SEPT 21, 10AM (D.S.T. - UTC-7hr)



SEPT 21, 12PM (D.S.T. - UTC-7hr)



SEPT 21, 2PM (D.S.T. - UTC-7hr)



SEPT 21, 4PM (D.S.T. - UTC-7hr)

NOTE: The shadow study 3D model accounts for topography and is matched to multiple spot elevations in the site and surrounding context.

The shadow of the proposed development is highlighted with a turquoise outline.

The time for each diagram is adjusted for Daylight Savings Time (UTC - 7hrs). Also see DST notes in each diagram label.

ISSUE/REVISION

2023-04-21 Rezoning Enquiry
2025-06-30 Rezoning Application
2025-12-10 RZ App Rev. 16 Storey

PROJECT

**2412 Laurel Street
Vancouver, BC**

**Shadow Study
Sept 21**

JOB NO.

DRAWN **RB**

DATE **Dec 10, 2025**


SCALE

CHECKED **WTL**

© Copyright reserved. This plan and design is and at all times remains the exclusive property of W.T. Leung Architects Inc. and cannot be used without the Architects' consent.

DRAWING NO. :


Plan showing relationship
between 2412 Laurel St
and VGH Heliport

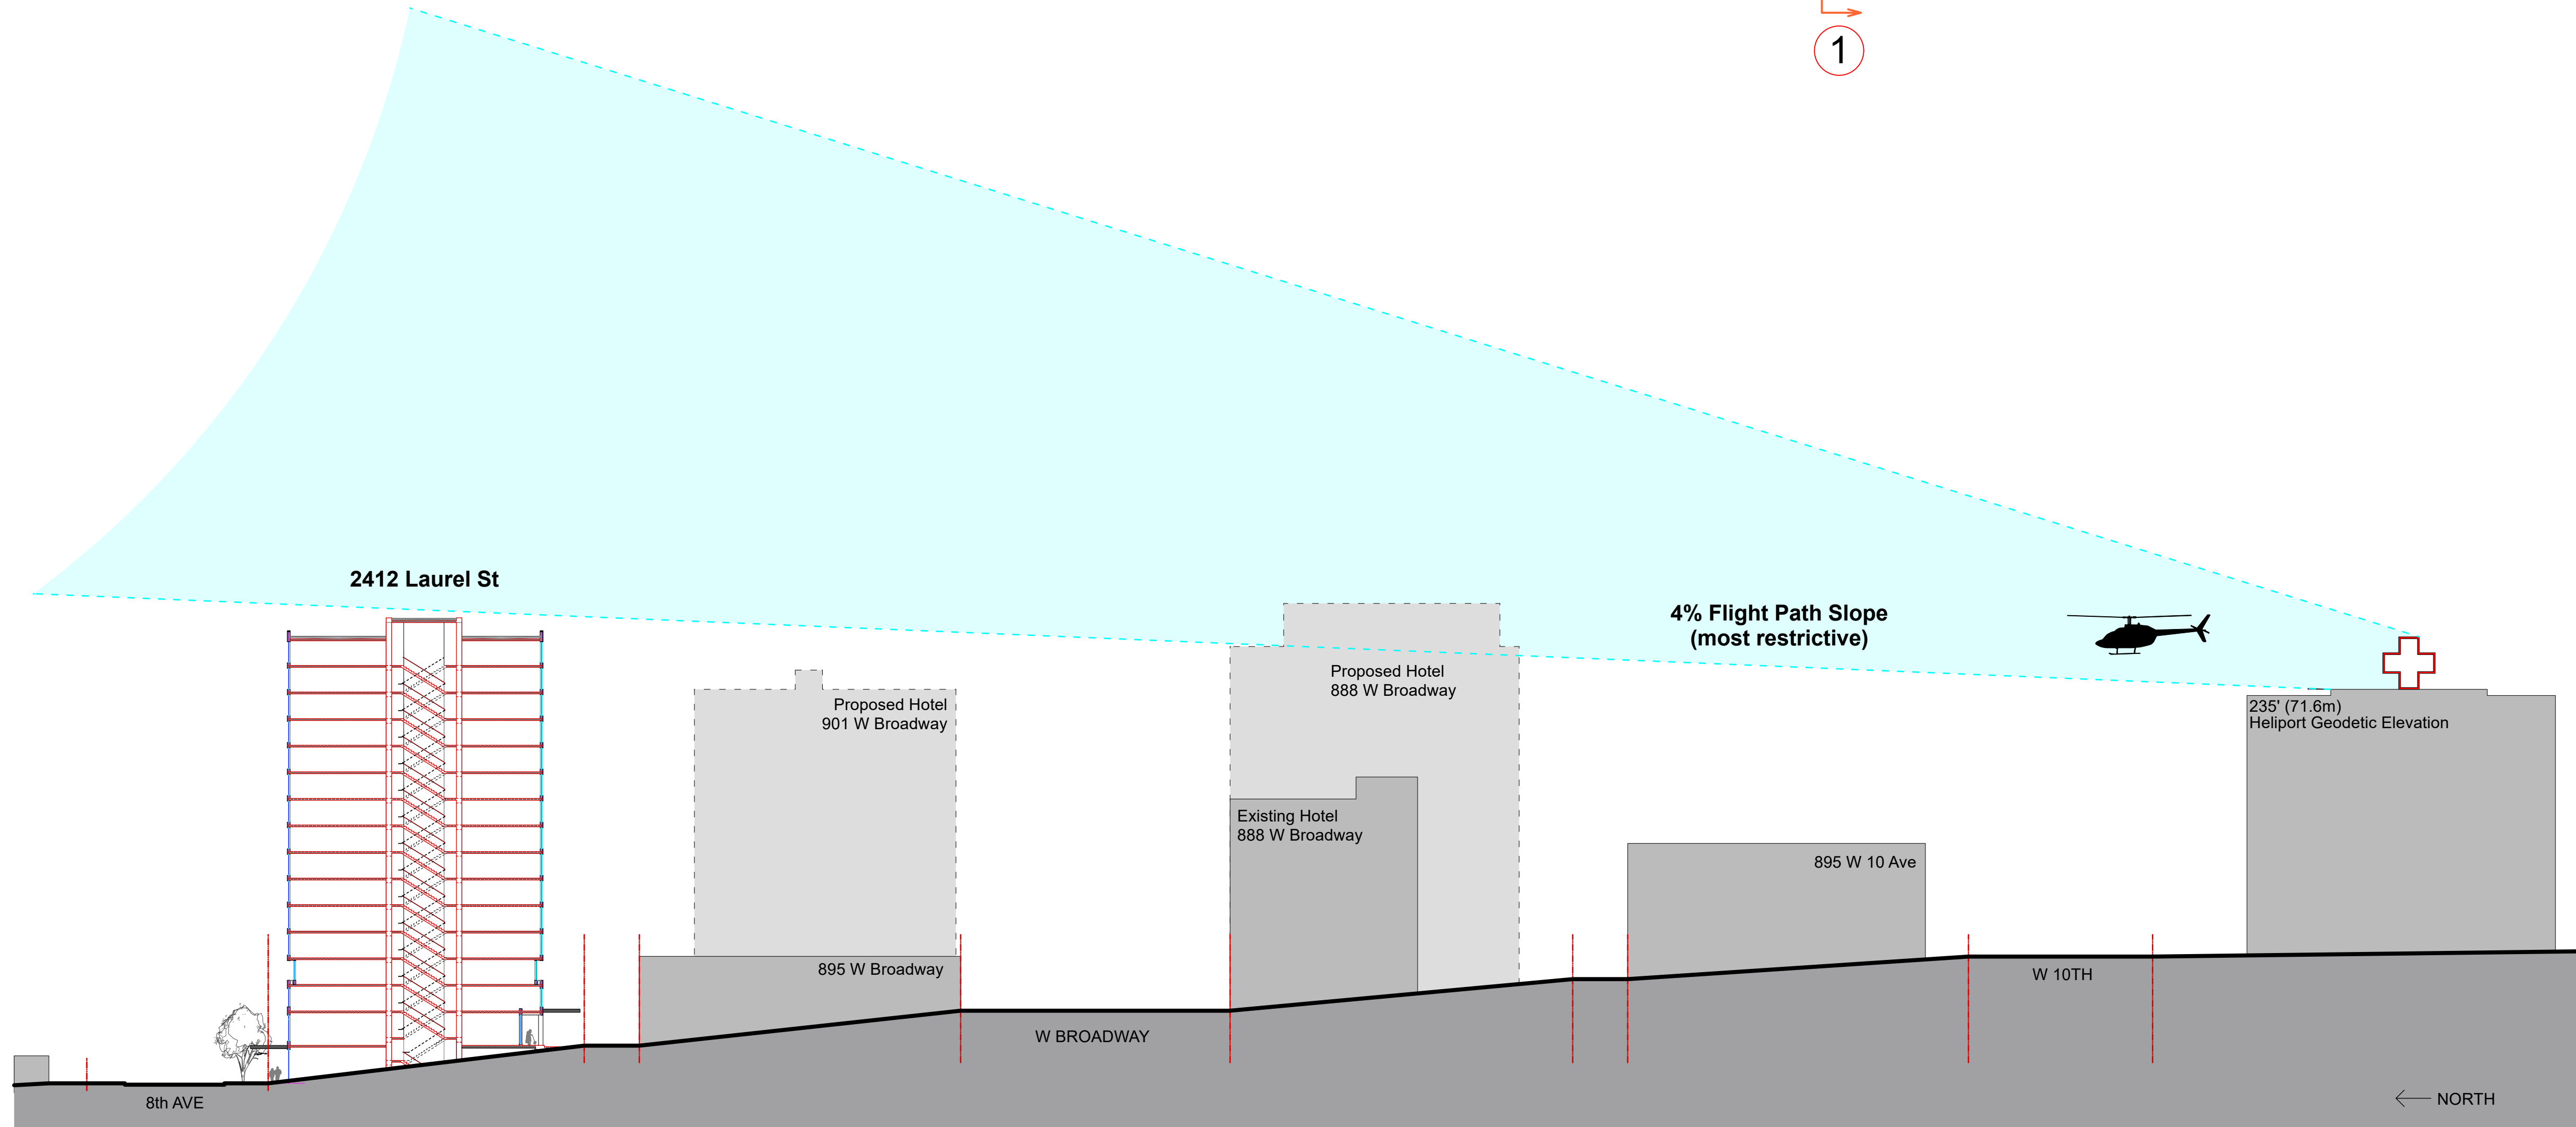

1 Building heights relative to Heliport

JOB NO.	
DRAWN	RB
DATE	Dec 10, 2025
SCALE	1/16" = 1'-0"
CHECKED	WTL
© Copyright reserved. This plan and design is and at all times remains the exclusive property of W. T. Leung Architects Inc. and cannot be used without the Architects' consent.	
DRAWING NO. :	

ISSUE/REVISION	
2023-04-21	Rezoning Enquiry
2025-06-30	Rezoning Application
2025-12-10	RZ App Rev. 16 Storey

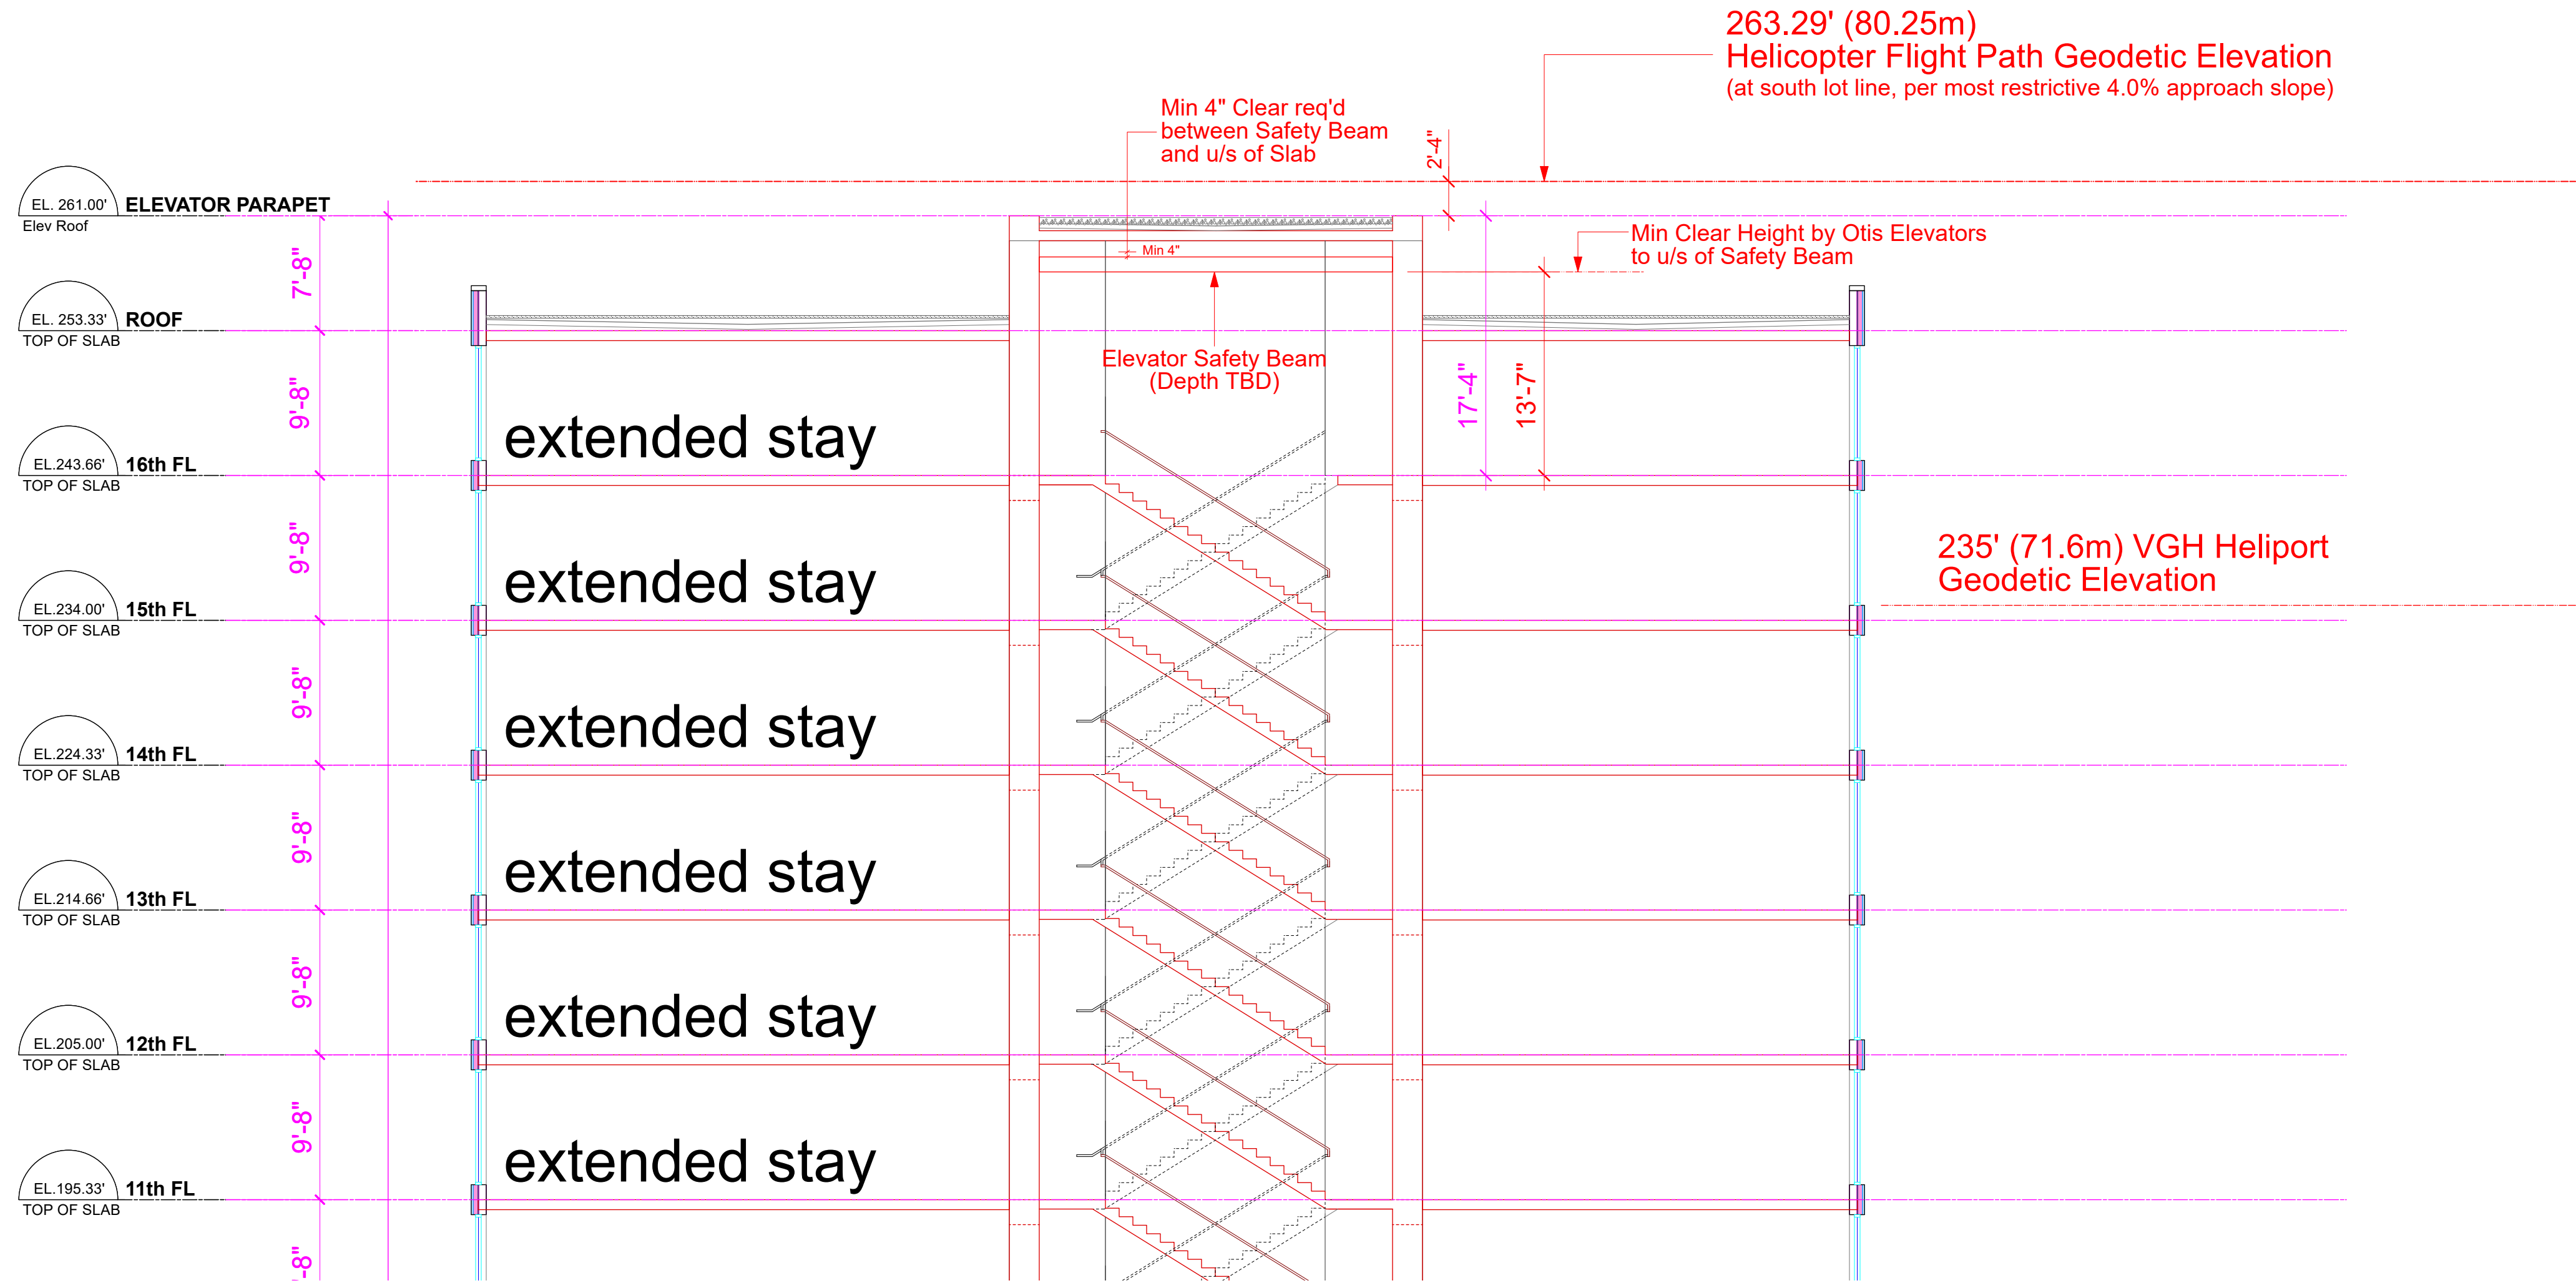


2 Section AA Helicopter FP Clearance
Scale: 1/8" = 1'-0"

PROJECT
**2412 Laurel Street
Vancouver, BC**


VGH Helicopter 3 Flight Path Analysis

JOB NO.	
DRAWN	RB
DATE	Dec 10, 2025
SCALE	1/8" = 1'-0"
CHECKED	WTL
© Copyright reserved. This plan and design is and at all times remains the exclusive property of W.T. Leung Architects Inc. and cannot be used without the Architects' consent.	
DRAWING NO. :	

A5.06 Lg

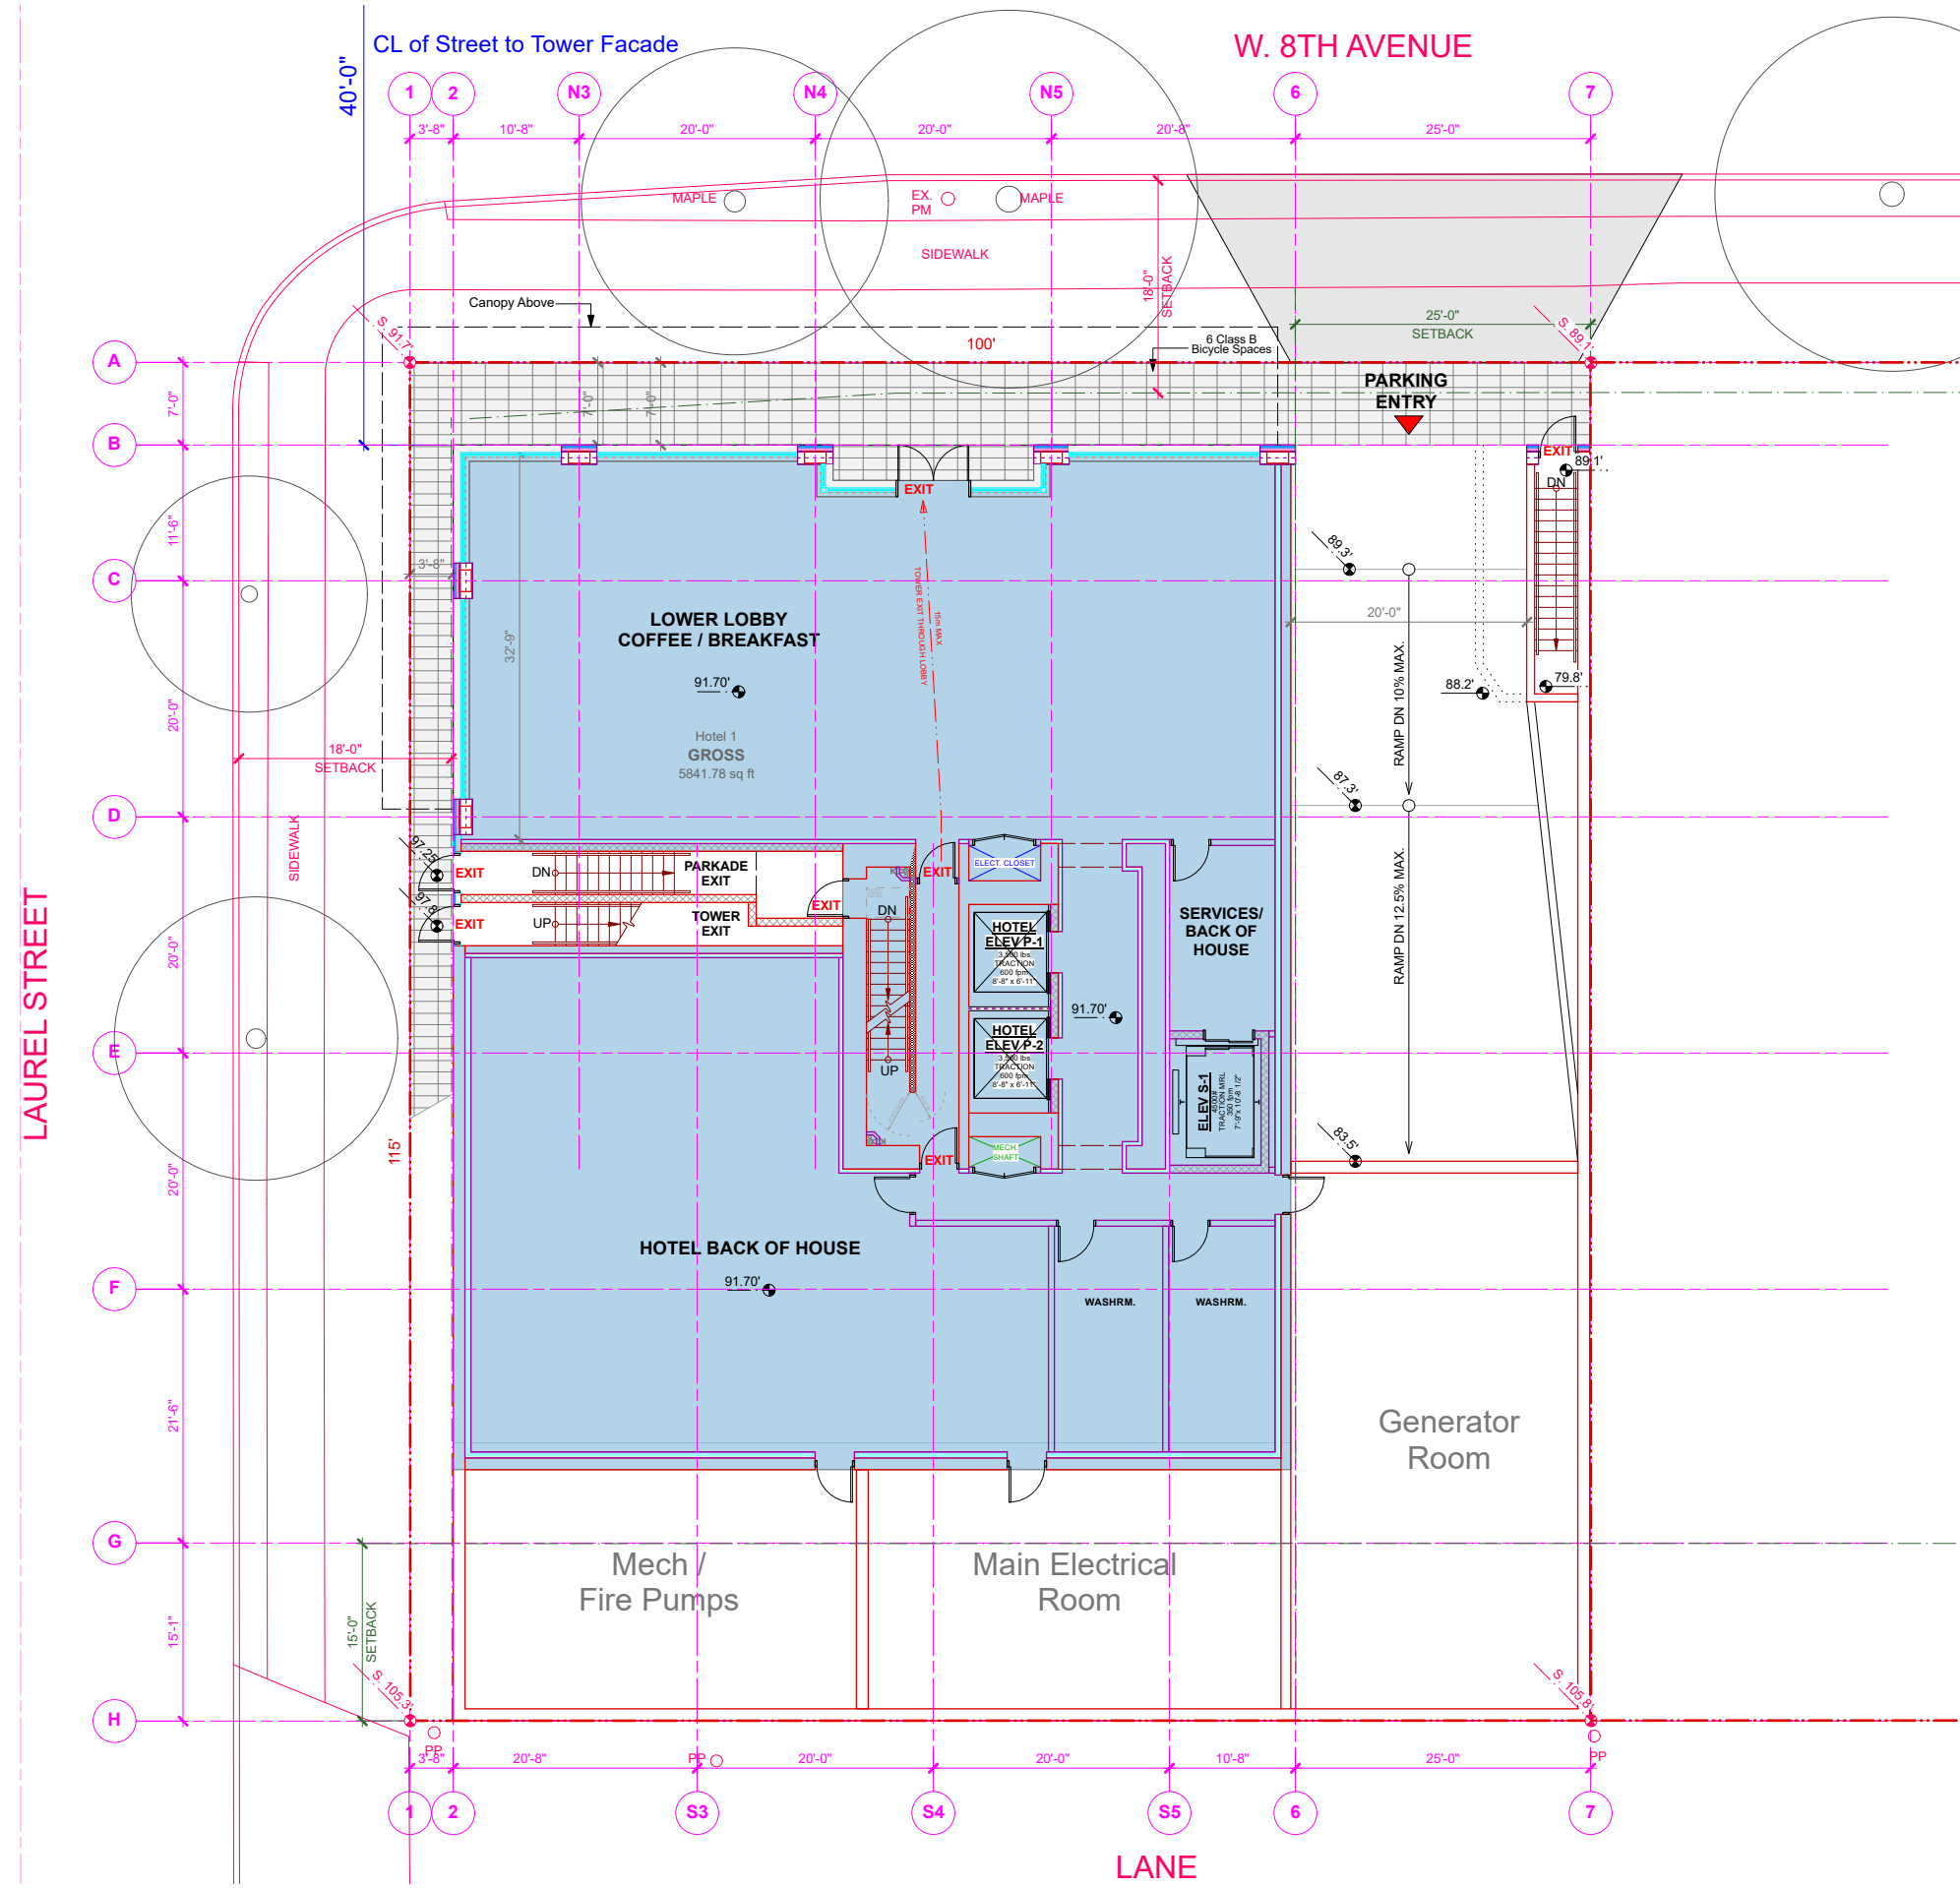


Area Summary - Level 1	
Gross Area	Hotel 1
Hotel 1	5841.8 sf
Total Gross Area	5,841.8 sf
Wall Exemption	0.0 sf
Total Wall Exemption	0.0 sf
Amenity Exemption	0.0 sf
Total Amenity Exemption	0.0 sf
Total Exemptions	0.0 sf
Net FSR Area	5,841.8 sf
Open Balcony Area	0.0 sf
Total Open Balcony Area	0.0 sf
Rooftop Area	0.0 sf
Total Rooftop Area	0.0 sf
Total Open Balcony/ Rooftop Area	0.0 sf

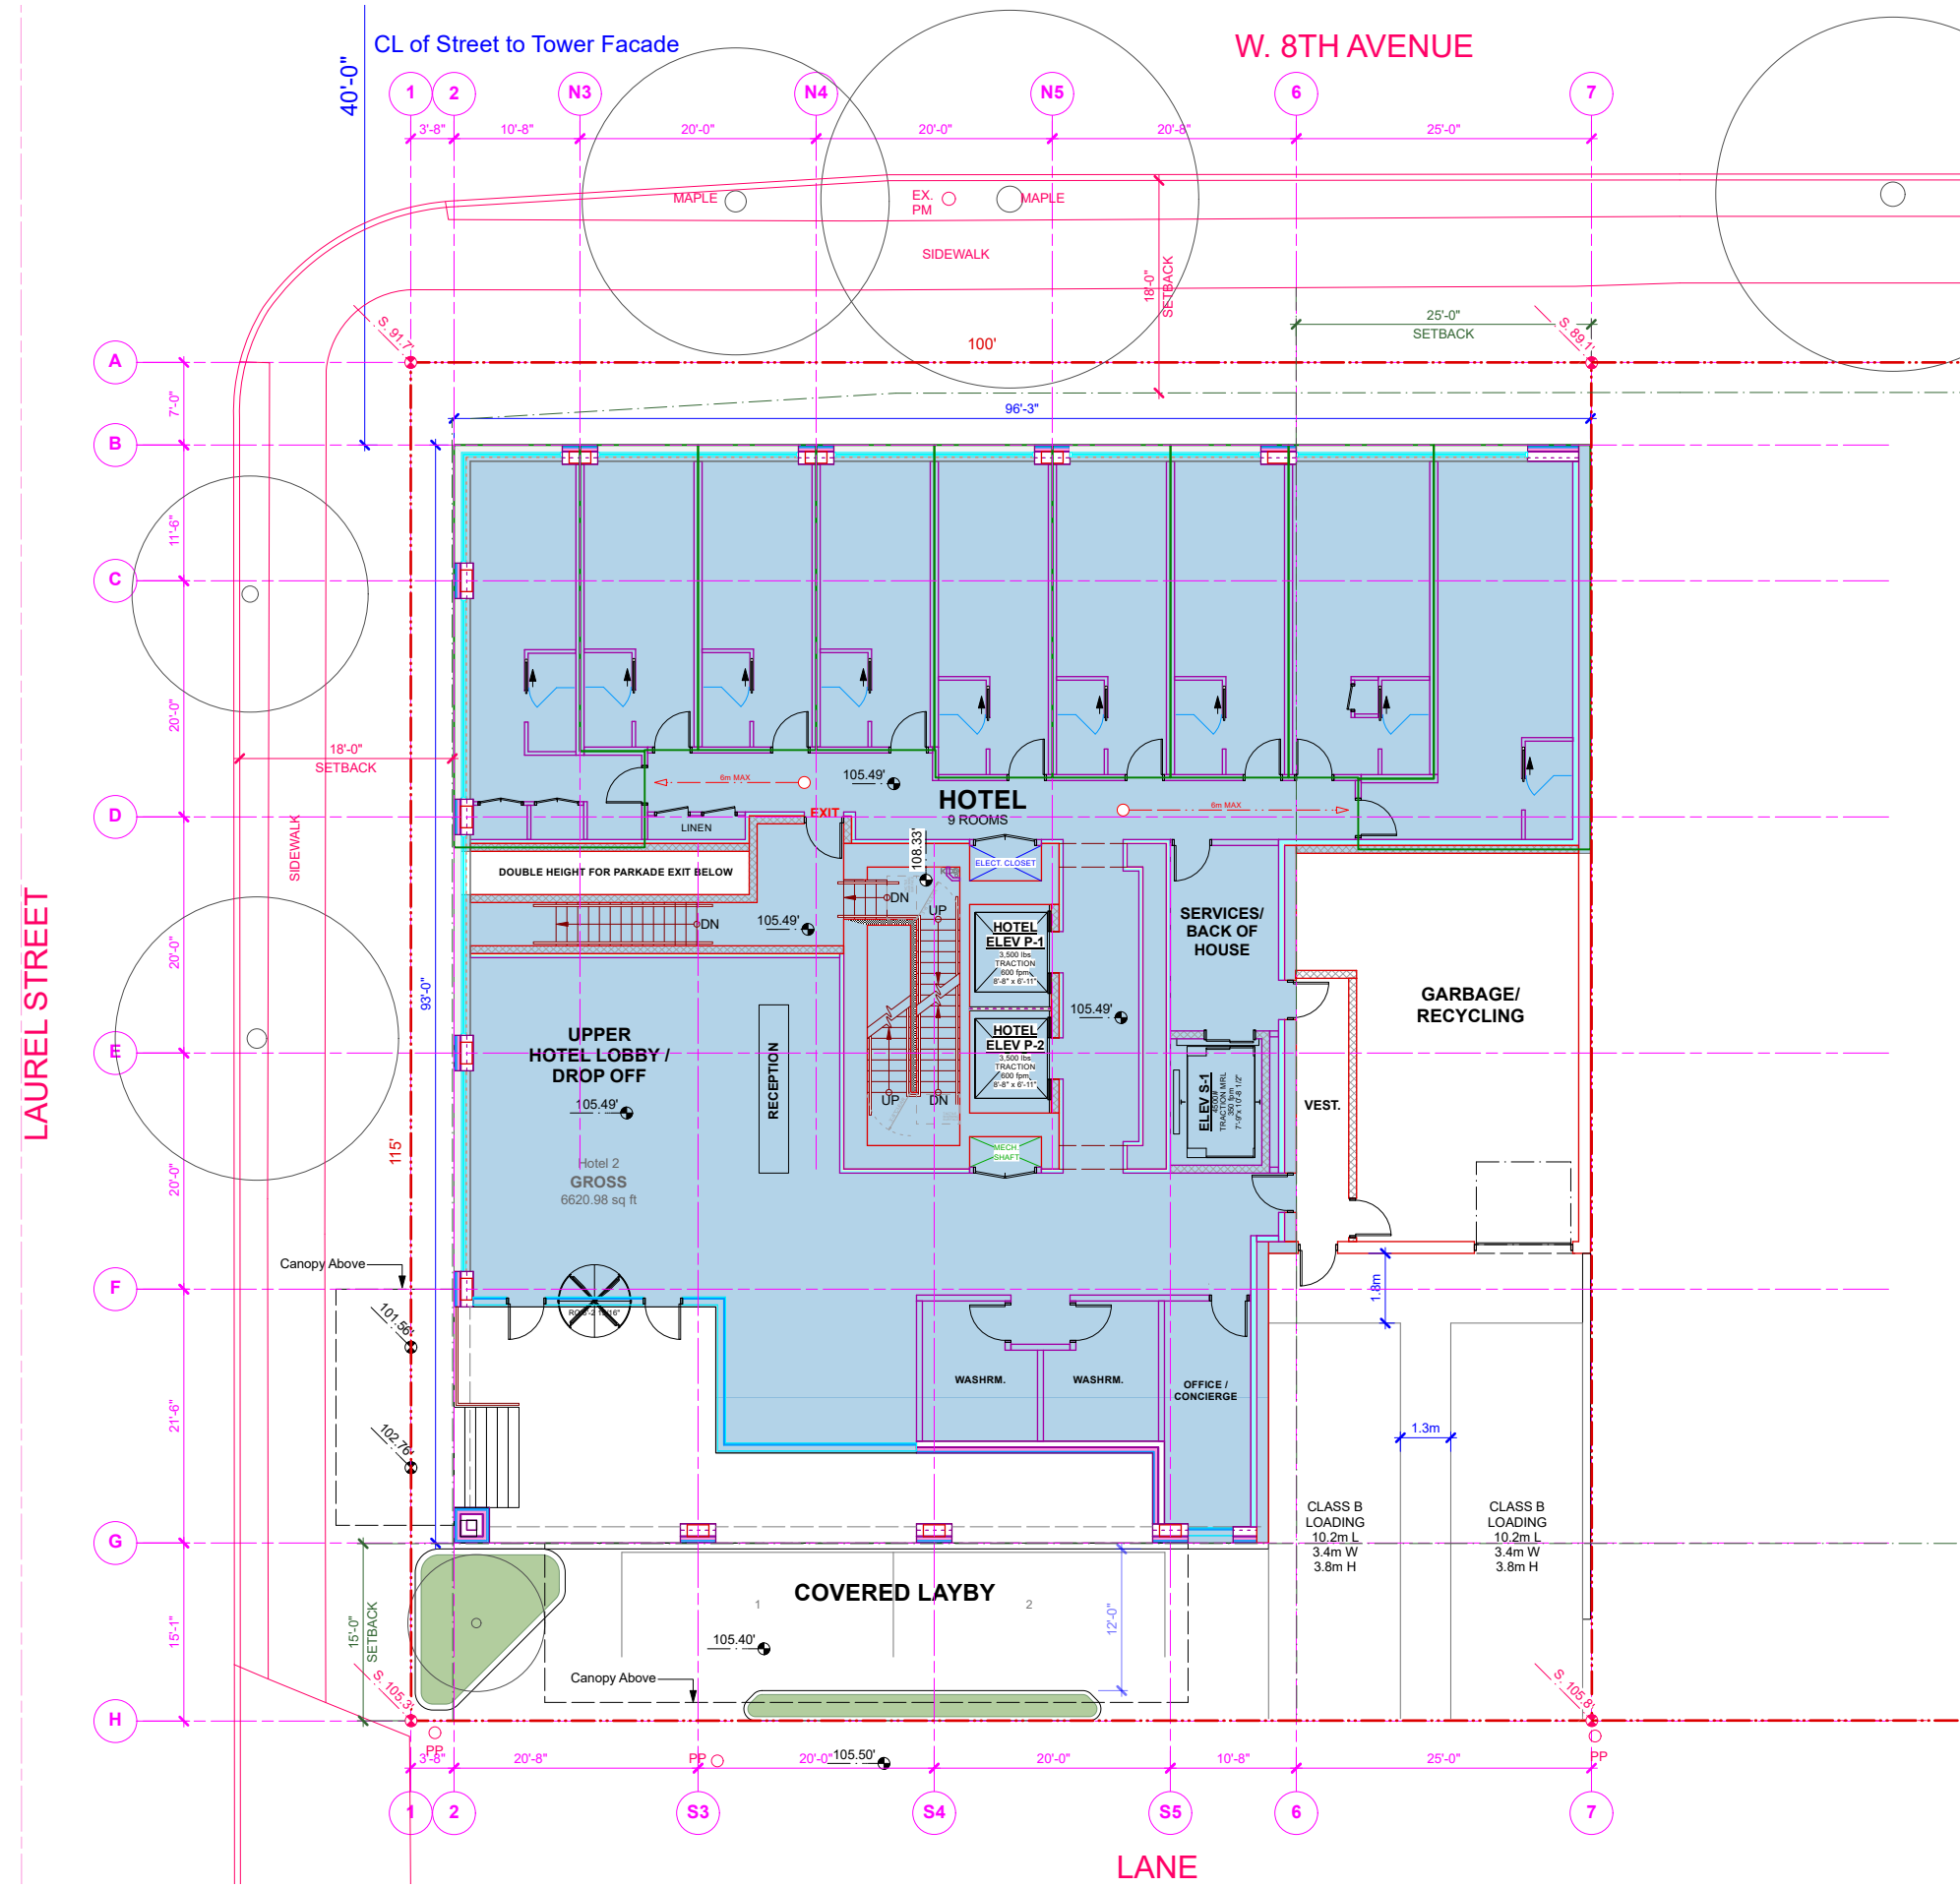

Area Summary - Level 2	
Gross Area	Hotel 2
Hotel 2	6621.0 sf
Total Gross Area	6,621.0 sf
Wall Exemption	0.0 sf
Total Wall Exemption	0.0 sf
Amenity Exemption	0.0 sf
Total Amenity Exemption	0.0 sf
Total Exemptions	0.0 sf
Net FSR Area	6,621.0 sf
Open Balcony Area	0.0 sf
Total Open Balcony Area	0.0 sf
Rooftop Area	0.0 sf
Total Rooftop Area	0.0 sf
Total Open Balcony/ Rooftop Area	0.0 sf


1 1st Floor Plan
Scale: 1/16" = 1'-0"

2 2nd Floor Plan
Scale: 1/16" = 1'-0"

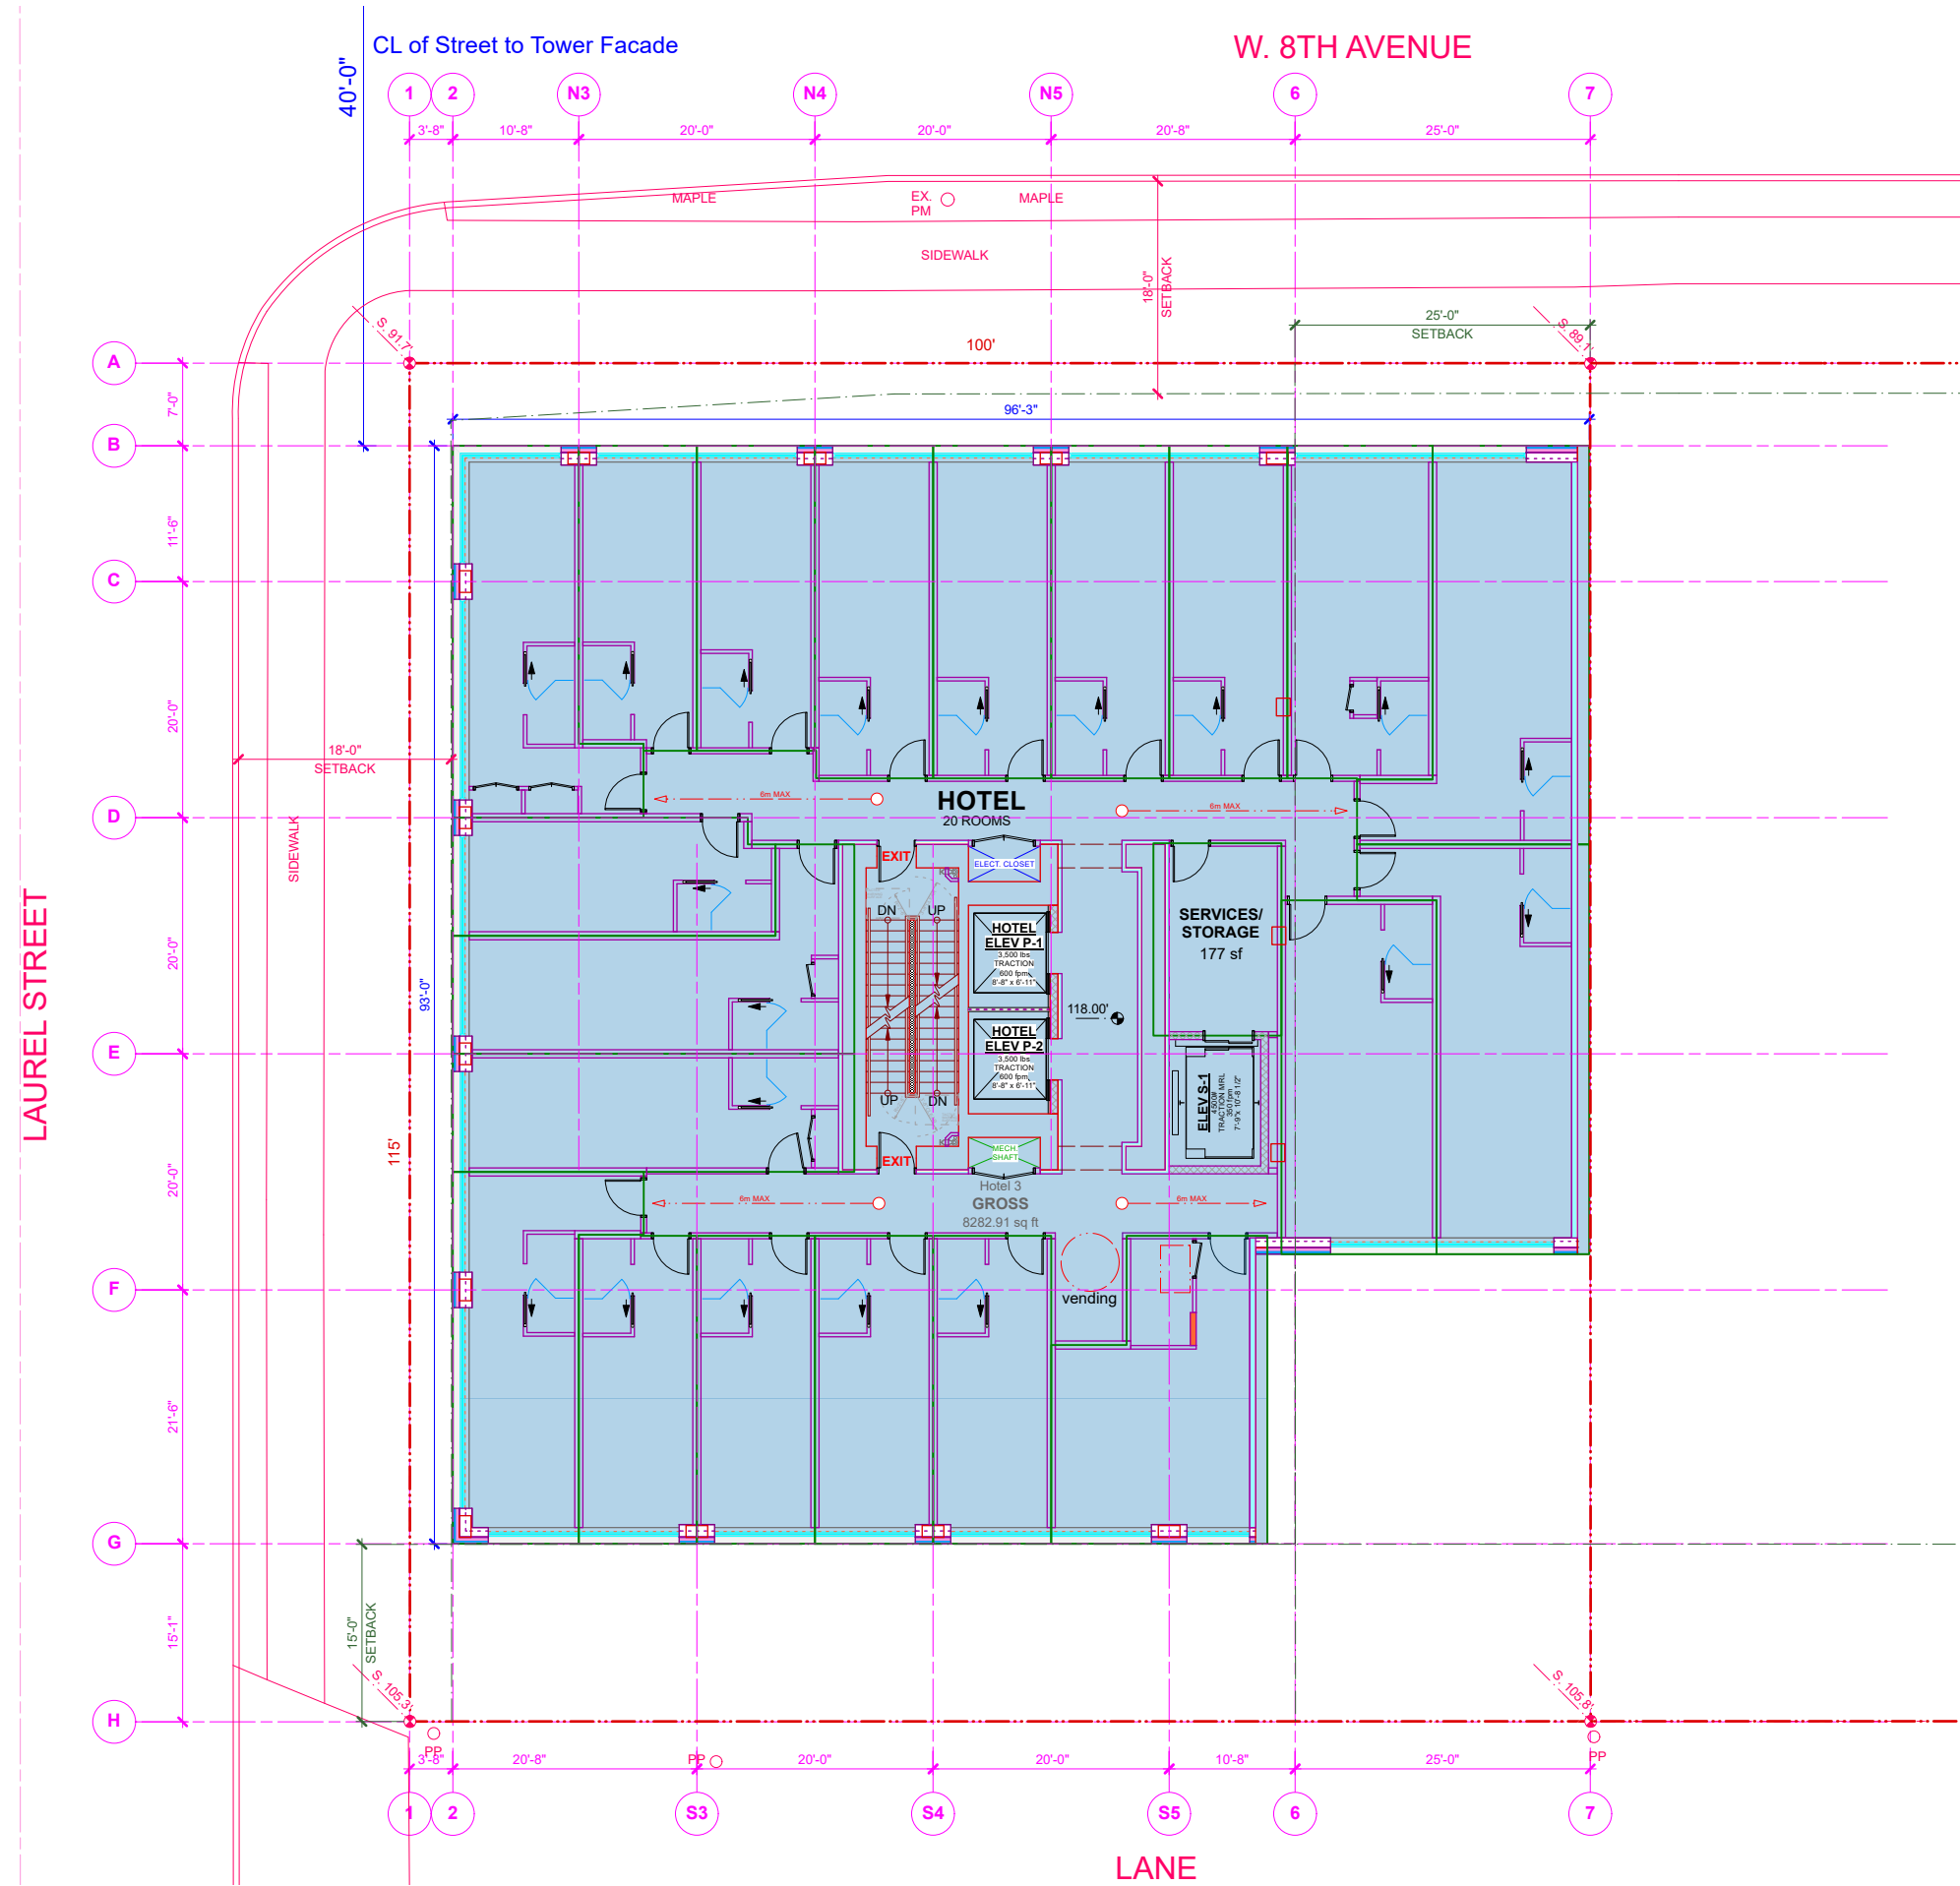

Area Summary - Level 3	
Gross Area	Hotel 3
Hotel 3	8282.9 sf
Total Gross Area	8,282.9 sf
Wall Exemption	0.0 sf
Total Wall Exemption	0.0 sf
Amenity Exemption	0.0 sf
Total Amenity Exemption	0.0 sf
Total Exemptions	0.0 sf
Net FSR Area	8,282.9 sf
Open Balcony Area	0.0 sf
Total Open Balcony Area	0.0 sf
Rooftop Area	0.0 sf
Total Rooftop Area	0.0 sf
Total Open Balcony/ Rooftop Area	0.0 sf

3 3rd Floor Plan
Scale: 1/16" = 1'-0"

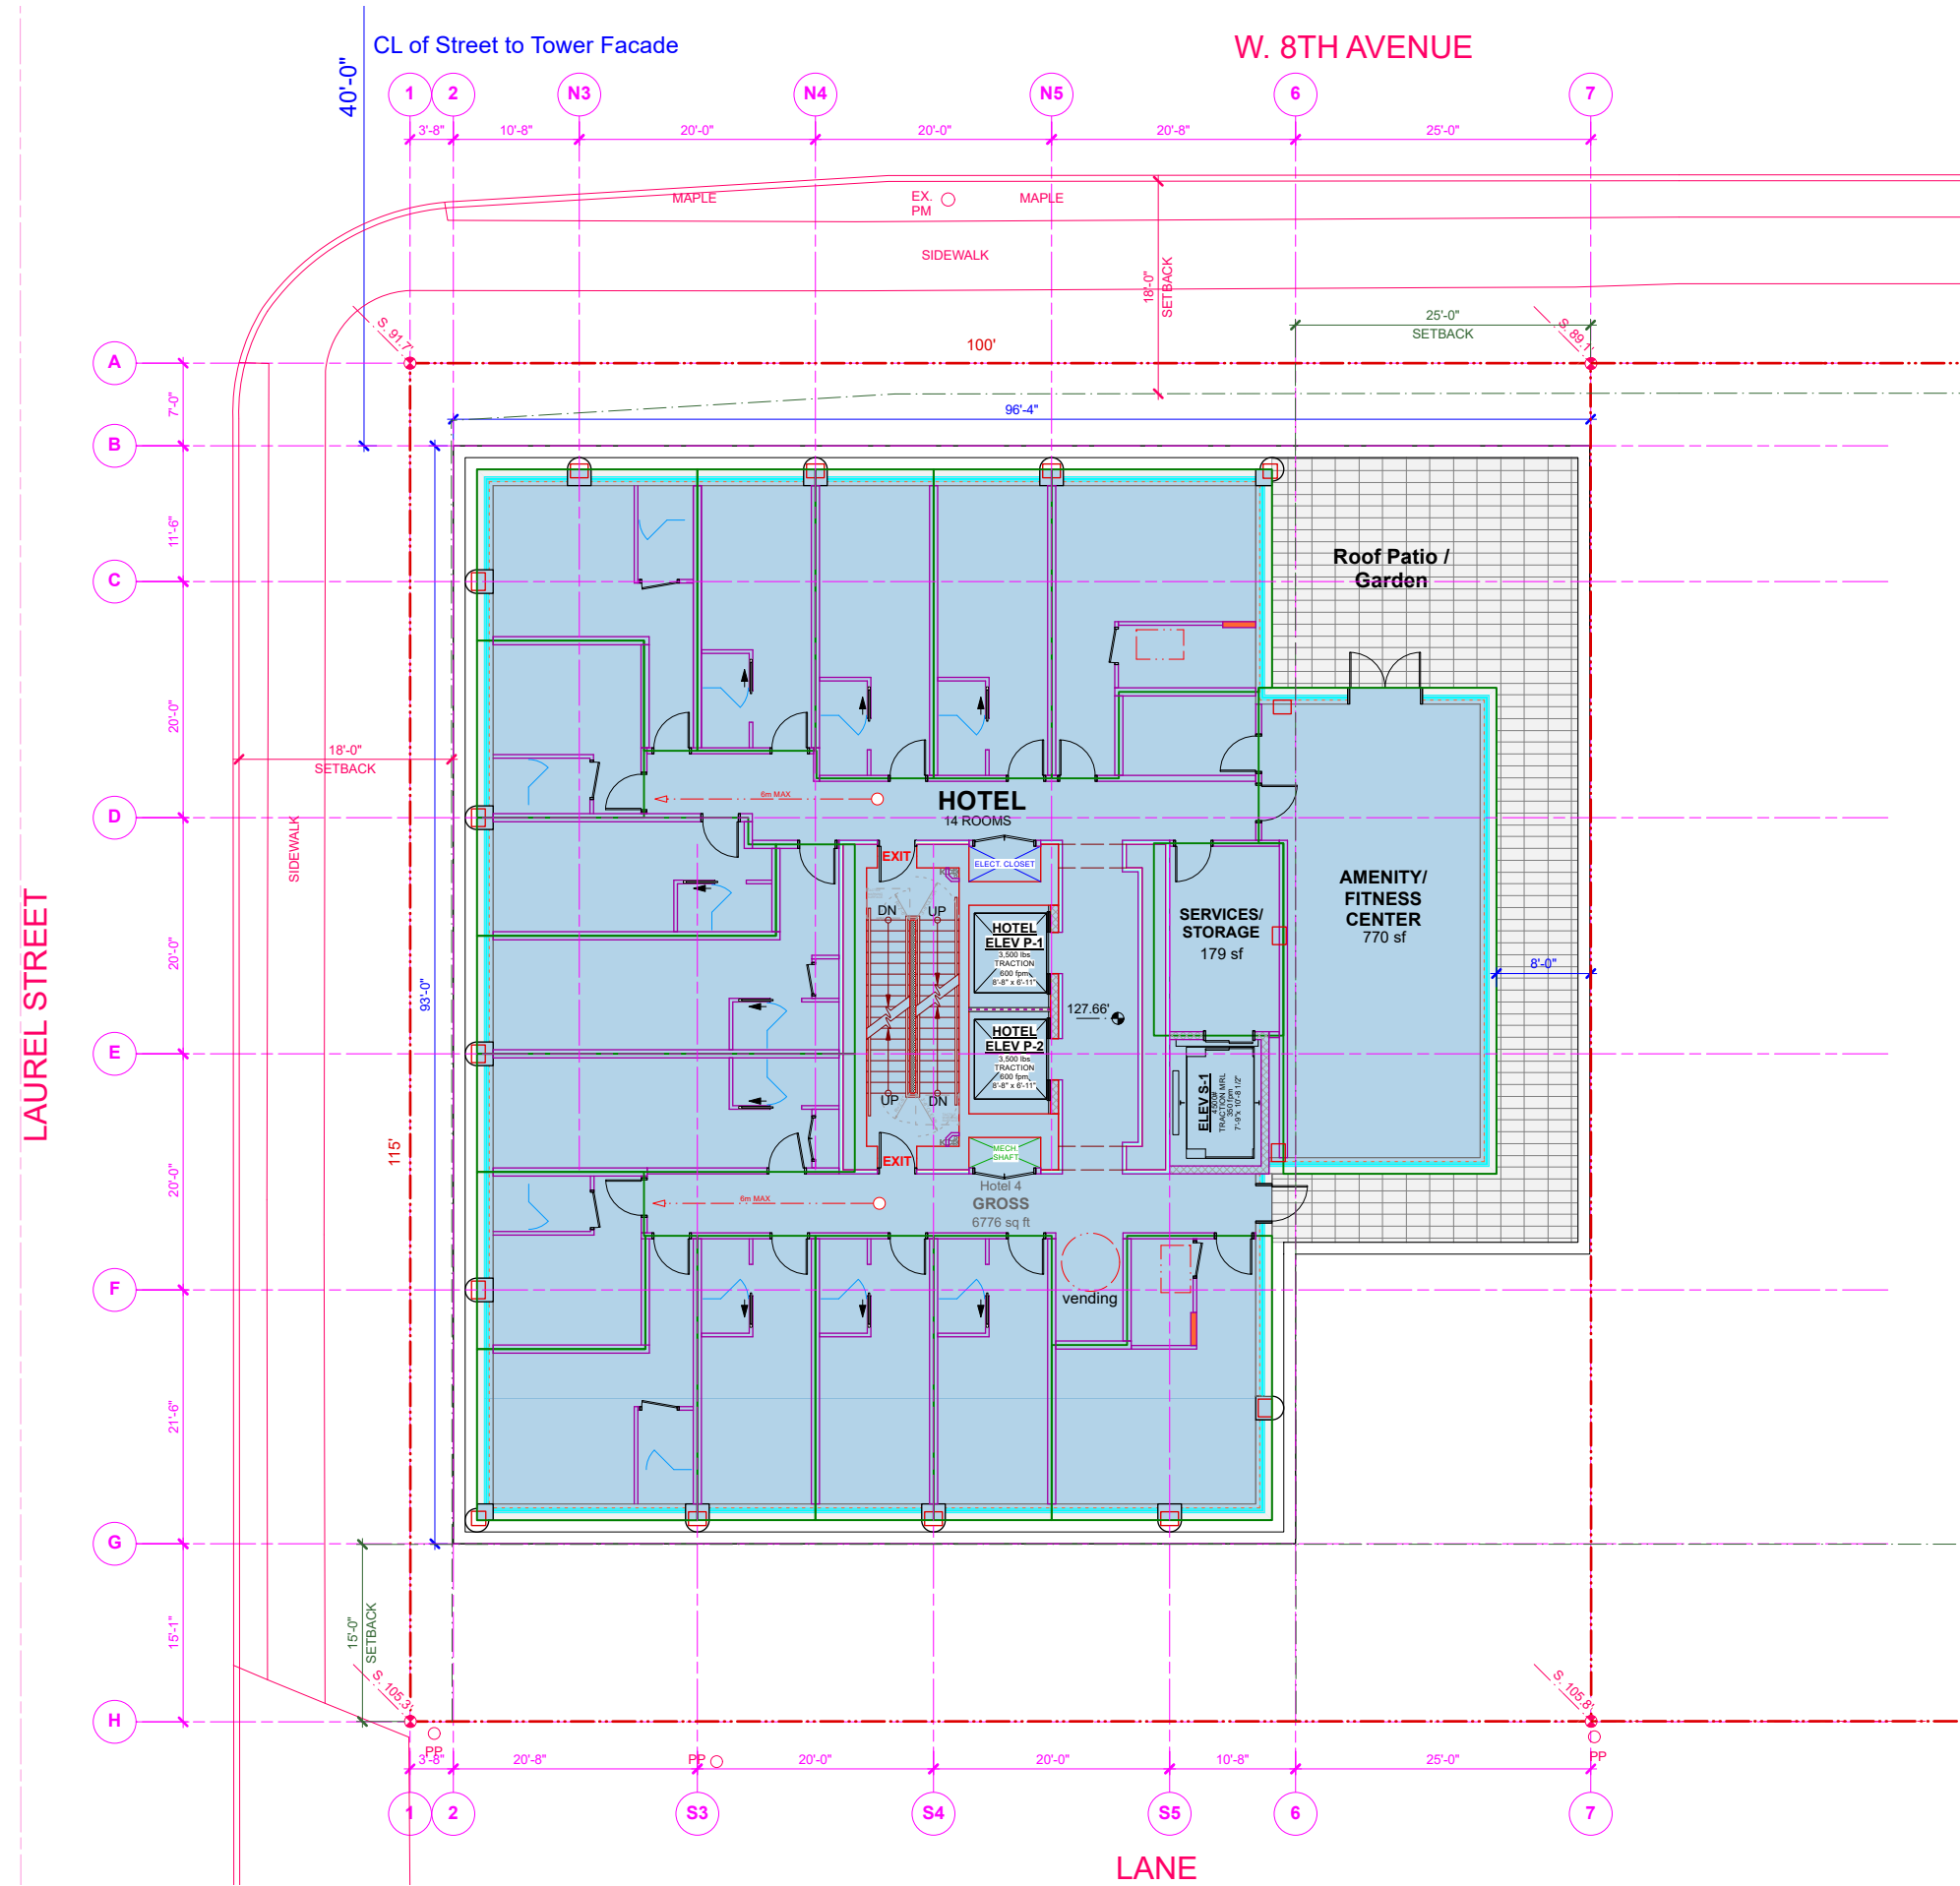

Area Summary - Level 4	
Gross Area	Hotel 4
Hotel 4	6776.0 sf
Total Gross Area	6,776.0 sf
Wall Exemption	0.0 sf
Total Wall Exemption	0.0 sf
Amenity Exemption	0.0 sf
Total Amenity Exemption	0.0 sf
Total Exemptions	0.0 sf
Net FSR Area	6,776.0 sf
Open Balcony Area	0.0 sf
Total Open Balcony Area	0.0 sf
Rooftop Area	0.0 sf
Total Rooftop Area	0.0 sf
Total Open Balcony/ Rooftop Area	0.0 sf

4 4th Floor Plan
Scale: 1/16" = 1'-0"

Area Summary - Level 5

Gross Area	
Hotel 5	6634.0 sf
Total Gross Area	6,634.0 sf
Wall Exemption	
Total Wall Exemption	0.0 sf
Amenity Exemption	
Total Amenity Exemption	0.0 sf
Total Exemptions	0.0 sf
Net FSR Area	6,634.0 sf
Open Balcony Area	
Total Open Balcony Area	0.0 sf
Roof Patio Area	
Total Roof Patio Area	0.0 sf
Total Open Balcony/ Roof Patio Area	0.0 sf

Area Summary - Level 7

Gross Area	
Hotel 7	6634.0 sf
Total Gross Area	6,634.0 sf
Wall Exemption	
Total Wall Exemption	0.0 sf
Amenity Exemption	
Total Amenity Exemption	0.0 sf
Total Exemptions	0.0 sf
Net FSR Area	6,634.0 sf
Open Balcony Area	
Total Open Balcony Area	0.0 sf
Roof Patio Area	
Total Roof Patio Area	0.0 sf
Total Open Balcony/ Roof Patio Area	0.0 sf

Area Summary - Level 6

Gross Area	
Hotel 6	6477.4 sf
Total Gross Area	6,477.4 sf
Wall Exemption	
Total Wall Exemption	0.0 sf
Amenity Exemption	
Total Amenity Exemption	0.0 sf
Total Exemptions	0.0 sf
Net FSR Area	6,477.4 sf
Open Balcony Area	
Open Balc	38.0 sf
Open Balc	38.0 sf
Open Balc	38.0 sf
Open Balc	38.0 sf
Total Open Balcony Area	152.0 sf
Roof Patio Area	
Total Roof Patio Area	0.0 sf
Total Open Balcony/ Roof Patio Area	152.0 sf

Area Summary - Level 8

Gross Area	
Hotel 8	6516.7 sf
Total Gross Area	6,516.7 sf
Wall Exemption	
Total Wall Exemption	0.0 sf
Amenity Exemption	
Total Amenity Exemption	0.0 sf
Total Exemptions	0.0 sf
Net FSR Area	6,516.7 sf
Open Balcony Area	
Open Balc	38.0 sf
Open Balc	38.0 sf
Open Balc	38.0 sf
Total Open Balcony Area	114.1 sf
Roof Patio Area	
Total Roof Patio Area	0.0 sf
Total Open Balcony/ Roof Patio Area	114.1 sf

1 5th Floor Plan
Scale: 1/16" = 1'-0"


2 6th Floor Plan
Scale: 1/16" = 1'-0"

3 7th Floor Plan
Scale: 1/16" = 1'-0"

4 8th Floor Plan
Scale: 1/16" = 1'-0"


ISSUE/REVISION

2023-04-21 Rezoning Enquiry
2025-06-30 Rezoning Application
2025-12-10 RZ App Rev. 16 Storey

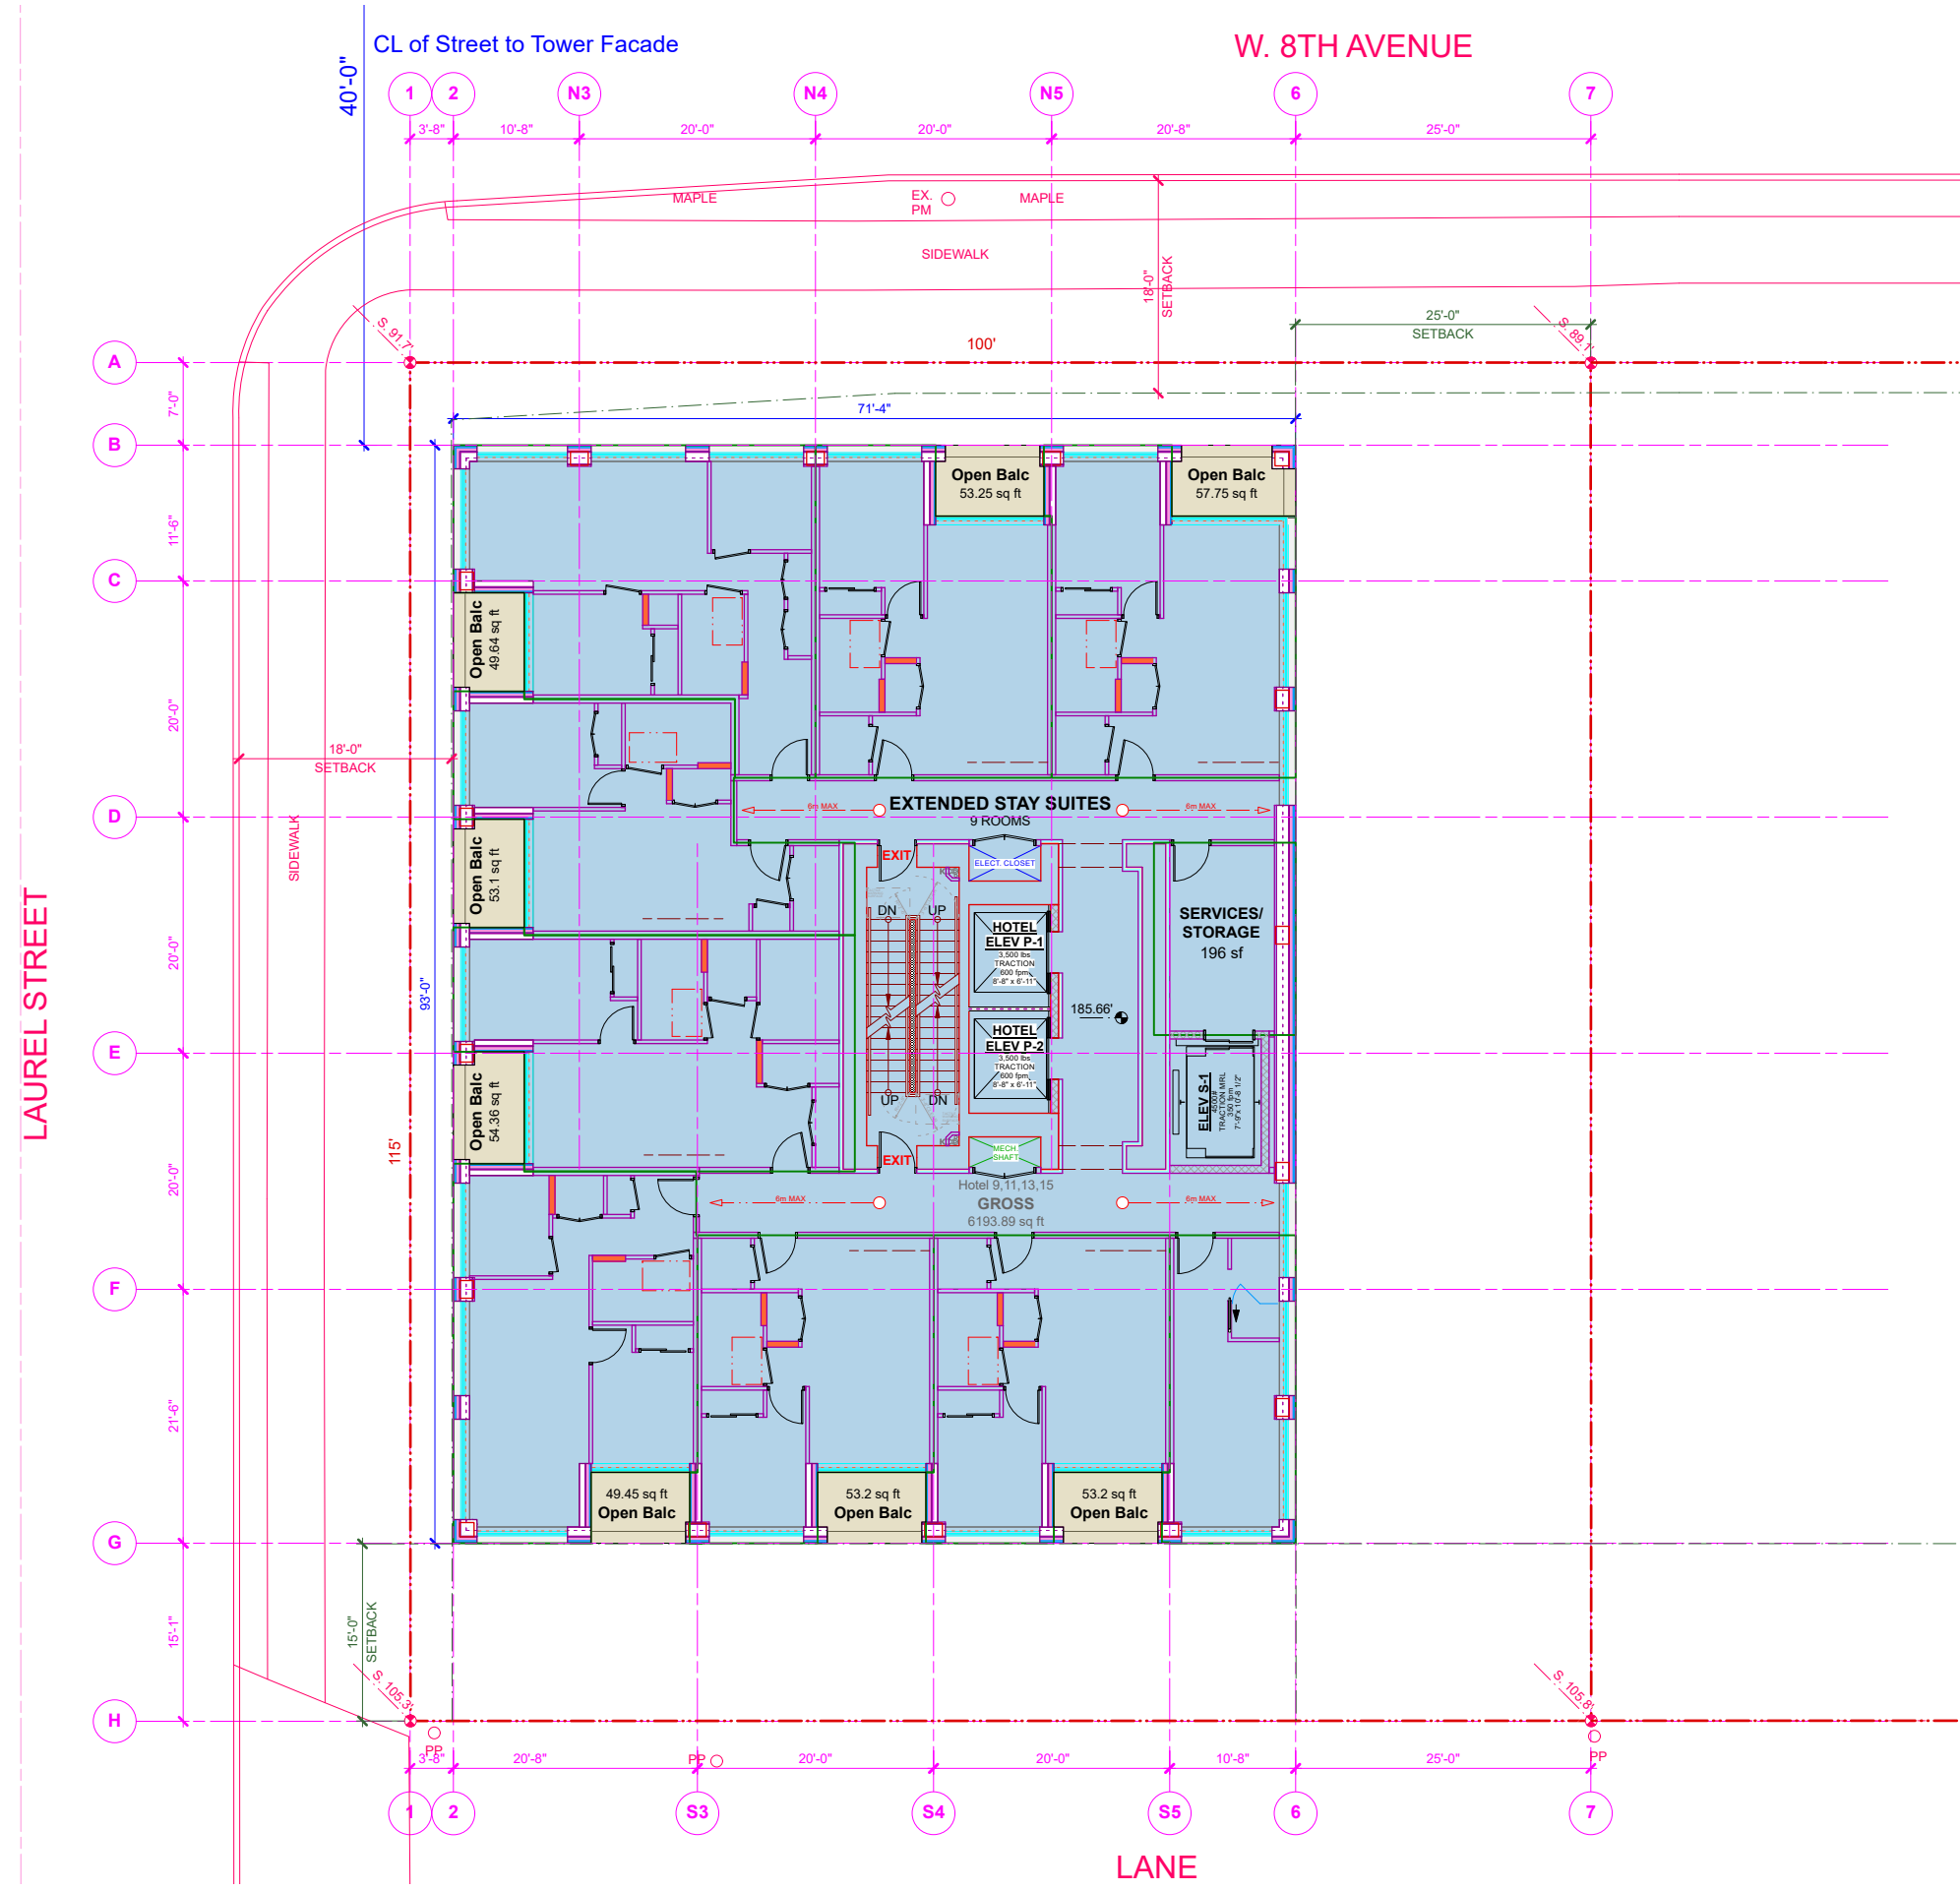

Area Summary - Level 9,11,13,15

Gross Area	Hotel 9,11,13,15	6193.9 sf
Total Gross Area		6,193.9 sf
Wall Exemption		0.0 sf
Total Wall Exemption		0.0 sf
Amenity Exemption		0.0 sf
Total Amenity Exemption		0.0 sf
Total Exemptions		0.0 sf
Net FSR Area		6,193.9 sf
Open Balcony Area		53.3 sf
Open Balc		54.4 sf
Open Balc		53.2 sf
Open Balc		53.2 sf
Open Balc		49.4 sf
Open Balc		53.1 sf
Open Balc		49.6 sf
Open Balc		57.9 sf
Total Open Balcony Area		424.0 sf
Roof Patio Area		0.0 sf
Total Roof Patio Area		0.0 sf
Total Open Balcony/ Roof Patio Area		424.0 sf

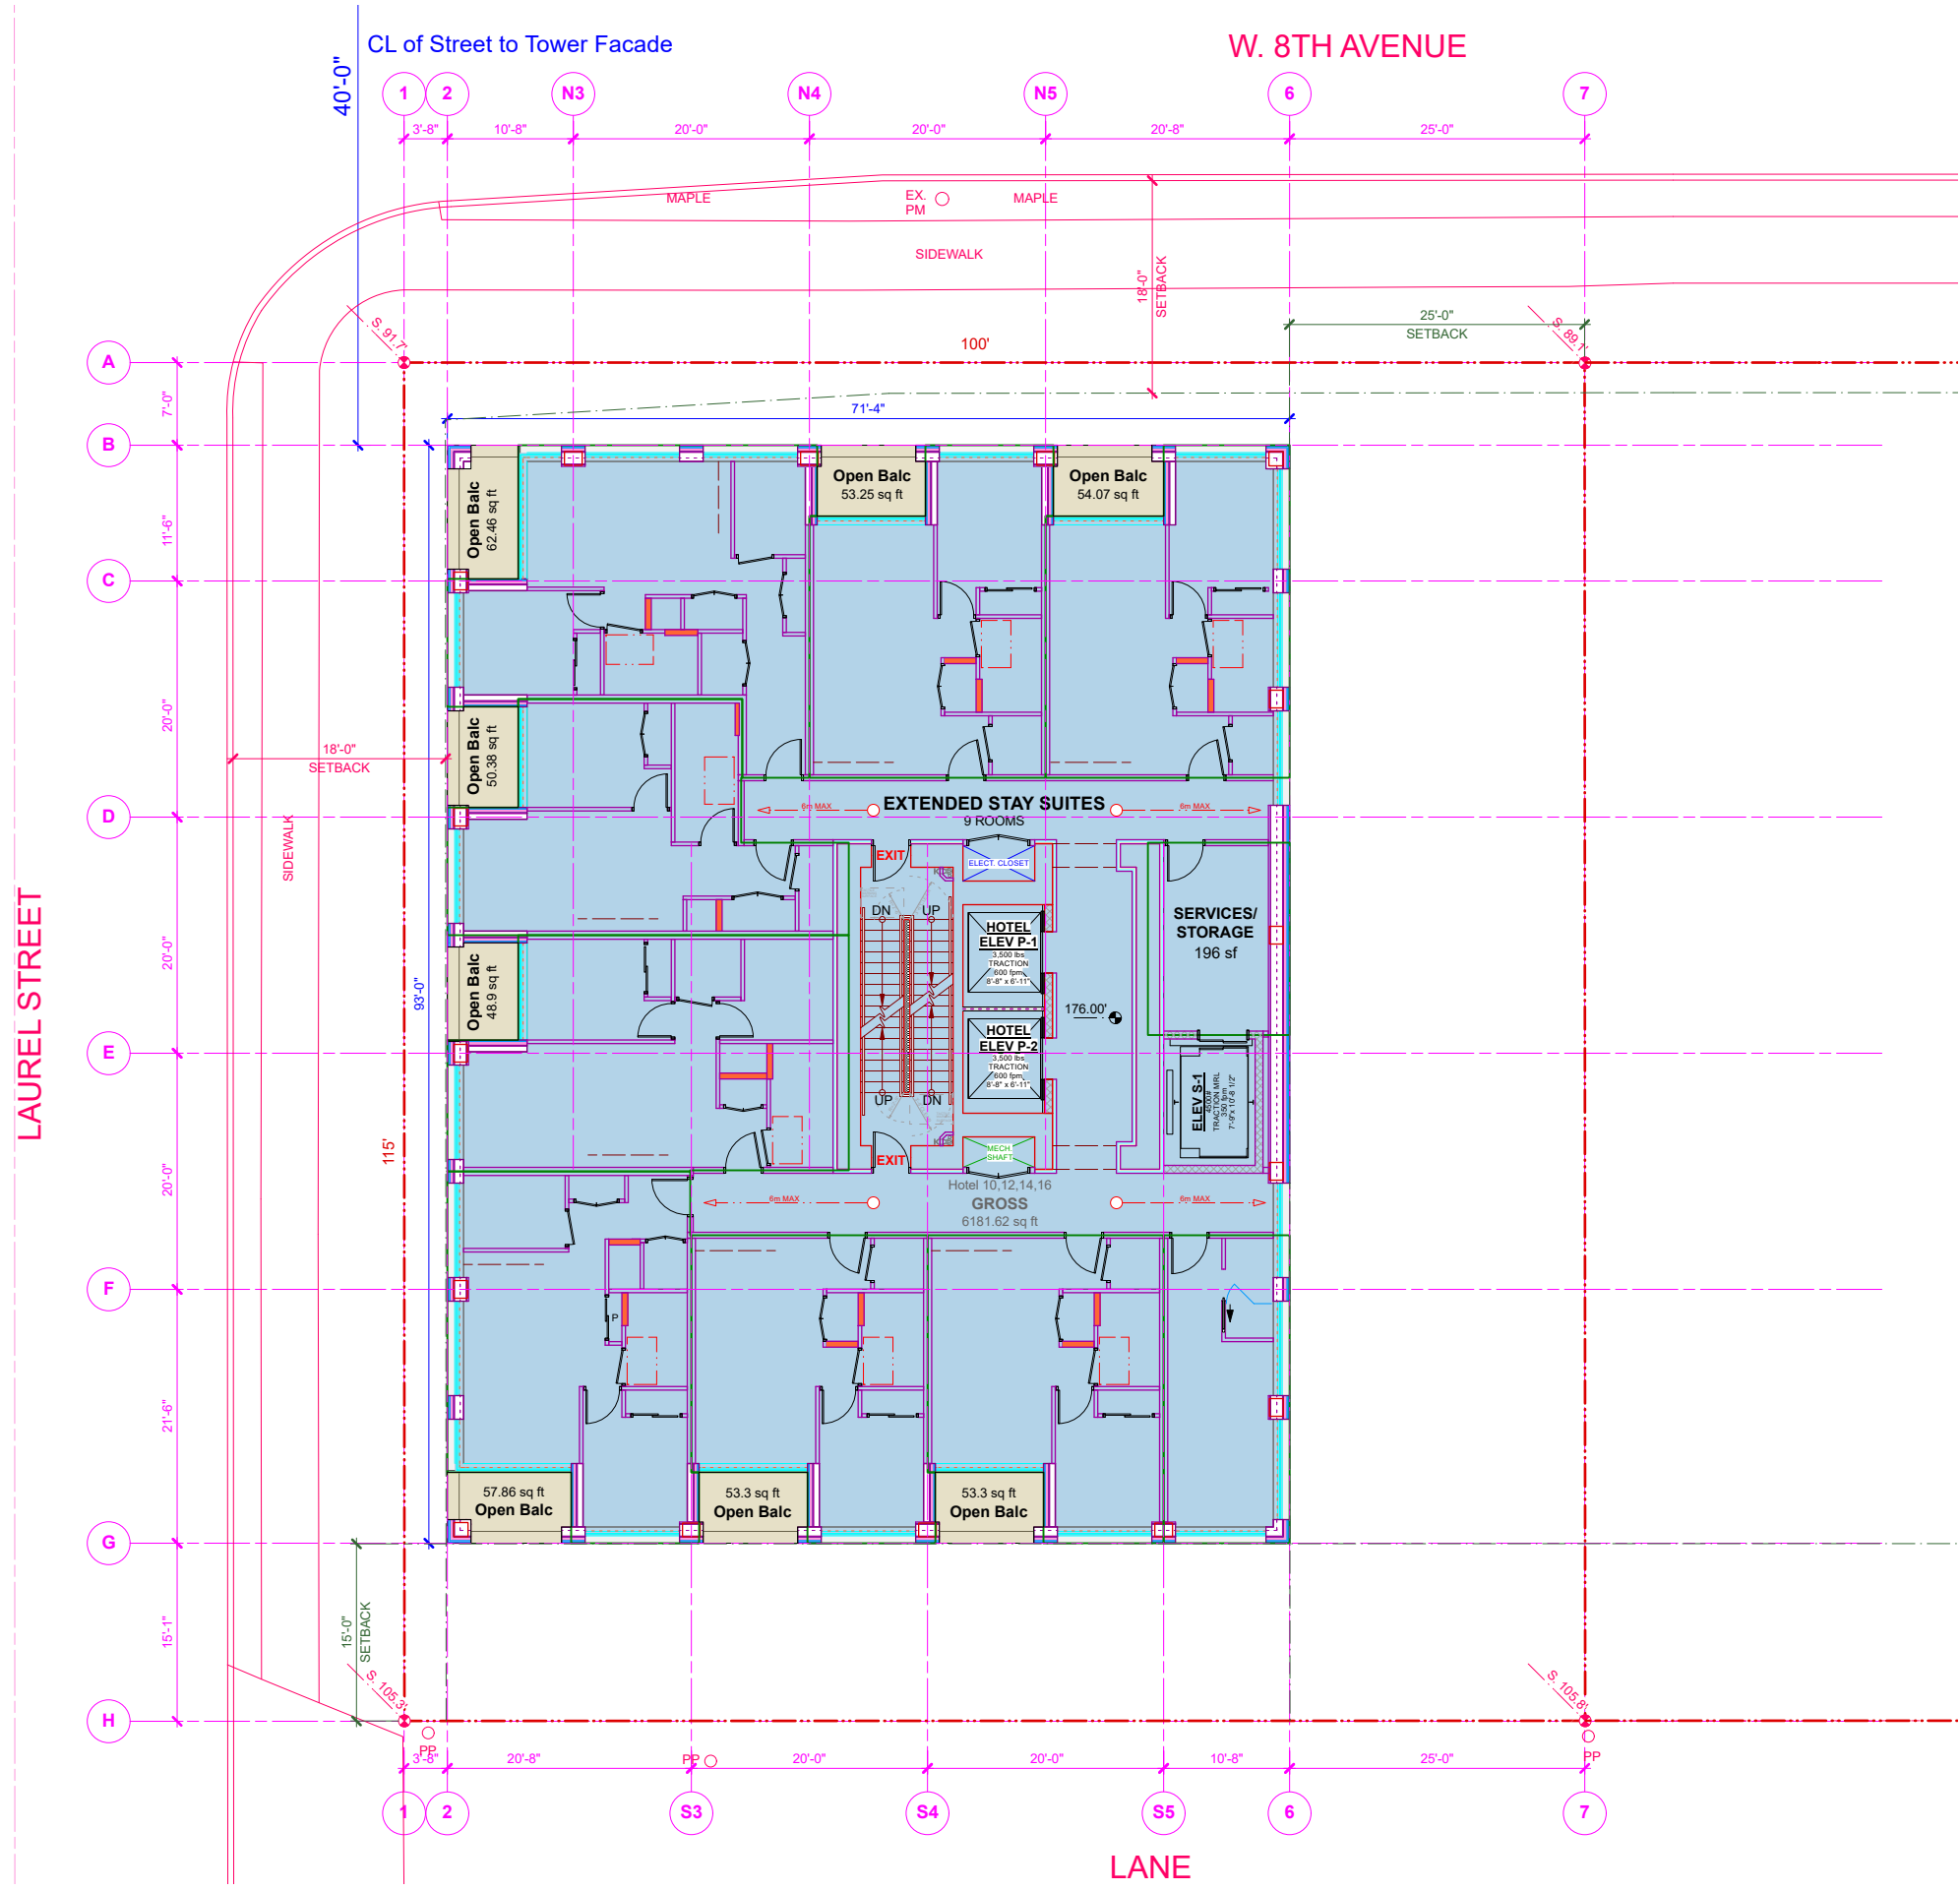

Area Summary - Level 10,12,14,16

Gross Area	Hotel 10,12,14,16	6181.6 sf
Total Gross Area		6,181.6 sf
Wall Exemption		0.0 sf
Total Wall Exemption		0.0 sf
Amenity Exemption		0.0 sf
Total Amenity Exemption		0.0 sf
Total Exemptions		0.0 sf
Net FSR Area		6,181.6 sf
Open Balcony Area		53.3 sf
Open Balc		48.9 sf
Open Balc		53.3 sf
Open Balc		54.1 sf
Open Balc		50.4 sf
Open Balc		53.3 sf
Open Balc		57.9 sf
Open Balc		62.5 sf
Total Open Balcony Area		433.5 sf
Roof Patio Area		0.0 sf
Total Roof Patio Area		0.0 sf
Total Open Balcony/ Roof Patio Area		433.5 sf

1 9th, 11th, 13th & 15th Floor Plans
Scale: 1/16" = 1'-0"

2 10th, 12th, 14th & 16th Floor Plans
Scale: 1/16" = 1'-0"