

VANCOUVER

3215 MACDONALD STREET

HOTEL DEVELOPMENT

REZONING AMENDMENT
DECEMBER 18, 2025



STATISTICS:
HOTEL DEVELOPMENT

CIVIC ADDRESS:	3215 MACDONALD STREET		
LEGAL DESCRIPTION:	LOT G BLOCK 5 DISTRICT LOT 139 GROUP 1 NWD PLAN 11218		
CURRENT ZONING:	CD-1		
PROPOSED ZONING:	CD-1		
TOTAL SITE AREA:	700.6	SQ.M.	(7,540.9 SQ.FT.)
SITE AREA AFTER DEDICATION:	700.6	SQ.M.	(7,540.9 SQ.FT.)

BUILDING HEIGHT	
ALLOWED UNDER CD-1:	
PROPOSED:	6 STOREYS

FRONT YARD SETBACK (NORTH) SEE PLANS
ALLOWED UNDER CD-1:

REAR YARD SETBACK (SOUTH) SEE PLANS
ALLOWED UNDER CD-1:

SIDE YARD SETBACK (WEST) SEE PLANS
ALLOWED UNDER CD-1:

SIDE YARD SETBACK (EAST) SEE PLANS
ALLOWED UNDER CD-1:

DENSITY			
MAX. ALLOWED UNDER CD-1:	F.S.R. 3.70		(27,901.3 SQ.FT.)
PROPOSED:	F.S.R. 3.70		(27,873.7 SQ.FT.)
TOTAL :	2,589.5	SQ.M.	(27,873.7 SQ.FT.)

PROPOSED FLOOR AREA:		EXCLUDED	
P1 FLOOR (HOTEL):	0.0	SQ.M.	(0.0 SQ.FT.) + 2029 SQ.FT. EXCLUDED
1ST FLOOR (HOTEL):	395.9	SQ.M.	(4,262.0 SQ.FT.)
2ND FLOOR (HOTEL):	438.7	SQ.M.	(4,722.3 SQ.FT.) + 29.0 SQ.FT. EXCLUDED
3RD FLOOR (HOTEL):	438.7	SQ.M.	(4,722.3 SQ.FT.) + 29.0 SQ.FT. EXCLUDED
4TH FLOOR (HOTEL):	438.7	SQ.M.	(4,722.3 SQ.FT.) + 29.0 SQ.FT. EXCLUDED
5TH FLOOR (HOTEL):	438.7	SQ.M.	(4,722.3 SQ.FT.) + 29.0 SQ.FT. EXCLUDED
6TH FLOOR (HOTEL):	438.7	SQ.M.	(4,722.3 SQ.FT.) + 29.0 SQ.FT. EXCLUDED
ROOF TOP :	0.0	SQ.M.	(0.0 SQ.FT.) + 762.3 SQ.FT. EXCLUDED

TOTAL :	3,201.6	SQ.M.	(34,461.7 SQ.FT.) + 2936.3 SQ.FT.
---------	---------	-------	-----------------------------------

HOTEL UNIT BREAKDOWN:		
15 STUDIO UNITS	38 % OF TOTAL	
15 ONE BEDROOM UNITS	38 % OF TOTAL	
10 TWO BEDROOM UNITS	25 % OF TOTAL	
40 UNITS TOTAL		

VEHICLE PARKING:

HOTEL PARKING :		PROVIDED
STANDARD SPACES:		7 SPACES
SMALL SPACES:		6 SPACES
ACCESSIBLE SPACES:		2 SPACES
TOTAL PARKING:		15 SPACES
HOTEL LOADING:		
CLASS A LOADING:		2 SPACES
TOTAL LOADING SPACES:		3 SPACES

NO --DATE --ISSUE --

Copyright. All rights reserved.
Reproduction in whole or in part is prohibited.
This drawing as an instrument of service is the property of
the architect and may not be used in any way without the
written permission of this office,

YAMAMOTO
ARCHITECTURE

202 - 33 East 8th Avenue
Vancouver, BC V5T 1R5
T - 604 731 1127 F - 604 731 1327


PROJECT --
DRAFT
-
MACDONALD
-
3215 MACDONALD STREET
VANCOUVER, BC
2025-12-18



DRAWING TITLE --
STATISTICS

SCALE -- NTS
DATE -- NOV 14, 2025
DRAWN --
CHECKED -- TY

SHEET NO. --
A001
PROJ NO -- 2515

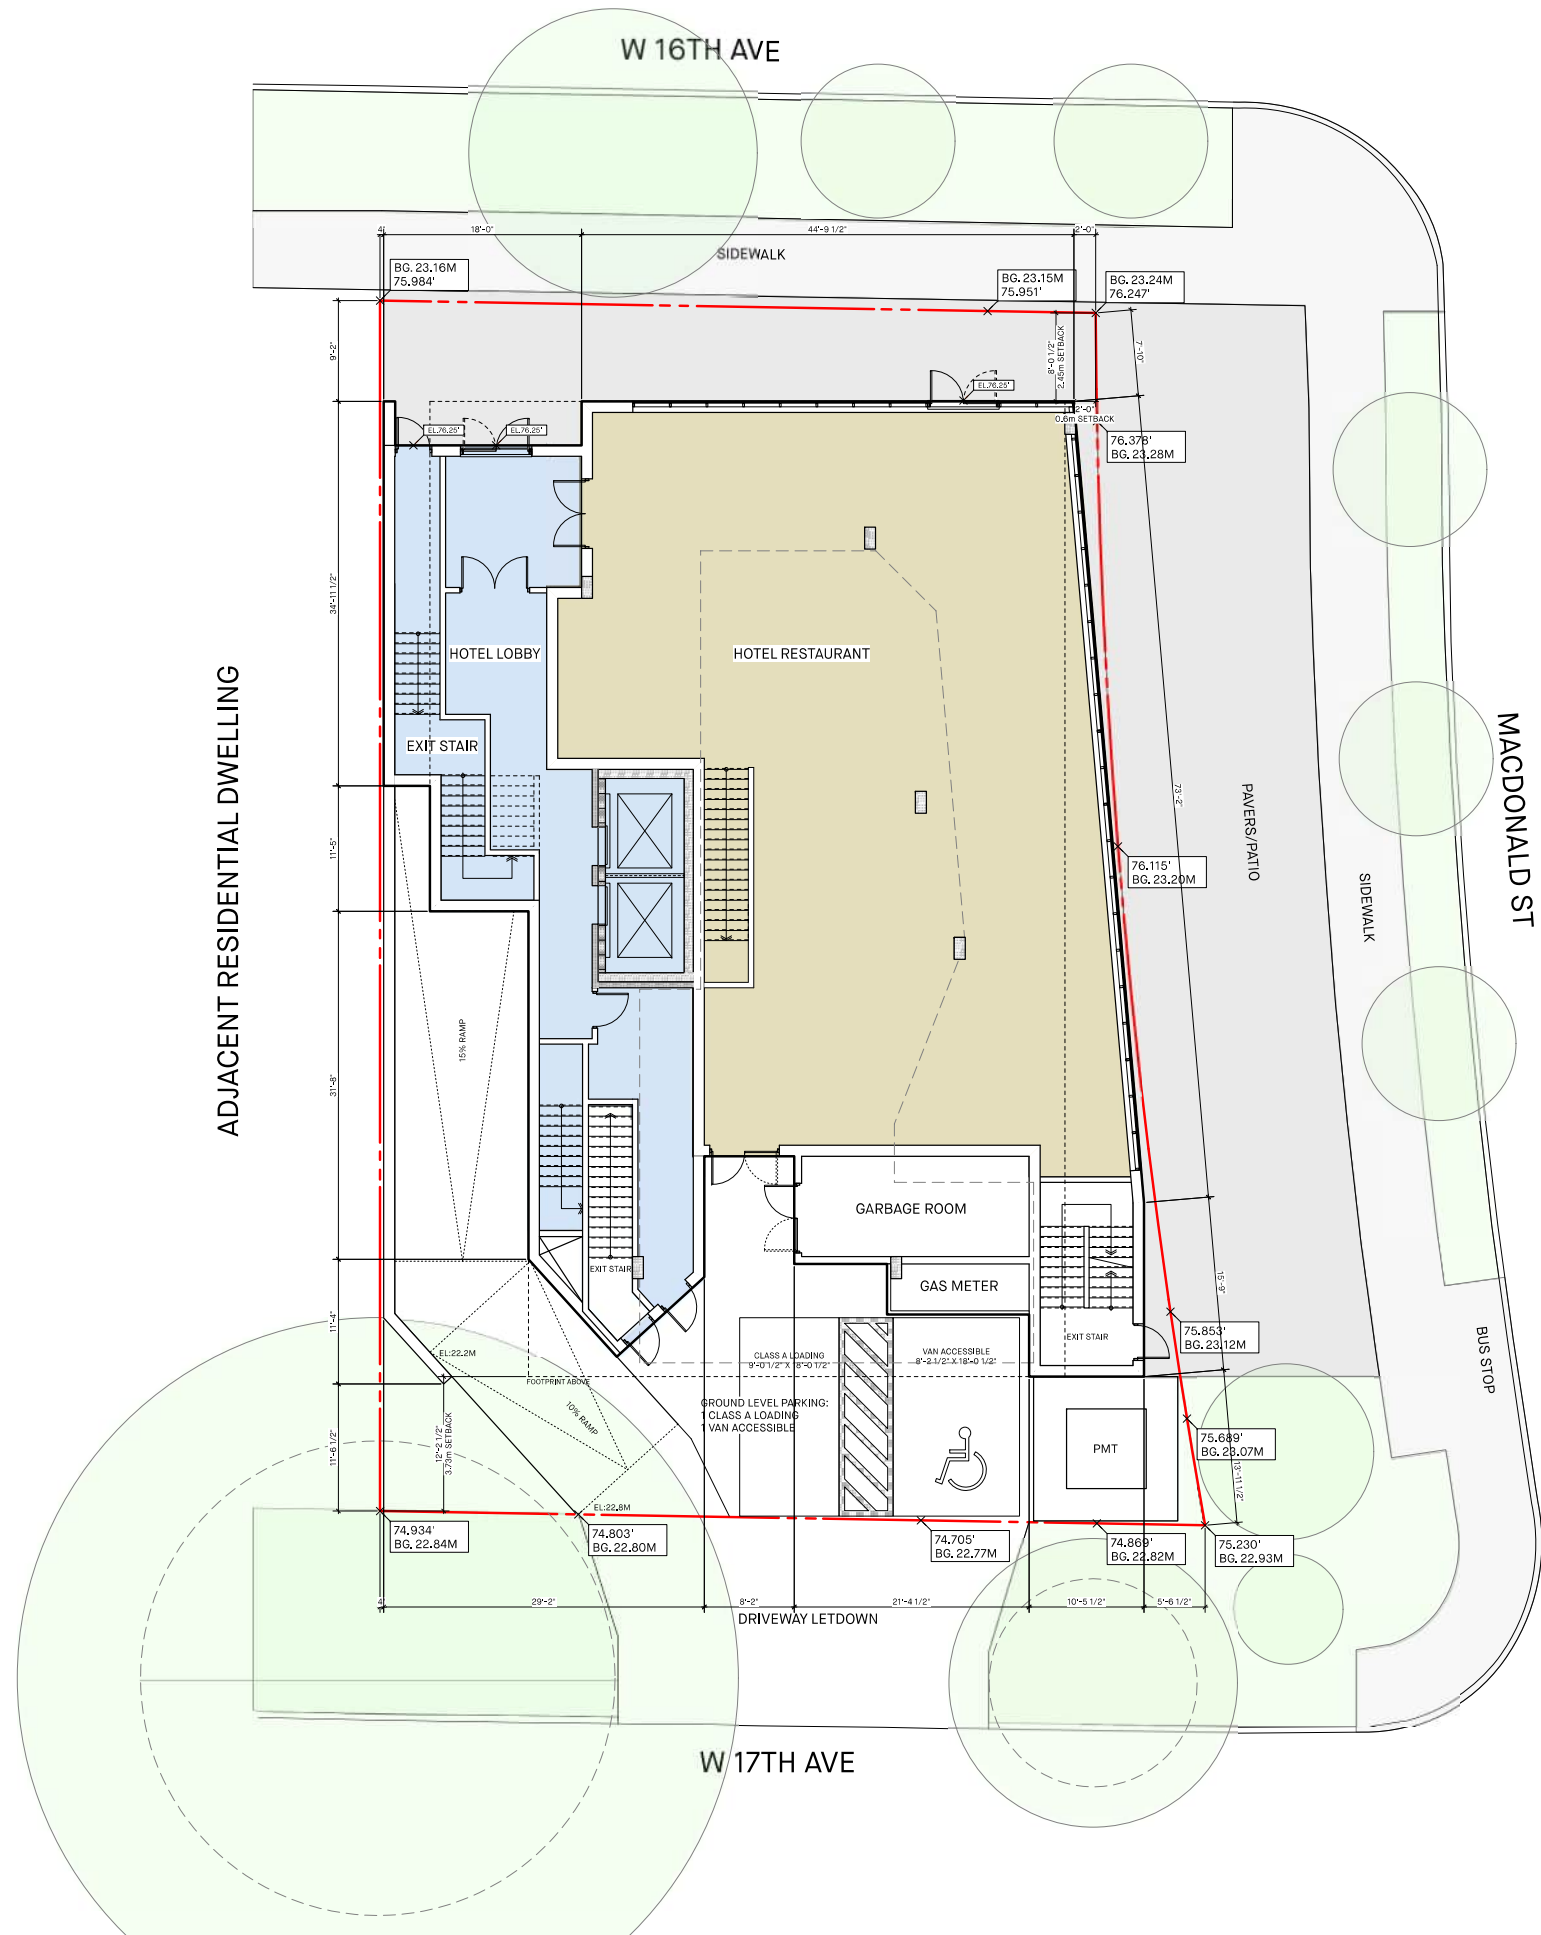


SITE PLAN
SCALE: 1/8" = 1'-0"

NO	DATE	ISSUE
Copyright. All rights reserved. Reproduction in whole or in part is prohibited. This drawing as an instrument of service is the property of the architect and may not be used in any way without the written permission of this office.		
YAMAMOTO ARCHITECTURE 202 - 33 East 8th Avenue Vancouver, BC V5T 1R5 T - 604 731 1127 F - 604 731 1327		
PROJECT - DRAFT MACDONALD 3215 MACDONALD STREET VANCOUVER, BC 2025-12-18		
DRAWING TITLE - SITE PLAN		
SCALE - 1/8" = 1'-0"	SHEET NO. - A002	
DATE - NOV 14, 2025		
DRAWN -		
CHECKED - TY	PROJ NO - 2515	


WEST 16TH STREET

(BUSY ROAD, DID NOT MEASURE ELEVATIONS)

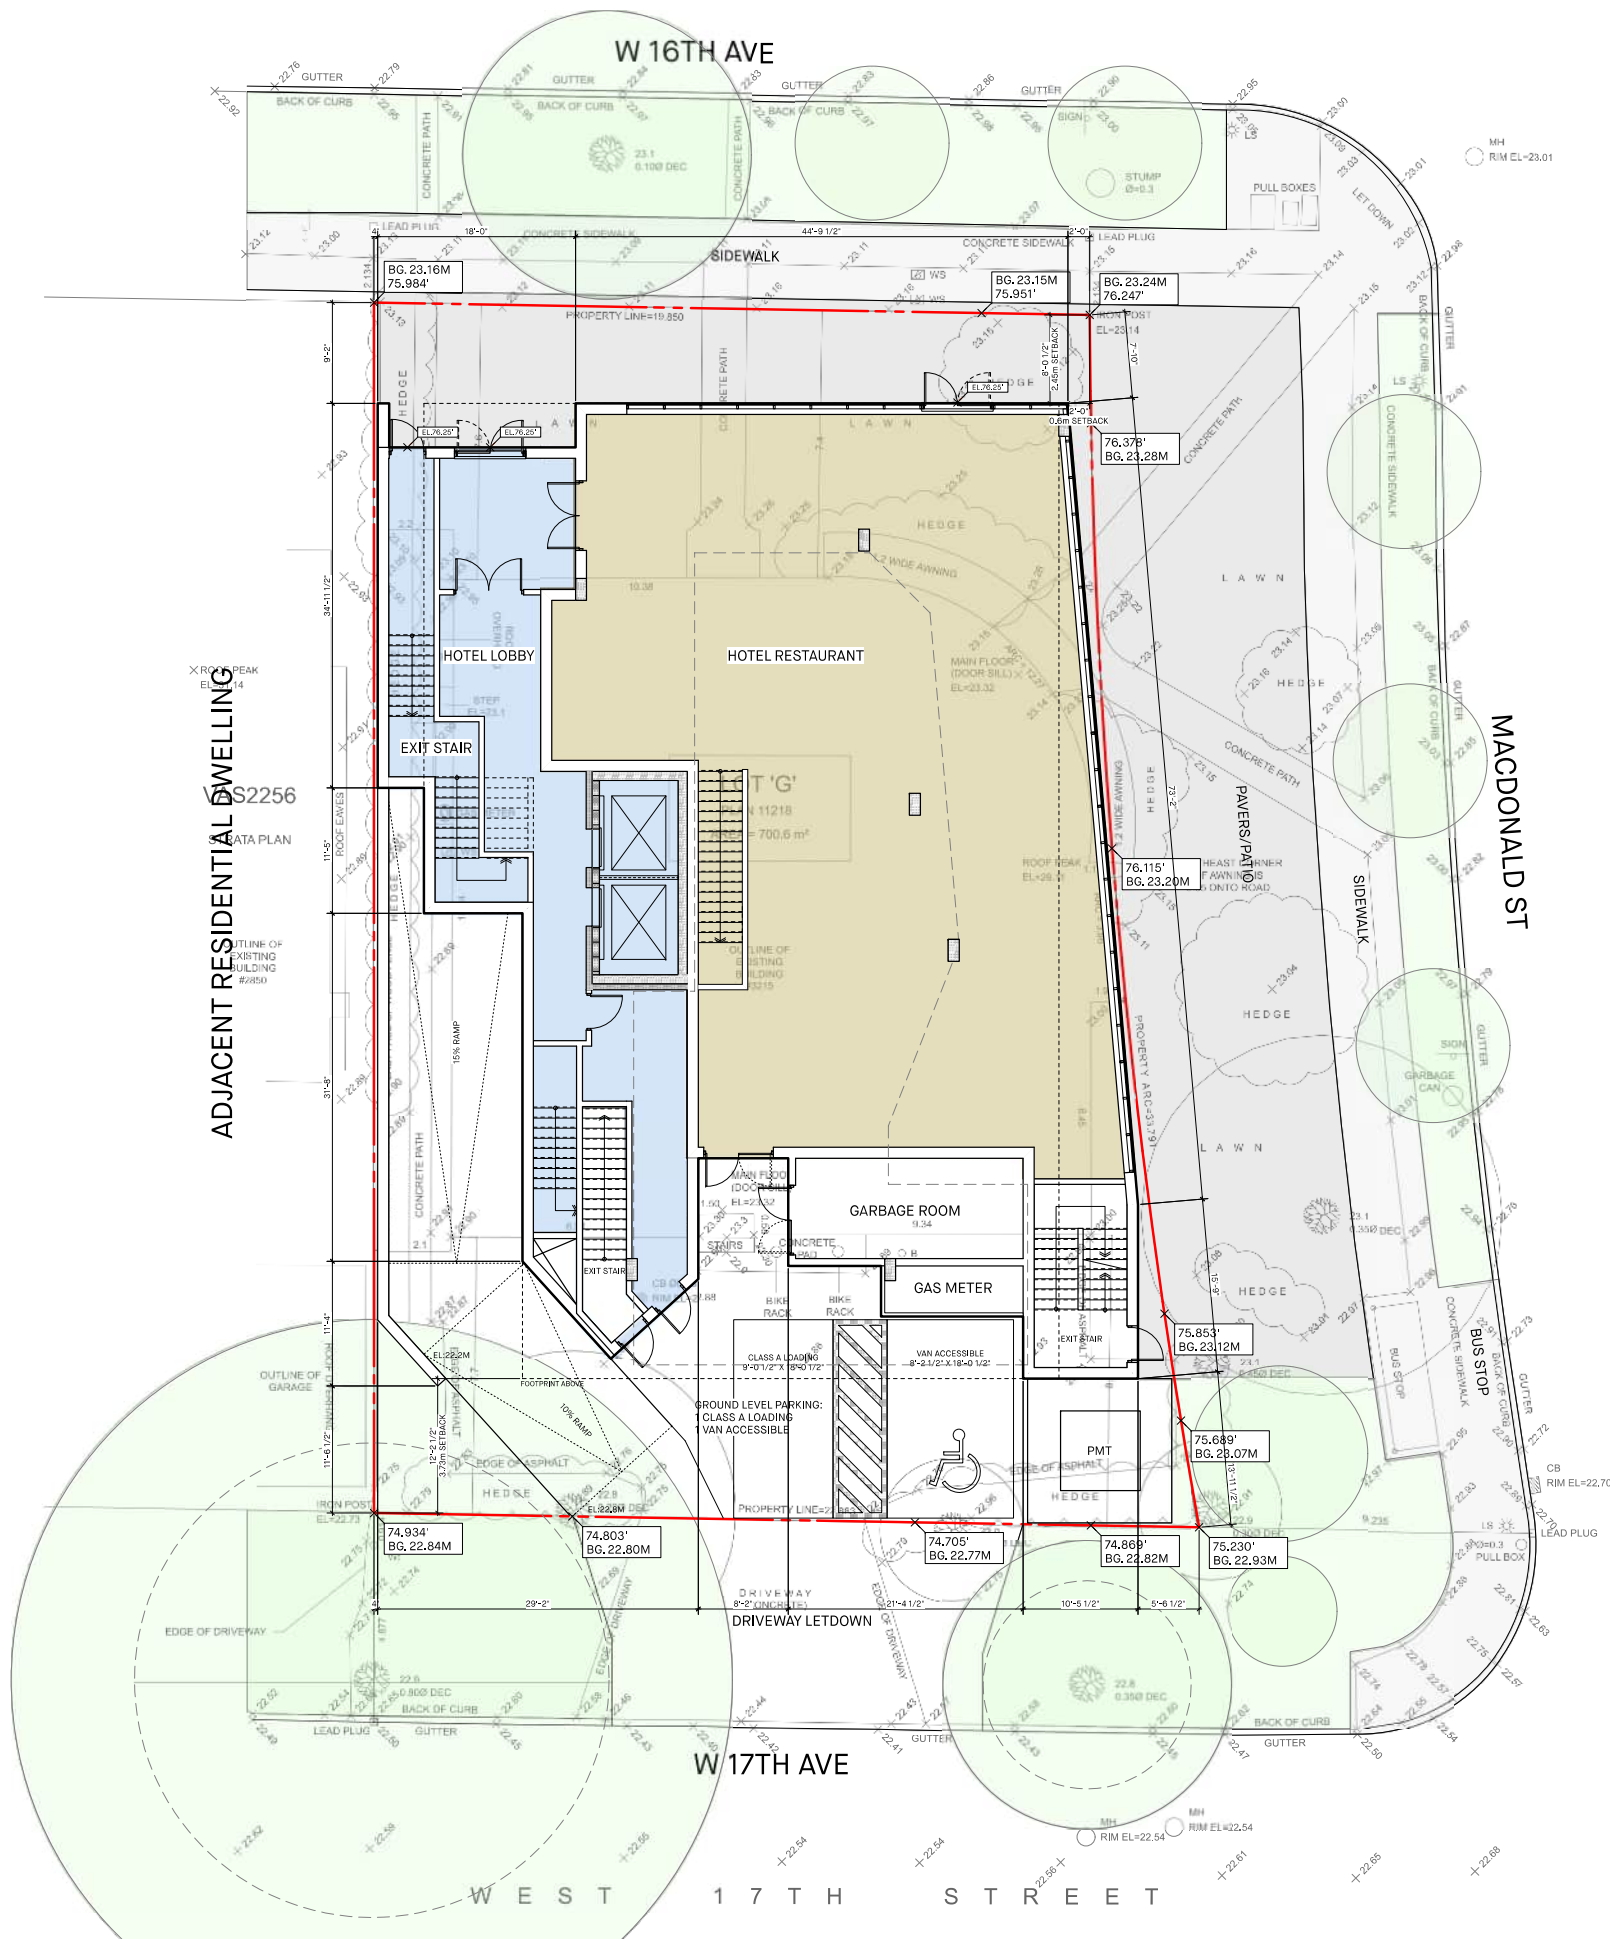


**SITE PLAN
SURVEY OVERLAY**
SCALE: 1/8" = 1'-0"

NO	DATE	ISSUE
Copyright. All rights reserved. Reproduction in whole or in part is prohibited. This drawing as an instrument of service is the property of the architect and may not be used in any way without the written permission of this office.		
YAMAMOTO ARCHITECTURE 202 - 33 East 8th Avenue Vancouver, BC V5T 1R5 T - 604 731 1127 F - 604 731 1327		
PROJECT - DRAFT MACDONALD 3215 MACDONALD STREET VANCOUVER, BC 2025-12-18		
DRAWING TITLE - SITE PLAN SURVEY OVERLAY		
SCALE - 1/8" = 1'-0"		SHEET NO. -
DATE - NOV 14, 2025		A003
DRAWN -		
CHECKED - TY		PROJ NO - 2515

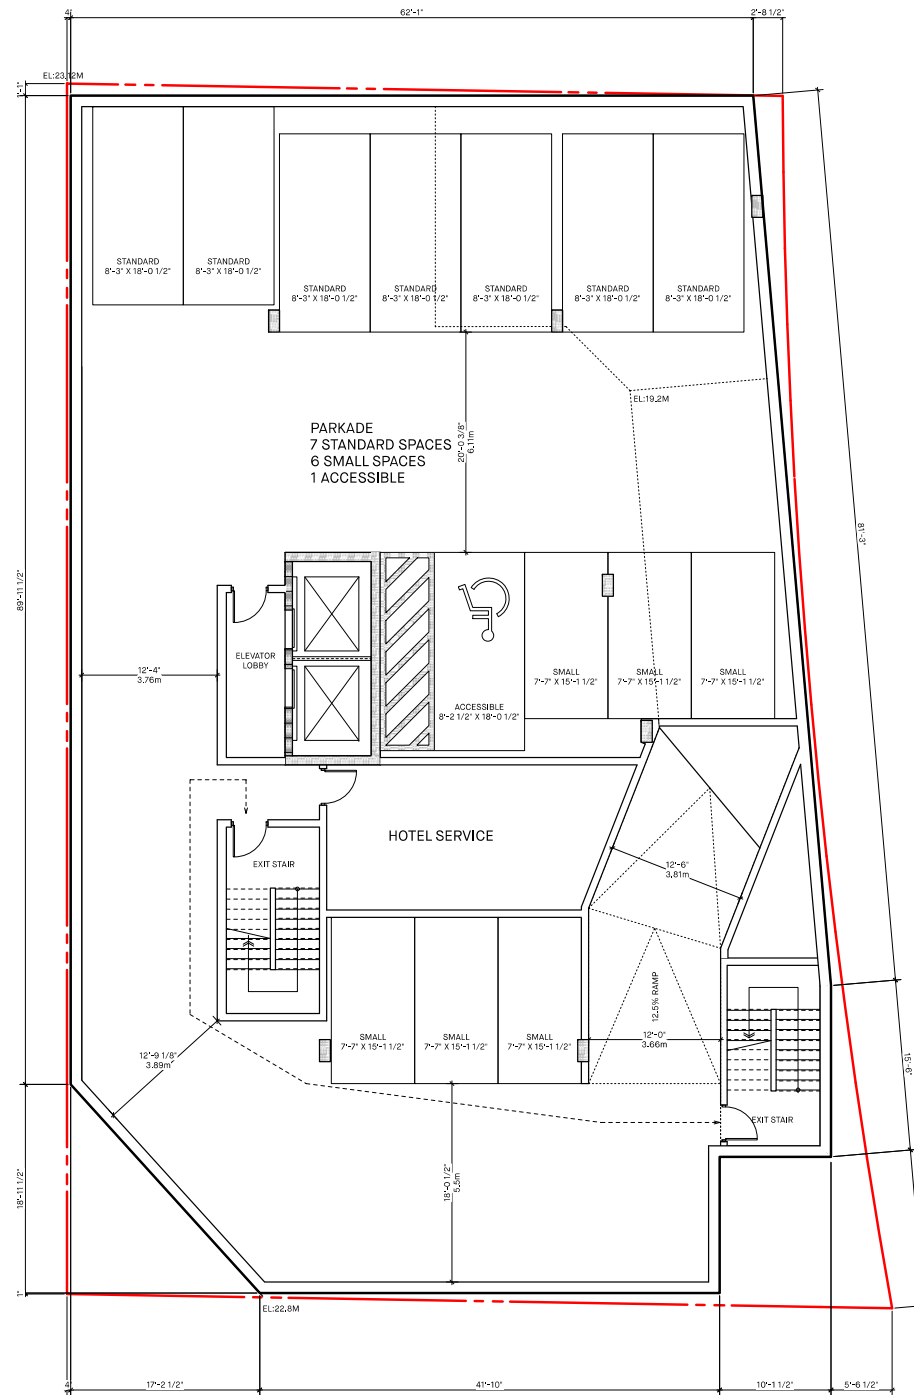

NO	DATE	ISSUE
Copyright. All rights reserved. Reproduction in whole or in part is prohibited. This drawing as an instrument of service is the property of the architect and may not be used in any way without the written permission of this office.		
YAMAMOTO ARCHITECTURE 202 - 33 East 8th Avenue Vancouver, BC V5T 1R5 T - 604 731 1127 F - 604 731 1327		
PROJECT - DRAFT MACDONALD 3215 MACDONALD STREET VANCOUVER, BC 2025-12-18		
DRAWING TITLE - LEVEL P2 PLAN		
SCALE - 1/8" = 1'-0"	SHEET NO. - A201	
DATE - NOV 14, 2025		
DRAWN -		
CHECKED - TY	PROJ NO - 2515	

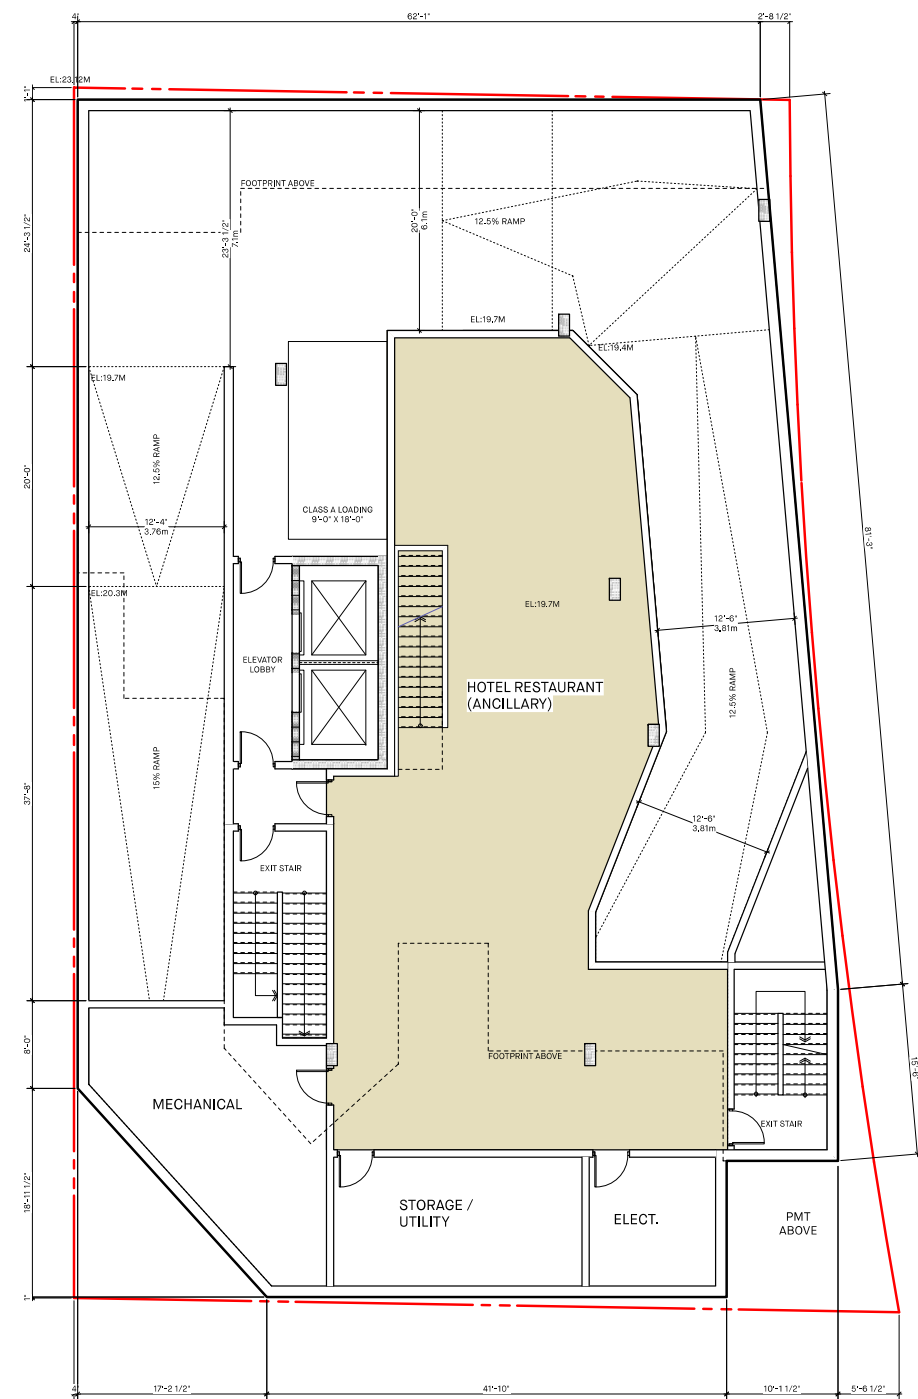

NO —	DATE —	ISSUE —
------	--------	---------

Copyright. All rights reserved.
Reproduction in whole or in part is prohibited.
This drawing as an instrument of service is the property of
the architect and may not be used in any way without the
written permission of this office.

YAMAMOTO
ARCHITECTURE

202 - 33 East 8th Avenue
Vancouver, BC V5T 1R5
T - 604 731 1127 F - 604 731 1327

PROJECT —

DRAFT

MACDONALD

3215 MACDONALD STREET
VANCOUVER, BC

2025-12-1

DRAWING TITLE —

LEVEL P1 PLAN

SCALE - 1/8" = 1'-0"

DATE - NOV 14, 202

DRAWN —


CHECKED - TY

SHEET NO. —

A202


PROJ NO - 2515



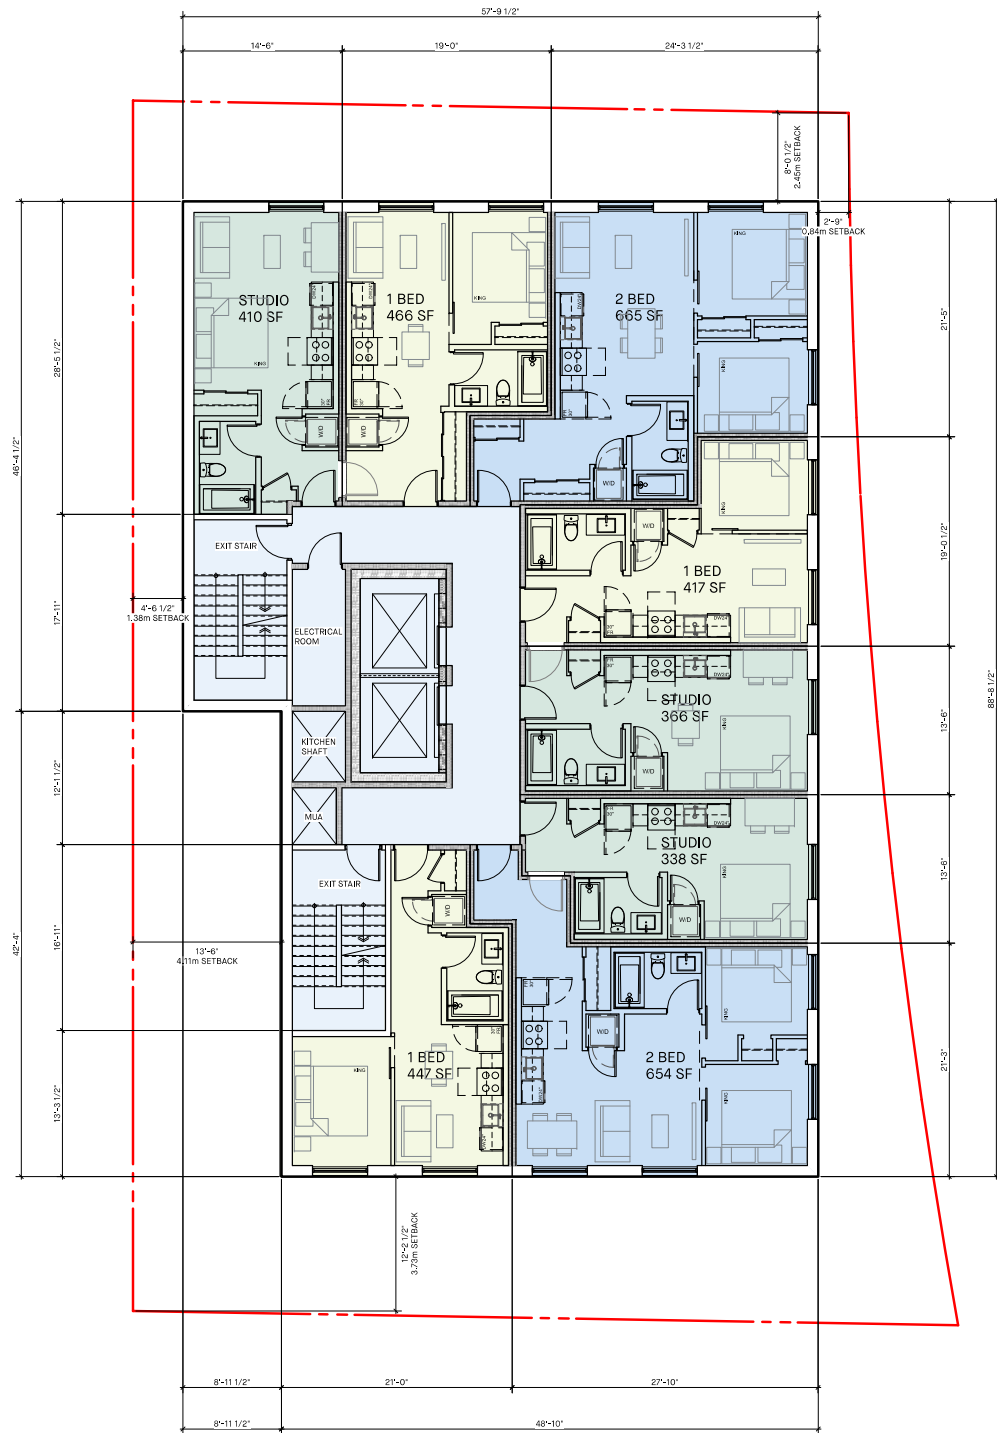


 **L2-L6 PLAN**
SCALE: 1/8" = 1'-0"

NO	DATE	ISSUE
Copyright. All rights reserved. Reproduction in whole or in part is prohibited. This drawing as an instrument of service is the property of the architect and may not be used in any way without the written permission of this office.		
YAMAMOTO ARCHITECTURE — 202 - 33 East 8th Avenue Vancouver, BC V5T 1R5 T - 604 731 1127 F - 604 731 1327		
PROJECT — DRAFT MACDONALD — 3215 MACDONALD STREET VANCOUVER, BC 2025-12-18 		
DRAWING TITLE — LEVEL 2-6 PLAN		
SCALE — 1/8" = 1'-0"		SHEET NO. — A204
DATE — NOV 14, 2025		
DRAWN —		
CHECKED — TY		PROJ. NO — 2515

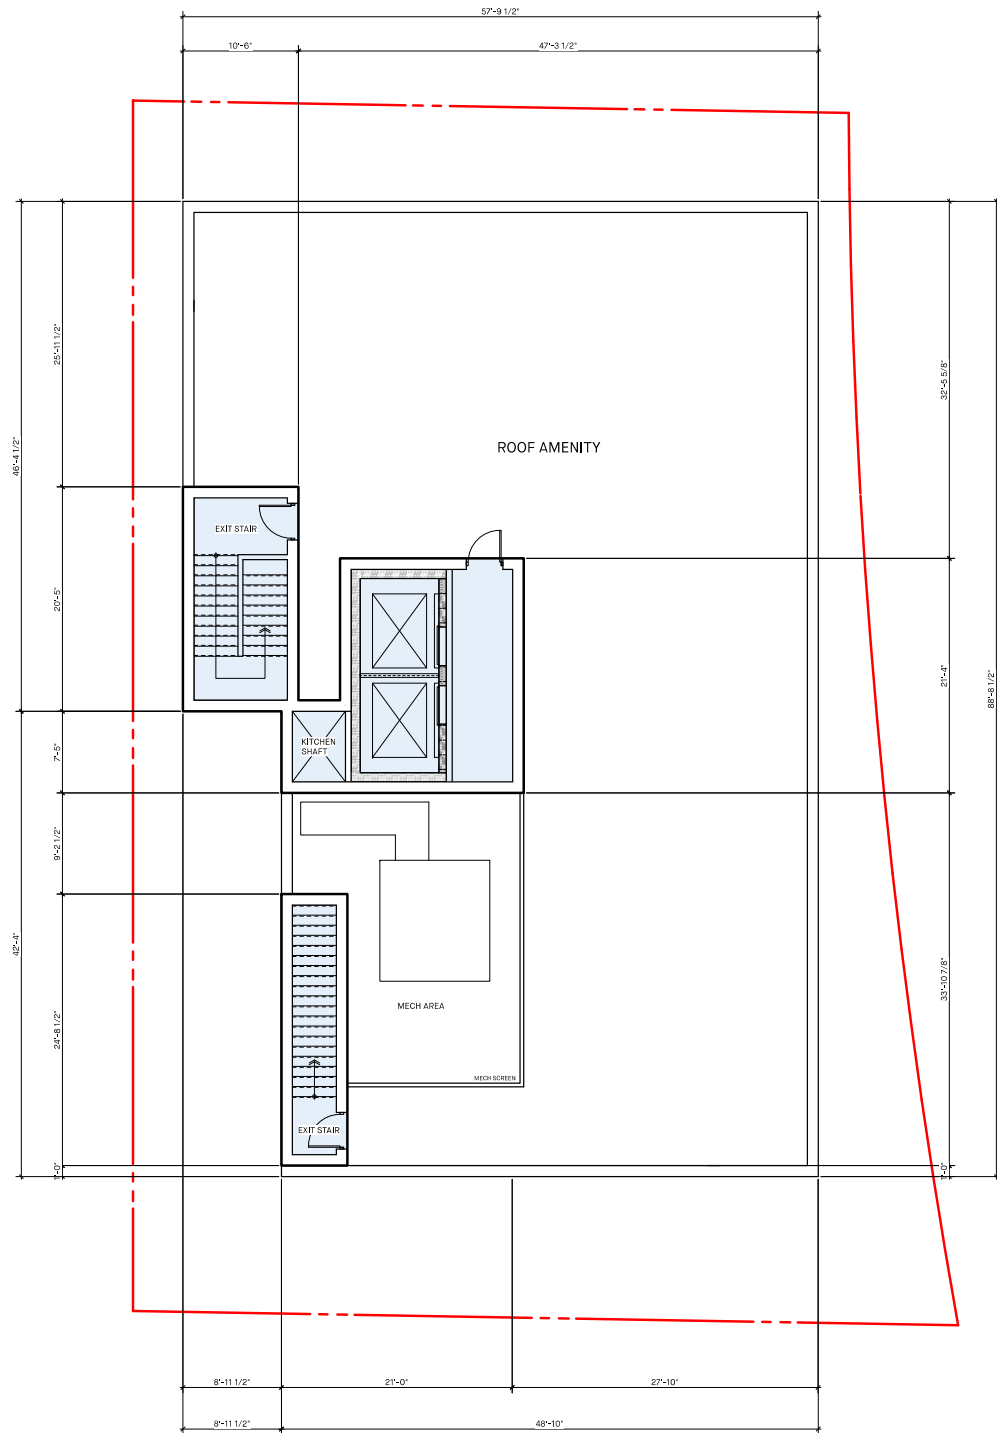


NO	DATE	ISSUE
Copyright. All rights reserved. Reproduction in whole or in part is prohibited. This drawing as an instrument of service is the property of the architect and may not be used in any way without the written permission of this office.		
YAMAMOTO ARCHITECTURE — 202 - 33 East 8th Avenue Vancouver, BC V5T 1R5 T - 604 731 1127 F - 604 731 1327		
PROJECT — DRAFT MACDONALD — 3215 MACDONALD STREET VANCOUVER, BC 2025-12-18 		
DRAWING TITLE — ROOF PLAN		
SCALE — 1/8" = 1'-0"	SHEET NO. —	
DATE — NOV 14, 2025	A205	
DRAWN —		
CHECKED — TY	PROJ NO — 2515	

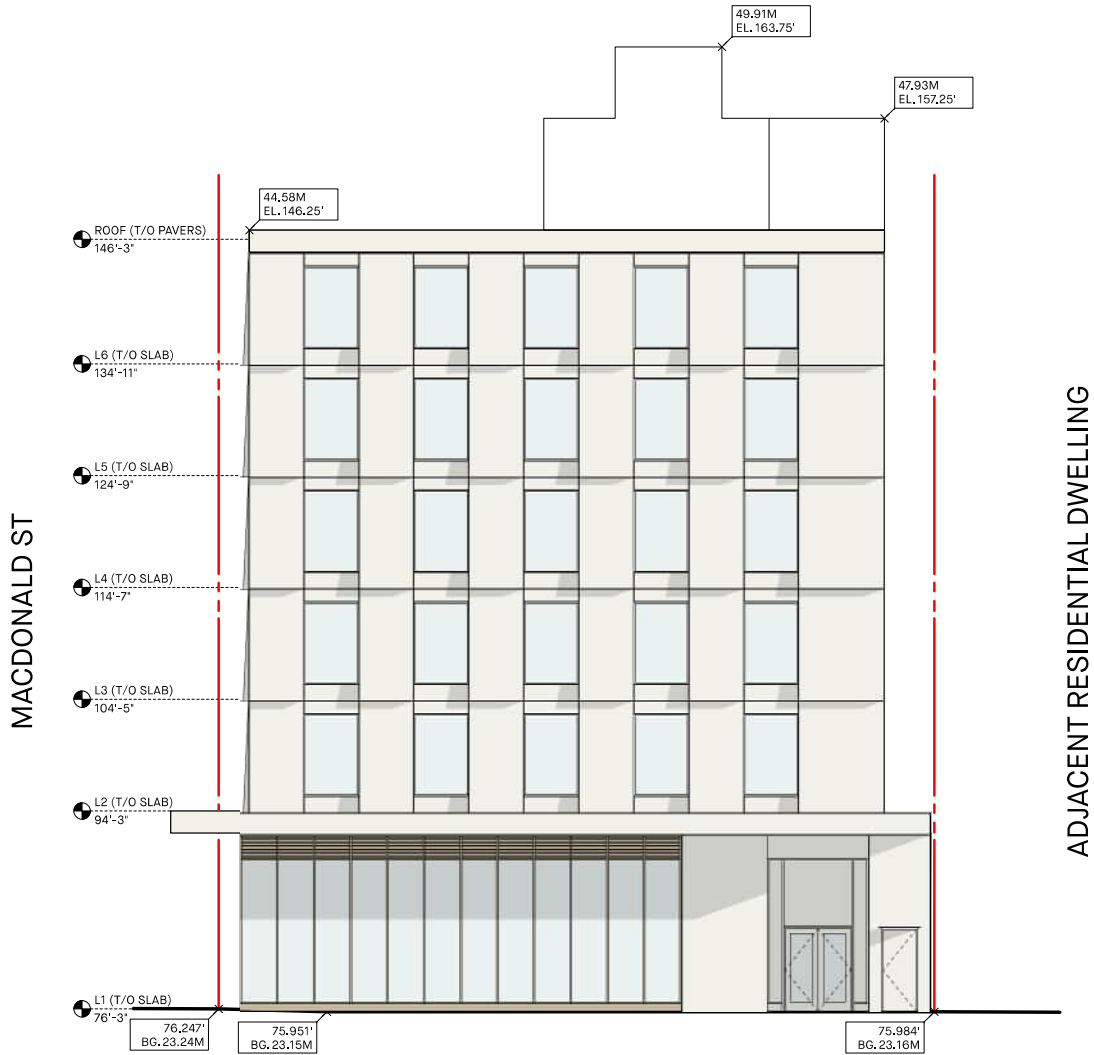

ELEVATION KEY:

- 1 FULL HEIGHT TEXTURED PANEL
- 2 STOREFRONT GLAZING
- 3 RESIDENTIAL GLAZING
- 4 FIBRE CEMENT PANEL

NO -- DATE -- ISSUE --

 

Copyright. All rights reserved.
Reproduction in whole or in part is prohibited.
This drawing as an instrument of service is the property of
the architect and may not be used in any way without the
written permission of this office.

YAMAMOTO
ARCHITECTURE

202 - 33 East 8th Avenue
Vancouver, BC V5T 1R5
T - 604 731 1127 F - 604 731 1327

PROJECT --

DRAFT

MACDONALD

3215 MACDONALD STREET
VANCOUVER, BC



DRAWING TITLE --

ELEVATION

SCALE -- 1/8" = 1'-0"

DATE -- NOV 14, 2025

DRAWN --

CHECKED -- TY


SHEET NO. --

A301

PROJ NO -- 2515

NORTH ELEVATION

SCALE: 1/8" = 1'-0"

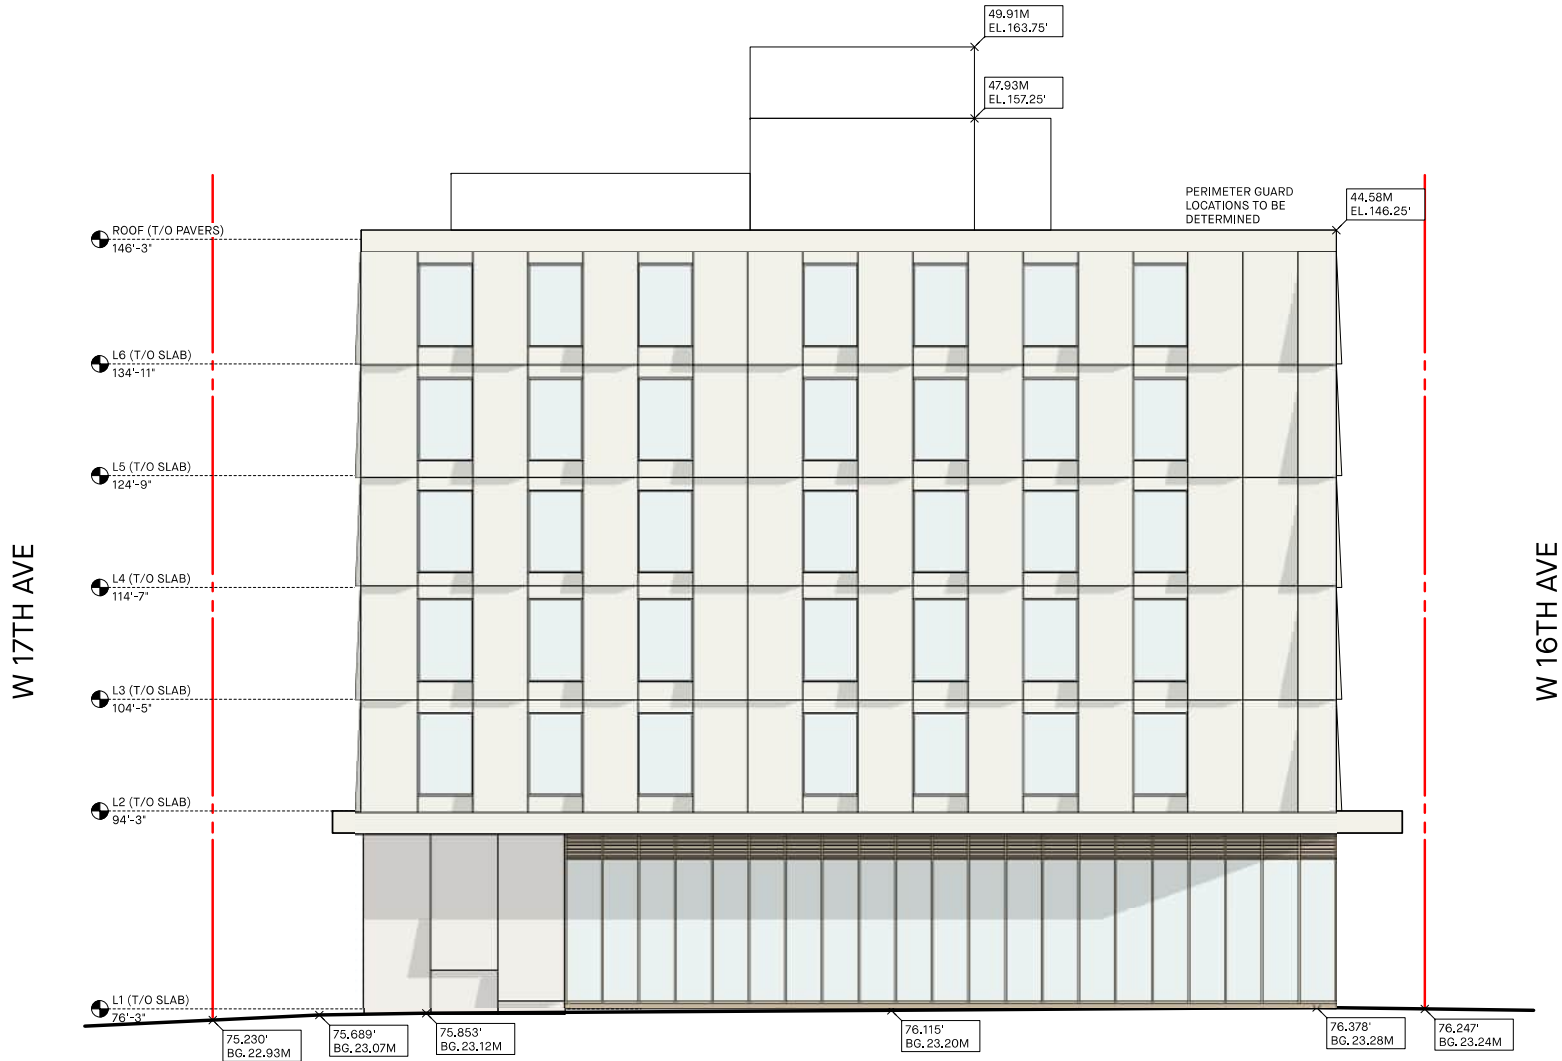

ELEVATION KEY:	
1	FULL HEIGHT TEXTURED PANEL
2	STOREFRONT GLAZING
3	RESIDENTIAL GLAZING
4	FIBRE CEMENT PANEL

NO	DATE	ISSUE
Copyright. All rights reserved. Reproduction in whole or in part is prohibited. This drawing as an instrument of service is the property of the architect and may not be used in any way without the written permission of this office.		
YAMAMOTO ARCHITECTURE — 202 - 33 East 8th Avenue Vancouver, BC V5T 1R5 T - 604 731 1127 F - 604 731 1327		
PROJECT — DRAFT MACDONALD — 3215 MACDONALD STREET VANCOUVER, BC 2025-12-18		
DRAWING TITLE — ELEVATION		
SCALE — 1/8" = 1'-0"		SHEET NO. —
DATE — NOV 14, 2025		A302
DRAWN —		
CHECKED — TY		PROJ. NO — 2515

EAST ELEVATION
SCALE: 1/8" = 1'-0"



- ELEVATION KEY:
- 1 FULL HEIGHT TEXTURED PANEL
 - 2 STOREFRONT GLAZING
 - 3 RESIDENTIAL GLAZING
 - 4 FIBRE CEMENT PANEL

NO	DATE	ISSUE

Copyright. All rights reserved.
Reproduction in whole or in part is prohibited.
This drawing as an instrument of service is the property of the architect and may not be used in any way without the written permission of this office.

**YAMAMOTO
ARCHITECTURE**

—

202 - 33 East 8th Avenue
Vancouver, BC V5T 1R5
T - 604 731 1127 F - 604 731 1327

PROJECT —

DRAFT

MACDONALD

—

3215 MACDONALD STREET
VANCOUVER, BC

2025-12-18


DRAWING TITLE —


ELEVATION

SCALE — 1/8" = 1'-0"	SHEET NO. —
DATE — NOV 14, 2025	A303
DRAWN —	
CHECKED — TY	PROJ. NO — 2515

SOUTH ELEVATION

SCALE: 1/8" = 1'-0"

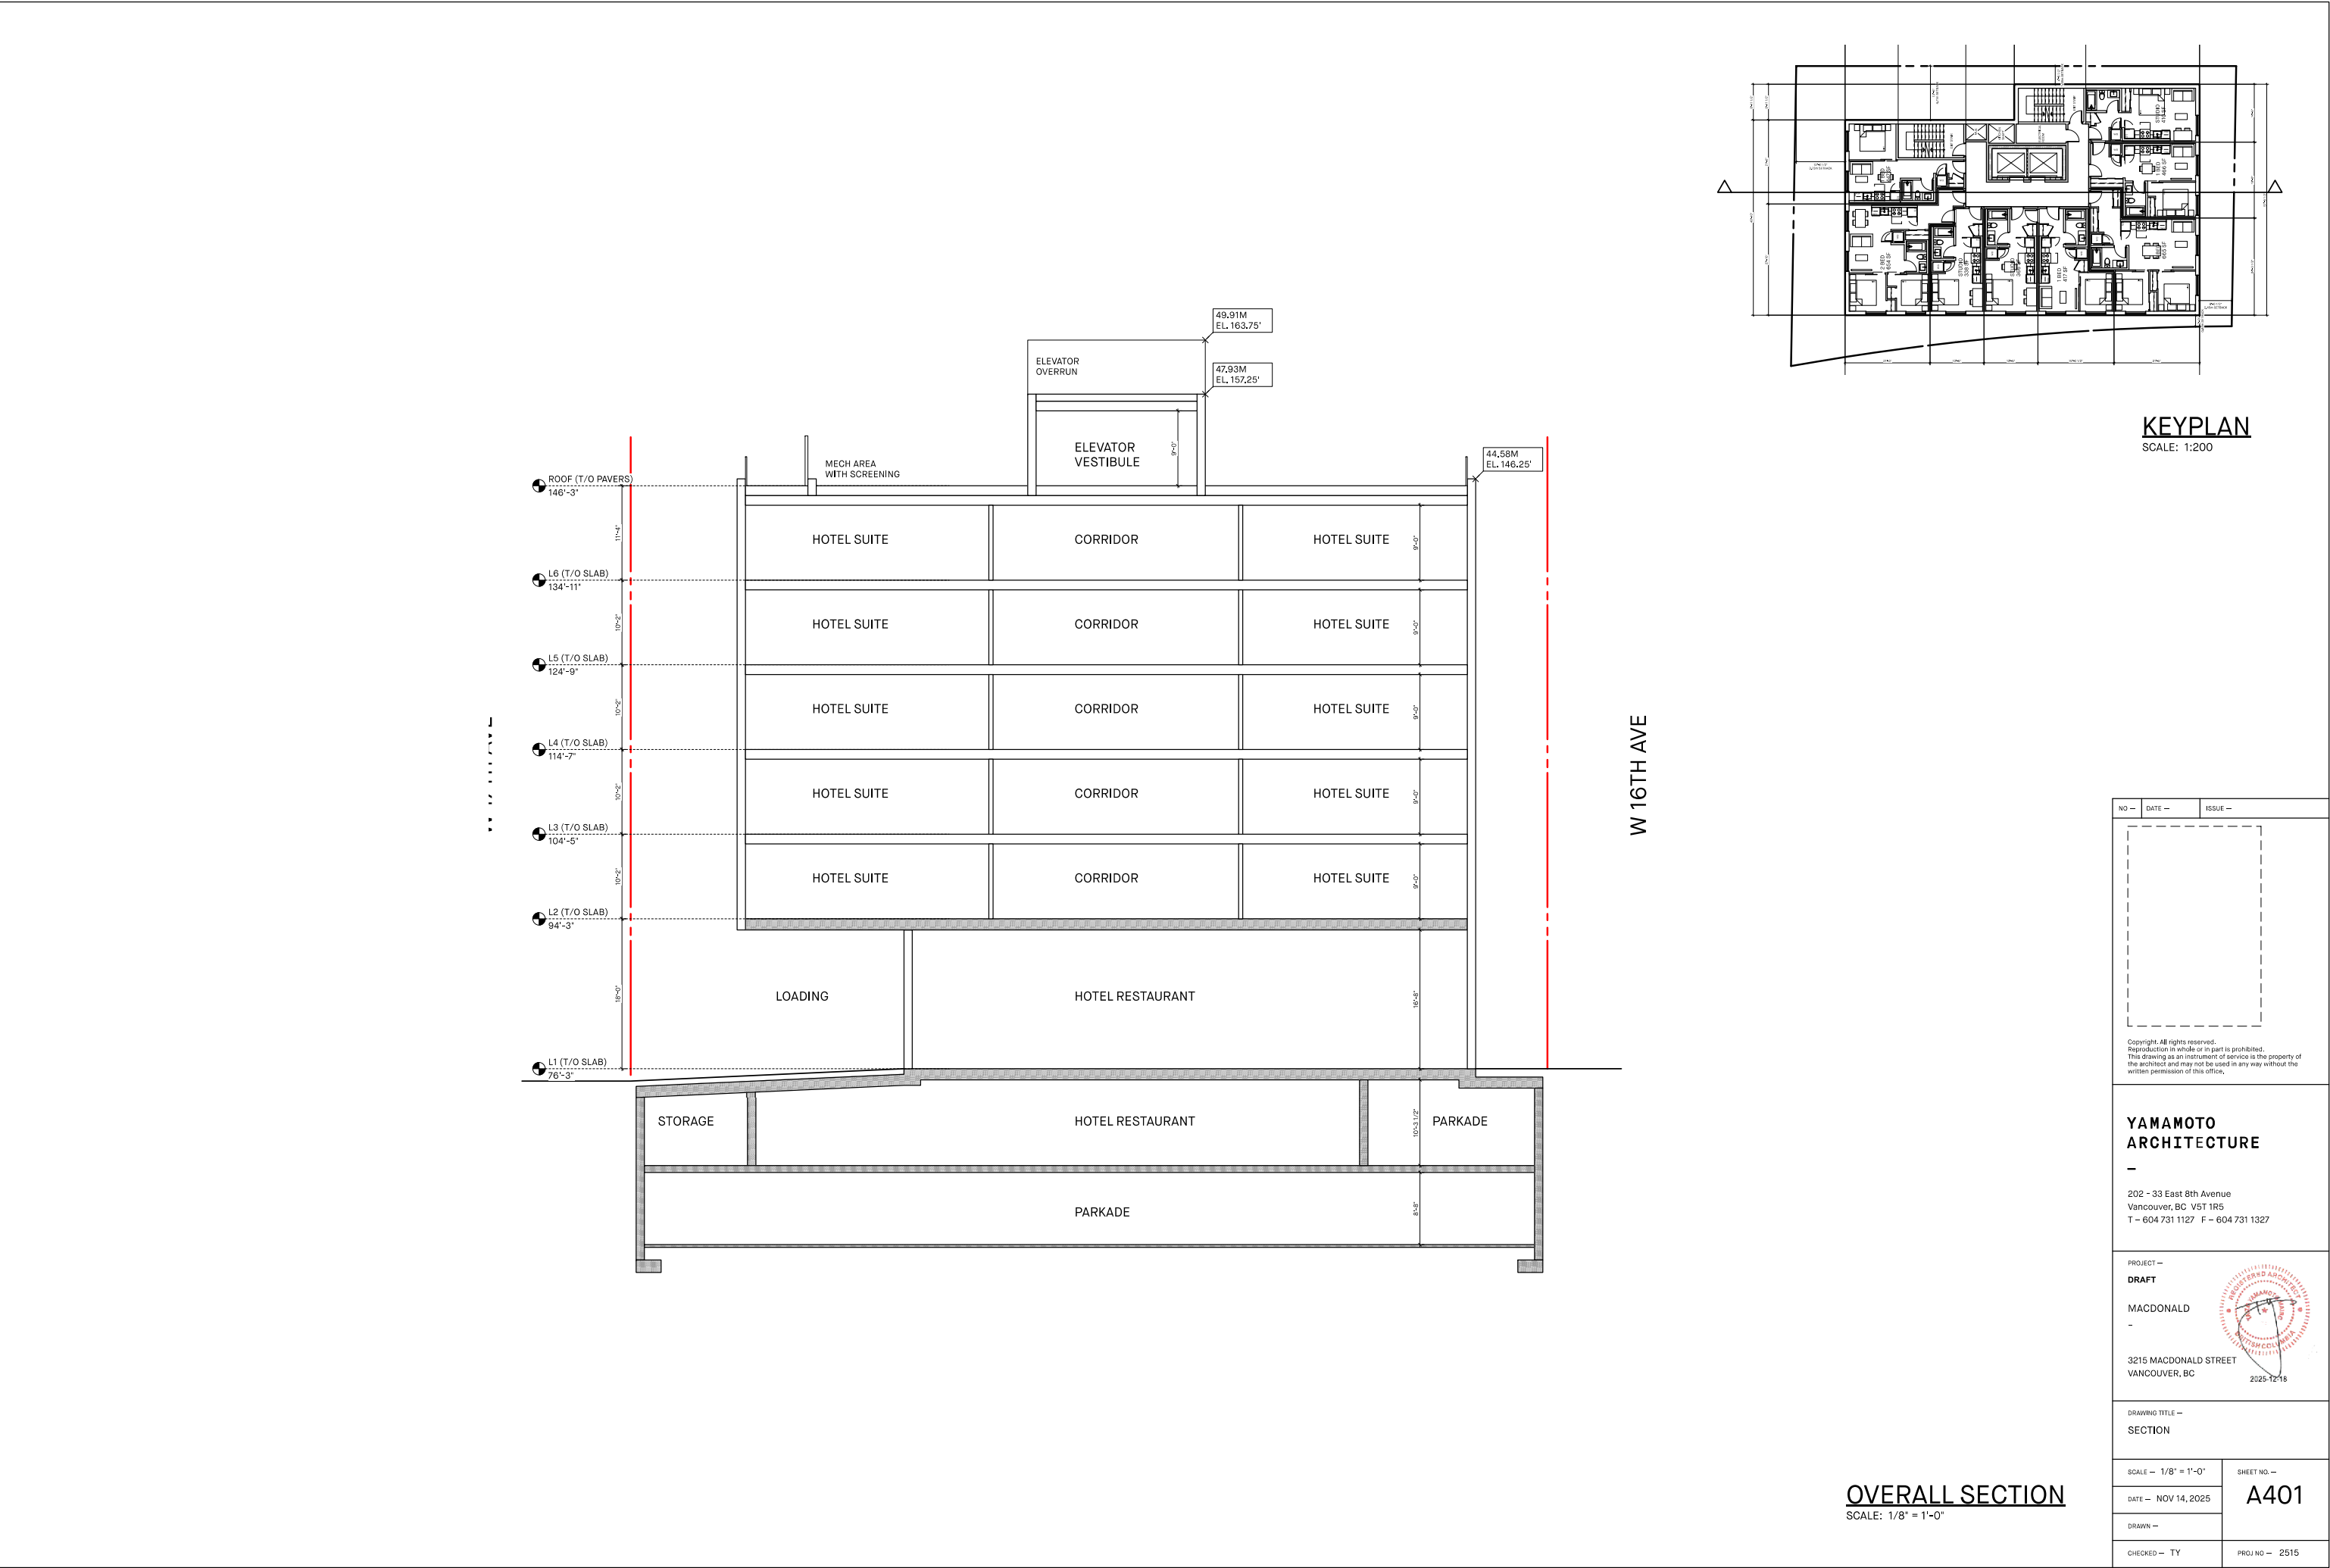

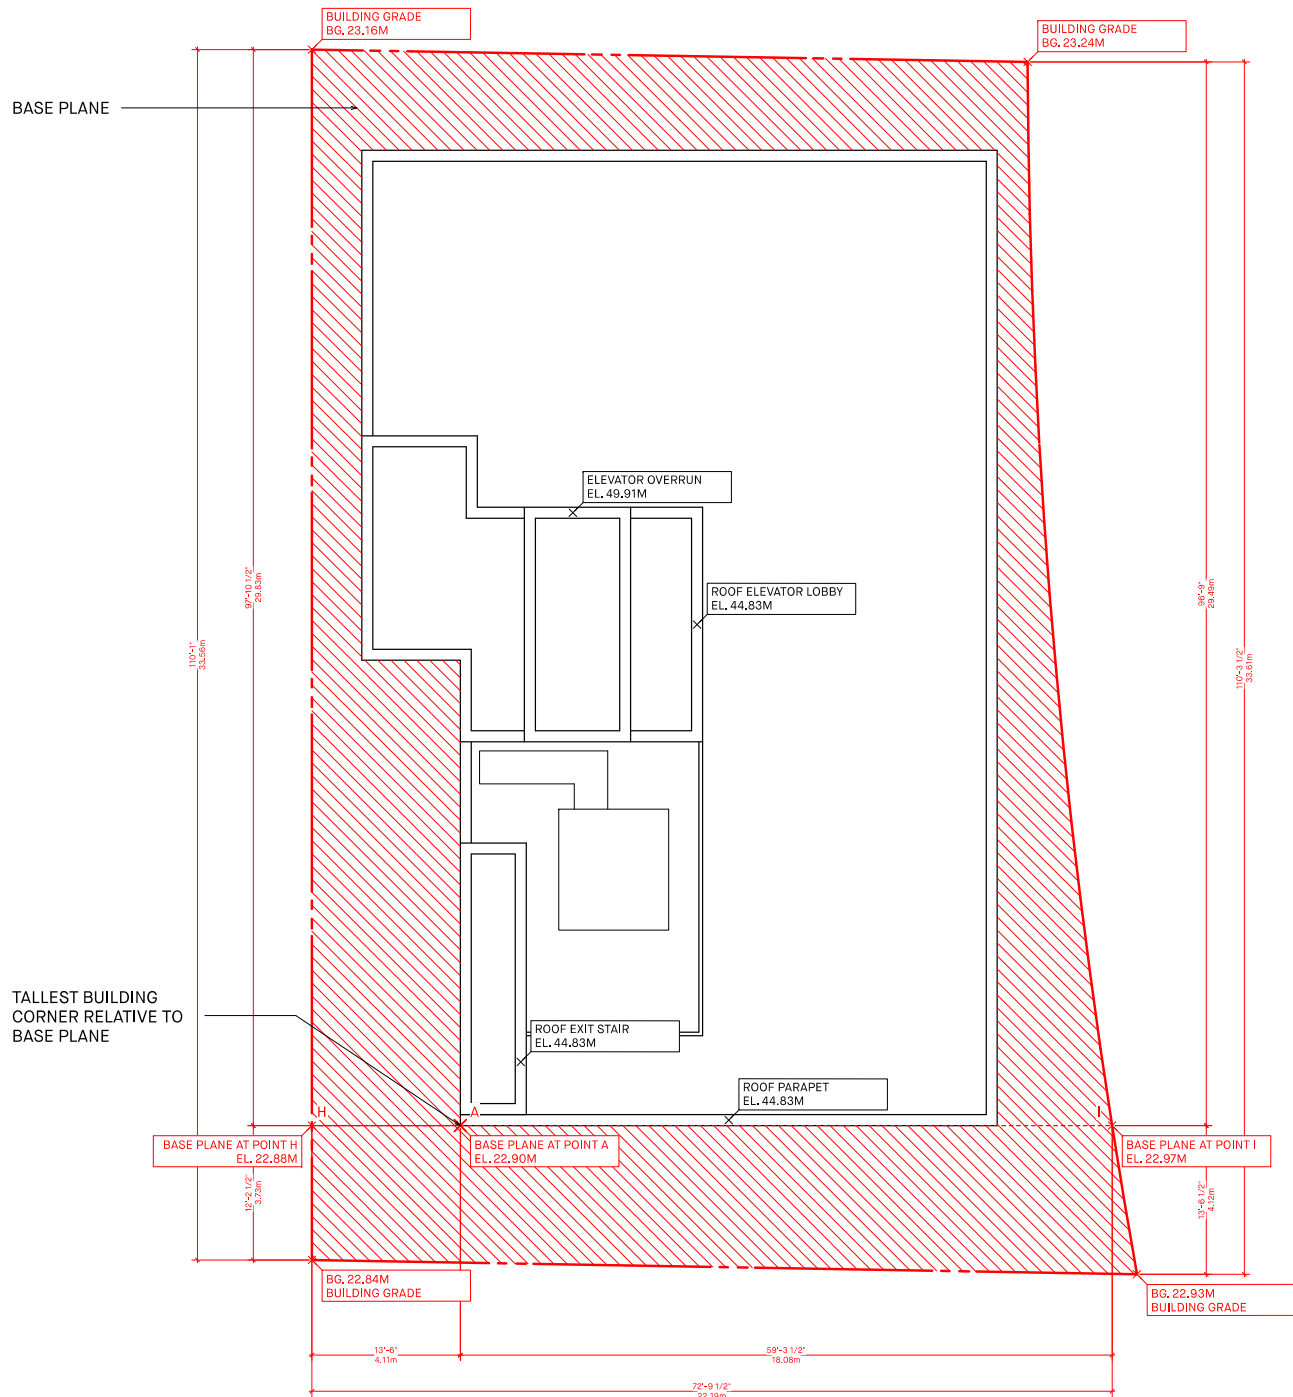

CALCULATION FOR BUILDING HEIGHT AT TALLEST BUILDING CORNER RELATIVE TO BASE PLANE:

BASE PLANE ELEVATION AT POINT H:

$$H = 22.84\text{m} + (23.16\text{m} - 22.84\text{m}) \times (3.73\text{m} / 33.56\text{m})$$
$$= 22.88\text{m}$$

BASE PLANE ELEVATION AT POINT I:

$$I = 22.93\text{m} + (23.24\text{m} - 22.93\text{m}) \times (4.12\text{m} / 33.61\text{m})$$
$$= 22.97\text{m}$$



BASE PLANE ELEVATION AT POINT A:


$$A = 22.88\text{m} + (22.97\text{m} - 22.88\text{m}) \times (4.11\text{m} / 22.19\text{m})$$
$$= 22.90\text{m}$$

TOTAL HEIGHT:

$$= 44.83\text{m} - 22.90\text{m}$$
$$= 21.93\text{m}$$

NO —	DATE —	ISSUE —
Copyright. All rights reserved. Reproduction in whole or in part is prohibited. This drawing as an instrument of service is the property of the architect and may not be used in any way without the written permission of this office.		
YAMAMOTO ARCHITECTURE — 202 - 33 East 8th Avenue Vancouver, BC V5T 1R5 T - 604 731 1127 F - 604 731 1327		
PROJECT — DRAFT MACDONALD — 3215 MACDONALD STREET VANCOUVER, BC	 2025-12-18	
DRAWING TITLE — HEIGHT CALCULATION		
SCALE — 1/8" = 1'-0" DATE — NOV 14, 2025 DRAWN — CHECKED — TY	SHEET NO. — A501 PROJ NO — 2515	

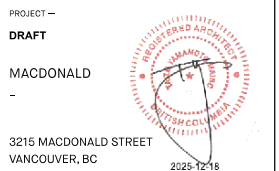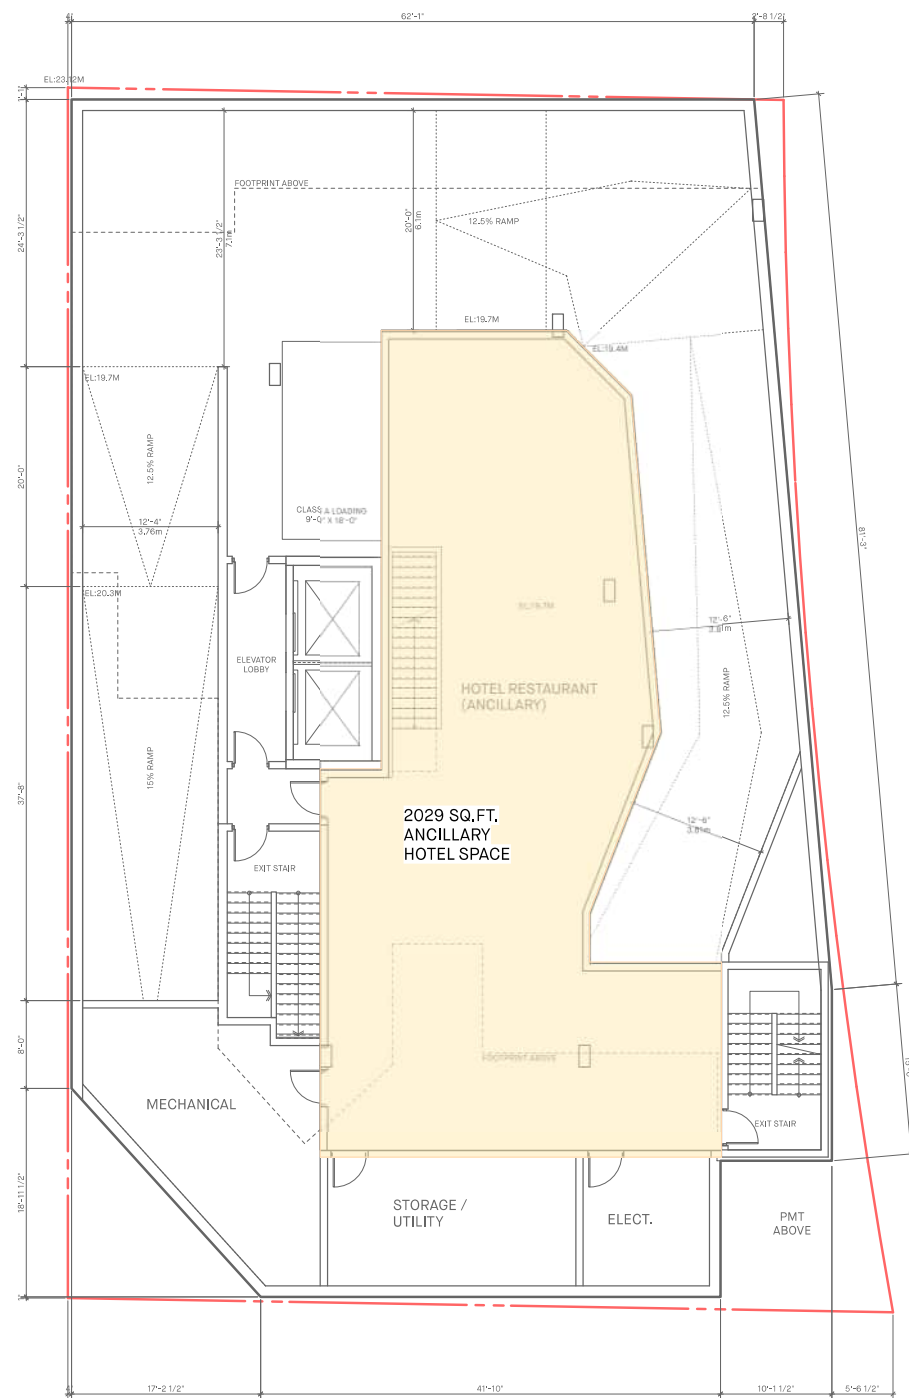


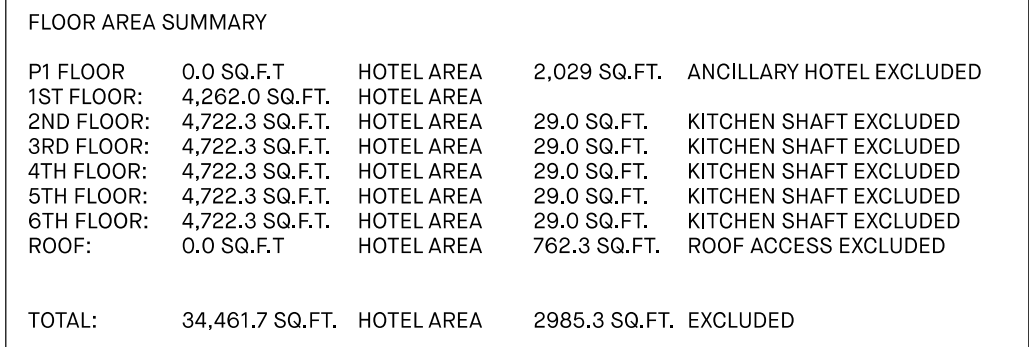

FLOOR AREA SUMMARY				
P1 FLOOR	0.0 SQ.F.T	HOTEL AREA	2,029 SQ.FT.	ANCILLARY HOTEL EXCLUDED
1ST FLOOR:	4,262.0 SQ.FT.	HOTEL AREA		
2ND FLOOR:	4,722.3 SQ.F.T.	HOTEL AREA	29.0 SQ.FT.	KITCHEN SHAFT EXCLUDED
3RD FLOOR:	4,722.3 SQ.F.T.	HOTEL AREA	29.0 SQ.FT.	KITCHEN SHAFT EXCLUDED
4TH FLOOR:	4,722.3 SQ.F.T.	HOTEL AREA	29.0 SQ.FT.	KITCHEN SHAFT EXCLUDED
5TH FLOOR:	4,722.3 SQ.F.T.	HOTEL AREA	29.0 SQ.FT.	KITCHEN SHAFT EXCLUDED
6TH FLOOR:	4,722.3 SQ.F.T.	HOTEL AREA	29.0 SQ.FT.	KITCHEN SHAFT EXCLUDED
ROOF:	0.0 SQ.F.T	HOTEL AREA	762.3 SQ.FT.	ROOF ACCESS EXCLUDED
TOTAL:	34,461.7 SQ.FT.	HOTEL AREA	2985.3 SQ.FT.	EXCLUDED

PROJ NO - 2515



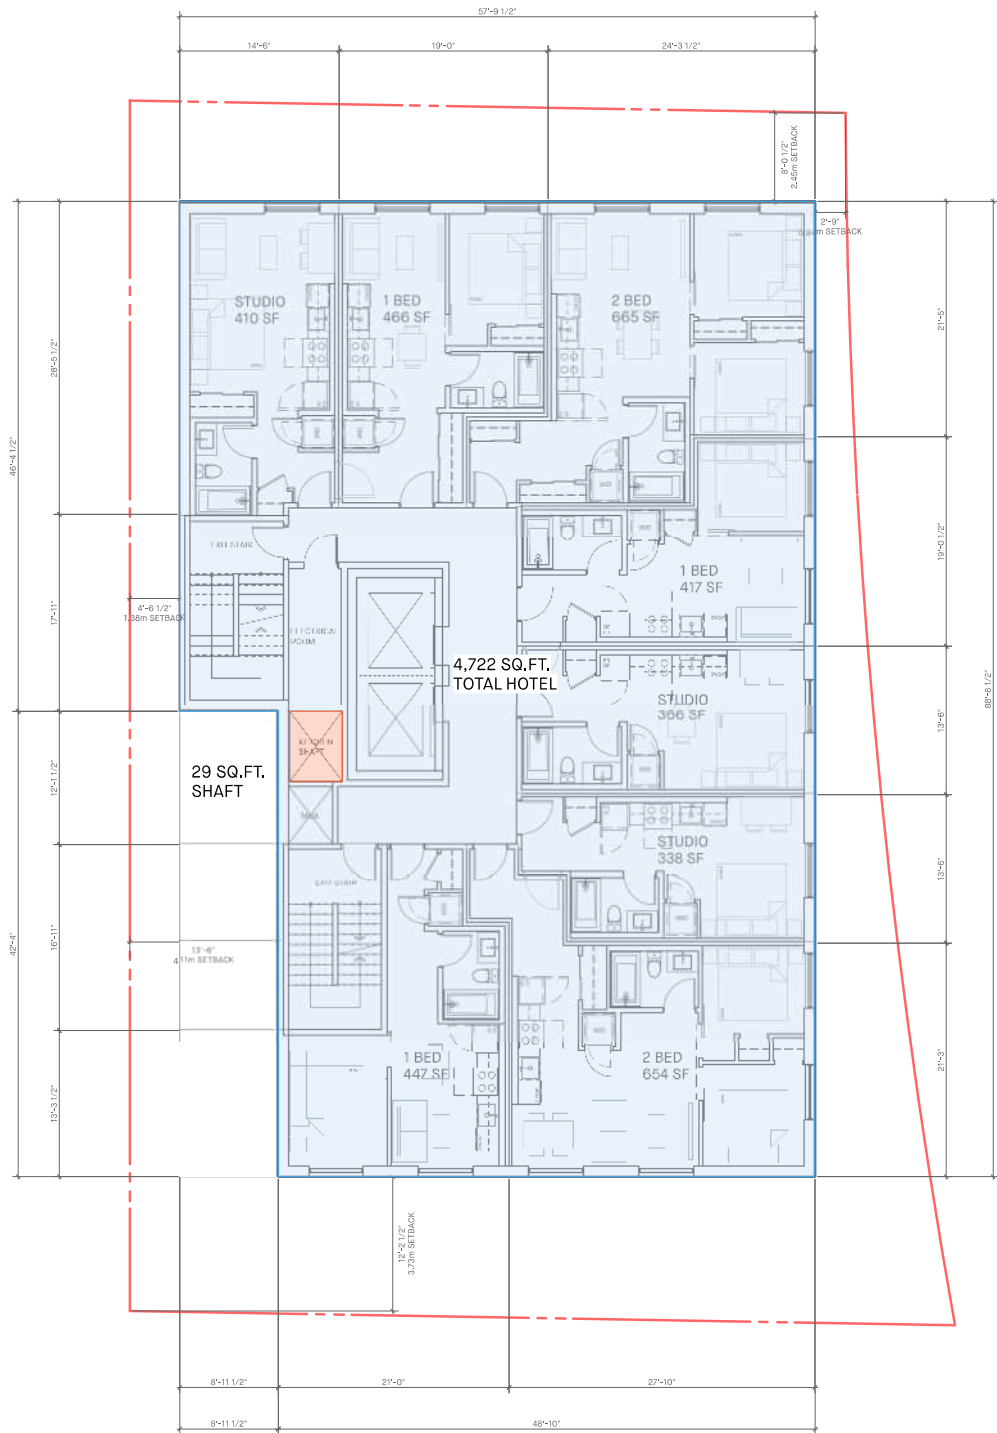

FLOOR AREA SUMMARY

P1 FLOOR:	0.0 SQ.F.T	HOTEL AREA	2,029 SQ.FT.	ANCILLARY HOTEL EXCLUDED
1ST FLOOR:	4,262.0 SQ.FT.	HOTEL AREA		
2ND FLOOR:	4,722.3 SQ.F.T.	HOTEL AREA	29.0 SQ.FT.	KITCHEN SHAFT EXCLUDED
3RD FLOOR:	4,722.3 SQ.F.T.	HOTEL AREA	29.0 SQ.FT.	KITCHEN SHAFT EXCLUDED
4TH FLOOR:	4,722.3 SQ.F.T.	HOTEL AREA	29.0 SQ.FT.	KITCHEN SHAFT EXCLUDED
5TH FLOOR:	4,722.3 SQ.F.T.	HOTEL AREA	29.0 SQ.FT.	KITCHEN SHAFT EXCLUDED
6TH FLOOR:	4,722.3 SQ.F.T.	HOTEL AREA	29.0 SQ.FT.	KITCHEN SHAFT EXCLUDED
ROOF:	0.0 SQ.F.T	HOTEL AREA	762.3 SQ.FT.	ROOF ACCESS EXCLUDED
TOTAL:	34,461.7 SQ.FT.	HOTEL AREA	2985.3 SQ.FT.	EXCLUDED

NO -- DATE -- ISSUE --



Copyright. All rights reserved.
Reproduction in whole or in part is prohibited.
This drawing as an instrument of service is the property of
the architect and may not be used in any way without the
written permission of this office.

YAMAMOTO
ARCHITECTURE

202 - 33 East 8th Avenue
Vancouver, BC V5T 1R5
T - 604 731 1127 F - 604 731 1327

PROJECT --

DRAFT

MACDONALD

3215 MACDONALD STREET
VANCOUVER, BC



DRAWING TITLE --

LEVEL 2-6 FSR

SCALE - 1/8" = 1'-0"

DATE - NOV 14, 2025

DRAWN --


CHECKED - TY

SHEET NO. --

A504

PROJ NO - 2515

 **L2-6 FSR**
SCALE: 1/8" = 1'-0"

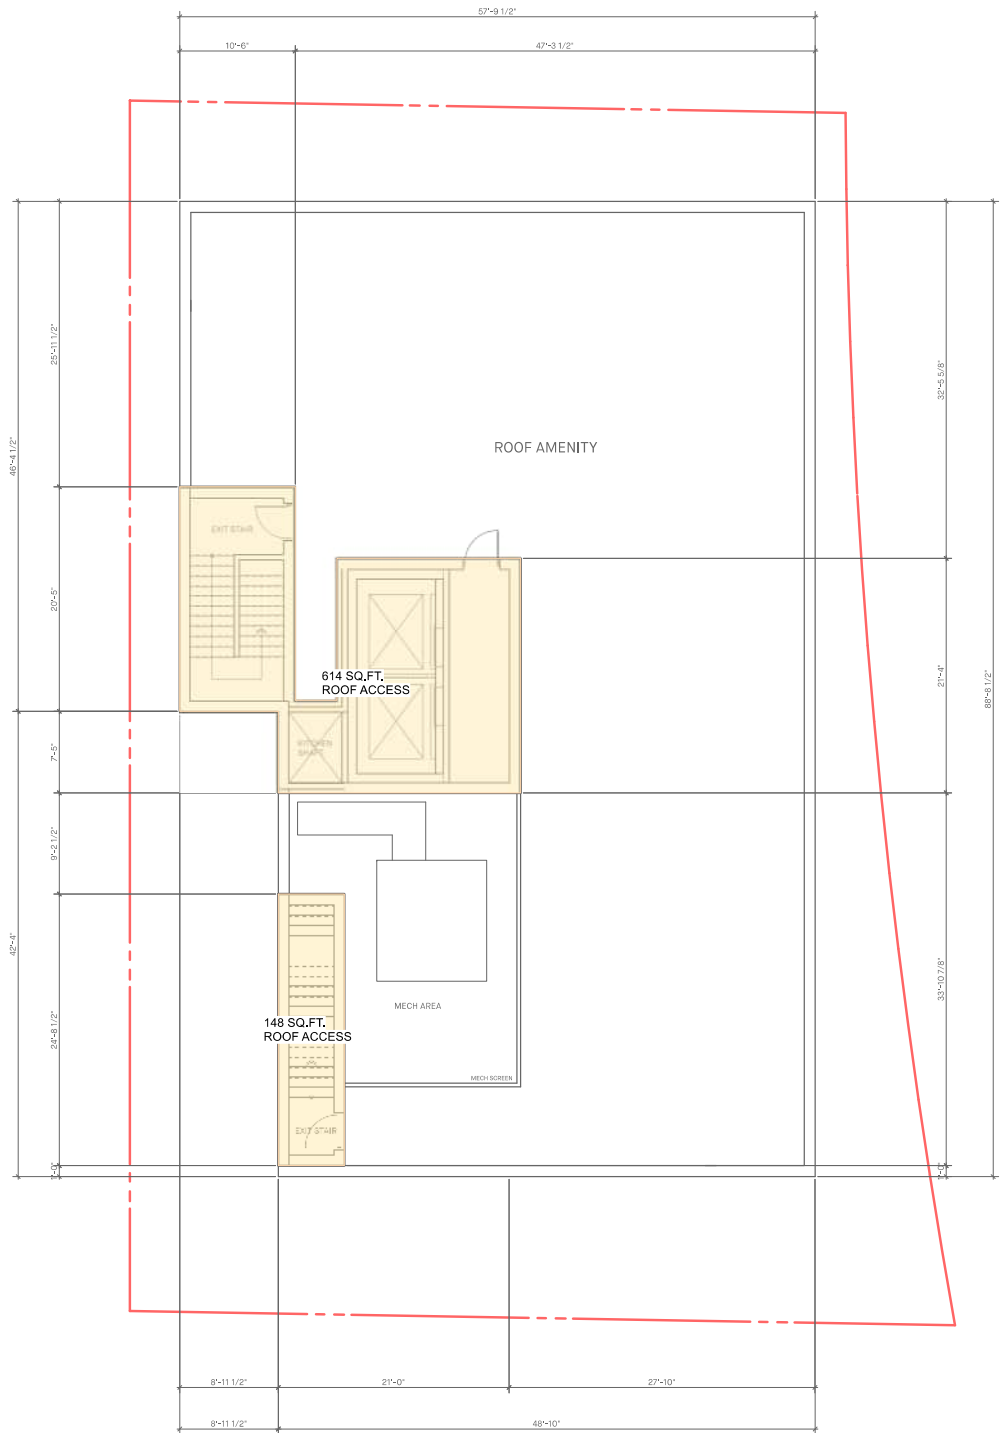


FLOOR AREA SUMMARY

P1 FLOOR	0.0 SQ.F.T	HOTEL AREA	2,029 SQ.FT.	ANCILLARY HOTEL EXCLUDED
1ST FLOOR:	4,262.0 SQ.FT.	HOTEL AREA		
2ND FLOOR:	4,722.3 SQ.F.T.	HOTEL AREA	29.0 SQ.FT.	KITCHEN SHAFT EXCLUDED
3RD FLOOR:	4,722.3 SQ.F.T.	HOTEL AREA	29.0 SQ.FT.	KITCHEN SHAFT EXCLUDED
4TH FLOOR:	4,722.3 SQ.F.T.	HOTEL AREA	29.0 SQ.FT.	KITCHEN SHAFT EXCLUDED
5TH FLOOR:	4,722.3 SQ.F.T.	HOTEL AREA	29.0 SQ.FT.	KITCHEN SHAFT EXCLUDED
6TH FLOOR:	4,722.3 SQ.F.T.	HOTEL AREA	29.0 SQ.FT.	KITCHEN SHAFT EXCLUDED
ROOF:	0.0 SQ.F.T	HOTEL AREA	762.3 SQ.FT.	ROOF ACCESS EXCLUDED

TOTAL: 34,461.7 SQ.FT. HOTEL AREA 2985.3 SQ.FT. EXCLUDED

NO -- DATE -- ISSUE --

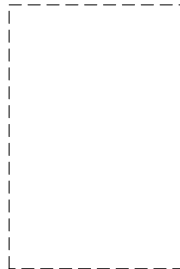

Copyright. All rights reserved.
Reproduction in whole or in part is prohibited.
This drawing as an instrument of service is the property of
the architect and may not be used in any way without the
written permission of this office.

YAMAMOTO
ARCHITECTURE

202 - 33 East 8th Avenue
Vancouver, BC V5T 1R5
T - 604 731 1127 F - 604 731 1327

PROJECT --

DRAFT

MACDONALD

3215 MACDONALD STREET
VANCOUVER, BC



DRAWING TITLE --

ROOF FSR

SCALE - 1/8" = 1'-0"

DATE - NOV 14, 2025

DRAWN --

CHECKED - TY

SHEET NO. --

A505

PROJ NO - 2515

