


OAKRIDGE COMMUNITY CENTRE OUT OF SCHOOL PROGRAM

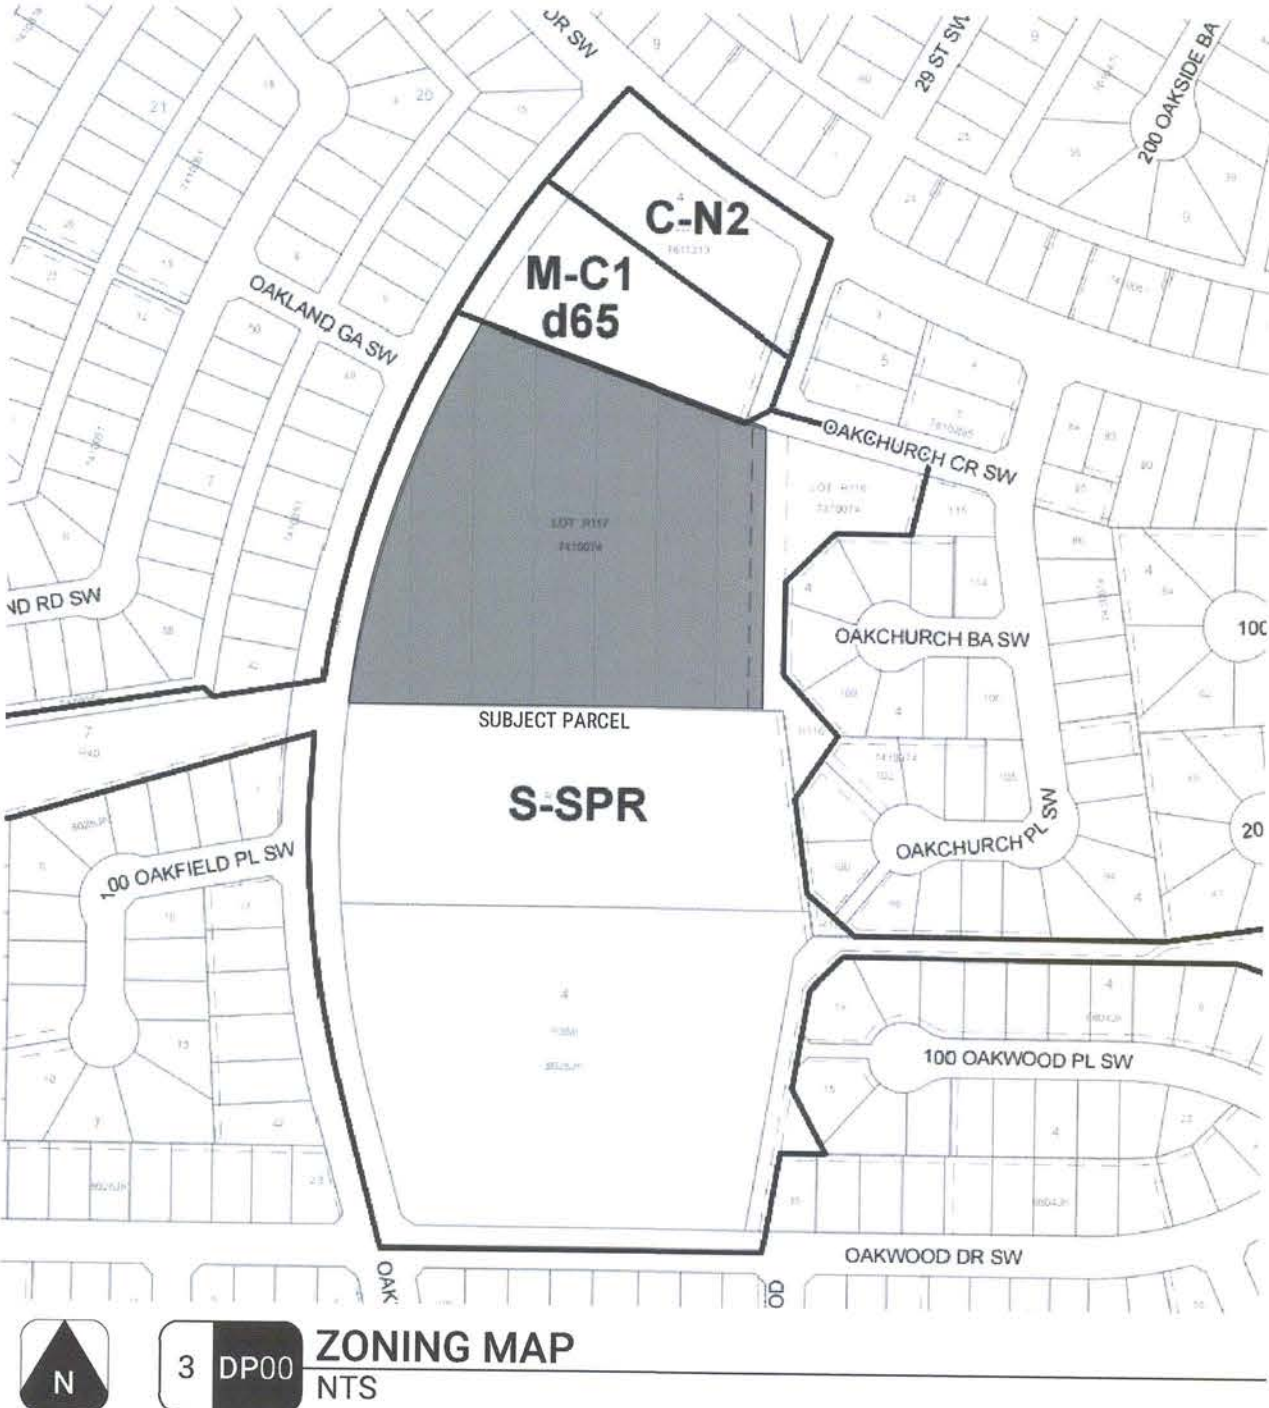

SITE INFORMATION


ALL SITE ELEMENTS ARE EXISTING TO REMAIN.
TENANT SPACES ARE EXISTING TO REMAIN. CHANGE IN CAPACITY ONLY.

MUNICIPAL ADDRESS 9504 OAKFIELD DRIVE SW, T2V 0L1
CALGARY, ALBERTA

LEGAL ADDRESS PLAN 741 0074, R117

EX' PARKING 40 PUBLIC PARKING STALLS INCLUDING 1 BARRIER FREE STALL

10 STALLS TO BE DESIGNATED AS PICK-UP/DROP-OFF WITH DESIGNATED SIGNAGE

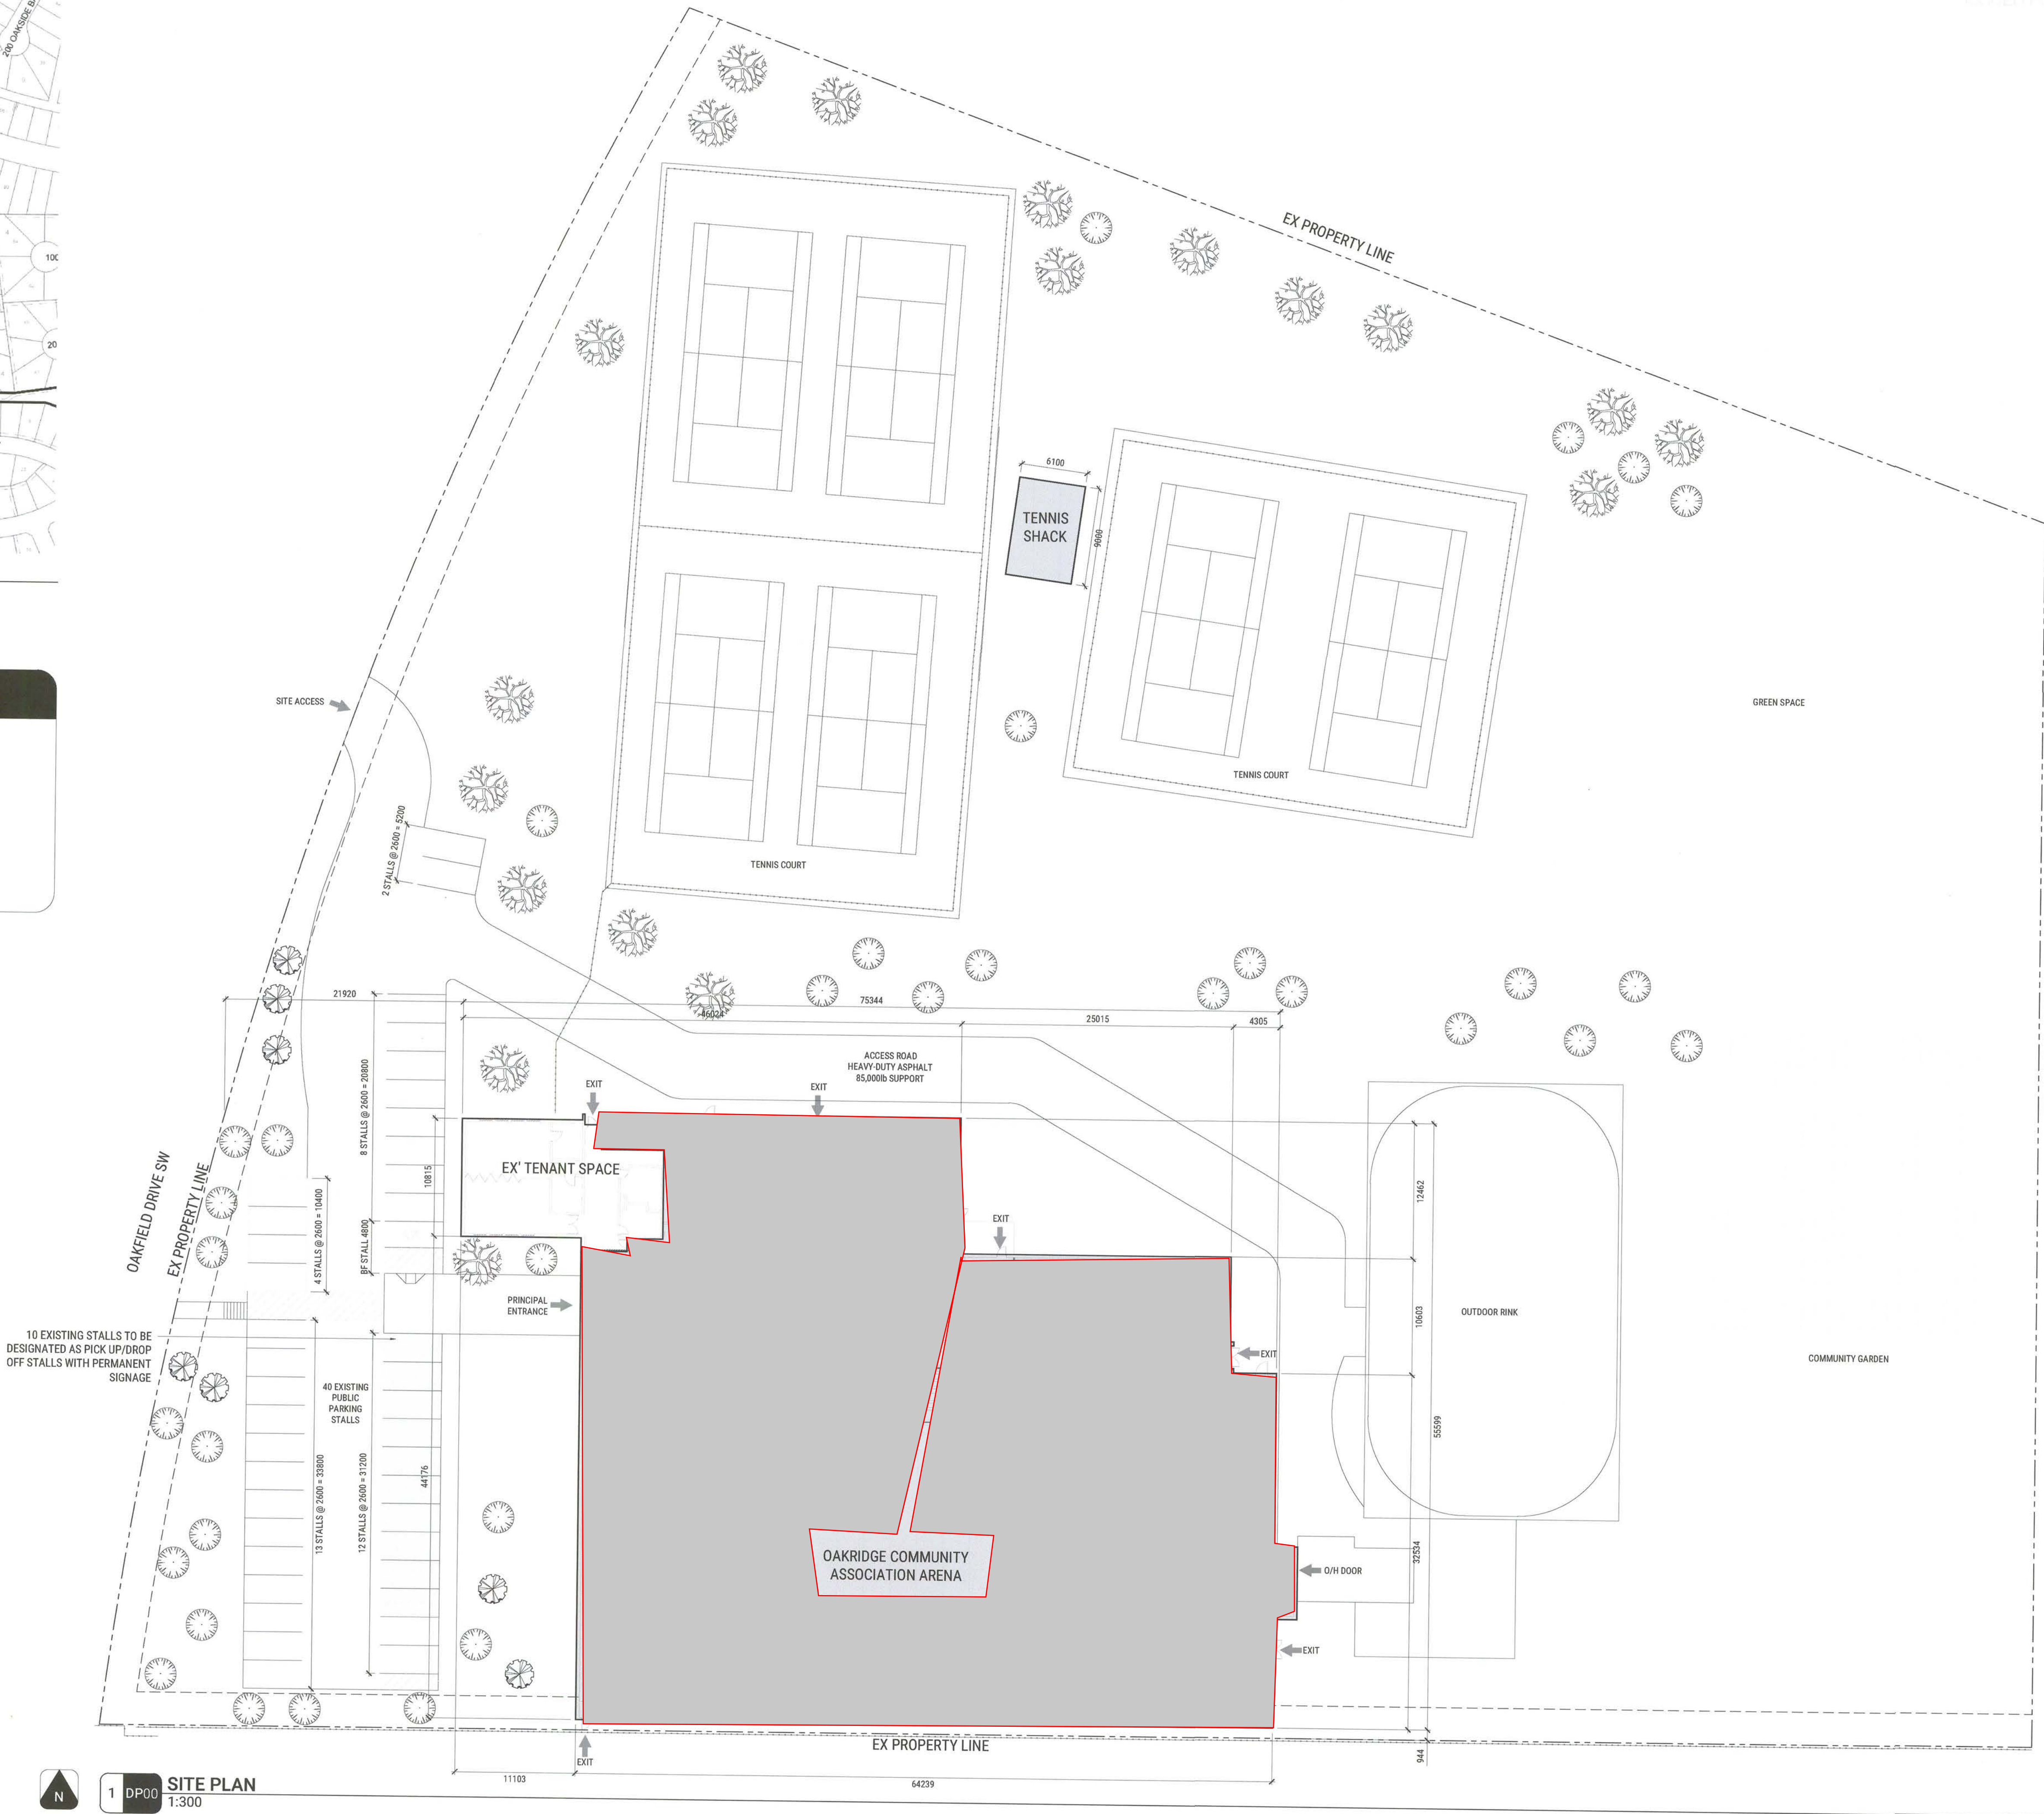

2612 PROJECT #

OAKRIDGE COMMUNITY CENTRE OUT OF SCHOOL PROGRAM PROJECT TITLE

9504 OAKFIELD DR SW
CALGARY, AB
PLAN 7410074, BLOCK, LOT R PROJECT ADDRESS

COVERSHEET AND SITE PLAN SHEET TITLE

DP00 SHEET NUMBER