


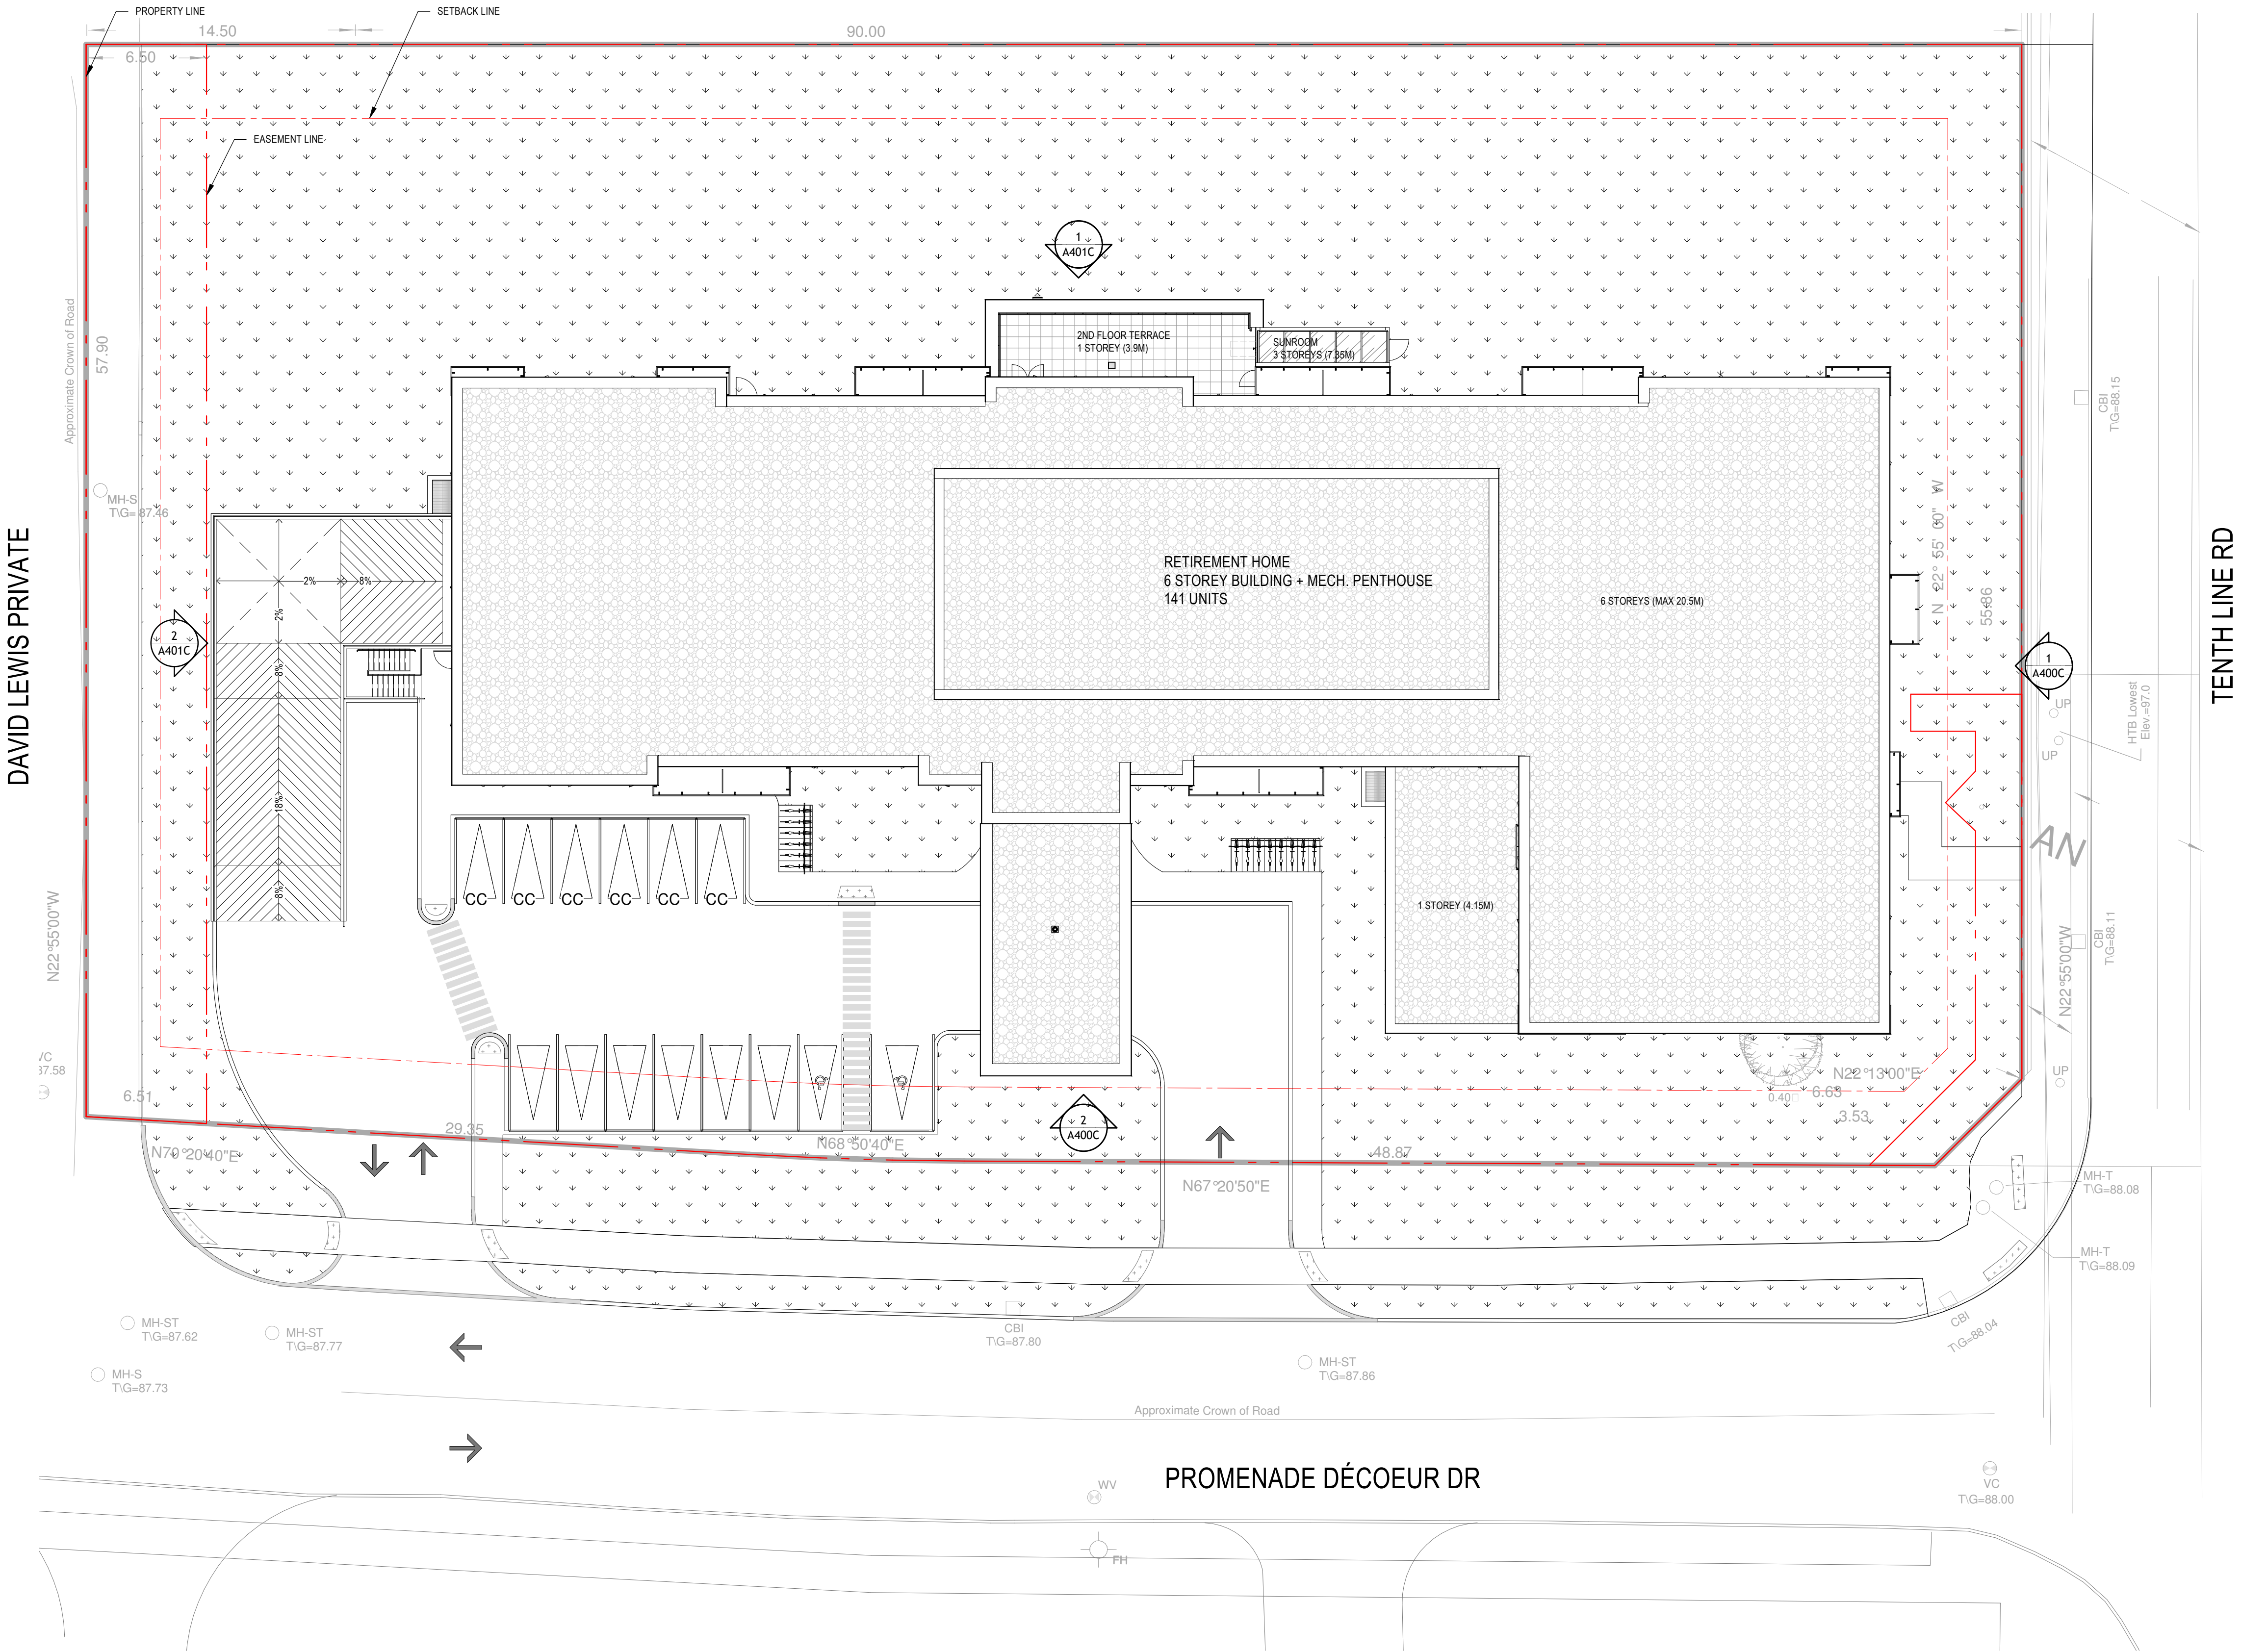

ROOF PLAN
1 : 200

1
A101

NOTES GÉNÉRALES / General Notes

- Ces documents d'architecture sont la propriété exclusive de NEUF architect(e)s et ne peuvent être utilisés, reproduits ou copiés sans autorisation écrite préalable. / These architectural documents are the exclusive property of NEUF architect(e)s and cannot be used, copied or reproduced without written pre-authorization.
- Les dimensions apparaissant aux documents doivent être vérifiées par l'entrepreneur avant le début des travaux. / All dimensions which appear on the documents must be verified by the contractor prior to the commencement of work.
- Veillez aviser l'architecte de toute dimension erreur et/ou divergences entre ces documents et ceux des autres professionnels. / The architect must be notified of all errors, omissions and discrepancies between these documents and those of the other's professionals.
- Les dimensions sur ces documents doivent être lues et non mesurées. / The dimensions on these documents must be read and not measured.

MÉCANIQUE / ÉLECTRIQUE / Mechanical / Electrical

JAIN
7405 Lake Carlton Crescent, 2nd Floor, Mississauga, ON L5N 6P6
905.285.9900 jainconsultants.com

STRUCTURE / Structural

Adjeleian Allen Rubeli Limited
77 Albert Street, Suite 1005, Ottawa, ON K1P 8E7
613.232.5186 aar.ca

ARCHITECTURE DE PAYSAGE / Landscape Architect

James B. Lennox & Associates
5332 Carleton Avenue, Ottawa, ON K2N 5A5
613.722.5169 jba.ca

CIVIL / Civil

Novatech Eng. Consultants Ltd.
240 Michael Crawford Drive, Suite 200, Ottawa, ON K2M 1P6
613.234.8463 novatech-eng.com

ARCHITECTES / Architect

NEUF architect(e)s Inc.
18 Rideau Street, 4th Floor, Ottawa, ON K1N 5J1
613.234.2274 NEUF.ca

SCEAU / Seal



CLIENT / Client



OUVRAGE / Project

DÉCOEUR RETIREMENT HOME

EMPLACEMENT / Location

2380 Tenth Line Road, Ottawa

NO PROJET / No

13677

NO / REVISION

A ISSUED FOR SPA

DATE (aa-mm-ii)

2025-08-29

DESSINÉ PAR / Drawn by

AA/CR

VÉRIFIÉ PAR / Checked by

CR/LH

DATE (aa-mm-ii)

2023-01-01

ÉCHELLE / Scale

1 : 200

TITRE DU DESSIN / Drawing Title

SITE PLAN AT ROOF

REVISION / Revision

A

NO. DESSIN / Dwg Number

A101