

Claridge Homes

CRT Ph 1 Blk 324

Putney Crescent

Design Brief

September 24, 2026

CTR PH1 BLK 324, PUTNEY CRESCENT

Design Brief

City of Ottawa

Development Application File: D07-12-21-0022

September 2026

Prepared By:

Arcadis Professional Services (Canada) Inc.
333 Preston Street, Suite 500
Ottawa, Ontario K1S 5N4
Canada
Phone: 613 241 3300

Prepared For:

Claridge Homes

505 Preston St, Ottawa, ON K1S 4N7

Our Ref:

30259740

Ryan Magladry, C.E.T

Associate Principal | Practice Lead, Land Engineering



Ryan Robineau

Civil Engineer, Land Engineering

This document is intended only for the use of the individual or entity for which it was prepared and may contain information that is privileged, confidential and exempt from disclosure under applicable law. Any dissemination, distribution or copying of this document is strictly prohibited.

Version Control

Issue	Revision No.	Date Issued	Page No.	Description	Reviewed By
1	01	2026-05-26		Issued for Site Plan Approval	RM/RR
2	02	2026-09-23		Issued for Site Plan Approval	RM/RR

Contents

1 Introduction 7

1.1 Scope 7

1.2 Background 7

1.3 Subject Site 7

1.4 Previous Studies 8

1.5 Geotechnical Considerations 8

2 Water Supply 10

2.1 Existing Conditions 10

2.2 Design Criteria 10

2.2.1 Water Demands 10

2.2.2 System Pressure 10

2.2.3 Fire Flow Rates 11

2.2.4 Boundary Conditions 11

2.2.5 Hydraulic Model 11

2.3 Proposed Water Plan 12

2.3.1 Proposed Water Plan 12

3 Wastewater Disposal 13

3.1 Existing Conditions 13

3.2 Design Criteria 13

3.3 Recommended Wastewater Plan 13

3.4 Local Extraneous Flows 13

3.5 Sewer Calculations 14

4 Site Stormwater Management 15

4.1 Background 15

4.2 Design Criteria 15

4.3 System Concept 15

4.3.1 Dual Drainage Design 16

4.3.2 Proposed Minor System 16

4.4 Stormwater Management 16

4.4.1 Water Quality Control 16

4.4.2 Water Quantity Control 17

4.5 On-Site Detention Summary..... 17

4.6 100-YEAR + 20% Stress Test..... 18

5 Grading and Roads..... 20

5.1 Site Grading 20

5.2 Road Network..... 20

6 Source Controls..... 21

6.1 General..... 21

6.2 Lot Grading 21

6.3 Vegetation 21

7 Conveyance Controls..... 22

7.1 Generals 22

7.2 Catchbasins and Maintenance Hole Sumps 22

8 Sediment and Erosion Control Plan 23

8.1 General..... 23

8.2 Trench Dewatering 23

8.3 Seepage Barriers 23

8.4 Surface Structure Filters..... 23

9 Conclusion 24

10 Recommendations..... 24

Tables

Table 1-1 Pavement Structure – Car Only Parking Areas..... 9

Table 1-2 Pavement Structure – Access Lanes, Fire Routes and Heavy Truck Parking Areas 9

Table 2-1 Hydraulic Boundary Conditions 11

Table 4-1 Post-Development Storage Summary Table 17

Table 4-2 Post-Development 100yr+20% Stress Test Storage Summary Table..... 18

Appendices

CRT Ph1 Blk 324, Putney Crescent – Design Brief

Appendix A

- Site Plan
- Site Location
- Site Servicing Plan 30259740-C-001
- AOV Legal Plan
- Pre-Consultation City Comments

Appendix B

- Watermain Boundary Conditions CRT Phase 1
- Water Demand Calculations
- FUS Calculations
- InfoWater Pro Water Model

Appendix C

- Sanitary Drainage Area Plan 30259740-C-400
- Sanitary Design Sheet
- CRT Phase 1 - Drainage Area Plan
- CRT Phase 1 - Sanitary Sewer Design Sheet

Appendix D

- Storm Drainage Area Plan 30259740-C-500
- Storm Design Sheet
- CRT Phase 1 – Storm Drainage Area Plan
- CRT Phase 1 - Storm Sewer Design Sheet
- CRT Phase 1 – SWM Excerpt
- Storm Water Management Calculations
- Overflow Depth Calculations
- Ponding Plan 30259740-C-600
- ADS Tank Sizing Report

Appendix E

- Grading Plan 30259740-C-200
- Sediment and Erosion Plan 30259740-C-900

1 Introduction

1.1 Scope

Arcadis Professional Services Canada (Arcadis) has been retained by Claridge Homes to provide engineering and consulting services for the Block 324 with CRT Phase 1 Lands in the Fernbank Community, the site location is illustrated in Figure 1.1 in Appendix A. Arcadis has completed the Detail Design for CRT Lands Phases 1, 2 and 3, with Phase 1, 2, 3A and 3B now in service. This report will provide a logical framework to assist reviewers with evaluation of the design of Block 324 within Phase 1 of the development.

This report will provide a recommended servicing plan for the major municipal infrastructure needed to support development of the subject lands. This report will demonstrate how the proposed municipal servicing is in conformance with the previously approved subdivision design. Any deviation from the approved subdivision design will be identified with rationalization for the change.

This report was prepared in accordance with the Servicing Study Guidelines for Development Applications in the City of Ottawa.

1.2 Background

In 2009, the City of Ottawa completed the Fernbank Community Design Plan (FCDP). The FCDP covers approximately 675 gross hectares of land between the established communities of Stittsville, Kanata West and Kanata South.

In conjunction with preparation of the Community Design Plan, several Class Environmental Assessment Studies/Master Plans were also prepared. Two of those were the Master Servicing Study (MSS) for water and sanitary and an Environmental Management Plan (EMP) for the natural environment and stormwater management. Those reports identify planning level solutions for on-site storm drainage, wastewater collection and water supply and distribution to the community.

1.3 Subject Site

The current Site Plan as prepared Roderick Lahey Architect Inc. (RLA) for the subject property, is in Appendix A. The property covers a total area of approximately 1.8 ha and is bounded by Robert Grant Ave to the east, Putney Cres to the west, a Hydro corridor to the north and a residential block to the south.

The proposed land use for the subject phase, which is in general conformance with the FCDP, will include ten stacked townhouses on private services.

A site plan of the proposed development is included in **Appendix A**.

1.4 Previous Studies

The Fernbank Community development process included several background studies that are pertinent to the subject site. Three integrated Class Environmental Assessment Studies/Master Plans were prepared in support of the FCDP which include:

- Transportation Master Plan;
- Environmental Management Plan (EMP);
- Master Servicing Study (MSS).

In 2011, IBI Group (presently Arcadis) completed a Conceptual Site Servicing Plan for the CRT Lands. That report was designed to assist the City in preparation of draft conditions for development of the subject property.

In January 2012, Novatech Engineering Consultants Ltd. completed the Fernbank Community Sanitary Trunk Sewer Design Report of the Fernbank Trunk Sewer. That sewer was identified in the 2009 MSS report. The 2012 report built upon previous design elements and included some changes to the proposed sewer design originally identified in the 2009 document. It is the latter report that will provide the design framework for the sanitary sewer design for the subject site.

Subsequent development applications under the Planning Act will be supported by these studies/plans. IBI Group completed the detail design in July 2017 for Phase 1 and September 2020 for Phase 2 of the CRT Lands.

The subject property will follow closely the recommendations of those reports. With respect to the provision of water supply, wastewater disposal and treatment of stormwater runoff, the recommendations of the above noted reports provided development criteria on which the subject property will develop. Any deviations from the previous report will be justified where applicable.

1.5 Geotechnical Considerations

A Geotechnical Investigative Report entitled “Geotechnical Investigation Proposed Residential Development Westwood-Block 324, 5725 Fernbank Road, Ottawa, Ontario”, number PG2236-3, and dated February 3, 2021, was prepared by Paterson Group Inc. The scope of this report also included investigation on the subject lands. The objectives of the investigation include:

- Determination of the subsoil and groundwater conditions;
- Provision of preliminary geotechnical recommendations pertaining to the design and development of the subject site including construction considerations.

Among other items, the report commented on the following:

- Site grading;
- Foundation design;
- Pavement structure;
- Infrastructure construction;
- Groundwater control;
- Tree planting.

Among other considerations, the report confirmed that there are no grade raise limitations for the subject site, and provided recommended Pavement Structure for car park areas and local roads as noted below:

Table 1-1 Pavement Structure – Car Only Parking Areas

Local Road – Parking Areas	Thickness
HL-3 or Superpave 12.5 Asphaltic Concrete Wear Course	50 mm
OPSS Granular A Base	150 mm
OPSS Granular B Type II Subbase	300 mm

Table 1-2 Pavement Structure – Access Lanes, Fire Routes and Heavy Truck Parking Areas

Local Road	Thickness
HL-3 or Superpave 12.5 Asphaltic Concrete Wear Course	40 mm
HL-8 or Superpave 19 Asphaltic Concrete Wear Course	50 mm
OPSS Granular A Base	150 mm
OPSS Granular B Type II Subbase	450 mm

1.6 Approvals

The proposed development is subject to the City of Ottawa site plan control process. Site plan control requires the City to review, provide concurrence and approve the engineering design package. Permits to construct can be requested once the City has issued a site plan agreement.

An Environmental Activity and Sector Registry (EASR) registration through the MECP will be required for the storm sewer servicing both the site and the adjacent 585 Bobolink property.

2 Water Supply

2.1 Existing Conditions

As part of Phase 1 of the CRT subdivision, a 200mm diameter watermain was constructed within Putney Crescent adjacent to Block 324.

2.2 Design Criteria

2.2.1 Water Demands

Water demands have been calculated for the full development. The development consists of ten stacked townhouses each with twelve units. Consumption rates are taken from Tables 4.1 and 4.2 at the Ottawa Design Guidelines – Water Distribution and are summarized as follows:

- Townhouse and Semi-Detached 2.7 person per Unit
- Residential Average Day Demand 280 l/cap/day
- Residential Peak Daily Factor 3.5 (MOE Table)
- Residential Peak Hour Factor 5.3 (MOE Table)

A watermain demand calculation sheet is included in **Appendix B** and the total water demands are summarized as follows:

- Average Day 1.05 l/s
- Maximum Day 3.68 l/s
- Peak Hour 5.52 l/s

2.2.2 System Pressure

The Ottawa Design Guidelines – Water Distribution (WDG002), December 2025, City of Ottawa, Clause 4.2.2 states that the preferred practice for design of a new distribution system is to have normal operating pressures range between 345 kPa (50 psi) and 480 kPa (80 psi) under maximum daily flow conditions. Other pressure criteria identified in Clause 4.2.2 of the guidelines are as follows:

Minimum Pressure	Minimum system pressure under peak hour demand conditions shall not be less than 276 kPa (40 psi)
Fire Flow	During the period of maximum day demand, the system pressure shall not be less than 140 kPa (20 psi) during a fire flow event.
Maximum Pressure	In accordance with the Ontario Building/Plumbing Code, the maximum pressure should not exceed 552 kPa (80 psi). Pressure reduction controls will be required for buildings where it is not possible/feasible to maintain the system pressure below 552 kPa.

Water Age A total travel time of 5 days or less during basic day demand is reasonable. A residence time of 8 days should not be exceeded.

2.2.3 Fire Flow Rates

The development consists of stacked townhouses with the majority having 12 units and are 2 stories above ground. A Fire Underwriters Survey (FUS) calculation for a 12-unit, 2-storey, non-sprinklered wood frame construction building results in a fire flow of 12,000 l/min (200 l/s). An FUS calculation is included in **Appendix B** which calculates a fire flow for Building J fronting Putney Crescent. The building has external exposures in four directions in the calculation. The resulting fire flow demand is 12,000 l/min (200 l/s) which represents the highest fire flow for the Block 324 site and is used in the water model.

2.2.4 Boundary Conditions

The City of Ottawa has provided hydraulic boundary conditions at two locations along the Municipal Watermain within Putney Crescent. A copy of the boundary condition is included in **Appendix B** and summarized as follows:

Table 2-1 Hydraulic Boundary Conditions

	Connection 1	connection 2
Max HGL (Basic Day)	159.9 m	159.9 m
Peak Hour	154.7 m	154.7 m
Max Day + Fire (200 l/s Fire Flow)	135.8 m	138.0 m

2.2.5 Hydraulic Model

Block 324 has been added to the water model for CRT Phase 1, the model is developed with the InfoWater Pro program. Boundary conditions from Section 2.2.4 have been incorporated into the model. In Block 324 the fire flows are evaluated at the proposed hydrant locations represented by Nodes J12, J14 and J18. A schematic of the water model for Block 324 is included in **Appendix B**. The proposed watermain will meet the minimum required minimum pressure of 20 psi during maximum daily and fire flow demand.

Results of the hydraulic model are included in **Appendix B** and are summarized below. Plan 3025974-001, provided in **Appendix A** provides details on the proposed watermain layout and notes.

Scenario

Average Day (Max HGL) Pressure Range	512.89 to 533.57 kPa
Peak Hour Pressure Range	461.93 to 482.61 kPa
Max Day + Fire Design Flow Range (200 l/s)	240-344 l/s

A comparison of the results and the design criteria is summarized as follows:

Maximum Pressure: All nodes have basic day pressures under 552 kPa, therefore pressure reducing control is not required for this development.

Minimum Pressure: All nodes in the model exceed the minimum value of 276 kPa (40 psi).

Fire Flow: The lowest residual pressure within the system during the fire flow scenario is 290 kPa which exceeds the 138 kPa (20 psi) residual pressure requirement.

2.3 Proposed Water Plan

2.3.1 Proposed Water Plan

A 200 mm watermain is proposed to service the development with a connection to the existing 203 mm watermain stubbed within the site and a new connection to the existing 203 watermain within Putney Crescent. Three new private fire hydrants and one municipal hydrant on Putney Crescent are proposed to provide public hydrant is proposed to provide fire coverage for the site. A district metering chamber per City Standard W3 is to be provided at the property line of the southern connection

Refer to the general plan of services **Drawing C-001** in **Appendix A** for detailed watermain layout for the subject site.

3 Wastewater Disposal

3.1 Existing Conditions

The Fernbank Trunk sewer was extended as part of CRT Lands Phase 1 development. The main trunk sewer for the subject lands was previously constructed in block 328 and 336 and Putney Crescent with servicing stubs designed for this site, it should be noted that it appears from as built records these stubs were not constructed.

The CRT Phase 1 sewer design included an allocation into MH209A for the subject site and surrounding lands. The design of Phase 1 was completed based on the previous Ottawa Sewer Design Guidelines, for which a demand of 350L/Day/cap and infiltration allowance of 0.28l/s/Ha was used. The Phase 1 design had estimated an area allocation of 11.57 Ha and a total population allowance of 515.6 yielding a total peak flow to MH209A of 11.55 l/s under the design criteria at the time.

3.2 Design Criteria

The sanitary sewers for the subject site will be based on the City of Ottawa design criteria. It should be noted that the sanitary sewer design for this study incorporates the latest City of Ottawa design parameters identified in Technical Bulletin ISTB-2018-01. Some of the key criteria will include the following:

- Residential Flow
 - 1 Bed = 1.4 p/p/u
 - 2 Bed = 2.1 p/p/u
- Inflow and Infiltration Rate = 0.33 l/s/ha
- Minimum Full Flow Velocity = 0.60 m/s
- Maximum Full Flow Velocity = 3.0 m/s
- Minimum Pipe Size = 200 mm diameter

3.3 Recommended Wastewater Plan

The proposed site plan has a tributary area of 1.85Ha, and a population contribution of 328 to MH 209A. The total peak flow to MH209A from Phase 1 including the subject parcel is 12.54 l/s, which is 0.9 l/s greater than the original design of 11.55 l/s. The outlet pipe of MH209 is a 250 mmØ at 0.7% representing an available capacity of 51.91 l/s, therefore, the increase of 0.9 l/s from the subject site is not anticipated to present capacity concerns for the downstream network. A copy of the original design sheet and the updated design sheet is included in **Appendix C**.

3.4 Local Extraneous Flows

All sanitary sewers will be constructed to City of Ottawa standards, including testing prior to being put into service. There are no unusual local conditions within the subject site that are expected to contribute extraneous flows higher than those noted in the City's guidelines. No external lands will drain through this site.

3.5 Sewer Calculations

Detailed sanitary sewer design sheets, using recommendations from the MSS, and criteria of the City of Ottawa and the provincial Ministry of Environment, and Sanitary Drainage Area Plans Drawings 30259740-C-400 is provided in **Appendix C**. It demonstrates the sewers have been designed to meet governmental requirements.

4 Site Stormwater Management

4.1 Background

The subject site is part of the larger development referred to as Fernbank Community Development. The stormwater management strategy was outlined in the following reports:

- Conceptual site servicing plan stormwater management plan and erosion and sediment control plan CRT lands Fernbank community (IBI Group, August 2011)
- Design brief CRT Lands – Phase 1 Fernbank Community Development (IBI Group, July 2017)

The subject site is part of the drainage area that ultimately discharges to the Pond 6 SWM Facility.

The trunk storm sewer to the pond and the pond itself were previously constructed.

4.2 Design Criteria

In accordance with the City of Ottawa Sewer Design Guideline the following parameters were implemented in developing the stormwater management design:

- Design Storm 1:2year return (Ottawa)
- Rational Method Sewer Sizing
- Initial Time of Concentration 10 minutes
- Runoff Coefficients
 - Landscaped Areas $C = 0.25$
 - Asphalt/Concrete $C = 0.90$
 - Roof $C = 0.90$
- Pipe Velocities 0.80 m/s to 6.0 m/s
- Minimum Pipe Size 250 mm diameter
(200 mm diameter CB Leads)

4.3 System Concept

According to the CRT Phase 1 report prepared by IBI Group, the development of the downstream stormwater system included the expected stormwater servicing needs of the subject property. The existing storm sewers constructed adjacent to the site were oversized to provide the needed capacity for minor storm runoff from the subject site. Minor storm runoff from the subject site will connect to the existing 975 mmØ sewer in block 316. See Appendix D for an excerpt of the allowable release rate from the site in the CRT Ph 1 report. The total allowable release rate for the subject site is 381.83 l/s. The sewer design sheet, and tributary area plan from CRT Phase 1 are included in **Appendix D**. The service stub for the site was assigned a 5-yr flow of 493.82 l/s. This included 112.87 l/s for 0.56 Ha adjacent parcel, Block 343.

4.3.1 Dual Drainage Design

The dual drainage system proposed for the subject site will accommodate both major and minor stormwater runoff. Minor flow from the subject site will be conveyed through the storm sewer network and discharge into the existing 975 mmØ sewer in Block 316.

The surface flow not captured by the minor system during rainfalls more than the 1:100yr event will be conveyed via the major system. Storage will be provided by a combination of subsurface methods including a stormtech unit, clear stone trenches and through surface ponding within the parking lot, sized to accommodate on-site flows up to the 1:100yr rainfall events. Please note there is no proposed ponding within the parking lot during 1:2-year event. If the maximum storage is utilized or if the inlet is blocked, the excess flow will cascade to the next downstream sag. Major flow up to 100-year storm event will be restricted and detained on-site, except small, landscaped areas fronting Putney Crescent, Robert Grant Avenue and a small area abutting the existing dry pond in block 316. Emergency overflow will be directed Putney Crescent. A portion of the adjacent parcel block 343 drains through this site, and similar dual drainage system for that parcel will be employed. The minor system flow will be accommodated by the pipe system in block 324, and block 343 will be required to provide onsite storage to accommodate the 1:100 rainfall events, an emergency overland flow into block 324 will also be provided.

4.3.2 Proposed Minor System

Using the criteria identified in Section 4.2, the proposed on-site storm sewers were sized accordingly. A detailed storm sewer design sheet and the associated storm sewer drainage area plan is included in **Appendix D**. The general plan of services, depicting all on-site storm sewers can be found in **Appendix A**.

The owner of the site will be responsible for regular maintenance of the on-site sewers, catch basins, storage chambers and inlet control devices (ICDs). Maintenance includes but is not limited to the cost of regular cleaning of the storage chambers, storm sewer structures and ICDs as necessary. The site owner will also be responsible for replacement of damaged or missing catch basin structures, grates or ICDs as needed.

4.4 Stormwater Management

4.4.1 Water Quality Control

The subject site is part of the larger Fernbank development where an end of pipe quality control Storm Water Management facility has been constructed and is operational. This site was identified to be developed with a runoff coefficient of 0.80, the actual runoff coefficient is approximately 0.66, therefore no negative impact is anticipated on the downstream Pond 6 SWM facility.

4.4.2 Water Quantity Control

As noted in section 4.4 above, the downstream sewer design limits the subject site to a maximum minor system release rate of 381.83 l/s into the existing 975 mm Dia storm sewer system. Surface flows in excess of the site's allowable release rate will be stored in strategic subsurface storage facilities and gradually released into the minor system to respect the site's allowable release rate. Due to the proposed sloped roofs no roof top storage is used, and the relatively flat site grading severely limits available surface storage. The proposed underground storage system is the StormTech system (or approved equal). This system operates as a closed system and it does not rely on infiltration to discharge the collected storm water. Collected storm water will discharge into the storm sewer, the flow rate is controlled by an ICD. The system has been sized to accommodate the design volume to accommodate up to the 1:100yr event. Therefore, very limited surface storage is being utilized to meet the site demands and there will no active surface ponding within the parking lots during the 2-yr storm event. However, should an inlet be blocked or during extreme events a minimum 300mm freeboard is provided between an overflow elevation and building envelope or opening. Overland flow routes are provided to permit emergency overland flow away from buildings and out to the Putney Crescent right-of-way. A copy of a Storm tech info sheets has been provided in **Appendix D**.

4.5 On-Site Detention Summary

For areas where on-site detention is feasible, runoff is designed to be limited to the 5-year post-development storm event. Flows exceeding the target release rate will be contained on-site via surface storage within a StormTech tank, clear stone trenches, and parking lot storage. Several catchbasins will be equipped with inlet control devices to attenuate flows. The modified rational method was used to determine the resulting storage volumes during the 2-year, 5-year, and 100-year storm events. Available surface ponding within the parking area was determined using CAD surface volume tools. A summary of the ICD type and corresponding storage details is provided in Table 4.1 below.

During the 100-year event, overland flow from areas S100 and S101 overflows to drainage area S102, where runoff is detained via surface storage. The overflow capacities of each cascading ponding area were evaluated to ensure there is sufficient overflow capacity to convey drainage towards S102 during the 100-year event. The volume of overflow conveyed to S103 is 10.75 m³. Assuming a Tc of 15 minutes, corresponding to the maximum storage volume required, this volume can be reverse calculated to a runoff of 16.28 L/s. Based on the spill point cross-section from S101, a simple rectangular channel with a bottom width of 37.00 m at a grade of 1.35% can convey 20.91 L/s at an overflow depth of 0.03 m (ponding elevation 107.18 m). Refer to **Appendix D** for detailed overflow calculations.

Table 4-1 Post-Development Storage Summary Table

Drainage Area	ICD Type	ICD Restricted Flow (L/s)	100 Year Storage Required (m ³)	Storage Provided (m ³)	Upstream Overflow (m ³)	100 Year Overflow (m ³)
S100	IPEX MHF	26.00	29.26	16.33		12.93

Drainage Area	ICD Type	ICD Restricted Flow (L/s)	100 Year Storage Required (m³)	Storage Provided (m³)	Upstream Overflow (m³)	100 Year Overflow (m³)
S101	IPEX MHF	50.00	22.50	11.75	12.93	12.87
S102	IPEX MHF	25.00	40.20	41.33	10.75	
S103	IPEX MHF	45.00	22.91	50.04		
S104	IPEX LMF	6.00	1.81	20.60		
S105	IPEX MHF	30.00	13.19	24.75		
S106	IPEX MHF	25.00	79.99	83.73		
RY106	IPEX LMF	10.00	6.64	11.53		
S107	IPEX MHF	30.00	35.57	38.92		
S108	IPEX MHF	15.00	3.65	18.52		
RY113	IPEX LMF	10.00	14.15	28.61		
RY116 & BLK342	IPEX MHF	23.00	39.98	48.54		
RY119	IPEX LMF	10.00	9.45	10.65		

4.6 100-YEAR + 20% Stress Test

A cursory review of the 100-year + 20% stress test event and overflow depth has been performed using the modified rational method. The calculations are included in the modified rational stormwater management sheets in **Appendix D**.

A summary of the required storage volumes and overflow balances is provided below.

Table 4-2 Post-Development 100yr+20% Stress Test Storage Summary Table

Drainage Area	ICD Restricted Flow (L/s)	100 Year+20% Storage Required (m ³)	Storage Provided (m ³)	Upstream Overflow (m ³)	100 Year+20% Overflow (m ³)
S100	26.00	40.11	16.33		23.78
RY116 & BLK342	23.00	52.12	48.54		3.57
S101	50.00	42.43	11.75	27.35	30.68
S102	25.00	70.52	41.33	30.68	29.19
S103	45.00	62.62	50.04	29.19	12.58
S105	30.00	32.00	24.75	12.58	7.25
RY119	10.00	12.54	10.65		1.90
S106	25.00	103.88	83.73	1.90	20.15
RY113	10.00	38.63	28.61	20.15	10.03
RY106	10.00	19.80	11.53	10.03	8.27
S107	30.00	63.60	38.92		24.68

During the 100-year+20% stress test event, overflow from the areas S100, RY116, BLK342, S101, and S102 overflow to drainage area S103 where runoff is detained via surface storage. Stress test runoff from areas RY106, S106, S107, RY113 and RY119 cascade towards area S107 prior to discharging towards Putney Crescent. Sufficient storage has been provided within areas S105 and S108 to ensure the stress event is stored within those drainage areas. The overflow capacities of each cascading ponding area were evaluated to ensure there is sufficient overflow capacity to convey drainage towards the emergency outlet during the stress event. The volume of overflow leaving the site from S107 is 24.68 m³. Assuming a Tc of 11 minutes, corresponding to the maximum storage volume required, this volume can be reversed calculated to a runoff of 27.42 l/s. Based on the spill point cross section from S107 at the north of the site, a simple rectangular channel with a bottom of 9.00m at a grade of 3.2% can convey 160.05 l/s at an overflow depth of 0.02m (Ponding 105.52m). Refer to **Appendix D** for detailed overflow calculations.

5 Grading and Roads

5.1 Site Grading

The proposed site grading balances various requirements, including but not limited to geotechnical constraints, minimum/maximum slopes, overland routing of stormwater, all to ensure the site is graded in accordance with municipal and accessibility standards.

Refer to the grading plan provided in **Appendix E**.

A retaining wall is anticipated to be required along the Northeast property line fronting Robert Grant Avenue. The wall will require a detailed design by a structural engineer prior to municipal approval. Existing overland drainage patterns have been respected in the proposed grading with the majority of post-development runoff still tributary to the Jock River. In landscape areas where typical 2-7% grading cannot be met, 3:1 maximum terracing has been utilized to tie the proposed grading into the existing.

5.2 Road Network

Two site vehicle accesses will be provided extending from Putney Crescent complete with 151 residential and 24 visitor parking stalls. A fire route has been provided through the site providing access for emergency personal vehicles. A garbage collection area is located at the north of the site.

Pedestrian access facilities are provided extending from Putney Crescent, through the site and connecting to Robert Grant Avenue. Please refer to Site Plan in **Appendix A**

6 Source Controls

6.1 General

Since an end of pipe treatment facility is already provided for the development lands, stormwater site management for the subject lands will focus on site level or source control management of runoff. Such controls or mitigative measures are proposed for this development not only for final development but also during construction and build out. Some of these measures are:

- Flat site grading where possible
- Vegetation planting
- Groundwater recharge in landscaped areas

6.2 Lot Grading

Where possible, all of the proposed blocks within the development will make use of gentle surface slopes on hard surfaces such as asphalt and concrete. In accordance with local municipal standards, all grading will be between 0.5 and 5.0 percent for hard surfaces and 2.0 and 7.0 percent for all landscaped areas. Significant grade changes will be accomplished through the use of terracing (3:1 max slope), ramps and/or retaining walls. All surface catchbasins shall be equipped with 3.0m subdrains on opposite sides of a curbside catchbasin running parallel to the curb, and with 3.0m subdrains extending out from all 4 sides of parking lot catchbasins.

6.3 Vegetation

As with most site plans, the developer will be required to complete a vegetation and planting program. Vegetation throughout the development including planting along roadsides and within the individual blocks provides opportunities to re-create lost vegetation.

7 Conveyance Controls

7.1 Generals

Besides source controls, the development also proposes to use several conveyance control measures to improve runoff quality. These will include:

- Vegetated swales
- Catchbasin sumps and manhole sumps
- Roof leaders directed to landscaped areas

7.2 Catchbasins and Maintenance Hole Sumps

All catchbasins within the development, either rear yard or street, will be constructed with minimum 600 mm deep sumps. These sumps trap pollutants, sand, grit and debris which can be mechanically removed prior to being flushed into the minor pipe system. Both rear yard and street catchbasins will be to OPSD 705.02. All storm sewer maintenance holes serving local sewers less than 900 mm diameter shall be constructed with a 300 mm sump as per City standards.

8 Sediment and Erosion Control Plan

8.1 General

During construction, existing stream and conveyance systems can be exposed to significant sediment loadings. Although construction is only a temporary situation, it is proposed to possibly introduce a number of mitigative construction techniques to reduce unnecessary construction sediment loadings. These may include:

- Until the local storm sewer is constructed, groundwater in construction trenches shall be pumped into a filter mechanism prior to release to the environment
- Vegetated swale sediment capture filter socks will remain on open surface structures such as maintenance holes and catchbasins until these structures are commissioned and put into use
- Silt fence on the site perimeter will be installed

8.2 Trench Dewatering

Any trench dewatering using pumps will be discharged into a filter trap made up of geotextile filters and straw bales similar in design to the OPSD 219.240 Dewatering Trap. These will be constructed in a bowl shape with the fabric forming the bottom and the straw bales forming the sides. Any pumped groundwater will be filtered prior to release to the existing surface runoff. The contractor will inspect and maintain the filters as needed, including sediment removal and disposal and material replacement as needed. It should be noted that the contractor will be responsible for the design and management of the trap(s).

8.3 Seepage Barriers

In order to further reduce sediment loading to the stormwater management facility, seepage barriers will be installed on any surface water courses at appropriate locations that may become evident during construction. These barriers will be Light Duty Straw Bale Barriers per OPSD 219.100 and Heavy-Duty Silt Fence Barriers per OPSD 219.130; locations are shown on the Sediment and Erosion Control Plan included in **Appendix E**. They are typically made of layers of straw bales or geotextile fabric staked in place. All seepage barriers will be inspected and maintained as needed.

8.4 Surface Structure Filters

All catchbasins, and to a lesser degree, manholes, convey surface water to sewers. Until streets are asphalted and curbed, all catchbasins and manholes will be constructed with sediment capture inserts or equivalent located between the structure frame and cover. These will stay in place and be maintained during construction and build until it is appropriate to remove same.

9 Conclusion

This report and the accompanying working drawings demonstrate that the proposed development meets the requirements of the stakeholder regulators, including the City of Ottawa, provincial MOECP. The proposed development is in general conformance with the 2009 Master Servicing Report and current City of Ottawa design standards.

Downstream sanitary sewers were designed with the proposed development area included. There is a reliable water supply available adjacent to the proposed development.

10 Recommendations

Water, wastewater and stormwater systems required to develop the site are designed in accordance with MECP and City of Ottawa's current level of service requirements.

The use of lot level controls, conveyance controls and end of pipe controls outlined in the report will result in effective treatment of surface stormwater runoff from the site. Adherence to the proposed sediment and erosion control plan during construction will minimize harmful impacts on surface water.

It is recommended that the regulators review this submission with an aim of providing the requisite approvals to permit the owners to proceed to the development stage of the subject site.

Final detail design will be subject to governmental approval prior to construction, including but not limited to the following:

- Commence Work Notification: City of Ottawa
- EASR (Storm Sewer): MECP
- Commence Work Notification (utilities): City of Ottawa

Appendix A


Site Plan

Site Location

Site Servicing Plan 30259740-C-001

AOV Legal Plan

Pre-Consultation City Comments

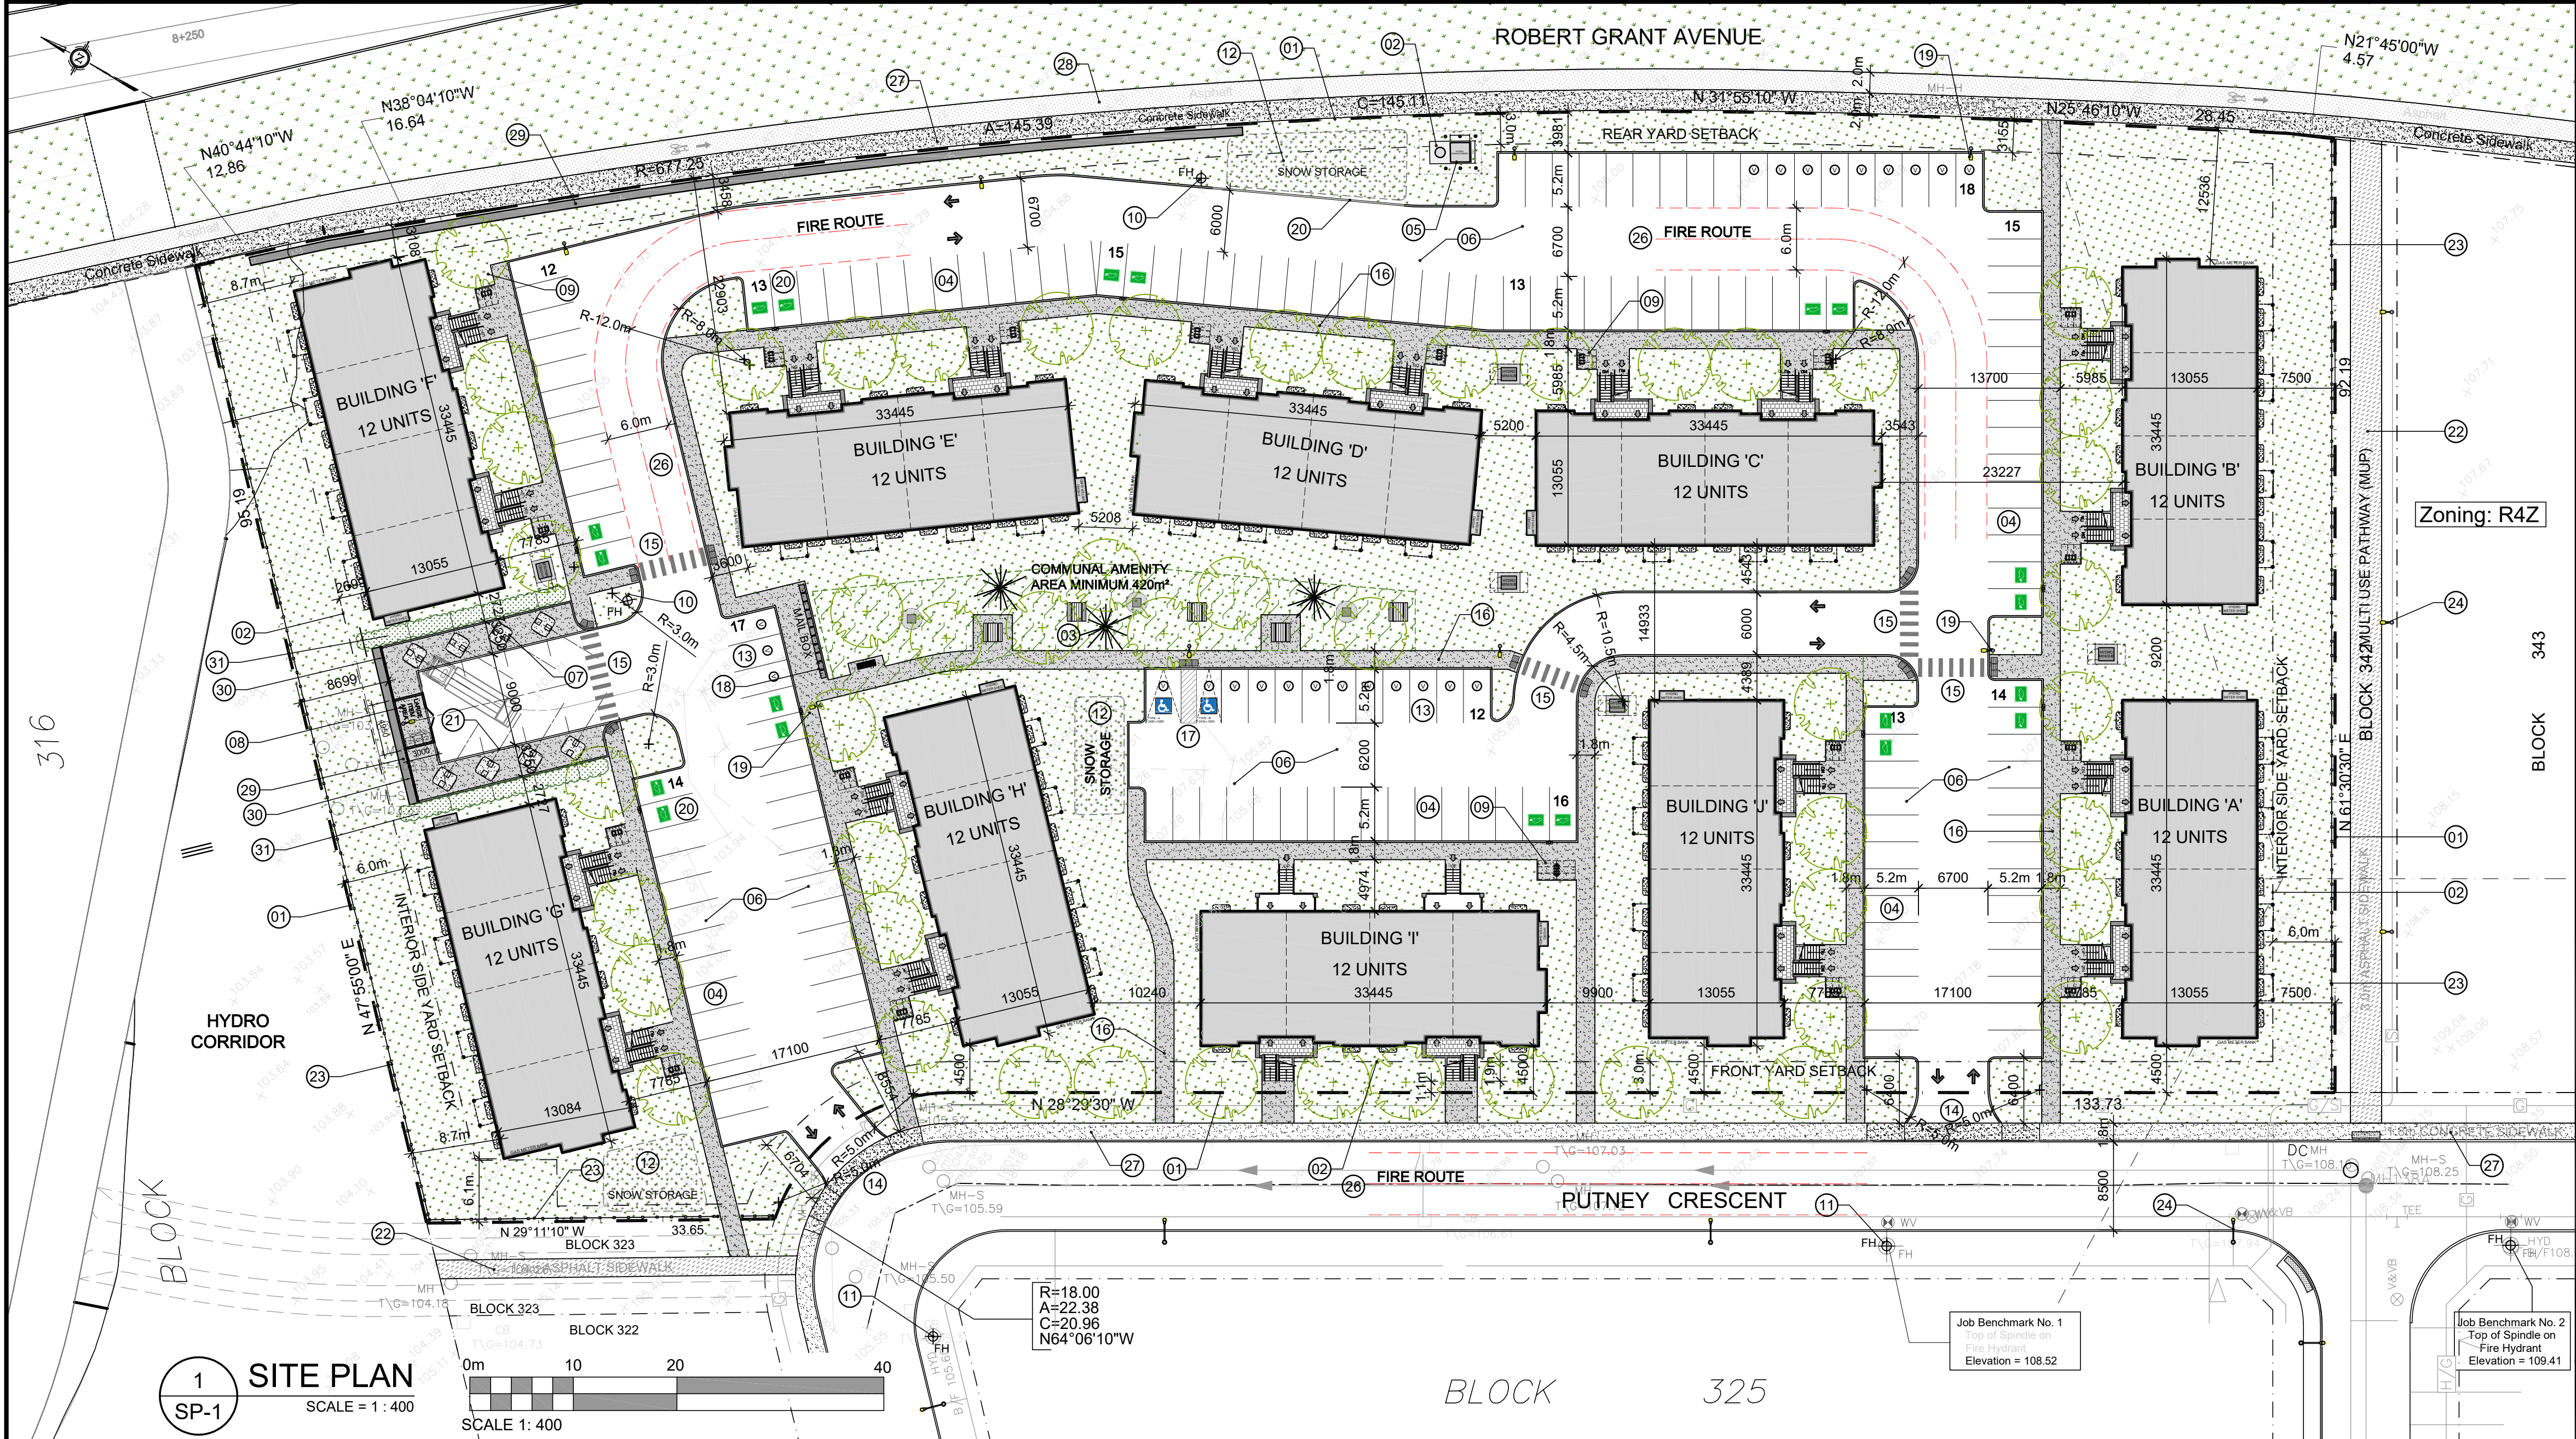

GROSS BUILDING - AREAS	
(CITY OF OTTAWA'S DEFINITION)	
PROPOSED BUILDING 'A'	1,256.0 m ² / 13,520 ft ²
PROPOSED BUILDING 'B'	1,256.0 m ² / 13,520 ft ²
PROPOSED BUILDING 'C'	1,256.0 m ² / 13,520 ft ²
PROPOSED BUILDING 'D'	1,256.0 m ² / 13,520 ft ²
PROPOSED BUILDING 'E'	1,256.0 m ² / 13,520 ft ²
PROPOSED BUILDING 'F'	1,256.0 m ² / 13,520 ft ²
PROPOSED BUILDING 'G'	1,256.0 m ² / 13,520 ft ²
PROPOSED BUILDING 'H'	1,256.0 m ² / 13,520 ft ²
PROPOSED BUILDING 'I'	1,256.0 m ² / 13,520 ft ²
PROPOSED BUILDING 'J'	1,256.0 m ² / 13,520 ft ²
TOTAL PROPOSED AREA	12,560.0 m ² / 135,200 ft ²

UNIT STATISTICS	
2 BEDROOM UNIT	120

CAR PARKING	
REQUIRED BY ZONING BY-LAW	
RESIDENCE	- 1.2 PER UNIT
VISITOR	- 0.2 PER DWELLING UNIT
TOTAL	168
PROVIDED	
RESIDENCE	- 1.23 PER UNIT
VISITOR	- 0.2 PER DWELLING UNIT
TOTAL	172

BICYCLE PARKING	
REQUIRED / PROVIDED	- 0.5 PER UNIT
	60

WASTE COLLECTION	
GUIDELINES	
GARBAGE	- 0.231 YARDS ³ / UNIT 28 YARDS ³
RECYCLING (GMP)	- 0.018 YARDS ³ / UNIT 2 YARDS ³
RECYCLING (FIBRE)	- 0.062 YARDS ³ / UNIT 7.4 YARDS ³
ORGANICS	- 240L CONTAINER / 50 UNITS 3 x 240L
REQUIRED PROVIDED	
GARBAGE	5 EARTHBINS 5 EARTHBINS
RECYCLING (GMP)	1 EARTHBINS 1 EARTHBINS
RECYCLING (FIBRE)	2 EARTHBINS 2 EARTHBINS
ORGANICS	3 x 240L BINS 3 x 240L BINS
LARGE ITEM GARBAGE	N/A 8 m ²
	*EARTHBINS= (6.5 YARDS ³)

AMENITY SPACE	
REQUIRED AMENITY SPACE	
6.0 m ² PER UNIT =	720.0 m ²
50% COMMUNAL AMENITY AREA =	360.0 m ²
PROVIDED AMENITY SPACE	
PRIVATE BALCONY / PATIOS =	320.0 m ²
COMMUNAL EXTERIOR AREA =	420.0 m ²
TOTAL =	740.0 m ²

SITE COVERAGE	
BUILDING FOOTPRINT =	22.6% 4,187.0 m ²
DRIVING SURFACE =	29.2% 5,430.0 m ²
LANDSCAPE AREA =	48.2% 8,954.4 m ²
TOTAL =	100.0% 18,571.4 m ²

PARKING LOT ABUTTING LOT LINE	2,080 m ²
LANDSCAPED BUFFER FOR PARKING LOT @ LOT LINE	44.0% / 900 m ²
PARKING LOT AREA	5,430.0 m ²
LANDSCAPE BUFFER @ PARKING LOT	88.0% / 4,783 m ²

DRAWING NOTES	
1	PROPERTY LINE
2	BUILDING SETBACKS
3	REQUIRED AMENITY AREA
4	PARKING SPACE: STANDARD SIZE 2.6 x 5.2 METRES
5	PROPOSED HYDRO TRANSFORMER
6	ASPHALT DRIVING SURFACE
7	IN GROUND WASTE BINS
8	ORGANIC WASTE / OVER SIZED GARBAGE ENCLOSURE 2.0m HIGH OPAQUE SCREEN AROUND PERIMETER
9	BICYCLE PARKING SPACES 0.6m x 1.8m (6) WITH RACK
10	PROPOSED HYDRANT
11	EXISTING FIRE HYDRANT
12	SEASONAL SNOW STORAGE
13	VISITOR PARKING SPACE: 2.6 x 5.2 METRES
14	DEPRESSED STREET CURB, SIDEWALK TO BE CONTINUOUS AND DEPRESSED @ DRIVEWAY, AS PER OTTAWA DETAIL SCT.1
15	DEPRESSED CURB AND TWSI AT ALL CROSSINGS
16	1.8m WIDE CONCRETE WALK
17	ACCESSIBLE PARKING SPACE WITH ACCESS AISLE, DEPRESSED CURB AND TWSI
18	CANADA POST MAIL BOXES
19	PROPOSED SITE LIGHTING, SEE ELECTRICAL SITE PLAN
20	ELECTRICAL VEHICLE SPACE: 2 PER BUILDING
21	FLUSH / MOUNTABLE CURB
22	EXISTING ASPHALT MUP AND OR CONNECTION PATH
23	1.5m HT. BLACK VINYL COATED CHAIN LINK FENCE
24	EXISTING STREET / PATH LIGHTING
25	GRANULAR ACCESS ROAD FOR DRY POND
26	6.0m WIDE FIRE TRUCK ACCESS ROUTE
27	EX. 1.8m AND OR WIDE CONCRETE CITY SIDEWALK
28	EX. 2.0m WIDE ASPHALT CYCLE TRACK
29	LOW RETAINING WALL, SEE CIVIL & LANDSCAPE
30	2.0m HT. SOLID WOOD PRIVACY SCREEN
31	PERIMETER SCREENING AT EDGE OF IN GROUND BINS

IT IS THE RESPONSIBILITY OF THE APPROPRIATE CONTRACTOR TO CHECK AND VERIFY ALL DIMENSIONS ON SITE AND TO REPORT ALL ERRORS AND/OR OMISSIONS TO THE ARCHITECT.

ALL CONTRACTORS MUST COMPLY WITH ALL PERTINENT CODES AND BY-LAWS.

THIS DRAWING MAY NOT BE USED FOR CONSTRUCTION UNTIL SIGNED BY THE ARCHITECT.

DO NOT SCALE DRAWINGS.

7		
6		
5	REVISED AS PER ROUND #1 CITY COMMENTS	2026 09 25
4	ISSUED FOR SPC APPLICATION	2026 07 08
3	ISSUED FOR OWNER / CONSULTANT REVIEW	2026 04 07
2	ISSUED FOR OWNER / CONSULTANT REVIEW	2026 01 27
1	ISSUED FOR PRELIMINARY REVIEW	2026 02 06
No.	DESCRIPTION	DATE

ARCHITECT SEAL:
OTIARIO ASSOCIATION
ARCHITECTS
REVISED
LICENCE
8897
SEAL DATE: STAMP DATE

NORTH ARROW:

CLIENT:

CLARIDGE
HOMES

ARCHITECT:
rla / architecture
roderick lahey architect inc.
56 beech street, ottawa, ontario K1S 3J6
t. 613.724.9932 f. 613.724.1209 rlaarchitecture.ca

PROJECT TITLE:
723 PUTNEY CRESCENT
STITTSVILLE

OTTAWA ONTARIO

SHEET TITLE:
SITE PLAN

DRAWN:
R.V.

CHECKED:
RV

SCALE:
1:400

SHEET No.:
SP-1

PROJECT No.:
2602

PROJECT INFORMATION

Zoning By-law 2008-250 Consolidation	R4Z	SITE AREA	1.85 ha.	18,571.4 m ² 199,900 ft ²
ZONING				
ZONE: PLANNED UNIT DEVELOPMENT: STACKED	R4Z	REQUIRED	PROVIDED	
BUILDING HEIGHT	14.5m	9.3m		
DENSITY - MAXIMUM FLOOR SPACE INDEX	n/a			
FRONT YARD SETBACK: PUTNEY	3.0m	4.5m		
INTERIOR YARD SETBACK	1.5m & 6.0m	6.1m		
INTERIOR YARD SETBACK: MUP	6.0m	7.5m		
INTERIOR YARD SETBACK: HYDRO CORRIDOR	6.0m	8.7m		
REAR YARD SETBACK: ROBERT GRANT	3.0m	3.1m		
BUILDING SETBACK TO A PRIVATE WAY	1.8m	3.0m		
BUILDING SEPARATION (UNDER 14.5m HT.)	1.2m	5.2m		
AMENITY AREA - TOTAL 6.0m ² PER UNIT	720.0m ²	740.0m ²		
AMENITY AREA - 50% COMMUNAL PER UNIT	360.0m ²	420.0m ²		
VEHICLE PARKING: RESIDENTIAL - 1.2 PER UNIT	144	148		
VEHICLE PARKING: VISITOR - 0.2 PER UNIT	24	24		
BICYCLE PARKING - RESIDENTIAL - 0.5 PER UNIT	60	60		
MINIMUM WIDTH OF LANDSCAPED AREA - ABUTTING A STREET	6.0m / 6.7m	6.2m / 6.7m		
MINIMUM WIDTH OF LANDSCAPED AREA - AROUND A PARKING LOT	3.0m	4.5m		
LANDSCAPED BUFFER FOR PARKING LOT	15%	88%		
LANDSCAPED BUFFER FOR PARKING LOT @ LOT LINE	15%	44%		

SITE PLAN SYMBOLS

CONCRETE WALK / PATH

SOFT LANDSCAPING

COMMUNAL AMENITY SPACE

ASPHALT MUP / WALK

SNOW STORAGE

BIKE RACK / BIKE PARKING SPOT 0.6m x 1.8m

TWO WAY VEHICLE CIRCULATION

MAIN ENTRANCE

PROPERTY LINE

ZONING SETBACKS

STANDARD PARKING SPACE 2.6m x 5.2m

VISITOR PARKING SPACE 2.6m x 5.2m

ELECTRICAL VEHICLE READ PARKING SPACE (NO CHARGER) 2.6m x 5.2m

ACCESSIBLE PARKING SPACE TYPE 'A': 3.4m x 5.2m TYPE 'B': 2.4m x 5.2m


SITE FURNITURE: SEE LANDSCAPE DRAWING

PLAN

SIDE ELEVATION

FRONT ELEVATION

OTHER 2 ELEVATION SIMILAR FASTENERS AND HARDWARE TO BE EXTERIOR GRADE EXPOSED WOOD TO BE STAINED DARK GREY

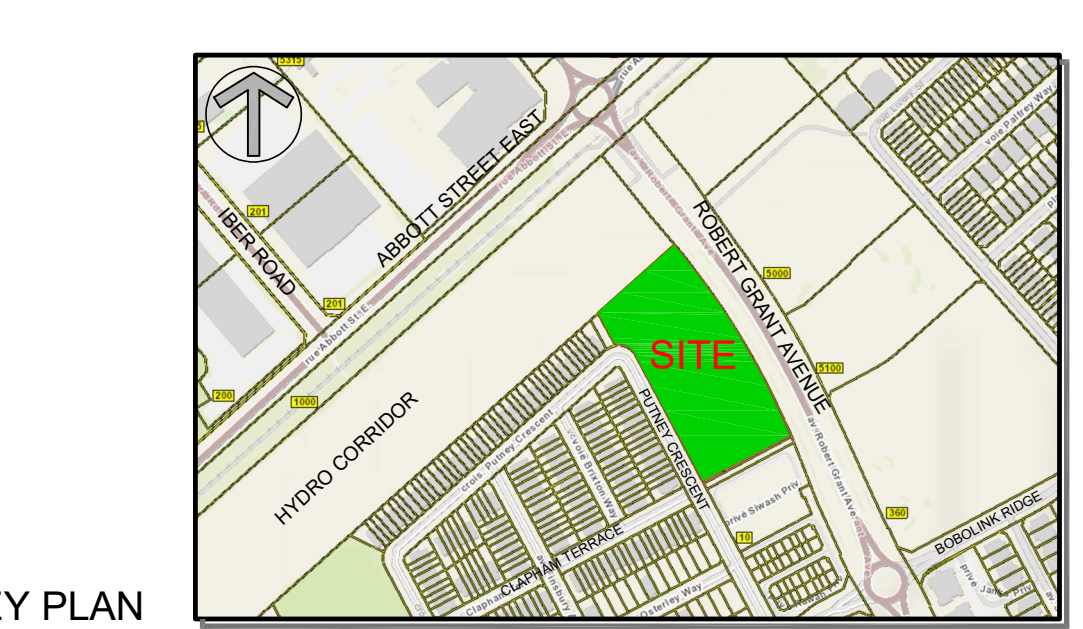

LEGAL DESCRIPTION
SKETCH TO ILLUSTRATE EXISTING CONDITIONS ON
BLOCK 324, PLAN 4M1619
CITY OF OTTAWA
Prepared by Annis, O'Sullivan, Vollebakk Ltd.
Field Work Completed September 17, 2020

TRANSPORTATION ENGINEER
Arcadis Canada Inc.
500 - 333 Preston Street
Ottawa, Ontario, K1S 5N4
Tel: 613 225-1311
Mobile:
Email: ben.pascoloneveu@arcadis.com

CIVIL ENGINEER
Arcadis Canada Inc.
500 - 333 Preston Street
Ottawa, Ontario, K1S 5N4
Tel: (613) 233-6030
E-Mail: shawn.mahotra@claridgehomes.com
E-Mail: marc.stpierre@claridgehomes.com
E-Mail: victoria.st.pierre@claridgehomes.com

PROJECT DEVELOPER
Claridge Homes
505 Preston Avenue
Ottawa, ON, K1S 4N7
Tel: (613) 233-6030
E-Mail: shawn.mahotra@claridgehomes.com
E-Mail: marc.stpierre@claridgehomes.com
E-Mail: victoria.st.pierre@claridgehomes.com


GEOTECHNICAL ENGINEER
Paterson Group
9 Auriga Drive
Ottawa, Ontario K2E 7T9
Tel: 613.226-7381
Email: sdennis@patersongroup.ca

LANDSCAPE ARCHITECT
James B. Lennox & Associates Inc.
3332 Carling Ave.
Ottawa, Ontario, K2M 5A8
Tel: 613-722-5168
Email: ml@jbla.ca
Email: lc@jbla.ca

URBAN PLANNER
Novatech Eng. Consultants Limited
200 - 240 Michael Cowpland Drive
Ottawa, Ontario, K2M 1P6
Tel: 613-254-9643
Email: r.tran@novatech-eng.com

SURVEYOR
Annis O'Sullivan Vollebakk Ltd.
Ontario Land Surveyors
14 Concourse Gate, Suite 500,
Nepean, Ontario K2E 7S6
Tel: (613) 727-0850
E-Mail: _____@aovltd.com

J:\126715_CRT_Block324\7.0_Production\7.03_Design\04_Civil\Content\Figure1\LocationPlan.dwg Layout Name: Layout1

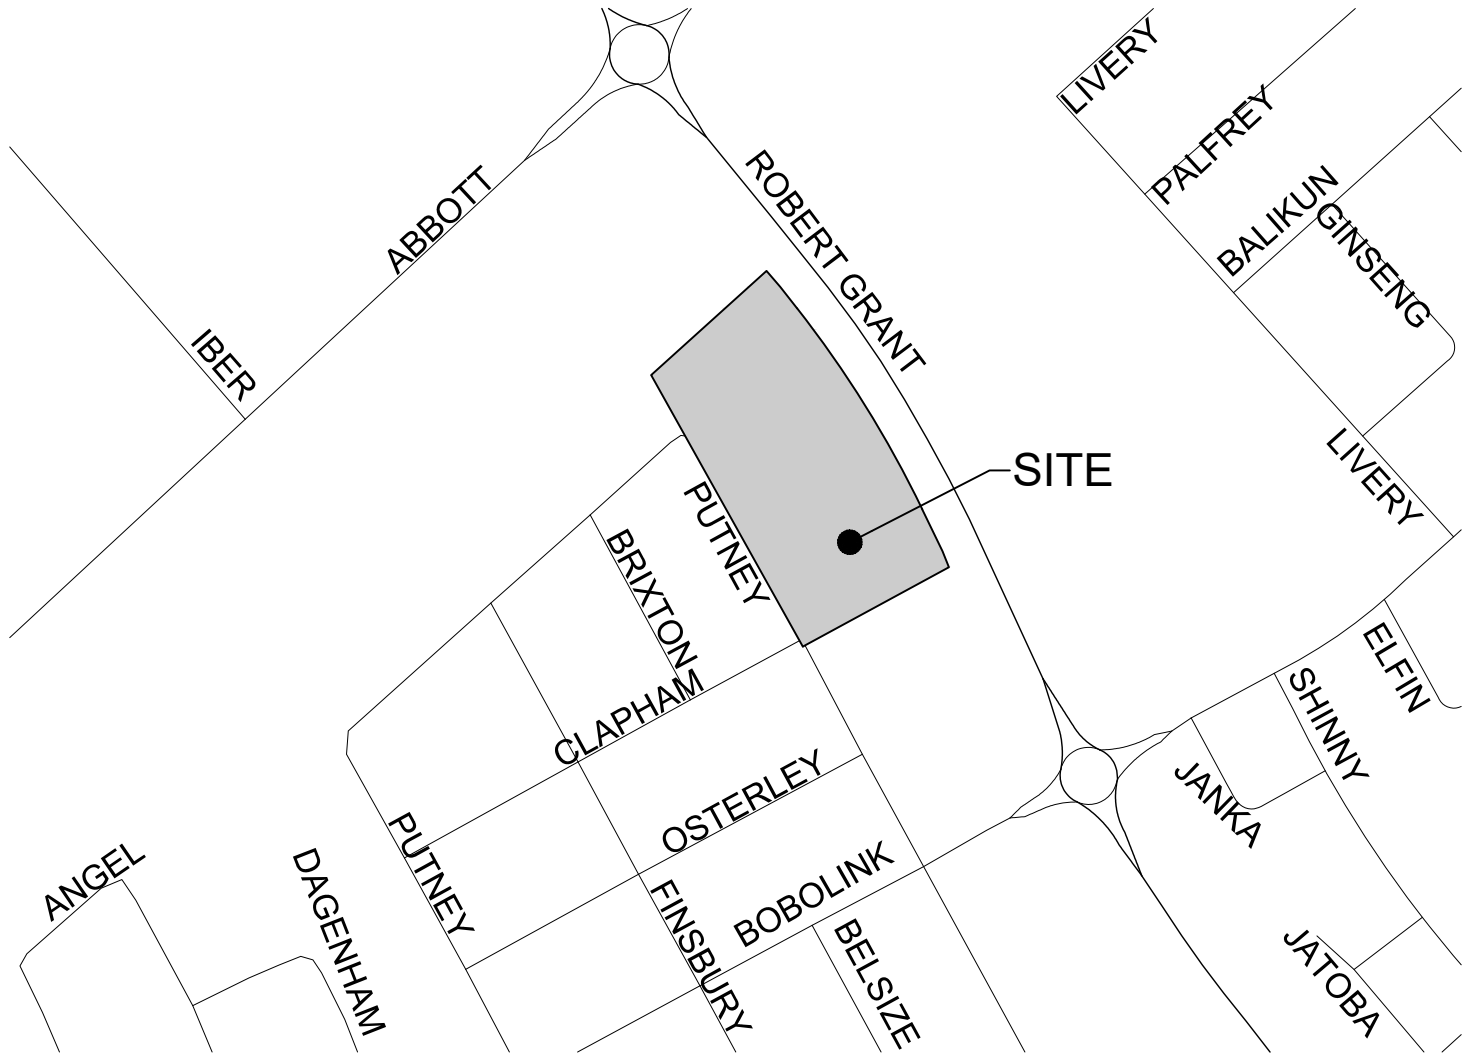

Project Title

Drawing Title

Sheet No.




CRT
BLOCK 324

SITE LOCATION PLAN

FIGURE 1

WATERMAIN SCHEDULE					
	Station	Description	Finished Grade	Top of Watermain	As Built Watermain
A	0+000.00	EXISTING TEE	105.45	103.05	
	0+014.50	EXISTING VB	105.61	103.21	
	0+015.48	45 BEND	105.63	103.23	
	0+028.20	SERVICE TEE	105.48	103.08	
	0+029.32	SERVICE TEE	105.47	103.07	
	0+030.64	SERVICE TEE	105.44	103.04	
	0+032.26	SERVICE TEE	105.42	103.02	
	0+046.05	SERVICE TEE	105.57	103.17	
	0+047.14	SERVICE TEE	105.57	103.17	
	0+048.42	SERVICE TEE	105.56	103.16	
B	0+050.06	SERVICE TEE	105.56	103.16	
	0+067.49	TEE	105.70	103.30	
	0+067.78	V BEND	105.71	103.31	
	0+068.28	V BEND *	105.73	103.79	
	0+070.88	V BEND *	105.81	103.79	
	0+071.38	V BEND	105.83	103.43	
	0+072.02	HYD TEE	105.86	103.46	
	0+082.25	SERVICE TEE	105.90	103.50	
	0+084.10	SERVICE TEE	105.88	103.48	
	0+086.07	SERVICE TEE	105.95	103.55	
C	0+100.90	TEE	105.97	103.57	
	0+103.63	SERVICE TEE	105.99	103.59	
D	0+104.10	CAP	106.05	103.65	
	0+000.00	TEE	105.70	103.30	
E	0+000.98	VB	105.69	103.29	
	0+001.23	11 BEND	105.69	103.29	
	0+001.40	V BEND	105.690	103.29	
	0+001.90	V BEND *	105.690	103.93	
	0+004.20	V BEND *	105.660	103.93	
	0+004.70	V BEND	105.660	103.26	
	0+057.80	SERVICE TEE	106.16	103.76	
	0+059.65	SERVICE TEE	106.17	103.77	
	0+075.60	SERVICE TEE	106.29	103.89	
	0+077.48	SERVICE TEE	106.31	103.91	
F	0+116.16	VB	107.45	105.05	
	0+121.89	TEE	107.43	105.03	
	0+000.00	TEE	105.97	103.57	
	0+001.28	V BEND	105.99	103.59	
	0+001.78	V BEND *	105.99	103.92	
	0+004.30	V BEND *	106.04	103.92	
	0+004.80	V BEND	106.05	103.65	
	0+012.15	11 BEND	106.28	103.88	
	0+019.04	SERVICE TEE	106.42	104.02	
	0+020.89	SERVICE TEE	106.42	104.02	
G	0+036.94	SERVICE TEE	106.31	103.91	
	0+038.74	SERVICE TEE	106.30	103.90	
	0+058.78	HYD TEE	106.47	104.07	
	0+061.54	SERVICE TEE	106.54	104.14	
	0+063.39	SERVICE TEE	106.59	104.19	
	0+079.40	SERVICE TEE	106.94	104.54	
	0+081.26	SERVICE TEE	106.94	104.54	
	0+088.35	SERVICE TEE	106.80	104.40	
	0+100.17	SERVICE TEE	106.79	104.39	
	0+116.14	SERVICE TEE	107.04	104.64	
H	0+117.98	SERVICE TEE	107.09	104.69	
	0+126.02	45 BEND	107.19	104.79	
	0+129.04	HYD TEE	107.20	104.80	
	0+131.68	45 BEND	107.19	104.79	
	0+137.70	SERVICE TEE	107.07	104.67	
	0+139.50	SERVICE TEE	107.06	104.66	
	0+155.48	SERVICE TEE	107.38	104.98	
	0+157.29	SERVICE TEE	107.40	105.00	
	0+162.50	TEE	107.43	105.03	
	0+175.58	SERVICE TEE	107.35	104.95	
I	0+177.38	SERVICE TEE	107.34	104.94	
	0+183.37	SERVICE TEE	107.50	105.10	
	0+185.17	SERVICE TEE	107.57	105.17	
	0+206.95	VB	107.81	105.21	
	0+212.76	V BEND	107.55	105.15	
	0+213.26	V BEND *	107.57	105.44	
	0+215.64	V BEND *	107.64	105.44	
	0+216.14	V BEND	107.64	105.24	
	0+218.95	TEE	107.56	105.16	

Pipe Interference Table			
Crossing No.	PIPE 1	PIPE 2	Clearance
1	WM Bottom 103.72	STM Top 103.22	0.50
2	WM Bottom 103.18	SAN Top 101.76	1.42
3	WM Bottom 103.47	STM Top 102.96	0.50
4	WM Bottom 103.58	SAN Top 101.94	1.64
5	WM Bottom 103.71	STM Top 103.21	0.50
6	WM Bottom 105.21	STM Top 104.72	0.50
7	WM Bottom 105.22	SAN Top 103.99	1.23
8	STM Bottom 102.79	SAN Top 101.68	1.11
9	STM Bottom 103.03	SAN Top 101.78	1.26
10	WM Bottom 103.03	SAN Top 101.67	1.39

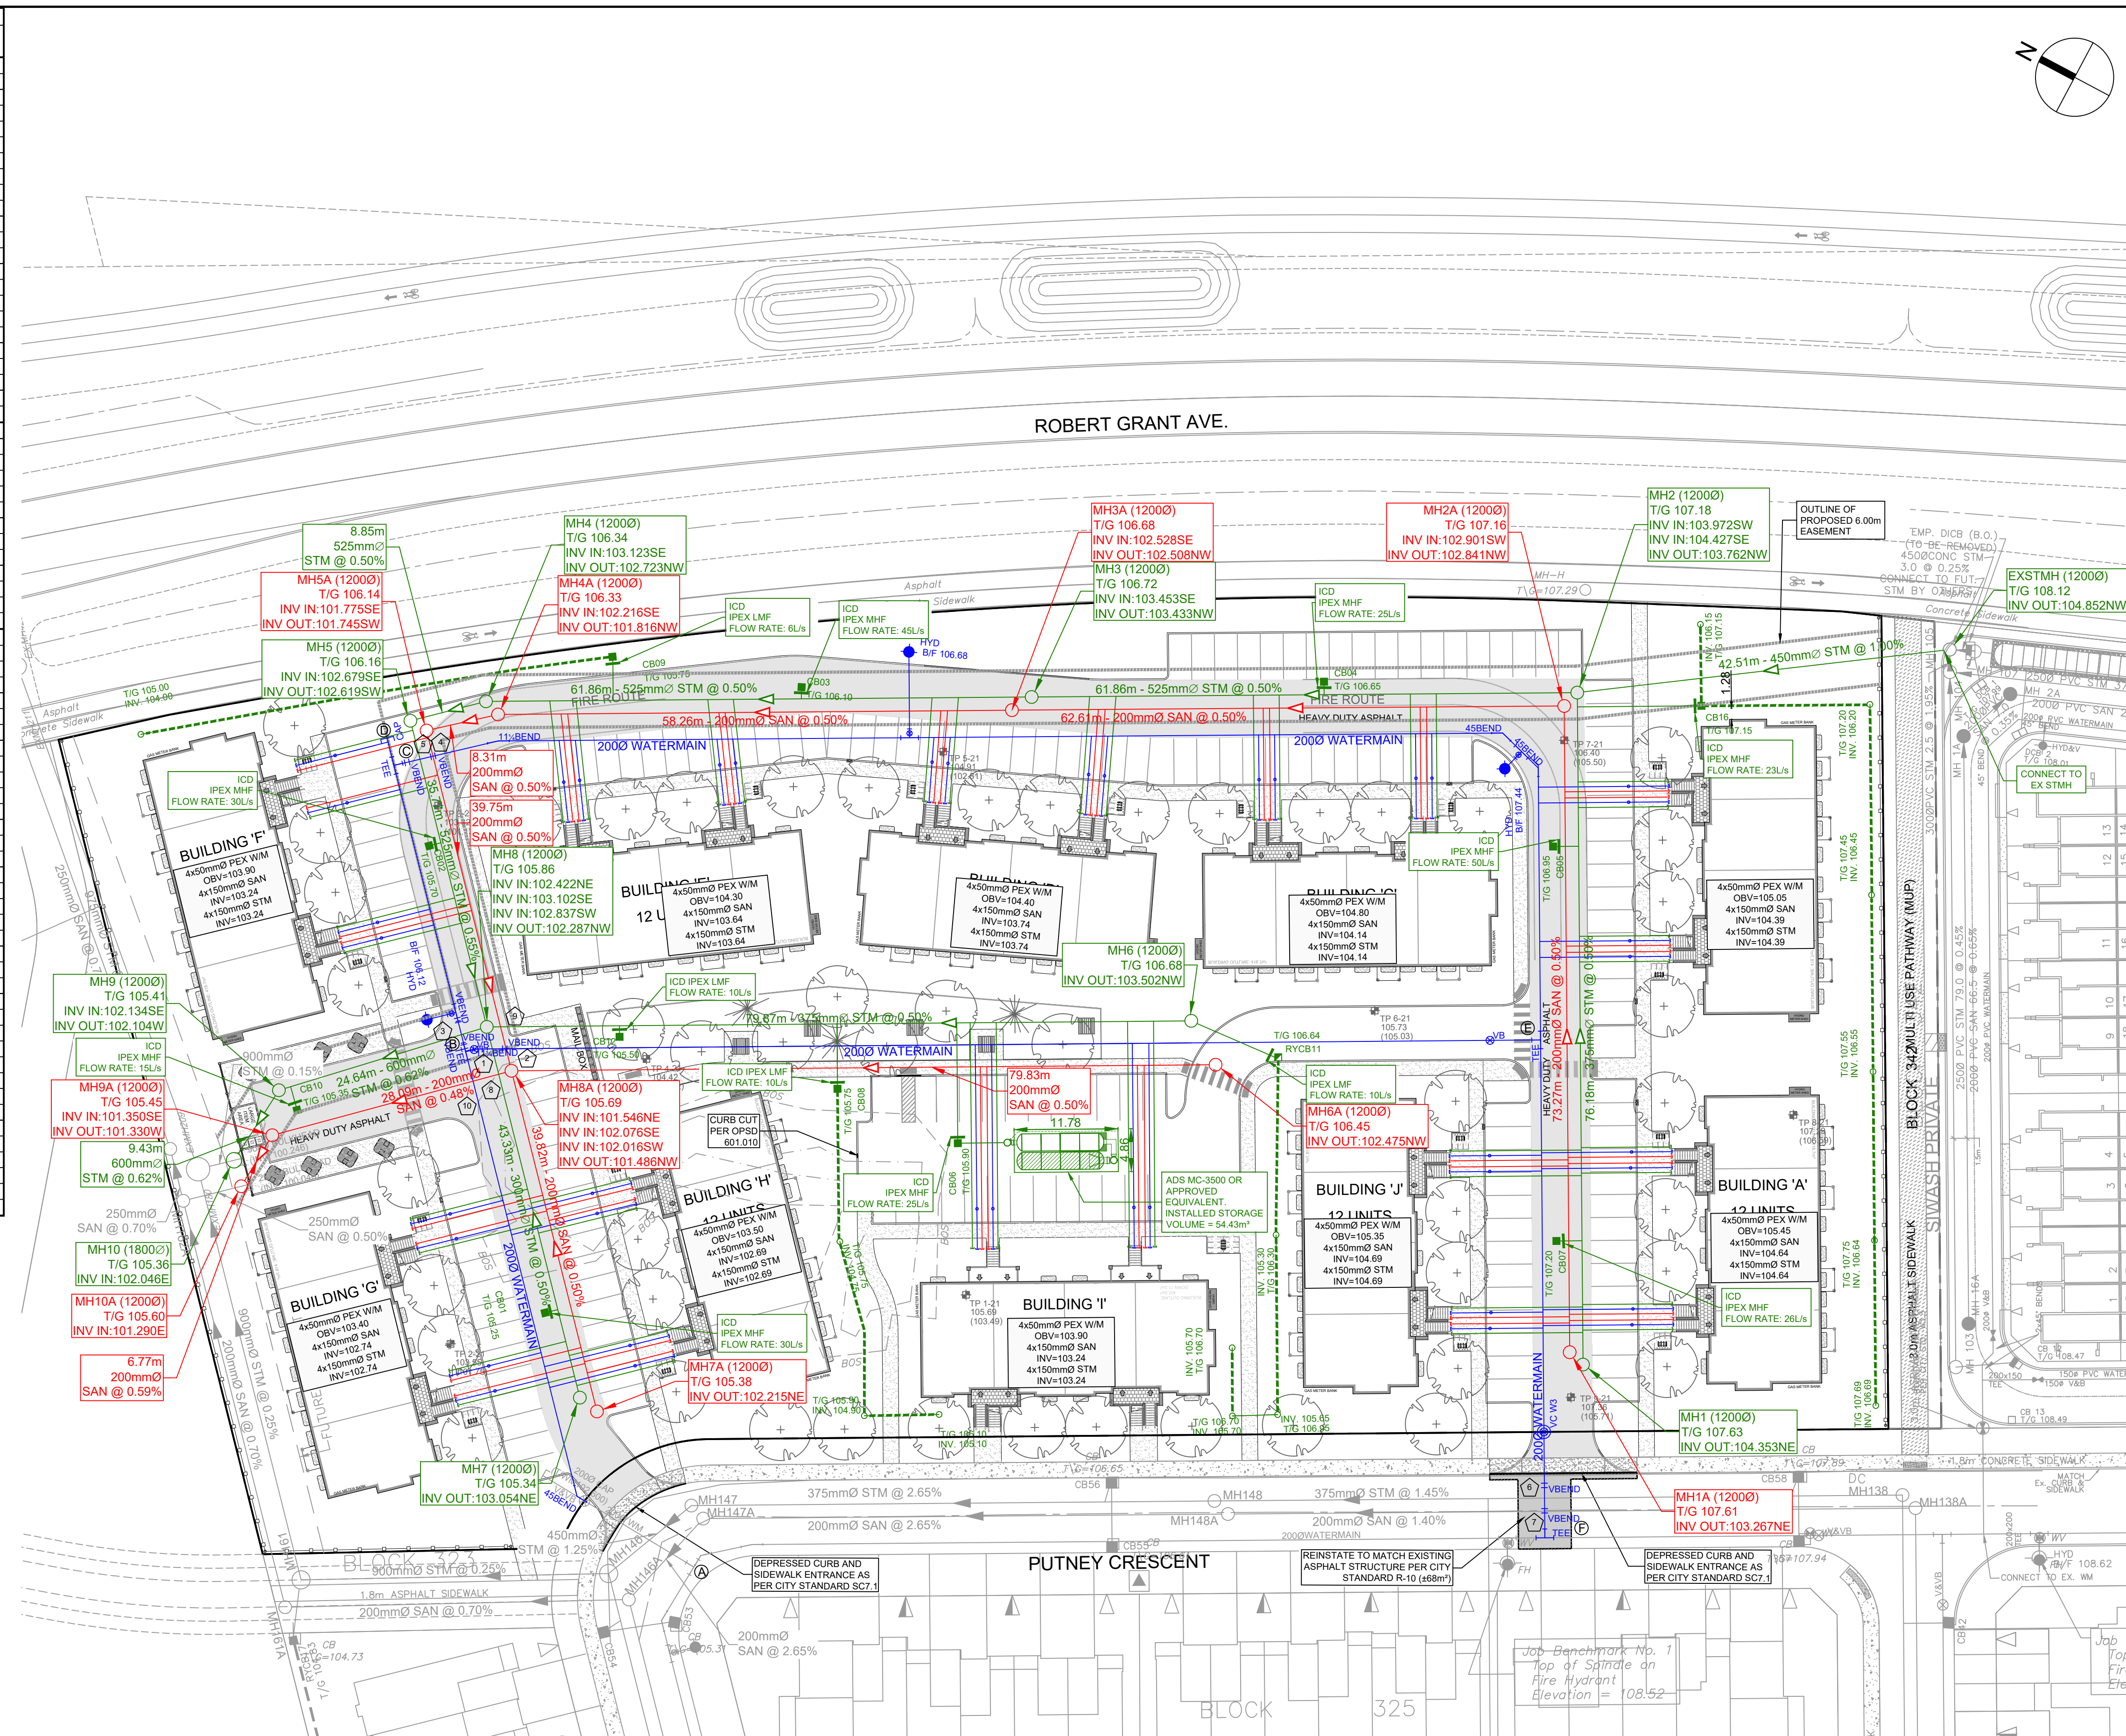

CLIENT

CLARIDGE HOMES

COPYRIGHT

This drawing has been prepared solely for the intended use, thus any reproduction or distribution for any purpose other than authorized by Arcadis is forbidden. Written dimensions shall have precedence over scaled dimensions. Contractors shall verify and be responsible for all dimensions and conditions on the job, and Arcadis shall be informed of any variations from the dimensions and conditions shown on the drawing. Shop drawings shall be submitted to Arcadis for general conformance before proceeding with fabrication.

Arcadis Professional Services (Canada) Inc.

Formerly BG Group Professional Services (Canada) Inc.

ISSUES

No.	DESCRIPTION	DATE
1	ISSUED TO CITY FOR REVIEW	2026.06.23
2	REVISED PER CITY COMMENTS	2026.09.23
3		
4		
5		

SEE 010 FOR NOTES, LEGEND, CB TABLE, STREET SECTIONS AND DETAILS

SITE BENCHMARK TO BE OBTAINED FROM LEGAL SURVEYOR ADV.

KEY PLAN

CONSULTANTS

SEAL

PROJECT

CRT BLOCK 324

PROJECT NO:

30259740

DRAWN BY:

EH/MM

CHECKED BY:

RR

PROJECT MGR:

RM

APPROVED BY:

RM

SHEET TITLE

SERVICING PLAN

SHEET NUMBER

C-001

ISSUE

1

SKETCH TO ILLUSTRATE EXISTING
CONDITIONS ON
**PUTNEY CRESCENT
CRT LANDS-PHASE 1
CITY OF OTTAWA**

Prepared by Annis, O'Sullivan, Vollebekk Ltd.
Field Work Completed September 17, 2020

Scale 1 : 500



Metric

DISTANCES SHOWN ON THIS PLAN ARE IN METRES AND
CAN BE CONVERTED TO FEET BY DIVIDING BY 0.3048

Notes & Legend

Caution

This is NOT a Plan of Survey and shall not be used
except for the purpose indicated in the title block.

BOUNDARY INFORMATION COMPILED FROM
REGISTERED PLAN 4M-1619.

SITE AREA = 1.857 Ha


○ MH+ST	Denotes	Maintenance Hole (Storm Sewer)
○ MH+S	"	Maintenance Hole (Sanitary)
○ MH+H	"	Maintenance Hole (Hydro)
○ MH	"	Maintenance Hole (Unidentified)
□	"	Catch Basin
○ FH	"	Fire Hydrant
⊗ WV	"	Water Valve
⊙ BOS	"	Bottom of Slope
TOS	"	Top of Slope
T/G	"	Top of Grate
+ 65.00	"	Location of Elevations
—	"	Property Line

ELEVATION NOTES

- Elevations shown are geodetic and are referred to the CGVD28 geodetic datum.
- It is the responsibility of the user of this information to verify that the job benchmark has not been altered or disturbed and that it's relative elevation and description agrees with the information shown on this drawing.

UTILITY NOTES

- This drawing cannot be accepted as acknowledging all of the utilities and it will be the responsibility of the user to contact the respective utility authorities for confirmation.
- Only visible surface utilities were located.
- A field location of underground plant by the pertinent utility authority is mandatory before any work involving breaking ground, probing, excavating etc.

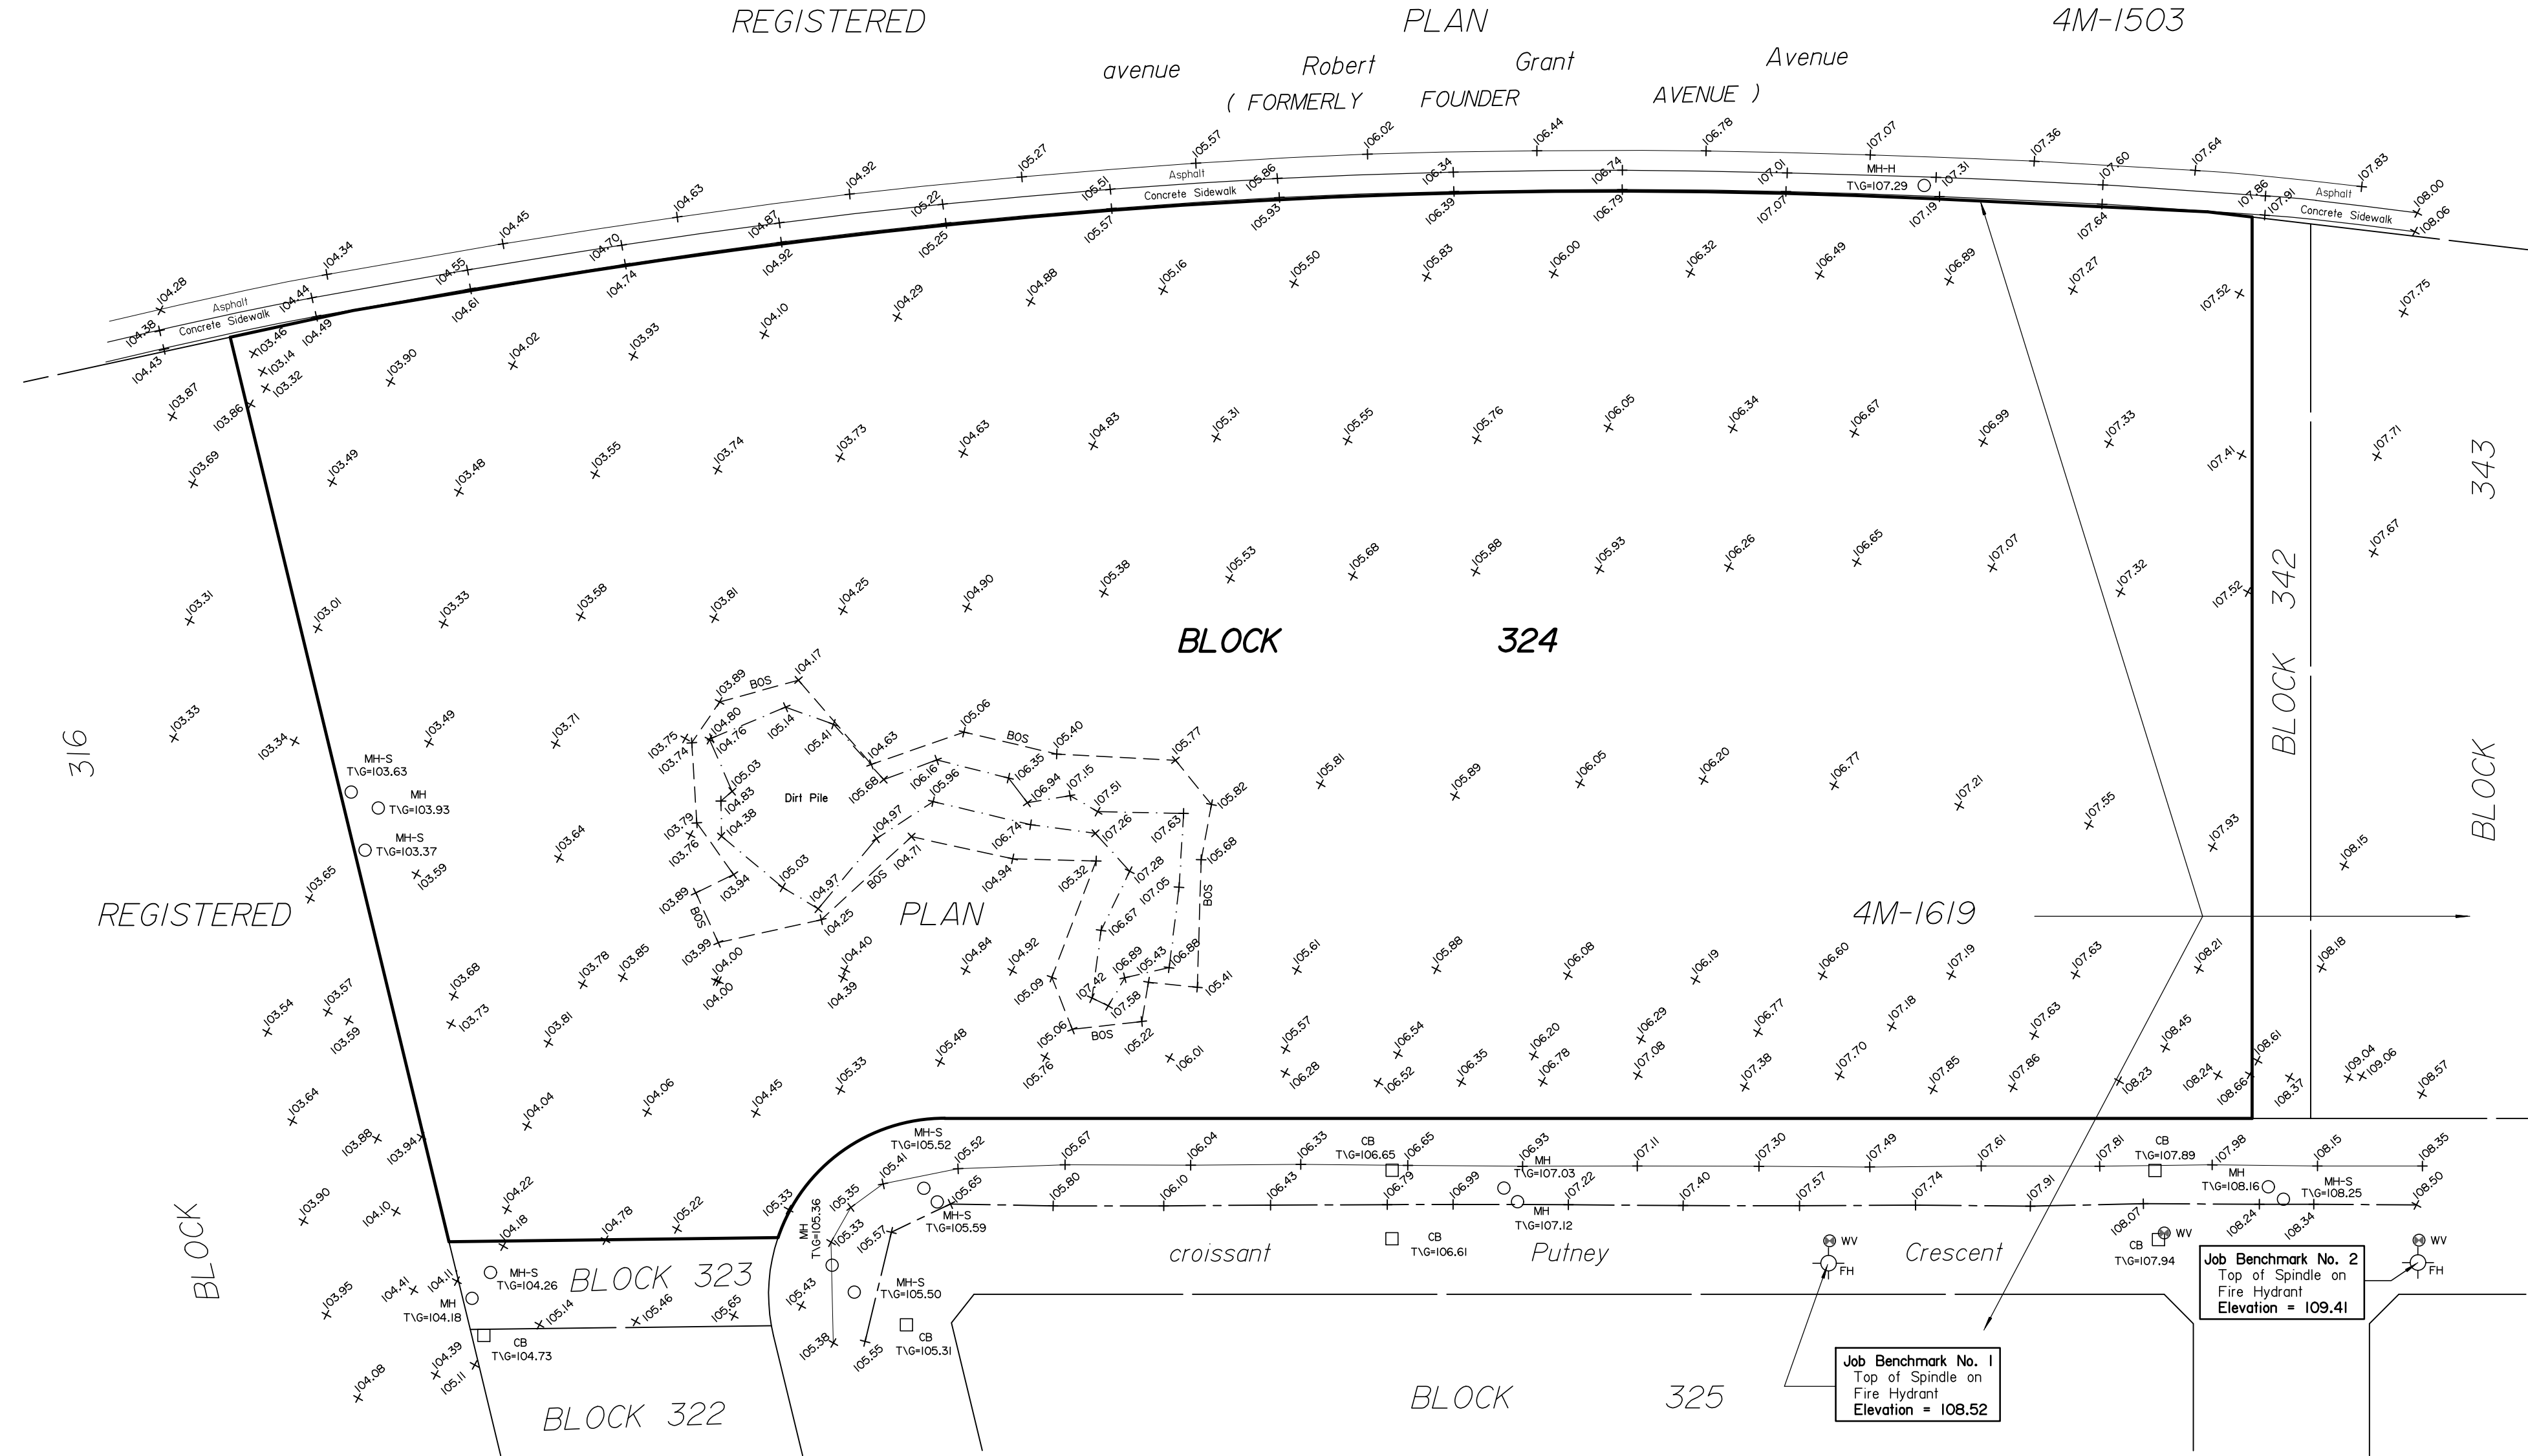

Job Benchmark No. 1
Top of Spindle on
Fire Hydrant
Elevation = 108.52

Job Benchmark No. 2
Top of Spindle on
Fire Hydrant
Elevation = 109.41

© Annis, O'Sullivan, Vollebekk Ltd., 2020. "THIS PLAN IS PROTECTED BY COPYRIGHT"

ANNIS, O'SULLIVAN, VOLLEBEKK LTD.
14 Concourse Gate, Suite 500
Nepean, Ont. K2E 7S6
Phone: (613) 727-0850 / Fax: (613) 727-1079
Email: Nepean@aovltd.com

Ontario
Land Surveyors

Job No. 22007-20 Claridge Blk 324 4M-1619 T F N

October 22, 2025

Victoria St. Pierre
Claridge Homes (Westwood) Inc.
Via email: victoria.st.pierre@claridgehomes.com

**Subject: Pre-Consultation: Meeting Feedback
Resubmission for Site Plan Control Application – 723 Putney
Crescent**

Please find below information regarding next steps as well as consolidated comments from the above-noted pre-consultation meeting held on October 8, 2025.

Pre-Consultation Preliminary Assessment

Next Steps

1. A review of the proposal and materials submitted for the above-noted pre-consultation has been undertaken. For your next submission, please provide the revised submission to the file lead and planning support (Amanda Davidson and Kimberley Baldwin), copying planningcirculations@ottawa.ca.
2. In your subsequent application submission, please ensure that all comments or issues detailed herein are addressed. A detailed cover letter stating how each issue has been addressed is requested with the submission materials. Please coordinate the numbering of your responses within the cover letter with the comment number(s) herein.
3. Please note, if your development proposal changes significantly in scope, design, or density it is recommended that a subsequent pre-consultation application be submitted.

Supporting Information and Material Requirements

1. The attached **Study and Plan Identification List** outlines the information and material that has been identified, during this phase of pre-consultation, as either required (R) or advised (A) as part of a revised application submission. Please refer to the SPIL for direction on which plans/studies must be updated for the next submission.
 - a. The required plans and studies must meet the City's Terms of Reference (ToR) and/or Guidelines, as available on [Ottawa.ca](https://ottawa.ca). These ToR and Guidelines outline the specific requirements that must be met for each plan or study to be deemed adequate.

Consultation with Technical Agencies

1. You are encouraged to consult with technical agencies early in the development process and throughout the development of your project concept. A list of technical agencies and their contact information is enclosed.

Planning

Comments:

1. Within the Official Plan, the subject site is located within the Suburban Transect, designated Neighbourhood with an Evolving Neighbourhood Overlay, and abuts a Minor Corridor (Robert Grant) and Greenspace. The Official Plan directs that development within neighborhoods shall be low-rise, and predominantly ground-oriented.
 - a. Pursuant to Schedule C2 of the Official Plan, the site is located approximately 120 meters south of a Protected Transportation Corridor.
 - b. Robert Grant Avenue is identified as an arterial road pursuant to Schedule C4.
 - c. The site is subject to Area Specific Policy 3 – Fernbank Community as per Annex 5. As a condition of site plan approval the City will require notification from the Trustee of the Fernbank Owners Group Inc confirming that the owner is party to the agreement and has paid its share of any costs pursuant to the agreements.
2. The site is subject to the Fernbank Community Design Plan, and is designated as Medium Density residential within the plan.
3. Section 4.8.2 of the Official Plan outlines the provisions pertaining to tree planting, including that development shall preserve and provide space for mature, healthy trees and accommodate space for tree planting. Please review opportunities to provide tree planting within the development, including between dwelling units and in common areas of the Planned Unit Development. Consider providing only the minimum driveway width to accommodate space between driveways for tree planting.
4. Staff have concerns with the visitor parking spaces proposed adjacent to Robert Grant Avenue. Consider whether visitor parking may be accommodated in a location internal to the PUD. Screening is encouraged. At a minimum, a landscape buffer must be provided pursuant to the zoning by-law requirements (see below for additional detail). Tree planting within this buffer is encouraged.

5. Please ensure snow storage is indicated for the private roads. If snow is to be removed from site, a note must be included on the site plan.
6. Consider whether mid-block or internal pedestrian connections or facilities may be provided, to improve the pedestrian connectivity within the site.
7. Please provide turning movement analysis. Further, please ensure the turnaround proposed at the northwest corner of the site (west end of Feltham Private) is able to accommodate turning movements for refuse collection, fire trucks, etc.

Zoning

8. The subject lands are zoned R4Z. Townhouse and Planned Unit Development are permitted uses in the R4Z zone. It is understood that the proposed planned unit development has been revised from back to back townhouses to row townhouses. Staff have no concerns with the proposed use it is permitted within the R4Z zone.
9. Section 110 requires a 3 meter landscape buffer for a parking lot abutting a street. This does not appear to be achieved with the current parking configuration along the east side of the property, adjacent to Robert Grant Avenue. Please revise.
 - a. It is noted Section 102 states the following: “In the case of a townhouse dwelling or stacked dwelling, where each dwelling unit has a driveway accessing a garage or carport located on the same lot as that dwelling unit, and in the case of a planned unit development, where a dwelling unit has a driveway accessing its own garage or carport; no visitor parking is required for that dwelling unit. (By law 2012-334) (OMB Order, File #PL080959 issued June 1, 2010) (OMB Order #PL080959, issued November 5, 2008) (By-law 2016-249)”
 - b. As per the above, visitor parking is not required if dwelling units have a driveway accessing their own garage or carport. If parking is desired, consider whether these spaces can be provided internal to the development. If the parking is to remain along Robert Grant, the 3 meter landscape buffer will apply.
10. It is understood that the proposed development consists of 3-storey townhouse dwellings. The maximum permitted height in the R4Z zone is 11 meters. Please review to confirm the proposed built form complies with Section 162.

Block 342 (Pathway)

11. The City requests that a further meeting be held concerning the construction of the municipal pathway within Block 342, as required under subdivision application D07-16-15-0022 and the agreement registered as OC2083825.

- a. The City's preferred approach is that the detailed design for the Block 342 Pathway be provided through the resubmission for 723 Putney. The design drawings must include the proposed grading, utilities (if still applicable) and lighting of the walkway block ensuring that it ties into the neighbouring lands well.
- b. A timeline for the walkway block construction is requested.

Required Applications

12. A recirculation/reactivation fee will apply to the D07-12-21-0022, upon receipt of the revised submission. A recirculation of the revised concept will be undertaken.
13. The Common Elements Condominium application D07-04-24-0010 will remain on hold until such time as D07-12-21-0022 is approved; however, a revised plan may be submitted and reviewed concurrently.
14. A Lifting of Part Lot Control application will be required following approval of D07-04-24-0010.

Feel free to contact Amanda Davidson, Planner, for follow up questions.

Urban Design

Comments:

15. Urban Design Guidelines for Greenfield Neighbourhoods apply and must be addressed in the site design.
16. Staff have concern about back lotting Putney Crescent, units should be reoriented.
17. Parking should be removed from the Robert Grant ROW frontage, where parking can't be avoided, it must be well screened with landscaping.
18. Ensure that the window street is separated from Robert Grant by a landscape strip
19. Ensure that "street trees" can be provided internal to the site. Locate services under driveways to ensure that landscaping can be provided.
20. Consider a 'sidewalk' connection on a private street to provide safe connection between Putney Cres and Robert Grant.

Feel free to contact Lisa Stern, Urban Design, for any follow-up questions.

Engineering

Stormwater Management

21. For the Stormwater Management Quality and Quantity Criteria for the subject site, please refer to the Design Brief CRT Lands – Phase 1 Fernbank Community Development (IBI Group, July 2017).
22. Please note that the northern end of the adjacent Block 343 (approximately 0.47 ha) is tributary to your site.
23. Application of the IDF information derived from the Meteorological Services of Canada rainfall data, taken from the MacDonald Cartier Airport, collected 1966 to 1997.
24. In separated areas, the pre-development runoff shall be the lower of the existing coefficient or a maximum equivalent 'C' of 0.5, whichever is less (§ 8.3.7.3).
25. A calculated time of concentration (cannot be less than 10 minutes).
26. Storm sewer outlets should not be submerged.
27. When underground storage is used for stormwater, the release rate fluctuates from a maximum peak flow based on maximum head down to a release rate of zero. This difference is large and has a significant impact on storage requirements. We therefore require that when using the modified rational method an average release rate equal to 50% of the peak allowable rate shall be applied to estimate the required volume. Alternatively, the consultant may choose to use a submersible pump in the design to ensure a constant release rate. The consultant may also choose to model the stormwater flows using a dynamic stormwater model.

Water

28. A revised Water Boundary condition request must be submitted for the new proposal. The request shall include the location of the service (map or plan with connection location(s) indicated) and the expected loads required by the proposed development, including calculations. Please provide the following information:
 - a. Location of service
 - b. Type of development
 - c. The amount of fire flow required (per OBC or FUS).
 - d. Average daily demand: ____ l/s.

- e. Maximum daily demand: ____ l/s.
- f. Maximum hourly daily demand: ____ l/s.
- 29. Please note that two watermain connections separated by an isolation valve are required for this site to avoid the creation of a vulnerable service area.
- 30. Following an internal discussion with the City's Water Metering group, it was determined that two perimeter meters (one for each site connection to the local watermain on Putney Crescent) will be required.
- 31. Provide a watermain system analysis demonstrating adequate pressure as per section 4.2.2 of the Water Distribution Guidelines.
- 32. Demonstrate adequate hydrant coverage for fire protection. Please review Technical Bulletin ISTB-2018-02, Appendix I table 1 – maximum flow to be considered from a given hydrant.

Sewer (sanitary and/or storm)

- 33. Following a title search on the property, we could not confirm that easements exist over the 900/975 mm storm sewer and 200/250 mm sanitary sewer crossing the property behind proposed townhome units 1-6 and 7-12, and over the existing sanitary and storm sewer stubs between proposed units 6 and 7. Through this site plan application, the City will need to collect easements over these sewers and stubs as per our sewer design guidelines 3.3.1.2. Please note that per this guideline, the minimum easement width considered adequate is 6.0 m plus 2.5 m for each additional utility rounding to the nearest meter, and 9.0 m for pipes deeper than 4 m. If these minimum requirements cannot be met due to the close proximity of the proposed townhome blocks, you will need to request for a deviation. As part of the deviation, the geotechnical and civil engineers would be required to confirm through a memo that the easements widths being proposed are wide enough to accommodate future maintenance, repairs or replacement works on these sewers and stubs without impacting the adjacent building foundations. This memo would be circulated to our sewer operations team for feedback/comments.
- 34. Refer to the Design Brief CRT Lands – Phase 1 Fernbank Community Development (IBI Group, July 2017) for the allocated sanitary flow for this parcel.
- 35. Please apply the wastewater design flow parameters in Technical Bulletin PIETB-2018-01.
- 36. Provide existing servicing information and the recommended location for the proposed connections. Services should ideally be grouped in a common trench to minimize the number of road cuts.
- 37. Connections to trunk sewers and easement sewers are typically not permitted.

38. Provide information on the monitoring manhole requirements – should be located in an accessible location on private property near the property line (ie. Not in a parking area).
39. Sewer connections to be made above the springline of the sewermain as per:
- a. Std Dwg S11.1 for flexible main sewers – connections made using approved tee or wye fittings.
 - b. Std Dwg S11 (For rigid main sewers) – lateral must be less than 50% the diameter of the sewermain,
 - c. Std Dwg S11.2 (for rigid main sewers using bell end insert method) – for larger diameter laterals where manufactured inserts are not available; lateral must be less than 50% the diameter of the sewermain,
 - d. Connections to manholes permitted when the connection is to rigid main sewers where the lateral exceeds 50% the diameter of the sewermain. – Connect obvert to obvert with the outlet pipe unless pipes are a similar size.

Additional Comments

40. Please note that a MECP ECA will be required for the common private storm sewer shared by 723 Putney and 585 Bobolink.
41. Please note that a Utility Circulation will be required as part of this site plan application to extend the utilities on Putney Crescent to your site. Additional details will be provided as we approach final approval.
42. The grading for this site will need to be coordinated with 585 Bobolink, since their major overland flow is directed to your property. Their design information can be requested through geoinformation@ottawa.ca.
43. In your design drawings, please ensure that the proposed retaining wall is at least 0.15 m away from the property line.
44. Please note that a JUMA and easements will be needed for the common elements (storm sewer) shared between 723 Putney and 585 Bobolink.
45. A site lighting certificate and photometric plan are required for this application.
46. Please note that the Phase I ESA will need to be updated in a letter format if the report was published more than 18 months ago. Please consult Section 28 of the O. Reg. 153/04 for additional requirements.

Feel free to contact Jean-Miguel Roy, Project Manager, for follow-up questions.

Transportation

Comments:

- 47. A TIA is not required for 80 units.
- 48. The proposed sidewalks should be continuous and depressed through the private approaches.
- 49. A road noise study is required.

Feel free to contact **Mike Giampa**, Transportation Project Manager, for follow-up questions.

Environment

Comments:

- 50. No comments.
- 51. The previous subdivision was supported by an EIS and does not need to be repeated.

Feel free to contact Matthew Hayley, Environmental Planner, for follow-up questions.

Forestry

Comments:

- 52. A tree conservation report is not required
- 53. Landscape Plan – tree planting technical requirements
 - a. Please ensure all retained trees are shown on the LP
 - b. Minimum Setbacks
 - i. Maintain 1.5m from sidewalk, MUP/cycle track, water service laterals.
 - ii. Maintain 2.5m from curb.
 - iii. Coniferous species require a minimum 4.5m setback from curb, sidewalk, or MUP/cycle track/pathway.

- b. Maintain 7.5m between large growing trees, and 4m between small growing trees. Park or open space planting should consider 10m spacing, except where otherwise approved in naturalization / afforestation areas.
- c. Adhere to Ottawa Hydro's planting guidelines (species and setbacks) when planting around overhead primary conductors.
- d. Tree specifications
 - i. Minimum stock size: 50mm tree caliper for deciduous, 200cm height for coniferous.
 - ii. Maximize the use of large deciduous species wherever possible to maximize future canopy coverage.
- e. Tree planting on city property shall be in accordance with the City of Ottawa's Tree Planting Specification; if possible, include watering and warranty as described in the specification.
- f. No root barriers, dead-man anchor systems, or planters are permitted.
- g. No tree stakes unless necessary
- h. Hard surface planting
 - i. If there are hard surface plantings, a planting detail must be provided.
 - ii. Curb style planter is highly recommended.
 - iii. No grates are to be used and if guards are required, City of Ottawa standard (which can be provided) shall be used.
 - iv. Trees are to be planted at grade.
- i. Soil Volume - Please demonstrate as per the **Landscape Plan Terms of Reference** that the available soil volumes for new plantings will meet or exceed the following:

Tree Type/Size	Single Tree Soil Volume (m3)	Multiple Tree Soil Volume (m3/tree)
Ornamental	15	9
Columnar	15	9
Small	20	12
Medium	25	15
Large	30	18
Conifer	25	15

- j. Sensitive Marine Clay - Please follow the City's 2017 Tree Planting in Sensitive Marine Clay guidelines.

- k. The city requests that consideration be given to planting native species wherever there is a high probability of survival to maturity.
- l. Efforts shall be made to provide as much future canopy cover as possible at a site level, through tree planting and tree retention. The Landscape Plan shall show/document that the proposed tree planting and retention will contribute to the City's overall canopy cover over time. Please provide a projection of the future canopy cover for the site to 40 years.
- m. Page 7 of the Landscape Plan Terms of Reference requires applicants to submit a digital, georeferenced CAD or GIS file of the final approved LP. Please follow this link to review the submission requirements:
https://documents.ottawa.ca/sites/documents/files/landscape_tor_en.pdf .
The file can be sent to the Planning Forester or Planning File Lead.

Feel free to contact Mark Richadson, Planning Forester, for follow-up questions.

Parkland

Comments:

- 54. The parkland dedication associated with this block of land (Block 324 4M-1619) was taken at the time of subdivision application for the Claridge Westwood Subdivision D07-16-15-0012. The conditions applicable to parks as per the Fernbank Landowners Agreement have been fulfilled with the inclusion of three parks within the Westwood Subdivision identified as Cope Park, Dagenham Park and the Park within phase 4 of Westwood in Fernbank.

Feel free to contact Diane Emmerson, Parks Planner, for follow-up questions.

Other

- 55. The High Performance Development Standard (HPDS) is a collection of voluntary and required standards that raise the performance of new building projects to achieve sustainable and resilient design and will be applicable to Site Plan Control and Plan of Subdivision applications.
 - a. The HPDS was passed by Council on April 13, 2022, but is not in effect at this time, as Council has referred the 2023 HPDS Update Report back to staff with the direction to bring forward an updated report to Committee at a later date. The timing of an updated report to Committee is unknown at this time, and updates will be shared when they are available.

- b. Please refer to the HPDS information at ottawa.ca/HPDS for more information.

56. Under the Affordable Housing Community Improvement Plan, a Tax Increment Equivalent Grant (TIEG) program was created to incentivize the development of affordable rental units. It provides a yearly fixed grant for 20 years. The grant helps offset the revenue loss housing providers experience when incorporating affordable units in their developments.

- a. To be eligible for the TIEG program you must meet the following criteria:
 - i. the greater of five units OR 15 per cent of the total number of units within the development must be made affordable
 - ii. provide a minimum of 15 per cent of each unit type in the development as affordable
 - iii. enter into an agreement with the city to ensure the units maintain affordable for a minimum period of 20 years at or below the city-wide average market rent for the entire housing stock based on building form and unit type, as defined by the Canada Mortgage and Housing Corporation
 - iv. must apply after a formal Site Plan Control submission, or Building Permit submission for projects not requiring Site Plan Control, and prior to Occupancy Permit issuance
- b. Please refer to the TIEG information at [Affordable housing community improvement plan](#) / [Plan d'améliorations communautaires pour le logement abordable](#) for more details or contact the TIEG coordinator via email at affordablehousingcip@ottawa.ca.

Submission Requirements and Fees

1. Recirculation
 - a. Additional information regarding fees related to planning applications can be found [here](#).
2. The attached **Study and Plan Identification List** outlines the information and material that has been identified as either required (R) or advised (A) to be updated as part of a future application resubmission.
 - a. The required plans and studies must meet the City's Terms of Reference (ToR) and/or Guidelines, as available on Ottawa.ca. These ToR and Guidelines outline the specific requirements that must be met for each plan or study to be deemed adequate.
3. All of the above comments or issues should be addressed to ensure the effectiveness of the application submission review.



Should there be any questions, please do not hesitate to contact myself or the contact identified for the above areas / disciplines.

Yours Truly,
Amanda Davidson

Encl. Study and Plan Identification List, List of Technical Agencies

c.c. Kimberley Baldwin, Planner, Development Review West
Jean-Miguel Roy, Project Manager – Infrastructure, Development Review West
Abi Dieme, Project Manager – Infrastructure, Development Review West
Mike Giampa, Transportation Project Manager
Lisa Stern, Urban Design
Diane Emmerson, Parks Planner
Matthew Hayley, Environmental Planner
Mark Richardson, Forester

Appendix B

Watermain Boundary Conditions

Water Demand Calculations

FUS Calculations

InfoWater Pro Water Model



ARCADIS PROFESSIONAL SERVICES (CANADA) INC.
500-333 Preston Street
Ottawa, Ontario K1S 5N4 Canada
arcadis.com

WATERMAIN DEMAND CALCULATION SHEET

CRT Block 324 - Putney Crescent | Claridge Homes
30259740 | Rev #0 | 2026-05-15
Prepared By: RRR | Checked By: RRR

NODE	RESIDENTIAL				NON-RESIDENTIAL (ICI)			AVERAGE DAILY DEMAND (l/s)			MAXIMUM DAILY DEMAND (l/s)			MAXIMUM HOURLY DEMAND (l/s)			FIRE DEMAND (l/s)
	SINGLE FAMILY UNITS	Townhouse UNITS	2 bedroom UNITS	POPULATION	INDUST. (ha)	COMM. (ha)	INSTIT. (ha)	RESIDENTIAL	ICI	TOTAL	RESIDENTIAL	ICI	TOTAL	RESIDENTIAL	ICI	TOTAL	
J10		24		65				0.21		0.21	0.74		0.74	1.10		1.10	200.00
J12		18		49				0.16		0.16	0.55		0.55	0.83		0.83	200.00
J14		36		97				0.32		0.32	1.10		1.10	1.66		1.66	200.00
J16		6		16				0.05		0.05	0.18		0.18	0.28		0.28	200.00
J18		12		32				0.11		0.11	0.37		0.37	0.55		0.55	200.00
J20		24		65				0.21		0.21	0.74		0.74	1.10		1.10	200.00
TOTAL		120		324						1.05			3.68			5.52	

ASSUMPTIONS					
POPULATION DENSITY		WATER DEMAND RATES		PEAKING FACTORS	
Single Family	3.4 persons/unit	Residential	280 l/cap/day	Maximum Daily	
				Residential	3.5 x avg. day
Townhouse	2.7 persons/unit				
2 Bedroom Units	1.8 persons/unit	Commercial Shopping Center	2,500 L/(1000m2)/day	Maximum Hourly	
				Residential	5.26 x avg. day

**ARCADIS PROFESSIONAL SERVICES (CANADA) INC.**

500-333 Preston Street
Ottawa, Ontario K1S 5N4 Canada
arcadis.com

FIRE UNDERWRITERS SURVEY

CRT Block 324 -Putney Crescent | Clardige Homes
30259740 | Rev #0 | 2026-05-15
Prepared By: RRR | Checked By: RRR

STEP	Contents	Description	Adjustment Factor	Result
1	Building J (2-storey)	1st Floor Area 419		419 m2
		2nd Floor Area 419		419 m2
		Total Effective Floor Area (Storage space exceeding 3m in height, floor area X 3)		838 m2
2	Type of Construction	Type V Wood Frame 1.5 Type III Ordinary Construction 1.0 Type II Noncombustible Construction 0.8 Type I Fire Resistive Construction 0.6	Type V Wood Frame 1.5	
3	Required Fire Flow	RFF = 220C√A, rounded to nearest 1000 L/min		10000 L/min
4	Occupancy and Contents	Noncombustible Contents -25%	Limited Combustible Contents -15%	-1500 L/min
		Limited Combustible Contents -15%		
		Combustible Contents 0%		
	Fire Flow			8500 L/min
5	Automatic Sprinkler Protection	Automatic Sprinkler Conforming to NFPA 13 -30%	No	
		Standard Water Supply for both the system and Fire Department Hose Lines -10%	No	
		Fully Supervised System -10%	No	
	Total Sprinkler Adjustment			0 L/min
6	Exposure Adjustment	Based on Table 6 Exposure Adjustment Charges for Subject Building		
	North	Separation (m) >30	With unprotected opening 0%	0 L/min
		Length X Height Factor (m.storeys) 64		
		Construction Type Type V		
	South	Separation (m) 10	With unprotected opening 18%	1530 L/min
		Length X Height Factor (m.storeys) 64		
		Construction Type Type V		
	East	Separation (m) 29	With unprotected opening 6%	510 L/min
Length X Height Factor (m.storeys) 72				
Construction Type Type V				
West	Separation (m) 11	With unprotected opening 13%	1105 L/min	
	Length X Height Factor (m.storeys) 64			
	Construction Type Type II			
	Total Exposure Adjustment			3145 L/min
7	Total Required Fire Flow			11645 L/min
		Rounded to Nearest 1000 L/min		12000 L/min
200 L/s				

Notes 1. Fire flow calculation are based on Fire Underwriters Survey version 2020.

2. If any vertical opening in the building are unprotected (e.g. interconnected floor spaces, elevators etc.), consider the two largest adjoining floor area plus 50% of all floors immediately above them up to a maximum of eight.

Robineau, Ryan

From: Roy, Jean-Miguel <Jean-Miguel.Roy@ottawa.ca>
Sent: September 9, 2026 11:58 AM
To: Robineau, Ryan
Cc: Magladry, Ryan
Subject: RE: 723 Putney Crescent - D07-12-21-0022
Attachments: 723 Putney Crescent_Boundary Condition (03September2026).docx

Arcadis Warning: Exercise caution with email messages from external sources such as this message. Always verify the sender and avoid clicking on links or scanning QR codes unless certain of their authenticity.

Hey Ryan,

See the attached WBC for your site.

Let me know if you have any questions.

Thank you,
JM

From: Robineau, Ryan <ryan.robineau@arcadis.com>
Sent: September 03, 2026 2:37 PM
To: Roy, Jean-Miguel <Jean-Miguel.Roy@ottawa.ca>
Cc: Magladry, Ryan <ryan.magladry@arcadis.com>
Subject: RE: 723 Putney Crescent - D07-12-21-0022

CAUTION: This email originated from an External Sender. Please do not click links or open attachments unless you recognize the source.

ATTENTION : Ce courriel provient d'un expéditeur externe. Ne cliquez sur aucun lien et n'ouvrez pas de pièce jointe, excepté si vous connaissez l'expéditeur.

Hello JM,

You are correct that Table 3-3 of the MOE guidelines is applicable. Please see the revised demands below. The peaking factors were determined by linear interpolation based on an equivalent population of 324, an approach that has generally been accepted by other City staff.

- Average Day: 1.05 L/s
- Maximum Day: 3.68 L/s
- Maximum Hour: 5.52 L/s
- Fire Flow: 12,000 L/min

Thank you,

Ryan Robineau, P.Eng
Intermediate Civil Engineer, Land Engineering

Boundary Conditions 723 Putney Crescent – 2026

Provided Information

Scenario	Demand	
	L/min	L/s
Average Daily Demand	63.0	1.05
Maximum Daily Demand	220.8	3.68
Peak Hour	331.2	5.52
Fire Flow Demand #1	12,000.0	200.00

Location



Results

Connection 1 - Putney Cres N

Demand Scenario	Head (m)	Pressure¹ (psi)
Maximum HGL	159.9	77
Peak Hour	154.7	70
Max Day plus Fire Flow #1	135.8	43

¹ Ground Elevation = 105.4 m

Connection 2 - Putney Cres S

Demand Scenario	Head (m)	Pressure¹ (psi)
Maximum HGL	159.9	74
Peak Hour	154.7	67
Max Day plus Fire Flow #1	138.0	43


¹ Ground Elevation = 107.6 m

Notes

1. Demands for proposed Connection 1 at existing stub off Putney Cres were assigned to upstream junction of the existing stub at Putney Cres off the public looped watermain. The engineer must calculate headloss off the dead-end main.

Disclaimer

The boundary condition information is based on current operation of the city water distribution system. The computer model simulation is based on the best information available at the time. The operation of the water distribution system can change on a regular basis, resulting in a variation in boundary conditions. The physical properties of watermain deteriorate over time, as such must be assumed in the absence of actual field test data. The variation in physical watermain properties can therefore alter the results of the computer model simulation. Fire Flow analysis is a reflection of available flow in the watermain; there may be additional restrictions that occur between the watermain and the hydrant that the model cannot take into account.

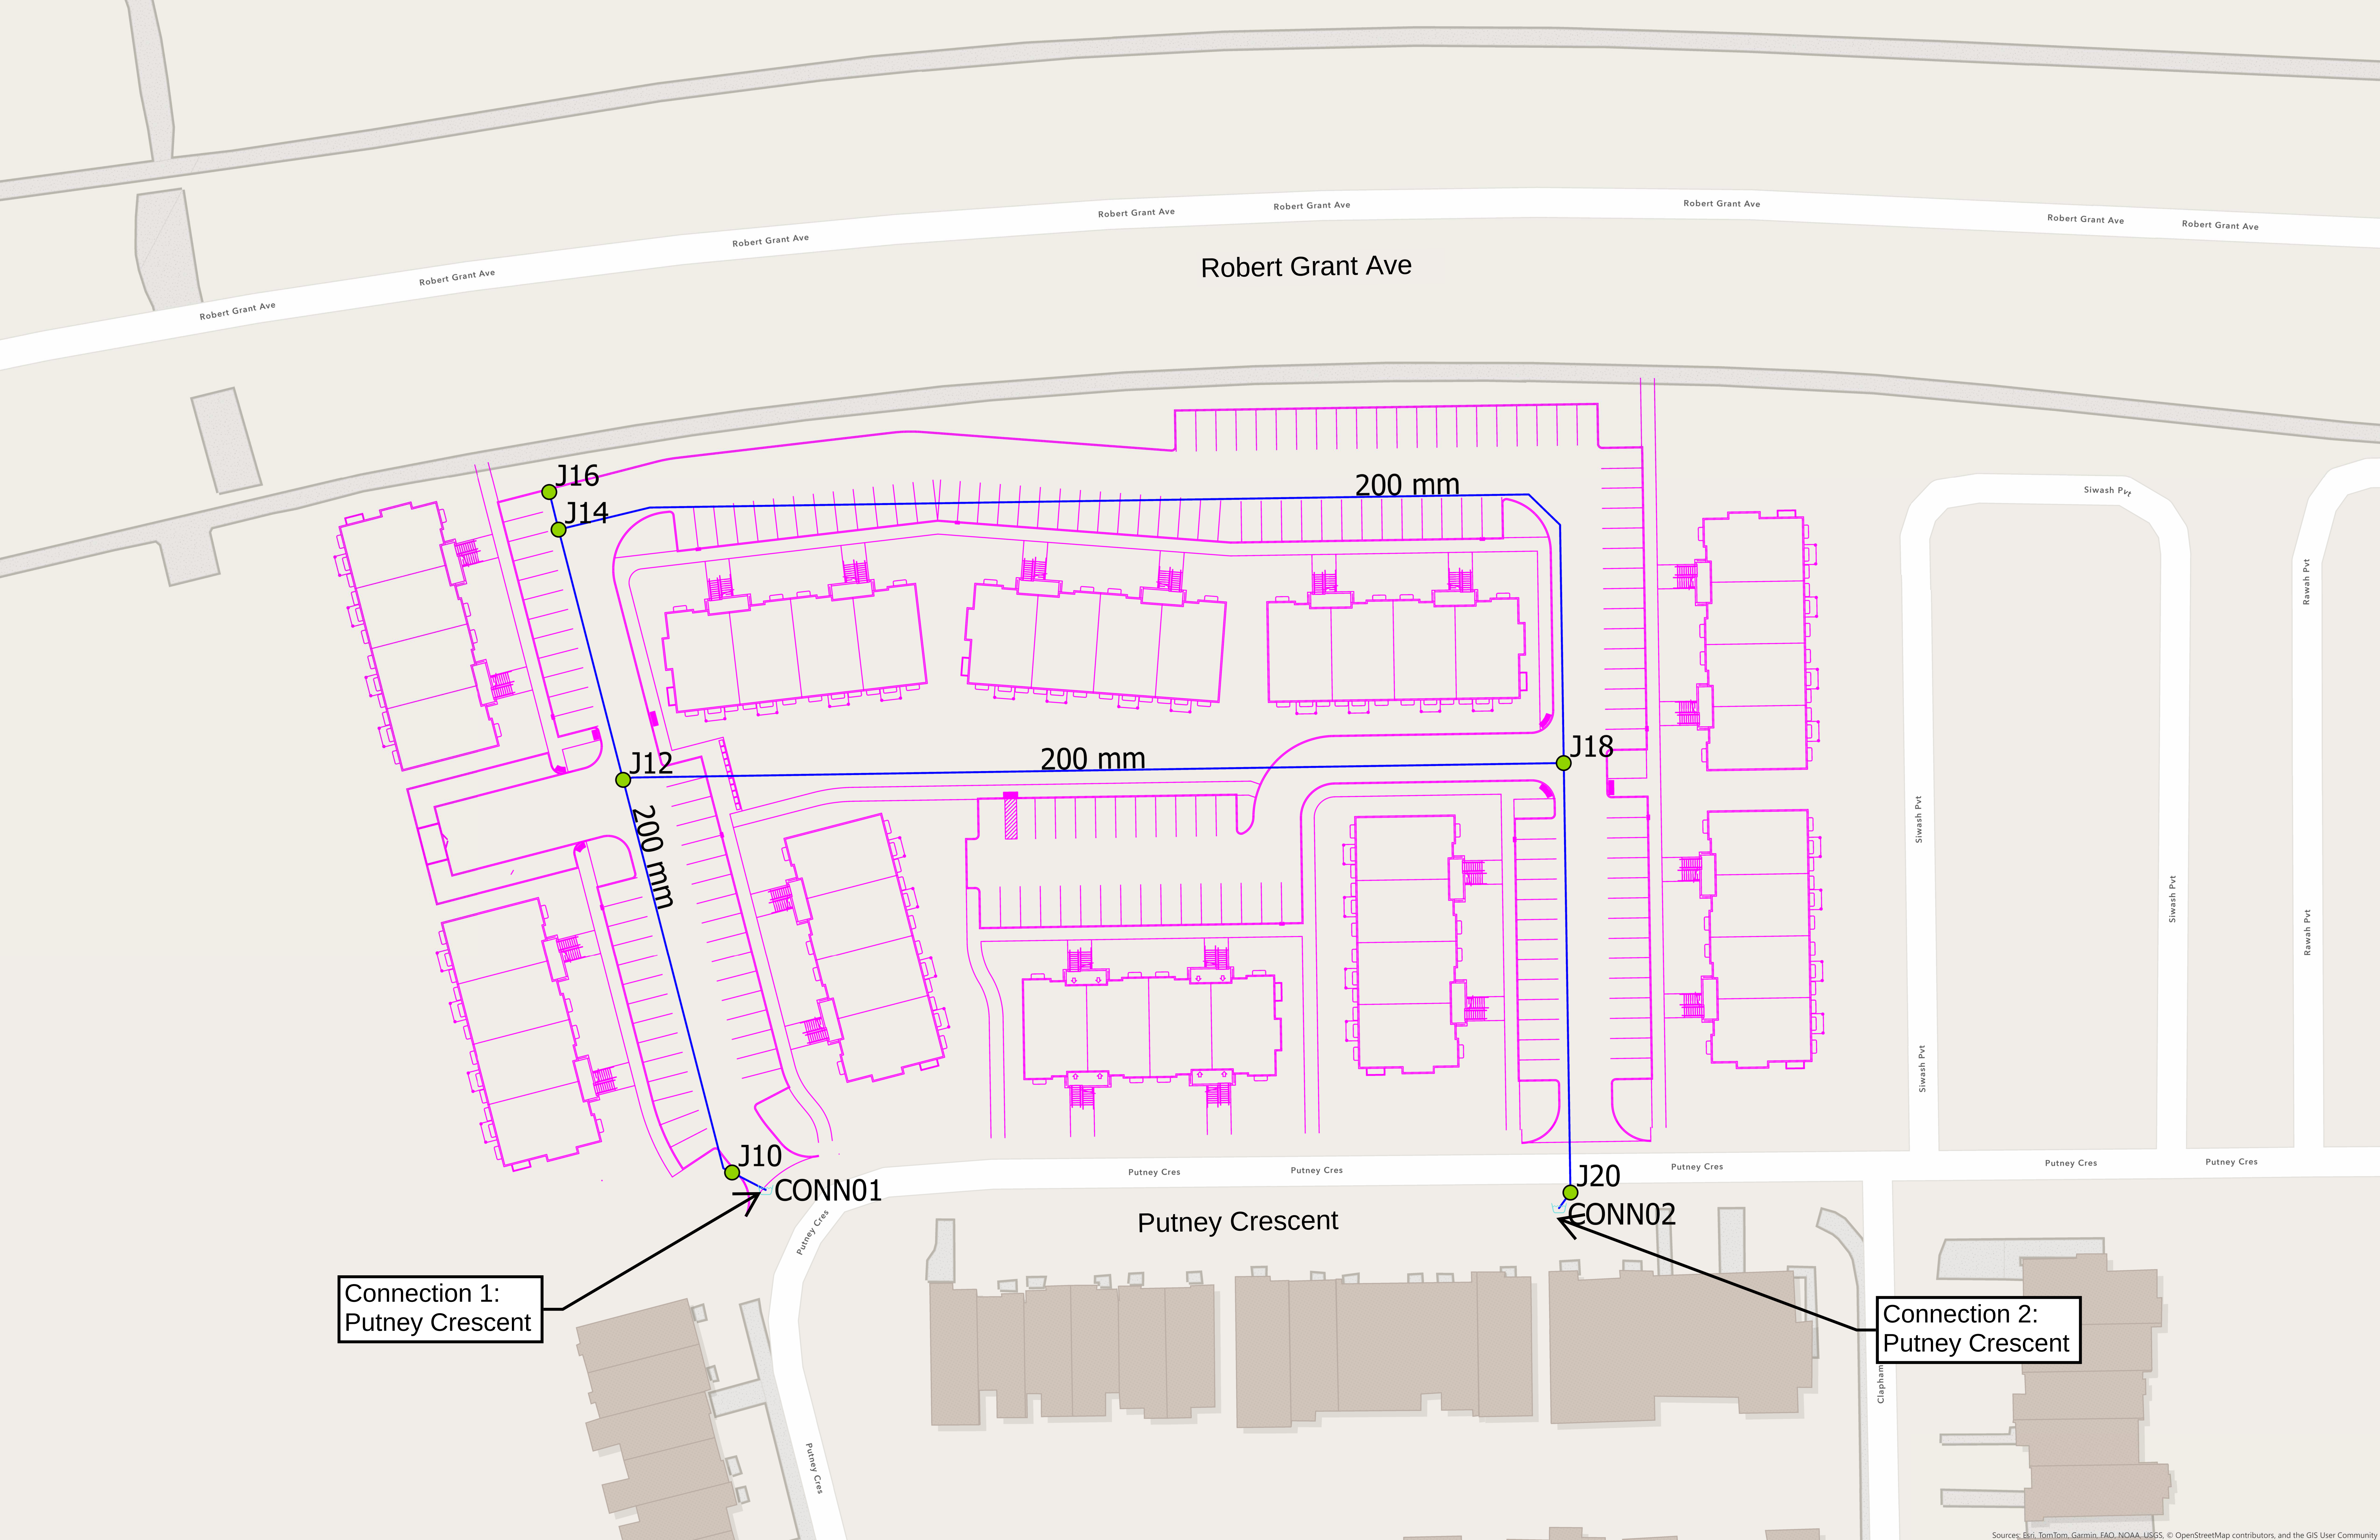

Connection 1:
Putney Crescent

Connection 2:
Putney Crescent

Average Daily Demand

		ID	Demand (L/s)	Elevation (m)	Head (m)	Pressure (kPa)
1	☐	J10	0.21	105.45	159.90	533.57
2	☐	J12	0.16	105.70	159.90	531.12
3	☐	J14	0.32	105.97	159.90	528.47
4	☐	J16	0.05	106.05	159.90	527.69
5	☐	J18	0.11	107.43	159.90	514.16
6	☐	J20	0.21	107.56	159.90	512.89

Max Day + FF Junction

		ID	Demand (L/s)	Elevation (m)	Head (m)	Pressure (kPa)
1	☐	J10	0.74	105.45	135.81	297.51
2	☐	J12	0.55	105.70	136.56	302.37
3	☐	J14	1.10	105.97	136.64	300.53
4	☐	J16	0.18	106.05	136.64	299.75
5	☐	J18	0.37	107.43	137.10	290.74
6	☐	J20	0.74	107.56	137.99	298.17

Max Day + Fire Flow

		ID	Static Demand (L/s)	Static Pressure (kPa)	Static Head (m)	Fire-Flow Demand (L/s)	Residual Pressure (kPa)	Hydrant Available Flow (L/s)
1	☐	J10	0.74	297.51	135.81	200.00	295.91	2,111.53
2	☐	J12	0.55	302.37	136.56	200.00	244.11	343.63
3	☐	J14	1.10	300.53	136.64	200.00	207.01	267.50
4	☐	J16	0.18	299.75	136.64	200.00	186.91	240.47
5	☐	J18	0.37	290.74	137.10	200.00	228.90	324.19
6	☐	J20	0.74	298.17	137.99	200.00	295.20	2,101.64

Max Day + Fire Flow

		ID	Hydrant Pressure at Available Flow (kPa)
1	☐	J10	139.98
2	☐	J12	139.96
3	☐	J14	139.96
4	☐	J16	139.96
5	☐	J18	139.96
6	☐	J20	139.98

Peak Hour

		ID	Demand (L/s)	Elevation (m)	Head (m)	Pressure (kPa)
1	☐	J10	1.10	105.45	154.70	482.61
2	☐	J12	0.83	105.70	154.70	480.14
3	☐	J14	1.66	105.97	154.70	477.49
4	☐	J16	0.28	106.05	154.70	476.70
5	☐	J18	0.55	107.43	154.70	463.19
6	☐	J20	1.10	107.56	154.70	461.93

Peak Hour - Pipe Report

		ID	From Node	To Node	Length (m)	Diameter (mm)	Roughness	Flow (L/s)	Velocity (m/s)	Headloss (m)	HL/1000 (m/k-m)	Status	Flow Reversal Count
1	☐	P15	CONN01	J10	1.00	200.00	110.00	2.84	0.09	0.00	0.08	Open	0
2	☐	P17	J10	J12	52.96	200.00	110.00	1.74	0.06	0.00	0.04	Open	0
3	☐	P19	J12	J14	33.46	200.00	110.00	1.29	0.04	0.00	0.02	Open	0
4	☐	P21	J14	J16	3.20	200.00	110.00	0.28	0.01	0.00	0.00	Open	0
5	☐	P23	J14	J18	162.53	200.00	110.00	-0.65	0.02	0.00	0.01	Open	0
6	☐	P25	J18	J12	121.90	200.00	110.00	0.38	0.01	0.00	0.00	Open	0
7	☐	P27	J18	J20	56.44	200.00	110.00	-1.58	0.05	0.00	0.03	Open	0
8	☐	P29	CONN02	J20	1.00	200.00	110.00	2.68	0.09	0.00	0.07	Open	0



Appendix C

Sanitary Drainage Area Plan 30259740-C-400

Sanitary Design Sheet

CRT Phase 1 – Drainage Area Plan

CRT Phase 1 – Sanitary Sewer Design Sheet

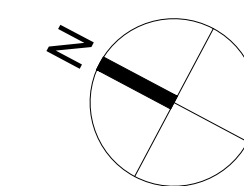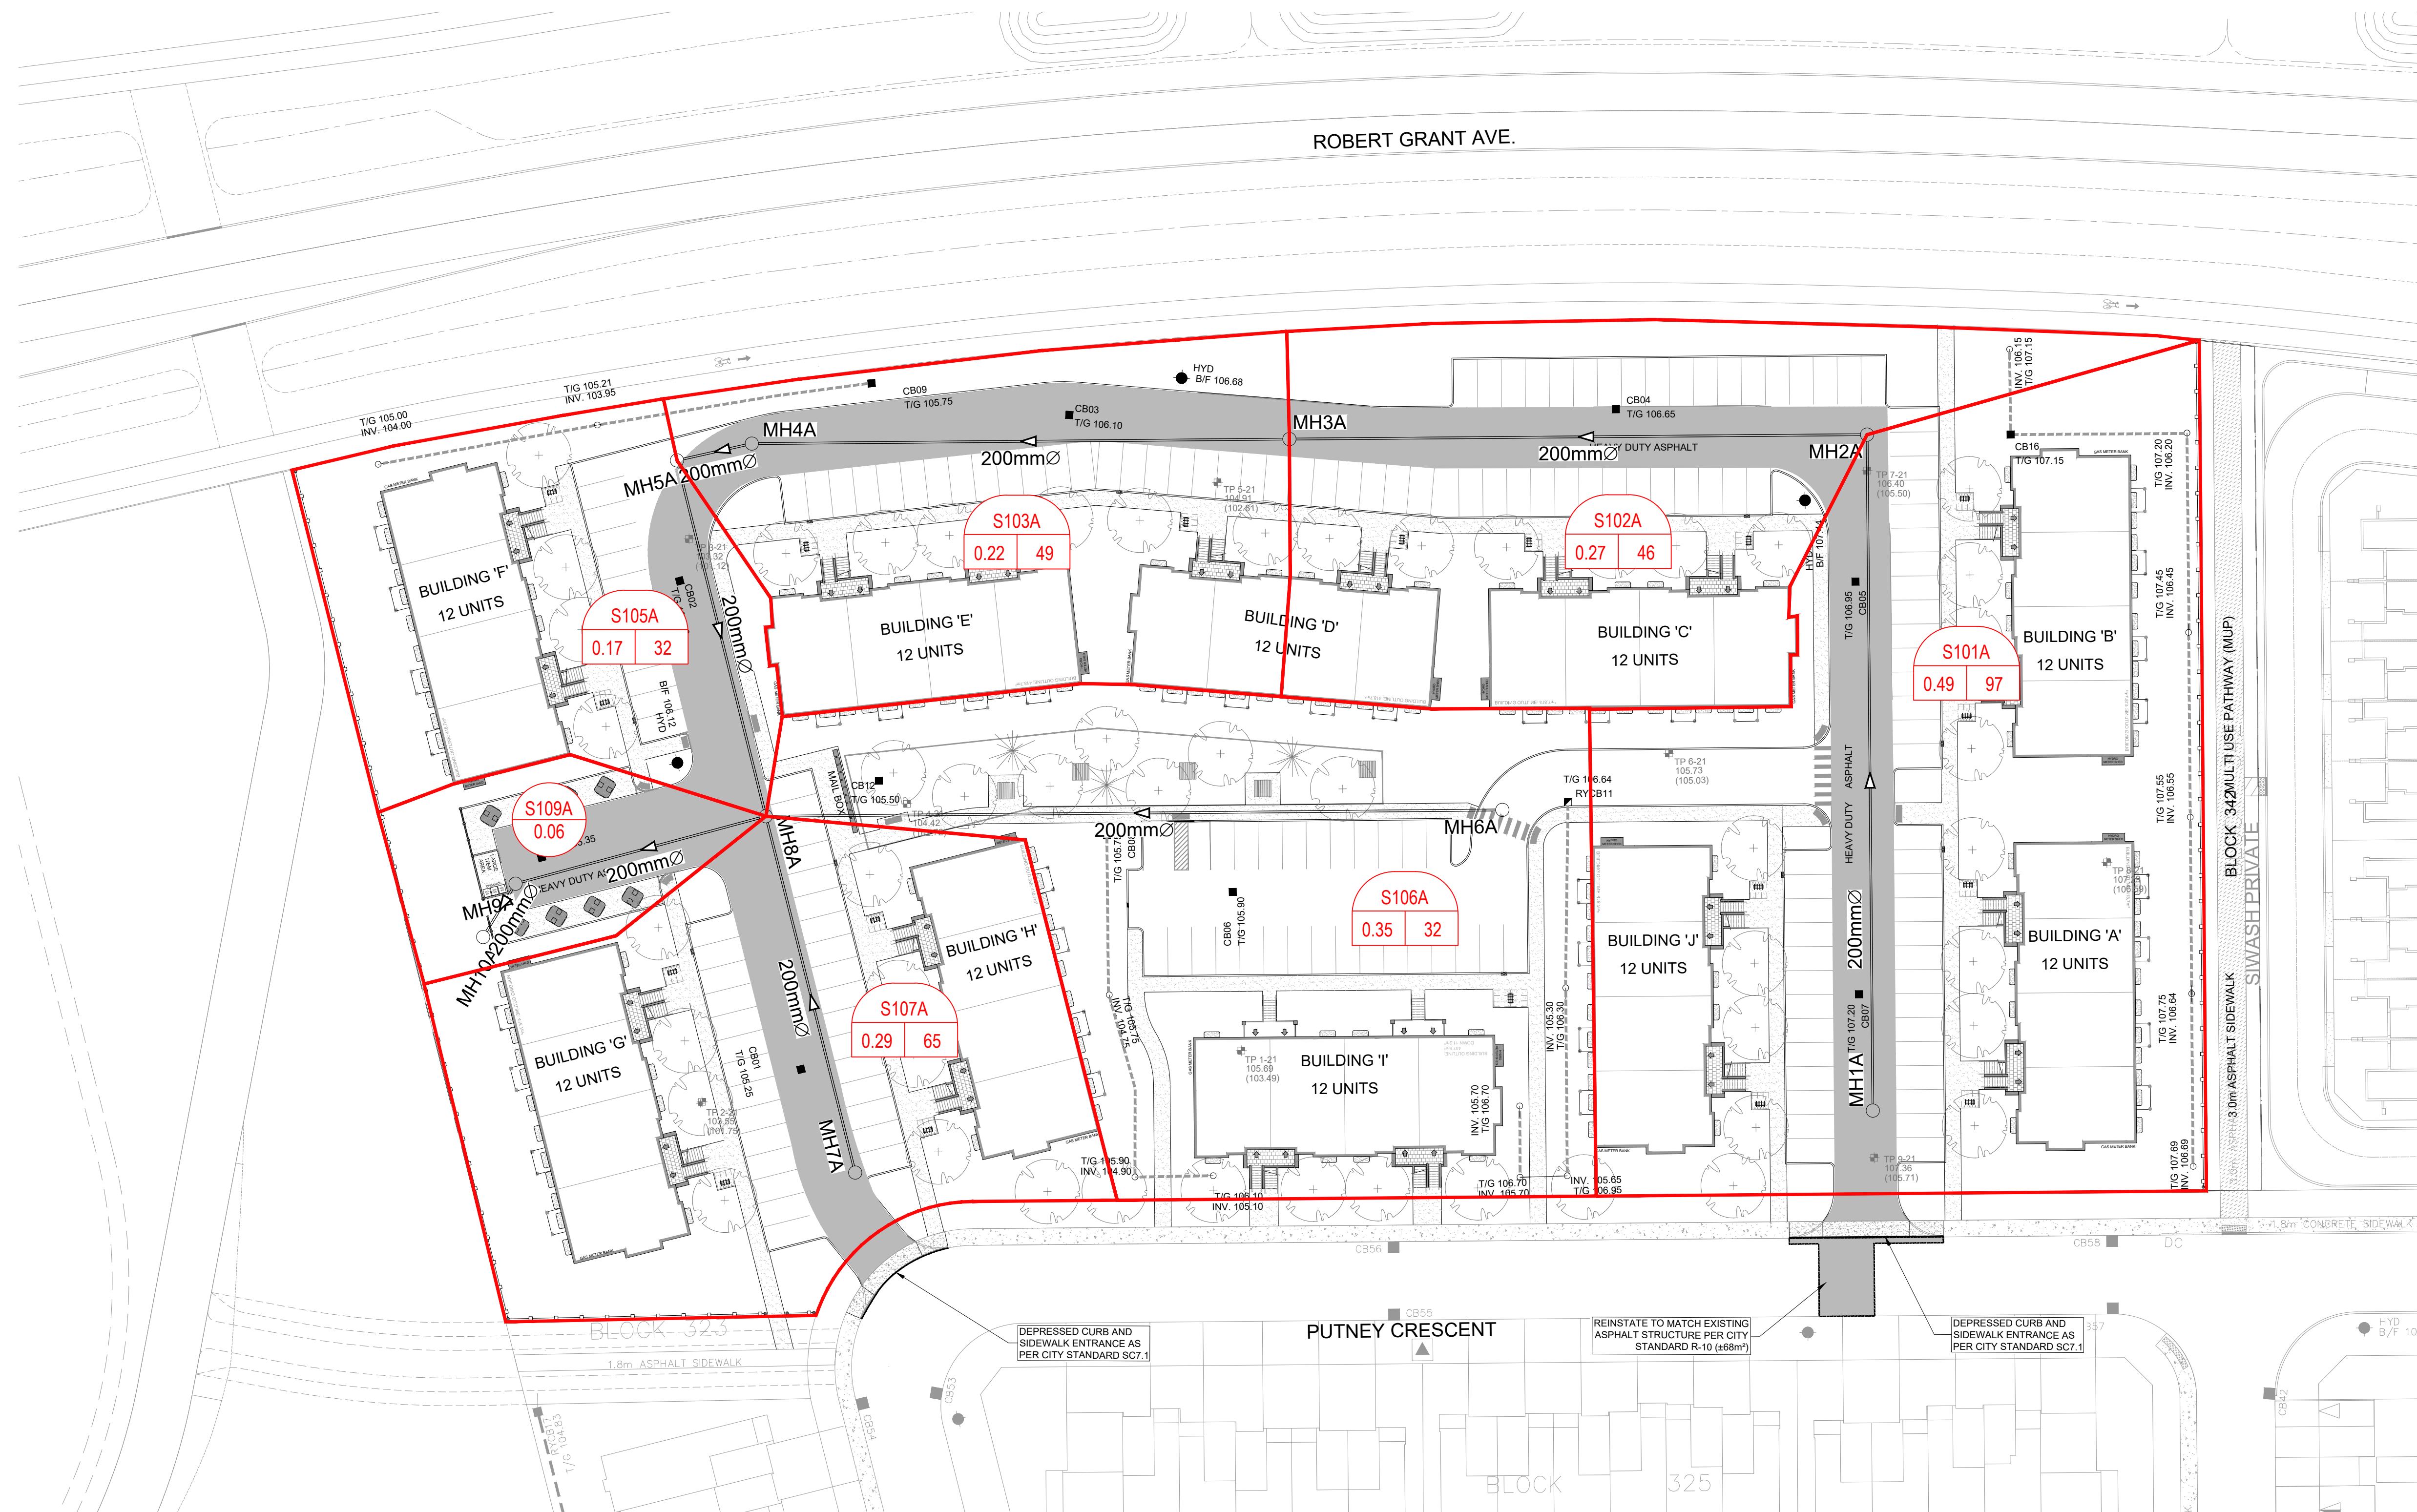

LEGEND :

AREA NUMBER

POPULATION

AREA IN HECTARES

CLIENT

CLARIDGE HOMES

COPYRIGHT

This drawing has been prepared solely for the intended use, thus any reproduction or distribution for any purpose other than authorized by Arcadis is forbidden. Written dimensions shall have precedence over scaled dimensions. Contractors shall verify and be responsible for all dimensions and conditions on the job, and Arcadis shall be informed of any variations from the dimensions and conditions shown on the drawing. Shop drawings shall be submitted to Arcadis for general conformance before proceeding with fabrication.

Arcadis Professional Services (Canada) Inc.
formerly (B) Group Professional Services (Canada) Inc.

ISSUES

No.	DESCRIPTION	DATE
1	ISSUED TO CITY FOR REVIEW	2026.06.23
2	REVISED PER CITY COMMENTS	2026.09.23
3		
4		
5		

SEE 010 FOR NOTES, LEGEND, CB TABLE, STREET SECTIONS AND DETAILS

SITE BENCHMARK TO BE OBTAINED FROM LEGAL SURVEYOR ADV.

KEY PLAN

CONSULTANTS

SEAL

ARCADIS

333 Preston Street - Suite 500
Ottawa ON K1S 5N4 Canada
tel 613 225 1311
www.arcadis.com

PROJECT

CRT BLOCK 324

PROJECT NO:

30259740

DRAWN BY:

EH/MM

CHECKED BY:

RR

PROJECT MGR:

RM

APPROVED BY:

RM

SHEET TITLE

SANITARY DRAINAGE AREA PLAN

SHEET NUMBER

C-400

ISSUE

1



REVIEWED BY
DEVELOPMENT REVIEW SERVICES BRANCH

Signed _____

Date _____ 2017

Plan Number _____

LEGEND :

145A

AREA ID #

0.3427.5

POPULATION

AREA IN HECTARES

FUTURE MINOR FLOW DIRECTION

NOTES:

1. THIS ALLOWANCE IS FOR OPA66 EXPANSION AREAS 6a, 6b AND 6c.

2. AN ALLOWANCE OF 1000/s HAS BEEN MADE FOR FLOWS TRIBUTARY TO THE LAIRD STREET PUMP STATION.

14			
13			
12			
11			
10			
9			
8			
7	RESUBMISSION FOR MOE APPROVAL	JIM	17:07:14
6	SUBMISSION FOR MOE APPROVAL	JIM	17:02:10
5	SUBMISSION #5 FOR CITY REVIEW	JIM	16:11:10
4	SUBMISSION #4 FOR CITY REVIEW	JIM	15:06:15
3	SUBMISSION #3 FOR CITY REVIEW	JIM	14:08:22
2	SUBMISSION #2 FOR CITY REVIEW	JIM	14:01:22
1	SUBMISSION #1 FOR CITY REVIEW	JIM	13:08:29
No.	REVISIONS	By	Date

CRT DEVELOPMENT INC.

IBI GROUP

400 - 333 Preston Street

Ottawa ON K1S 5N4 Canada

tel 613 225 1311 fax 613 225 9868

ibigroup.com

Project Title

CRT LANDS
FERNBANK COMMUNITY
PHASE 1

LICENSÉ PROFESSIONNEL
J. I. MOFFATT
2017/07/14
PROVINCE OF ONTARIO

Drawing Title

SANITARY DRAINAGE
AREA PLAN

Scale

1:1250

Design	J.I.M.	Date	OCTOBER '12
Drawn	M.M.	Checked	P.K.
Project No.	27970	Drawing No.	501A

CONT'D ON DWG
27970-501B

[illegible]

LOCATION				RESIDENTIAL								ICI AREAS								INFILTRATION ALLOWANCE			TOTAL FLOW (L/s)	PROPOSED SEWER DESIGN						
				UNIT TYPES				AREA (Ha)	POPULATION		PEAK FACTOR	PEAK FLOW (L/s)	AREA (Ha)				PEAK FLOW (L/s)	AREA (Ha)		FLOW (L/s)	CAPACITY (L/s)	LENGTH (m)		DIA (mm)	SLOPE (%)	VELOCITY (full) (m/s)	AVAILABLE CAPACITY			
													INSTITUTIONAL		COMMERCIAL														INDUSTRIAL	
													IND	CUM	IND	CUM													IND	CUM
STREET	AREA ID	FROM MH	TO MH	SF	SD	TH	APT																							
PUTNEY CRESCENT	141A	141A	142A			1		0.06	2.5	2.5	4.00	0.04		0.00		0.00		0.00	0.00	0.06	0.06	0.02	0.06	24.19	9.07	200	0.50	0.746	24.14	99.76
PUTNEY CRESCENT	142A	142A	143A			11		0.35	27.5	30.0	4.00	0.49		0.00		0.00		0.00	0.00	0.35	0.41	0.11	0.60	47.16	55.56	200	1.90	1.454	46.56	98.73
PUTNEY CRESCENT	143A	143A	144A			17		0.49	42.5	72.5	4.00	1.17		0.00		0.00		0.00	0.00	0.49	0.90	0.25	1.43	41.91	64.86	200	1.50	1.292	40.48	96.60
FINSBURY AVENUE	136AA	136A	144A			21		0.65	52.5	52.5	4.00	0.85		0.00		0.00		0.00	0.00	0.65	0.65	0.18	1.03	53.56	110.44	200	2.45	1.652	52.52	98.07
PUTNEY CRESCENT	144A	144A	145A			10		0.36	25.0	150.0	4.00	2.43		0.00		0.00		0.00	0.00	0.36	1.91	0.53	2.97	32.46	80.25	200	0.90	1.001	29.50	90.86
CLAPHAM TERRACE	136AB	136A	137A			10		0.37	25.0	25.0	4.00	0.41		0.00		0.00		0.00	0.00	0.37	0.37	0.10	0.51	24.19	78.00	200	0.50	0.746	23.69	97.90
BRIXTON WAY	137AA	137A	160A			12		0.35	30.0	55.0	4.00	0.89		0.00		0.00		0.00	0.00	0.35	0.72	0.20	1.09	41.91	50.77	200	1.50	1.292	40.81	97.39
BRIXTON WAY	160A	160A	145A			18		0.54	45.0	100.0	4.00	1.62		0.00		0.00		0.00	0.00	0.54	1.26	0.35	1.97	52.45	78.53	200	2.35	1.617	50.48	96.24
PUTNEY CRESCENT	145A	145A	146A			11		0.34	27.5	277.5	4.00	4.50		0.00		0.00		0.00	0.00	0.34	3.51	0.98	5.48	39.76	70.87	200	1.35	1.226	34.28	86.22
CLAPHAM WAY	137AB	137A	138A			9		0.38	22.5	22.5	4.00	0.36		0.00		0.00		0.00	0.00	0.38	0.38	0.11	0.47	37.48	78.00	200	1.20	1.156	37.01	98.74
PUTNEY CRESCENT	138A	138A	148A			10		0.35	25.0	47.5	4.00	0.77		0.00		0.00		0.00	0.00	0.35	0.73	0.20	0.97	40.49	77.95	200	1.40	1.248	39.51	97.59
PUTNEY CRESCENT	148A	148A	147A			7		0.26	17.5	65.0	4.00	1.05		0.00		0.00		0.00	0.00	0.26	0.99	0.28	1.33	55.70	59.50	200	2.65	1.718	54.37	97.61
PUTNEY CRESCENT	147A	147A	146A			0		0.03	0.0	65.0	4.00	1.05		0.00		0.00		0.00	0.00	0.03	1.02	0.29	1.34	55.70	12.47	200	2.65	1.718	54.36	97.60
BLOCK 323	146A	146A	161A			0		0.03	0.0	342.5	4.00	5.55		0.00		0.00		0.00	0.00	0.03	4.56	1.28	6.83	28.63	38.97	200	0.70	0.883	21.80	76.15
BLOCK 316	HYD. 2	161A	Ex.209			0		5.12	0.0	342.5	4.00	5.55		0.00		0.00		0.00	0.00	5.12	9.68	2.71	8.26	28.63	53.67	200	0.70	0.883	20.37	71.15
BLOCK 324	RES.1	BULKHEAD	Ex.209					1.89	170.1	170.1	4.00	2.76		0.00		0.00		0.00	0.00	1.89	1.89	0.53	3.29	43.87	8.00	250	0.50	0.866	40.58	92.51
				Refer to ECA No. 9079-9LNNZC dated July 9, 2014 for description of existing sewers.																										
Design Parameters: Residential SF 3.3 p/p/u TH/SD 2.5 p/p/u APT 1.8 p/p/u Low 60 p/p/Ha Med 75 p/p/Ha High 90 p/p/Ha				Notes: 1. Mannings coefficient (n) = 0.013 2. Demand (per capita): 350 L/day 3. Infiltration allowance: 0.28 L/s/Ha 4. Residential Peaking Factor: Harmon Formula = 1+(14/(4+P^0.5)) where P = population in thousands								Designed: J.I.M. Checked: P.K. Dwg. Reference: 27970 - 501, 501A, 501B				No.	Revision					Date								
																1.	Submission No. 1 to City of Ottawa					2013-08-29								
																2.	Submission No. 2 to City of Ottawa					2014-01-22								
																3.	Submission No. 3 to City of Ottawa					2014-08-22								
																4.	Submission No. 4 to City of Ottawa					2015-06-15								
																5.	Submission No. 5 to City of Ottawa					2016-11-10								
																6.	Submission for MOE Approval					2017-02-10								
																7.	Resubmission for MOE Approval					2017-07-14								
																File Reference: 27970.5.7.1						Date: 2017-07-14			Sheet No: 1 of 4					

Appendix D

Storm Drainage Area Plan 30259740-C-500

Storm Design Sheet

CRT Phase 1 – Storm Drainage Area Plan

CRT Phase 1 - Storm Sewer Design Sheet

CRT Phase 1 – SWM Excerpt

Storm Water Management Calculations

Overflow Depth Calculations

Ponding Plan 30259740-C-600

ADS Tank Sizing Report

ABBOTT STREET

BLOCK 316

DRY POND 3

Subject Site

REVIEWED BY
DEVELOPMENT REVIEW SERVICES BRANCH

Signed _____

Date _____ 2017

Plan Number _____

LEGEND :

- AREA ID #
— RUN OFF COEFFICIENT
— AREA IN HECTARES
— FUTURE MINOR FLOW DIRECTION

NOTES:

1. THIS ALLOWANCE IS FOR OPA66 EXPANSION AREAS 6a, 6b AND 6c.
2. AN ALLOWANCE OF 100l/s HAS BEEN MADE FOR FLOWS TRIBUTARY TO THE LAIRD STREET PUMP STATION.



14			
13			
12			
11			
10			
9			
8	RESUBMISSION FOR MOE APPROVAL	JIM	17:07:14
7	SUBMISSION FOR MOE APPROVAL	JIM	17:02:10
6	SUBMISSION #5 FOR CITY REVIEW	JIM	16:11:10
5	SUBMISSION #4 FOR CITY REVIEW	JIM	15:06:15
4	SUBMISSION #3 FOR CITY REVIEW	JIM	14:08:22
3	SUBMISSION #2 FOR CITY REVIEW	JIM	14:01:22
2	REVISIONS AS PER RELOCATION OF FOUNDER AVENUE	JIM	13:12:12
1	SUBMISSION #1 FOR CITY REVIEW	JIM	13:08:29
No.	REVISIONS	By	Date

CRT DEVELOPMENT INC.

IBI GROUP
400 - 333 Preston Street
Ottawa ON K1S 5N4 Canada
tel 613 225 1311 fax 613 225 9868
ibigroup.com

Project Title

CRT LANDS
FERNBANK COMMUNITY
PHASE 1

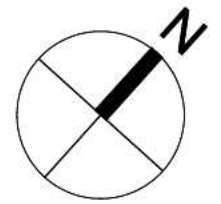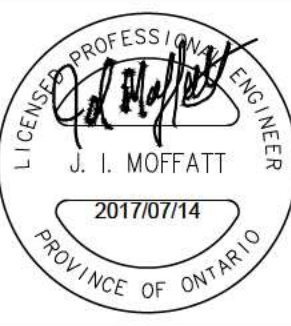

Drawing Title

STORM DRAINAGE
AREA PLAN

Scale 1:1250

Design J.I.M.

Date OCTOBER '12

Drawn M.M.

Checked P.K.

Project No.

27970

Drawing No.

500A

CONT'D ON DWG
27970-500B

Formulas and Descriptions

I_{2yr} = 1.2 year Intensity = $732.951 / (T_c + 6.199)^{0.810}$
 I_{5yr} = 1.5 year Intensity = $998.071 / (T_c + 6.053)^{0.814}$
 I_{100yr} = 1.100 year Intensity = $1735.688 / (T_c + 6.014)^{0.820}$
 T_c = Time of Concentration (min)
 C = Average Runoff Coefficient
 A = Area (Ha)
 Q = Flow = $2.78CIA$ (L/s)

Maximum Allowable Release Rate (Site)

Flowrate Site(Q_{site} = 381.83L/s per CRT Phase 1 Design for Area "RES1")

Q_{site} = 381.83 L/s

Site Uncontrolled Release Rate ($Q_{uncontrolled}$ = $2.78 \times 1.25 \times C \times I_{100yr} \times A_{uncontrolled}$)

C = 0.47
 T_c = 10 min
 I_{100yr} = 178.56 mm/hr
 $A_{uncontrolled}$ = 0.21 Ha UN1, UN2, UN3, UN4

$Q_{uncontrolled}$ = 61.24 L/s

Max Allowable Release Rate (Q_{max} = $Q_{site} - Q_{uncontrolled}$)

Q_{max} = 320.59 L/s

SWM Statistics of Modified Site Areas		
Controlled	Area	ICD Flow
S100	0.16	26.00
S101	0.13	50.00
S102	0.16	25.00
S103	0.18	45.00
S104	0.03	6.00
S105	0.11	30.00
S106	0.27	25.00
RY106	0.07	10.00
S107	0.20	30.00
S108	0.04	15.00
RY113	0.08	10.00
RY116 &		
BLK342	0.22	23.00
RY119	0.06	10.00
Sum	1.70	305.00
Uncontrolled	Area	Flow
UN1, UN2, UN3, UN4	0.21	61.24
Sum	0.21	61.24
Total Sum	1.91	366.243
Allowable (Qsite)		381.83
TRUE		



MODIFIED RATIONAL METHOD (100-Year & 2-Year Ponding)

Drainage Area		S100	Pond ID	CB07
Area (Ha)	0.16	Restricted Flow ICD <i>Actual</i> (L/s)=		26.00
C =	0.94	Restricted Flow Q _r for storm calc (L/s)=		26.00

100-Year Ponding						100-Year +20% Ponding			
T_c Variable (min)	i_{100yr} (mm/hour)	Peak Flow $Q_p=2.78 \times C i_{100yr} A$ (L/s)	Q_r (L/s)	Q_p-Q_r (L/s)	Volume 100yr (m^3)	100YR Q_p 20% (L/s)	Q_p-Q_r (L/s)	Volume 100+20 (m^3)	
6	226.01	92.80	26.00	66.80	24.05				
11	169.91	69.77	26.00	43.77	28.89				
16	137.55	56.48	26.00	30.48	29.26	67.78	41.78	40.11	
21	116.30	47.75	26.00	21.75	27.41				
26	101.18	41.55	26.00	15.55	24.25				

Storage (m^3)					100+20				
Overflow	Required	Surface	Sub-surface*	Balance	Overflow	Required	Surface	Sub-surface	Balance
0.00	29.26	16.33	0	12.93	0.00	40.11	16.33	0	23.78
convert to flow with peak T_c (L/s)					convert to flow with peak T_c (L/s)				
overflows to: S101									

RY116 & BLK342		Pond ID	CB16
Drainage Area			
Area (Ha)	0.22	Restricted Flow ICD <i>Actual</i> (L/s)=	23.00
C =	0.60	Restricted Flow Q _r for swm calc. (L/s)=	11.50

100-Year Ponding						100-Year +20% Ponding			
T_c Variable (min)	i_{100yr} (mm/hour)	Peak Flow $Q_p=2.78 \times C i_{100yr} A$ (L/s)	Q_r (L/s)	Q_p-Q_r (L/s)	Volume 100yr (m^3)	100YR Q_p 20% (L/s)	Q_p-Q_r (L/s)	Volume 100+20 (m^3)	
20	119.95	44.02	11.50	32.52	39.02				
25	103.85	38.11	11.50	26.61	39.91				
30	91.87	33.71	11.50	22.21	39.98	40.45	28.95	52.12	
35	82.58	30.30	11.50	18.80	39.49				
40	75.15	27.58	11.50	16.08	38.58				

Storage (m^3)					100+20				
Overflow	Required	Surface	Sub-surface*	Balance	Overflow	Required	Surface	Sub-surface	Balance
0.00	39.98	8.43	40.11	0.00	0.00	52.12	8.43	40.11	3.57
					convert to flow with peak T_c (L/s)				
					1.99				

overflows to: S101

Clearstone Trench Storage Sample Calculation

$V = (A_t - A_p) \cdot V_f \cdot L + A_p \cdot L$

$A_t = W \times H$ = trench cross-sectional area; $A_p = \frac{\pi D^2}{4}$ = pipe cross-sectional area

Given:

Trench Length, $L = 103.0m$

Void Fraction, $V_f = 0.40$

Pipe Diameter, $D = 0.25m$

Trench Height, $H = 1.00m$

Trench Width, $W = 0.90m$

$V = 40.11m^3$

Drainage Area	S101	Pond ID	CB05
Area (Ha)	0.13	Restricted Flow ICD <i>Actual</i> (L/s)=	50.00
C =	0.94	Restricted Flow Q _r for storm calc (L/s)=	50.00

100-Year Ponding						100-Year +20% Ponding			
T_c Variable (min)	i_{100yr} (mm/hour)	Peak Flow $Q_p=2.78 \times C i_{100yr} A$ (L/s)	Q_r (L/s)	Q_p-Q_r (L/s)	Volume 100yr (m^3)	100YR Q_p 20% (L/s)	Q_p-Q_r (L/s)	Volume 100+20 (m^3)	
1	351.38	119.05	50.00	69.05	4.14				
6	226.01	76.58	50.00	26.58	9.57	91.89	41.89	15.08	
11	169.91	57.57	50.00	7.57	4.99				
16	137.55	46.60	50.00	0.00	0.00				
21	116.30	39.40	50.00	0.00	0.00				

Storage (m^3)					100+20				
Overflow	Required	Surface	Sub-surface*	Balance	Overflow	Required	Surface	Sub-surface	Balance
12.93	22.50	11.75	0	10.75	0.00	42.43	11.75	0	30.68
convert to flow with peak T_c (L/s)					convert to flow with peak T_c (L/s)				
					16.28				

*Sub-surface Storage Tank

overflows to: S102

Drainage Area	S102	Pond ID	CB04
Area (Ha)	0.16	Restricted Flow ICD _{Actual} (L/s)= 25.00	
C =	0.94	Restricted Flow Q _r for storm calc (L/s)= 25.00	

100-Year Ponding						100-Year +20% Ponding			
T_c Variable (min)	i_{100yr} (mm/hour)	Peak Flow $Q_p=2.78 \times C i_{100yr} A$ (L/s)	Q_r (L/s)	Q_p-Q_r (L/s)	Volume 100yr (m^3)	100YR Q_p 20% (L/s)	Q_p-Q_r (L/s)	Volume 100+20 (m^3)	
5	242.70	98.04	25.00	73.04	21.91				
15	178.96	72.13	25.00	47.13	28.28				
16	142.89	57.72	25.00	32.72	29.45	69.27	44.27	39.84	
20	119.95	48.46	25.00	23.46	28.15				
25	103.85	41.95	25.00	16.95	25.43				

Storage (m^3)					100+20				
Overflow	Required	Surface	Sub-surface	Balance	Overflow	Required	Surface	Sub-surface	Balance
10.75	40.20	41.33	0	0.00	0.00	30.68	41.33	0	29.19
					convert to flow with peak T_c (L/s)				
					32.44				

overflows to: S103

Drainage Area	S100
Area (Ha)	0.16
C =	0.75

2-Year Ponding					
T_c Variable (min)	i_{2yr} (mm/hour)	Peak Flow $Q_p=2.78 \times C i_{2yr} A$ (L/s)	Q_r (L/s)	Q_p-Q_r (L/s)	Volume 2yr (m^3)
10	76.81	25.23	26.00	0.00	0.00
11	73.17	24.04	26.00	0.00	0.00
12	69.89	22.96	26.00	0.00	0.00
13	66.93	21.99	26.00	0.00	0.00
14	64.23	21.10	26.00	0.00	0.00

Storage (m^3)				
Overflow	Required	Surface	Sub-surface	Balance
0.00	0.00	16.33	0	0.00

overflows to: S101

Drainage Area	RY116 & BLK342
Area (Ha)	0.22
C =	0.48

2-Year Ponding					
T_c Variable (min)	i_{2yr} (mm/hour)	Peak Flow $Q_p=2.78 \times C i_{2yr} A$ (L/s)	Q_r (L/s)	Q_p-Q_r (L/s)	Volume 2yr (m^3)
10	76.81	22.55	11.50	11.05	6.63
11	73.17	21.48	11.50	9.98	6.59
12	69.89	20.52	11.50	9.02	6.49
13	66.93	19.65	11.50	8.15	6.36
14	64.23	18.86	11.50	7.36	6.18

Storage (m^3)				
Overflow	Required	Surface	Sub-surface*	Balance
0.00	6.63	8.43	40.11	0.00

overflows to: S101

Drainage Area	S101
Area (Ha)	0.13
C =	0.75

2-Year Ponding					
T_c Variable (min)	i_{2yr} (mm/hour)	Peak Flow $Q_p=2.78 \times C i_{2yr} A$ (L/s)	Q_r (L/s)	Q_p-Q_r (L/s)	Volume 2yr (m^3)
10	76.81	20.82	50.00	0.00	0.00
11	73.17	19.83	50.00	0.00	0.00
12	69.89	18.94	50.00	0.00	0.00
13	66.93	18.14	50.00	0.00	0.00
14	64.23	17.41	50.00	0.00	0.00

Storage (m^3)				
Overflow	Required	Surface	Sub-surface	Balance
0.00	0.00	11.75	0	0.00

overflows to: S102

Drainage Area	S102
Area (Ha)	0.16
C =	0.75

2-Year Ponding					
T_c Variable (min)	i_{2yr} (mm/hour)	Peak Flow $Q_p=2.78 \times C i_{2yr} A$ (L/s)	Q_r (L/s)	Q_p-Q_r (L/s)	Volume 2yr (m^3)
10	76.81	24.82	25.00	0.00	0.00
11	73.17	23.65	25.00	0.00	0.00
12	69.89	22.59	25.00	0.00	0.00
13	66.93	21.63	25.00	0.00	0.00
14	64.23	20.76	25.00	0.00	0.00

Storage (m^3)				
Overflow	Required	Surface	Sub-surface	Balance
0.00	0.00	41.33	0	0.00

overflows to: S103



Drainage Area		S103	Pond ID	CB03				
Area (Ha)		0.18	Restricted Flow ICD Actual (L/s)= 45.00					
C =		0.94	Restricted Flow Q _r for storm calc. (L/s)= 45.00 50% reduction if sub-surface storage					
100-Year Ponding								
T _c Variable (min)	i _{100yr} (mm/hour)	Peak Flow Q _p = 2.78xCI _{100yr} A (L/s)	Q _r (L/s)	Q _p - Q _r (L/s)	Volume 100yr (m ³)	100-Year +20% Ponding		
						100YR Q _p 20% (L/s)	Q _p - Q _r (L/s)	Volume 100+20 (m ³)
1	351.38	164.84	45.00		119.84	7.19		
6	226.01	106.03	45.00		61.03	21.97		
11	169.91	79.71	45.00		34.71	22.91	95.65	50.65
16	137.55	64.53	45.00		19.53	18.75		33.43
21	116.30	54.56	45.00		9.56	12.04		
Storage (m ³)								
Overflow		Required	Surface	Sub-surface	Balance	Overflow	Required	Balance
0.00		22.91	50.04	0	0.00	29.19	62.62	12.58
						convert to flow with peak Tc (L/s)		
						19.06		

overflows to: S105

Drainage Area		S103			
Area (Ha)		0.18			
C =		0.75			
		Restricted Flow Q _r (L/s) = 45.00			
2-Year Ponding					
T _c Variable (min)	i _{2yr} (mm/hour)	Peak Flow Q _p = 2.78 × C i _{2yr} A (L/s)	Q _r (L/s)	Q _p - Q _r (L/s)	Volume 2yr (m ³)
10	76.81	28.82	45.00	0.00	0.00
11	73.17	27.46	45.00	0.00	0.00
12	69.89	26.23	45.00	0.00	0.00
13	66.93	25.12	45.00	0.00	0.00
14	64.23	24.11	45.00	0.00	0.00
Storage (m ³)					
Overflow	Required	Surface	Sub-surface	Balance	
0.00	0.00	50.04	0	0.00	

overflows to: S105

Drainage Area		S104	Pond ID	CB09	
Area (Ha)		0.03	Restricted Flow ICD _{Actual} (L/s)= 6.00		
C =		0.44	Restricted Flow Q _r for storm calc. (L/s)= 3.00		
			50% reduction if sub-surface storage		
100-Year Ponding					
T _c Variable (min)	i _{100yr} (mm/hour)	Peak Flow Q _p = 2.78xCI _{100yr} A (L/s)	Q _r (L/s)	Q _p - Q _r (L/s)	Volume 100yr (m ³)
1	351.38	11.88	3.00	8.88	0.53
6	226.01	7.64	3.00	4.64	1.67
11	169.91	5.75	3.00	2.75	1.81
16	137.55	4.65	3.00	1.65	1.59
21	116.30	3.93	3.00	0.93	1.18
100-Year +20% Ponding					
T _c Variable (min)	i _{100yr} (mm/hour)	Peak Flow Q _p = 2.78xCI _{100yr} A (L/s)	Q _r (L/s)	Q _p - Q _r (L/s)	Volume 100+20 (m ³)
1	351.38	11.88	3.00	8.88	0.53
6	226.01	7.64	3.00	4.64	1.67
11	169.91	5.75	3.00	2.75	1.81
16	137.55	4.65	3.00	1.65	1.59
21	116.30	3.93	3.00	0.93	1.18
Storage (m ³)					100+20
Overflow	0.00	Required	1.81	Surface	0.00
			0.15	Sub-surface	0.00
				Balance	0.00
				20.45	0.00
				convert to flow with peak Tc (L/s)	0.00

overflows to: Offsite

Drainage Area		S104			
Area (Ha)		0.03			
C =		0.35			
		Restricted Flow Q _r (L/s) =	3.00		
2-Year Ponding					
T _c Variable (min)	i _{2yr} (mm/hour)	Peak Flow Q _p = 2.78xCi _{2yr} A (L/s)	Q _r (L/s)	Q _p -Q _r (L/s)	Volume 2yr (m ³)
10	76.81	2.08	3.00	0.00	0.00
11	73.17	1.98	3.00	0.00	0.00
12	69.89	1.89	3.00	0.00	0.00
13	66.93	1.81	3.00	0.00	0.00
14	64.23	1.74	3.00	0.00	0.00
Storage (m ³)					
Overflow	Required	Surface	Sub-surface	Balance	
0.00	0.00	0.15	20.4	0.00	

overflows to: Offsite

$V = (At - Ap) \cdot Vf \cdot L + Ap \cdot L$
Given:
Trench Length, L = 52.5 m
Void Fraction, Vf = 0.40
Pipe Diameter, D = 0.25 m
Trench Height, H = 1.00 m
Trench Width, W = 0.90 m
V = 20.40m³

Drainage Area		S105	Pond ID	CB02				
Area (Ha)		0.11	Restricted Flow ICD _{Actual} (L/s)= 30.00					
C =		0.94	Restricted Flow Q _r for storm calc. (L/s)= 30.00 50% reduction if sub-surface storage					
100-Year Ponding								
T _c Variable (min)	i _{100yr} (mm/hour)	Peak Flow Q _p = 2.78xC I _{100yr} A (L/s)	Q _r (L/s)	Q _p - Q _r (L/s)	Volume 100yr (m ³)	100-Year +20% Ponding		
						100YR Q _p 20% (L/s)	Q _p - Q _r (L/s)	Volume 100+20 (m ³)
0	398.62	116.03	30.00	86.03	0.00			
5	242.70	70.65	30.00	40.65	12.19			
10	178.56	51.98	30.00	21.98	13.19	62.37	32.37	19.42
15	142.89	41.60	30.00	11.60	10.44			
20	119.95	34.92	30.00	4.92	5.90			
Storage (m ³)					100+20			
Overflow 0.00	Required 13.19	Surface 24.75	Sub-surface* 0	Balance 0.00	Overflow 12.58	Required 32.00	Balance 7.25	
					convert to flow with peak Tc (L/s) 12.09			

overflows to: S107

Drainage Area		S105			
Area (Ha)		0.11			
C =		0.75		Restricted Flow Q _r (L/s)= 30.00	
2-Year Ponding					
T _c Variable (min)	i _{2yr} (mm/hour)	Peak Flow Q _p = 2.78xCI _{2yr} A (L/s)	Q _r (L/s)	Q _p -Q _r (L/s)	Volume 2yr (m ³)
10	76.81	17.89	30.00	0.00	0.00
11	73.17	17.04	30.00	0.00	0.00
12	69.89	16.28	30.00	0.00	0.00
13	66.93	15.59	30.00	0.00	0.00
14	64.23	14.96	30.00	0.00	0.00
Storage (m ³)					
Overflow	Required	Surface	Sub-surface	Balance	
0.00	0.00	24.75	0	0.00	

overflows to: S107

overflows to: S107

Drainage Area		RY119	Pond ID	CB11				
Area (Ha)		0.06	Restricted Flow ICD _{Actual} (L/s)= 10.00					
C =		0.66	Restricted Flow Q _r for storm calc. (L/s)= 5.00 50% reduction if sub-surface storage					
100-Year Ponding								
T _c Variable (min)	i _{100yr} (mm/hour)	Peak Flow Q _p = 2.78xCI _{100yr} A (L/s)	Q _r (L/s)	Q _p - Q _r (L/s)	Volume 100yr (m ³)	100-Year +20% Ponding		
						100YRQ _p 20% (L/s)	Qp - Qr (L/s)	Volume 100+20 (m ³)
10	178.56	19.17	5.00	14.17	8.50			
15	142.89	15.34	5.00	10.34	9.30			
20	119.95	12.88	5.00	7.88	9.45	15.45	10.45	12.54
25	103.85	11.15	5.00	6.15	9.22			
30	91.87	9.86	5.00	4.86	8.75			
Storage (m ³)					100+20			
Overflow		Required	Surface	Sub-surface*	Balance	Overflow	Required	Balance
0.00		9.45	0.13	10.52	0.00	0.00	12.54	1.90
					convert to flow with peak Tc (L/s)	1.58		
					convert to flow to: S106			

overflows to: S106

Drainage Area		RY119			
Area (Ha)		0.06			
C =		0.53		Restricted Flow Q _r (L/s)= 5.00	
2-Year Ponding					
T _c Variable (min)	i _{2yr} (mm/hour)	Peak Flow Q _p = 2.78 C I _{2yr} A (L/s)	Q _r (L/s)	Q _p - Q _r (L/s)	Volume 2yr (m ³)
20	52.03	4.47	5.00	0.00	0.00
21	50.48	4.33	5.00	0.00	0.00
22	49.02	4.21	5.00	0.00	0.00
23	47.66	4.09	5.00	0.00	0.00
24	46.37	3.98	5.00	0.00	0.00
Storage (m ³)					
Overflow	Required	Surface	Sub-surface*	Balance	
0.00	0.00	0.13	10.52	0.00	

overflows to: S106

overflows to: S106

*Clearstone Trench Storage

Clearstone Trench Storage Sample Calculation

$V = (At - Ap) \cdot Vf \cdot L + Ap \cdot L$

$A_t = W \times H =$ trench cross-sectional area; $A_p = \frac{\pi D^2}{4} =$ pipe cross-sectional area

Given:

Trench Length, L = 27.00m

Void Fraction, Vf = 0.40

Pipe Diameter, D = 0.25 m

Trench Height, H = 1.00 m

Trench Width, W = 0.90 m

V = 10.52m³



Drainage Area		S106	Pond ID	CB06				
Area (Ha)		0.27	Restricted Flow ICD Actual (L/s)=	25.00				
C =		0.81	Restricted Flow Q_r for storm calc. (L/s)=	12.50 50% reduction if sub-surface storage				
100-Year Ponding								
T_c Variable (min)	i_{100yr} (mm/hour)	Peak Flow $Q_p = 2.78 \times C I_{100yr} A$ (L/s)	Q_r (L/s)	$Q_p - Q_r$ (L/s)	Volume 100yr (m ³)	100-Year +20% Ponding		
						$Q_p - Q_r$ 20% (L/s)	$Q_p - Q_r$ (L/s)	Volume 100+20 (m ³)
30	91.87	56.03	12.50	43.53	78.35			
35	82.58	50.36	12.50	37.86	79.51			
40	75.15	45.83	12.50	33.33	79.99	54.99	42.49	101.99
45	69.05	42.11	12.50	29.61	79.95			
50	63.95	39.00	12.50	26.50	79.51			
Storage (m ³)								
					100+20			
Overflow	Required	Surface	Sub-surface*	Balance	Overflow	Required	Balance	
0.00	79.99	30.39	53.34	0.00	1.90	103.88	20.15	
					convert to flow with peak T_c (L/s)			
							8.40	

*Sub-surface Storage Tank

overflows to: RY113

Drainage Area		S106			
Area (Ha)		0.27			
C =		0.65		Restricted Flow Q _r (L/s)=	12.50
2-Year Ponding					
T _c Variable (min)	i _{2yr} (mm/hour)	Peak Flow Q _p = 2.78xCI _{2yr} A (L/s)	Q _r (L/s)	Q _p -Q _r (L/s)	Volume 2yr (m ³)
10	76.81	37.47	12.50	24.97	14.98
11	73.17	35.70	12.50	23.20	15.31
12	69.89	34.10	12.50	21.60	15.55
13	66.93	32.65	12.50	20.15	15.72
14	64.23	31.34	12.50	18.84	15.82
Storage (m ³)					
Overflow	Required	Surface	Sub-surface	Balance	
0.00	15.55	30.39	53.34	0.00	
overflows to: RY113					

overflows to: RY113

Drainage Area		RY113	Pond ID	CB08				
Area (Ha)		0.08	Restricted Flow ICD Actual (L/s)= 10.00					
C =		0.63	Restricted Flow Q _r for storm calc. (L/s)= 5.00 50% reduction if sub-surface storage					
100-Year Ponding								
T _c Variable (min)	i _{100yr} (mm/hour)	Peak Flow Q _p = 2.78xCI _{100yr} A (L/s)	Q _r (L/s)	Q _p - Q _r (L/s)	Volume 100yr (m ³)	100-Year +20% Ponding		
						100YRQ _p 20% (L/s)	Q _p - Q _r (L/s)	Volume 100+20 (m ³)
15	142.89	19.86	5.00	14.86	13.38			
20	119.95	16.67	5.00	11.67	14.01			
25	103.85	14.43	5.00	9.43	14.15	17.32	12.32	18.48
30	91.87	12.77	5.00	7.77	13.99			
35	82.58	11.48	5.00	6.48	13.60			
Storage (m ³)								
Overflow		Required	Surface	Sub-surface*	Balance	100+20		
0.00		14.15	6.64	21.97	0.00	Overflow 20.15	Required 38.63	Balance 10.03
						convert to flow with peak Tc (L/s) 6.69		

*Clearstone Trench Storage

overflows to: RY106

Clearstone Trench Storage Sample Calculation

$$V = (At - Ap) \cdot Vf + L + Ap \cdot L$$

$$A_t = W \times H = \text{trench cross-sectional area}; A_p = \frac{\pi D^2}{4} = \text{pipe cross-sectional area}$$

Given:

Trench Length, L = 56.40m

Void Fraction, Vf = 0.40

Pipe Diameter, D = 0.25 m

Trench Height, H = 1.00 m

Trench Width, W = 0.90 m

$$V = 21.96m^3$$

Drainage Area		RY113			
Area (Ha)		0.08			
C =		0.50		Restricted Flow Q _r (L/s)=	5.00
2-Year Ponding					
T _c Variable (min)	i _{2yr} (mm/hour)	Peak Flow Q _p = 2.78xCI _{2yr} A (L/s)	Q _r (L/s)	Q _p -Q _r (L/s)	Volume 2yr (m ³)
10	76.81	8.54	5.00	3.54	2.12
11	73.17	8.14	5.00	3.14	2.07
12	69.89	7.77	5.00	2.77	2.00
13	66.93	7.44	5.00	2.44	1.91
14	64.23	7.14	5.00	2.14	1.80
Storage (m ³)					
Overflow	Required	Surface	Sub-surface*	Balance	
0.00	2.12	6.64	21.97	0.00	
overflows to: RY106					

overflows to: RY106

Drainage Area		RY106	Pond ID	CB12	
Area (Ha)		0.07	Restricted Flow ICD _{actual} (L/s)= 10.00		
C =		0.63	Restricted Flow Q _r for storm calc. (L/s)= 10.00 50% reduction if sub-surface storage		
100-Year Ponding					
T _c Variable (min)	i _{100yr} (mm/hour)	Peak Flow Q _p = 2.78xCI _{100yr} A (L/s)	Q _r (L/s)	Q _p -Q _r (L/s)	Volume 100yr (m ³)
5	242.70	29.52	10.00	19.52	5.86
10	178.56	21.72	10.00	11.72	7.03
15	142.89	17.38	10.00	7.38	6.64
20	119.95	14.59	10.00	4.59	5.51
25	103.85	12.63	10.00	2.63	3.95
100-Year +20% Ponding					
T _c Variable (min)	i _{20yr} (mm/hour)	Peak Flow Q _p = 2.78xCI _{20yr} A (L/s)	Q _r (L/s)	Q _p -Q _r (L/s)	Volume 100+20 (m ³)
10	76.81	7.47	10.00	0.00	0.00
11	73.17	7.12	10.00	0.00	0.00
12	69.89	6.80	10.00	0.00	0.00
13	66.93	6.51	10.00	0.00	0.00
14	64.23	6.25	10.00	0.00	0.00
Storage (m ³)					
Overflow	Required	Surface	Sub-surface	Balance	100+20
0.00	6.64	11.53	0.00	0.00	10.03 19.80 8.27 9.19
convert to flow with peak T _c (L/s)					
overflows to: S107					

overflows to: S107

Drainage Area		RY106			
Area (Ha)	0.07				
C =	0.50		Restricted Flow Q _r (L/s)= 10.00		
2-Year Ponding					
T _c Variable (min)	i _{2yr} (mm/hour)	Peak Flow Q _p = 2.78xCI _{2yr} A (L/s)	Q _r (L/s)	Q _p -Q _r (L/s)	Volume 2yr (m ³)
10	76.81	7.47	10.00	0.00	0.00
11	73.17	7.12	10.00	0.00	0.00
12	69.89	6.80	10.00	0.00	0.00
13	66.93	6.51	10.00	0.00	0.00
14	64.23	6.25	10.00	0.00	0.00
Storage (m ³)					
Overflow	Required	Surface	Sub-surface	Balance	
0.00	0.00	11.53	0.00	0.00	
overflows to: S107					

overflows to: S107

Drainage Area		S108	Pond ID	CB10				
Area (Ha)		0.04	Restricted Flow ICD $_{actual}$ (L/s)= 15.00					
C =		1.00	Restricted Flow Q_r for storm calc. (L/s)= 15.00 50% reduction if sub-surface storage					
100-Year Ponding								
T_c Variable (min)	i_{100yr} (mm/hour)	Peak Flow $Q_p = 2.78xCi_{100yr}A$ (L/s)	Q_r (L/s)	$Q_p - Q_r$ (L/s)	Volume 100yr (m^3)	100-Year +20% Ponding		
						$100YRQ_p$ 20% (L/s)	$Q_p - Q_r$ (L/s)	Volume 100+20 (m^3)
1	351.38	39.07	15.00	24.07	1.44			
6	226.01	25.13	15.00	10.13	3.65	30.16	15.16	5.46
11	169.91	18.89	15.00	3.89	2.57			
16	137.55	15.30	15.00	0.30	0.28			
21	116.30	12.93	15.00	0.00	0.00			
Storage (m^3)								
Overflow	Required	Surface	Sub-surface	Balance	Overflow	Required	Balance	
0.00	3.65	18.52	0	0.00	0.00	5.46	0.00	0.00
						convert to flow with peak T_c (L/s)		
						0.00		
overflows to: S107								

overflows to: S107

Drainage Area		S108			
Area (Ha)	0.04				
C =	0.87		Restricted Flow Q _r (L/s)=		15.00
2-Year Ponding					
T _c Variable (min)	i _{2yr} (mm/hour)	Peak Flow Q _p = 2.78xCI _{2yr} A (L/s)	Q _r (L/s)	Q _p -Q _r (L/s)	Volume 2yr (m ³)
10	76.81	7.43	15.00	0.00	0.00
11	73.17	7.08	15.00	0.00	0.00
12	69.89	6.76	15.00	0.00	0.00
13	66.93	6.48	15.00	0.00	0.00
14	64.23	6.21	15.00	0.00	0.00
Storage (m ³)					
Overflow	Required	Surface	Sub-surface	Balance	
0.00	0.00	18.52	0	0.00	
overflows to: S107					

overflows to: S107



ARCADIS PROFESSIONAL SERVICES (CANADA) INC.
100-333 Preston Street
Ottawa, Ontario K1S 5N4 Canada
arcadis.com

STORMWATER MANAGEMENT
CRT - Block 342 - Putney Crescent | Claridge Homes
30259740 | Rev #1 | 2026-05-20
Prepared By: RRR | Checked By: RRR

Drainage Area		S107	Pond ID		CB01
Area (Ha)		0.20	Restricted Flow ICD Q_{Actual} (L/s)=		30.00
C =		0.88	Restricted Flow Q_r for ssm calc (L/s)=		30.00 50% reduction if sub-surface storage
100-Year Ponding					
T_c Variable (min)	i_{100yr} (mm/hour)	Peak Flow $Q_p=2.78 \times C I_{100yr} A$ (L/s)	Q_r (L/s)	Q_p-Q_r (L/s)	Volume 100yr (m^3)
5	242.70	118.08	30.00	88.08	26.42
10	178.56	86.87	30.00	56.87	34.12
15	142.89	69.52	30.00	39.52	35.57
20	119.95	58.36	30.00	28.36	34.03
25	103.85	50.52	30.00	20.52	30.78
100-Year +20% Ponding					
				Q_p-Q_r 20% (L/s)	Volume 100+20 (m^3)
				83.42	48.08
Storage (m^3)					
Overflow	Required	Surface	Sub-surface	Balance	100+20
0.00	35.57	38.92	0	0.00	15.52
					63.60
					24.68
					27.42
convert to flow with peak T_c (L/s)					
overflows to: Putney Crescent					

Drainage Area		S107			
Area (Ha)		0.20			
C =		0.70		Restricted Flow Q _r (L/s)=	30.00
2-Year Ponding					
T _c Variable (min)	i _{2yr} (mm/hour)	Peak Flow Q _p = 2.78 x C i _{2yr} A (L/s)	Q _r (L/s)	Q _p - Q _r (L/s)	Volume 2yr (m ³)
10	76.81	29.89	30.00	0.00	0.00
11	73.17	28.48	30.00	0.00	0.00
12	69.89	27.20	30.00	0.00	0.00
13	66.93	26.05	30.00	0.00	0.00
14	64.23	25.00	30.00	0.00	0.00
Storage (m ³)					
Overflow	Required	Surface	Sub-surface	Balance	
0.00	0.00	38.92	0	0.00	
overflows to: Putney Crescen					

[illegible]

AREA ID	AREA (HA)	MH	D/S SEGMENT	IMP RATIO	LENGTH (M)	WIDTH (M)	AVAIL. STORAGE (CU-M)	5 YEAR SIMULATED FLOW (L/S) 07-PH1-5CH.OUT & 07-PH1A-5CH.OUT	ICD RESTRICTION (L/S)
R103A	0.34	MH103	R104A	0.50	77	154	N/A	45.14	45.14
S103	0.34	MH103	S104	0.79	81	162	55.49	69	77.01 ⁽⁴⁾
R104A	0.23	MH104	S105A	0.50	57	114	N/A	30.73	30.73
S104	0.30	MH104	S105A	0.79	80	160	11.06	61	68.60 ⁽⁴⁾
R122	0.07	MH122	R121	0.50	35	35	N/A	9.36	9.36
R121	0.13	MH121	R105	0.50	60	60	N/A	17.27	17.27
R105	0.13	MH105	S105A	0.50	65	65	N/A	17.37	17.37
S105A	0.4	MH105	S105B	0.79	65	65	16	72	110.18 ⁽⁴⁾
S105B	0.51	MH105	S107	0.79	70	70	15.71	89	129.60 ⁽⁴⁾
S107	0.61	MH107	S109	0.79	80	80	29.42	106	141.24 ⁽³⁾
S109	0.52	MH109	EXT110	0.79	79	79	4.18	92	103.19 ⁽⁴⁾
S170B	0.06	MH170	EXT110	0.79	40	40	0.3 ⁽⁶⁾	13	13.99 ⁽⁴⁾
EXT110	0.47	MH110	PH1OVF	0.79	53	106	9.6	88	98.49 ⁽⁴⁾
Phase 1A Minor system tributary to Pond 6									
R142B	0.19	MH142	R143	0.50	75	150	N/A	26.13	26.13
R136A	0.27	MH136	S136E	0.50	128	256	N/A	37.39	37.39
S143	0.32	MH143	S136E	0.79	93	186	N/A	66	41.87 ⁽¹⁾
S136E	0.17	MH136C	S144	0.79	55	55	N/A	30.48	30.48 ⁽¹⁾
S136B	0.27	MH136C	S144	0.79	80	160	N/A	56	36.99 ⁽¹⁾
S144	0.25	MH144	S145A	0.79	80	80	N/A	49	45.32 ⁽¹⁾
R137A	0.11	MH137A	R144C	0.50	28	56	N/A	14.73	14.73
R144C	0.26	MH144	S160B	0.50	65	130	N/A	34.74	34.74
S160B	0.13	MH160	S145A	0.79	50	50	N/A	26	14.77 ⁽¹⁾
S136D	0.07	MH136B	S160A	0.79	48	48	N/A	15	9.58 ⁽¹⁾
S160A	0.3	MH160	S145A	0.79	86	172	N/A	62	36.92 ⁽¹⁾
S145A	0.27	MH145	S145B	0.79	80	80	N/A	51	51 ⁽¹⁾
S136C	0.11	MH136B	S137A	0.79	77	77	N/A	23	13.42 ⁽¹⁾
R136B	0.23	MH136B	R137B	0.50	52	104	N/A	30.53	30.53
R137B	0.3	MH137A	S137A	0.50	72	144	N/A	39.97	39.97
S137A	0.14	MH137A	S137B	0.79	67	67	N/A	28	22.8 ⁽¹⁾
S137B	0.13	MH137A	S138	0.79	90	90	1.1	27	61.15 ⁽⁴⁾
S138	0.15	MH138	S148	0.79	120	120	N/A	32	18.01 ⁽¹⁾
S148	0.22	MH148	S145B	0.79	72	144	N/A	45	35.33 ⁽¹⁾
R138	0.14	MH138	R145	0.50	35	70	N/A	18.72	18.72
R145	0.3	MH145	S145B	0.50	75	150	N/A	40.09	40.09
S145B	0.28	MH145	BLK335	0.79	60	120	35.13	55	90 ⁽⁵⁾
R142A	0.14	MH142	R143A	0.50	70	70	N/A	18.7	18.7
R143A	0.16	MH143	R144A	0.50	75	75	N/A	21.27	21.27
R144A	0.15	MH144	R146	0.50	63	63	N/A	19.79	19.79
R146	0.14	MH146	BLK335	0.50	63	63	N/A	18.57	18.57
RES1	1.89	MH162	DP	0.86	212.5	425	233 ⁽²⁾	381.83	381.83
HYD2	5.12	N/A	DP	0.00	576	1152	N/A	N/A	N/A

(1) Continuous grade, ICD set to correspond to lower of the 5 year simulated flow and the maximum capture during unrestricted 100 year flow conditions

(2) Assumed ponding volume. Assumes that on-site storage will be provided up to the 100 year 3 hour Chicago event

(3) Minor flow restrictions have been increased based on optimization of the system

(4) The minor flow restriction has been increased in sags to allow full capture of overflow from upstream segments on continuous grade during the 5 year storm event without ponding and/or to maintain ponding depths within the maximum depth during the 100 year storm event.

(5) Over-controlled to meet allowable release rate to existing receiving storm trunk

(6) Due to the limitation of the DDSWMM modeling software (specifically the allowable number of storage-release curves) the ponding was either discounted or merged to that of an adjacent drainage area.

(7) Assumed ponding volume.

2.0%

2.0%

91.75

x 91.25

91.30 (SWP)

91.35

91.25 (TW)

PROPOSED DITCH C/W FLOW DIRECTION AND SLOPE

SLOPE C/W FLOW DIRECTION

MAJOR OVERLAND FLOW ROUTE

PROPOSED SPOT GRADE


PROPOSED SWALE GRADE

PROPOSED SWALE HIGH POINT GRADE

FULL STATIC PONDING GRADE

RETAINING WALL C/W TOP OF WALL

TERRACING 3:1 MAXIMUM UNLESS NOTED OTHERWISE

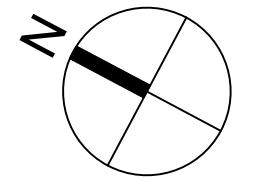

CLARIDGE HOMES





This drawing has been prepared solely for the intended use, thus any reproduction or distribution for any purpose other than authorized by Arcadis is forbidden. Written dimensions shall have precedence over scaled dimensions. Contractors shall verify and be responsible for all dimensions and conditions on the job, and Arcadis shall be informed of any variations from the dimensions and conditions shown on the drawing. Shop drawings shall be submitted to Arcadis for general conformance before proceeding with fabrication.

Arcadis Professional Services (Canada) Inc.
formerly IBI Group Professional Services (Canada) Inc.

ISSUES		
No.	DESCRIPTION	DATE
1	ISSUED TO CITY FOR REVIEW	2026-06-23
2	REVISED PER CITY COMMENTS	2026-09-23
3		
4		
5		

-SEE 010 FOR NOTES, LEGEND, CB TABLE, STREET SECTIONS AND DETAILS
-SITE BENCHMARK TO BE OBTAINED FROM LEGAL SURVEYOR AOV.

6, by henriee6006

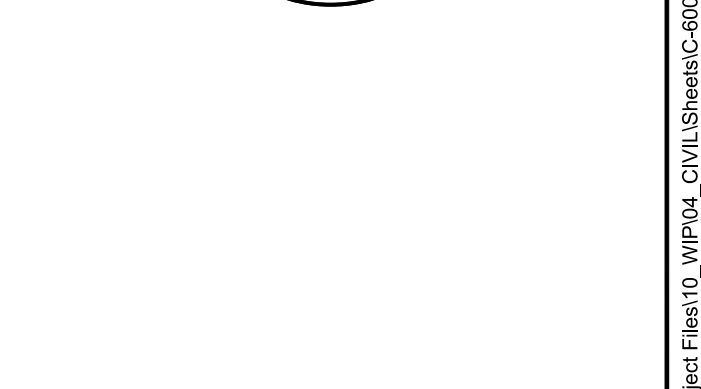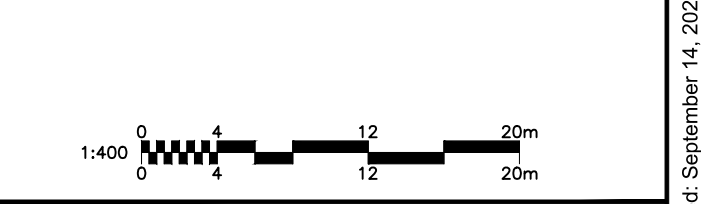

333 Preston Street - Suite 500
Ottawa ON K1S 5N4 Canada
tel 613 225 1311
www.arcadis.com

PROJECT
CRT BLOCK 324


PROJECT NO:
30259740

DRAWN BY: EH/MM	CHECKED BY: RR
--------------------	-------------------

PROJECT MGR: RM	APPROVED BY: RM
---------------------------	---------------------------

FILE NO.	FILE LOCATION
SHEET TITLE	
PONDING PLAN	

SHEET NUMBER	ISSUE	SCALE CHECK
C-600	1	

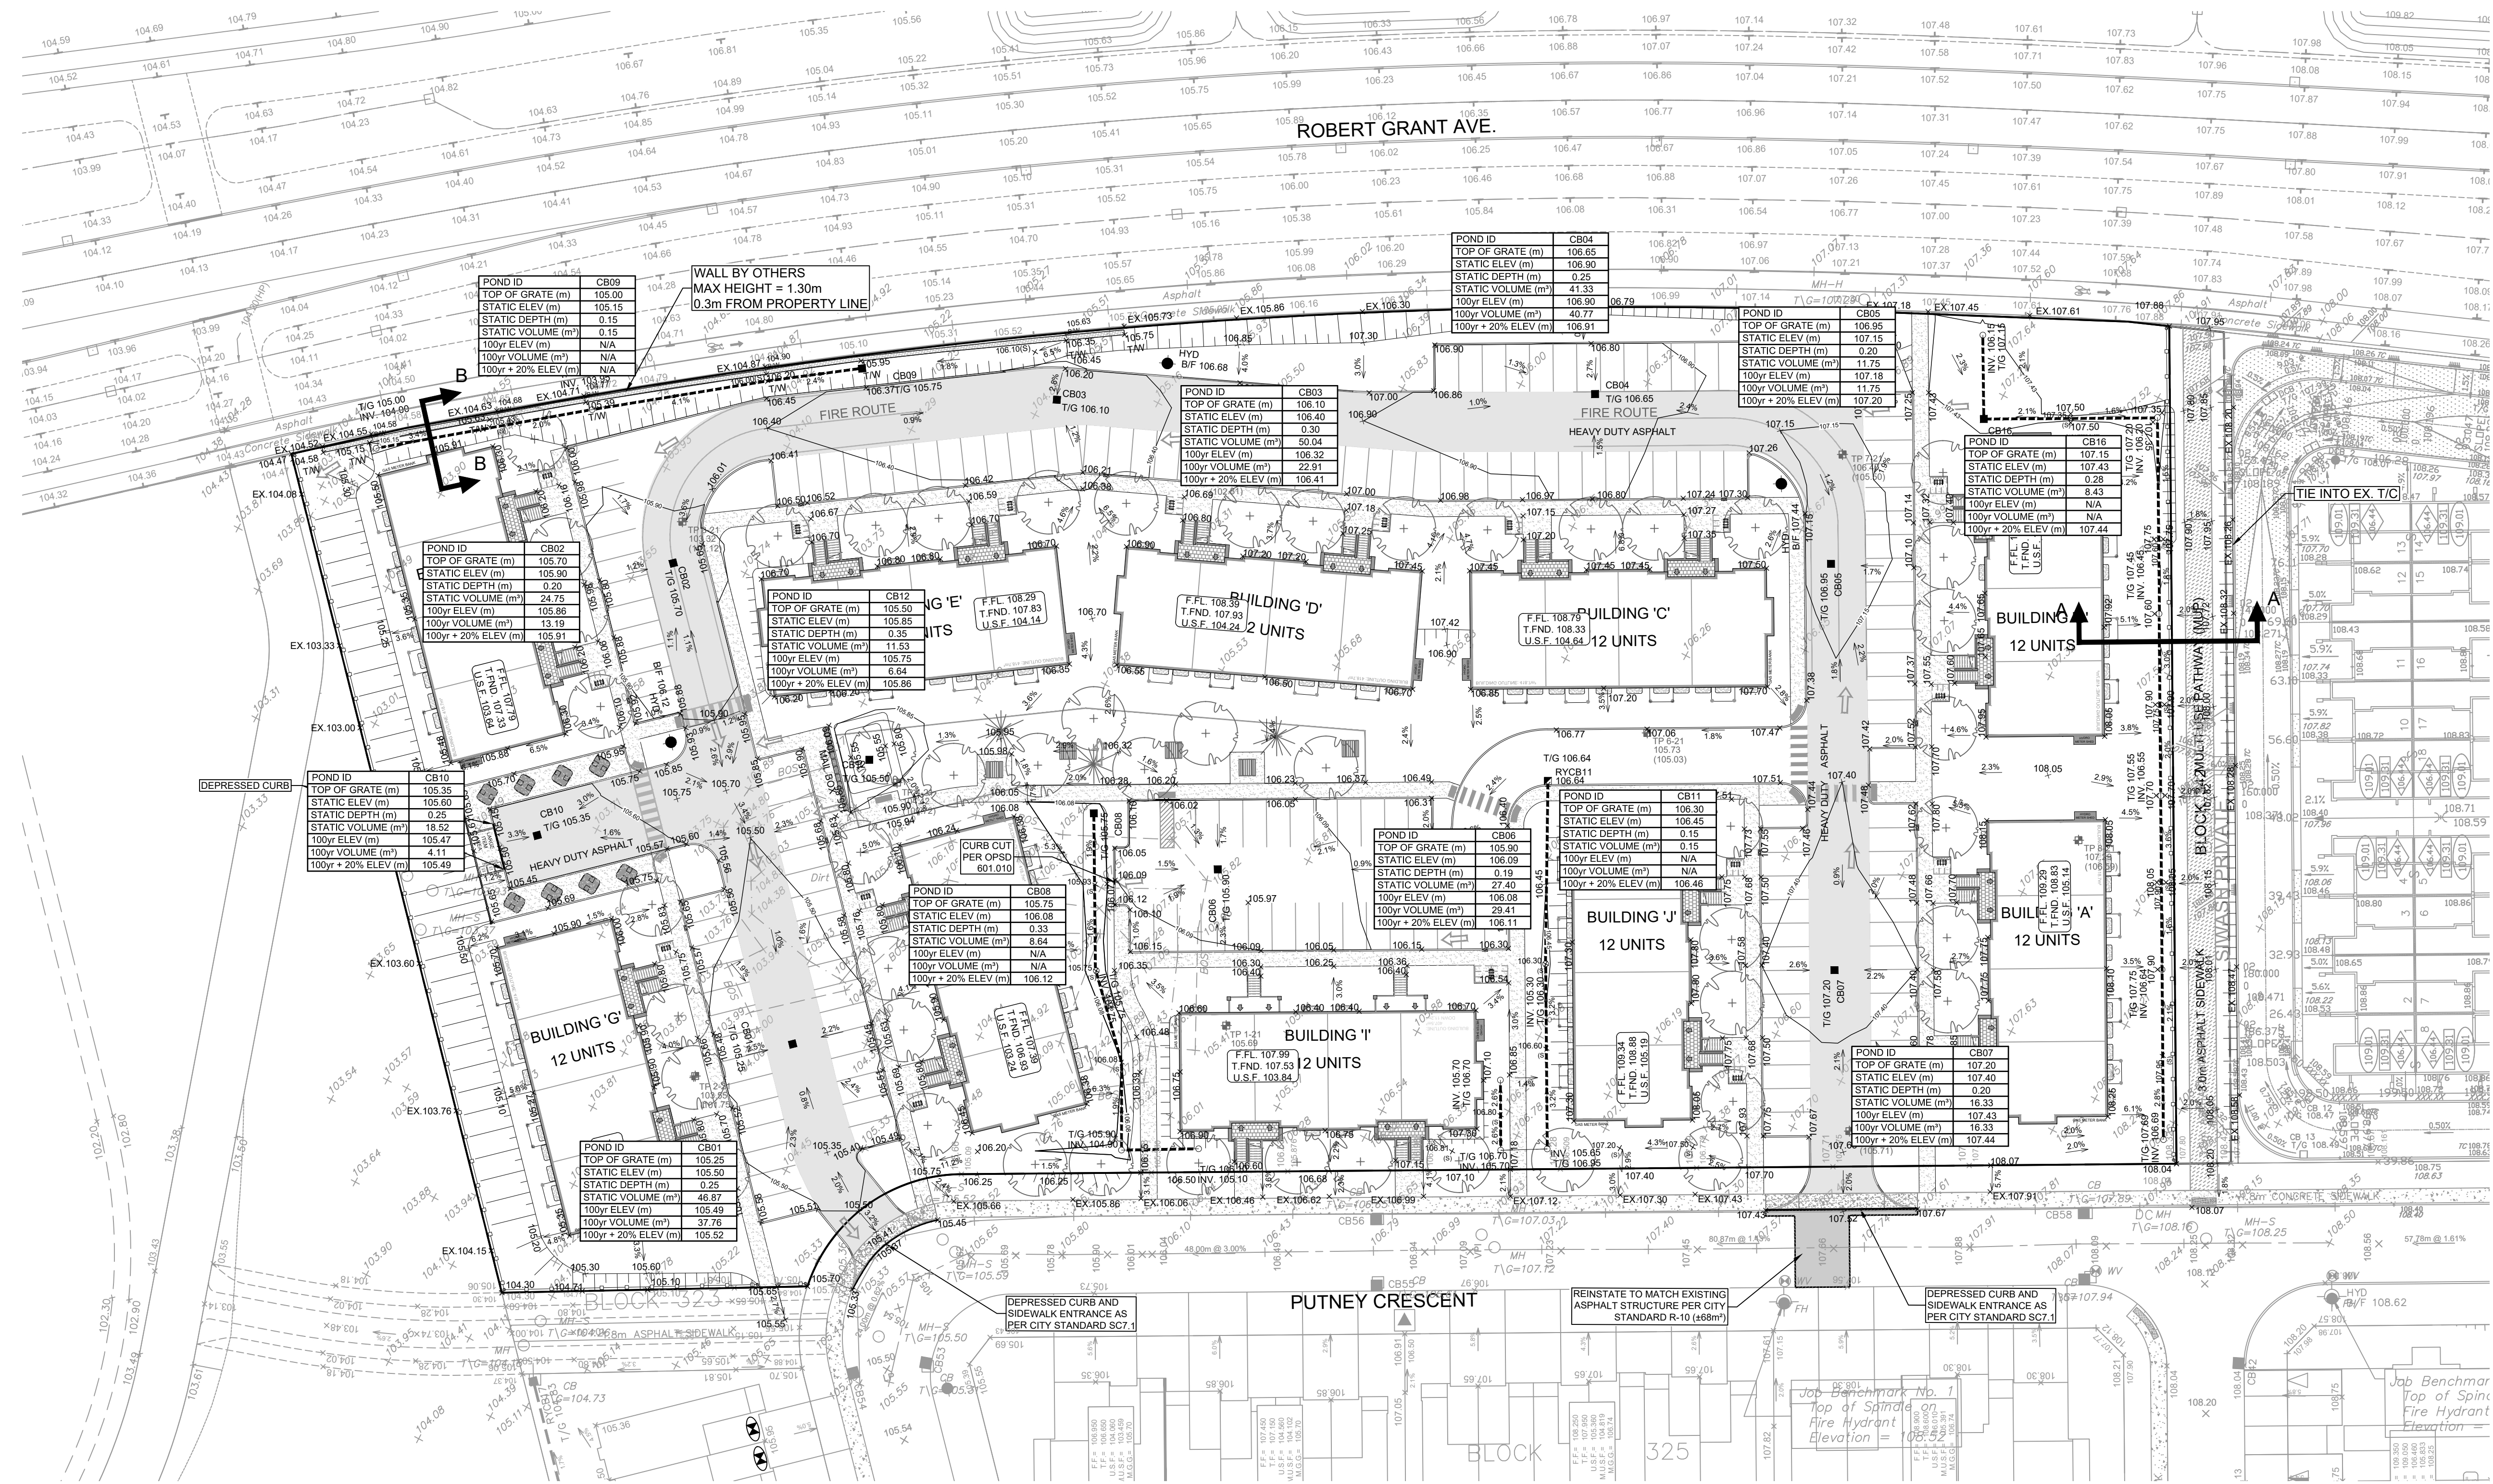

**ARCADIS PROFESSIONAL SERVICES (CANADA) INC.**

500-333 Preston Street
Ottawa, Ontario K1S 5N4 Canada
arcadis.com

OVERFLOW DEPTH CALCULATIONS

CRT - Block 342 - Putney Crescent | Claridge Homes
30259740 | Rev #1 | 2026-05-20
Prepared By: RRR | Checked By: RRR

Overflow Area S100 (CB07)

New Flow Section Required 1:100 year flow =		13.47 l/s		or	0.013 Cu m/sec	
New Flow Section Required 1:100 year + 20% flow		24.77 l/s		or	0.025 Cu m/sec	
Overflow Slope		Overflow X-Section				Overflow Capacity - Q
Length =	24.00 m	Side Slope 1 =	1.00 %	From Seelye n =		0.040 (Channels)
Up Stream Ground Elev =	107.40 m	Side Slope 2 =	3.00 %	100 Year Q =		0.014 Cu M/sec
Down Stream Ground Elev =	106.95 m	Bottom Width =	0.00 m	100 Year Velocity =		0.21 M/s
Difference =	0.45 m	100 Year		100 Y +20% Q =		0.027 Cu M/sec
Ditch Slope =	1.88 %	Water depth =		100 Y + 20% Velocity =		0.25 M/s
		0.031 m		0.040 m		
		X-Sect. Area =		0.06 m ²		
		Wetted Per. =		4.13 m		
				0.11 m ²		
				5.33 m		

Overflow Area RY116/BLK342 (CB16)

New Flow Section Required 1:100 year flow =		0 l/s		or	0.000 Cu m/sec	
New Flow Section Required 1:100 year + 20% flow		1.99 l/s		or	0.002 Cu m/sec	
Overflow Slope		Overflow X-Section				Overflow Capacity - Q
Length =	10.70 m	Side Slope 1 =	0.20 %	From Seelye n =		0.040 (Channels)
Up Stream Ground Elev =	107.43 m	Side Slope 2 =	1.40 %	100 Year Q =		Cu M/sec
Down Stream Ground Elev =	106.95 m	Bottom Width =	18.00 m	100 Year Velocity =		M/s
Difference =	0.48 m	100 Year		100 Y +20% Q =		0.009 Cu M/sec
Ditch Slope =	1.70 %	Water depth =		100 Y + 20% Velocity =		0.09 M/s
		0.000 m		0.005 m		
		X-Sect. Area =		0.00 m ²		
		Wetted Per. =		0.00 m		
				0.10 m ²		
				20.86 m		

Overflow Area S101 (CB05)

New Flow Section Required 1:100 year flow =		16.28 l/s		or	0.016 Cu m/sec	
New Flow Section Required 1:100 year + 20% flow		46.48 l/s		or	0.046 Cu m/sec	
Overflow Slope		Overflow X-Section				Overflow Capacity - Q
Length =	37.00 m	Side Slope 1 =	2.64 %	From Seelye n =		0.040 (Channels)
Up Stream Ground Elev =	107.15 m	Side Slope 2 =	0.60 %	100 Year Q =		0.021 Cu M/sec
Down Stream Ground Elev =	106.65 m	Bottom Width =	0.00 m	100 Year Velocity =		0.21 M/s
Difference =	0.50 m	100 Year		100 Y +20% Q =		0.051 Cu M/sec
Ditch Slope =	1.35 %	Water depth =		100 Y + 20% Velocity =		0.23 M/s
		0.031 m		0.046 m		
		X-Sect. Area =		0.10 m ²		
		Wetted Per. =		6.34 m		
				0.22 m ²		
				9.41 m		

Overflow Area S102(CB04)

New Flow Section Required 1:100 year flow =		0 l/s		or	0.000 Cu m/sec	
New Flow Section Required 1:100 year + 20% flow		32.44 l/s		or	0.032 Cu m/sec	
Overflow Slope		Overflow X-Section				Overflow Capacity - Q
Length =	58.83 m	Side Slope 1 =	0.10 %	From Seelye n =		0.040 (Channels)
Up Stream Ground Elev =	106.90 m	Side Slope 2 =	0.10 %	100 Year Q =		Cu M/sec
Down Stream Ground Elev =	106.10 m	Bottom Width =	18.00 m	100 Year Velocity =		M/s
Difference =	0.80 m	100 Year		100 Y +20% Q =		0.044 Cu M/sec
Ditch Slope =	1.34 %	Water depth =		100 Y + 20% Velocity =		0.12 M/s
		0.010 m		0.012 m		
		X-Sect. Area =		0.28 m ²		
		Wetted Per. =		38.00 m		
				0.36 m ²		
				42.00 m		

Overflow Area S103(CB03)

New Flow Section Required 1:100 year flow =		0 l/s		or	0.000 Cu m/sec	
New Flow Section Required 1:100 year + 20% flow		19.06 l/s		or	0.019 Cu m/sec	
Overflow Slope		Overflow X-Section				Overflow Capacity - Q
Length =	20.55 m	Side Slope 1 =	1.50 %	From Seelye n =		0.040 (Channels)
Up Stream Ground Elev =	106.40 m	Side Slope 2 =	0.02 %	100 Year Q =		Cu M/sec
Down Stream Ground Elev =	105.70 m	Bottom Width =	6.82 m	100 Year Velocity =		M/s
Difference =	0.70 m	100 Year		100 Y +20% Q =		0.021 Cu M/sec
Ditch Slope =	3.60 %	Water depth =		100 Y + 20% Velocity =		0.12 M/s
		0.000 m		0.007 m		
		X-Sect. Area =		0.00 m ²		
		Wetted Per. =		6.82 m		
				0.17 m ²		
				42.29 m		

Overflow Area S105 (CB02)

New Flow Section Required 1:100 year flow =		0 l/s		or	0.000 Cu m/sec	
New Flow Section Required 1:100 year + 20% flow		12.09 l/s		or	0.012 Cu m/sec	
Overflow Slope		Overflow X-Section				Overflow Capacity - Q
Length =	30.00 m	Side Slope 1 =	1.60 %	From Seelye n =		0.040 (Channels)
Up Stream Ground Elev =	106.45 m	Side Slope 2 =	1.80 %	100 Year Q =		Cu M/sec
Down Stream Ground Elev =	105.90 m	Bottom Width =	23.00 m	100 Year Velocity =		M/s
Difference =	0.55 m	100 Year		100 Y +20% Q =		0.033 Cu M/sec
Ditch Slope =	1.50 %	Water depth =		100 Y + 20% Velocity =		0.14 M/s
		0.000 m		0.010 m		
		X-Sect. Area =		0.00 m ²		
		Wetted Per. =		23.00 m		
				0.24 m ²		
				24.18 m		

Overflow Area RY119(RYCB11)

New Flow Section Required 1:100 year flow =		0 l/s		or	0.000 Cu m/sec	
New Flow Section Required 1:100 year + 20% flow		1.58 l/s		or	0.002 Cu m/sec	
Overflow Slope		Overflow X-Section				Overflow Capacity - Q
Length =	10.30 m	Side Slope 1 =	1.00 %	From Seelye n =		0.040 (Channels)
Up Stream Ground Elev =	106.09 m	Side Slope 2 =	1.00 %	100 Year Q =		Cu M/sec
Down Stream Ground Elev =	105.90 m	Bottom Width =	0.00 m	100 Year Velocity =		M/s
Difference =	0.19 m	100 Year		100 Y +20% Q =		0.009 Cu M/sec
Ditch Slope =	1.84 %	Water depth =		100 Y + 20% Velocity =		0.17 M/s
		0.000 m		0.023 m		
		X-Sect. Area =		0.00 m ²		
		Wetted Per. =		10.00 m		
				0.05 m ²		
				4.60 m		

**ARCADIS PROFESSIONAL SERVICES (CANADA) INC.**

500-333 Preston Street
Ottawa, Ontario K1S 5N4 Canada
arcadis.com

OVERFLOW DEPTH CALCULATIONS

CRT - Block 342 - Putney Crescent | Claridge Homes
30259740 | Rev #1 | 2026-05-20
Prepared By: RRR | Checked By: RRR

Overflow Area S106 (CB06)

New Flow Section Required 1:100 year flow =		0 l/s		or	0.000 Cu m/sec	
New Flow Section Required 1:100 year + 20% flow		8.4 l/s		or	0.008 Cu m/sec	
Overflow Slope		Overflow X-Section			Overflow Capacity - Q	
Length =	10.30 m	Side Slope 1 =	1.00 %		From Seelye n =	0.040 (Channels)
Up Stream Ground Elev =	106.09 m	Side Slope 2 =	1.00 %		100 Year Q =	Cu M/sec
Down Stream Ground Elev =	105.90 m	Bottom Width =	0.00 m		100 Year Velocity =	M/s
Difference =	0.19 m				100 Y +20% Q =	0.009 Cu M/sec
Ditch Slope =	1.84 %				100 Y + 20% Velocity =	0.17 M/s
		Water depth =	0.000 m	100 Year + 20%		
				0.023 m		
		X-Sect. Area =	0.00 m ²	0.05 m ²		
		Wetted Per. =	10.00 m	4.60 m		

Overflow Area RY113 (CB08)

New Flow Section Required 1:100 year flow =		0 l/s		or	0.000 Cu m/sec	
New Flow Section Required 1:100 year + 20% flow		6.69 l/s		or	0.007 Cu m/sec	
Overflow Slope		Overflow X-Section			Overflow Capacity - Q	
Length =	9.20 m	Side Slope 1 =	25.00 %		From Seelye n =	0.040 (Channels)
Up Stream Ground Elev =	106.15 m	Side Slope 2 =	0.98 %		100 Year Q =	Cu M/sec
Down Stream Ground Elev =	105.25 m	Bottom Width =	0.00 m		100 Year Velocity =	M/s
Difference =	0.90 m				100 Y +20% Q =	0.007 Cu M/sec
Ditch Slope =	3.00 %				100 Y + 20% Velocity =	0.12 M/s
		Water depth =	0.000 m	100 Year + 20%		
				0.035 m		
		X-Sect. Area =	0.00 m ²	0.06 m ²		
		Wetted Per. =	0.00 m	15.00 m		

Overflow Area RY106 (CB12)

New Flow Section Required 1:100 year flow =		0 l/s		or	0.000 Cu m/sec	
New Flow Section Required 1:100 year + 20% flow		9.19 l/s		or	0.009 Cu m/sec	
Overflow Slope		Overflow X-Section			Overflow Capacity - Q	
Length =	30.00 m	Side Slope 1 =	1.50 %		From Seelye n =	0.040 (Channels)
Up Stream Ground Elev =	107.40 m	Side Slope 2 =	0.50 %		100 Year Q =	Cu M/sec
Down Stream Ground Elev =	106.95 m	Bottom Width =	11.65 m		100 Year Velocity =	M/s
Difference =	0.45 m				100 Y +20% Q =	0.010 Cu M/sec
Ditch Slope =	1.70 %				100 Y + 20% Velocity =	0.11 M/s
		Water depth =	0.000 m	100 Year + 20%		
				0.007 m		
		X-Sect. Area =	0.00 m ²	0.09 m ²		
		Wetted Per. =	11.65 m	13.52 m		

Overflow Area S107 (CB01)

New Flow Section Required 1:100 year flow =		0 l/s		or	0.000 Cu m/sec	
New Flow Section Required 1:100 year + 20% flow		27.42 l/s		or	0.027 Cu m/sec	
Overflow Slope		Overflow X-Section			Overflow Capacity - Q	
Length =	4.68 m	Side Slope 1 =	0.10 %		From Seelye n =	0.040 (Channels)
Up Stream Ground Elev =	105.50 m	Side Slope 2 =	0.30 %		100 Year Q =	Cu M/sec
Down Stream Ground Elev =	105.37 m	Bottom Width =	9.00 m		100 Year Velocity =	M/s
Difference =	0.13 m				100 Y +20% Q =	0.161 Cu M/sec
Ditch Slope =	3.20 %				100 Y + 20% Velocity =	0.27 M/s
		Water depth =	0.000 m	100 Year + 20%		
				0.024 m		
		X-Sect. Area =	0.00 m ²	0.60 m ²		
		Wetted Per. =	9.00 m	41.00 m		

PROJECT INFORMATION	
ENGINEERED PRODUCT MANAGER	
ADS SALES REP	
PROJECT NO.	



CRT BLOCK 324 (S106)

OTTAWA, ON, CANADA

MC-3500 STORMTECH CHAMBER SPECIFICATIONS

- CHAMBERS SHALL BE STORMTECH MC-3500.
- CHAMBERS SHALL BE ARCH-SHAPED AND SHALL BE MANUFACTURED FROM VIRGIN, IMPACT-MODIFIED POLYPROPYLENE COPOLYMERS.
- CHAMBERS SHALL BE CERTIFIED TO CSA B184.2, "POLYMERIC SUB-SURFACE STORMWATER MANAGEMENT STRUCTURES FOR POLYPROPYLENE (PP) CHAMBERS".
- CHAMBER ROWS SHALL PROVIDE CONTINUOUS, UNOBSTRUCTED INTERNAL SPACE WITH NO INTERNAL SUPPORTS THAT WOULD IMPEDE FLOW OR LIMIT ACCESS FOR INSPECTION.
- THE STRUCTURAL DESIGN OF THE CHAMBERS, THE STRUCTURAL BACKFILL, AND THE INSTALLATION REQUIREMENTS SHALL ENSURE THAT THE LOAD FACTORS SPECIFIED IN THE AASHTO LRFD BRIDGE DESIGN SPECIFICATIONS, SECTION 12.12, ARE MET FOR: 1) LONG-DURATION DEAD LOADS AND 2) SHORT-DURATION LIVE LOADS, BASED ON THE CSA S6 CL-625 TRUCK AND THE AASHTO DESIGN TRUCK WITH CONSIDERATION FOR IMPACT AND MULTIPLE VEHICLE PRESENCES.
- CHAMBERS SHALL BE DESIGNED AND TESTED IN ACCORDANCE WITH CSA B184.0 AND CSA B184.2, "POLYMERIC SUBSURFACE STORMWATER MANAGEMENT STRUCTURES FOR POLYPROPYLENE CHAMBERS (PP)". THE STRUCTURAL DESIGN SHALL CONSIDER BOTH LONG-TERM (DEAD) AND SHORT-TERM (LIVE) LOADS IN ACCORDANCE WITH THE LOAD AND RESISTANCE FACTORS SPECIFIED IN CSA S6, "CANADIAN HIGHWAY BRIDGE DESIGN CODE." DESIGN LOADS SHALL INCLUDE PERMANENT EARTH AND SURCHARGE LOADS, AS WELL AS TRAFFIC LOADS BASED ON THE CSA S6 CL-625 DESIGN TRUCK, INCLUDING CONSIDERATION FOR IMPACT AND MULTIPLE VEHICLE PRESENCE. STRUCTURAL PERFORMANCE SHALL BE VERIFIED BY TESTING IN ACCORDANCE WITH CLAUSE 7.2 OF CSA B184.2.
- REQUIREMENTS FOR HANDLING AND INSTALLATION:
 - TO MAINTAIN THE WIDTH OF CHAMBERS DURING SHIPPING AND HANDLING, CHAMBERS SHALL HAVE INTEGRAL, INTERLOCKING STACKING LUGS.
 - TO ENSURE A SECURE JOINT DURING INSTALLATION AND BACKFILL, THE HEIGHT OF THE CHAMBER JOINT SHALL NOT BE LESS THAN 75 mm (3").
 - TO ENSURE THE INTEGRITY OF THE ARCH SHAPE DURING INSTALLATION, a) THE ARCH STIFFNESS CONSTANT SHALL BE GREATER THAN OR EQUAL TO 500 LBS/FT/%. THE ASC IS DEFINED IN SECTION 7.2.2.6 OF CSA B184.0. AND b) TO RESIST CHAMBER DEFORMATION DURING INSTALLATION AT ELEVATED TEMPERATURES (ABOVE 23° C / 73° F), CHAMBERS SHALL BE PRODUCED FROM REFLECTIVE GOLD OR YELLOW COLORS.
- ONLY CHAMBERS THAT ARE APPROVED BY THE SITE DESIGN ENGINEER WILL BE ALLOWED. UPON REQUEST BY THE SITE DESIGN ENGINEER OR OWNER, THE CHAMBER MANUFACTURER SHALL SUBMIT A STRUCTURAL EVALUATION FOR APPROVAL BEFORE DELIVERING CHAMBERS TO THE PROJECT SITE AS FOLLOWS:
 - THE STRUCTURAL EVALUATION SHALL BE SEALED BY A REGISTERED PROFESSIONAL ENGINEER.
 - THE STRUCTURAL EVALUATION SHALL DEMONSTRATE COMPLIANCE WITH THE STRUCTURAL DESIGN AND PERFORMANCE REQUIREMENTS OF CSA B184.0 AND CSA B184.2, SPECIFICALLY WITH CLAUSES 4.1.2 AND 5 OF CSA B184.0, FOR APPLICABLE PERMANENT AND LIVE LOADS.
 - THE TEST DERIVED CREEP MODULUS AS SPECIFIED IN SECTION 5.3 OF CSA B184.2 SHALL BE USED FOR PERMANENT DEAD LOAD DESIGN EXCEPT THAT IT SHALL BE THE 75-YEAR MODULUS USED FOR DESIGN.
- CHAMBERS AND END CAPS SHALL BE PRODUCED AT AN ISO 9001 CERTIFIED MANUFACTURING FACILITY.
- MANIFOLD SIZE TO BE DETERMINED BY SITE DESIGN ENGINEER. SEE TECHNICAL NOTE 6.32 FOR MANIFOLD SIZING GUIDANCE. DUE TO THE ADAPTATION OF THIS CHAMBER SYSTEM TO SPECIFIC SITE AND DESIGN CONSTRAINTS, IT MAY BE NECESSARY TO CUT AND COUPLE ADDITIONAL PIPE TO STANDARD MANIFOLD COMPONENTS IN THE FIELD.
- ADS DOES NOT DESIGN OR PROVIDE MEMBRANE LINER SYSTEMS. TO MINIMIZE THE LEAKAGE POTENTIAL OF LINER SYSTEMS, THE MEMBRANE LINER SYSTEM SHOULD BE DESIGNED BY A KNOWLEDGEABLE GEOTEXTILE PROFESSIONAL AND INSTALLED BY A QUALIFIED CONTRACTOR.

IMPORTANT - NOTES FOR THE BIDDING AND INSTALLATION OF MC-3500 CHAMBER SYSTEM

- STORMTECH MC-3500 CHAMBERS SHALL NOT BE INSTALLED UNTIL THE MANUFACTURER'S REPRESENTATIVE HAS COMPLETED A PRE-CONSTRUCTION MEETING WITH THE INSTALLERS.
- STORMTECH MC-3500 CHAMBERS SHALL BE INSTALLED IN ACCORDANCE WITH THE "STORMTECH INSTALLATION GUIDE MC-3500 & MC-4500 CHAMBER".
- CHAMBERS ARE NOT TO BE BACKFILLED WITH A DOZER OR AN EXCAVATOR SITUATED OVER THE CHAMBERS. STORMTECH RECOMMENDS 3 BACKFILL METHODS:
 - STONESHOOTER LOCATED OFF THE CHAMBER BED.
 - BACKFILL AS ROWS ARE BUILT USING AN EXCAVATOR ON THE FOUNDATION STONE OR SUBGRADE.
 - BACKFILL FROM OUTSIDE THE EXCAVATION USING A LONG BOOM HOE OR EXCAVATOR.
- THE FOUNDATION STONE SHALL BE LEVELED AND COMPACTED PRIOR TO PLACING CHAMBERS.
- JOINTS BETWEEN CHAMBERS SHALL BE PROPERLY SEATED PRIOR TO PLACING STONE.
- MAINTAIN MINIMUM - 150 mm (6") SPACING BETWEEN THE CHAMBER ROWS.
- INLET AND OUTLET MANIFOLDS MUST BE INSERTED A MINIMUM OF 300 mm (12") INTO CHAMBER END CAPS.
- EMBEDMENT STONE SURROUNDING CHAMBERS MUST BE A CLEAN, CRUSHED, ANGULAR STONE OR RECYCLED CONCRETE; AASHTO M43 #3, 357, 4, 467, 5, 56, OR 57.
- STONE MUST BE PLACED ON THE TOP CENTER OF THE CHAMBER TO ANCHOR THE CHAMBERS IN PLACE AND PRESERVE ROW SPACING.
- THE CONTRACTOR MUST REPORT ANY DISCREPANCIES WITH CHAMBER FOUNDATION MATERIALS BEARING CAPACITIES TO THE SITE DESIGN ENGINEER.
- ADS RECOMMENDS THE USE OF "FLEXSTORM CATCH IT" INSERTS DURING CONSTRUCTION FOR ALL INLETS TO PROTECT THE SUBSURFACE STORMWATER MANAGEMENT SYSTEM FROM CONSTRUCTION SITE RUNOFF.


NOTES FOR CONSTRUCTION EQUIPMENT

- STORMTECH MC-3500 CHAMBERS SHALL BE INSTALLED IN ACCORDANCE WITH THE "STORMTECH INSTALLATION GUIDE MC-3500 & MC-4500 CHAMBER".
- THE USE OF EQUIPMENT OVER MC-3500 CHAMBERS IS LIMITED:
 - NO EQUIPMENT IS ALLOWED ON BARE CHAMBERS.
 - NO RUBBER TIRED LOADER, DUMP TRUCK, OR EXCAVATORS ARE ALLOWED UNTIL PROPER FILL DEPTHS ARE REACHED IN ACCORDANCE WITH THE "STORMTECH INSTALLATION GUIDE MC-3500 & MC-4500 CHAMBER".
 - WEIGHT LIMITS FOR CONSTRUCTION EQUIPMENT CAN BE FOUND IN THE "STORMTECH INSTALLATION GUIDE MC-3500 & MC-4500 CHAMBER".
- FULL 900 mm (36") OF STABILIZED COVER MATERIALS OVER THE CHAMBERS IS REQUIRED FOR DUMP TRUCK TRAVEL OR DUMPING.

USE OF A DOZER TO PUSH EMBEDMENT STONE BETWEEN THE ROWS OF CHAMBERS MAY CAUSE DAMAGE TO CHAMBERS AND IS NOT AN ACCEPTABLE BACKFILL METHOD. ANY CHAMBERS DAMAGED BY USING THE "DUMP AND PUSH" METHOD ARE NOT COVERED UNDER THE STORMTECH STANDARD WARRANTY.

ADDITIONAL INSTRUCTIONS OR FOR SITE SPECIFIC DEVIATIONS FROM THESE GUIDELINE CAN BE OBTAINED DIRECTLY FROM YOUR LOCAL ADS REPRESENTATIVE OR BY LOGGING ON TO WWW.ADSPIPE.CA.

PROPOSED LAYOUT		CONCEPTUAL ELEVATIONS		*INVERT ABOVE BASE OF CHAMBER				
				PART TYPE	ITEM ON LAYOUT	DESCRIPTION	INVERT*	MAX FLOW
8	STORMTECH MC-3500 CHAMBERS	MAXIMUM ALLOWABLE GRADE (TOP OF PAVEMENT/UNPAVED):	3.810					
4	STORMTECH MC-3500 END CAPS	MINIMUM ALLOWABLE GRADE (UNPAVED WITH TRAFFIC):	1.981	PREFABRICATED END CAP	A	600 mm BOTTOM PRE-CORED END CAP, PART#: MC3500IEPP24BC / TYP OF ALL 600 mm BOTTOM CONNECTIONS AND ISOLATOR PLUS ROWS		
305	STONE ABOVE (mm)	MINIMUM ALLOWABLE GRADE (UNPAVED NO TRAFFIC):	1.829	PREFABRICATED END CAP	B	450 mm TOP PRE-CORED END CAP, PART#: MC3500IEPP18TC / TYP OF ALL 450 mm TOP CONNECTIONS		
229	STONE BELOW (mm)	MINIMUM ALLOWABLE GRADE (TOP OF RIGID CONCRETE PAVEMENT):	1.829	PREFABRICATED END CAP	C	450 mm BOTTOM PRE-CORED END CAP, PART#: MC3500IEPP18BC / TYP OF ALL 450 mm BOTTOM CONNECTIONS		
40	STONE VOID	MINIMUM ALLOWABLE GRADE (BASE OF FLEXIBLE PAVEMENT):	1.829	FLAMP	D	INSTALL FLAMP ON 600 mm ACCESS PIPE / PART#: MCFLAMP		
54.3	INSTALLED SYSTEM VOLUME (m³) (PERIMETER STONE INCLUDED) (COVER STONE INCLUDED) (BASE STONE INCLUDED)	TOP OF STONE:	1.676	PREFABRICATED END CAP	E	450 mm x 450 mm TOP MANIFOLD, ADS N-12	509 mm	
		TOP OF MC-3500 CHAMBER:	1.372					
		450 mm x 450 mm TOP MANIFOLD INVERT:	0.737					
57.2	SYSTEM AREA (m²)	600 mm ISOLATOR ROW PLUS INVERT:	0.281	MANIFOLD	F	450 mm BOTTOM CONNECTION	45 mm	
33.3	SYSTEM PERIMETER (m)	450 mm BOTTOM CONNECTION INVERT:	0.274	PIPE CONNECTION	G	750 mm DIAMETER (610 mm SUMP MIN)		78 L/s IN
		BOTTOM OF MC-3500 CHAMBER:	0.229	NYLOPLAST (INLET W/ ISO PLUS ROW)	H	750 mm DIAMETER (DESIGN BY ENGINEER)		113 L/s OUT
		UNDERDRAIN INVERT:	0.000	UNDERDRAIN	I	150 mm ADS N-12 DUAL WALL PERFORATED HDPE UNDERDRAIN		
		BOTTOM OF STONE:	0.000					

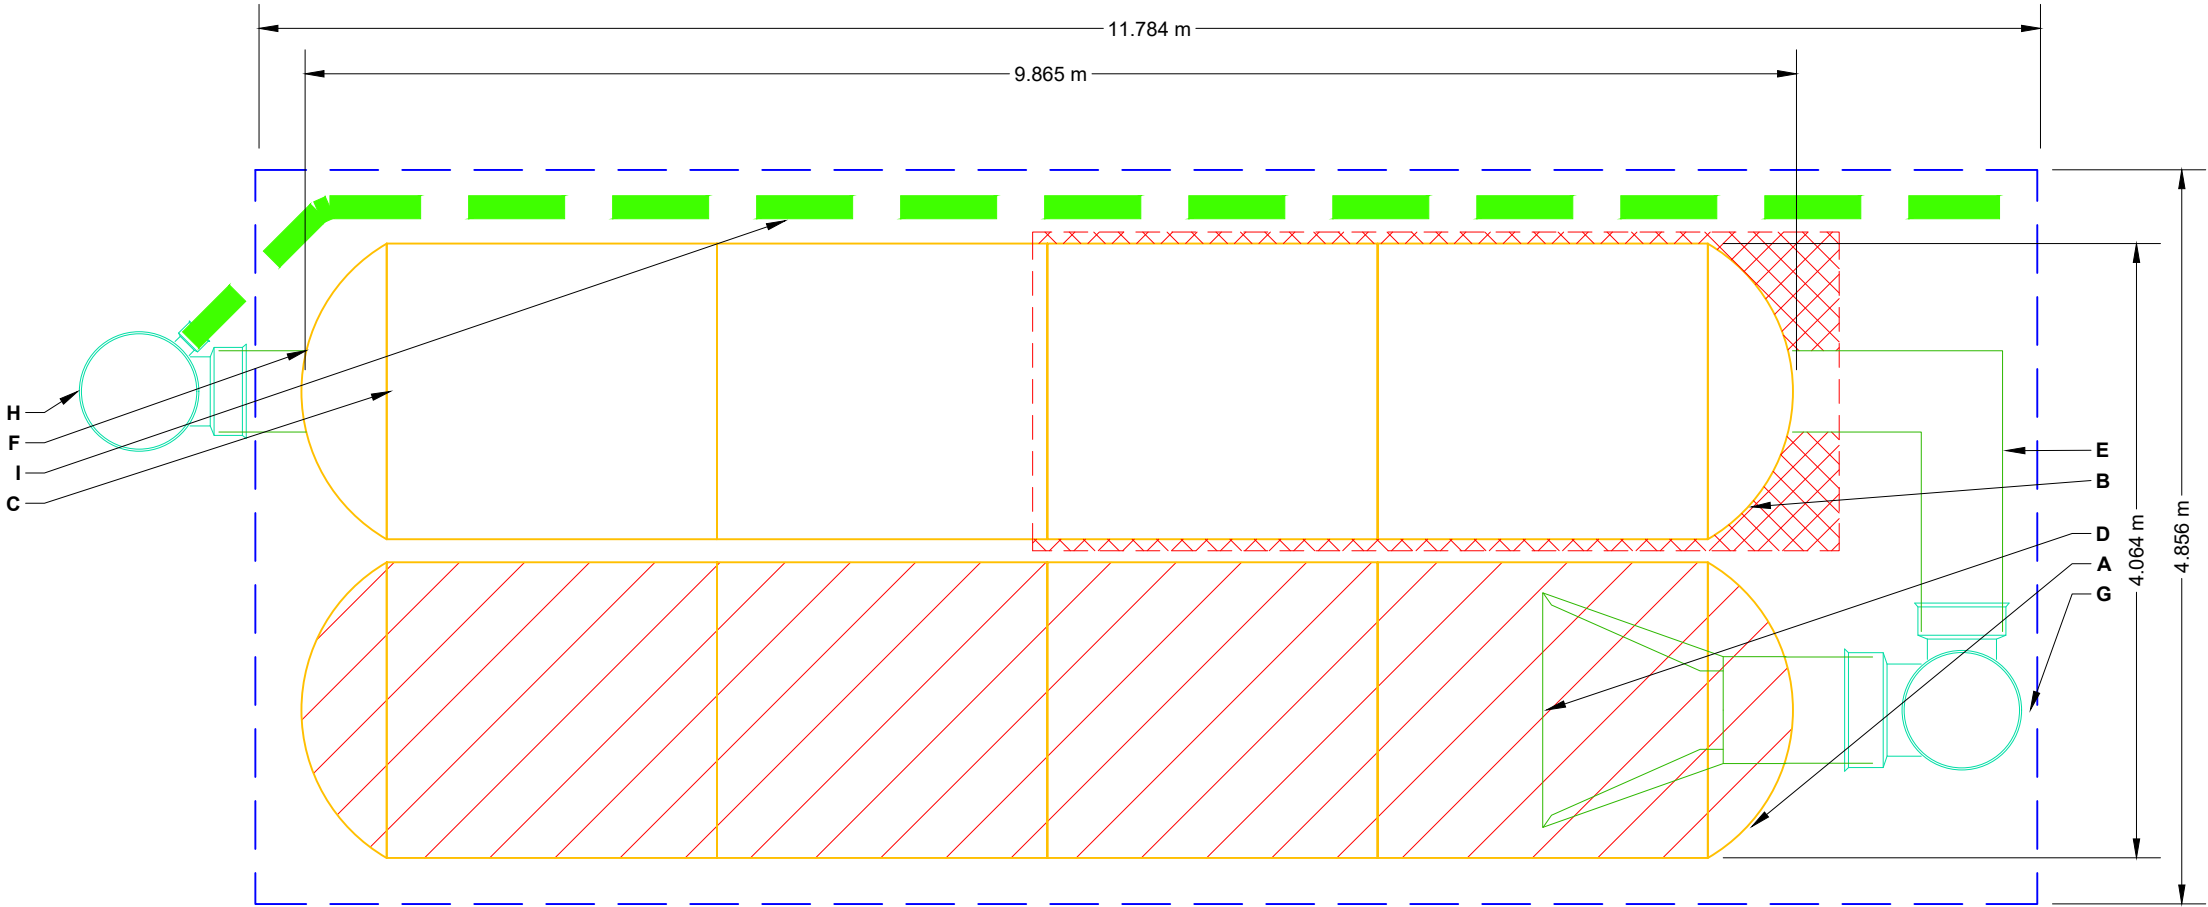

- ISOLATOR ROW PLUS
(SEE DETAIL)
- PLACE MINIMUM 5.334 m OF ADSPLUS125 WOVEN GEOTEXTILE OVER
BEDDING STONE AND UNDERNEATH CHAMBER FEET FOR SCOUR
PROTECTION AT ALL CHAMBER INLET ROWS

— BED LIMITS

- NOTES
- THE SITE DESIGN ENGINEER MUST REVIEW ELEVATIONS AND IF NECESSARY ADJUST GRADING TO ENSURE THE CHAMBER COVER REQUIREMENTS ARE MET.

•

NOT FOR CONSTRUCTION: THIS LAYOUT IS FOR DIMENSIONAL PURPOSES ONLY TO PROVE CONCEPT & THE REQUIRED STORAGE VOLUME CAN BE ACHIEVED ON SITE.

CRT BLOCK 324 (S106)

OTTAWA, ON, CANADA

DATE: 06/18/2026

DRAWN: RR

PROJECT #:

CHECKED: N/A

StormTech®

Chamber System

ADS

www.ADSPipe.com

SCALE = 1 : 50

SHEET

2 OF 6


THIS DRAWING HAS BEEN PREPARED BASED ON INFORMATION PROVIDED TO ADS BY STORMTECH UNDER THE DIRECTION OF THE PROJECT'S ENGINEER OF RECORD (EOR) OR OTHER PROJECT REPRESENTATIVE. THIS DRAWING IS NOT INTENDED FOR USE IN BIDDING OR CONSTRUCTION WITHOUT THE EOR'S PRIOR APPROVAL. EOR SHALL REVIEW THIS DRAWING PRIOR TO BIDDING AND/OR CONSTRUCTION. IT IS THE ULTIMATE RESPONSIBILITY OF THE EOR TO ENSURE THAT THE PRODUCT(S) DEPICTED AND ALL ASSOCIATED DETAILS MEET ALL APPLICABLE LAWS, REGULATIONS, AND PROJECT REQUIREMENTS.

ACCEPTABLE FILL MATERIALS: STORMTECH MC-3500 CHAMBER SYSTEMS

MATERIAL LOCATION		DESCRIPTION	AASHTO MATERIAL CLASSIFICATIONS	COMPACTION / DENSITY REQUIREMENT
D	FINAL FILL: FILL MATERIAL FOR LAYER 'D' STARTS FROM THE TOP OF THE 'C' LAYER TO THE BOTTOM OF FLEXIBLE PAVEMENT OR UNPAVED FINISHED GRADE ABOVE. NOTE THAT PAVEMENT SUBBASE MAY BE PART OF THE 'D' LAYER	ANY SOIL/ROCK MATERIALS, NATIVE SOILS, OR PER ENGINEER'S PLANS. CHECK PLANS FOR PAVEMENT SUBGRADE REQUIREMENTS.	N/A	PREPARE PER SITE DESIGN ENGINEER'S PLANS. PAVED INSTALLATIONS MAY HAVE STRINGENT MATERIAL AND PREPARATION REQUIREMENTS.
C	INITIAL FILL: FILL MATERIAL FOR LAYER 'C' STARTS FROM THE TOP OF THE EMBEDMENT STONE ('B' LAYER) TO 450 mm (18") ABOVE THE TOP OF THE CHAMBER. NOTE THAT PAVEMENT SUBBASE MAY BE A PART OF THE 'C' LAYER.	GRANULAR WELL-GRADED SOIL/AGGREGATE MIXTURES, <35% FINES OR PROCESSED AGGREGATE. MOST PAVEMENT SUBBASE MATERIALS CAN BE USED IN LIEU OF THIS LAYER.	AASHTO M145 ¹ A-1, A-2-4, A-3 OR AASHTO M43 ¹ 3, 357, 4, 467, 5, 56, 57, 6, 67, 68, 7, 78, 8, 89, 9, 10	BEGIN COMPACTIONS AFTER 450 mm (18") OF MATERIAL OVER THE CHAMBERS IS REACHED. COMPACT ADDITIONAL LAYERS IN 300 mm (12") MAX LIFTS TO A MIN. 95% PROCTOR DENSITY FOR WELL GRADED MATERIAL AND 95% RELATIVE DENSITY FOR PROCESSED AGGREGATE MATERIALS.
B	EMBEDMENT STONE: FILL SURROUNDING THE CHAMBERS FROM THE FOUNDATION STONE ('A' LAYER) TO THE 'C' LAYER ABOVE.	CLEAN, CRUSHED, ANGULAR STONE OR RECYCLED CONCRETE ⁵	AASHTO M43 ¹ 3, 357, 4, 467, 5, 56, 57	NO COMPACTION REQUIRED.
A	FOUNDATION STONE: FILL BELOW CHAMBERS FROM THE SUBGRADE UP TO THE FOOT (BOTTOM) OF THE CHAMBER.	CLEAN, CRUSHED, ANGULAR STONE OR RECYCLED CONCRETE ⁵	AASHTO M43 ¹ 3, 357, 4, 467, 5, 56, 57	PLATE COMPACT OR ROLL TO ACHIEVE A FLAT SURFACE. ^{2,3}

PLEASE NOTE:

1. THE LISTED AASHTO DESIGNATIONS ARE FOR GRADATIONS ONLY THE STONE MUST ALSO BE CLEAN, CRUSHED, ANGULAR. FOR EXAMPLE, A SPECIFICATION FOR #4 STONE WOULD STATE: "CLEAN, CRUSHED, ANGULAR NO. 4 (AASHTO M43) STONE".
2. STORMTECH COMPACTION REQUIREMENTS ARE MET FOR 'A' LOCATION MATERIALS WHEN PLACED AND COMPACTED IN 230 mm (9") (MAX) LIFTS USING TWO FULL COVERAGES WITH A VIBRATORY COMPACTOR.
3. WHERE INFILTRATION SURFACES MAY BE COMPROMISED BY COMPACTION, FOR STANDARD DESIGN LOAD CONDITIONS, A FLAT SURFACE MAY BE ACHIEVED BY RAKING OR DRAGGING WITHOUT COMPACTION EQUIPMENT. FOR SPECIAL LOAD DESIGNS, CONTACT STORMTECH FOR COMPACTION REQUIREMENTS.
4. ONCE LAYER 'C' IS PLACED, ANY SOIL/MATERIAL CAN BE PLACED IN LAYER 'D' UP TO THE FINISHED GRADE. MOST PAVEMENT SUBBASE SOILS CAN BE USED TO REPLACE THE MATERIAL REQUIREMENTS OF LAYER 'C' OR 'D' AT THE SITE DESIGN ENGINEER'S DISCRETION.
5. WHERE RECYCLED CONCRETE AGGREGATE IS USED IN LAYERS 'A' OR 'B' THE MATERIAL SHOULD ALSO MEET THE ACCEPTABILITY CRITERIA OUTLINED IN TECHNICAL NOTE 6.20 "RECYCLED CONCRETE STRUCTURAL BACKFILL".

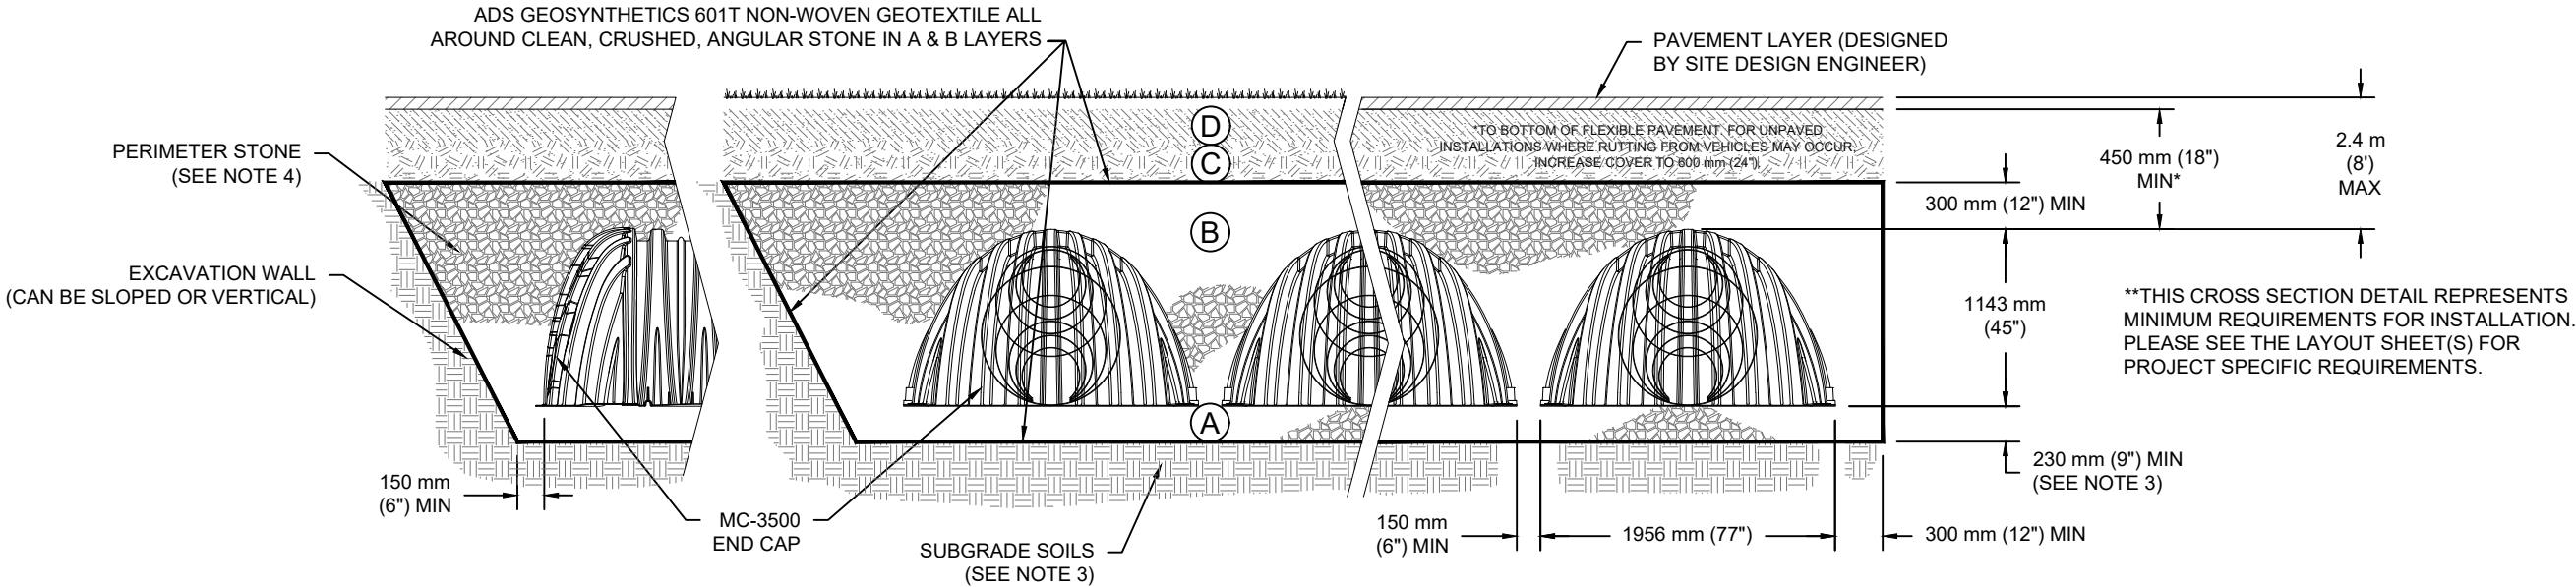

NOTES:

1. CHAMBERS SHALL MEET THE REQUIREMENTS OF CSA B184.2 "POLYMERIC SUBSURFACE STORMWATER MANAGEMENT STRUCTURES FOR POLYPROPYLENE (PP) CHAMBERS" CHAMBER CLASSIFICATION 45x76 DESIGNATION SS.
2. MC-3500 CHAMBERS SHALL BE DESIGNED IN ACCORDANCE WITH CSA B184.0 "POLYMERIC SUBSURFACE STORMWATER MANAGEMENT STRUCTURES".
3. THE SITE DESIGN ENGINEER IS RESPONSIBLE FOR ASSESSING THE BEARING RESISTANCE (ALLOWABLE BEARING CAPACITY) OF THE SUBGRADE SOILS AND THE DEPTH OF FOUNDATION STONE WITH CONSIDERATION FOR THE RANGE OF EXPECTED SOIL MOISTURE CONDITIONS. REFERENCE STORMTECH DESIGN MANUAL FOR BEARING CAPACITY GUIDANCE.
4. PERIMETER STONE MUST BE EXTENDED HORIZONTALLY TO THE EXCAVATION WALL FOR BOTH VERTICAL AND SLOPED EXCAVATION WALLS.
5. REQUIREMENTS FOR HANDLING AND INSTALLATION:
 - TO MAINTAIN THE WIDTH OF CHAMBERS DURING SHIPPING AND HANDLING, CHAMBERS SHALL HAVE INTEGRAL, INTERLOCKING STACKING LUGS.
 - TO ENSURE A SECURE JOINT DURING INSTALLATION AND BACKFILL, THE HEIGHT OF THE CHAMBER JOINT SHALL NOT BE LESS THAN 75 mm (3").
 - TO ENSURE THE INTEGRITY OF THE ARCH SHAPE DURING INSTALLATION, a) THE ARCH STIFFNESS CONSTANT AS DEFINED IN SECTION 7.2.2.6 OF CSA B184.0 SHALL BE GREATER THAN OR EQUAL TO 500 LBS/FT/%. AND b) TO RESIST CHAMBER DEFORMATION DURING INSTALLATION AT ELEVATED TEMPERATURES (ABOVE 73° F / 23° C), CHAMBERS SHALL BE PRODUCED FROM REFLECTIVE GOLD OR YELLOW COLORS.

CRT BLOCK 324 (S106)

N, CANADA

DATE: 06/18/2026

PROJECT #: _____

THIS DRAWING HAS BEEN PREPARED BASED ON INFORMATION PROVIDED TO ASSIST ORMATECH UNDER THE DIRECTION OF THE PROJECT'S ENGINEER OF RECORD (EOR) OR OTHER PROJECT REPRESENTATIVE. THIS DRAWING IS NOT INTENDED FOR USE IN BIDDING OR CONSTRUCTION WITHOUT THE EOR'S PRIOR APPROVAL. EOR SHALL REVIEW THIS DRAWING PRIOR TO BIDDING AND/OR CONSTRUCTION. IT IS THE ULTIMATE RESPONSIBILITY OF THE EOR TO ENSURE THAT THE PRODUCT(S) DEPICTED AND ALL ASSOCIATED DETAILS MEET ALL APPLICABLE LAWS, REGULATIONS, AND PROJECT REQUIREMENTS.

StormTech®
Chamber System

WWW.ADPIPE.COM

SHEET


3 OF 6




1. INSPECT EVERY 6 MONTHS DURING THE FIRST YEAR OF OPERATION. ADJUST THE INSPECTION INTERVAL BASED ON PREVIOUS OBSERVATIONS OF SEDIMENT ACCUMULATION AND HIGH WATER ELEVATIONS.
2. CONDUCT JETTING AND VACTORING ANNUALLY OR WHEN INSPECTION SHOWS THAT MAINTENANCE IS NECESSARY.

[illegible]


NTS

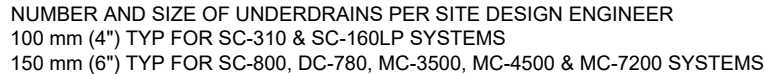

NTS

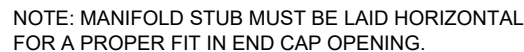

NTS

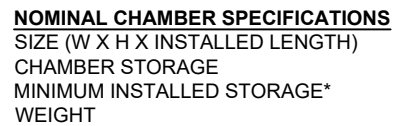

NOMINAL END CAP SPECIFICATIONS

SIZE (W X H X INSTALLED LENGTH)	END CAP STORAGE	MINIMUM INSTALLED STORAGE*	WEIGHT
12" X 12" X 12"	1	1	1
12" X 12" X 24"	1	1	1
12" X 12" X 1032"	1	1	1</

1956 mm X 1143 mm X 2184 mm	(77.0" X 45.0" X 86.0")
3.11 m³	(109.9 CUBIC FEET)
4.96 m³	(175.0 CUBIC FEET)
60.8 kg	(134 lbs.)


1905 mm X 1143 mm X 564 mm	(75.0" X 45.0" X 22.2")
0.42 m ³	(14.9 CUBIC FEET)
1.28 m ³	(45.1 CUBIC FEET)
22.2 kg	(49 lbs.)

*ASSUMES 305 mm (12") STONE ABOVE, 229 mm (9") STONE FOUNDATION, 152 mm (6") STONE BETWEEN CHAMBERS, 152 mm (6") STONE PERIMETER IN FRONT OF END CAPS AND 40% STONE POROSITY.

PARTIAL CUT HOLES AT BOTTOM OF END CAP FOR PART NUMBERS ENDING WITH "B"
PARTIAL CUT HOLES AT TOP OF END CAP FOR PART NUMBERS ENDING WITH "T"
END CAPS WITH A PREFABRICATED WELDED STUB END WITH "W"
END CAPS WITH A WELDED CROWN PLATE END WITH "C"

CUSTOM PARTIAL CUT INVERTS ARE AVAILABLE UPON REQUEST. INVENTORIED MANIFOLDS INCLUDE 300-600 mm (12-24") SIZE ON SIZE AND 375-1200 mm (15-48") ECCENTRIC MANIFOLDS. CUSTOM INVERT LOCATIONS ON THE MC-3500 END CAP CUT IN THE FIELD ARE NOT RECOMMENDED FOR PIPE SIZES GREATER THAN 250 mm (10"). THE INVERT LOCATION IN COLUMN 'B' ARE THE HIGHEST POSSIBLE FOR THE PIPE SIZE.

NTS

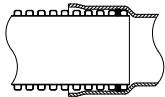

OTTAWA, ON, CANADA

DATE: 06/18/2026


PROJECT #:	CHECKED: N/A
------------	--------------

THIS DRAWING HAS BEEN PREPARED BASED ON INFORMATION PROVIDED TO ASSIST ORMTECH UNDER THE DIRECTION OF THE PROJECT'S ENGINEER OF RECORD ("EOR") OR OTHER PROJECT REPRESENTATIVE. THIS DRAWING IS NOT INTENDED FOR USE IN BIDDING OR CONSTRUCTION WITHOUT THE EOR'S PRIOR APPROVAL. EOR SHALL REVIEW THIS DRAWING PRIOR TO BIDDING AND/OR CONSTRUCTION. IT IS THE ULTIMATE RESPONSIBILITY OF THE EOR TO ENSURE THAT THE PRODUCT(S) DEPICTED AND ALL ASSOCIATED DETAILS MEET ALL APPLICABLE

WWW.ADSPIPE.COM

SHEET


6 OF 6

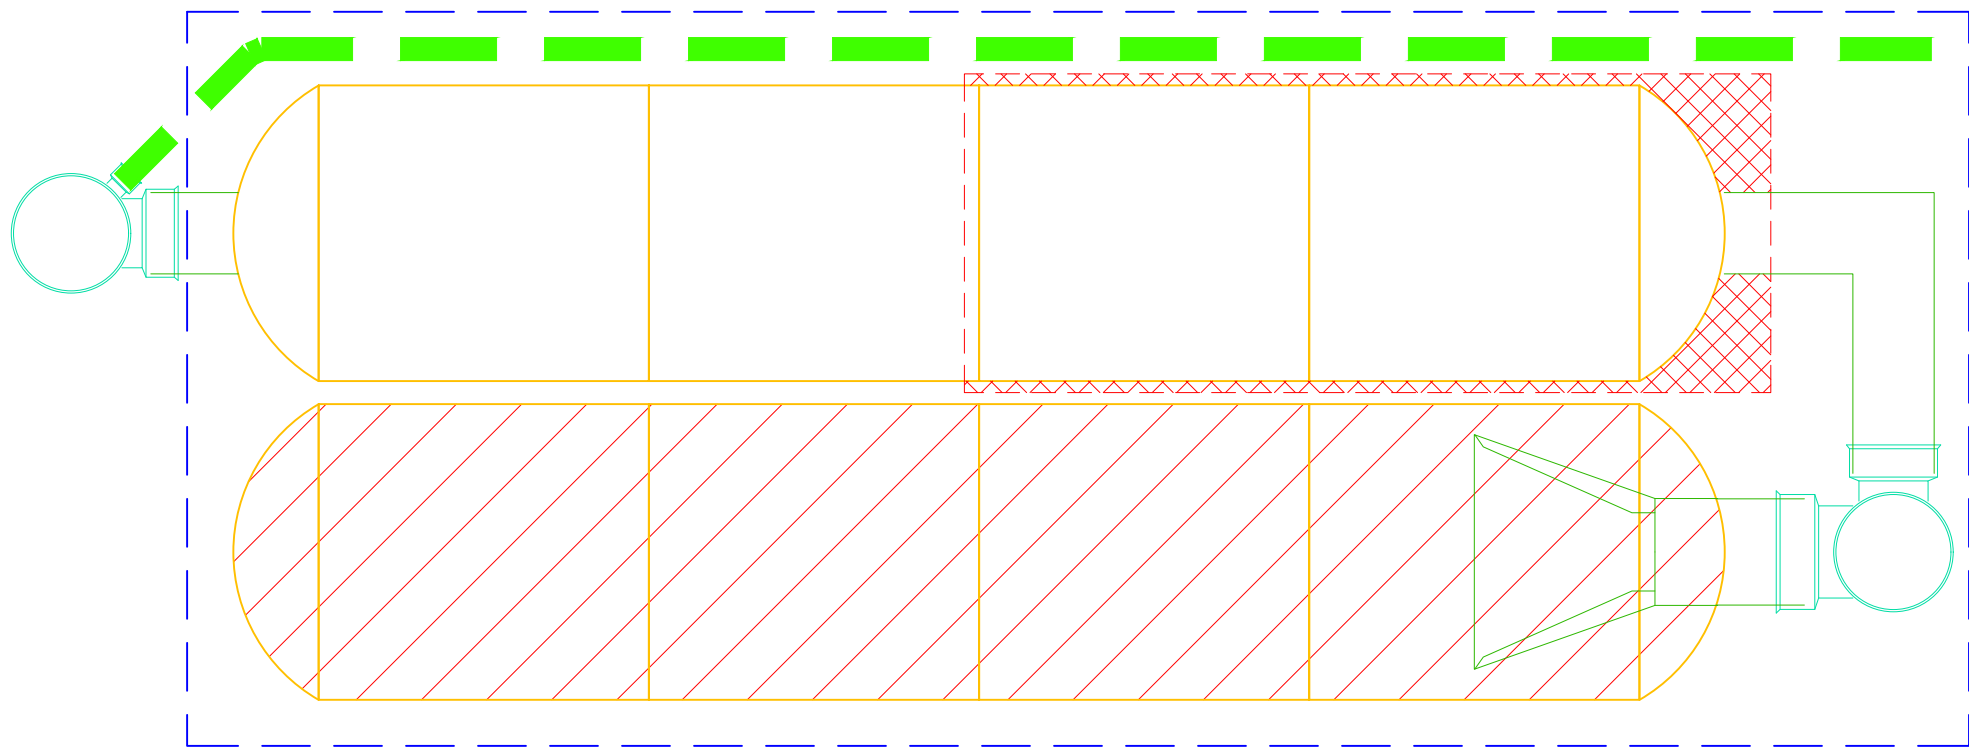

Appendix E

Grading Plan 30259740-C-200

Sediment and Erosion Plan 30259740-C-900

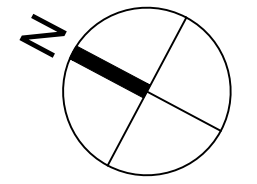

CLIENT
CLARIDGE HOMES




COPYRIGHT
This drawing has been prepared solely for the intended use, thus any reproduction or distribution for any purpose other than authorized by Arcadis is forbidden. Written dimensions shall have precedence over scaled dimensions. Contractors shall verify and be responsible for all dimensions and conditions on the job, and Arcadis shall be informed of any variations from the dimensions and conditions shown on the drawing. Shop drawings shall be submitted to Arcadis for general conformance before proceeding with fabrication.



Arcadis Professional Services (Canada) Inc.
Formerly B Group Professional Services (Canada) Inc.

ISSUES		
No.	DESCRIPTION	DATE
1	ISSUED TO CITY FOR REVIEW	2026.06.23
2	REVISED PER CITY COMMENTS	2026.09.23
3		
4		
5		

SEE 010 FOR NOTES, LEGEND, CB TABLE, STREET SECTIONS AND DETAILS
SITE BENCHMARK TO BE OBTAINED FROM LEGAL SURVEYOR ADV.

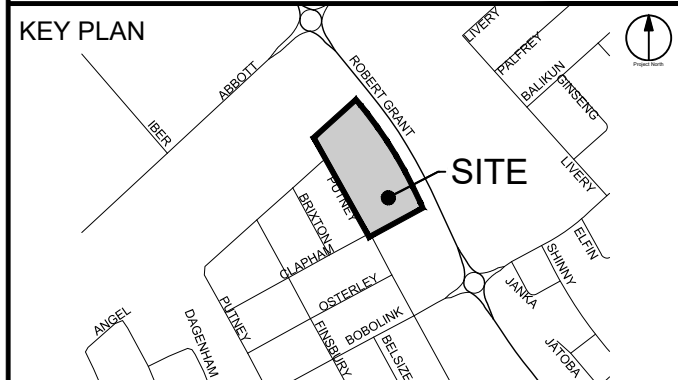

CONSULTANTS

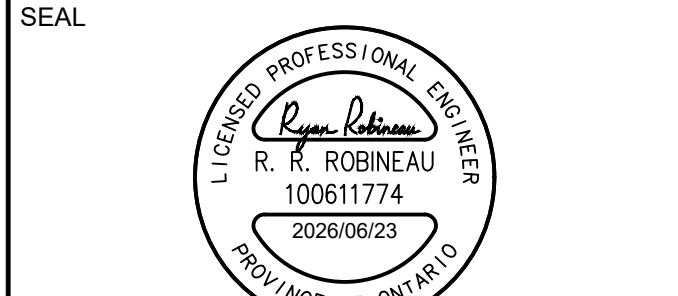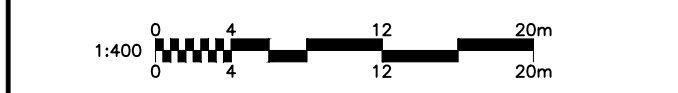


ARCADIS
333 Preston Street - Suite 500
Ottawa ON K1S 5N4 Canada
tel 613 225 1311
www.arcadis.com


PROJECT
CRT BLOCK 324

PROJECT NO: 30259740	
DRAWN BY: EH/MM	CHECKED BY: RR
PROJECT MGR: RM	APPROVED BY: RM


SHEET TITLE
GRADING PLAN

SHEET NUMBER C-200	ISSUE 1
------------------------------	-------------------


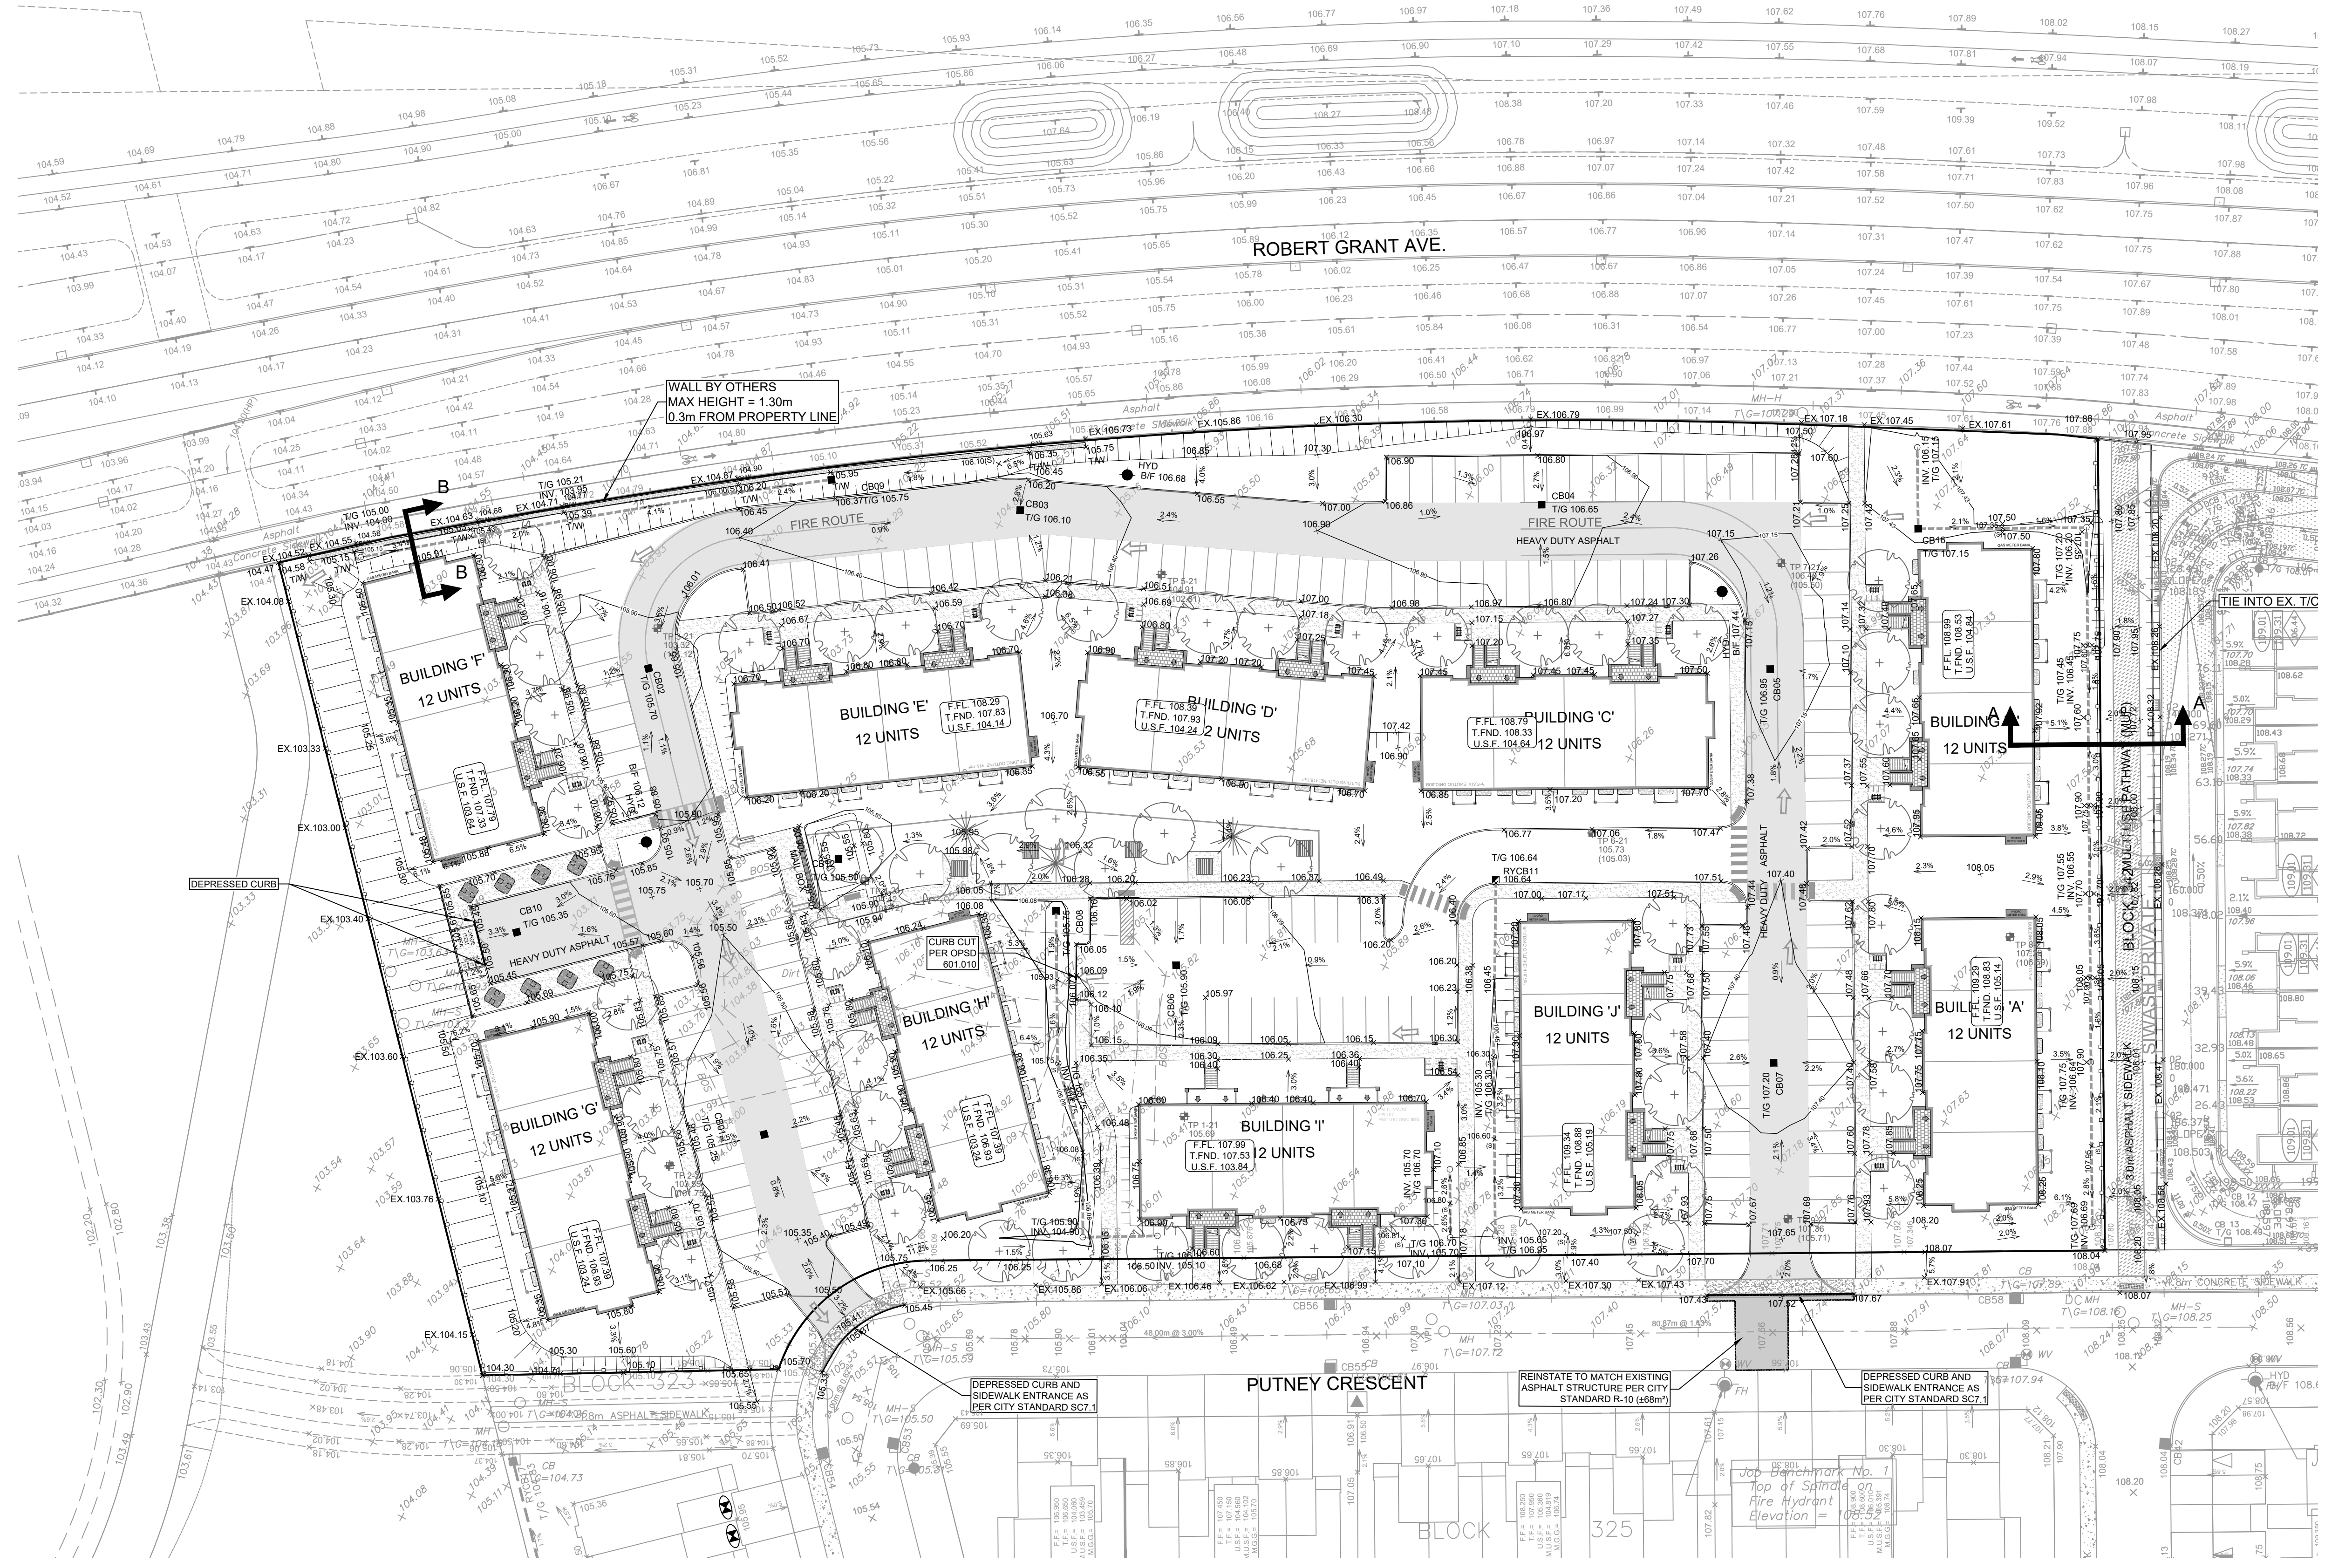


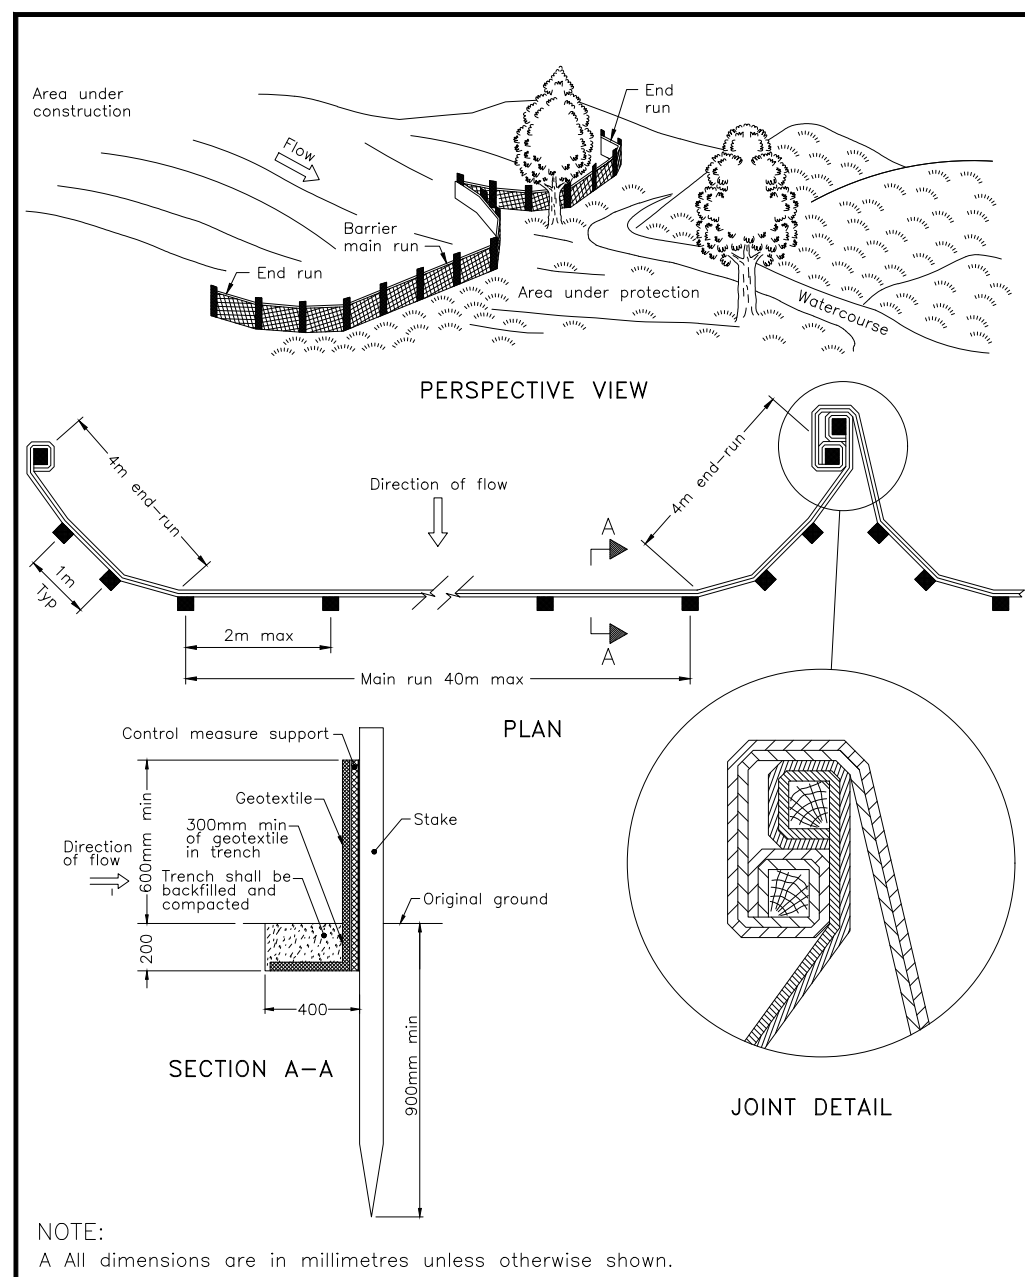

ONTARIO PROVINCIAL STANDARD DRAWING
HEAVY-DUTY
SILT FENCE BARRIER
Nov 2021 Rev 3
OPSD 219.130

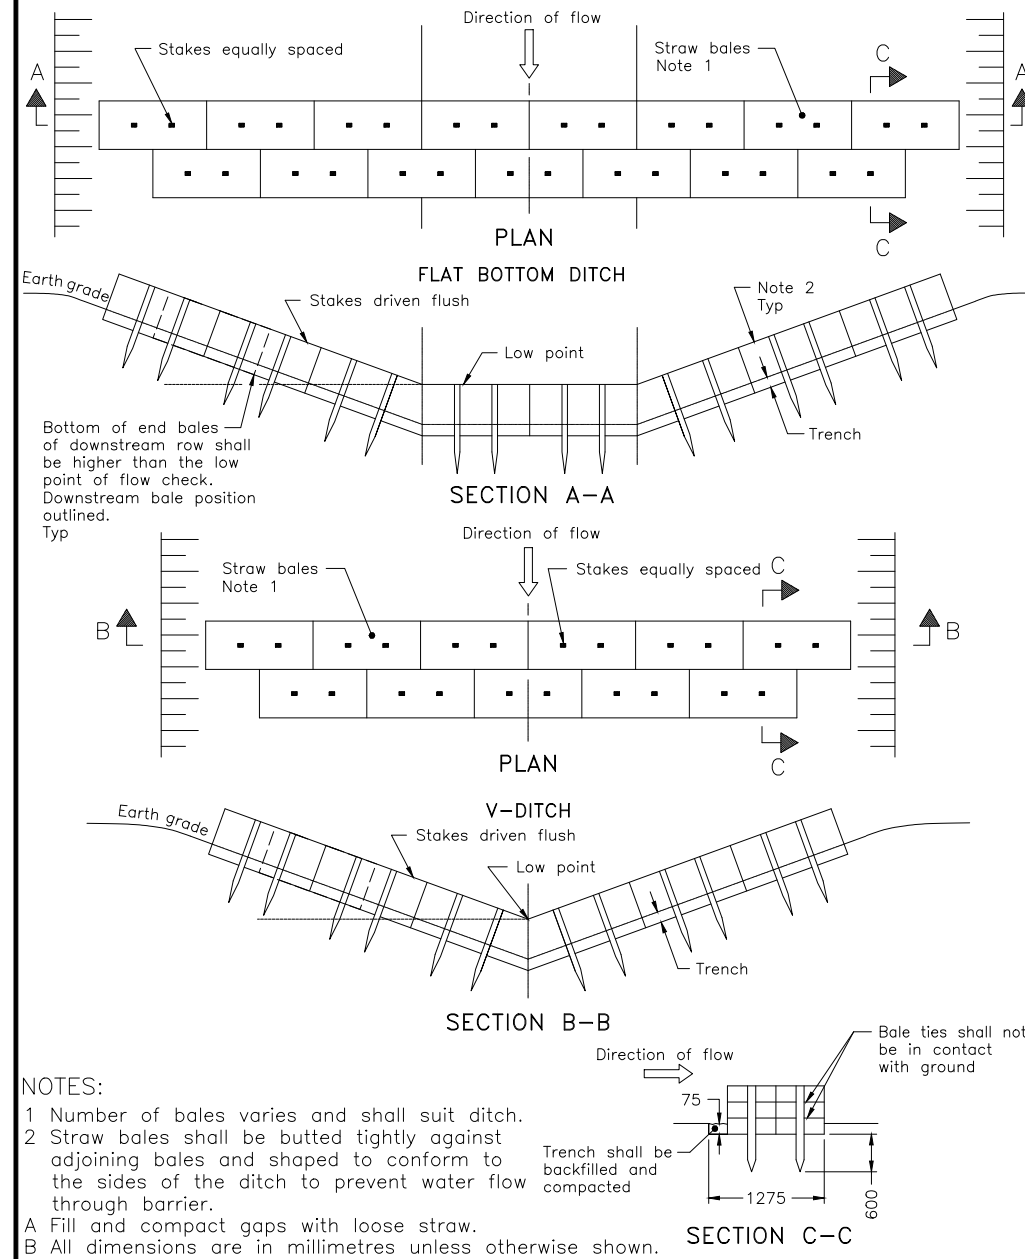

ONTARIO PROVINCIAL STANDARD DRAWING
STRAW BALE FLOW CHECK DAM
Nov 2021 Rev 3
OPSD 219.180

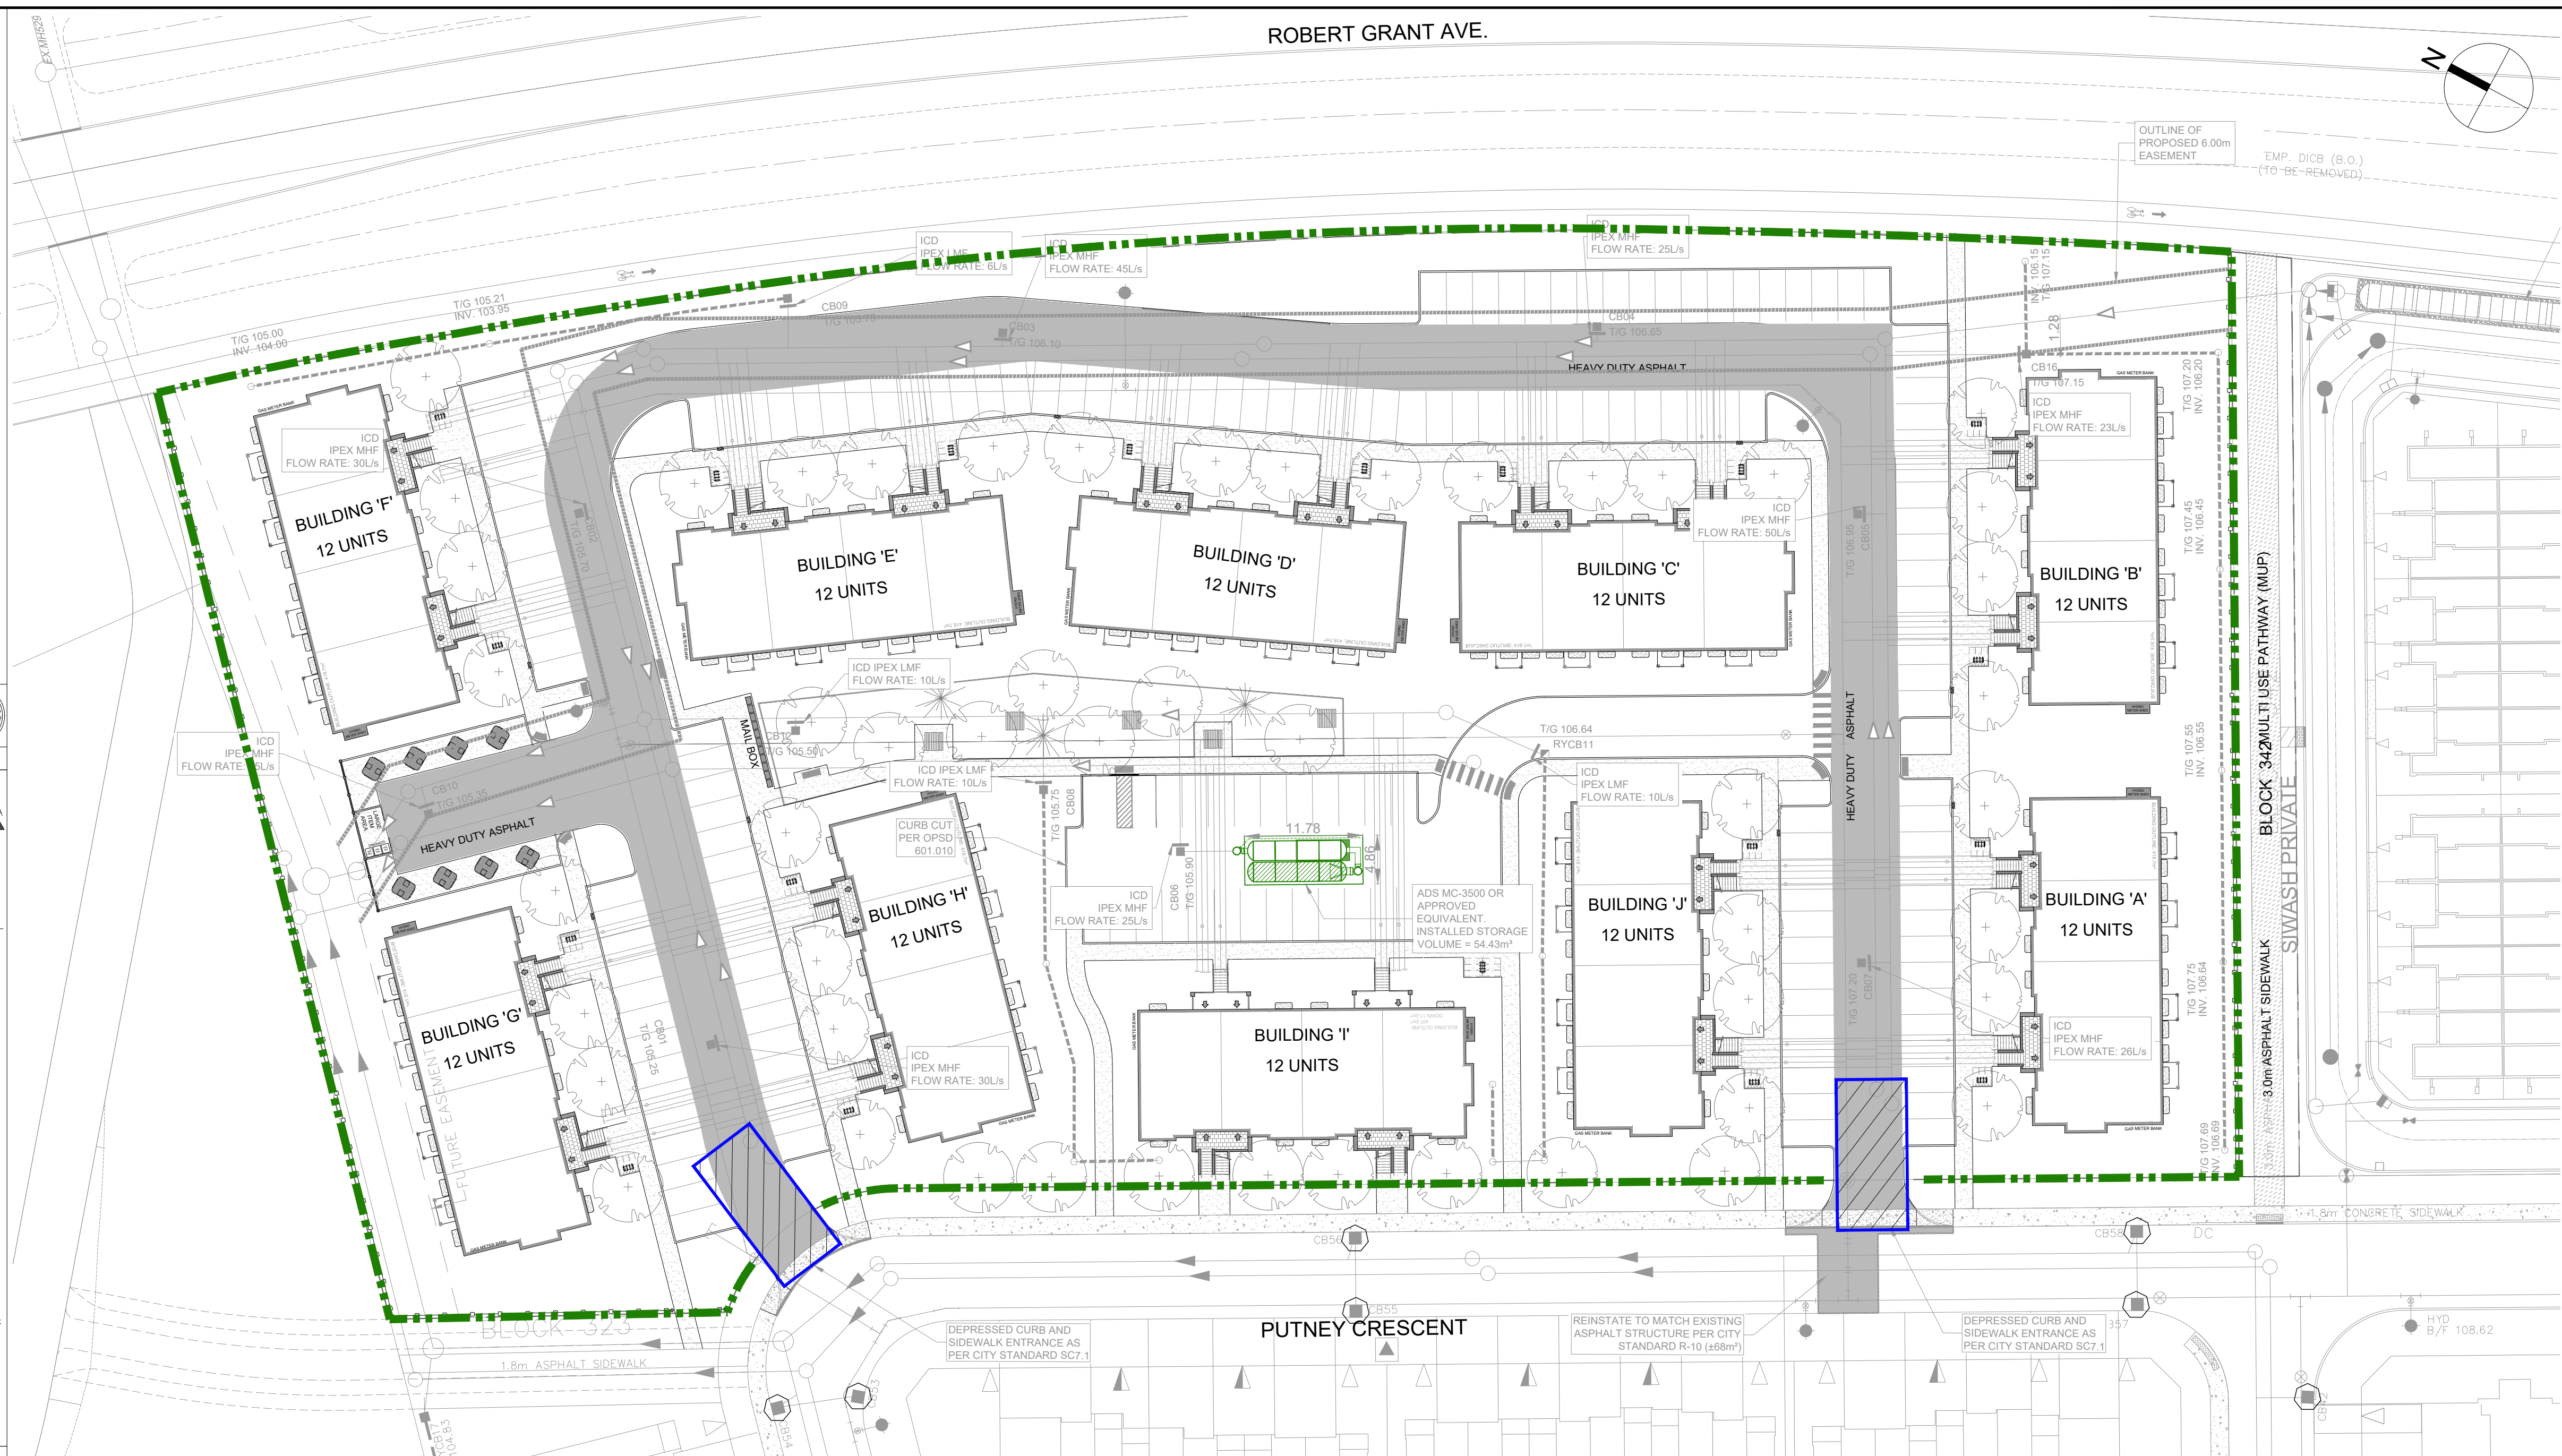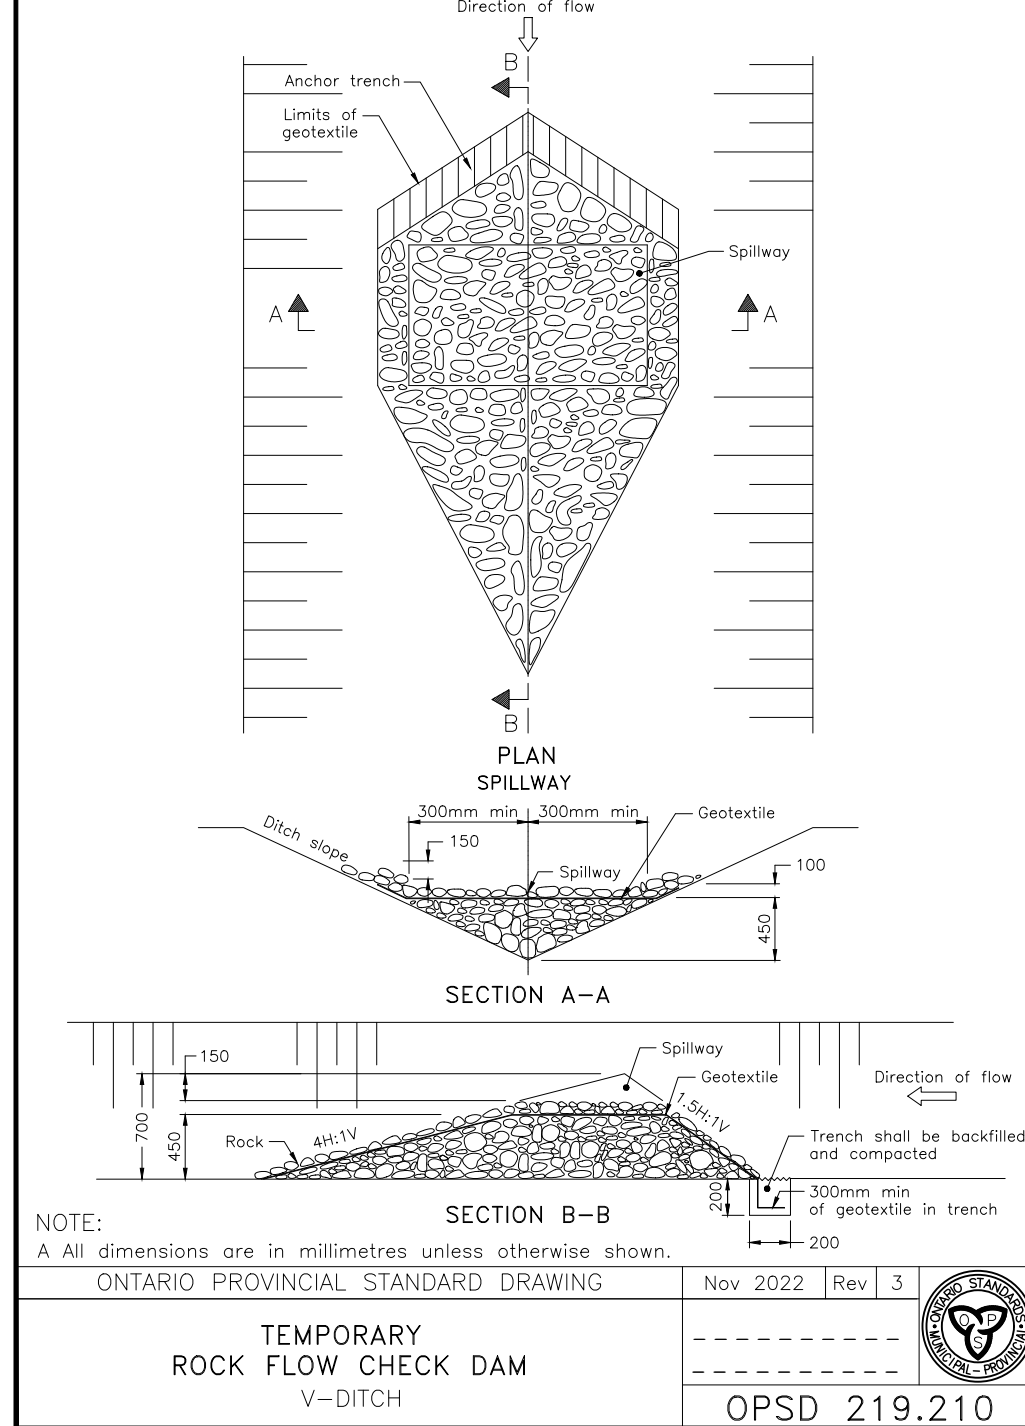

- LEGEND:**
- HEAVY DUTY SILT FENCE AS PER OPSD-219.130
 - STRAW BALE CHECK DAM AS PER OPSD-219.180
 - ROCK CHECK DAM AS PER OPSD-219.210
 - FILTER CLOTH PLACED UNDER EXISTING CB COVER
 - TEMPORARY MUD MAT 0.15m THICK 50mm CLEAR STONE ON NON WOVEN FILTER CLOTH

- NOTES:**
- THE CONTRACTOR SHALL IMPLEMENT BEST MANAGEMENT PRACTICES, TO PROVIDE FOR PROTECTION OF THE AREA DRAINAGE SYSTEM AND THE RECEIVING WATERCOURSE, DURING CONSTRUCTION ACTIVITIES. THE CONTRACTOR ACKNOWLEDGES THAT FAILURE TO IMPLEMENT APPROPRIATE EROSION AND SEDIMENT CONTROL MEASURES MAY BE SUBJECT TO PENALTIES IMPOSED BY ANY APPLICABLE REGULATORY AGENCY.
 - SILT FENCE TO BE ERECTED PRIOR TO EARTH WORKS BEING COMMENCED. SILT FENCE TO BE MAINTAINED UNTIL VEGETATION IS ESTABLISHED OR UNTIL START OF SUBSEQUENT PHASE.
 - STRAW BALE SEDIMENT TRAPS TO BE CONSTRUCTED IN EXISTING ROAD SIDE DITCHES. TRAPS TO REMAIN AND BE MAINTAINED UNTIL VEGETATION IS ESTABLISHED.
 - FILTER CLOTH TO BE PLACED AND MAINTAINED UNDER COVER OF ALL PROPOSED CATCHBASINS AFTER BASE COURSE, AND EXISTING CATCHBASINS IDENTIFIED OUTSIDE OF CONSTRUCTION LIMIT. FILTER CLOTH IN STREET CB'S TO REMAIN UNTIL ALL CURBS ARE CONSTRUCTED. FILTER CLOTH IN RYCB'S TO REMAIN UNTIL VEGETATION IS ESTABLISHED. ALL CATCHBASINS TO BE REGULARLY INSPECTED AND CLEANED AS NECESSARY. UNTIL SOD AND CURBS ARE CONSTRUCTED.
 - CONTRACTOR TO PROVIDE DETAILS ON LOCATION(S) AND DESIGN OF DEWATERING TRAP(S) PRIOR TO COMMENCING WORK. CONTRACTOR ALSO RESPONSIBLE FOR MAINTAINING TRAP(S) AND ADJUSTING SIZE(S) IF DEEMED REQUIRED BY THE ENGINEER DURING CONSTRUCTION.
 - WORKS NOTED ABOVE ARE TO BE INSTALLED, INSPECTED, MAINTAINED AND ULTIMATELY REMOVED BY SERVISING CONTRACTOR.
 - THIS IS A "LIVING DOCUMENT" AND MAY BE MODIFIED IN THE EVENT THE PROPOSED CONTROL MEASURES ARE INSUFFICIENT.

CLIENT
CLARIDGE HOMES

COPYRIGHT
This drawing has been prepared solely for the intended use, thus any reproduction or distribution for any purpose other than authorized by Arcadis is forbidden. Written dimensions shall have precedence over scaled dimensions. Contractors shall verify and be responsible for all dimensions and conditions on the job, and Arcadis shall be informed of any variations from the dimensions and conditions shown on the drawing. Shop drawings shall be submitted to Arcadis for general conformance before proceeding with fabrication.

Arcadis Professional Services (Canada) Inc.
formerly B Group Professional Services (Canada) Inc.

ISSUES

No.	DESCRIPTION	DATE
1	ISSUED TO CITY FOR REVIEW	2026.06.23
2	REVISED PER CITY COMMENTS	2026.09.23
3		
4		
5		

KEY PLAN

CONSULTANTS

SEAL

ARCADIS
333 Preston Street - Suite 500
Ottawa ON K1S 5N4 Canada
tel 613 225 1311
www.arcadis.com

PROJECT
CRT BLOCK 324

PROJECT NO:
30259740

DRAWN BY:
EH/MM

CHECKED BY:
RR

PROJECT MGR:
RM

APPROVED BY:
RM

SHEET TITLE
EROSION - SEDIMENTATION
PLAN

SHEET NUMBER
C-900

ISSUE
1

Arcadis Professional Services (Canada) Inc.
333 Preston Street, Suite 500
Ottawa, Ontario K1S 5N4
Canada
Phone: 613 241 3300
www.arcadis.com