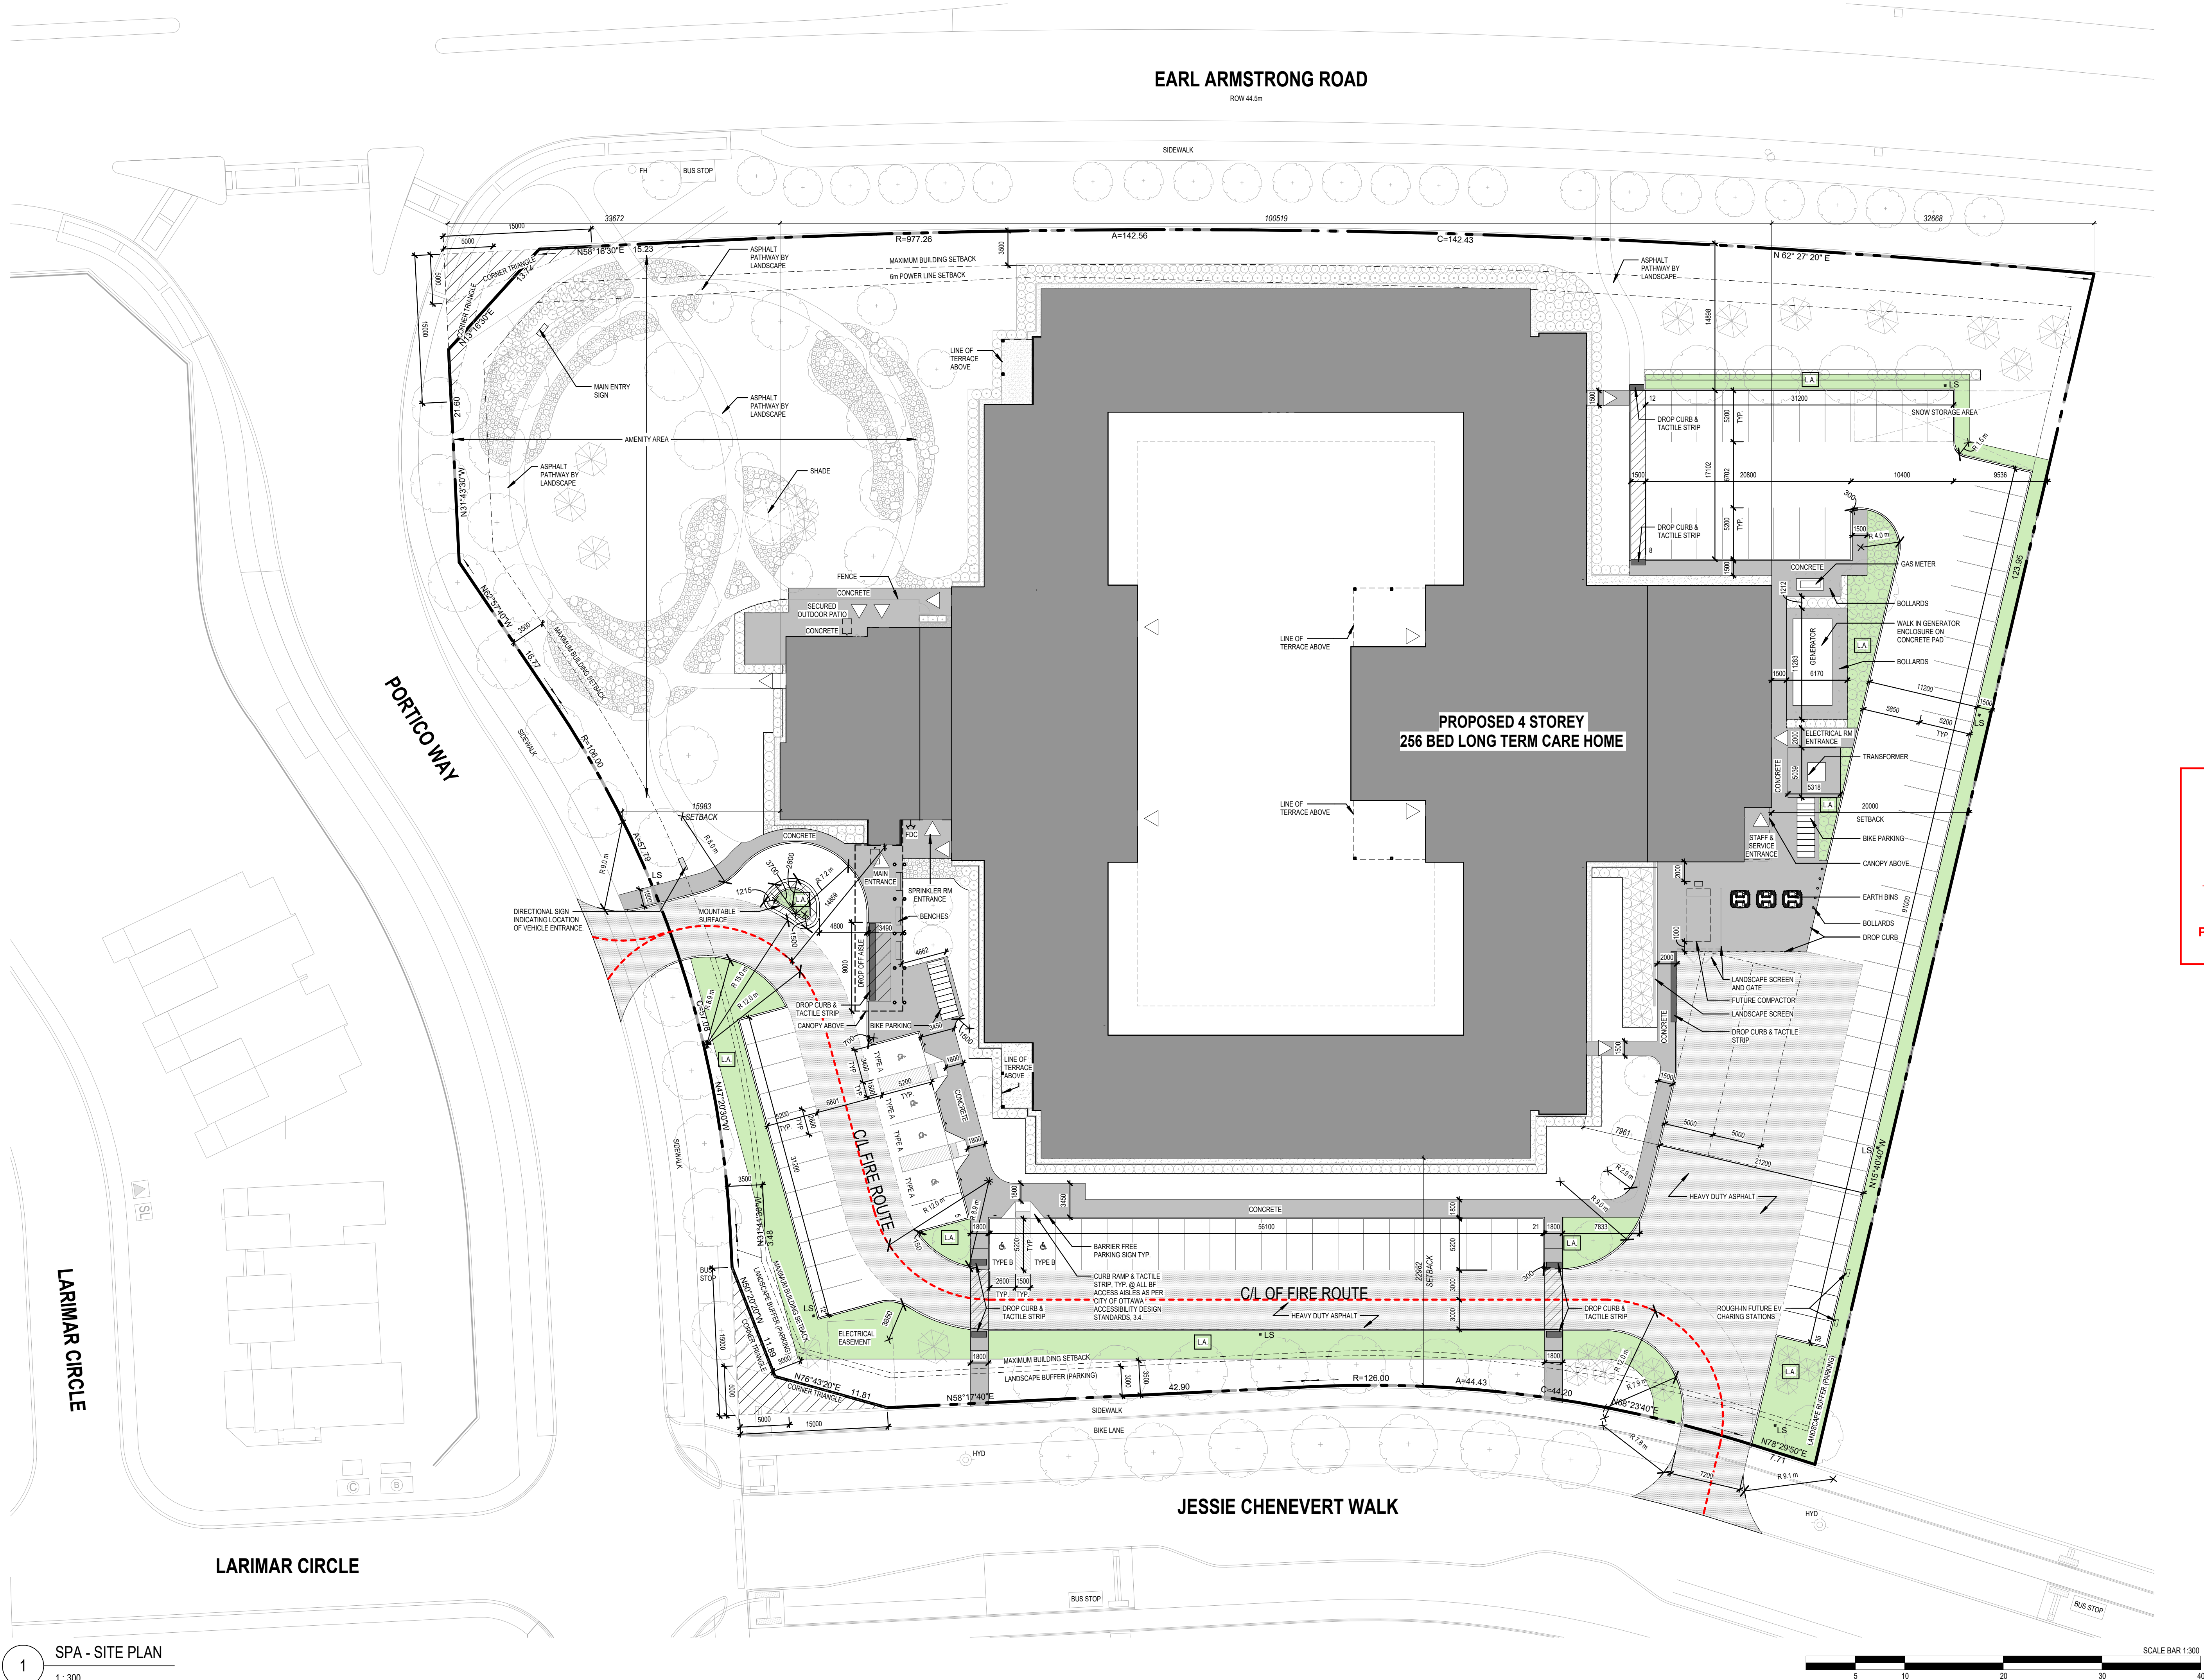


SITE PLAN LEGEND	
---	PAVED PARKING AREA
	LANDSCAPED AREA
	CONCRETE
	HEAVY DUTY ASPHALT
---	FIRE DEPARTMENT CONNECTION

LEGAL DESCRIPTION

PIN:
04330-1862

DESCRIPTION:
400 Jessie Chenevert Walk
Ottawa, ON
PART OF LOT 21, CONCESSION 1, GEOGRAPHIC
TOWNSHIP OF GLOUCESTER, CITY OF OTTAWA

PROPERTY BOUNDARY INFORMATION WAS DERIVED
FROM TOPGRAPHIC SURVEY OF BLOCK 1
REGISTERED PLAN 4M-1766 CITY OF OTTAWA, BY
ANNIS O'SULLIVAN, VOLLEBEKK LTD. DATED
OCTOBER 22, 2025.

G. Wildman

GERALDINE WILDMAN
MANAGER, DEVELOPMENT REVIEW SOUTH
PLANNING, DEVELOPMENT AND BUILDING SERVICES
DEPARTMENT, CITY OF OTTAWA

APPROVED
By wildmange at 9:44 am, Oct 02, 2026

8 06.15.26 ISSUED FOR SPA RESUBMISSION	MSA
2 02.17.26 ISSUED FOR SPA RESUBMISSION	MSA
1 11.13.25 ISSUED FOR SPA	MSA
# date:	revision:
revisions	by:



All drawing and
specifications are the
property of the architect.
The contractor shall
verify all dimensions and
information on site and
report any discrepancy to
architect before
proceeding.

EXTENSICARE RIVERSIDE

400 Jessie Chenevert Walk
Ottawa, ON
PART OF LOT 21, CONCESSION 1,
GEOGRAPHIC TOWNSHIP OF
GLOUCESTER, CITY OF OTTAWA

SITE CONTEXT PLAN

scale:	As indicated
drawn by:	AL, MD
reviewed by:	MCS
job number:	25010
plot date:	06.15.26
drawing number:	

A11.02