


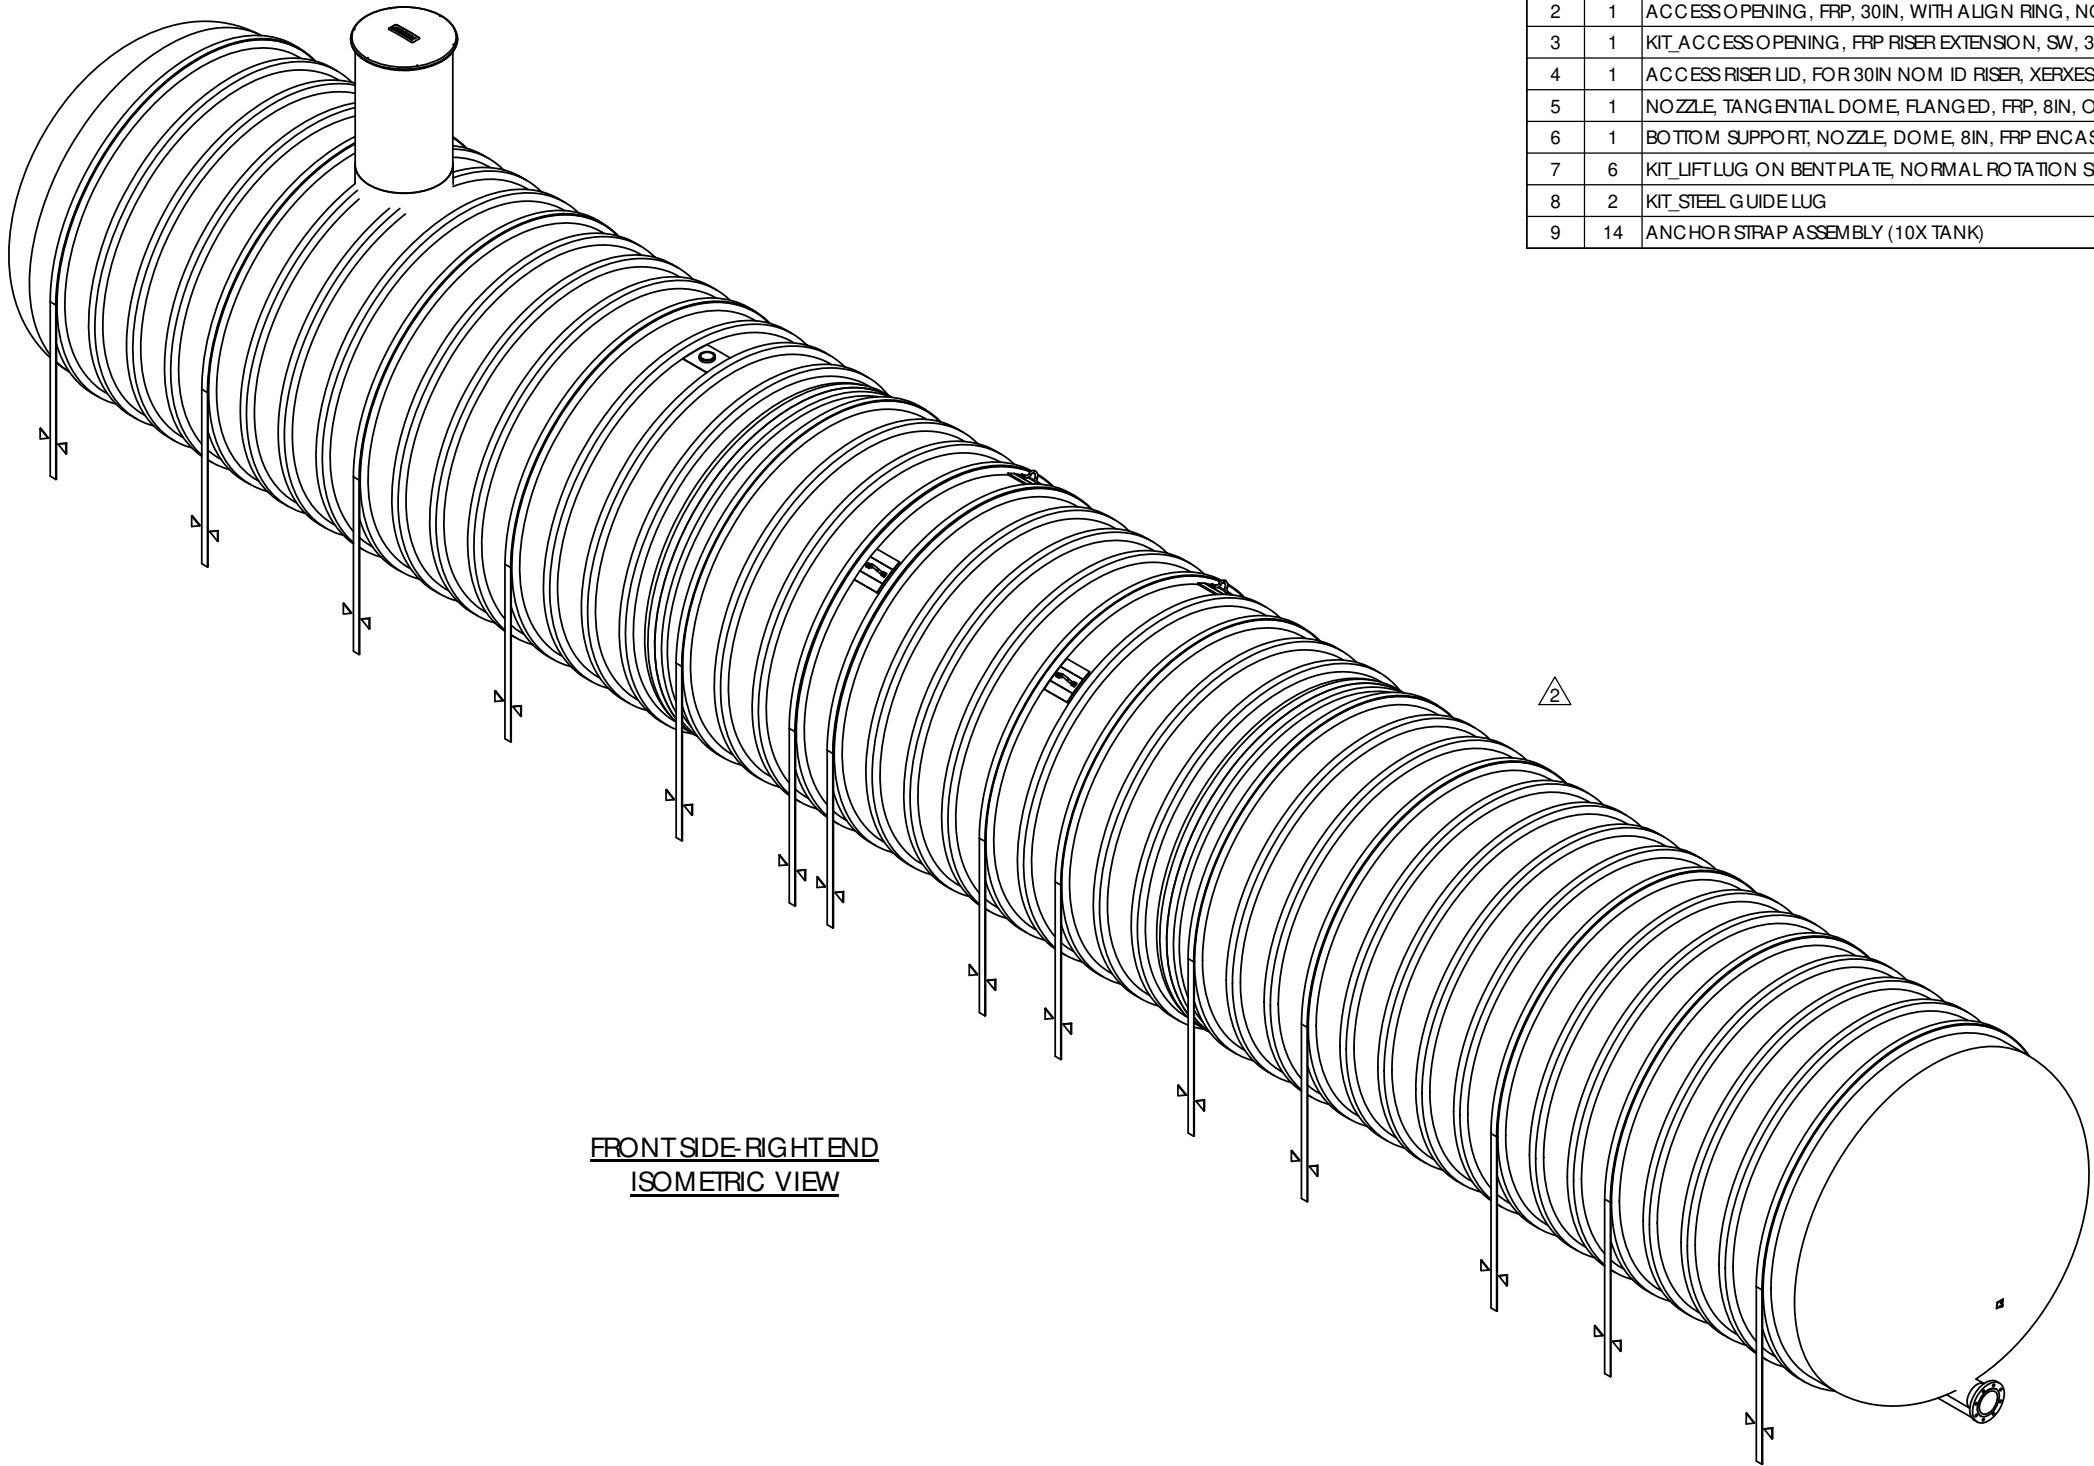


FRONT SIDE-RIGHT END
ISOMETRIC VIEW

ITEM NO	QTY	DESCRIPTION	PART NO
1	1	KIT_FITTING, SINGLE, CS, 4IN H, LAYUP, ON 10FT TANK	C310102
2	1	ACCESSOPENING, FRP, 30IN, WITH ALIGN RING, NO INTERNAL FLG	-
3	1	KIT_ACCESSOPENING, FRP RISER EXTENSION, SW, 30IN, 48IN HT, WITH LID CLIPS	-
4	1	ACCESS RISER LID, FOR 30IN NOM ID RISER, XERXES BY BRENLIN, GREEN	C520419
5	1	NOZZLE, TANGENTIAL DOME, FLANGED, FRP, 8IN, ON 10FT SWX TANK	C600049
6	1	BOTTOM SUPPORT, NOZZLE, DOME, 8IN, FRP ENCASED 2X4, ON 10FT SWX TANK	C600055
7	6	KIT_LIFT LUG ON BENT PLATE, NORMAL ROTATION SPACING, ADHESIVE	C340010
8	2	KIT_STEEL GUIDE LUG	C340014
9	14	ANCHOR STRAP ASSEMBLY (10X TANK)	-

- NOTES:
- ALL DIMENSIONS SHOWN ARE IN FEET/ INCHES [mm].
 - ONLY MATERIALS THAT HAVE BEEN TESTED AND APPROVED BY XERXES SHOULD BE USED FOR BONDING OF CONTAINMENT SUMP OR ACCESS RISER COMPONENTS.
 - DRAWING EXPIRATION: DRAWING VALID FOR SIX (6) MONTHS FROM DATE OF LAST REVISION. XERXES RESERVES THE RIGHT TO REVIEW AND UPDATE.
 - ROTATE SHIPMENT ON TRAILER TO AVOID COMPONENT DAMAGE.
 - TANK SPECIFIED FOR STANDARD BURIAL UP TO 7'-0".
 - NOMINAL TANK WEIGHT: 16100 LBS [7300 KG]

2	DEL ITEM 7 (8IN VERTICAL FLANGE)	OJ	04/21/26	LJB	04/21/26
1	CHANGED USG TO L, DELETED TOP FLANGE	FTZ	04-15-26	LJB	04-15-26
REV	DESCRIPTION	REV BY	REV DATE	CHK BY	CHK DATE


INDUSTRY M204-WATER COLLECTION AND CONSERVATION		 THIRD ANGLE PROJECTION			
SALES MANAGER DENNIS PARDY					
PROPRIETARY AND CONFIDENTIAL THIS DRAWING IS THE PROPERTY OF MATR CORP. THE COPYRIGHT/ OWNERSHIP OF THIS DRAWING IS AND WILL REMAIN WITH MATR CORP. THE PHYSICAL POSSESSION OF THIS DRAWING DOES NOT CONVEY THE RIGHT TO USE ITS DESIGN CONCEPT, OR TO REPRODUCE IT, OR TO MANUFACTURE IN WHOLE OR IN PART THE ITEM(S) DEPICTED HEREIN WITHOUT WRITTEN PERMISSION AND AUTHORIZATION OF MATR CORP.		DRAWN BY: FTZ	DESCR: 10FT SWX NUL CAP. 150,000 L OTTAWA		
		APPR. BY: LJB	SIZE B	DWG NO. XS-011561	REV. 2
		APPR DATE: 04-10-26		SHEET: 1 of 3 - ISOMETRIC-BOM	

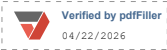

Nikhil Sarna

CUSTOMER TANK DESIGNATION:
MEGHA HOLDINGS

ITEM NO.	QTY.	DESCRIPTION	PART NO.
1	1	KIT_FITTING, SINGLE, CS, 4IN H, LAYUP, ON 10FT TANK	C310102
2	1	ACCESS OPENING, FRP, 30IN, WITH ALIGN RING, NO INTERNAL FLG	-
3	1	KIT_ACCESS OPENING, FRP RISER EXTENSION, SW, 30IN, 48IN HT, WITH LID CLIPS	-
4	1	ACCESS RISER LID, FOR 30IN NOM ID RISER, XERXES BY BRENLIN, GREEN	C520419
5	1	NOZZLE, TANGENTIAL DOME, FLANGED, FRP, 8IN, ON 10FT SWX TANK	C600049
6	1	BOTTOM SUPPORT, NOZZLE, DOME, 8IN, FRP ENCASED 2X4, ON 10FT SWX TANK	C600055
7	6	KIT_LIFT LUG ON BENT PLATE, NORMAL ROTATION SPACING, ADHESIVE	C340010
8	2	KIT_STEEL GUIDE LUG	C340014
9	14	ANCHOR STRAP ASSEMBLY (10X TANK)	-

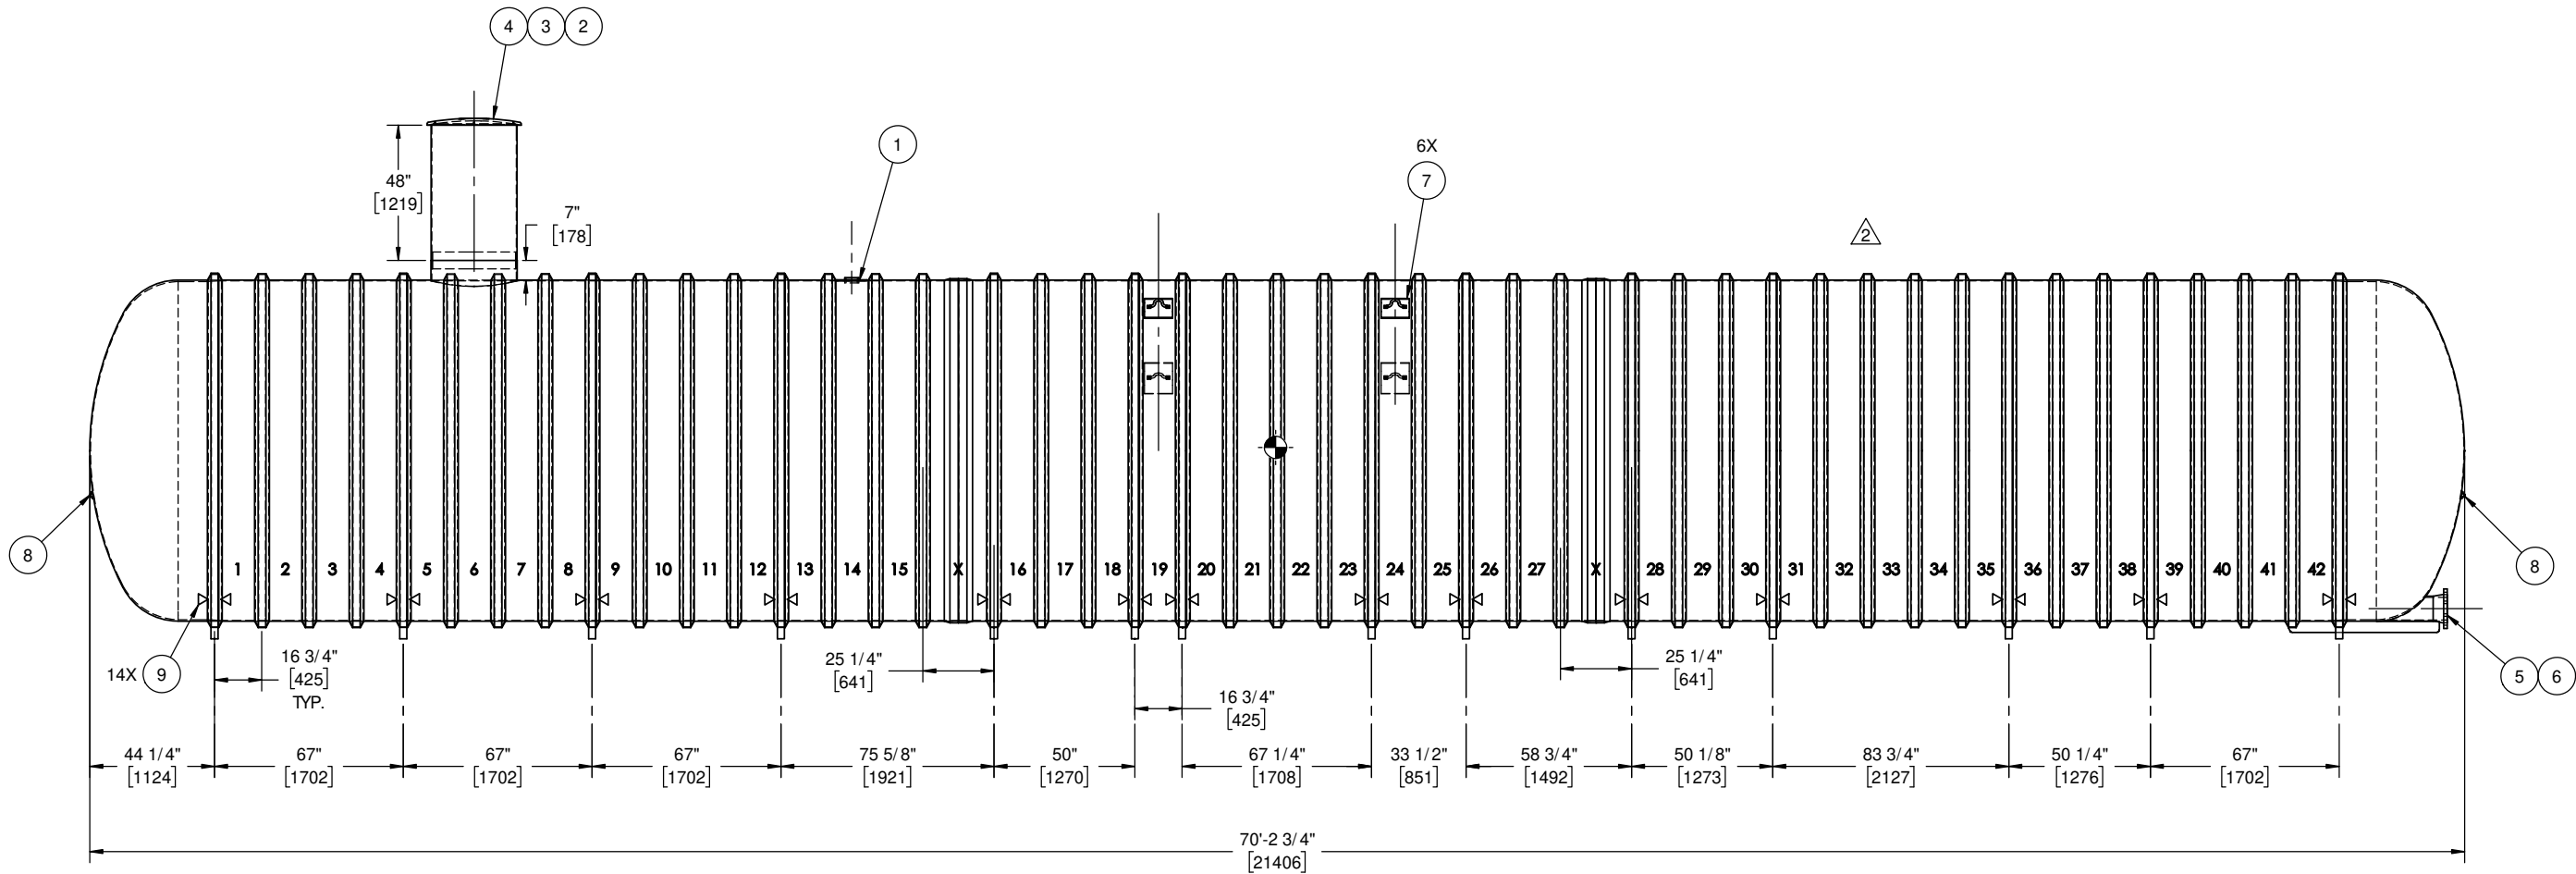

FRONT ELEVATION


Verified by pdfFiller
04/22/2026
Nikhil Sarna

2	DEL ITEM 7 (8IN VERTICAL RANGE)	OJ	04/21/26	LJB	04/21/26
1	CHANGED USG TO L, DELETED TOP FLANGE	FTZ	04-15-26	LJB	04-15-26
REV	DESCRIPTION	REV BY	REV DATE	CHK BY	CHK DATE

INDUSTRY M204-WATER COLLECTION AND CONSERVATION		 THIRD ANGLE PROJECTION UNITS: INCH (mm) DATE: 04-10-26				
SALES MANAGER DENNIS PARDY						
PROPRIETARY AND CONFIDENTIAL THIS DRAWING IS THE PROPERTY OF MATR CORP. THE COPYRIGHT OWNERSHIP OF THIS DRAWING IS AND WILL REMAIN WITH MATR CORP. THE PHYSICAL POSSESSION OF THIS DRAWING DOES NOT CONVEY THE RIGHT TO USE ITS DESIGN CONCEPT, OR TO REPRODUCE IT, OR TO MANUFACTURE IN WHOLE OR IN PART THE ITEM(S) DEPICTED HEREIN WITHOUT WRITTEN PERMISSION AND AUTHORIZATION OF MATR CORP.			DRAWN BY: FTZ APPR. BY: LJB APPR. DATE: 04-10-26		DESCR: 10FT SWX NUL CAP. 150,000 L OTTAWA	
			SIZE B	DWG NO. XS-011561	REV. 2	
			SHEET: 2 of 3 - FRONT ELEVATION			


LAST SAVED DATE: APRIL 21, 2026 9:03:48 AM

FILE LOCATION: Z:\DRAFTING\TANKBUILDER\EXPORTED FILES

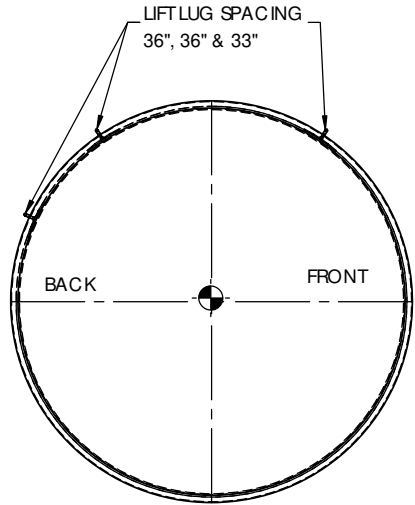


LEFT END VIEW
LIFT LUG ORIENTATION

ITEM NO.	QTY.	DESCRIPTION	PART NO.
1	1	KIT_FITTING, SINGLE, CS, 4IN H, LAYUP, ON 10FT TANK	C310102
2	1	ACCESS OPENING, FRP, 30IN, WITH ALIGN RING, NO INTERNAL FLG	-
3	1	KIT_ACCESS OPENING, FRP RISER EXTENSION, SW, 30IN, 48IN HT, WITH LID CLIPS	-
4	1	ACCESS RISER LID, FOR 30IN NOM ID RISER, XERXES BY BRENLIN, GREEN	C520419
5	1	NOZZLE, TANGENTIAL DOME, FLANGED, FRP, 8IN, ON 10FT SWX TANK	C600049
6	1	BOTTOM SUPPORT, NOZZLE, DOME, 8IN, FRP ENCASED 2X4, ON 10FT SWX TANK	C600055
7	6	KIT_LIFT LUG ON BENT PLATE, NORMAL ROTATION SPACING, ADHESIVE	C340010
8	2	KIT_STEEL GUIDE LUG	C340014
9	14	ANCHOR STRAP ASSEMBLY (10X TANK)	-

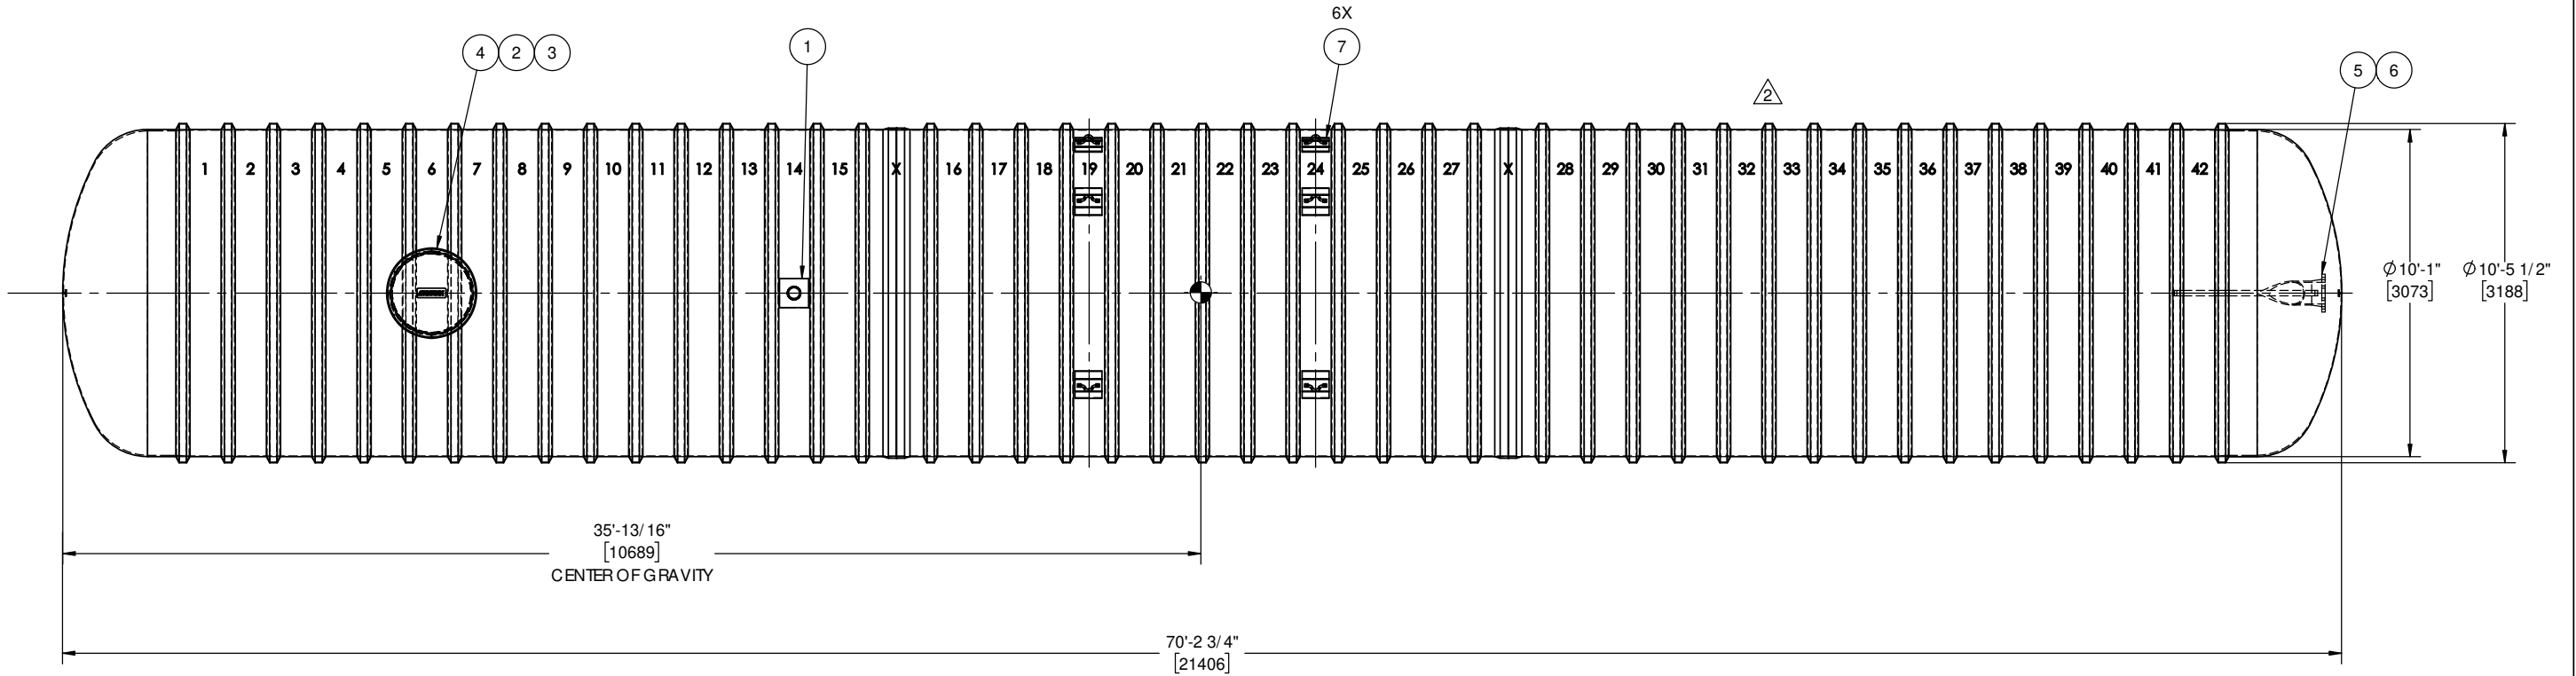

TOP VIEW

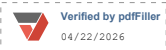

Nikhil Sarna

2	DEL ITEM 7 (8IN VERTICAL FLANGE)	OJ	04/21/26	LJB	04/21/26
1	CHANGED USG TO L, DELETED TOP FLANGE	FTZ	04-15-26	LJB	04-15-26
REV	DESCRIPTION	REV BY	REV DATE	CHK BY	CHK DATE

INDUSTRY M204-WATER COLLECTION AND CONSERVATION		 THIRD ANGLE PROJECTION UNITS: INCH (mm) DATE: 04-10-26		
SALES MANAGER DENNIS PARDY				
PROPRIETARY AND CONFIDENTIAL THIS DRAWING IS THE PROPERTY OF MATR CORP. THE COPYRIGHT/ OWNERSHIP OF THIS DRAWING IS AND WILL REMAIN WITH MATR CORP. THE PHYSICAL POSSESSION OF THIS DRAWING DOES NOT CONVEY THE RIGHT TO USE ITS DESIGN CONCEPT, OR TO REPRODUCE IT, OR TO MANUFACTURE IN WHOLE OR IN PART THE ITEM(S) DEPICTED HEREIN WITHOUT WRITTEN PERMISSION AND AUTHORIZATION OF MATR CORP.		DRAWN BY: FTZ APPR BY: LJB APPR DATE: 04-10-26	DESCR: 10FT SWX NUL CAP. 150,000 L OTTAWA	
		SIZE B	DWG NO. XS-011561	REV. 2
		SHEET: 3 of 3 - TOP VIEW-LIFT LUGS		