


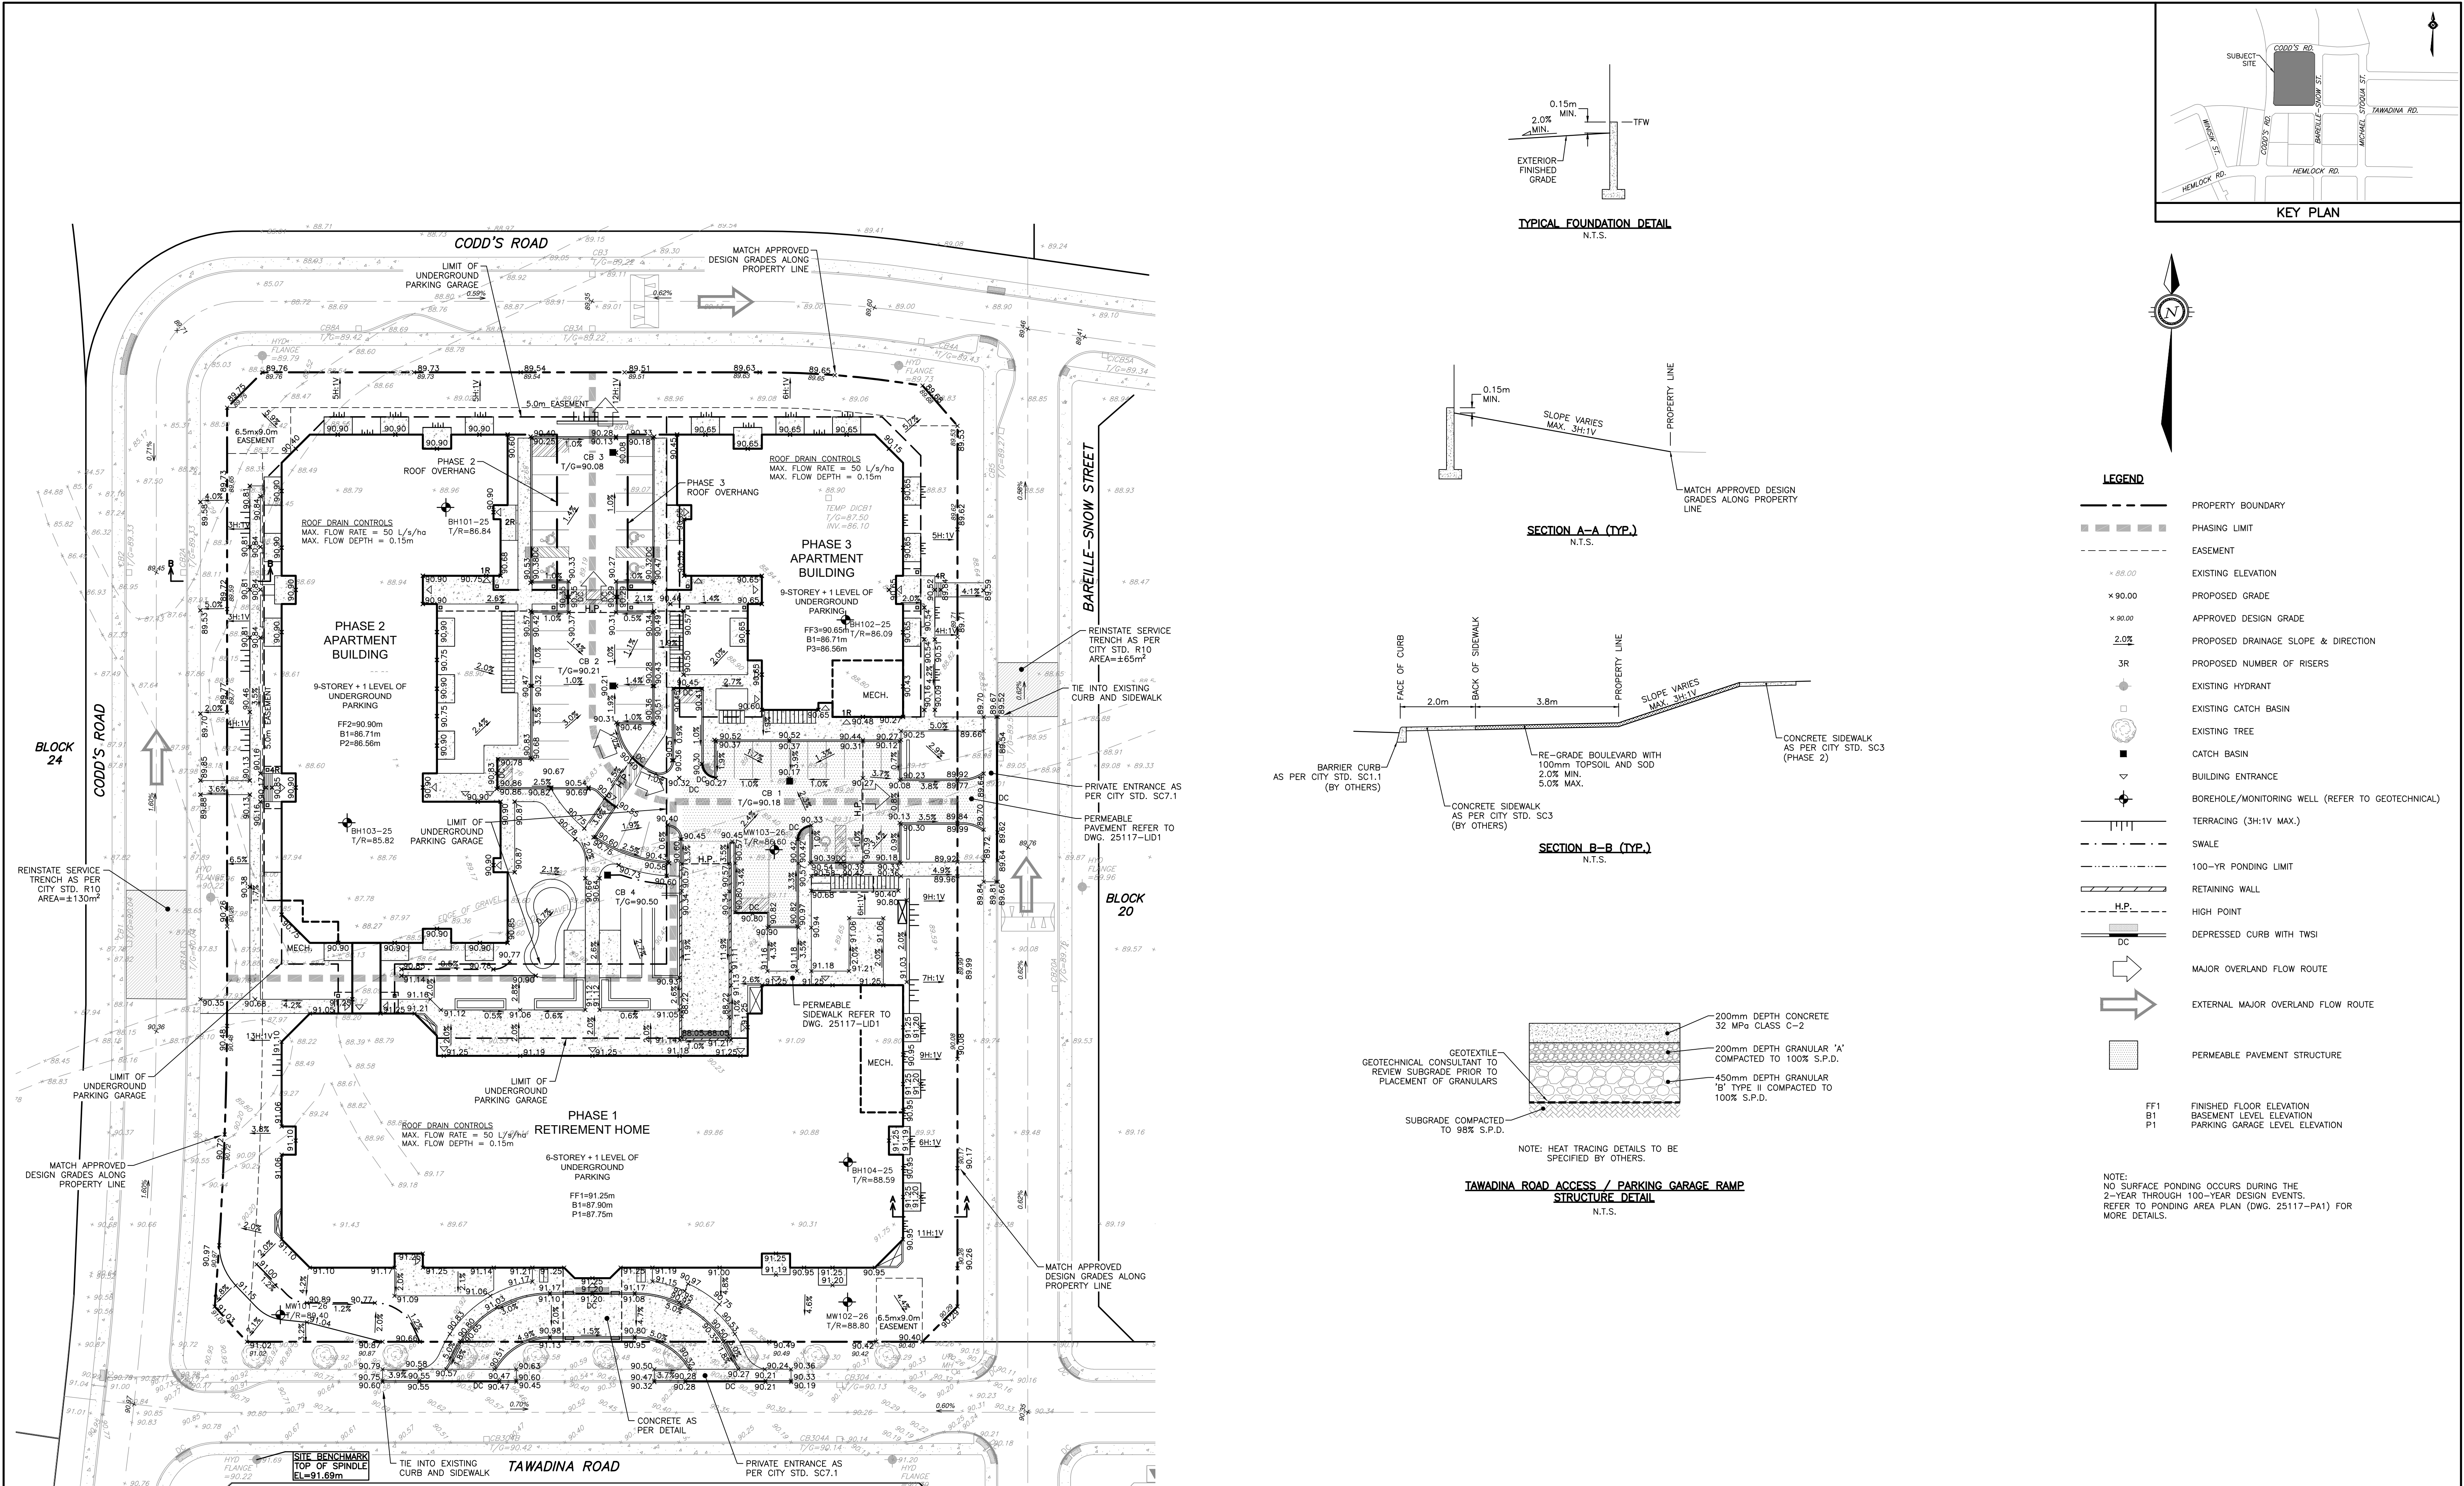

NOTES THE POSITION OF ALL POLE LINES, CONDUITS, WATERMAINS, SEWERS AND OTHER UNDERGROUND AND OVERGROUND UTILITIES IS NOT NECESSARILY SHOWN ON THE CONTRACT DRAWINGS, AND WHERE SHOWN, THE ACCURACY OF THE POSITION OF SUCH UTILITIES AND STRUCTURES IS NOT GUARANTEED. BEFORE STARTING WORK, DETERMINE THE EXACT LOCATION OF ALL SUCH UTILITIES AND STRUCTURES AND ASSUME ALL LIABILITY FOR DAMAGE TO THEM. PROPERTY BOUNDARIES ARE DERIVED FROM TOPOGRAPHIC PLAN OF PART OF WATER RIDGE DEVELOPMENT BEING SHOWN AS BLOCK 21 ON DRAFT M-PLAN LOCATED NORTH OF TAWADINA ROAD AND EAST OF CODD'S ROAD, GEOGRAPHIC TOWNSHIP OF GLOUCESTER, CITY OF OTTAWA, MONUMENT-URSO SURVEYING LTD. ELEVATIONS ARE GEODETIC AND REFERRED TO THE CANADIAN GEODETIC VERTICAL DATUM (CGVD2878).	8 REVISED PER COMMENTS 16/09/26 BLM	7 REVISED PER COMMENTS 17/08/26 BLM	6 REVISED PER COMMENTS 21/07/26 BLM	5 REVISED PER COMMENTS 10/06/26 BLM	4 ISSUED FOR BUILDING PERMIT 05/05/26 BLM	3 REISSUED FOR TENDER 23/03/26 BLM	2 REVISED PER CLC COMMENTS 27/02/26 BLM	NO. REVISION DESCRIPTION DATE BY	SCALE 0 4m 8m 16m HORIZONTAL 1:400		DESIGN BLM CHECKED SM DRAWN BLM CHECKED SM APPROVED BLM	WATERIDGE LIFESTYLES LTD. WATERIDGE VILLAGE 100 BAREILLE-SNOW STREET CITY OF OTTAWA, ON	GRADING AND DRAINAGE PLAN	PROJECT No. 25117 SURVEY MONUMENT-URSO SURVEYING LTD. DATED SEPT. 2026 DWG. No. 25117-GR1