


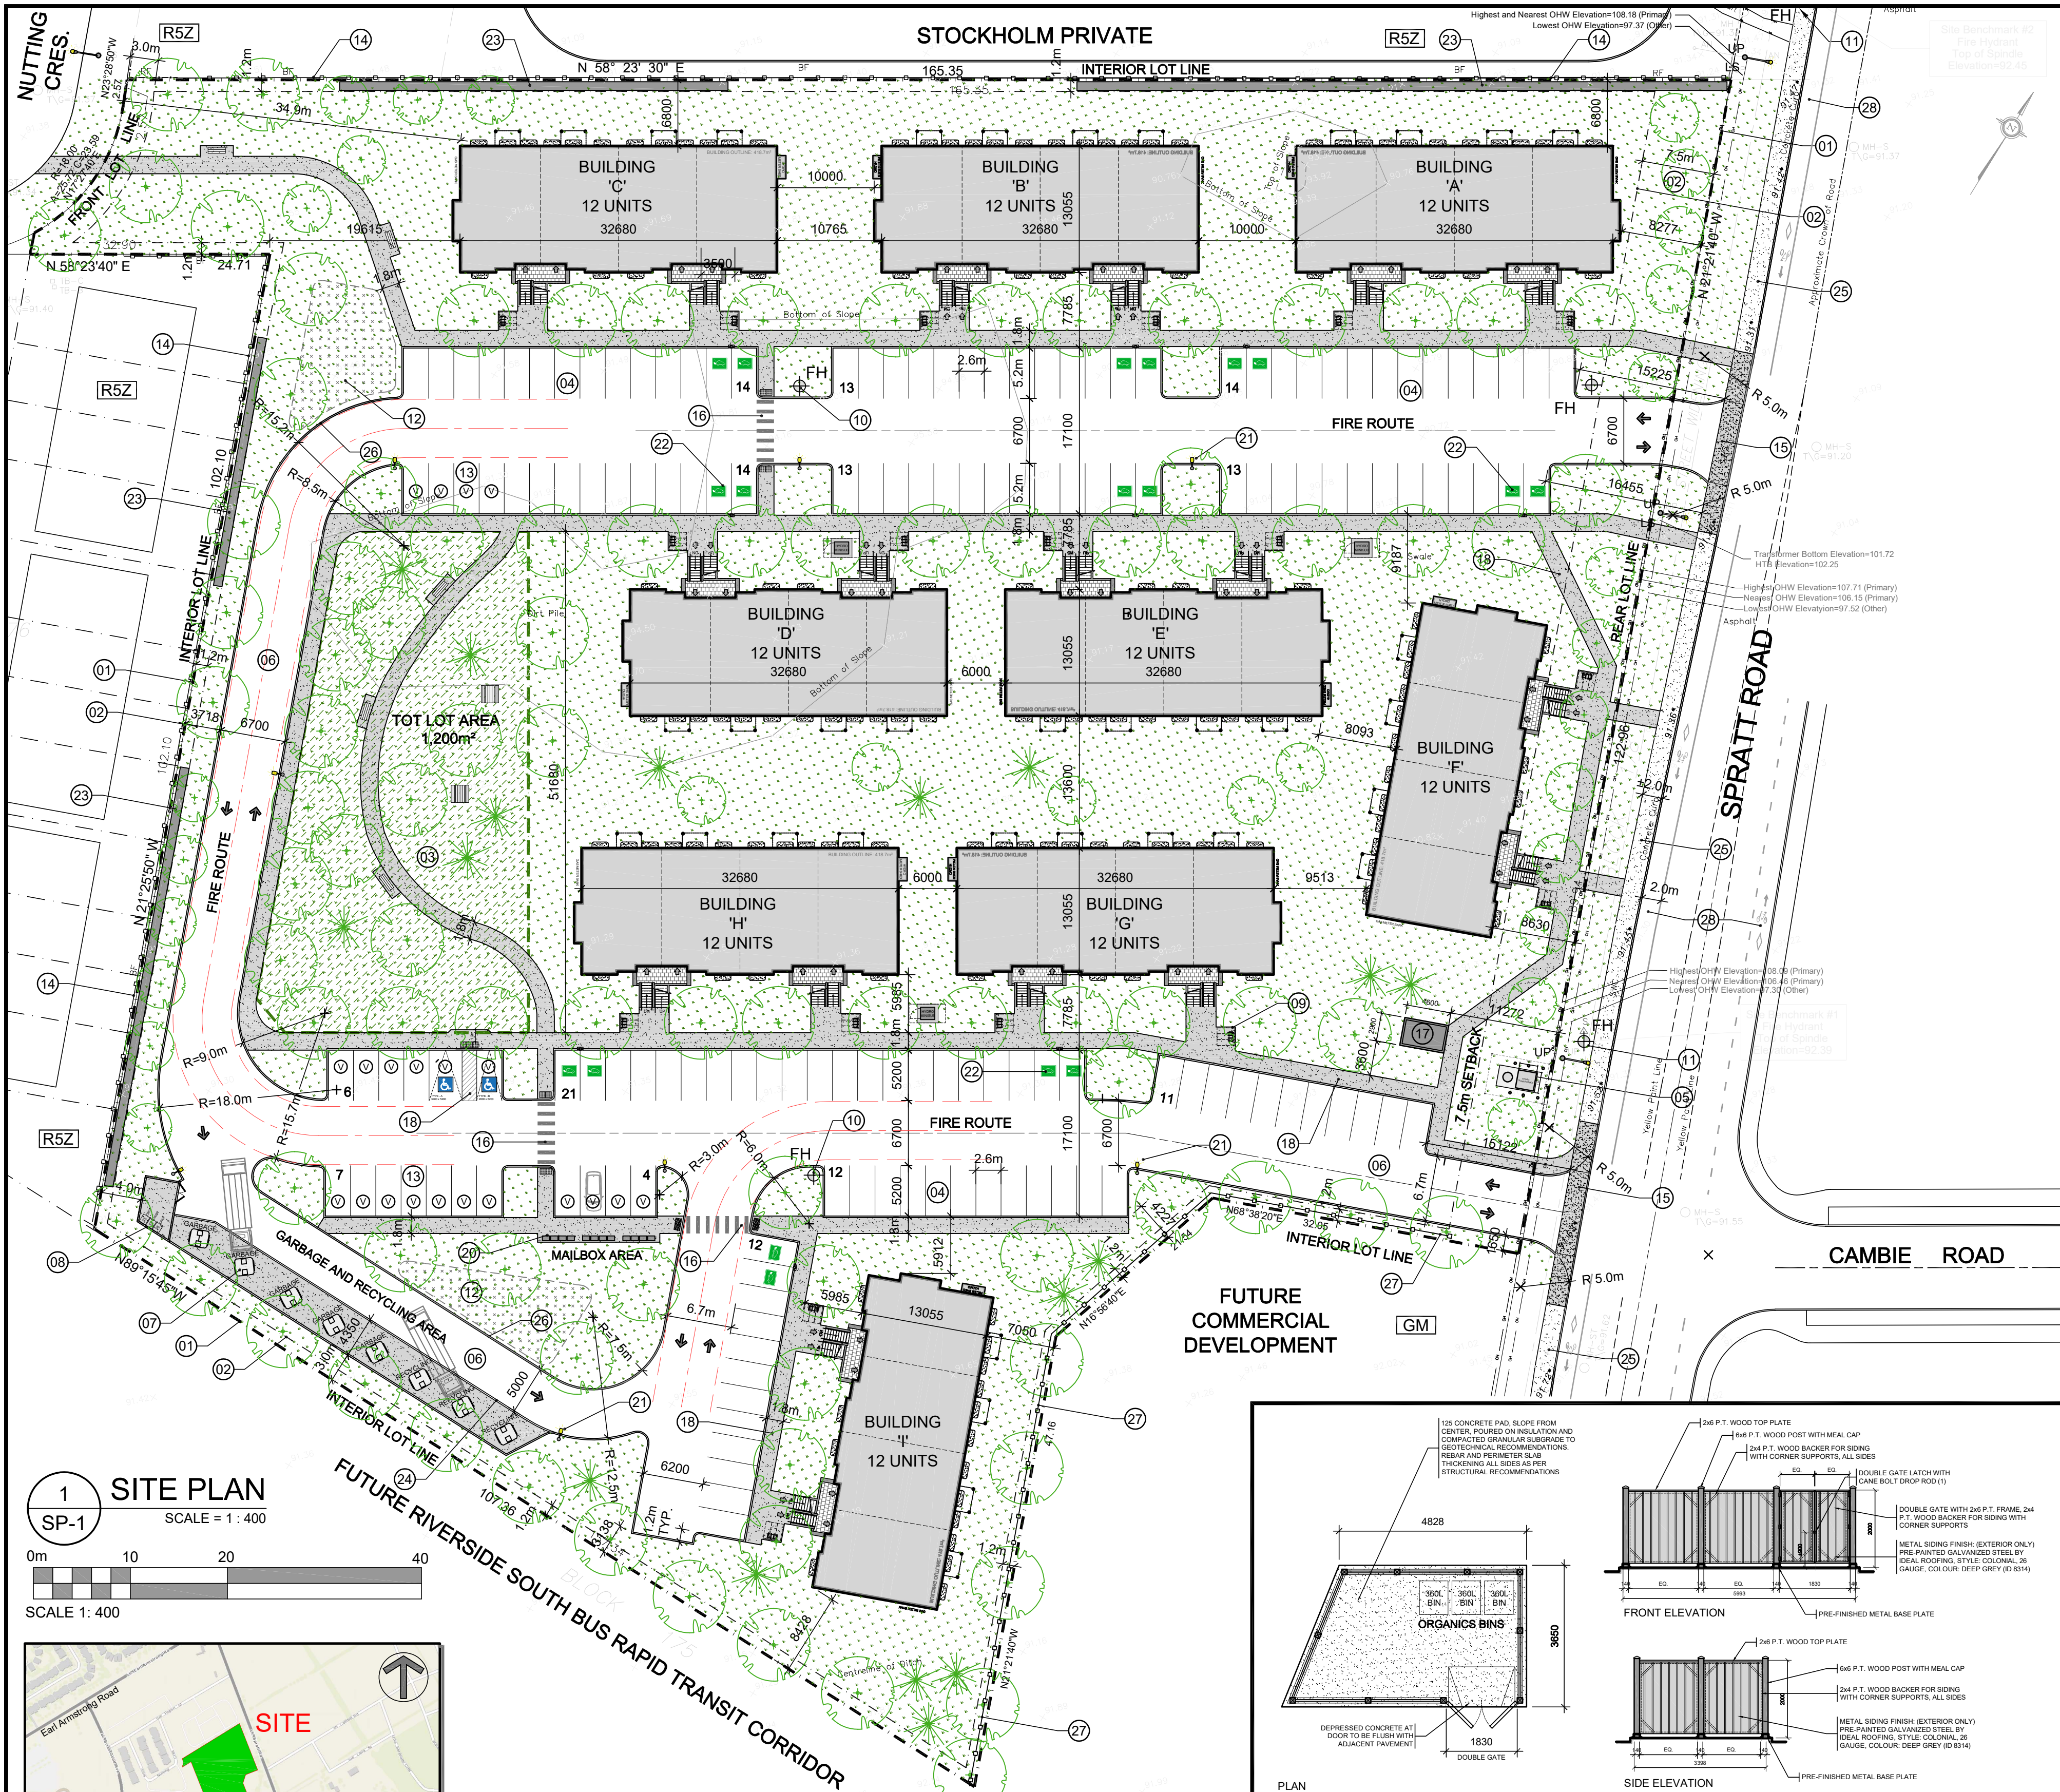

LEGAL DESCRIPTION
PLAN OF SURVEY OF
PART OF BLOCK 177
REGISTERED PLAN 4M-1470
CITY OF OTTAWA
Surveyed by Annis, O'Sullivan, Vollebakk Ltd.

SURVEYOR
Annis O'Sullivan Vollebakk Ltd.
14 Concourse Gate, Suite 500,
Nepean, Ontario K2E 7S6
Tel: 613 727-0850
E-Mail: TravisH@aovltd.com

TRANSPORTATION ENGINEER
Arcadis Canada Inc.
500 - 333 Preston Street
Ottawa, Ontario, K1S 5N4
Tel: 613 225-1311
Mobile:
Email: ben.pascoloneveu@arcadis.com

GEOTECHNICAL ENGINEER
Paterson Group
9 Auriga Drive
Ottawa, Ontario K2E 7T9
Tel: 613 226-7381
Email: sdennis@patersongroup.ca

CIVIL ENGINEER
Arcadis Canada Inc.
500 - 333 Preston Street
Ottawa, Ontario, K1S 5N4
Tel: 613 225-1311
Mobile:
Email: ryan.magladry@arcadis.com

LANDSCAPE ARCHITECT
James B. Lennox & Associates Inc.
3332 Carling Ave.
Ottawa, Ontario K2H 5A8
Tel: 613 722-5168
Email: ml@jbla.ca

PROJECT DEVELOPER
Claridge Homes
505 Preston Avenue
Ottawa ON, K1S 4N7
Tel: 613 233-6030
E-Mail: shawn.malhotra@claridgehomes.com
E-Mail: marc.stpierre@claridgehomes.com
E-Mail: victoria.st.pierre@claridgehomes.com

URBAN PLANNER
Novatech Eng. Consultants Limited
200 - 240 Michael Cowpland Drive
Ottawa, Ontario, K2M 1P6
Tel: 613 254-9643
Email: r.tran@novatech-eng.com

BIKE RACK

PLAN SIDE VIEW FRONT VIEW

4 Loops, 6 Bike Configuration
BIKE RACK BY MAGLIN, SERIES
MBR-0350-00001, COLOUR GUNMETAL

PROJECT INFORMATION

Zoning By-law 2008-250 Consolidation	GM	SITE AREA	2.0 ha.	20,759.0 m ² 223,448 ft ²
ZONING				
ZONE: PLANNED UNIT DEVELOPMENT: STACKED STYLE TOWNHOUSE	REQUIRED	PROVIDED		
BUILDING HEIGHT	18.0m	9.3m		
BUILDING HEIGHT: ACCESSORY USE STRUCTURE	6.0m	3.6m		
DENSITY - MAXIMUM FLOOR SPACE INDEX	2.0	0.55		
FRONT YARD SETBACK: NUTTING CRESCENT	3.0m	34.9m		
INTERIOR YARD SETBACK - BUILDINGS UNDER 11m IN HT.	1.2m	6.8m		
INTERIOR YARD SETBACK - BUILDINGS OVER 11m IN HT.	3.0m	6.8m		
REAR YARD SETBACK ABUTTING A STREET: SPRATT ROAD	7.5m	8.2m		
BUILDING SETBACK TO A PRIVATE WAY	1.8m	3.9m		
BUILDING SEPARATION (UNDER 14.5m HT.)	1.2m	5.2m		
AMENITY AREA - TOTAL 6.0m ² PER UNIT	648.0m ²	1,520.0m ²		
AMENITY AREA - 50% COMMUNAL PER UNIT	324.0m ²	1,200.0m ²		
VEHICLE PARKING: RESIDENTIAL - 1.2 PER UNIT	130	132		
VEHICLE PARKING: VISITOR - 0.2 PER UNIT	22	22		
BICYCLE PARKING - RESIDENTIAL - 0.5 PER UNIT	54	54		
AISLE & DRIVEWAY MINIMUM / MAXIMUM WIDTH	6.0m / 6.7m	6.2m / 6.7m		
MINIMUM WIDTH OF LANDSCAPED AREA - ABUTTING A RESIDENTIAL ZONE	3.0m	3.7m		
MINIMUM WIDTH OF LANDSCAPED AREA - ABUTTING A STREET	3.0m	12.0m		
MINIMUM WIDTH OF LANDSCAPED AREA - AROUND A PARKING LOT (10-100 SPACES)	1.5m	1.5m		

DRAWING NOTES

- PROPERTY LINE
- BUILDING SETBACKS
- REQUIRED AMENITY AREA
- PARKING SPACE: STANDARD SIZE 2.6 x 5.2 METRES
- PROPOSED HYDRO TRANSFORMER
- ASPHALT DRIVING SURFACE
- IN GROUND WASTE BINS
- ORGANIC WASTE / OVER SIZED GARBAGE ENCLOSURE 2.0m HIGH OPAQUE SCREEN AROUND PERIMETER
- BICYCLE PARKING SPACES (6) WITH RACK
- PROPOSED FIRE HYDRANT
- EXISTING FIRE HYDRANT
- SEASONAL SNOW STORAGE
- VISITOR PARKING SPACE: 2.6 x 5.2 METRES
- EXISTING BOARD FENCE TO REMAIN
- DEPRESSED STREET CURB, SIDEWALK TO BE CONTINUOUS AND DEPRESSED @ DRIVEWAY, AS PER OTTAWA DETAIL SCT.1
- DEPRESSED CURB AND TWSI AT ALL CROSSINGS
- 2.9m x 4.6m ELECTRICAL SHED
- 1.8m WIDE CONCRETE WALK / PATH
- ACCESSIBLE PARKING SPACE WITH ACCESS AISLE, DEPRESSED CURB AND TWSI
- CANADA POST MAIL BOXES
- PROPOSED SITE LIGHTING, SEE ELECTRICAL SITE PLAN
- ELECTRICAL VEHICLE SPACE: 2 PER BUILDING
- LOW RETAINING WALL, SEE CIVIL
- FLUSH CURB @ WASTE PICK UP AREA
- EXISTING 2.0m WIDE CITY CONCRETE SIDEWALK
- MOUNTABLE CURB @ SEASONAL SNOW STORAGE
- 2.1m HIGH SOLID WOOD PRIVACY FENCE
- 2.0m WIDE EXISTING CYCLE LANE

GROSS BUILDING - AREAS
(CITY OF OTTAWA'S DEFINITION)

PROPOSED BUILDING 'A'	1,256.0 m ²
PROPOSED BUILDING 'B'	1,256.0 m ²
PROPOSED BUILDING 'C'	1,256.0 m ²
PROPOSED BUILDING 'D'	1,256.0 m ²
PROPOSED BUILDING 'E'	1,256.0 m ²
PROPOSED BUILDING 'F'	1,256.0 m ²
PROPOSED BUILDING 'G'	1,256.0 m ²
PROPOSED BUILDING 'H'	1,256.0 m ²
PROPOSED BUILDING 'I'	1,256.0 m ²
PROPOSED BUILDING 'J'	1,256.0 m ²
TOTAL PROPOSED AREA	11,304.0 m ²

UNIT STATISTICS

2 BEDROOM UNIT	108
----------------	-----

CAR PARKING

REQUIRED BY ZONING BY-LAW	
RESIDENCE - 1.2 PER UNIT	130
VISITOR - 0.2 PER DWELLING UNIT	22
TOTAL	152

PROVIDED

RESIDENCE - 1.2 PER UNIT	132
VISITOR - 0.2 PER DWELLING UNIT	22
TOTAL	154

BICYCLE PARKING

REQUIRED	- 0.5 PER UNIT	54
PROVIDED		54

WASTE COLLECTION

GUIDELINES		
GARBAGE	- 0.231 YARDS ³ / UNIT	25.0 YARDS ³
RECYCLING (GMP)	- 0.018 YARDS ³ / UNIT	1.9 YARDS ³
RECYCLING (FIBRE)	- 0.062 YARDS ³ / UNIT	6.7 YARDS ³
ORGANICS	- 240L CONTAINER / 50 UNITS	3 x 240L

AMENITY REQUIREMENT

REQUIRED AMENITY SPACE		
50% COMMUNAL AMENITY AREA =	6.0 m ² PER UNIT =	648.0 m ²
PRIVATE BALCONY / PATIOS =		320.0 m ²
COMMUNAL EXTERIOR AREA =		1,200.0 m ²
TOTAL =		1,520.0 m ²

PROVIDED AMENITY SPACE

5 EARTHBINS	5 EARTHBINS
RECYCLING (GMP) 1 EARTHBINS	1 EARTHBINS
RECYCLING (FIBRE) 2 EARTHBINS	2 EARTHBINS
ORGANICS 3 x 240L BINS	3 x 240L BINS
LARGE ITEM GARBAGE N/A	8 m ²
	*EARTHBINS= (6.5 YARDS ³)

SITE COVERAGE

BUILDING FOOTPRINT =	18.15%	3,768.0 m ²
DRIVING SURFACE =	25.78%	5,351.0 m ²
LANDSCAPE AREA =	56.07%	11,568.0 m ²
TOTAL =	100.00%	20,759.0 m ²

NOTATION SYMBOLS:

- INDICATES DRAWING NOTES, LISTED ON EACH SHEET.
- INDICATES ASSEMBLY TYPE; REFER TO TYPICAL ASSEMBLIES SCHEDULE.
- INDICATES WINDOW TYPE; REFER TO WINDOW ELEVATIONS AND DETAILS ON A900 SERIES.
- INDICATES DOOR TYPE; REFER TO DOOR SCHEDULE AND DETAILS ON A900 SERIES.
- DETAIL NUMBER
- TITLE
- SCALE
- DETAIL REFERENCE PAGE

CLARIDGE HOMES

ARCHITECT: **rla / architecture**
roderick lahey architect inc.
56 beech street, ottawa, ontario K1S 3J6
t. 613.724.9932 f. 613.724.1209 rlaarchitecture.ca

PROJECT TITLE: **4624 SPRATT ROAD**

OTTAWA ONTARIO

SHEET TITLE: **SITE PLAN**

DRAWN: **R.V.** CHECKED: **RV**

SCALE: **1:400** SHEET No.: **SP-1**

PROJECT No.: **2033**

PAPER SIZE: A1 PLOT DATE: Monday, August 24, 2026 PLOT SCALE: 1:1 PEN STYLE: 0-RLA-MASTER-100%.ctb F:\2020\2033 - Spratt Zen (Claridge Homes)\01 Design Development\01 Site Plan\2033 Spratt Terrace Home SP-1 2026 08 14.dwg #18727