

Engineering

- Land/Site Development
- Municipal Infrastructure
- Environmental/Water Resources
- Traffic/Transportation
- Recreational

Planning

- Land/Site Development
- Planning Application Management
- Municipal Planning
- Urban Design
- Expert Witness (LPAT)
- Wireless Industry

Landscape Architecture

- Streetscapes & Public Amenities
- Open Space, Parks & Recreation
- Community & Residential
- Commercial & Institutional
- Environmental Restoration

Copperwood Flats, Block 73 1100 Spoor Street, Ottawa Noise Impact Feasibility Report

Copperwood Flats - Block 73
1100 Spoor Street, Ottawa
Noise Impact Feasibility Report

Prepared By:

NOVATECH
Suite 200, 240 Michael Cowpland Drive
Ottawa, Ontario
K2M 1P6

Novatech File: 125113
Ref: R-2026-026

Submitted: April 8, 2026
Revised: July 24, 2026

July 24, 2026

City of Ottawa
Planning, Development and Building Services Department
Development Review – West
110 Laurier Street West, 4th Floor
Ottawa, ON, K1P 1J1

Attention: Julie Candow, P.Eng.
Project Manager, Development Review-West Branch

Reference: Copperwood Flats – Block 73
Noise Impact Feasibility Report
Novatech File No.: 125113

Please find enclosed the 'Noise Impact Feasibility Report' for the above-noted development in the City of Ottawa. This report is being submitted in support of a site plan application for the proposed development.

This report evaluates the environmental impact of noise from traffic and assesses the feasibility of mitigation measures to attenuate noise to acceptable levels.

Please contact the undersigned should you have any questions or comments on this report.

Yours truly,

NOVATECH



Greg MacDonald, P. Eng.
Director, Land Development and Public Sector Infrastructure

Table of Contents

1.0	INTRODUCTION	1
2.0	NOISE CRITERIA, NOISE SOURCES AND NOISE ATTENATION METHODS	2
2.1	Noise Sources	2
2.2	Methods for Noise Attenuation	3
2.3	Ventilation Requirements	3
2.4	Building Components	3
2.5	Warning Clauses	4
2.6	Summary of Attenuation Requirements	5
3.0	PREDICTED NOISE LEVELS	6
4.0	CONCLUSION	8

Appendices

Appendix A: Excerpts from City of Ottawa Environmental Noise Control Guidelines,
MOE's NPC-300, City of Ottawa Transportation Master Plan and Official Plan, and
Architect Plans

Appendix B: Sound Level Calculations

Appendix C: Kanata North Community Design Plan –
Report No. R-2016-020, dated June 28, 2016, Excerpts

Tables

Table 1: Noise Level Criteria	2
Table 2: Traffic and Roadway Parameters	3
Table 3: Noise Attenuation measure requirements.....	5
Table 4: Simulation Results – Outdoor Living Area	6
Table 5: Simulation Results – Plane Of Window	7

Figures

Figure 1: Key Plan


Figure 2: Receiver Location Plan

Figure 3: Noise Attenuation Measures Plan

1.0 INTRODUCTION

Novatech has been retained to prepare a Noise Impact Feasibility Report on behalf of Claridge Homes to assess the impact of traffic noise for the proposed site plan for Copperwood Flats Block 73 within the Copperwood Estates Subdivision, located at 1100 Spoor Street within the City of Ottawa. The report is in support of a site plan application for the subject development. **Figure 1 - Key Plan** shows an aerial image of the site location.

Figure 1: Key Plan – 1100 Spoor Street (Block 73)

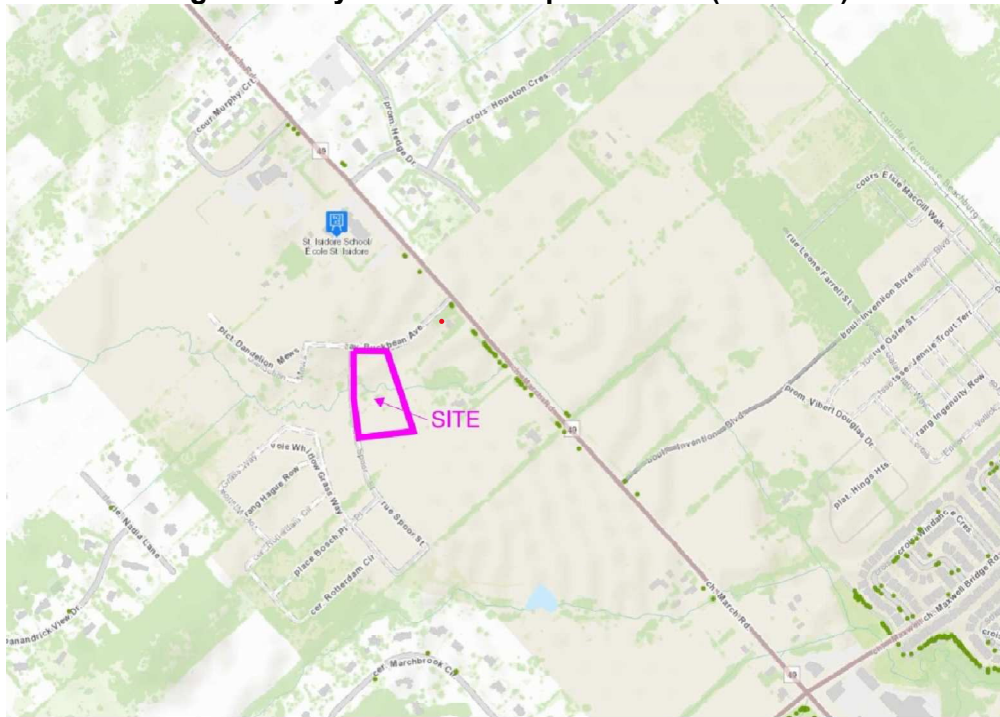

The proposed 0.92 ha development consists of five (5) residential buildings with above-ground parking and a private communal amenity area. Each building will accommodate twelve (12) dwelling units, resulting in a total of sixty (60) units on the site. Each building has an individual footprint of approximately 417 m². The locations of all nodes used to determine the predicted noise levels are included in **Figure 2 – Receiver Location Plan**.


The only Outdoor Living Area (OLA) noise levels that needs to be considered is the designated communal amenity area, selected 1.5m above finished grade.

The Indoor Living Areas (ILE's) noise levels are considered:

- Lower Level for all Buildings, both daytime and nighttime are selected 1.5m above the Lower-level finished grade.
- First Floor for all Buildings, both daytime and nighttime are selected 1.5m above the first-floor finished grade.
- Second Floor for all Buildings, both daytime and nighttime are selected 1.5m above the second-floor finished grade

This report follows recommendations of the City of Ottawa's Environmental Noise Control Guidelines (ENCG) and the MOE NPC-300 Environmental Noise Guideline.

M:\2025\125113\CAD\Civil\Figures\Noise\125113 - NC.dwg, FIG2, Jul 20, 2026 - 9:55am, mfang

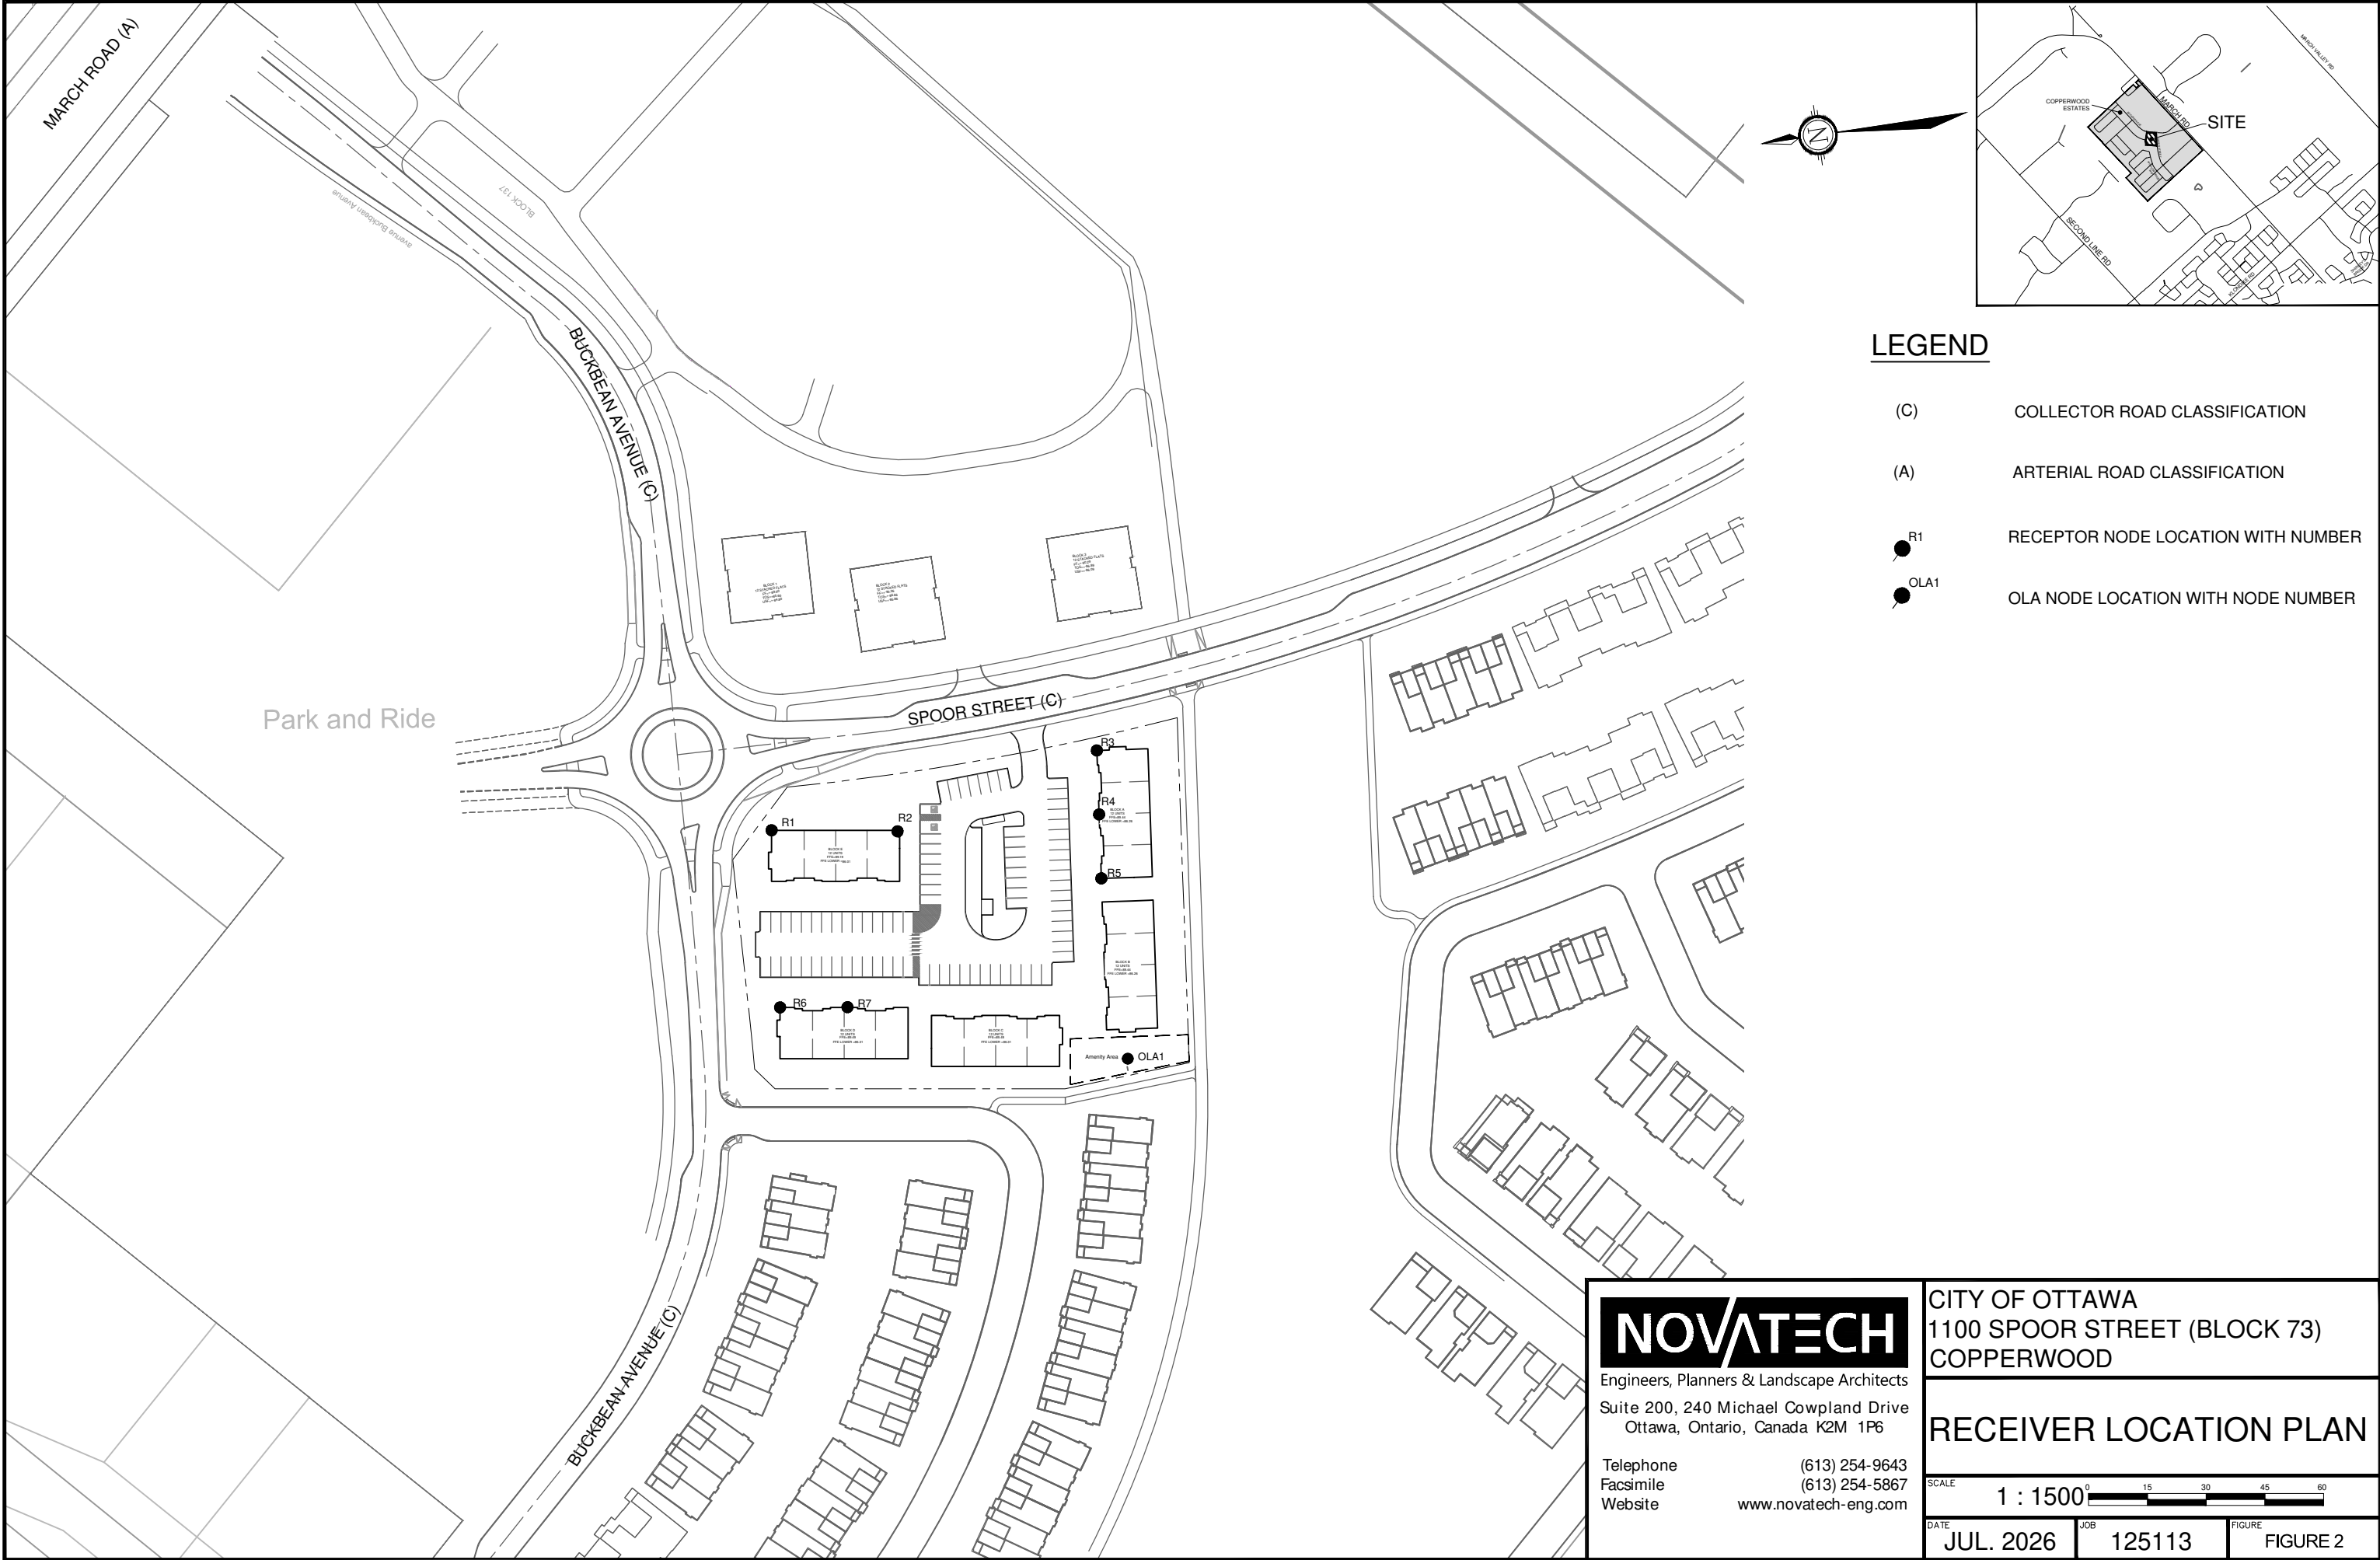

LEGEND

- (C) COLLECTOR ROAD CLASSIFICATION
- (A) ARTERIAL ROAD CLASSIFICATION
- R1 RECEPTOR NODE LOCATION WITH NUMBER
- OLA1 OLA NODE LOCATION WITH NODE NUMBER

NOVATECH
Engineers, Planners & Landscape Architects
Suite 200, 240 Michael Cowpland Drive
Ottawa, Ontario, Canada K2M 1P6
Telephone (613) 254-9643
Facsimile (613) 254-5867
Website www.novatech-eng.com

CITY OF OTTAWA
1100 SPOOR STREET (BLOCK 73)
COPPERWOOD

RECEIVER LOCATION PLAN

SCALE 1 : 1500 0 15 30 45 60

DATE JUL. 2026 JOB 125113 FIGURE FIGURE 2

2.0 NOISE CRITERIA, NOISE SOURCES AND NOISE ATTENATION METHODS

The City of Ottawa criteria for noise from aircraft, roads, transitways, and railways is outlined in **Tables 2.2a: Sound Level Limit for Outdoor Living Areas – Road and Rail**, **Table 2.2b: Sound Level Limit for Indoor Living Areas Road and Rail**, and **Table 2.2c: Supplementary Sound Level Limits for Indoor Spaces – Road and Rail** of the ENCG. The maximum suggested sound levels for OLAs and ILE's between 7am and 11pm are 55 dBA and 45 dBA, respectively. The maximum suggested sound level for sleeping quarters is 40 dBA between 11pm and 7am. For reference, **Tables 2.2a, 2.2b and 2.2c** of the ENCG are included in **Appendix A**.

OLA and ILE receivers are defined as:

- **OLA:** The outdoor living area is provided for the quiet enjoyment of the outdoor environment during the day-time period. These amenity areas are typically backyards, gardens, shared terraces and patios of a substantial size.
- **ILE:** The indoor living area is provided for the quiet enjoyment of the living/ dining and sleeping quarters within a dwelling, during both the day-time and night-time periods.

The noise level criteria are summarized in **Table 1** below.

Table 1: Noise Level Criteria

Time Period	Receiver Location	Noise Level Criteria (Leq)
Daytime (07:00 – 23:00)	OLA	55 dBA
Daytime (07:00 – 23:00)	ILE - living/ dining rooms	45 dBA
Nighttime (23:00 – 07:00)	ILE - sleeping quarters	40 dBA

For modelling purposes, predicted noise levels for ILE's are taken at the Plane of Window (POW) with noise attenuation being provided by the building envelope. This will be discussed further in the following sections of this report.

2.1 Noise Sources

The City of Ottawa Official Plan stipulates that a noise study shall be prepared when a new development is proposed within 100 metres of an arterial, major collector or collector roadway, or a rapid-transit corridor. There are no railway, airport, or stationary noise sources that affect this site.

This report considers noise from traffic on urban collector Buckbean Avenue and Spoor Street. All other sources of noise are located beyond the limits of consideration as outlined in Section 2.1 of the ENCG. Buckbean Avenue and Spoor Street have been identified in the TMP as future collector roads as shown in the Land Use Plan (**Appendix C, Figure 16**). They both have an assumed classification of 2-Lane Urban Collector roadway (8,000 veh/day) with a posted speed of 40kph, as per the TMP (**Appendix C**). **Table 2** outlines the road noise sources for the site.

Table 2: Traffic and Roadway Parameters

	Buckbean Ave.	Spoor St.
Roadway Classification	2-Lane Urban Collector Undivided	2-Lane Urban Collector Undivided
Annual Average Daily Traffic (AADT)	8,000 vehicles/day	8,000 vehicles/day
Day/Night Split (%)	92/8	92/8
Medium Trucks (%)	7	7
Heavy Trucks (%)	5	5
Posted Speed	40 km/hr	40 km/hr

2.2 Methods for Noise Attenuation

When OLA or ILE predicted sound levels are approximately equal to or less than the maximum suggested levels in the ENCG (Table 1), attenuation measures are not required. If the predicted noise levels are found to exceed the limits, noise mitigation and/ or warning clauses are required. Warning clauses are discussed in section 2.5. The City of Ottawa's preferred noise mitigation methods are:

- Increasing the amount of soft ground between the noise sources and noise receptor;
- Inserting noise insensitive land between the noise source and the noise receptor;
- Orientate the building to provide shelter to noise sensitive areas;
- Install acoustic (noise) barriers;
- Install air conditioning and forced air ventilation; and
- Enhance construction techniques and construction quality.

2.3 Ventilation Requirements

A forced air heating system with provisions for a central air conditioning system is required if the POW daytime noise level is between 55 dBA and 65 dBA and/ or the nighttime noise level is between 50 dBA and 60 dBA.

The installation of a central air conditioning system is required when the daytime noise level exceeds 65 dBA and/ or the nighttime noise level exceeds 60 dBA.

2.4 Building Components

When POW noise levels exceed 65 dBA (day-time) or 60 dBA (night-time) the exterior cladding system of the building envelope must be acoustically assessed to ensure indoor sound criteria are achieved. In practice, the exterior shell is comprised of primarily two to four components: exterior walls, windows and patio doors, roofs and ceilings, and exterior doors.

2.5 Warning Clauses

If predicted noise levels are expected to exceed the applicable sound level criteria, the City of Ottawa and the MOE recommend a warning clause(s) be registered on title and incorporated into the development agreement and the lease/ rental/ sale agreements. The warning clause serves to alert potential purchaser/ buyers/ tenants of the possible noise condition and of any limitations that may exist on his/ her property rights.

Generic warning clauses from the ENCG for surface transportation are listed below.

Warning Clause Type 'A'

"Purchasers/ tenants are advised that sound levels due to increasing road traffic may occasionally interfere with some activities of the dwelling occupants as the sound levels exceed the City's and the Ministry of the Environment's noise criteria."

Warning Clause Type 'B'

"Purchasers/ tenants are advised that despite the inclusion of noise control features in the development and within the building units, sound levels due to increasing road and transitway traffic may on occasion interfere with some activities of the dwelling occupants as the sound levels exceed the City's and the Ministry of the Environment's noise criteria."

Warning Clause Type 'C'

"This dwelling unit has been fitted with a forced air heating system and the ducting, etc. was sized to accommodate central air conditioning. Installation of central air conditioning by the occupant will allow windows and exterior doors to remain closed, thereby ensuring that the indoor sound levels are within the City's and the Ministry of the Environment's noise criteria. (Note: The location and installation of the outdoor air conditioning device should be done so as to comply with noise criteria of MOE Publication NPC-216, Residential Air Conditioning Devices and thus minimize the noise impacts both on and in the immediate vicinity of the subject property.)"

Warning Clause Type 'D'

"This dwelling unit has been supplied with a central air conditioning system which will allow windows and exterior doors to remain closed, thereby ensuring that the indoor sound levels are within the City's and the Ministry of the Environment's noise criteria."

2.6 Summary of Attenuation Requirements

Table 3 summarizes the required noise attenuation measures and warning clauses should sound criteria be exceeded. Excerpts from the ENCG and MOE documents are included in **Appendix A** for reference.

Table 3: Noise Attenuation Measure Requirements

Assessment Location	L _{eq} (dBA)	Outdoor Control Measures	Indoor Control Measures		Warning Clause
			Ventilation Requirements	Building Components	
Outdoor Living Area (OLA)	Less than 55	None required	N/A	N/A	None required
	Between 55 and 60	Control measures (barriers) may not be required but should be considered	N/A	N/A	Required if resultant L _{eq} exceeds 55 dBA Type A* or Type B**
	More than 60	Barriers required	N/A	N/A	Required if resultant L _{eq} exceeds 55 dBA Type A* or Type B*
Plane of Living Room Window (POW)	Less than 55	N/A	None Required	None Required	None Required
	Between 55 and 65	N/A	Forced air heating with provision for central air conditioning	None Required	Required Type C
	More Than 65	N/A	Central Air Conditioning	Acoustical performance of the windows and walls should be specified	Required Type D
Plane of Sleeping Quarters Window (POW)	Less than 50	N/A	None Required	None Required	None Required
	Between 50 and 60	N/A	Forced air heating with provision for central air conditioning	None Required	Required Type C
	More than 60	N/A	Central Air Conditioning	Acoustical performance of the windows and walls should be specified	Required Type D

*Type A warning clause refers to units requiring a noise barrier that mitigates noise below 55 dBA.

**Type B warning clause refers to units requiring a noise barrier but is technically or economically not feasible to reduce levels below 55 dBA and a tolerance of up to 5dBA can be granted by the City.

3.0 PREDICTED NOISE LEVELS

Noise levels were analyzed using Version 5.03 of the STAMSON computer program. The predicted noise levels for the OLA and ILE's are provided in **Table 4** and **Table 5**, respectively.

Table 4: Simulation Results – Outdoor Living Area

Receiver Location*	Calculated Noise Level (dBa) 7:00-23:00		Outdoor Mitigation Method
	Un-attenuated	Attenuated	
OLA1	40.70	N/A	N/A

*Locations found on **Figure 2 – Receiver Location Plan**

From **Table 4**, the predicted noise level of OLA1 is less than 55 dBa and therefore no attenuated measure is required. Refer to **Appendix B** for noise calculations. Refer to **Figure 3 – Noise Attenuation Measures Plan** for all proposed noise attenuation measures.

Table 5: Simulation Results – Plane of Window



Receiver Location*	Predicted Noise Level 7:00-23:00 (dBa)	Predicted Noise Level 23:00-7:00 (dBa)	Mitigation Method
	Un-attenuated	Un-attenuated	
R1 (Lower Level)	60.64	53.04	- Installation of Forced Heating with provision for Central Air Conditioning - Warning Clauses Type C
R1 (2 nd Floor)	62.64	55.05	- Installation of Forced Heating with provision for Central Air Conditioning - Warning Clauses Type C
R2 (Lower Level)	55.09	47.50	- Installation of Forced Heating with provision for Central Air Conditioning - Warning Clauses Type C
R3 (Lower Level)	62.45	54.86	- Installation of Forced Heating with provision for Central Air Conditioning - Warning Clauses Type C
R3 (2 nd Floor)	62.62	55.03	- Installation of Forced Heating with provision for Central Air Conditioning - Warning Clauses Type C
R4 (Lower Level)	55.01	47.42	- Installation of Forced Heating with provision for Central Air Conditioning - Warning Clauses Type C
R5 (Lower Level)	52.12	44.55	N/A
R5 (2 nd Floor)	52.90	45.31	N/A
R6 (Lower Level)	59.88	52.59	- Installation of Forced Heating with provision for Central Air Conditioning - Warning Clauses Type C
R7 (Lower Level)	52.46	44.87	N/A
R7 (2 nd Floor)	53.41	45.81	N/A

*Locations found on **Figure 2 – Receiver Location Plan**

From **Table 5**, the predicted noise levels at the R1 – R4 and R6 POWs from lower level to second floor are expected to exceed the sound level criteria 55dBa. As such, the following is recommended:

- Installation of Forced Heating with provision for Central Air Conditioning and the inclusion of warning clause Type C to be registered on title and incorporated into the development agreement and the lease/ rental/ sale agreements of related units which located in Building A, D, and E.

M:\2025\125113\CAD\Civil\Figures\Noise\125113 - NC.dwg, FIG3, Jul 20, 2026 - 9:55am, mfang

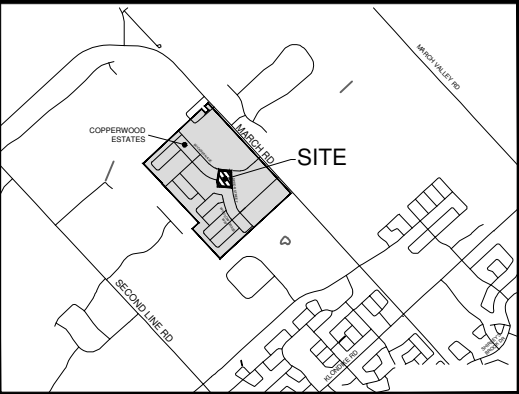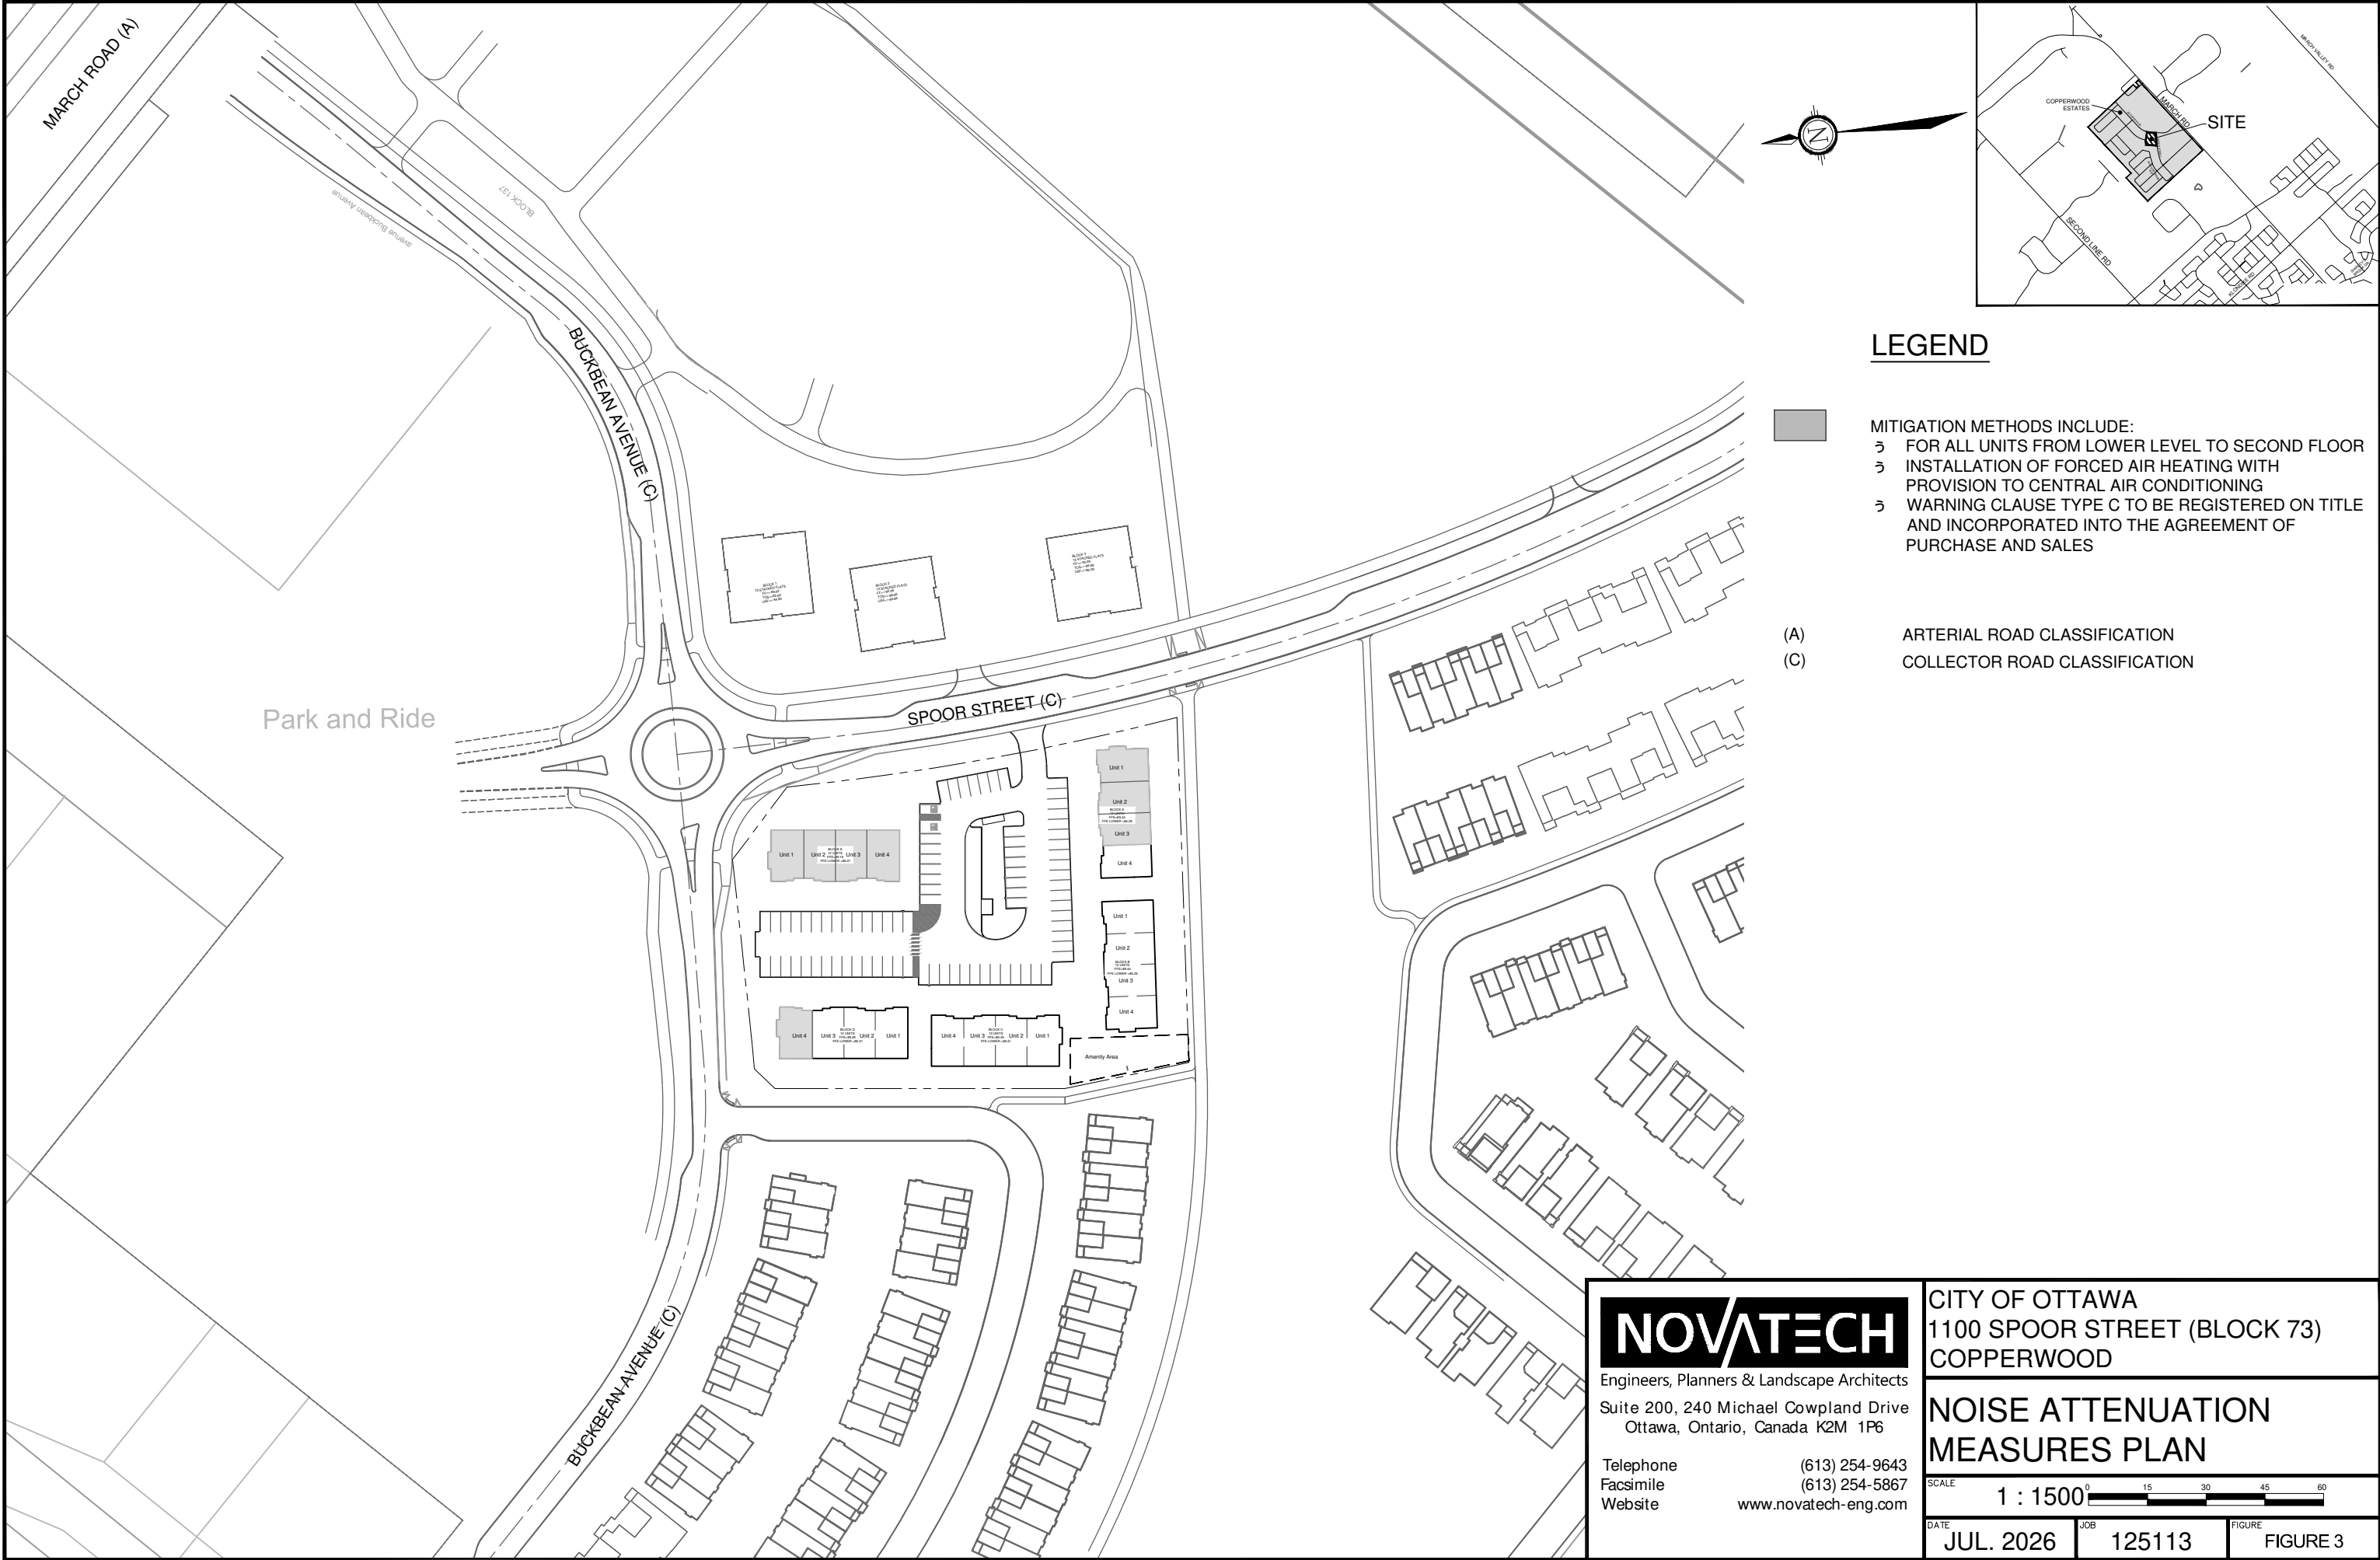

LEGEND



MITIGATION METHODS INCLUDE:
 3 FOR ALL UNITS FROM LOWER LEVEL TO SECOND FLOOR
 3 INSTALLATION OF FORCED AIR HEATING WITH PROVISION TO CENTRAL AIR CONDITIONING
 3 WARNING CLAUSE TYPE C TO BE REGISTERED ON TITLE AND INCORPORATED INTO THE AGREEMENT OF PURCHASE AND SALES

(A)
(C)

ARTERIAL ROAD CLASSIFICATION
COLLECTOR ROAD CLASSIFICATION

NOVATECH

Engineers, Planners & Landscape Architects
Suite 200, 240 Michael Cowpland Drive
Ottawa, Ontario, Canada K2M 1P6

Telephone (613) 254-9643
Facsimile (613) 254-5867
Website www.novatech-eng.com

CITY OF OTTAWA
1100 SPOOR STREET (BLOCK 73)
COPPERWOOD

NOISE ATTENUATION
MEASURES PLAN



DATE	JUL. 2026	JOB	125113	FIGURE	FIGURE 3
------	-----------	-----	--------	--------	----------

Due to the predicted noise levels at R5 and R7 POWs from lower level to second floor are expected lower than the sound level criteria 55dBa and the Building B and C are both further from the noise sources than these 2 receptor nodes, all units of Building B and C are supposed to be lower than 55dBa and do not require noise attenuated measures.

Refer to **Appendix B** for noise calculations. Refer to **Figure 3 – Noise Attenuation Measures Plan** for all proposed noise attenuation measures.

4.0 CONCLUSION

The following is recommended:

- Installation of Forced Heating with provision for Central Air Conditioning and the inclusion of warning clause Type C to be registered on title and incorporated into the development agreement and the lease/ rental/ sale agreements of the units as bellow:
 - Building A all levels for Unit 1,2, and 3
 - Building D all levels for Unit 4
 - Building E all levels for all units
- No noise attenuation measures are required for:
 - All other units of Building A, D, and E not listed above
 - All units of Building B and C

Refer to **Figure 3 – Noise Attenuation Measures Plan**.

NOVATECH

Report By:



Ming Fang, C.E.T., B.Eng
Design Technologist

Reviewed By:



Anthony Mestwarp, P. Eng.
Project Manager - Land Development Engineering

APPENDIX A:

Excerpts from City of Ottawa Environmental Noise Control Guidelines, MOE NPC-300, City of Ottawa Transportation Master Plan and Official Plan, and Architect Plans

ENVIRONMENTAL NOISE CONTROL GUIDELINES: Introduction and Glossary

January 2016

Table 2.2a: Sound Level Limit for Outdoor Living Areas - Road and Rail

(from NPC-300, 2013 Table C-1)

Time Period	Required Leq (16) (dBA)
16-hour, 07:00 – 23:00	55

Table 2.2b: Sound Level Limit for Indoor Living Areas Road and Rail

(from NPC-300, 2013 Table C-2)

Type of Space	Time Period	Required Leq (dBA)	
		Road	Rail
Living/dining, den areas of residences, hospitals, nursing homes, schools, daycare centres, etc.	07:00 – 23:00	45	40
Living/dining, den areas of residences, hospitals, nursing homes, etc. (except schools or daycare centres)	23:00 – 07:00	45	40
Sleeping quarters	07:00 – 23:00	45	40
	23:00 – 07:00	40	35

The Province also provides for supplementary indoor sound level limits for land uses not generally considered noise sensitive (see Table 2.2c below). These good practice design objectives should be addressed in any noise study prepared for the City. These supplementary sound level limits are based on the windows and doors to an indoor space being closed.

Table 2.2c: Supplementary Sound Level Limits for Indoor Spaces - Road and Rail (adapted from NPC-300 Table C-9)

Type of Space	Time Period	Required Leq (dBA)	
		Road	Rail
General offices, reception areas, retail stores, etc.	16 hours between 07:00 – 23:00	50	45
Theatres, places of worship, libraries, individual or semi-private offices, conference rooms, reading rooms, etc.	16 hours between 07:00 – 23:00	45	40
Sleeping quarters of hotels/motels	8 hours between 23:00 – 07:00	45	40
Sleeping quarters of residences, hospitals, nursing/retirement homes, etc.	8 hours between 23:00 – 07:00	40	35

Appendix B: Table of Traffic and Road Parameters To Be Used For Sound Level Predictions

Table B1 Traffic And Road Parameters To Be Used For Sound Level Predictions

Row Width (m)	Implied Roadway Class	AADT Vehicles/Day	Posted Speed Km/Hr	Day/Night Split %	Medium Trucks %	Heavy Trucks % ¹
NA ²	Freeway, Queensway, Highway	18,333 per lane	100	92/8	7	5
37.5-44.5	6-Lane Urban Arterial-Divided (6-UAD)	50,000	50-80	92/8	7	5
34-37.5	4-Lane Urban Arterial-Divided (4-UAD)	35,000	50-80	92/8	7	5
23-34	4-Lane Urban Arterial-Undivided (4-UAU)	30,000	50-80	92/8	7	5
23-34	4-Lane Major Collector (4-UMCU)	24,000	40-60	92/8	7	5
30-35.5	2-Lane Rural Arterial (2-RAU)	15,000	50-80	92/8	7	5
20-30	2-Lane Urban Arterial (2-UAU)	15,000	50-80	92/8	7	5
20-30	2-Lane Major Collector (2-UMCU)	12,000	40-60	92/8	7	5
30-35.5	2-Lane Outer Rural Arterial (near the extremities of the City) (2-RAU)	10,000	50-80	92/8	7	5
20-30	2-Lane Urban Collector (2-UCU)	8,000	40-50	92/8	7	5

¹ The MOE Vehicle Classification definitions should be used to estimate automobiles, medium trucks and heavy trucks.

² The number of lanes is determined by the future mature state of the roadway.

Environmental Noise Guideline

Stationary and Transportation Sources –
Approval and Planning

Publication NPC-300

Table C-10
Supplementary Indoor Aircraft Noise Limits
(Applicable over 24-hour period)

Type of Space	Indoor NEF/NEP*
General offices, reception areas, retail stores, etc.	15
Individual or semi-private offices, conference rooms, etc.	10
Living/dining areas of residences, sleeping quarters of hotels/motels, theatres, libraries, schools, daycare centres, places of worship, etc.	5
Sleeping quarters of residences, hospitals, nursing/retirement homes, etc.	0

* The indoor NEF/NEP values listed in Table C-10 are not obtained from NEF/NEP contour maps. The values are representative of the indoor sound levels and are used as assessment criteria for the evaluation of acoustical insulation requirements.

C7 Noise Control Measures

The following sections provide MOE guidance for appropriate noise control measures. These sections constitute requirements that are applied to MOE approvals for stationary sources. This information is also provided as guidance which land use planning authorities may consider adopting.

The definition in Part A describes the various types and application of noise control measures. All the noise control measures described in the definition are appropriate to address the impact of noise of transportation sources (road, rail and aircraft) on planned sensitive land uses. Only some of the noise control measures described in the definition are appropriate to address the noise impact of stationary sources on planned sensitive land uses.

C7.1 Road Noise Control Measures

C7.1.1 Outdoor Living Areas

If the 16-Hour Equivalent Sound Level, $L_{eq}(16)$ in the OLA is greater than 55 dBA and less than or equal to 60 dBA, noise control measures may be applied to reduce the sound level to 55 dBA. If measures are not provided, prospective purchasers or tenants should be informed of potential noise problems by a warning clause Type A.

If the 16-Hour Equivalent Sound Level, $L_{eq}(16)$ in the OLA is greater than 60 dBA, noise control measures should be implemented to reduce the level to 55 dBA. Only in cases where the required noise control measures are not feasible for technical, economic or administrative reasons would an excess above the limit (55 dBA) be acceptable with a warning clause Type B. In the above situations, any excess above the limit will not be acceptable if it exceeds 5 dBA.

C7.1.2 Plane of a Window – Ventilation Requirements

C7.1.2.1 Daytime Period, 07:00 – 23:00 Hours

Noise control measures may not be required if the L_{eq} (16) daytime sound level in the plane of a bedroom or living/dining room window is less than or equal to 55 dBA. If the sound level in the plane of a bedroom or living/dining room window is greater than 55 dBA and less than or equal to 65 dBA, the dwelling should be designed with a provision for the installation of central air conditioning in the future, at the occupant's discretion. Warning clause Type C is also recommended.

If the daytime sound level in the plane of a bedroom or living/dining room window is greater than 65 dBA, installation of central air conditioning should be implemented with a warning clause Type D. In addition, building components including windows, walls and doors, where applicable, should be designed so that the indoor sound levels comply with the sound level limits in Table C-2. The location and installation of the outdoor air conditioning device should comply with sound level limits of Publication NPC-216, Reference [32], and guidelines contained in Environmental Noise Guidelines for Installation of Residential Air Conditioning Devices, Reference [6], or should comply with other criteria specified by the municipality.

C7.1.2.2 Nighttime Period, 23:00 – 07:00 Hours

Noise control measures may not be required if the L_{eq} (8) nighttime sound level in the plane of a bedroom or living/dining room window is less than or equal to 50 dBA. If the sound level in the plane of a bedroom or living/dining room window is greater than 50 dBA and less than or equal to 60 dBA, the dwelling should be designed with a provision for the installation of central air conditioning in the future, at the occupant's discretion. Warning clause Type C is also recommended.

If the nighttime sound level in the plane of a bedroom or living/dining room window is greater than 60 dBA, installation of central air conditioning should be implemented, with a warning clause Type D. In addition, building components including windows, walls and doors, where applicable, should be designed so that the indoor sound levels comply with the sound level limits in Table C-2. The location and installation of the outdoor air conditioning device should comply with sound level limits of Publication NPC-216, Reference [32], and guidelines contained in Environmental Noise Guidelines for Installation of Residential Air Conditioning Devices, Reference [6], or should comply with other criteria specified by the municipality.

C7.1.3 Indoor Living Areas – Building Components

If the nighttime sound level outside the bedroom or living/dining room windows exceeds 60 dBA or the daytime sound level outside the bedroom or living/dining area windows exceeds 65 dBA, building components including windows, walls and doors, where applicable, should be designed so that the indoor sound levels comply with the

sound level limits in Table C-2. The acoustical performance of the building components (windows, doors and walls) should be specified.

C7.2 Rail Noise Control Measures

C7.2.1 Outdoor Living Areas

Whistle noise is not included in the determination of the outdoor daytime sound level due to railway trains. All the provisions of Section C7.1.1 apply also to noise control requirements for rail noise.

C7.2.2 Plane of a Window – Ventilation Requirements

Whistle noise is not included in the determination of the sound level in the plane of a window. All the provisions of Section C7.1.2 apply also to noise control requirements for rail noise.

C7.2.3 Indoor Living Areas – Building Components

The sound level, L_{eq} , during the daytime (16-hour) and nighttime (8-hour) periods is determined using the prediction method STEAM, Reference [34], immediately outside the dwelling envelope. Whistle noise is included in the determination of the sound level.

If the nighttime sound level outside the bedroom or living/dining room windows exceeds 55 dBA or the daytime sound level outside the bedroom or living/dining area windows exceeds 60 dBA, building components including windows, walls and doors, where applicable, need to be designed so that the indoor sound levels comply with the sound level limits in Table C-2. The acoustical performance of the building components (windows, doors and walls) needs to be specified.

In addition, the exterior walls of the first row of dwellings next to railway tracks are to be built to a minimum of brick veneer or masonry equivalent construction, from the foundation to the rafters when the rail traffic L_{eq} (24-hour), estimated at a location of a nighttime receptor, is greater than 60 dBA, and when the first row of dwellings is within 100 metres of the tracks.

C7.3 Combination of Road and Rail Noise

The noise impact in the OLA and in the plane of a window, and the requirements for outdoor measures, ventilation measures and warning clauses, should be determined by combining road and rail traffic sound levels.

The assessment of the indoor sound levels and the resultant requirement for the acoustical descriptors of the building components should be done separately for road

In Class 4 areas, where windows for noise sensitive spaces are assumed to be closed, the use of central air conditioning may be acceptable if it forms an essential part of the overall building designs.

C7.9 Verification of Noise Control Measures

It is recommended that the implementation of noise control measures be verified by qualified individuals with experience in environmental acoustics.

C8 Warning Clauses

The use of warning clauses or easements in respect of noise are recommended when circumstances warrant. Noise warning clauses may be used to warn of potential annoyance due to an existing source of noise and/or to warn of excesses above the sound level limits. Direction on the use of warning clauses should be included in agreements that are registered on title to the lands in question. The warning clauses would be included in agreements of Offers of Purchase and Sale, lease/rental agreements and condominium declarations. Alternatively, the use of easements in respect of noise may be appropriate in some circumstances. Additional guidance on the use of noise warning clauses is provided in Section C7.1.1, Section C7.1.2.1, Section C7.1.2.2, Section C7.3 and Section C7.4.

C8.1 Transportation Sources

The following warning clauses may be used individually or in combination:

TYPE A: (see Section C7.1.1)

“Purchasers/tenants are advised that sound levels due to increasing road traffic (rail traffic) (air traffic) may occasionally interfere with some activities of the dwelling occupants as the sound levels exceed the sound level limits of the Municipality and the Ministry of the Environment.”

TYPE B: (see Section C7.1.1 and Section C7.4)

“Purchasers/tenants are advised that despite the inclusion of noise control features in the development and within the building units, sound levels due to increasing road traffic (rail traffic) (air traffic) may on occasions interfere with some activities of the dwelling occupants as the sound levels exceed the sound level limits of the Municipality and the Ministry of the Environment.”

TYPE C: (see Section C7.1.2.1, Section C7.1.2.2 and Section C7.4)

“This dwelling unit has been designed with the provision for adding central air conditioning at the occupant’s discretion. Installation of

central air conditioning by the occupant in low and medium density developments will allow windows and exterior doors to remain closed, thereby ensuring that the indoor sound levels are within the sound level limits of the Municipality and the Ministry of the Environment.”

TYPE D: (see Section C7.1.2.1, Section C7.1.2.2 and Section C7.4)

“This dwelling unit has been supplied with a central air conditioning system which will allow windows and exterior doors to remain closed, thereby ensuring that the indoor sound levels are within the sound level limits of the Municipality and the Ministry of the Environment.”

C8.2 Stationary Sources

It is not acceptable to use warning clauses in place of physical noise control measures to identify an excess over the MOE sound level limits. Warning clause (Type E) for stationary sources may identify a potential concern due to the proximity of the facility but it is not acceptable to justify exceeding the sound level limits.

TYPE E: (see Section C7.6)

“Purchasers/tenants are advised that due to the proximity of the adjacent industry (facility) (utility), noise from the industry (facility) (utility) may at times be audible.”

C8.3 Class 4 Area Notification

TYPE F: (see Section B9.2 and Section C4.4.2)

“Purchasers/tenants are advised that sound levels due to the adjacent industry (facility) (utility) are required to comply with sound level limits that are protective of indoor areas and are based on the assumption that windows and exterior doors are closed. This dwelling unit has been supplied with a ventilation/air conditioning system which will allow windows and exterior doors to remain closed.”

Appendix A: Warning Clauses

Under the Official Plan and this guideline warning clauses may be required to be incorporated into development through development agreements, registration on title and inclusion in Agreements of Purchase and Sale. This requirement may be included in any development, regardless of whether it is considered a noise sensitive land use.

A warning clause provides recognition for the City, Province landowner or tenants that noise may be a concern, that noise may be audible at times or even quite loud, and, depending on the type of development, provincial guidelines for noise may be exceeded. Warning clauses also recognize that environmental noise is a potential health hazard that does impact people and neighbourhoods. It is for this reason that, unless a non-noise sensitive land use is established, a warning clause should also include noise mitigation.

A warning clause is not considered a form of noise mitigation. It is not acceptable therefore to use warning clauses in place of physical noise control measures to identify an excess over the MOE or City noise limits. The reason for a warning clause on all development is twofold. Firstly, it is important to note that a land use that although the development may not be considered noise sensitive it may include employees or tenants that are personally sensitive to noise. A warning clause provides protection against complaints to the ministry of Environment should provincial guidelines be exceeded. Secondly, a warning clause on title could obviate the need for a new noise study in the future. In a redevelopment scenario the warning clause would provide recognition of the extent noise conditions.

Given the variation in potential intensity and impact of noise it will often be necessary to amend warning clauses to recognize the site specific conditions in each development. Final wording of any warning clause is to be approved by the City.

The following subsections provide example text to be adapted into warning clauses.

Surface Transportation Warning Clauses

Table A1 Surface Transportation Warning Clauses

Type	Example	Notes
Generic	<i>Purchasers/tenants are advised that sound levels due to increasing road/rail/Light Rail/transitway traffic may occasionally interfere with some outdoor activities as the sound levels may exceed the sound level limits of the City and the Ministry of the Environment.</i> <i>To help address the need for sound attenuation this development has been designed so as to provide an outdoor amenity area that is within provincial guidelines. Measures for sound attenuation include:</i> <i>• A setback of buildings from the noise source and</i> <i>• An acoustic barrier.</i> <i>To ensure that provincial sound level limits are not exceeded it is important to maintain sound attenuation features.</i> <i>The acoustic barrier shall be maintained and kept in good repair by the property owner. Any maintenance, repair or replacement is the responsibility of the owner and shall be with the same material or to the same standards, having the same colour, appearance and function of the original.</i> <i>Additionally this development includes trees and shrubs to screen the source of noise from occupants.</i>	The generic warning clause outlines that MOE sound levels may be exceeded but the indoor environment and outdoor amenity areas are within guidelines. Mitigation measures are described including urban design features. Mention is also made of landscaping to screen the development visually from the source of noise.
Extensive mitigation of indoor and	<i>“Purchasers/tenants are advised that despite the inclusion of noise control features in the development and within the building units,</i>	The warning clause makes reference to MOE sound levels

Table A1 Surface Transportation Warning Clauses

Type	Example	Notes
outdoor amenity area	<i>sound levels due to increasing road/rail/Light Rail/transitway traffic may, on occasion, interfere with some activities of the dwelling occupants as the sound levels exceed the sound level limits of the City and the Ministry of the Environment.</i> <i>To help address the need for sound attenuation this development includes:</i> • <i>multi-pane glass;</i> • <i>double brick veneer;</i> • <i>an earth berm; and</i> • <i>an acoustic barrier.</i> <i>To ensure that provincial sound level limits are not exceeded it is important to maintain these sound attenuation features.</i> <i>The acoustic barrier shall be maintained and kept in good repair by the property owner. Any maintenance, repair or replacement is the responsibility of the owner and shall be with the same material or to the same standards, having the same colour, appearance and function of the original.</i> <i>This dwelling unit has also been designed with the provision for adding central air conditioning at the occupant's discretion. Installation of central air conditioning will allow windows and exterior doors to remain closed, thereby ensuring that the indoor sound levels are within the sound level limits of the City and the Ministry of the Environment.</i>	being exceeded from time to time and that there are sound attenuation features and landscaping within the development that should be maintained. An option for air conditioning is noted as well as landscaping to screen the source of noise.

Table A1 Surface Transportation Warning Clauses

Type	Example	Notes
	<i>Additionally this development includes trees and shrubs to screen the source of noise from occupants.</i>	
No outdoor amenity area	<i>Purchasers/tenants are advised that sound levels due to increasing road/rail/Light Rail/transitway traffic will interfere with outdoor activities as the sound levels exceed the sound level limits of the City and the Ministry of the Environment.</i> <i>To help address the need for sound attenuation this development includes:</i> • multi-pane glass; • double brick veneer; • high sound transmission class walls. <i>To ensure that provincial sound level limits are not exceeded it is important to maintain these sound attenuation features.</i> <i>This dwelling unit has been supplied with a central air conditioning system and other measures which will allow windows and exterior doors to remain closed, thereby ensuring that the indoor sound levels are within the sound level limits of the City and the Ministry of the Environment</i>	This warning clause notes that only an indoor environment is being provided for.


Stationary Source Warning Clauses

The Province notes that it is not acceptable to use warning clauses in place of physical noise control measures to identify an excess over the MOE sound level limits for stationary sources. The generic warning clause for stationary sources (called Type E in NPC-300) may identify a potential concern due to the proximity of the facility but it is not possible to justify exceeding the sound level limits.



The wording of the generic stationary noise warning clause may also be used as the basis for new development adjacent to areas licensed for mineral aggregate extraction.

Note:
1) This map forms part of the Transportation Master Plan of the City of Ottawa and must be read in conjunction with the text.
2) This map is intended as a framework for planning and design; consequently alignments of proposed roads are approximate and subject to detailed study.
3) The road network shown in the Kanata West to Fernbank Road area is subject to confirmation.

Note:
1) La présente carte fait partie du Plan directeur de transports de la Ville d'Ottawa et doit être consultée en se reportant au texte même du Plan officiel.
2) La présente carte doit servir de guide en matière de planification et de conception; il s'ensuit que le tracé des routes proposées n'est qu'approximatif et donnera lieu à une étude plus approfondie.
3) Le réseau routier dans le secteur de Kanata Ouest au chemin Fernbank est provisoire et sujet à l'approbation.

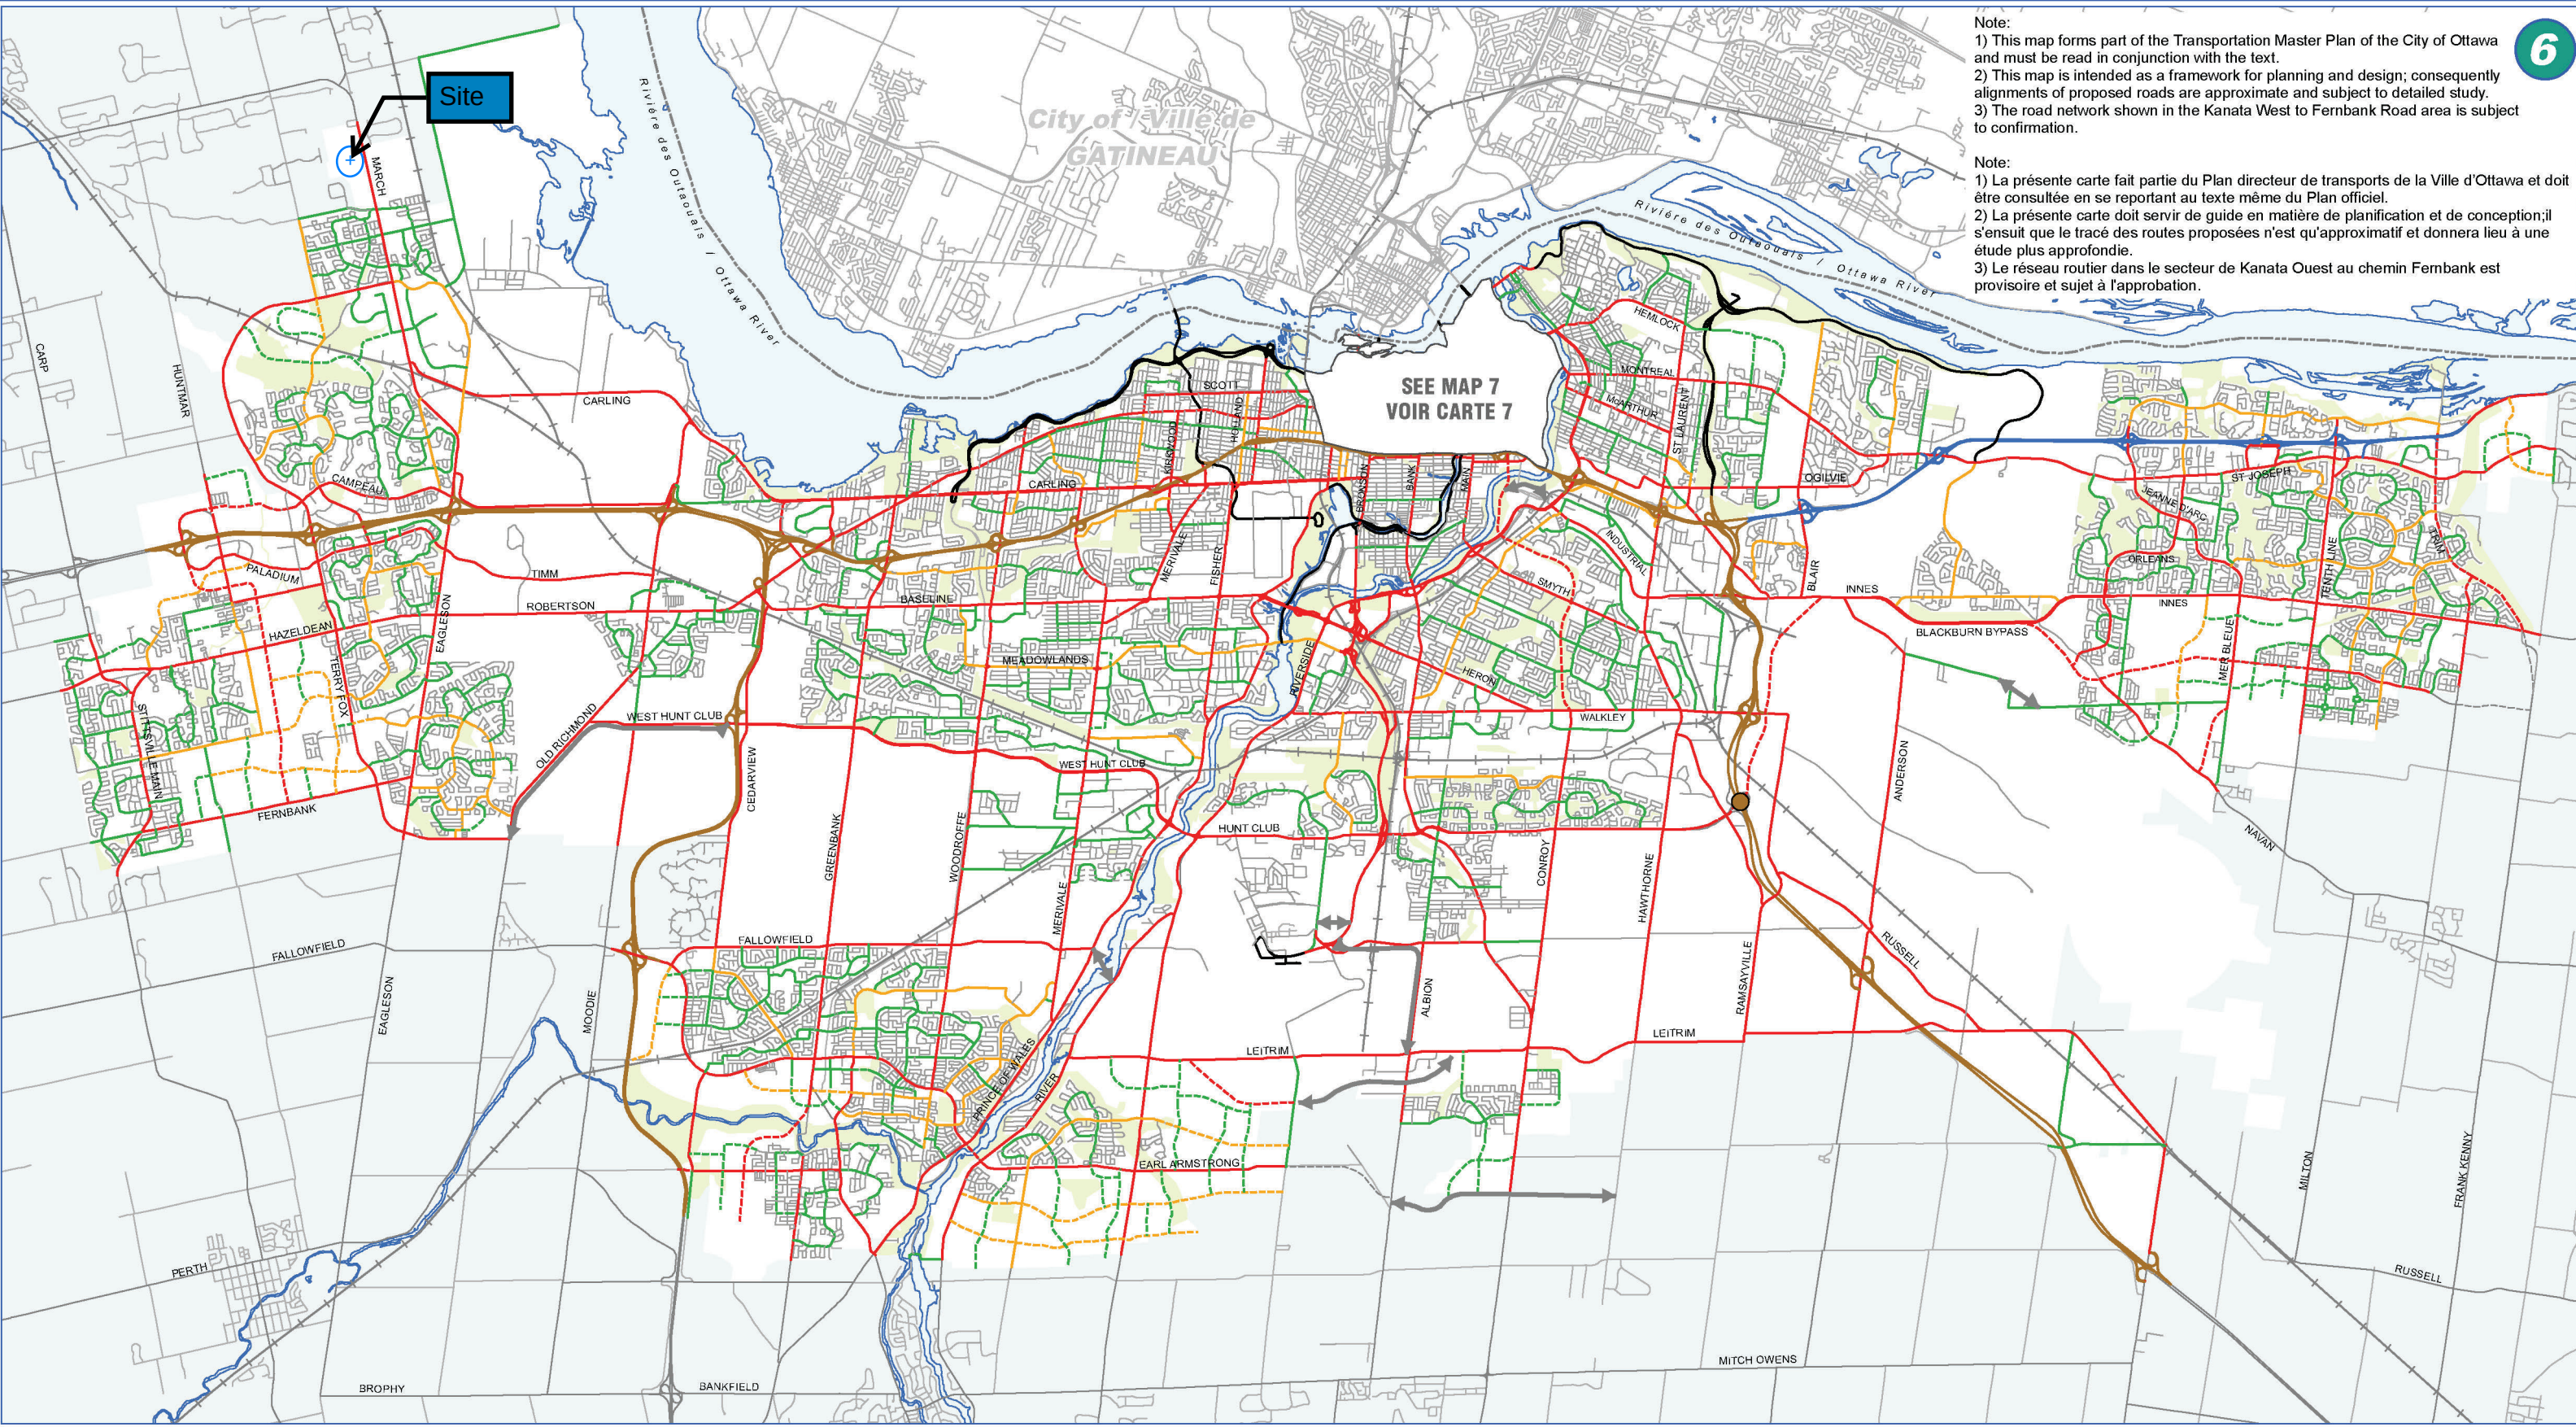

Provincial Highway	Chemins de propriété fédéral	Arterial - Existing	Artère - Établie
Federally Owned Road	Route provinciale	Arterial - Proposed (alignment defined)	Artère - Proposé (alignement déterminée)
City Freeway	Autoroute de ville	Arterial - Conceptual (alignment undefined)	Artère - Conceptuelle (alignement à déterminer)
		Major Collector - Existing	Grande collectrice - Établie
		Major Collector - Proposed	Grande collectrice - Proposé
		Collector - Existing	Collectrice - Établie
		Collector - Proposed	Collectrice - Proposé
		New Interchange	Nouvel échangeur

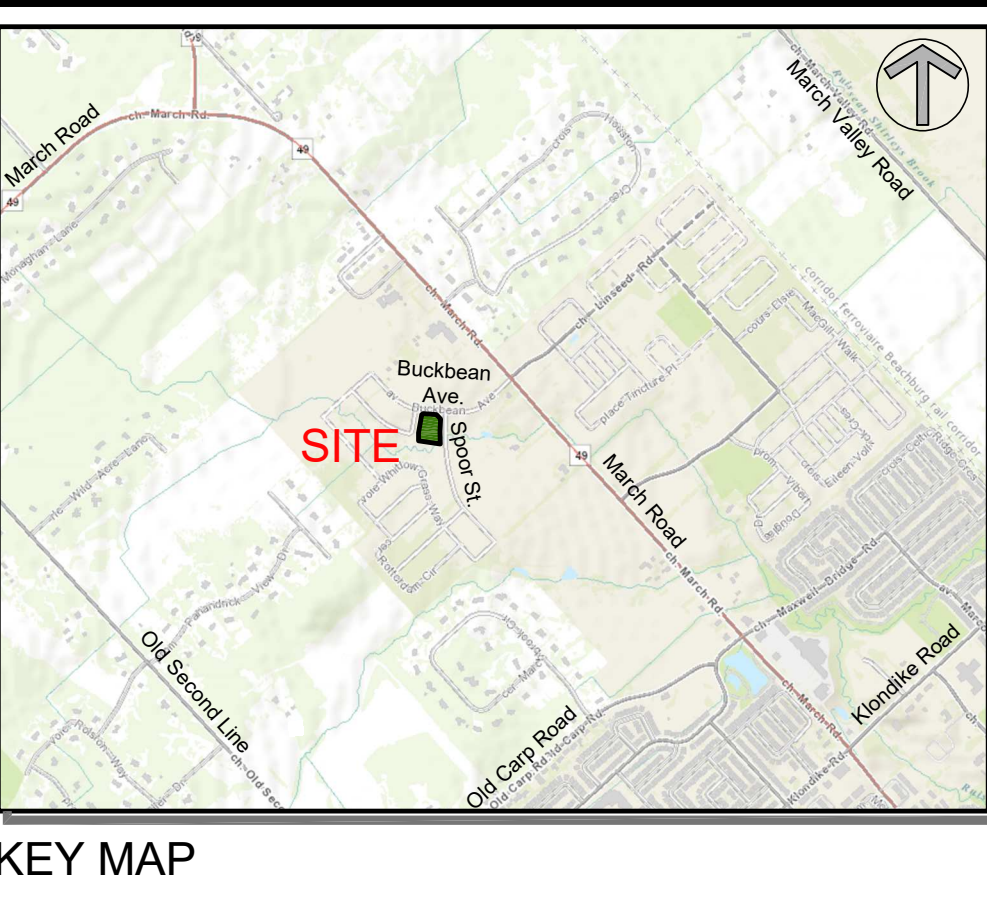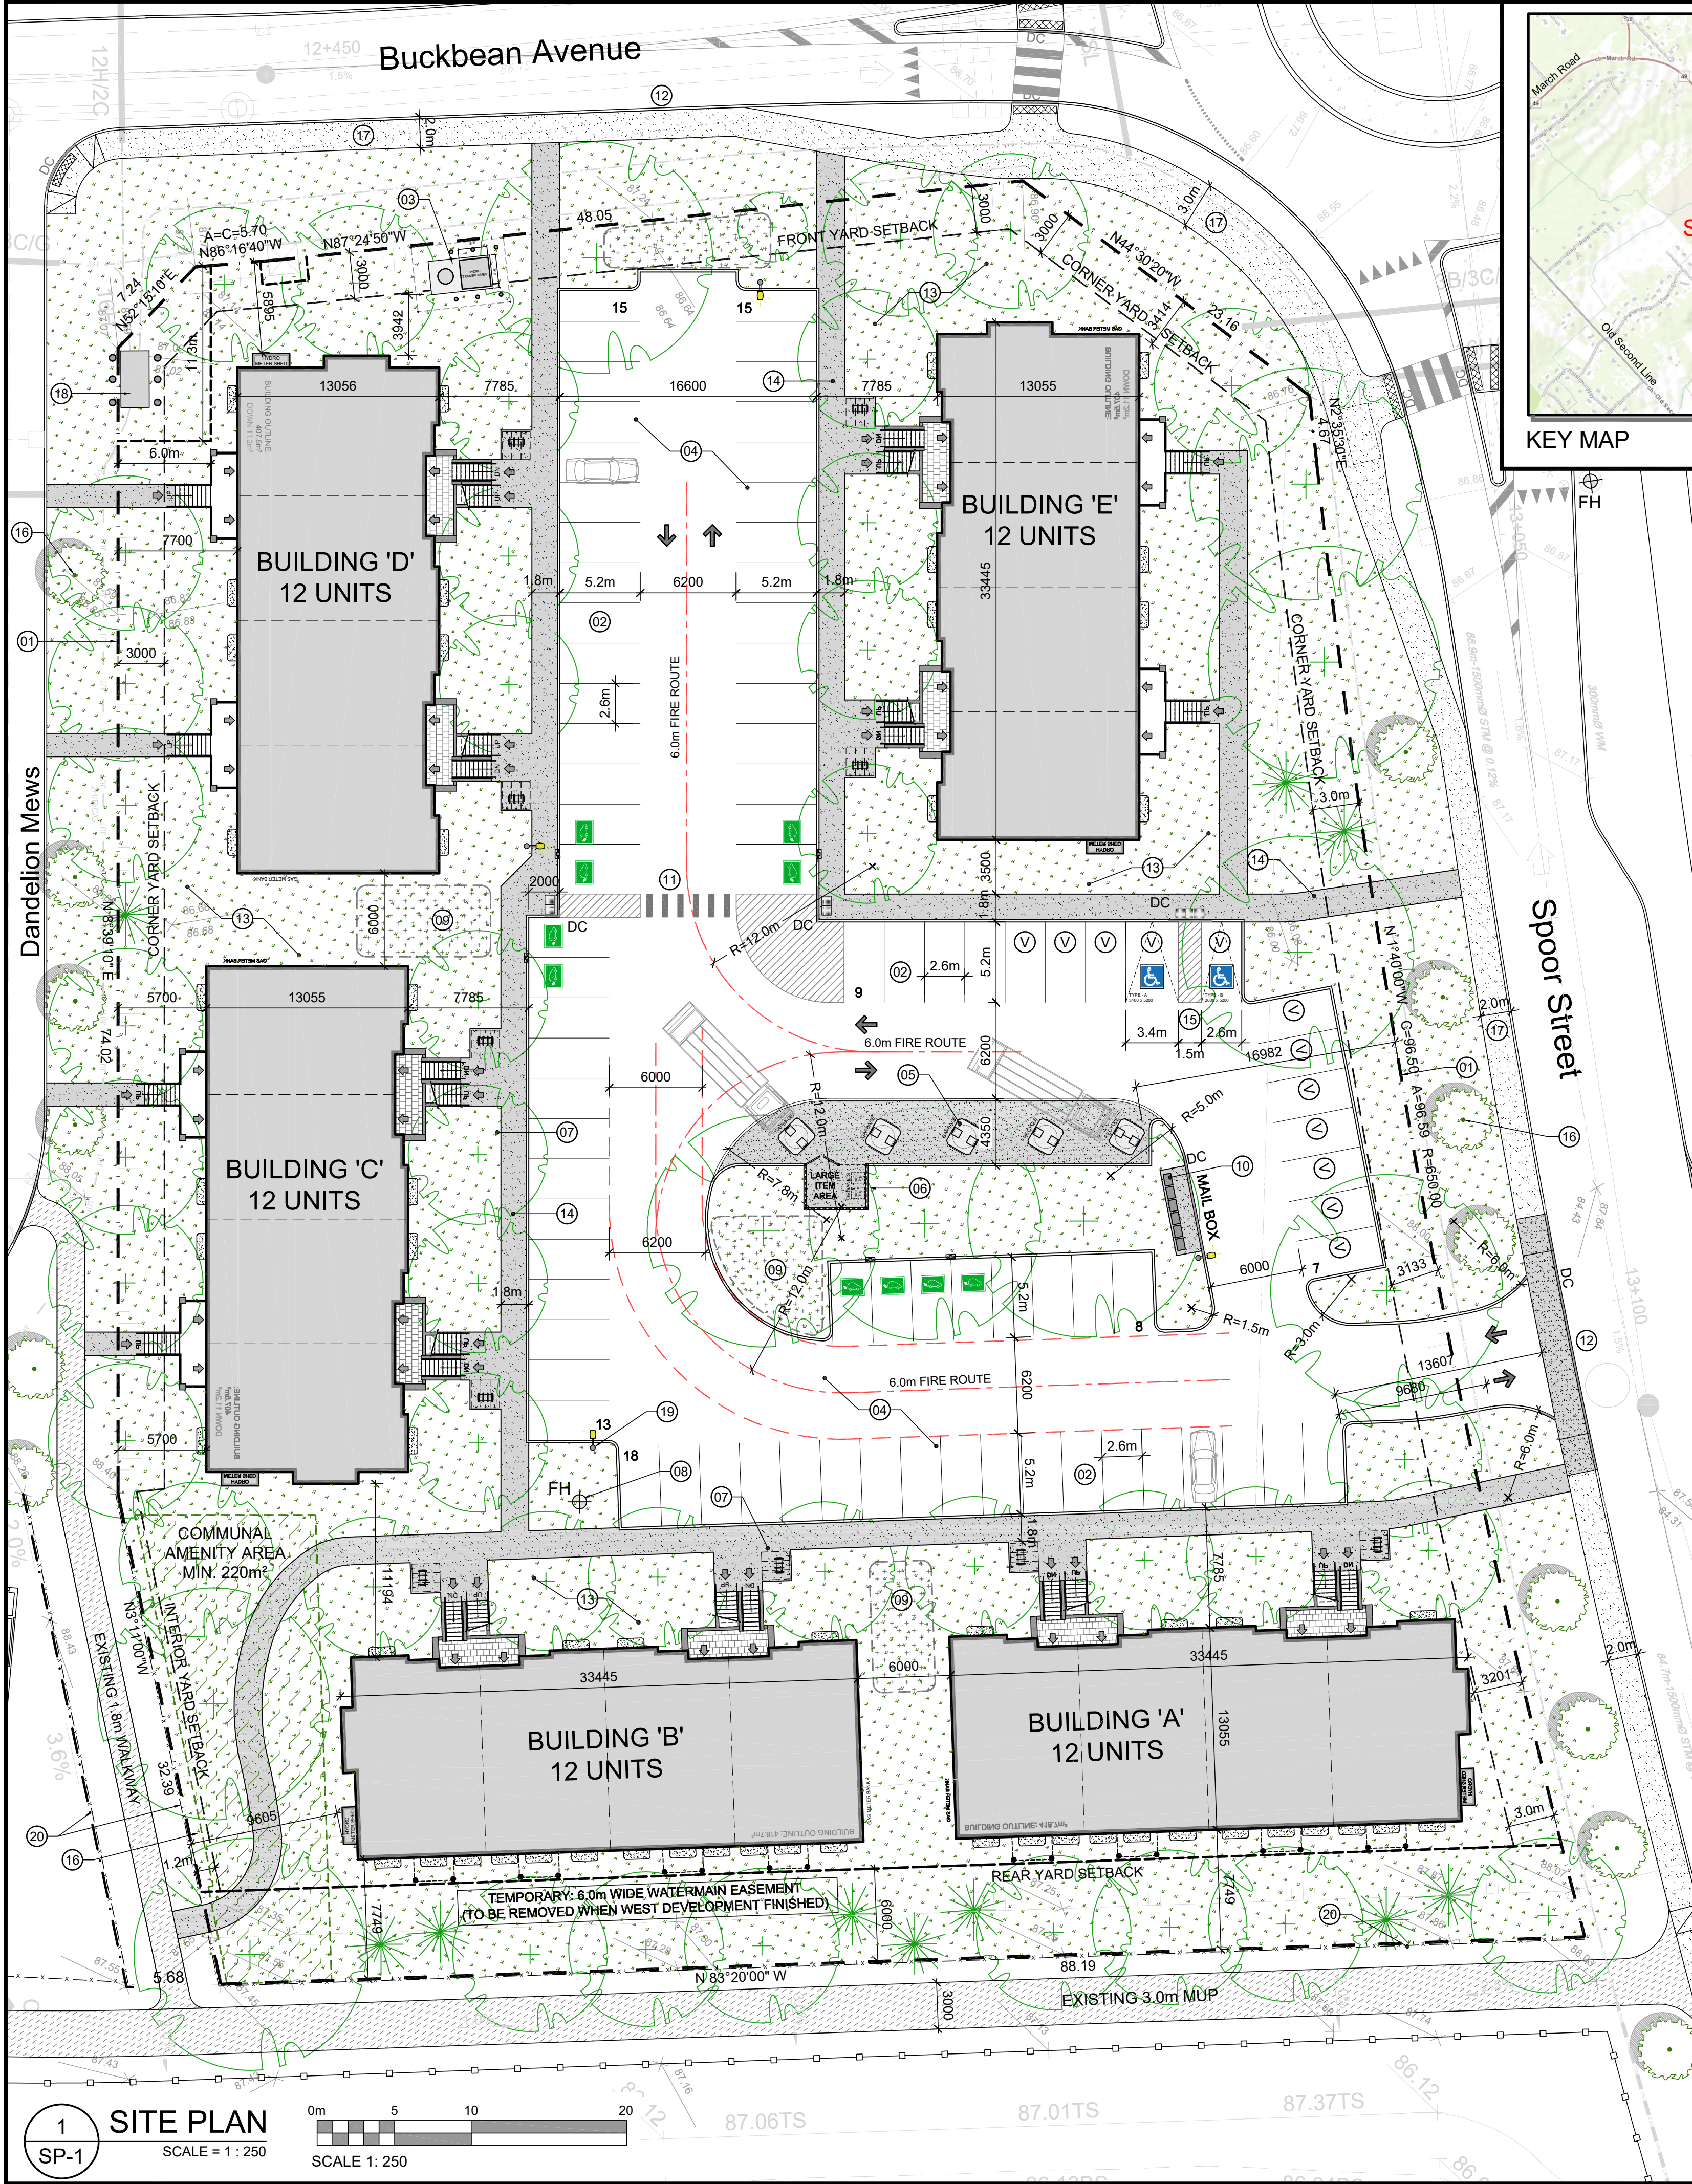

PROJECT INFORMATION			
Zoning By-law 2008-250 / 2026-50	R4Z / N4B	SITE AREA	0.9 ha.
			9,219.4 m ² 99,237 ft ²
ZONING	REQUIRED	PROVIDED	
ZONE: PLANNED UNIT DEVELOPMENT: STACKED STYLE TOWNHOUSE	R4Z / N4B	R4Z / N4B	
BUILDING HEIGHT	14.5m	9.3m	
MINIMUM LOT WIDTH	7.5m	53.8m	
MINIMUM LOT AREA	1,400m ²	9,219.4m ²	
FRONT YARD SETBACK: BUCKBEAN AVENUE	3.0m	5.8m	
CORNER YARD SETBACK: SPOOR STREET & DANDELION MEWS	3.0m	6.8m & 5.7m	
INTERIOR YARD SETBACK: PATHWAY	1.2m	9.6m	
REAR YARD SETBACK	6.0m	7.7m	
BUILDING SETBACK TO A PRIVATE WAY	1.8m	4.8m	
BUILDING SEPARATION (UNDER 14.5m HT.)	1.2m	6.0m	
AMENITY AREA - TOTAL 6.0m ² PER UNIT	360.0m ²	380.0m ²	
AMENITY AREA - 50% COMMUNAL PER UNIT	180.0m ²	220.0m ²	
VEHICLE PARKING: RESIDENTIAL - 1.2 PER UNIT	72	73	
VEHICLE PARKING: VISITOR - 0.2 PER UNIT	12	12	
BICYCLE PARKING - RESIDENTIAL - 0.5 PER UNIT	30	30	
WALK & DRIVEWAY MINIMUM / MAXIMUM WIDTH	6.0m / 6.7m	6.2m / 6.7m	
MINIMUM WIDTH OF LANDSCAPED AREA - ABUTTING A RESIDENTIAL ZONE	3.0m	9.6m	
MINIMUM WIDTH OF LANDSCAPED AREA - ABUTTING A STREET	3.0m	3.0m	
MINIMUM WIDTH OF LANDSCAPED AREA - AROUND A PARKING LOT	15%	26.5%	
MINIMUM LANDSCAPED AREA - IN A PLANNED UNIT DEVELOPMENT	25%	43.3%	
MINIMUM AGGREGATED SOFT LANDSCAPE AREA - 3.0m SETBACK & LOT WIDTH 12m+	40%	97.5%	

IT IS THE RESPONSIBILITY OF THE APPROPRIATE CONTRACTOR TO CHECK AND VERIFY ALL DIMENSIONS ON SITE AND TO REPORT ALL ERRORS AND/OR OMISSIONS TO THE ARCHITECT.

ALL CONTRACTORS MUST COMPLY WITH ALL PERTINENT CODES AND BY-LAWS.

THIS DRAWING MAY NOT BE USED FOR CONSTRUCTION UNTIL SIGNED BY THE ARCHITECT.

DO NOT SCALE DRAWINGS.

7			
6			
5			
4	REVISED AS PER ROUND 1 CITY COMMENTS	2026 07 24	
3	ISSUED FOR SPC APPLICATION	2026 03 27	
2	ISSUED FOR OWNER / CONSULTANT REVIEW	2026 03 16	
1	ISSUED FOR PRELIMINARY REVIEW	2026 01 13	
No.	DESCRIPTION	DATE	
REVISIONS:			
ARCHITECT SEAL:		NORTH ARROW:	
SEAL DATE: STAMP DATE		CLIENT:	
ARCHITECT:		PROJECT TITLE:	
		COPPERWOOD ESTATES	
56 beach street, ottawa, ontario K1S 3J6 t. 613.724.9932 f. 613.724.1209 rlaarchitecture.ca		1100 SPOOR STREET BLOCK 73: NORTH KANATA	
OTTAWA		ONTARIO	
SHEET TITLE:		SITE PLAN	
DRAWN:		CHECKED:	
R.V.		RV	
SCALE:		SHEET No.	
1:250		SP-1	
PROJECT No.		2513	

PROJECT DEVELOPER
Claridge Homes
505 Preston Avenue
Ottawa ON, K1S 4N7
Tel.: (613) 233-6030
E-Mail: shawn.malhotra@claridgehomes.com
E-Mail: marc.stpierre@claridgehomes.com
E-Mail: victoria.st.pierre@claridgehomes.com

URBAN PLANNER
Novatech Eng. Consultants Limited
200 - 240 Michael Cowpland Drive
Ottawa, Ontario, K2M 1P6
Tel: 613 254-9643
Email: r.tran@novatech-eng.com

CIVIL ENGINEER
Novatech Eng. Consultants Limited
200 - 240 Michael Cowpland Drive
Ottawa, Ontario, K2M 1P6
Tel: 613 254-9643
Email: g.Macdonald@novatech-eng.com

LANDSCAPE ARCHITECT
James B. Lennox & Associates Inc.
3332 Carling Ave.
Ottawa, Ontario K2H 5A8
Tel: 613-722-5168
Email: ml@jbla.ca

TRANSPORTATION ENGINEER
Novatech Eng. Consultants Limited
200 - 240 Michael Cowpland Drive
Ottawa, Ontario, K2M 1P6
Tel: 613 254-9643
Email: B.Byvelds@novatech-eng.com

GEOTECHNICAL ENGINEER
Paterson Group
9 Auriga Drive
Ottawa, Ontario K2E 7T9
Tel: 613.226-7381
Email: sdennis@patersongroup.ca

LEGAL DESCRIPTION
PRELIMINARY 4M-PLAN
BLOCK 73
Geographic Township of March
CITY OF OTTAWA
Surveyed by Annis, O'Sullivan, Vollebakk Ltd.

SURVEYOR
Annis O'Sullivan Vollebakk Ltd.
14 Concourse Gate, Suite 500,
Nepean, Ontario K2E 7S6
Tel: (613) 727-0850
E-Mail: TravisH@aovltd.com

- DRAWING NOTES**
- PROPERTY LINE
 - PARKING SPACE: STANDARD SIZE 2.6 x 5.2 METRES
 - PROPOSED HYDRO TRANSFORMER
 - ASPHALT DRIVING SURFACE
 - IN GROUND WASTE / RECYCLING BINS
 - ORGANIC WASTE / OVER SIZED GARBAGE ENCLOSURE 2.0m HIGH OPAQUE SCREEN AROUND PERIMETER
 - BICYCLE PARKING SPACES 0.6m x 1.8m (8) WITH RACK
 - PROPOSED HYDRANT
 - SEASONAL SNOW STORAGE
 - CANADA POST MAIL BOXES ON CONCRETE SURFACE
 - 1.8m WIDE PAINTED CROSSWALK WITH TWSI & DC
 - DEPRESSED STREET CURB & SIDEWALK, CONTINUOUS AND DEPRESSED @ DRIVEWAY
 - SOFT LANDSCAPED AREA, SEE LANDSCAPING
 - 1.8m WIDE CONCRETE WALK
 - ACCESSIBLE PARKING SPACE WITH ACCESS AISLE, DEPRESSED CURB AND TWSI
 - PROPOSED SUBDIVISION TREES TO BE PLANTED BY OTHERS
 - EXISTING CITY SIDEWALK, WIDTH VARIES
 - EXISTING HYDRO TRANSFORMER WITH EASEMENT
 - LIGHT POLE: LOCATION TO BE CONFIRMED BY ELEC.
 - EXISTING CHAIN LINK FENCE TO REMAIN, ALTER AS REQUIRED FOR NEW CONNECTION PATH

- SITE PLAN SYMBOLS**
- CONCRETE UNIT PAVERS PATIOS
 - SOFT LANDSCAPING
 - COMMUNAL AMENITY SPACE
 - SNOW STORAGE
 - CONCRETE WALK / PATH
 - BIKE RACK / BIKE PARKING SPOT (0.6 x 1.8m)
 - TWO WAY VEHICLE CIRCULATION
 - MAIN ENTRANCE
 - PROPERTY LINE
 - ZONING SETBACKS
 - STANDARD PARKING SPACE 2.6m x 5.2m
 - VISITOR PARKING SPACE 2.6m x 5.2m
 - ELECTRIC VEHICLE READ PARKING SPACE WITH CHARGING POST
 - ACCESSIBLE PARKING SPACE WITH 1.5 AISLE DEPRESSED CURB & TWSI

GROSS BUILDING - AREAS
(CITY OF OTTAWA'S DEFINITION)

PROPOSED BUILDING 'A'	1,256.0 m ² 13,520 ft ²
PROPOSED BUILDING 'B'	1,256.0 m ² 13,520 ft ²
PROPOSED BUILDING 'C'	1,256.0 m ² 13,520 ft ²
PROPOSED BUILDING 'D'	1,256.0 m ² 13,520 ft ²
PROPOSED BUILDING 'E'	1,256.0 m ² 13,520 ft ²
TOTAL PROPOSED AREA	6,280.0 m ² 67,600 ft ²

UNIT STATISTICS
2 BEDROOM UNIT

60

CAR PARKING
REQUIRED BY ZONING BY-LAW

RESIDENCE	- 1.2 PER UNIT	72
VISITOR	- 0.2 PER DWELLING UNIT	12
TOTAL		84

PROVIDED

RESIDENCE	- 1.2 PER UNIT	73
VISITOR	- 0.2 PER DWELLING UNIT	12
TOTAL		85

BICYCLE PARKING

REQUIRED	- 0.5 PER UNIT	30
PROVIDED		30

WASTE COLLECTION
GUIDELINES

GARBAGE	- 0.231 YARDS ³ / UNIT	13.9 YARDS ³
RECYCLING (GMP)	- 0.018 YARDS ³ / UNIT	1.1 YARDS ³
RECYCLING (FIBRE)	- 0.062 YARDS ³ / UNIT	3.7 YARDS ³
ORGANICS	- 240L CONTAINER / 50 UNITS 1.2 x 240L	

REQUIRED

GARBAGE	3 EARTHBINS
RECYCLING (GMP)	1 EARTHBIN
RECYCLING (FIBRE)	1 EARTHBIN
ORGANICS	2 x 240L BINS
LARGE ITEM GARBAGE	N/A

PROVIDED

GARBAGE	3 EARTHBINS
RECYCLING (GMP)	1 EARTHBIN
RECYCLING (FIBRE)	1 EARTHBIN
ORGANICS	2 x 240L BINS
LARGE ITEM GARBAGE	5 m ²

*EARTHBINS= (6.5 YARDS³)

AMENITY REQUIREMENT
REQUIRED AMENITY SPACE


6.0 m ² PER UNIT =	360.0 m ²
50% COMMUNAL AMENITY AREA =	180.0 m ²

PROVIDED AMENITY SPACE

PRIVATE BALCONY / PATIOS =	160.0 m ²
COMMUNAL EXTERIOR AREA =	220.0 m ²
TOTAL =	380.0 m ²

SITE COVERAGE

BUILDING FOOTPRINT =	22.7%	2,093.5 m ²
DRIVING SURFACE =	27.2%	2,509.3 m ²
LANDSCAPE AREA =	50.1%	4,616.6 m ²
TOTAL =	100.0%	9,219.4 m ²
HARD SURFACE WALK AREA =	6.7%	621.0 m ²
SOFT LANDSCAPE AREA =	43.3%	3,995.6 m ²

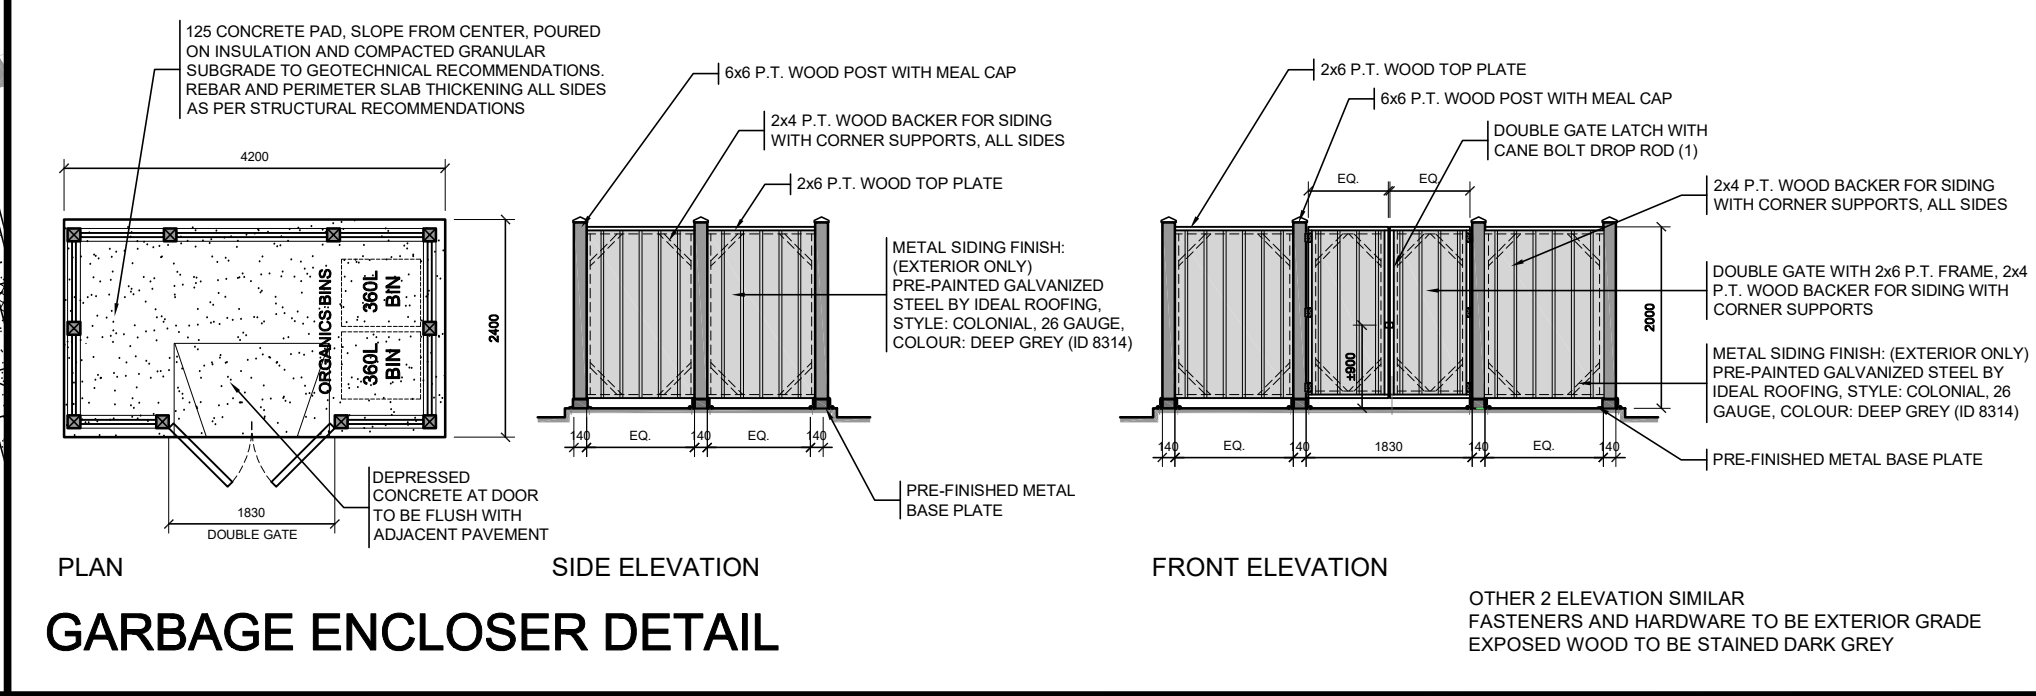



IRON VALLEY II - TERRACE HOMES

5331 FERNBANK ROAD, OTTAWA, ON
RLA PROJECT #: 2033



ISSUED FOR REVIEW

2026-01-26

ARCHITECTURAL

RLA ARCHITECTURE
56 BEECH ST
OTTAWA, ON K1S 3J6
613-724-9932

ARCHITECTURAL	
Sheet Number	Sheet Name

ELECTRICAL

QM&E ENGINEERING
9 GURDWARA RD, SUITE 200
NEPEAN K2E 7X6
(613) 366-4763

MECHANICAL

QM&E ENGINEERING
9 GURDWARA RD, SUITE 200
NEPEAN K2E 7X6
(613) 366-4763

STRUCTURAL


ADJELEIAN ALLEN RUBELI LTD.
75 ALBERT STREET, SUITE 1005
OTTAWA K1P 5E7
(613) 232-5786


CIVIL

COMPANY NAME
ADDRESS
CITY POSTAL CODE
PHONE NUMBER

LANDSCAPE

COMPANY NAME
ADDRESS
CITY POSTAL CODE
PHONE NUMBER

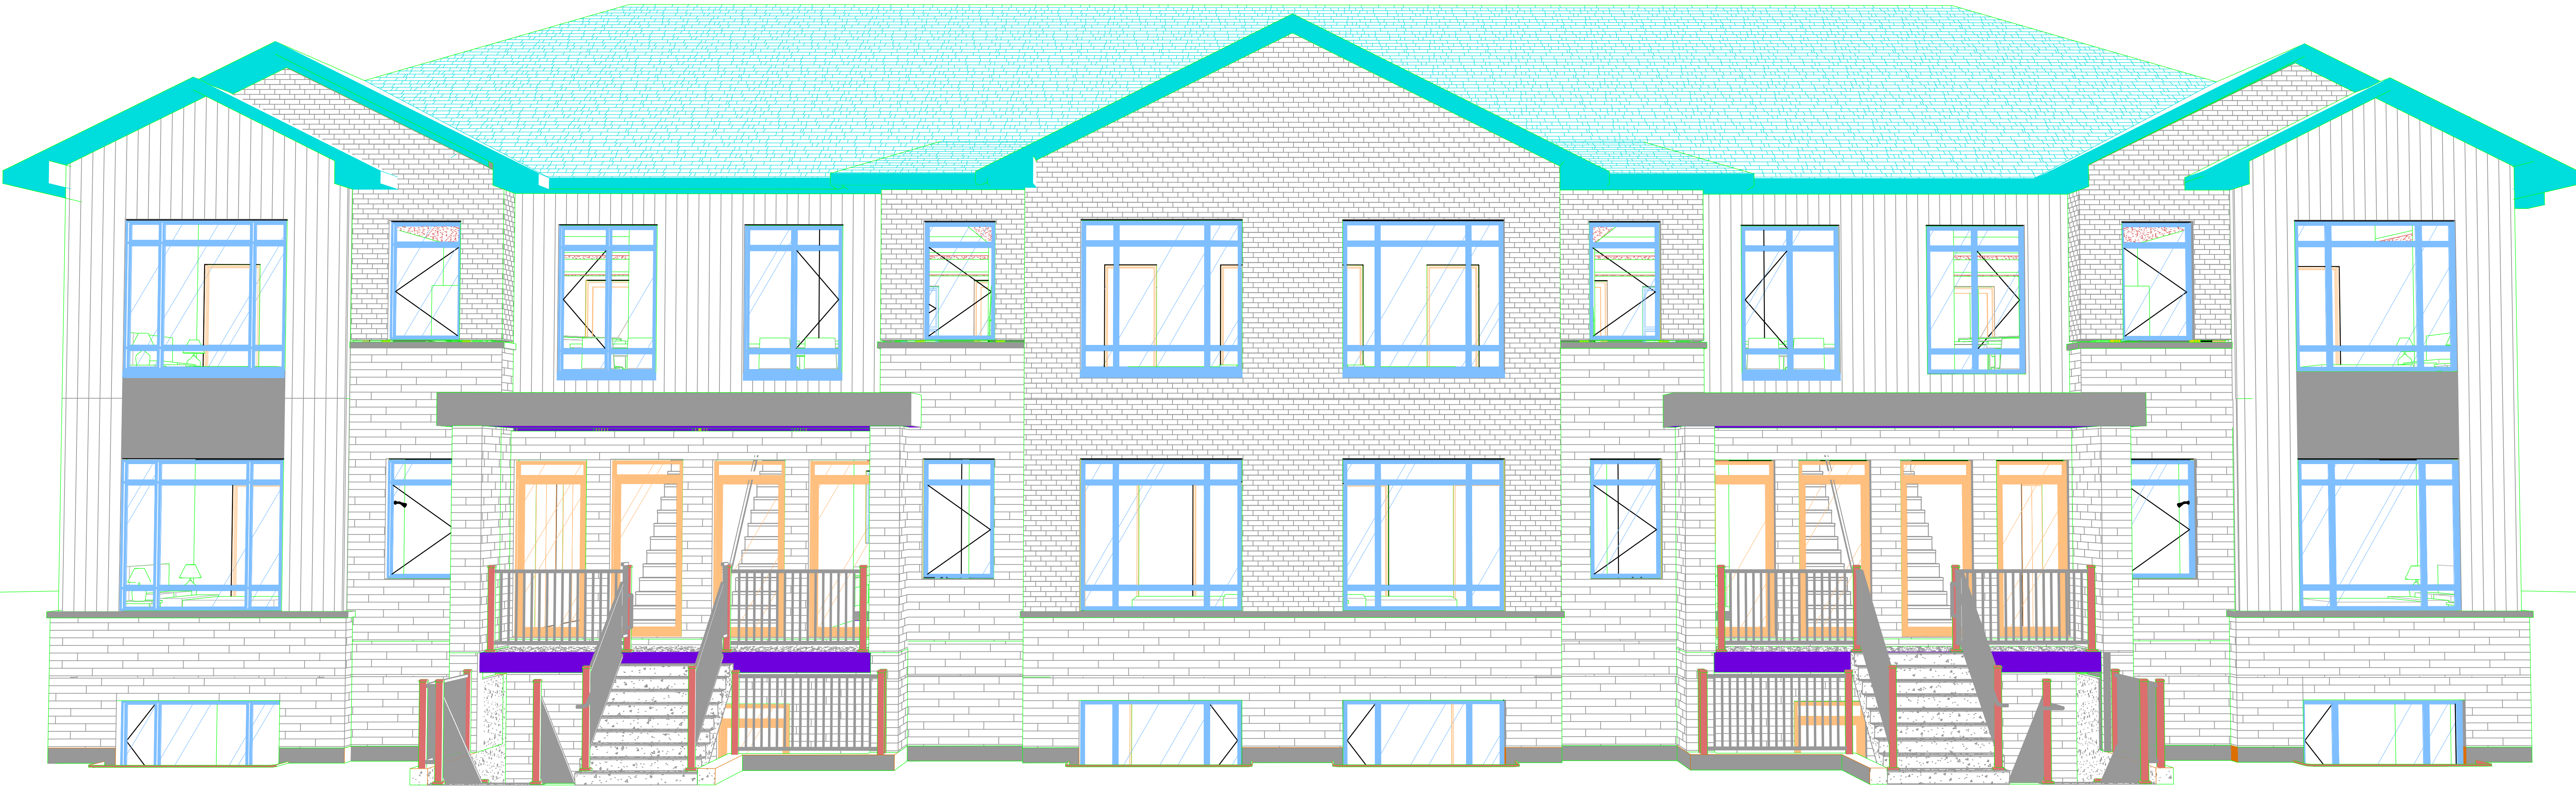

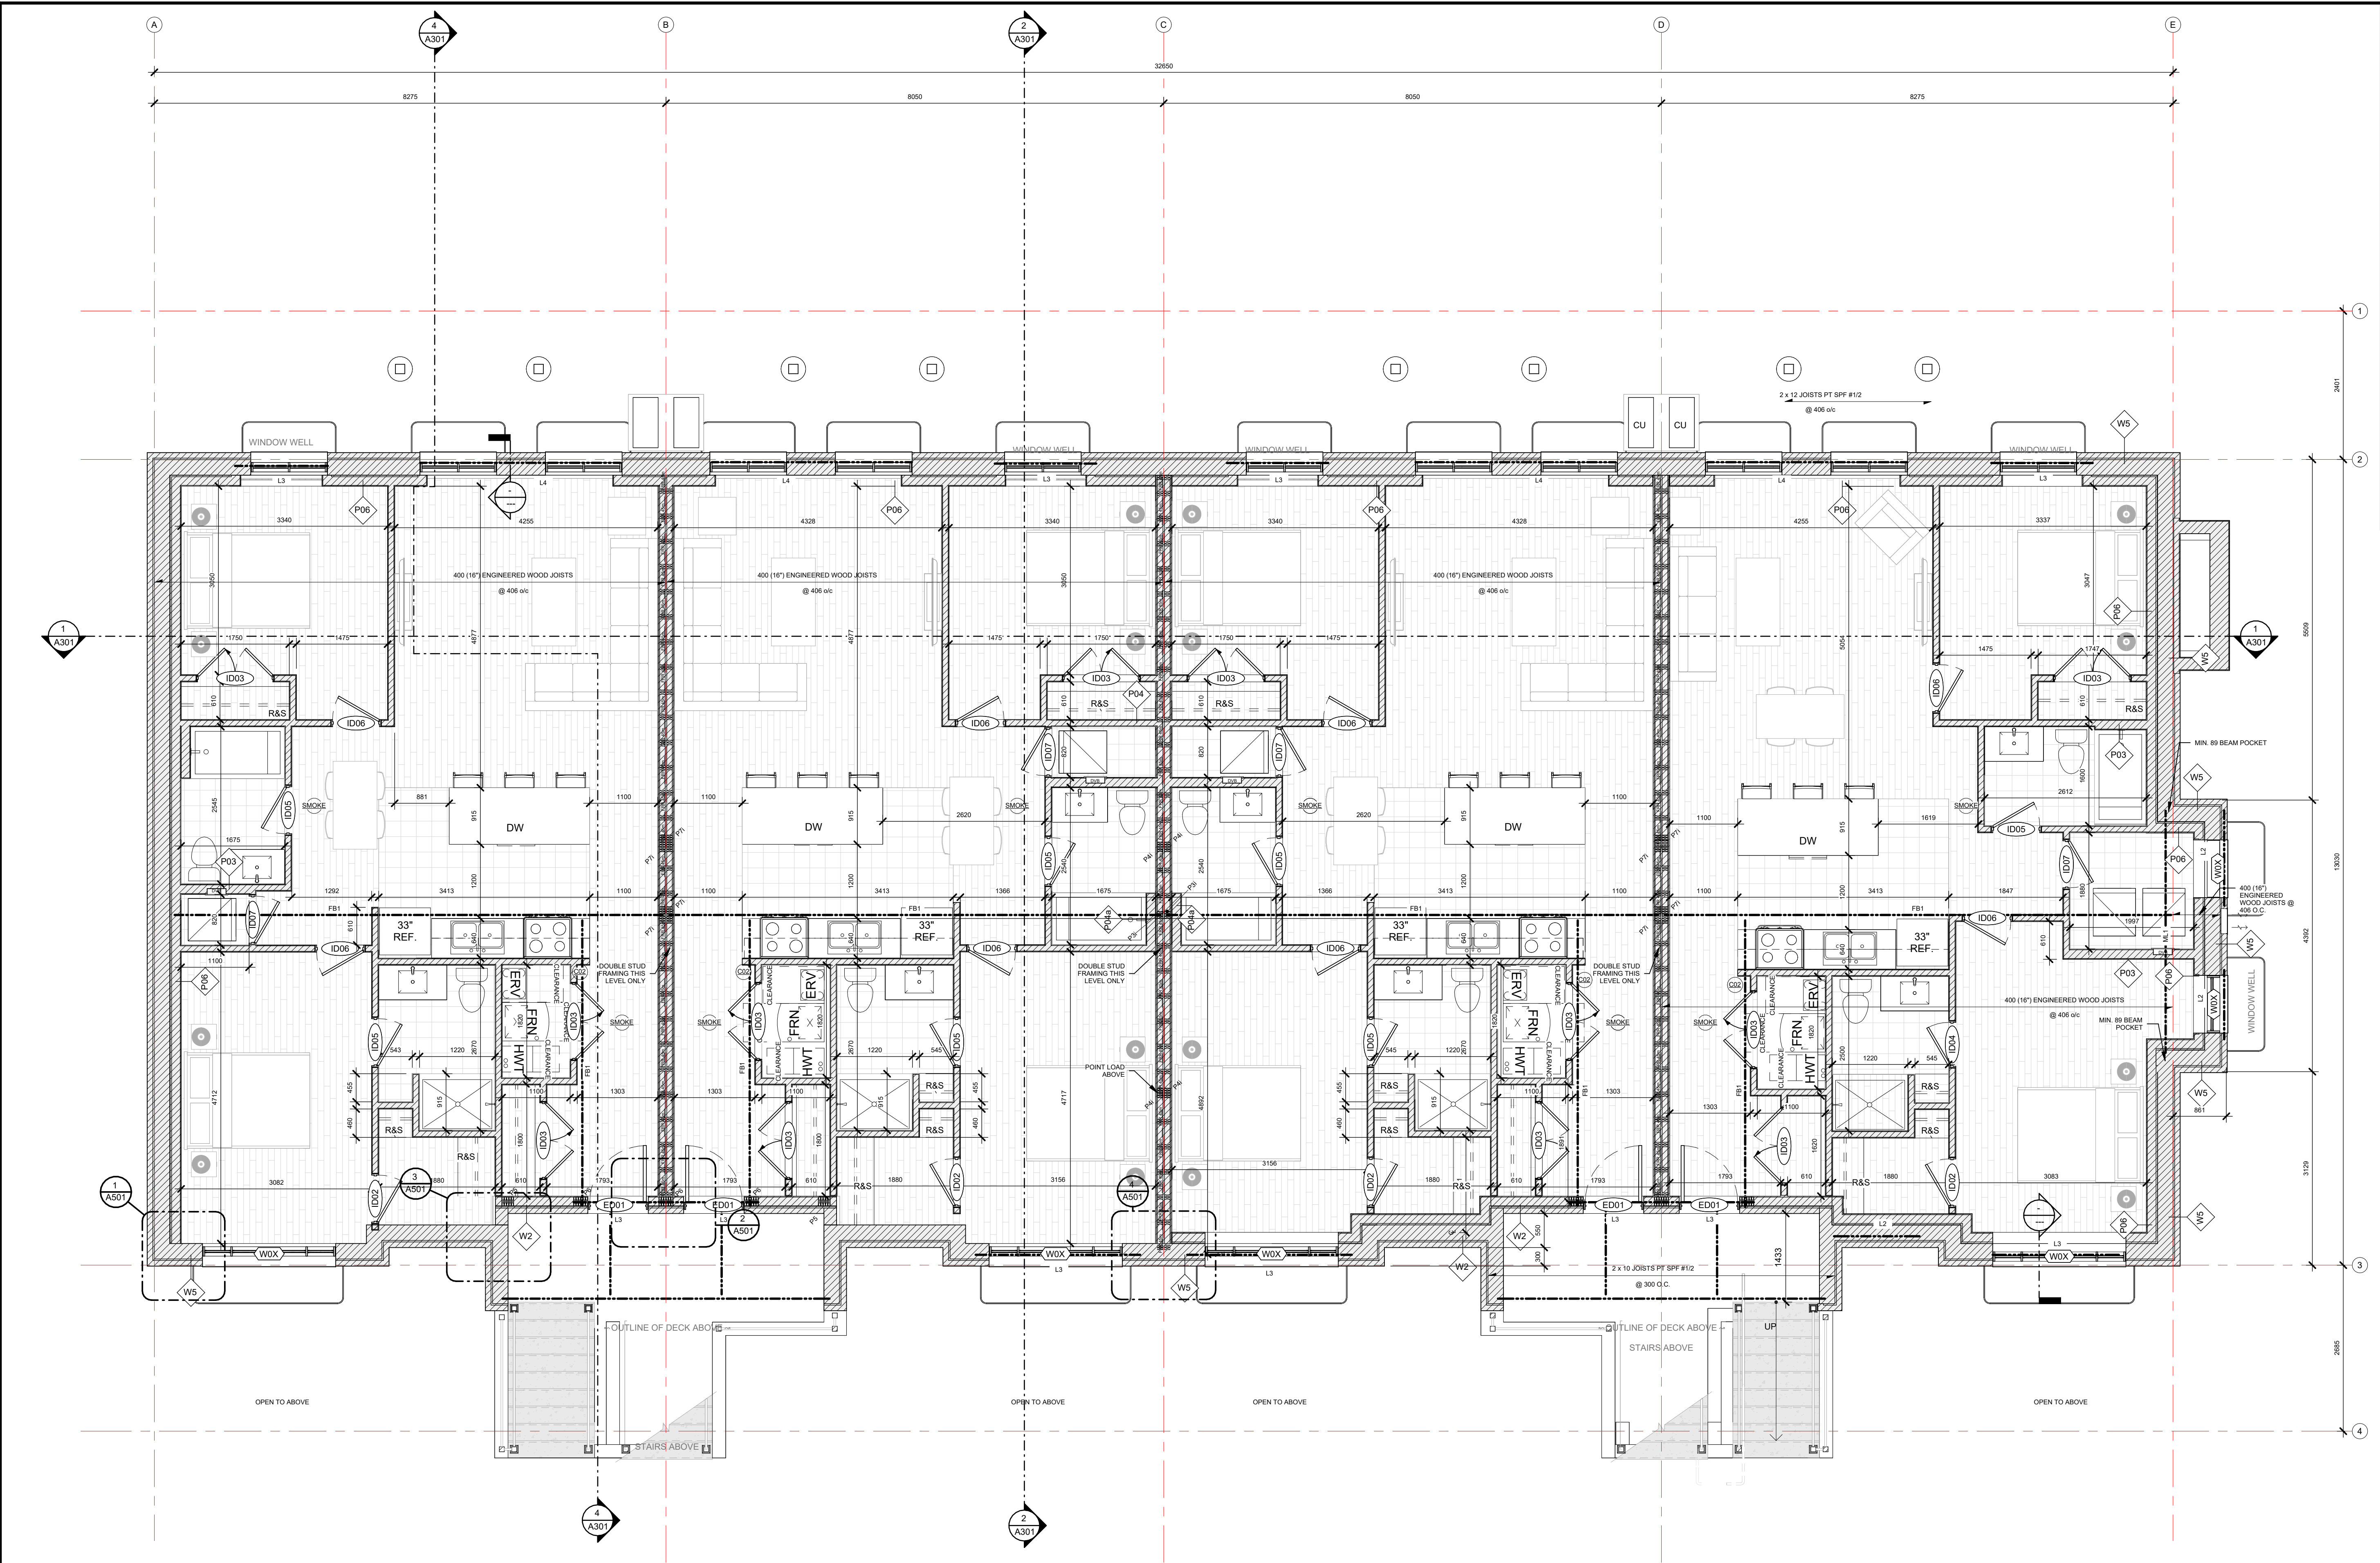

1 BASEMENT FLOOR PLAN
A151 1:50

CONSTRUCTION ASSEMBLIES ON SHEET

W1 - WOOD STUDS w/ SIDING (R22) 16 VINYL SIDING (SEE FINISH SCHEDULE) 18 STRAPPING 0 AIR BARRIER 10 OSB SHEATHING 140 WOOD STUDS @ 400 O.C. c/w R22 BATT INSULATION 0 POLYETHYLENE VAPOUR BARRIER 16 TYPE 'X' GYPSUM WALL BOARD	W2 - WOOD STUDS w/ BRICK (R22) 90 METRIC MODULAR BRICK (SEE FINISH SCHEDULE) 25 AIR GAP 0 AIR BARRIER 10 OSB SHEATHING 140 WOOD STUDS @ 400 O.C. c/w R22 BATT INSULATION 0 POLYETHYLENE VAPOUR BARRIER 16 TYPE 'X' GYPSUM WALL BOARD	W5 - FOUNDATION WALL 13 DRAINAGE BOARD 305 CAST IN PLACE FOUNDATION WALL 13 DRAINAGE BOARD	P02x - PARTY WALL (45m FRR) 16 TYPE 'X' GYPSUM WALL BOARD 16 TYPE 'X' GYPSUM WALL BOARD 89 WOOD LUMBER STUDS 25 AIR GAP 89 WOOD LUMBER STUDS 16 TYPE 'X' GYPSUM WALL BOARD 16 TYPE 'X' GYPSUM WALL BOARD	P03 - PLUMBING WALL 13 TYPE 'X' GYPSUM WALL BOARD 140 WOOD LUMBER STUDS 13 TYPE 'X' GYPSUM WALL BOARD	P04 - INTERIOR PARTITION 13 TYPE 'X' GYPSUM WALL BOARD 89 WOOD LUMBER STUDS 13 TYPE 'X' GYPSUM WALL BOARD	P06 - BASEMENT STUD WALL 25 AIR GAP 140 WOOD LUMBER STUDS 13 POLYETHYLENE VAPOUR BARRIER 13 TYPE 'X' GYPSUM WALL BOARD

GENERAL NOTES

- ALL ENTRY CLOSETS TO RECEIVE 1 ROD & SHELF. ALL BEDROOM CLOSETS TO RECEIVE 2 RODS & 1 SHELF. ALL LINENS TO RECEIVE 5 SHELVES.
- STRUCTURE LOCATED IN FLOOR ASSEMBLY MAY VARY DUE TO FINAL JOIST LAYOUT. STRUCTURE LOCATED IN ROOF ASSEMBLY MAY VARY DUE TO FINAL TRUSS LAYOUT. FINAL LOCATIONS AND LAYOUTS TO BE CONFIRMED BY MANUFACTURER'S SHOP DRAWINGS.
- ALL WINDOWS & DOORS TO BE FOAMED IN PLACE WITH LOW-EXPANDING POLYURETHANE FOAM INSULATION.
- ALL STAIR STRINGERS TO INCLUDE A 15mm AIR SPACE BETWEEN ADJACENT ASSEMBLY, TO BE RESERVED FOR ACOUSTIC SEALANTS AND FIRE/SMOKE CAULKS AS PER DRAWINGS AND SPECIFICATIONS.
- STONE & BRICK MASONRY TO OVERHANG SUPPORTING FOUNDATION BY 15mm U.N.O.
- THROUGH-WALL FLASHINGS TO BE LAPPED BENEATH BUILDING PAPER, ALL JOINTS TO BE TAPED & SEALED.
- ALL EXPOSED STEEL TO RECEIVE CORROSION RESISTANT PAINT, COMPATIBLE PRIMER, AND FINISHING COAT.
- SUPPLY AND INSTALL COMBINED d2/STROBE TYPE SMOKE DETECTORS AS PER O.B.C. 9.10.19. REQUIREMENTS - SEE PLAN FOR GENERAL LOCATIONS, EXACT LOCATIONS TO BE CONFIRMED ON SITE.
- ALL INTERIOR DIMENSIONS TAKEN FROM FINISHED FACE.
- ALL EXTERIOR DIMENSIONS TAKEN FROM FACE OF STUDS, CONCRETE, OR GRIDLINES.
- ALL PARTITION WALLS TO BE WALL TYPE P04 U.N.O.
- ALL GUARDS AND HANDRAILS TO BE INSTALLED IN ACCORDANCE WITH O.B.C. 9.8.7. AND 9.8.8. MANUFACTURER TO PROVIDE SHOP DRAWINGS c/w CONNECTION DETAILS FOR ARCHITECT'S REVIEW PRIOR TO FABRICATION.
- FINISH FLOORING TO BE CARPET OR LAMINATE FLOORING IN ALL DRY LIVING SPACES. CERAMIC TILE IN ALL WET AREAS, AND SHEET VINYL IN BATH CLOSETS.
- ALL WASHING MACHINES TO BE c/w GALVANIZED METAL PAN AND DRAIN. WASHERS LOCATED AT BASEMENT LEVEL TO BE LOCATED ABOVE A FLOOR DRAIN.
- ALL AIR/VAPOUR BARRIERS TO BE CONTINUOUS, LAPPED, TAPED, AND SEALED AROUND DOOR & WINDOW OPENINGS.
- PROVIDE DRAINAGE TILE AT PERIMETER OF FOUNDATION WALL.

NOTATION SYMBOLS & LINES:

- INDICATES DRAWING NOTES, LISTED ON EACH SHEET
- INDICATES ASSEMBLY TYPE: REF'D FIRE REFER TO TYPICAL ASSEMBLIES SCHEDULE
- INDICATES DOOR TYPE
- INDICATES WINDOW TYPE
- INDICATES 5 HOUR REQ'D FIRE RESISTANCE RATING
- INDICATES GRID NUMBER & RESISTANCE RATING

ROOM NAME: INDICATES ROOM NAME, NUMBER, & AREA

INDICATES BUILDING SECTION

INDICATES FLOOR PLAN, WALL SECTION, AND DETAIL CALLOUTS

INDICATES SPOT ELEVATIONS

DETAIL NUMBER

DETAIL CALLOUT LOCATION

View Name

View Scale

DETAIL REFERENCE PAGE

GFA BASEMENT FLOOR

UNIT L1	UNIT L2	UNIT L3	UNIT L4
1,133 sq ft [105 m ²]	1,101 sq ft [102 m ²]	1,101 sq ft [102 m ²]	1,180 sq ft [110 m ²]

TOTAL GROSS FLOOR AREA: 418 sqm

SCHEDULES

COLUMN SCHEDULE

MARK	DESCRIPTION
P3	3-2x6 SPF #1/2 BUILT-UP COLUMN
P3	3-2x4 SPF #1/2 BUILT-UP COLUMN
P4	4-2x6 SPF #1/2 BUILT-UP COLUMN
P4	4-2x4 SPF #1/2 BUILT-UP COLUMN
P5	5-2x6 SPF #1/2 BUILT-UP COLUMN
P6	6-2x6 SPF #1/2 BUILT-UP COLUMN
P7	7-2x6 SPF #1/2 BUILT-UP COLUMN
P7	7-2x4 SPF #1/2 BUILT-UP COLUMN

LINTEL SCHEDULE

MARK	DESCRIPTION
L2	2-PLY 2x10 SPF No. 1/2
L3	3-PLY 2x10 SPF No. 1/2
L4	2-PLY 1 3/4" x 9 1/2" LVL 2.0E
L7	3-PLY 1 3/4" x 11 7/8" LVL 2.0E

BEAM SCHEDULE

MARK	DESCRIPTION
FBI	FLUSH FLOOR BEAM BY FLOOR JOIST MANUFACTURER
ML1	3-178 x 406 (1 7/8" x 16") LVL 2.0E
SB1	W200 x 31 STEEL BEAM

REVISIONS:

NO.	DESCRIPTION	DATE
06	ISSUED FOR REVIEW	2026-01-26
05	ISSUED FOR STRUCTURAL COORDINATION	2025-12-10
04	ISSUED FOR BUILDING PERMIT	2025-12-01

ARCHITECT SEAL:

NORTH ARROW:

TRUE NORTH

CLIENT:

ARCHITECT:

rla/architecture

56 Beech Street, Ottawa, Ontario K1S 3J6
t.613.724.9932 f.613.724.1209 www.rodericklahey.ca

PROJECT TITLE:

IRON VALLEY II - TERRACE HOMES

5331 FERNBANK ROAD, OTTAWA, ON

SHEET TITLE:

BASEMENT FLOOR PLAN

DRAWN: JWD

CHECKED: Checker

SCALE: 1:50

SHEET No:

PROJECT No: 2033

A151

PLOT DATE: 2026-02-11 5:08:40 PM

PAPER SIZE: ISO Full Bleed B1 (707.00 x 1000.00mm)




- | | |
|---------------------|------------------------------|
| DRAWN:
JWD | CHECKED:
Checker |
| SCALE:
1:50 | SHEET No:

A152 |
| PROJECT No:
2033 | |

PLOT DATE: 2026-02-11 5:08:43 PM

D07-12-17-0171 PAPER SIZE: ISO Full Bleed B1 (707.00 x 1000.00mm)

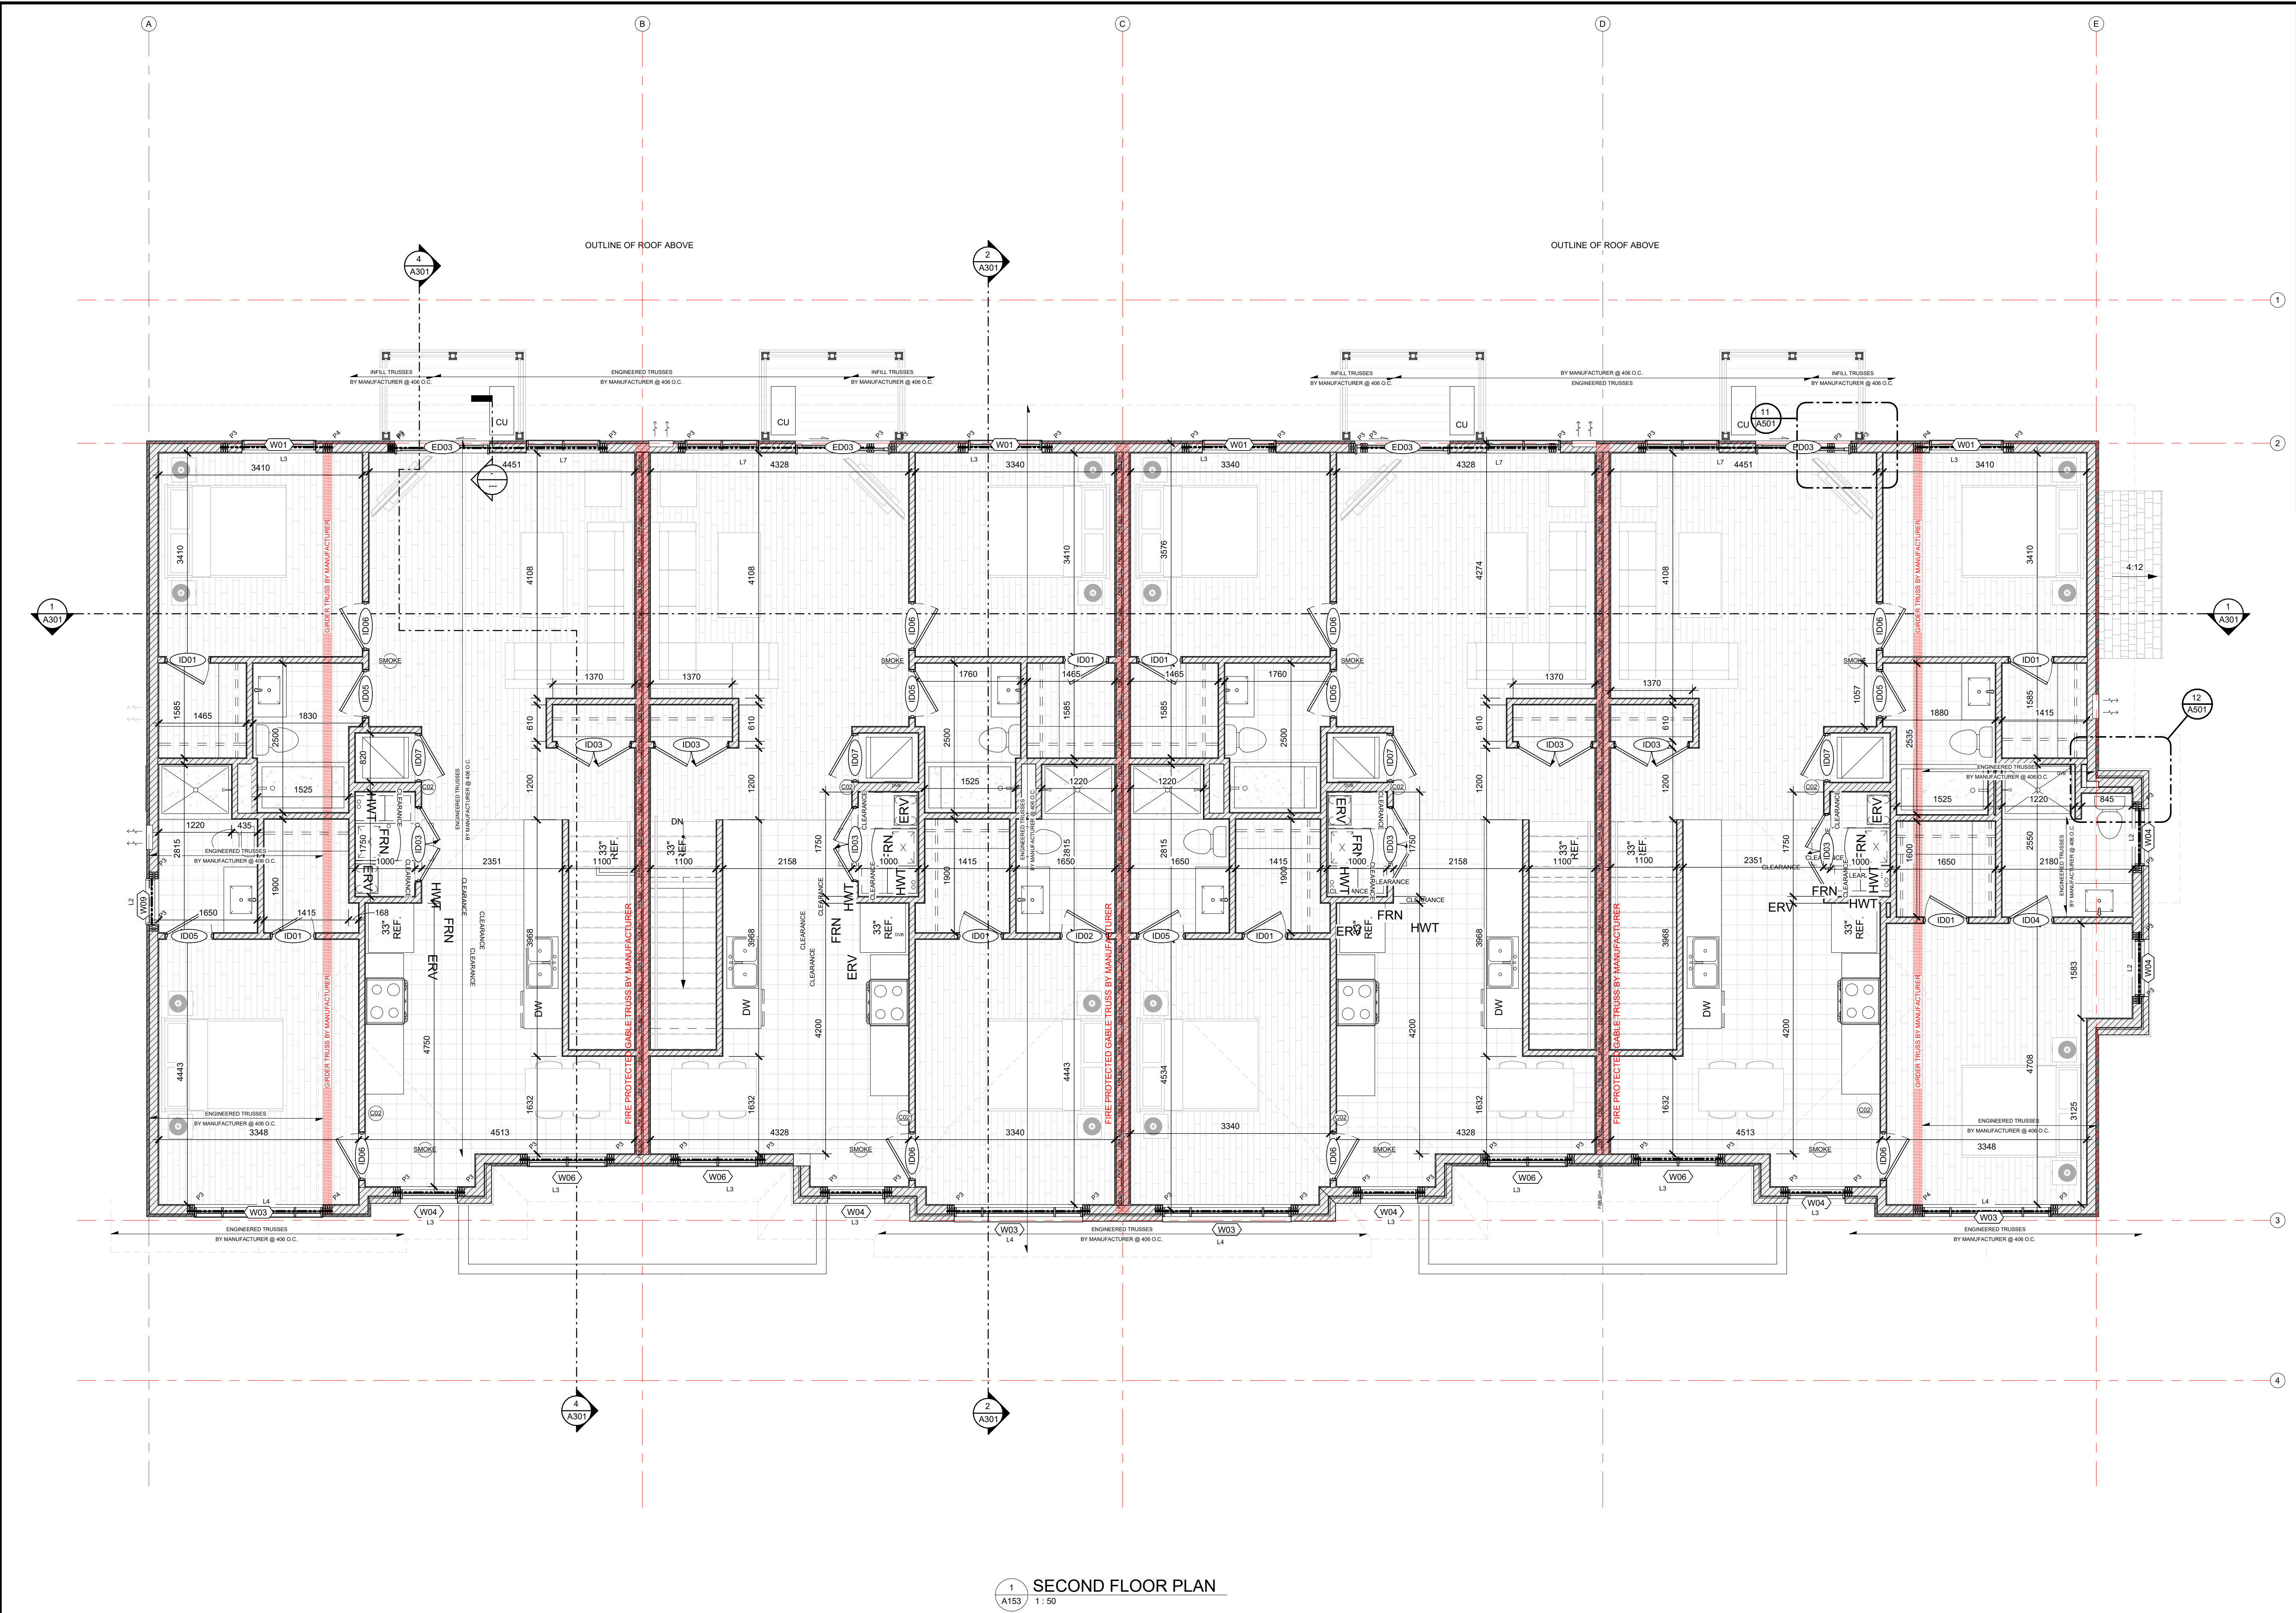

1 SECOND FLOOR PLAN
A153 1:50

GENERAL NOTES

- ALL ENTRY CLOSETS TO RECEIVE 1 ROD & SHELF. ALL BEDROOM CLOSETS TO RECEIVE 2 RODS & 1 SHELF. ALL LINENS TO RECEIVE 5 SHELVES.
- STRUCTURE LOCATED IN FLOOR ASSEMBLY MAY VARY DUE TO FINAL JOIST LAYOUT. STRUCTURE LOCATED IN ROOF ASSEMBLY MAY VARY DUE TO FINAL TRUSS LAYOUT. FINAL LOCATIONS AND LAYOUTS TO BE CONFIRMED BY MANUFACTURER'S SHOP DRAWINGS.
- ALL WINDOWS & DOORS TO BE FOAMED IN PLACE WITH LOW-EXPANDING POLYURETHANE FOAM INSULATION.
- ALL STAIR STRINGERS TO INCLUDE A 15mm AIR SPACE BETWEEN ADJACENT ASSEMBLY, TO BE RESERVED FOR ACOUSTIC SEALANTS AND FIRE-SMOKE CAULKS AS PER DRAWINGS AND SPECIFICATIONS.
- STONE & BRICK MASONRY TO OVERHANG SUPPORTING FOUNDATION BY 15mm U.N.O.
- THROUGH-WALL FLASHINGS TO BE LAPPED BENEATH BUILDING PAPER, ALL JOINTS TO BE TAPED & SEALED.
- ALL EXPOSED STEEL TO RECEIVE CORROSION RESISTANT PAINT, COMPATIBLE PRIMER, AND FINISHING COAT.
- SUPPLY AND INSTALL COMBINED #12/STROBE TYPE SMOKE DETECTORS AS PER O.B.C. 9.10.19. REQUIREMENTS - SEE PLAN FOR GENERAL LOCATIONS, EXACT LOCATIONS TO BE CONFIRMED ON SITE.
- ALL INTERIOR DIMENSIONS TAKEN FROM FINISHED FACE.
- ALL EXTERIOR DIMENSIONS TAKEN FROM FACE OF STUDS, CONCRETE, OR GRIDLINES.
- ALL PARTITION WALLS TO BE WALL TYPE P04 U.N.O.
- ALL GUARDS AND HANDRAILS TO BE INSTALLED IN ACCORDANCE WITH O.B.C. 9.6.7. AND 9.8.6. MANUFACTURER TO PROVIDE SHOP DRAWINGS c/w CONNECTION DETAILS FOR ARCHITECT'S REVIEW PRIOR TO FABRICATION.
- FINISH FLOORING TO BE CARPET OR LAMINATE FLOORING IN ALL DRY LIVING SPACES. CERAMIC TILE IN ALL WET AREAS, AND SHEET VINYL IN MISC CLOSETS.
- ALL WASHING MACHINES TO BE c/w GALVANIZED METAL PAN AND DRAIN. WASHERS LOCATED AT BASEMENT LEVEL TO BE LOCATED ABOVE A FLOOR DRAIN.
- ALL AIR/VAPOUR BARRIERS TO BE CONTINUOUS, LAPPED, TAPED, AND SEALED AROUND DOOR & WINDOW OPENINGS.
- PROVIDE DRAINAGE TILE AT PERIMETER OF FOUNDATION WALL.

NOTATION SYMBOLS:

INDICATES DRAWING NOTES, LISTED ON EACH SHEET

INDICATES ASSEMBLY TYPE: REFER TO TYPICAL ASSEMBLIES SCHEDULE

INDICATES DOOR TYPE

INDICATES WINDOW TYPE

INDICATES GRID NUMBER

ROOM NAME
101
100 SF

INDICATES ROOM NAME, NUMBER, & AREA

INDICATES BUILDING SECTION

INDICATES FLOOR PLAN, WALL SECTION, AND DETAIL CALLOUTS

INDICATES SPOT ELEVATIONS

DETAIL NUMBER
1
View Name
View Scale
DETAIL REFERENCE PAGE

GFA SECOND FLOOR

UNIT S1	UNIT S2	UNIT S3	UNIT S4
1,134 SF [105 m²]	1,101 SF [102 m²]	1,101 SF [102 m²]	1,168 SF [108 m²]

TOTAL GROSS FLOOR AREA: 417 sqm

06 ISSUED FOR REVIEW 2026-01-26

05 ISSUED FOR STRUCTURAL COORDINATION 2025-12-10

04 ISSUED FOR BUILDING PERMIT 2025-12-01

No. DESCRIPTION YYY-MM-DD

REVISIONS:

ARCHITECT SEAL: NORTH ARROW: TRUE NORTH

CLIENT: CLARIDGE HOMES

ARCHITECT: rla/architecture
56 Beech Street, Ottawa, Ontario K1S 3J6
t.613.724.9932 f.613.724.1209 www.roderricklahey.ca

PROJECT TITLE: IRON VALLEY II - TERRACE HOMES

5331 FERNBANK ROAD, OTTAWA, ON

SHEET TITLE: SECOND FLOOR PLAN

DRAWN: JWD CHECKED: Checker

SCALE: 1:50 SHEET No: A153

PROJECT No: 2033

PLOT DATE: 2026-02-11 5:08:46 PM

WINDOW SCHEDULE									
MARK	DESCRIPTION	QTY.	SIZE INFORMATION				OPERATION	COMMENTS	
			WIDTH	HEIGHT	ROUGH WIDTH	ROUGH HEIGHT			
W0X		18	<varies>	<varies>	<varies>	<varies>			
W01	SINGLE CASEMENT, SINGLE FIXED, DOUBLE SASH	16	1220	1220	1240	1245	CASEMENT		
W03	FIXED	8	2135	2000	2155	2025	-		
W04	SINGLE CASEMENT WITH TRANSOM	12	940	1578	960	1601	-		
W06	SINGLE CASEMENT, SINGLE FIXED, DOUBLE SASH, DOUBLE TRANSOM	4	1320	2006	1340	2031			
W09		2	782	610	782	635			

DOOR SCHEDULE														
MARK	DESCRIPTION	QTY.	SIZE INFORMATION				HARDWARE, FIRE, & FINISHES				HARDWARE	COMMENTS		
			WIDTH	HEIGHT	THICK.	ROUGH HEIGHT	TYPE	FINISH	FRAME TYPE	FRAME FINISH	F.R.R.			
ED01	EXTERIOR GLAZED ENTRY DOOR w/ TRANSOM	4	915	2030	50	979	INSUL. H.M.	PAINT	INSUL. METAL	PAINT	N/A	LOCK SET, VIEWER & CLOSER	METAL THRESHOLD	
ED02	EXTERIOR GLAZED ENTRY DOOR w/ TRANSOM	8	915	2134	50	979	INSUL. H.M.	PAINT	INSUL. METAL	PAINT	N/A	LOCK SET, VIEWER, & CLOSER	METAL THRESHOLD	
ED03		8	1525	2134	50	1595	2194				N/A			
ED04	EXTERIOR STEEL MECHANICAL CLOSET DOOR	1	1830	2134	35	1950	INSUL. H.M.	PAINT	INSUL. METAL	PAINT	N/A	LOCK SET	METAL THRESHOLD	
ID01	CLOSET	11	710	2030	35	770	H.W.C.	PAINT	WOOD	PAINT	N/A	PASSAGE SET		
ID02	CLOSET	8	780	2030	35	820	2060	H.W.C.	PAINT	WOOD	PAINT	N/A	PASSAGE SET	
ID03	CLOSET, DOUBLE LEAF	32	1220	2030	35	1266	2053	H.W.C.	PAINT	WOOD	PAINT	N/A	PASSAGE SET	
ID04	BATHROOM	4	710	2030	35	770	2060	H.W.C.	PAINT	WOOD	PAINT	N/A	PRIVACY SET	MARBLE THRESHOLD
ID05	BATHROOM	19	760	2030	35	820	2060	H.W.C.	PAINT	WOOD	PAINT	N/A	PRIVACY SET	MARBLE THRESHOLD
ID06	BEDROOM	24	760	2030	35	820	2060	H.W.C.	PAINT	WOOD	PAINT	N/A	PASSAGE SET	
ID07	LAUNDRY CLOSET	11	760	2030	35	820	2060	H.W.C.	PAINT	WOOD	PAINT	N/A	PASSAGE SET	

COLUMN SCHEDULE	
MARK	DESCRIPTION
P3	3-2x6 SPF #1/2 BUILT-UP COLUMN
P31	3-2x4 SPF #1/2 BUILT-UP COLUMN
P4	4-2x6 SPF #1/2 BUILT-UP COLUMN
P41	4-2x4 SPF #1/2 BUILT-UP COLUMN
P5	5-2x6 SPF #1/2 BUILT-UP COLUMN
P6	6-2x6 SPF #1/2 BUILT-UP COLUMN
P7	7-2x6 SPF #1/2 BUILT-UP COLUMN
P71	7-2x4 SPF #1/2 BUILT-UP COLUMN

LINTEL SCHEDULE	
MARK	DESCRIPTION
L2	2-PLY 2x10 SPF No. 1/2
L3	3-PLY 2x10 SPF No. 1/2
L4	2-PLY 1 3/4" x 9 1/2" LVL 2.0E
L7	3-PLY 1 3/4" x 11 7/8" LVL 2.0E

BEAM SCHEDULE	
MARK	DESCRIPTION
FB1	FLUSH FLOOR BEAM BY FLOOR JOIST MANUFACTURER
ML1	3-17x 408 (1.75" x 10") LVL 2.0E
SB1	W200 x 31 STEEL BEAM

IT IS THE RESPONSIBILITY OF THE APPROPRIATE CONTRACTOR TO CHECK AND VERIFY ALL DIMENSIONS ON SITE AND TO REPORT ALL ERRORS AND/OR OMISSIONS TO THE ARCHITECT.

ALL CONTRACTORS MUST COMPLY WITH ALL PERTINENT CODES AND BY-LAWS.

THIS DRAWING MAY NOT BE USED FOR CONSTRUCTION UNTIL SIGNED BY THE ARCHITECT.

DO NOT SCALE DRAWINGS.

COPYRIGHT RESERVED.

 PROTECTED OPENING WITH DELUGE SPRINKLERS



06	ISSUED FOR REVIEW	2026-01-26
05	ISSUED FOR STRUCTURAL COORDINATION	2025-12-10
04	ISSUED FOR BUILDING PERMIT	2025-12-01
03	ISSUED FOR REVISED SITE PLAN CONTROL APP.	2025-11-17
01	ISSUED FOR CLIENT COMMENTS	2025-10-15
No.	DESCRIPTION	YYYY-MM-DD

CLIENT:



CLARIDGE
HOMES

PROJECT TITLE:

5331 FERNBANK ROAD, OTTAWA, ON

ELEVATIONS

PLOT DATE: 2026-02-12 10:28:53 AM

MATERIAL KEYNOTE LEGEND	
1	
2	
3	
4	
AF-01	ALUMINUM FASCIA - BLACK
AS-01	ASPHALT SHINGLES - BLACK
BR-01	MASONRY - PACKAGE 1: ARRISCRAFT URBAN LEDGESTONE - AVALANCHE
BR-02	MASONRY - PACKAGE 2: CANADA BRICK ARCHITECTURAL SERIES - RICHLAND MATTE, METRIC NORMAN
CO-02	PRECAST SILL
CO-05	PARGING
FC-01	FIBER CEMENT - PACKAGE 1: JAMES HARDIE SMOOTH PANEL SIDING - IRON GRAY
VI-01	VINYL - PACKAGE 1: GENTEK BOARD AND BATTEN - IRON ORE
VI-02	VINYL - PACKAGE 2: GENTEK HORIZONTAL LAP SIDING - IRON ORE


IT IS THE RESPONSIBILITY OF THE APPROPRIATE CONTRACTOR TO CHECK AND VERIFY ALL DIMENSIONS ON SITE AND TO REPORT ALL ERRORS AND/OR OMISSIONS TO THE ARCHITECT.

ALL CONTRACTORS MUST COMPLY WITH ALL PERTINENT CODES AND BY-LAWS.

THIS DRAWING MAY NOT BE USED FOR CONSTRUCTION UNTIL SIGNED BY THE ARCHITECT.

DO NOT SCALE DRAWINGS.

COPYRIGHT RESERVED.

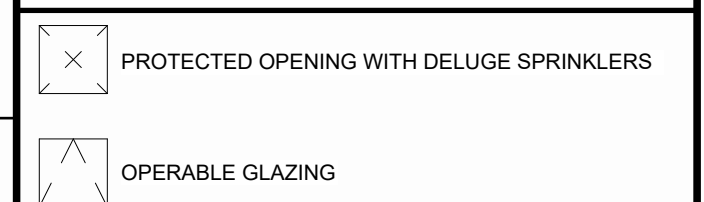


1 FRONT ELEVATION
A202 1:100



2 RIGHT ELEVATION
A202 1:100




3 REAR ELEVATION
A202 1:100

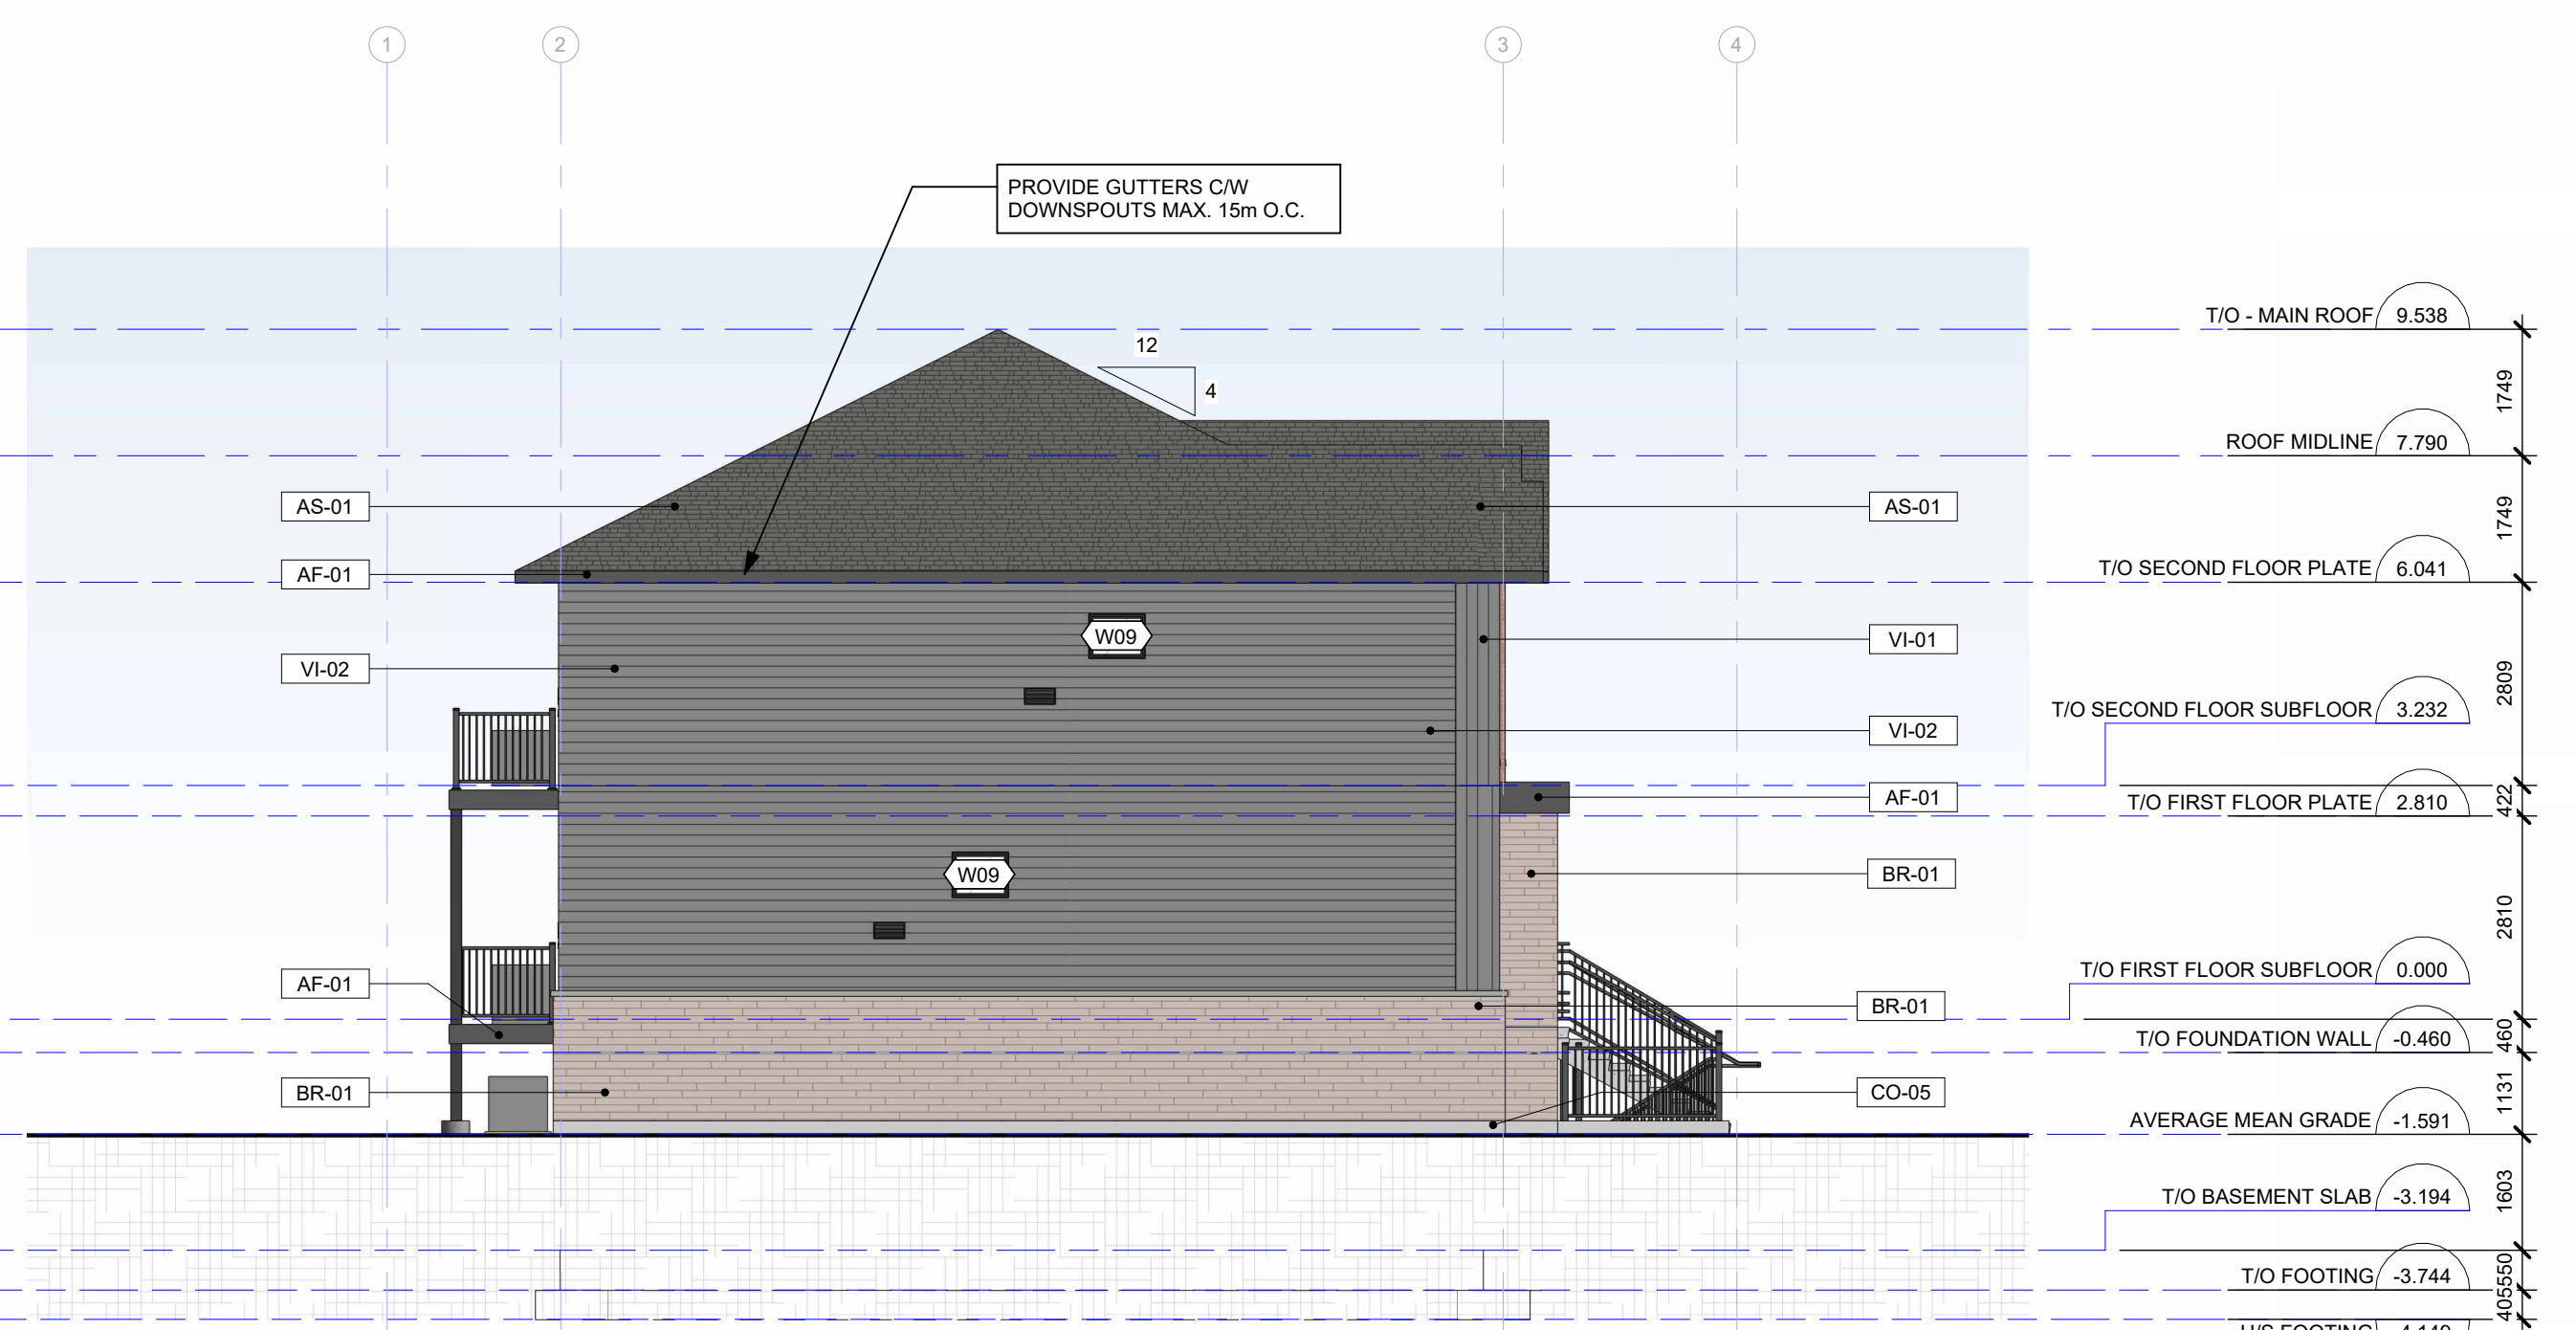

4 LEFT ELEVATION
A202 1:100

1	ISSUED FOR SPC APPLICATION	2026-04-07
No.	DESCRIPTION	YYYY-MM-DD

REVISIONS:	
ARCHITECT SEAL:	NORTH ARROW:

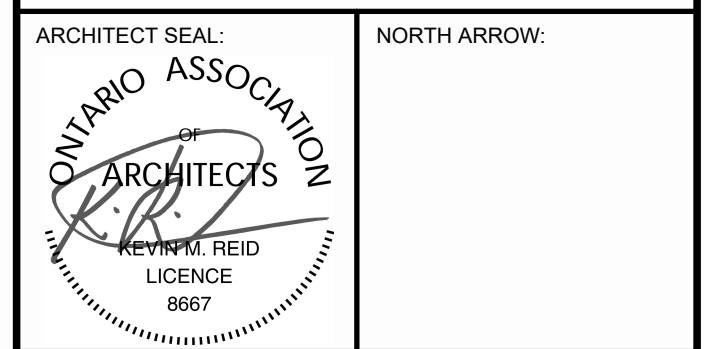

ARCHITECT:

rla/architecture

56 Beech Street, Ottawa, Ontario K1S 3J6
t.613.724.9932 f.613.724.1209 www.rodericklahey.ca

PROJECT TITLE:

COPPERWOOD ESTATES

1100 SPOOR STREET, BLOCK 73:
NORTH KANATA, OTTAWA, ON

SHEET TITLE:

ELEVATIONS - SHADED

DRAWN: JWD	CHECKED: VP
SCALE: 1:100	SHEET No: A202
PROJECT No: 2513	

IT IS THE RESPONSIBILITY OF THE APPROPRIATE CONTRACTOR TO CHECK AND VERIFY ALL DIMENSIONS ON SITE AND TO REPORT ALL ERRORS AND/OR OMISSIONS TO THE ARCHITECT.

ALL CONTRACTORS MUST COMPLY WITH ALL PERTINENT CODES AND BY-LAWS.

THIS DRAWING MAY NOT BE USED FOR CONSTRUCTION UNTIL SIGNED BY THE ARCHITECT.

DO NOT SCALE DRAWINGS.

COPYRIGHT RESERVED.



06	ISSUED FOR REVIEW	2026-01-26
05	ISSUED FOR STRUCTURAL COORDINATION	2025-12-10
04	ISSUED FOR BUILDING PERMIT	2025-12-01
No.	DESCRIPTION	YYYY-MM-DD

ARCHITECT SEAL:	NORTH ARROW:

CLIENT:



CLARIDGE
HOMES

ARCHITECT:

rla / architecture

56 Beech Street, Ottawa, Ontario K1S 3J6
t.613.724.9932 f.613.724.1209 www.rodericklahey.ca

PROJECT TITLE:

IRON VALLEY II - TERRACE
HOMES

5331 FERNBANK ROAD, OTTAWA, ON

SHEET TILE:

BUILDING SECTIONS

DRAWN: JWD	CHECKED: Checker
SCALE: As Indicated	SHEET No: A301
PROJECT No: 2033	

PLOT DATE: 2026-02-12 10:26:46 AM

D07-12-17-0171 PAPER SIZE: ISO Full Bleed B1 (707.00 x 1000.00mm)



DO NOT SCALE DRAWINGS.
COPYRIGHT RESERVED.

ALL CORRIDOR DEMISING PARTITION WALLS TO BE P01x,
UNLESS OTHERWISE NOTED
ALL SUITE DEMISING PARTITION WALLS TO BE P02x,
UNLESS OTHERWISE NOTED
ALL SUITE INTERIOR PARTITION WALLS TO BE P04,
UNLESS OTHERWISE NOTED
ALL EXPOSED CONCRETE WITHIN SUITES TO HAVE P08
APPLIED TO SURFACE, UNLESS OTHERWISE NOTED.
DOOR OPENINGS TO BE PLACED AT 100mm FROM
NEAREST ADJACENT WALLS UNLESS NOTED OTHERWISE.



SHEET TITLE:	
UNIT PLANS - BASEMENT	
DRAWN: Author	CHECKED: Checker
SCALE: As indicated	SHEET No:
PROJECT No: 2033	A401

D07-12-17-0171

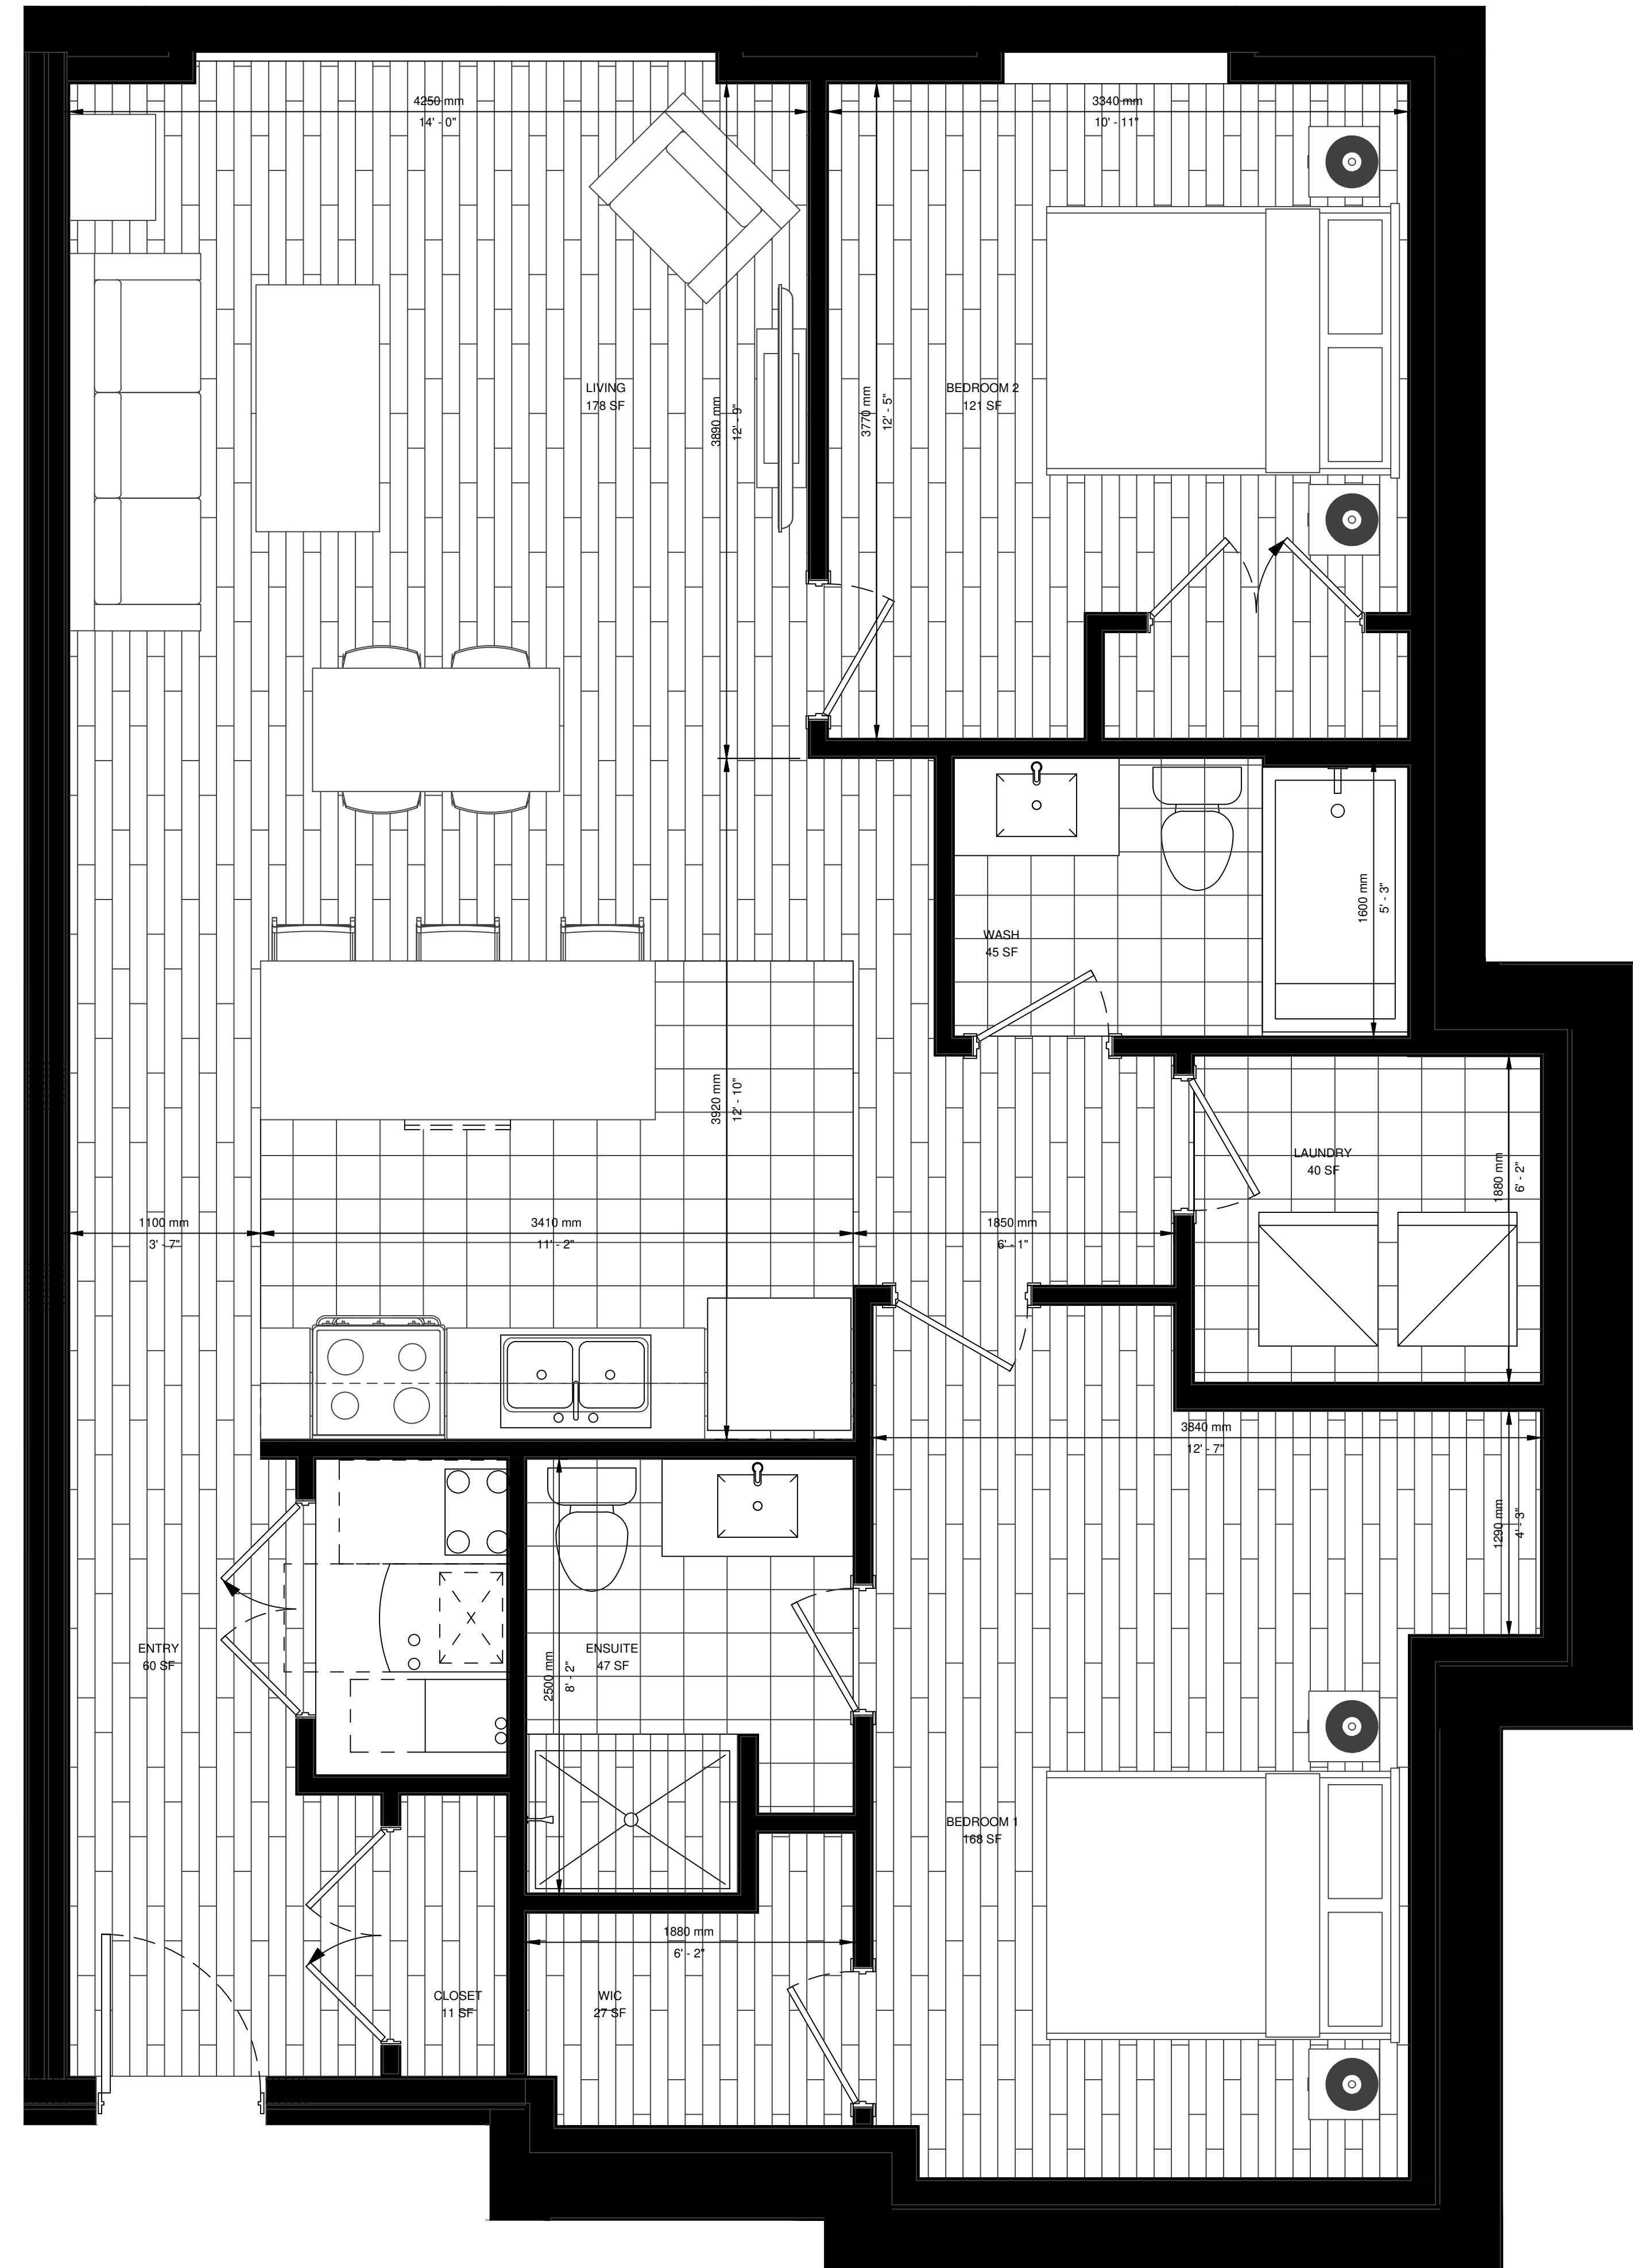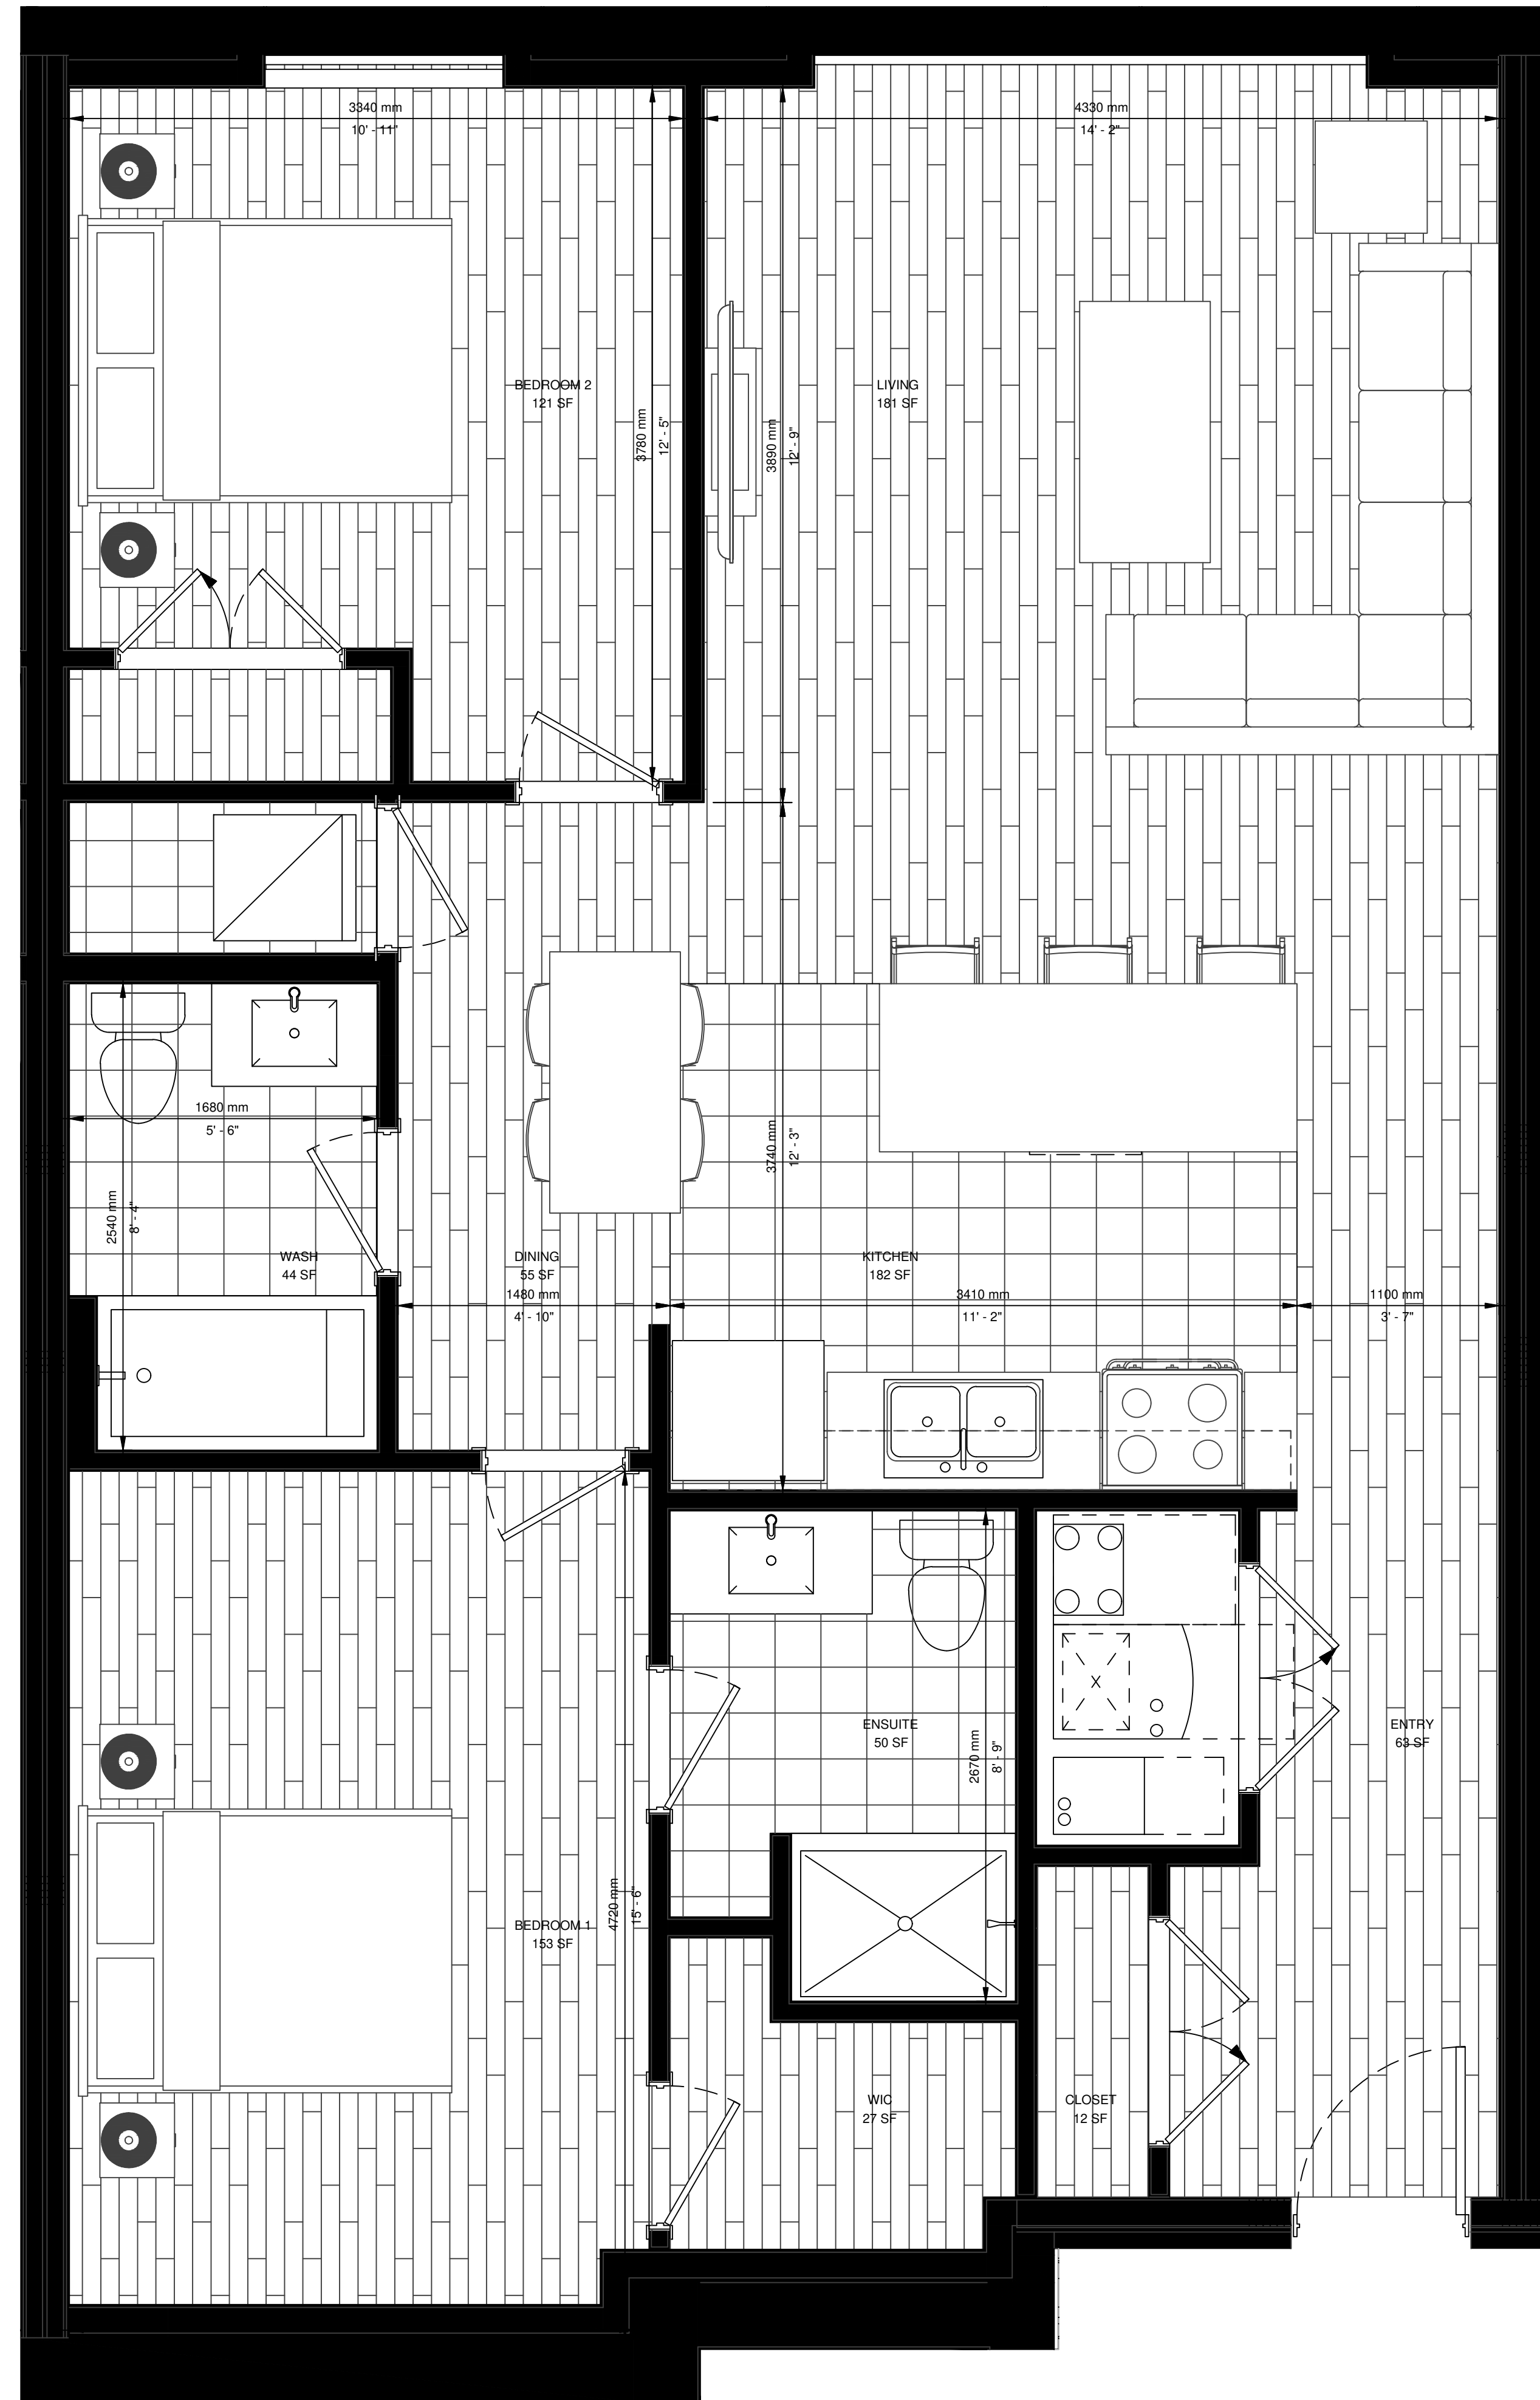

IT IS THE RESPONSIBILITY OF THE APPROPRIATE CONTRACTOR TO CHECK AND VERIFY ALL DIMENSIONS ON SITE AND TO REPORT ALL ERRORS AND/OR OMISSIONS TO THE ARCHITECT.

ALL CONTRACTORS MUST COMPLY WITH ALL PERTINENT CODES AND BY-LAWS.

THIS DRAWING MAY NOT BE USED FOR CONSTRUCTION UNTIL SIGNED BY THE ARCHITECT.

DO NOT SCALE DRAWINGS.


COPYRIGHT RESERVED.

[illegible]

06	ISSUED FOR REVIEW	2026-01-26
No.	DESCRIPTION	YYYY-MM-DD

ARCHITECT SEAL:

ORTH ARROW:

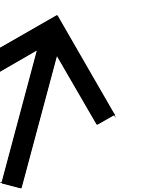

UE NORTH

CLIENT:

CLARIDGE
HOMES

ARCHITECT:

rla / architecture
6 Beech Street, Ottawa, Ontario K1S 3J6
613.724.9932 f.613.724.1209 www.rodericklahey.ca

PROJECT TITLE:

RON VALLEY II - TERRACE HOMES

331 FERNBANK ROAD, OTTAWA, ON

SHEET TILE:

UNIT PLANS - BASEMENT

BRAYN:

HECKED:

Author

necker

SCALE:

HEET No:

1 : 25

A402

PROJECT No:

OT DATE: 2026-02-12 10:28:58 AM



DO NOT SCALE DRAWINGS.
COPYRIGHT RESERVED.



2033	
------	--

D07-12-17-0171

PLOT DATE: 2026-02-12 10:29:08 AM

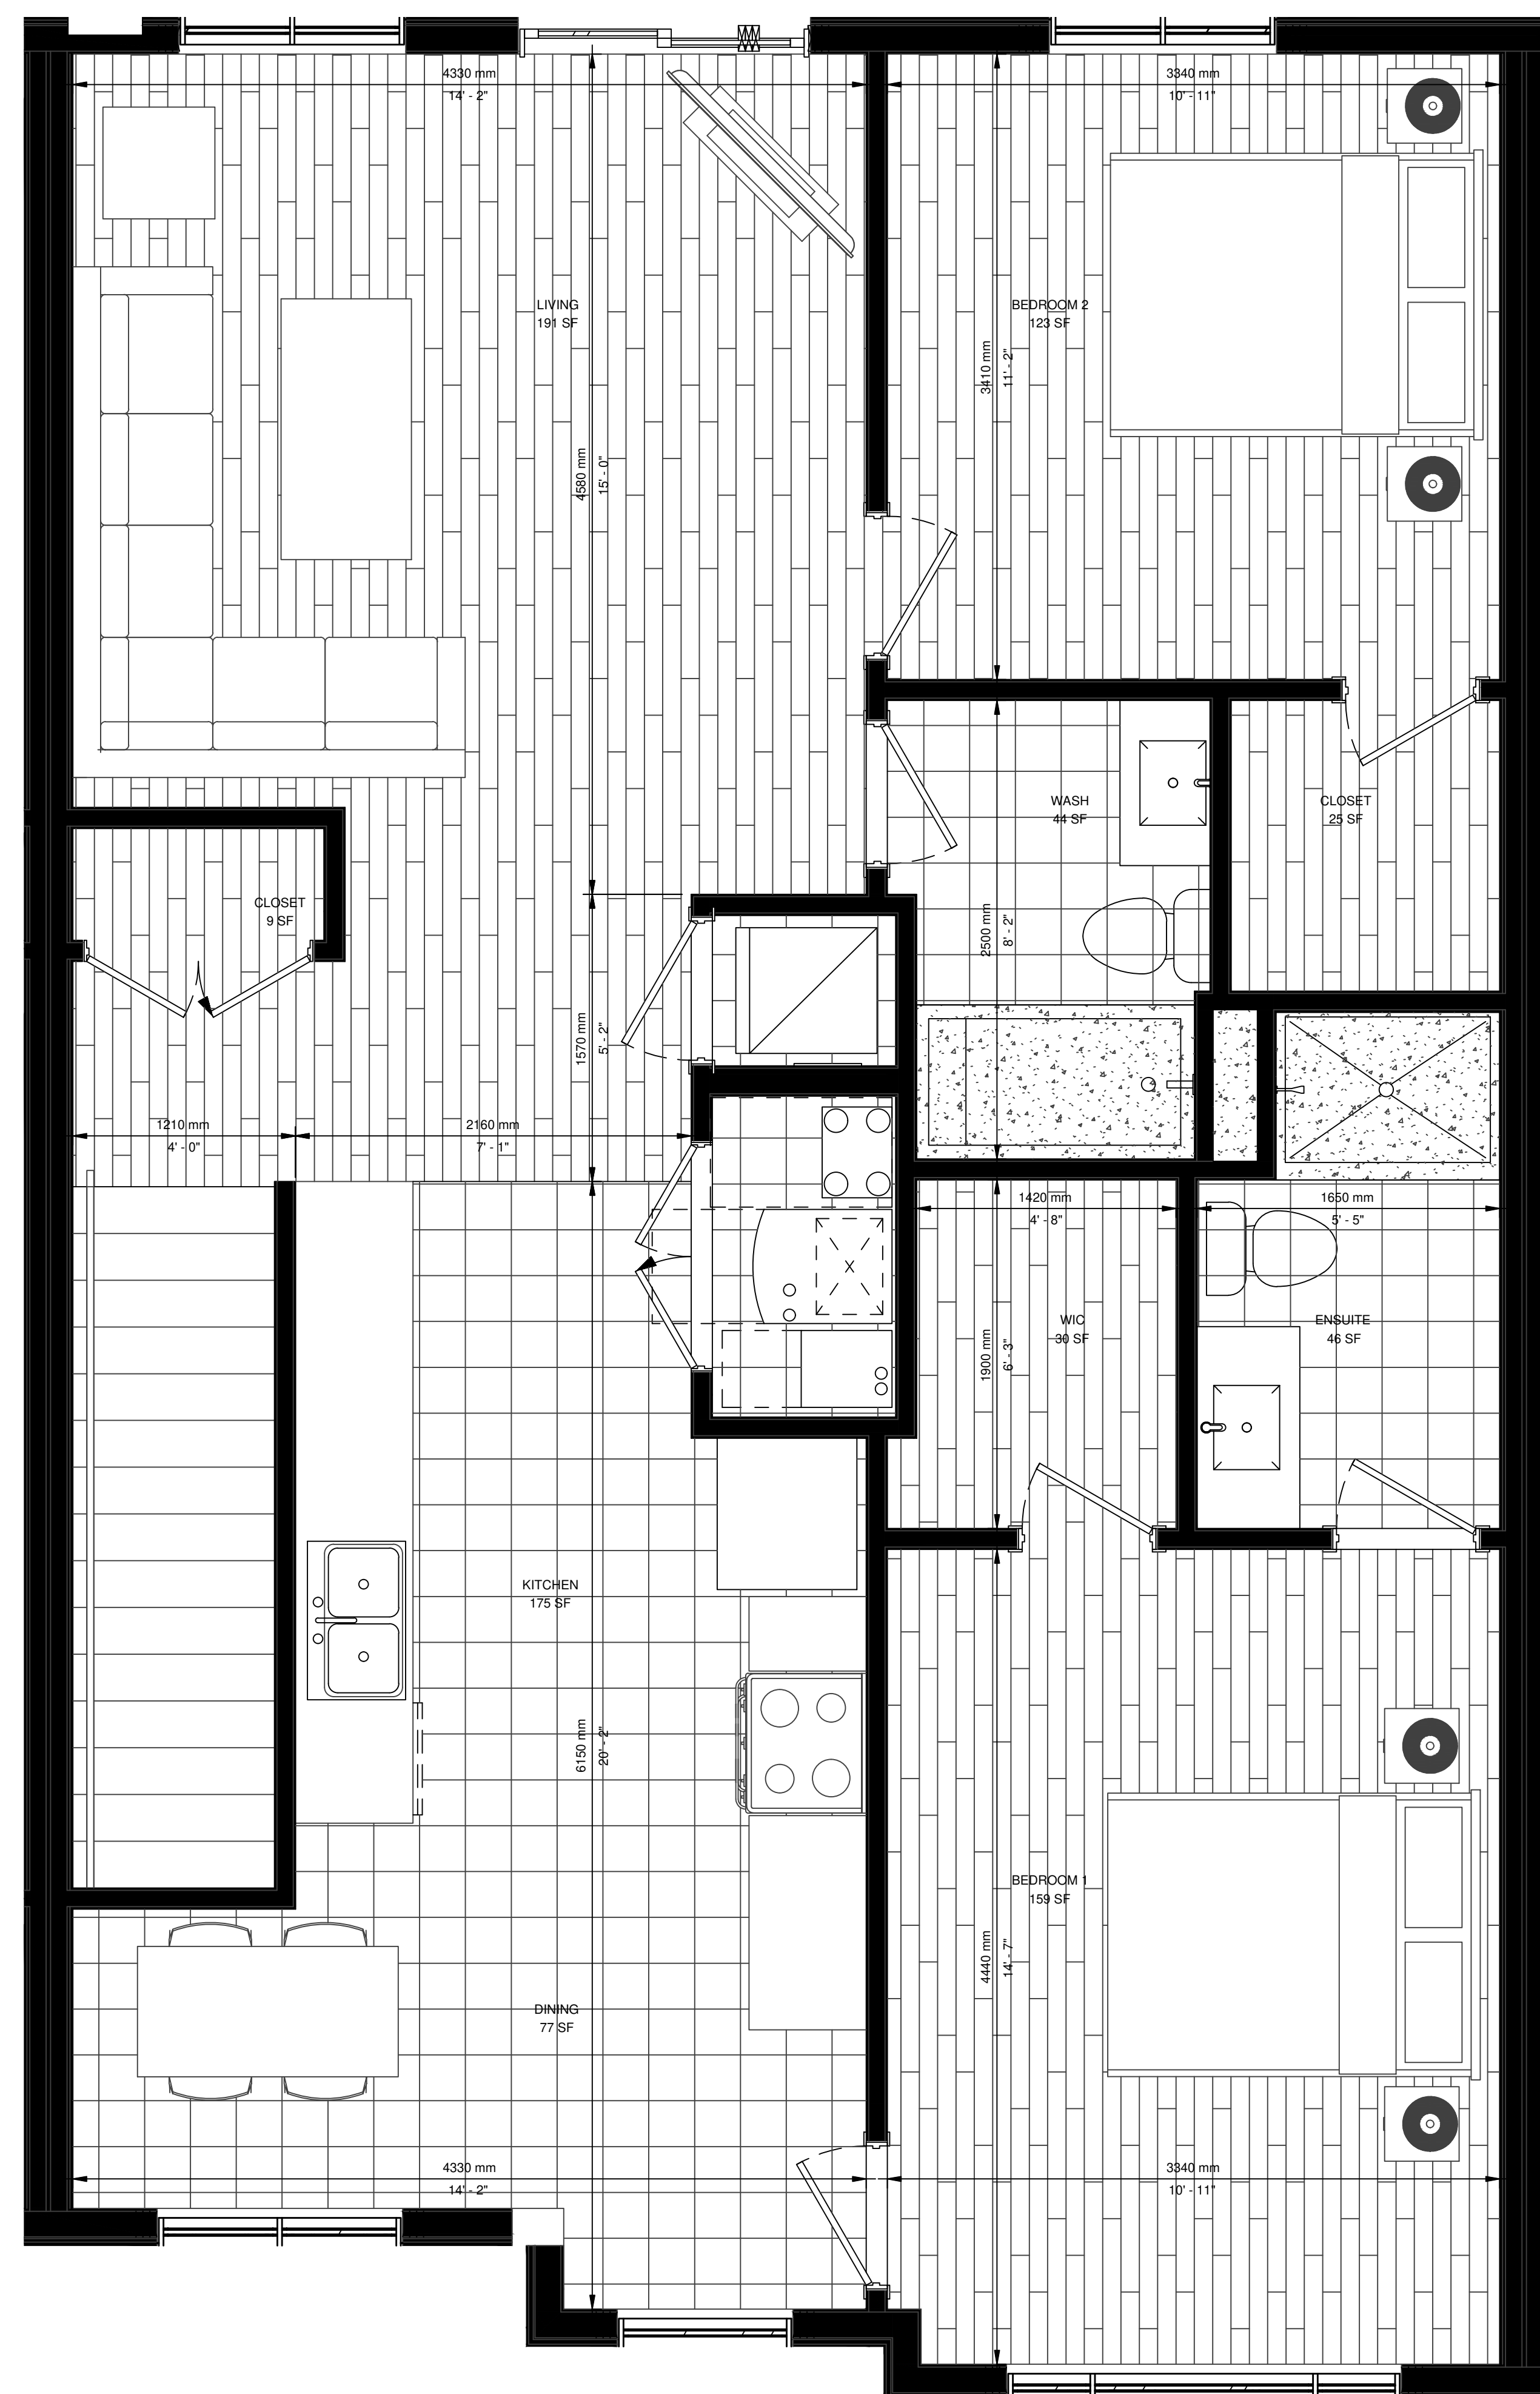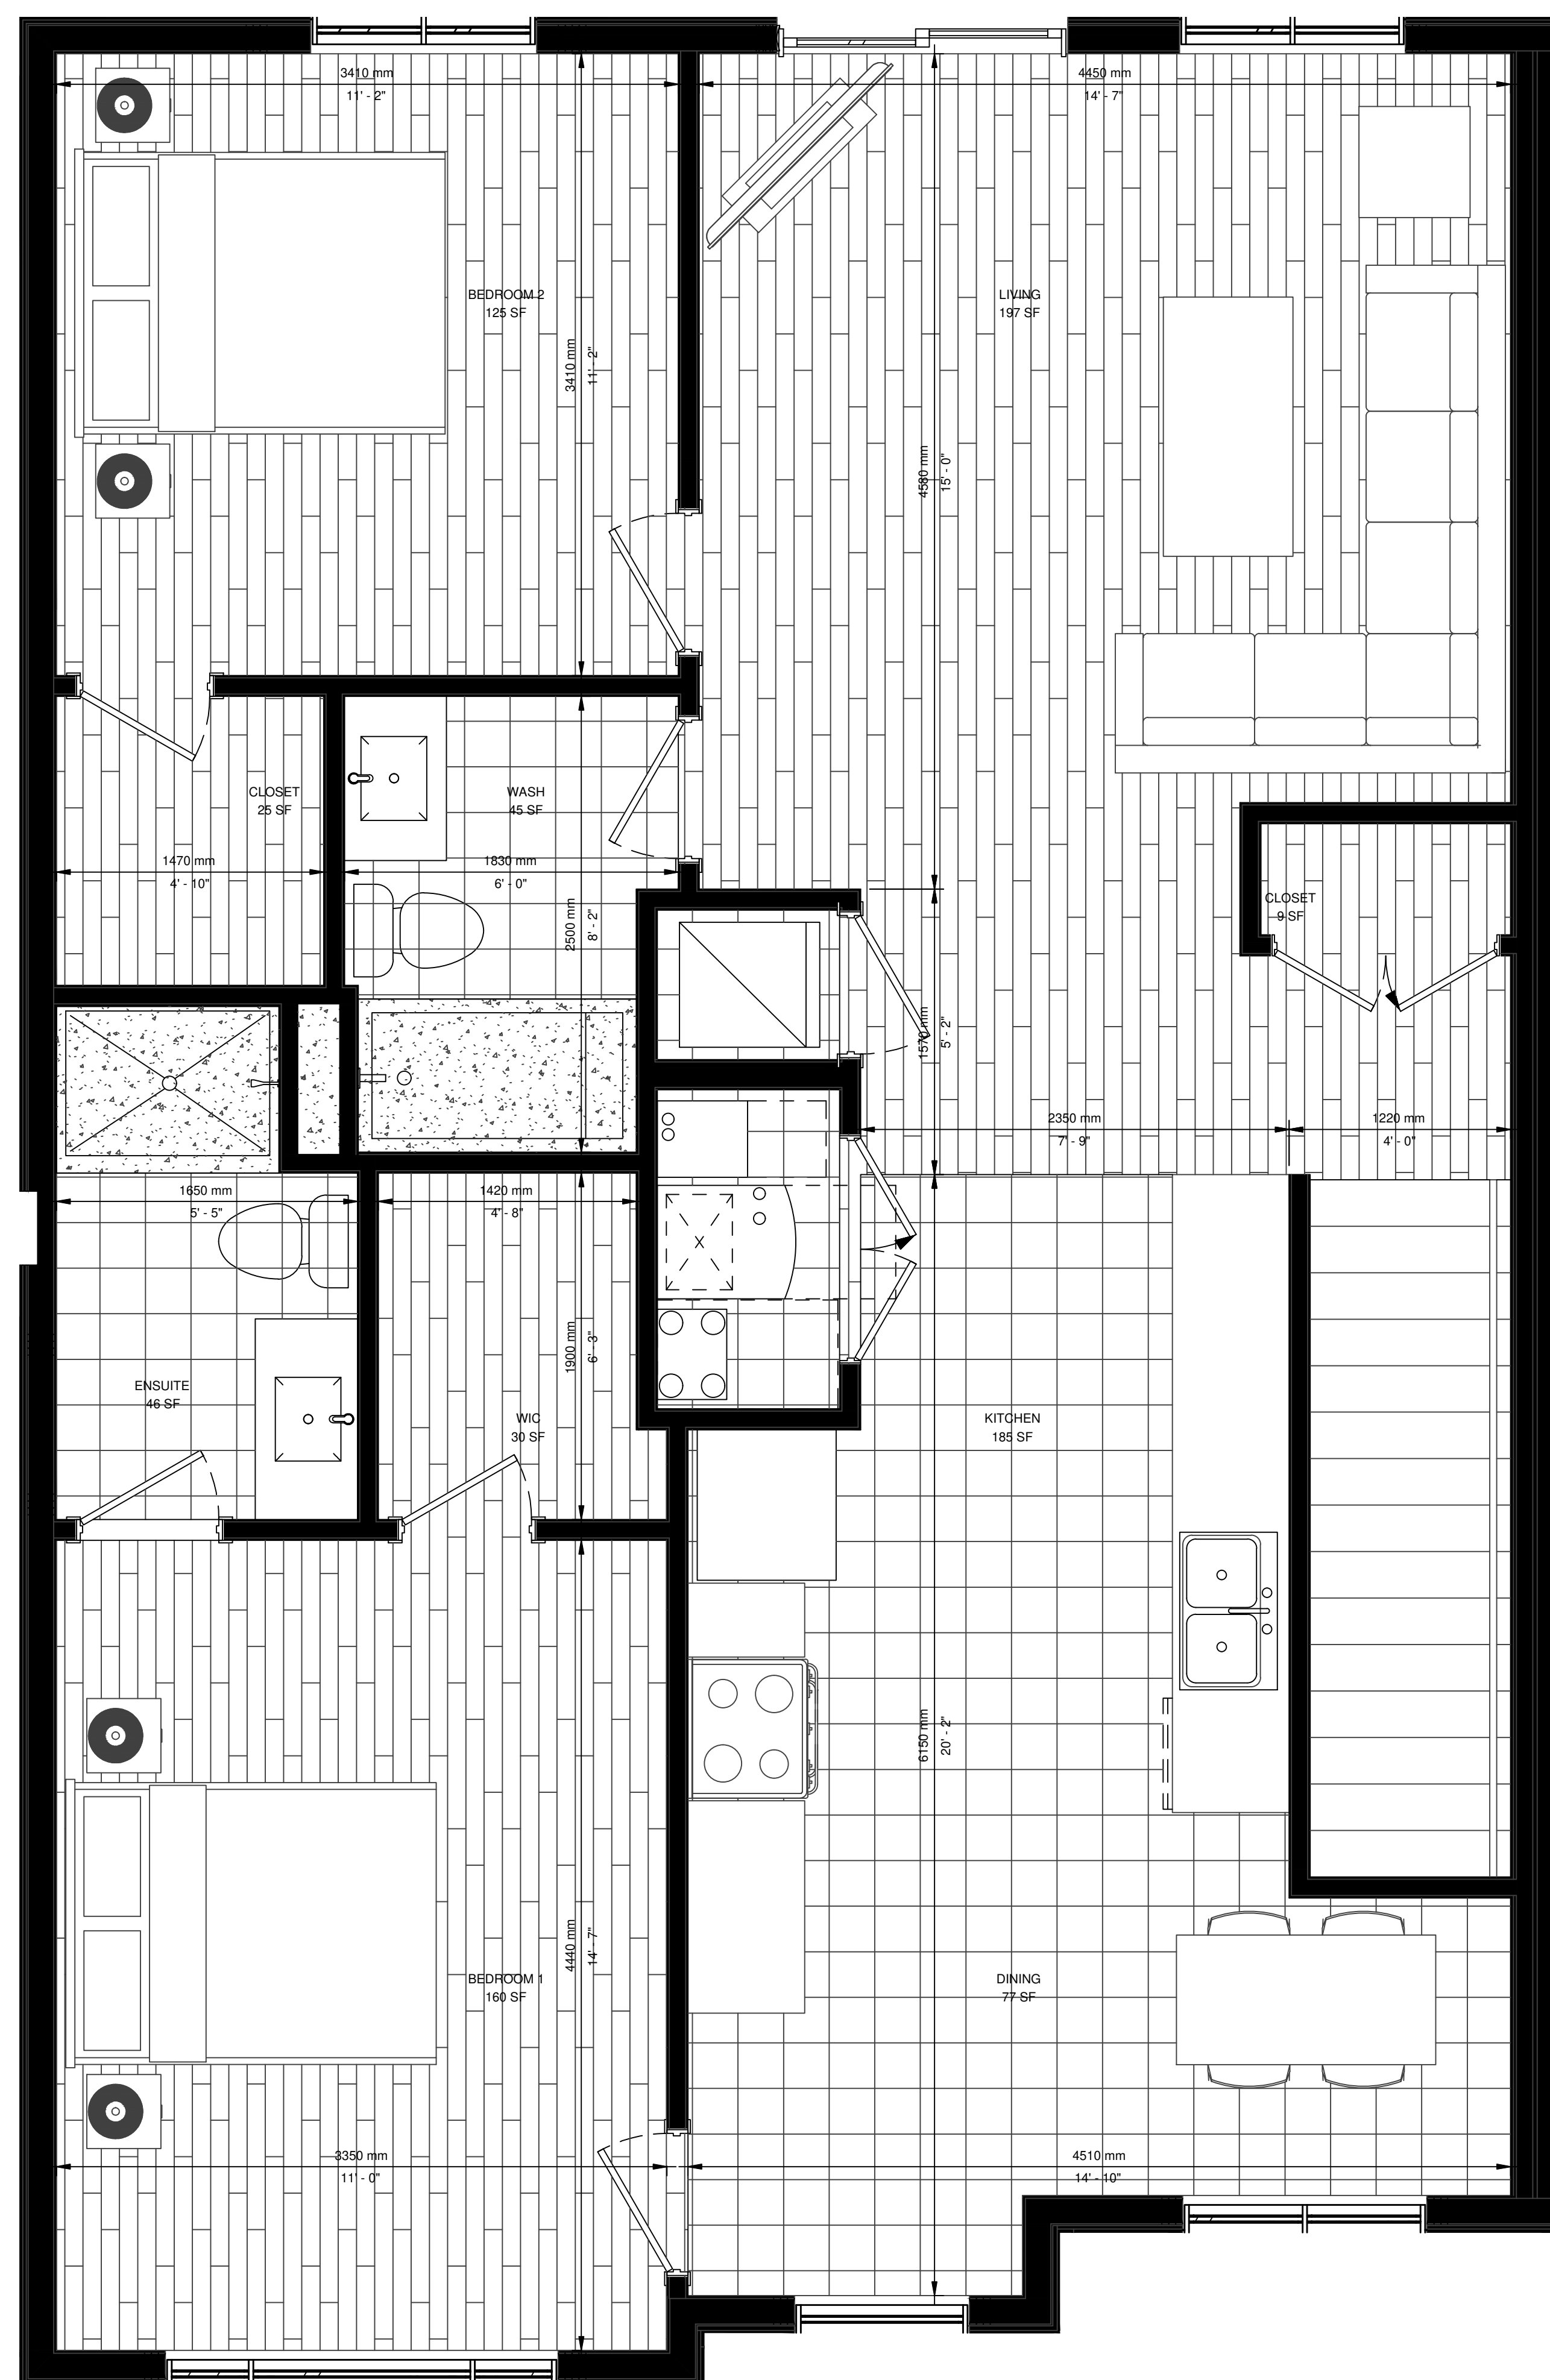

IT IS THE RESPONSIBILITY OF THE APPROPRIATE CONTRACTOR TO CHECK AND VERIFY ALL DIMENSIONS ON SITE AND TO REPORT ALL ERRORS AND/OR OMISSIONS TO THE ARCHITECT.

ALL CONTRACTORS MUST COMPLY WITH ALL
PERTINENT CODES AND BY-LAWS.

THIS DRAWING MAY NOT BE USED FOR CONSTRUCTION
UNTIL SIGNED BY THE ARCHITECT.

DO NOT SCALE DRAWINGS
COPYRIGHT RESERVED.

[illegible]

CLIENT



ARCHITECT

rla / architecture
56 Beech Street, Ottawa, Ontario K1S 3J6
t.613.724.9932 f.613.724.1209 www.rodericklahey.ca

PROJECT TITLE

IRON VALLEY II - TERRACE
HOMES

5331 FERNBANK ROAD, OTTAWA, ON

SHEET TILE

UNIT PLANS - SECOND FLOOR

DRAYN

Author

	CHECKED:
--	----------

Checker

SCALE:

1 : 25

	SHEET No:
--	-----------



PROJECT N°

2033

A405

PLOT DATE: 2026-02-12 10:29:12 AM

D07-12-17-0171	PAPER SIZE: ISO Full Bleed B1 (707.00 x 1000.00mm)
----------------	--

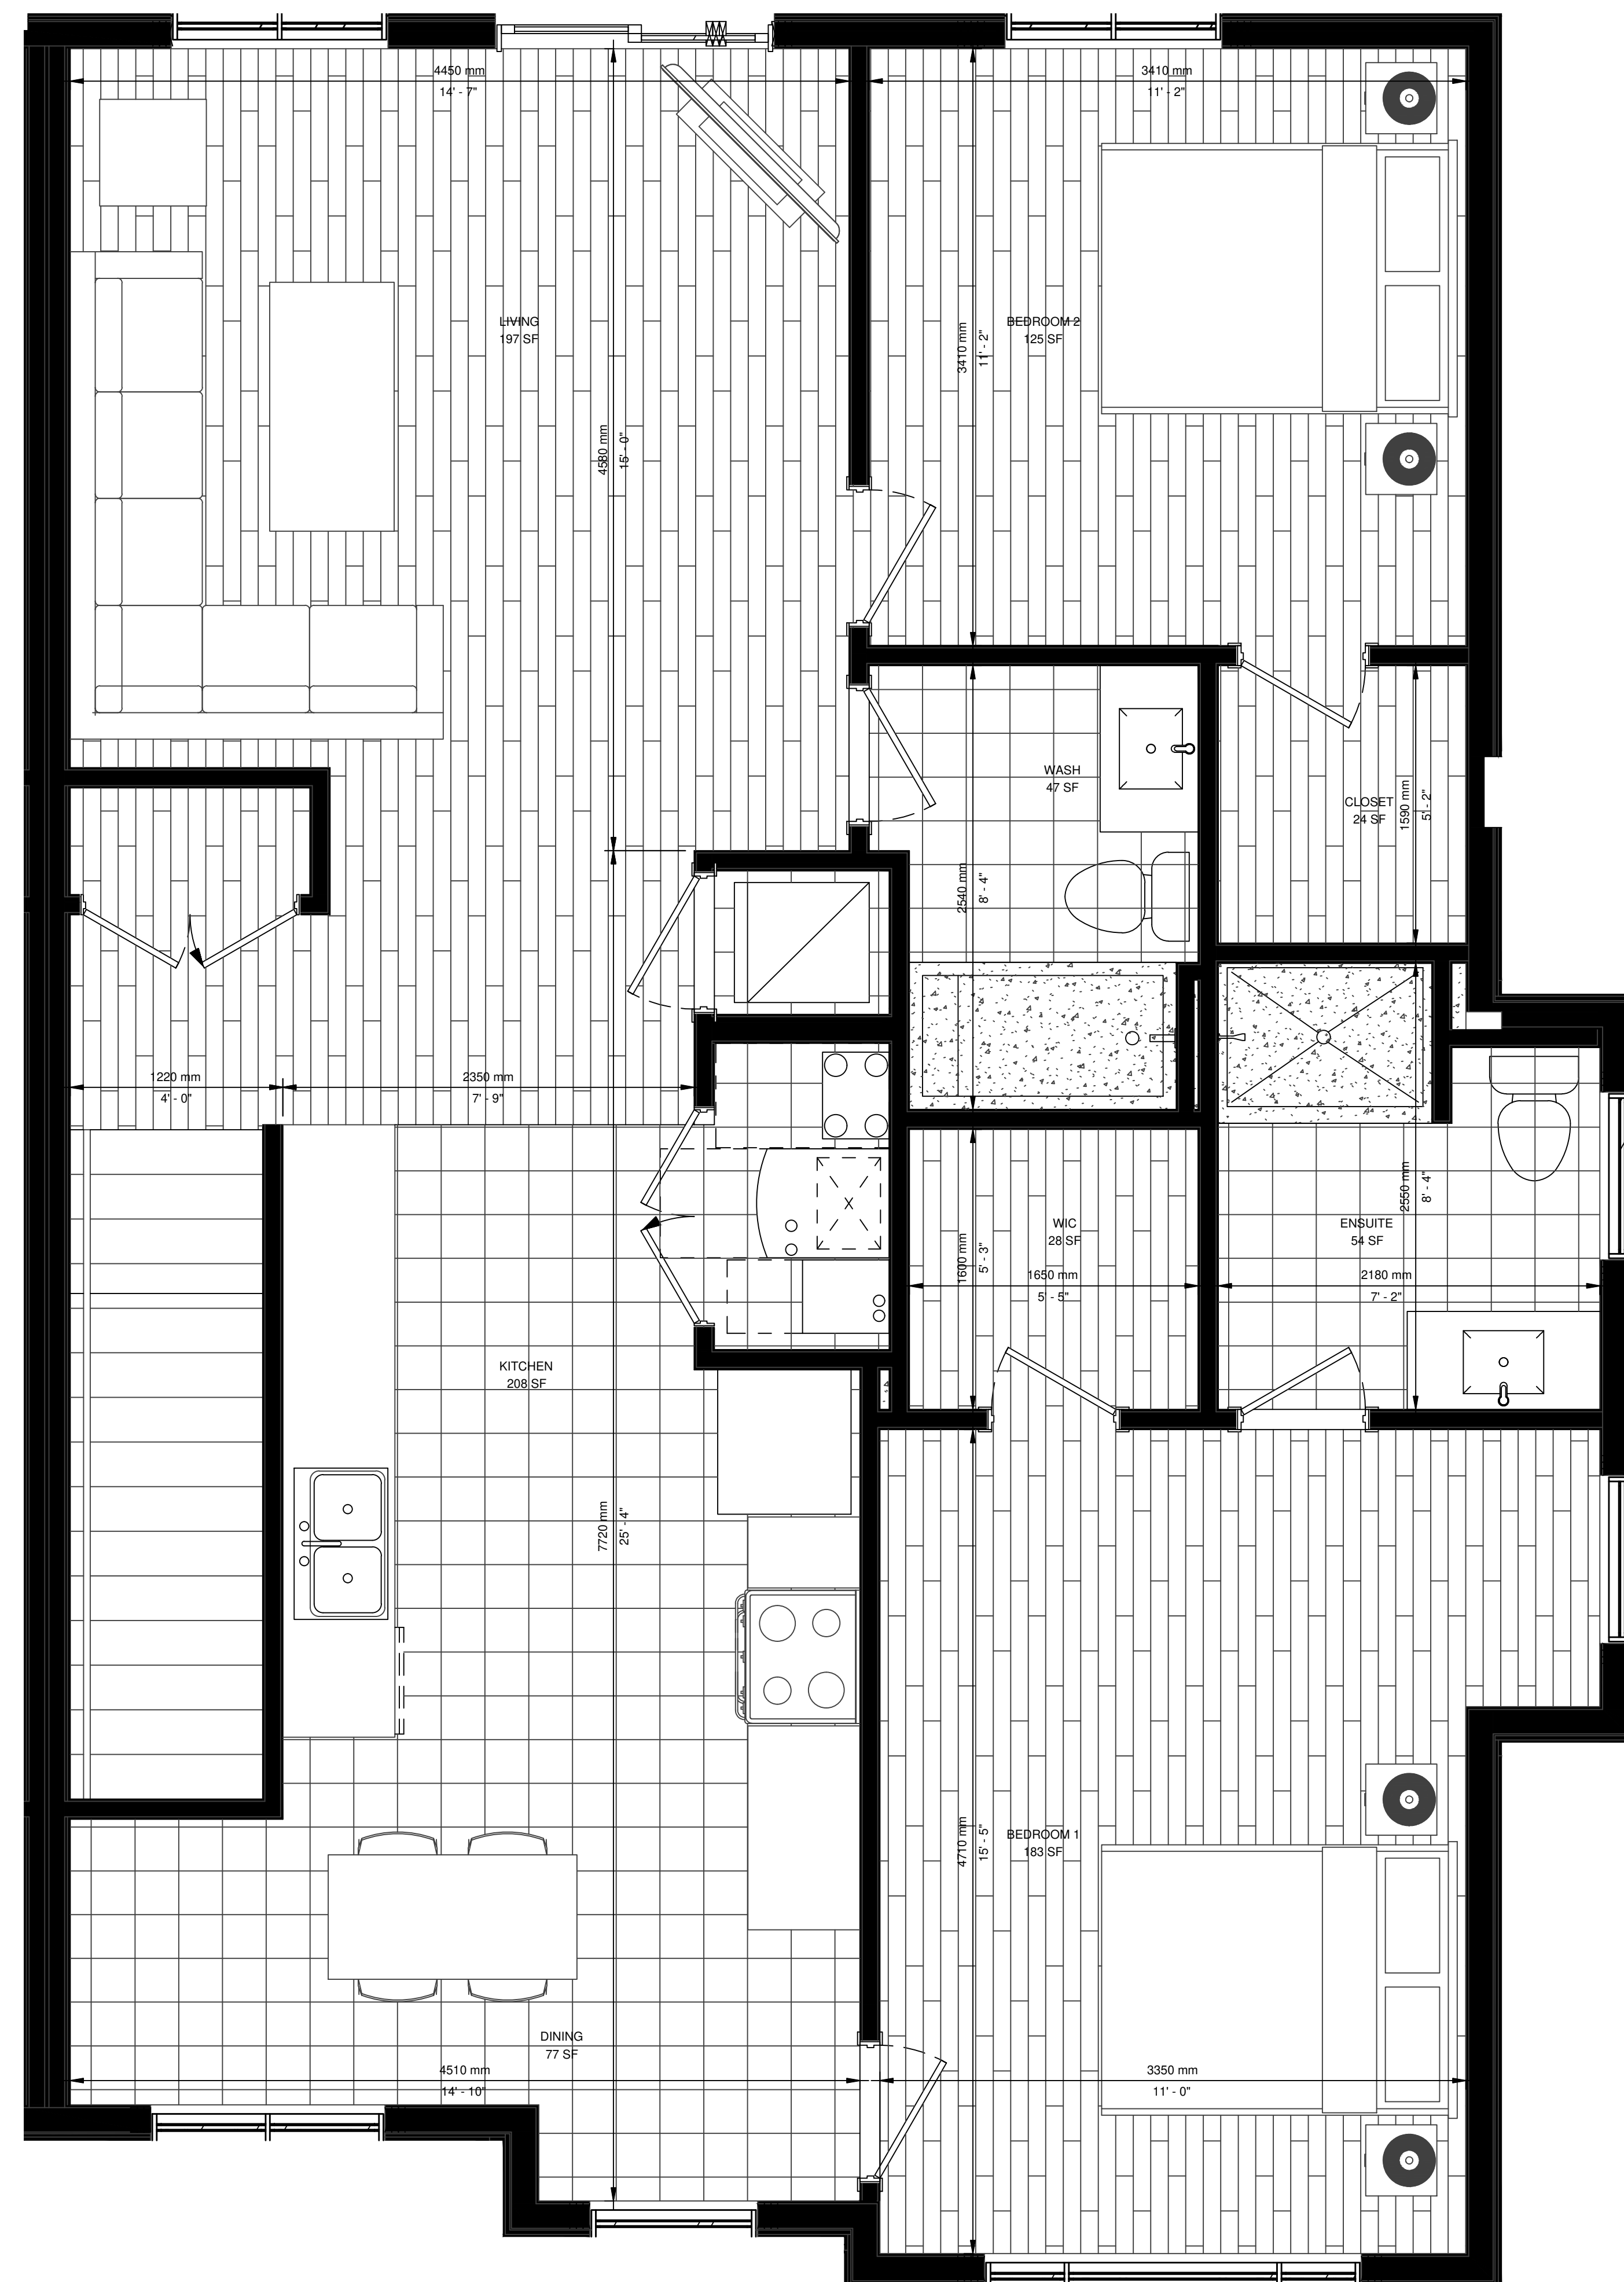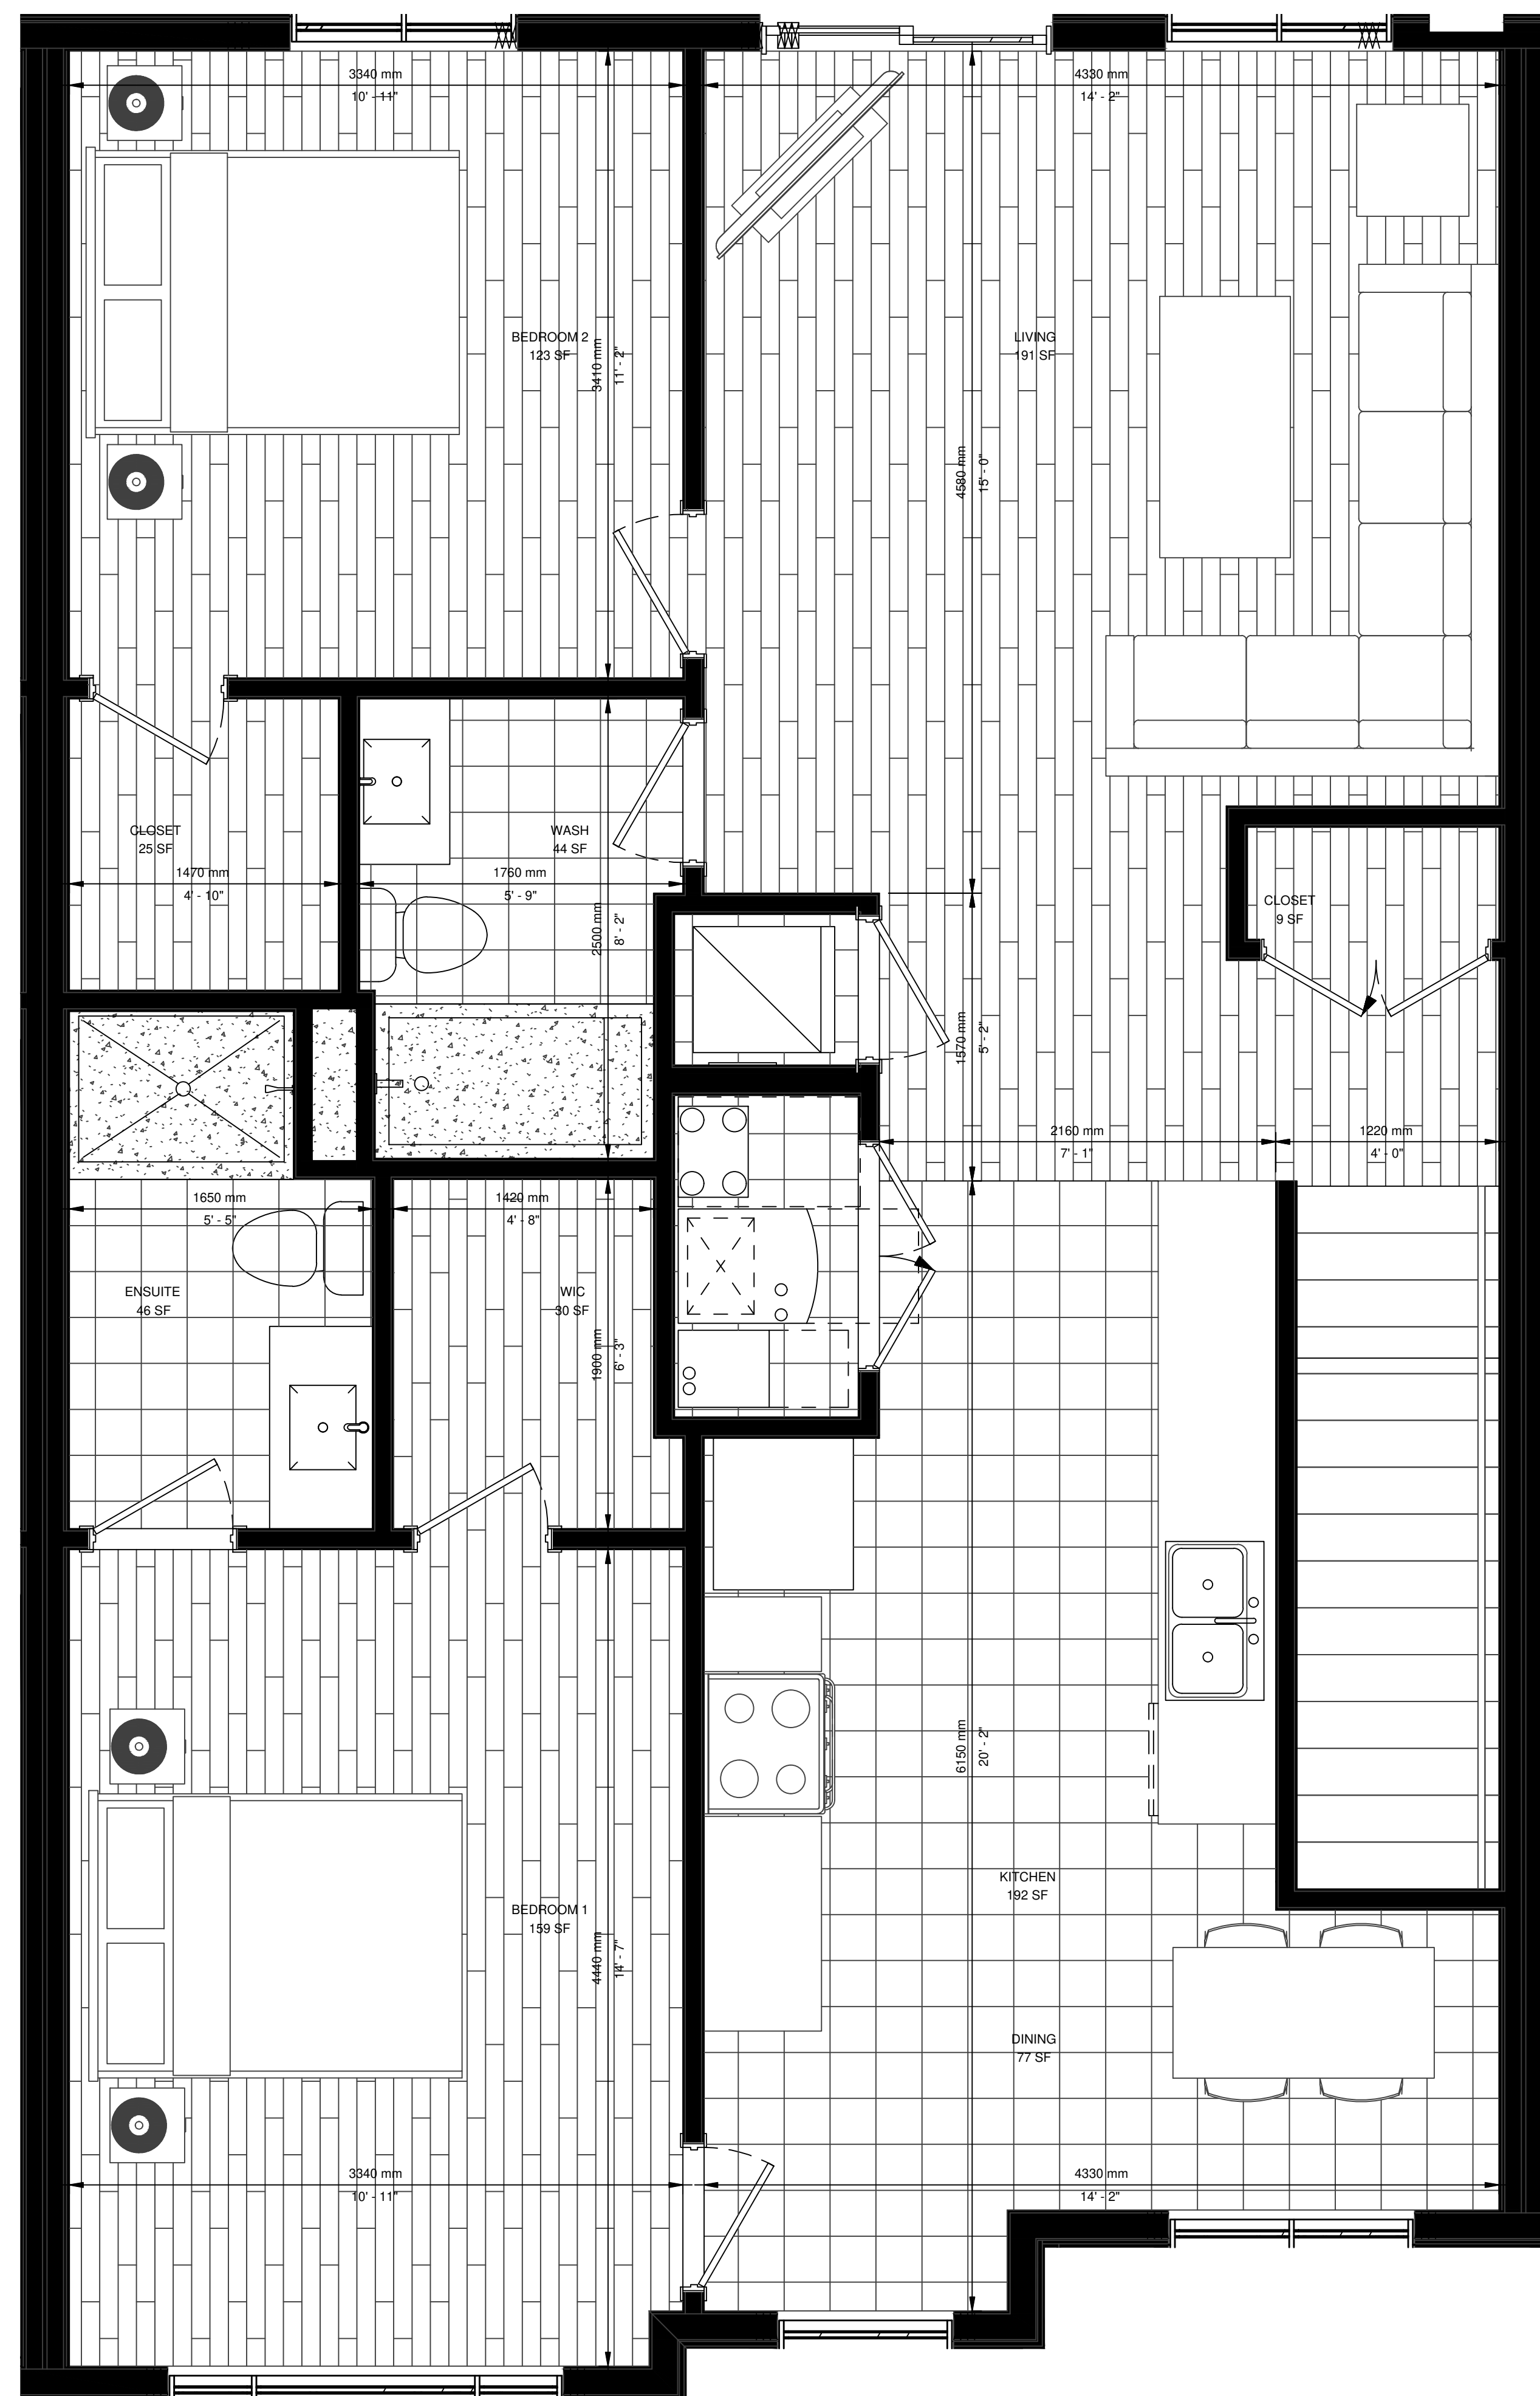

IT IS THE RESPONSIBILITY OF THE APPROPRIATE CONTRACTOR TO CHECK AND VERIFY ALL DIMENSIONS ON SITE AND TO REPORT ALL ERRORS AND/OR OMISSIONS TO THE ARCHITECT.

ALL CONTRACTORS MUST COMPLY WITH ALL
PERTINENT CODES AND BY-LAWS.

THIS DRAWING MAY NOT BE USED FOR CONSTRUCTION
UNTIL SIGNED BY THE ARCHITECT.

DO NOT SCALE DRAWINGS
COPYRIGHT RESERVED.


[illegible]

06	ISSUED FOR REVIEW	2026-01-2
No.	DESCRIPTION	YYYY-MM-D

REVISIONS

ARCHITECT SEAL

	NORTH ARROW
--	-------------

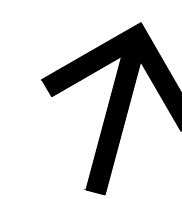

CLIENT



CLARIDGE
HOMES

ARCHITECT

rla / architecture
56 Beech Street, Ottawa, Ontario K1S 3J6
t.613.724.9932 f.613.724.1209 www.rodericklahey.ca

PROJECT TITLE

IRON VALLEY II - TERRACE
HOMES

5331 FERNBANK ROAD, OTTAWA, ON

SHEET TILE

UNIT PLANS - SECOND FLOOR

DRAWING

Author

☐ Checked:

Checke

SCALE

1 : 2

SHEET No:	
-----------	--

PROJECT M

2033

A406

PLOT DATE: 2026-02-12 10:29:16 AM

007 10 17 0174				PADED SIZE ISO E-11 Blade D4 (707 00 = 1000 00mm)
----------------	--	--	--	---

APPENDIX B

Sound Level Calculations

Filename: ola.te Time Period: Day/Night 16/8 hours
Description: OLA - Amenity Area

Road data, segment # 1: Buckbean (day/night)

Car traffic volume : 6477/563 veh/TimePeriod *
Medium truck volume : 515/45 veh/TimePeriod *
Heavy truck volume : 368/32 veh/TimePeriod *
Posted speed limit : 40 km/h
Road gradient : 1 %
Road pavement : 1 (Typical asphalt or concrete)

* Refers to calculated road volumes based on the following input:

24 hr Traffic Volume (AADT or SADT): 8000
Percentage of Annual Growth : 0.00
Number of Years of Growth : 0.00
Medium Truck % of Total Volume : 7.00
Heavy Truck % of Total Volume : 5.00
Day (16 hrs) % of Total Volume : 92.00

Data for Segment # 1: Buckbean (day/night)

Angle1 Angle2 : -33.00 deg 0.00 deg
Wood depth : 0 (No woods.)
No of house rows : 0 / 0
Surface : 1 (Absorptive ground surface)
Receiver source distance : 108.00 / 108.00 m
Receiver height : 1.50 / 1.50 m
Topography : 2 (Flat/gentle slope; with barrier)
Barrier angle1 : -33.00 deg Angle2 : -15.00 deg
Barrier height : 6.00 m
Barrier receiver distance : 50.00 / 50.00 m
Source elevation : 86.50 m
Receiver elevation : 87.45 m
Barrier elevation : 89.16 m
Reference angle : 0.00

↑

Road data, segment # 2: Buckbean (day/night)

Car traffic volume : 6477/563 veh/TimePeriod *
Medium truck volume : 515/45 veh/TimePeriod *
Heavy truck volume : 368/32 veh/TimePeriod *
Posted speed limit : 40 km/h
Road gradient : 1 %

Road pavement : 1 (Typical asphalt or concrete)

* Refers to calculated road volumes based on the following input:

24 hr Traffic Volume (AADT or SADT): 8000
Percentage of Annual Growth : 0.00
Number of Years of Growth : 0.00
Medium Truck % of Total Volume : 7.00
Heavy Truck % of Total Volume : 5.00
Day (16 hrs) % of Total Volume : 92.00

Data for Segment # 2: Buckbean (day/night)

Angle1 Angle2 : 0.00 deg 46.00 deg
Wood depth : 0 (No woods.)
No of house rows : 0 / 0
Surface : 1 (Absorptive ground surface)
Receiver source distance : 108.00 / 108.00 m
Receiver height : 1.50 / 1.50 m
Topography : 2 (Flat/gentle slope; with barrier)
Barrier angle1 : 0.00 deg Angle2 : 46.00 deg
Barrier height : 11.00 m
Barrier receiver distance : 18.00 / 18.00 m
Source elevation : 86.50 m
Receiver elevation : 87.45 m
Barrier elevation : 86.16 m
Reference angle : 0.00

↑

Road data, segment # 3: Buckbean (day/night)

Car traffic volume : 6477/563 veh/TimePeriod *
Medium truck volume : 515/45 veh/TimePeriod *
Heavy truck volume : 368/32 veh/TimePeriod *
Posted speed limit : 40 km/h
Road gradient : 1 %
Road pavement : 1 (Typical asphalt or concrete)

* Refers to calculated road volumes based on the following input:

24 hr Traffic Volume (AADT or SADT): 8000
Percentage of Annual Growth : 0.00
Number of Years of Growth : 0.00
Medium Truck % of Total Volume : 7.00
Heavy Truck % of Total Volume : 5.00
Day (16 hrs) % of Total Volume : 92.00

Data for Segment # 3: Buckbean (day/night)

Angle1 Angle2 : 46.00 deg 56.00 deg

Wood depth : 0 (No woods.)
 No of house rows : 0 / 0
 Surface : 1 (Absorptive ground surface)
 Receiver source distance : 108.00 / 108.00 m
 Receiver height : 1.50 / 1.50 m
 Topography : 2 (Flat/gentle slope; with barrier)
 Barrier angle1 : 46.00 deg Angle2 : 56.00 deg
 Barrier height : 11.00 m
 Barrier receiver distance : 3.00 / 3.00 m
 Source elevation : 86.50 m
 Receiver elevation : 87.45 m
 Barrier elevation : 86.26 m
 Reference angle : 0.00

↑

Road data, segment # 4: Spoor (day/night)

 Car traffic volume : 6477/563 veh/TimePeriod *
 Medium truck volume : 515/45 veh/TimePeriod *
 Heavy truck volume : 368/32 veh/TimePeriod *
 Posted speed limit : 40 km/h
 Road gradient : 1 %
 Road pavement : 1 (Typical asphalt or concrete)

* Refers to calculated road volumes based on the following input:

24 hr Traffic Volume (AADT or SADT): 8000
 Percentage of Annual Growth : 0.00
 Number of Years of Growth : 0.00
 Medium Truck % of Total Volume : 7.00
 Heavy Truck % of Total Volume : 5.00
 Day (16 hrs) % of Total Volume : 92.00

Data for Segment # 4: Spoor (day/night)

 Angle1 Angle2 : -44.00 deg -35.00 deg
 Wood depth : 0 (No woods.)
 No of house rows : 0 / 0
 Surface : 1 (Absorptive ground surface)
 Receiver source distance : 93.00 / 93.00 m
 Receiver height : 1.50 / 1.50 m
 Topography : 2 (Flat/gentle slope; with barrier)
 Barrier angle1 : -44.00 deg Angle2 : -35.00 deg
 Barrier height : 11.00 m
 Barrier receiver distance : 54.00 / 54.00 m
 Source elevation : 87.75 m
 Receiver elevation : 87.45 m
 Barrier elevation : 86.01 m
 Reference angle : 0.00

↑

Road data, segment # 5: Spoor (day/night)

Car traffic volume : 6477/563 veh/TimePeriod *
Medium truck volume : 515/45 veh/TimePeriod *
Heavy truck volume : 368/32 veh/TimePeriod *
Posted speed limit : 40 km/h
Road gradient : 1 %
Road pavement : 1 (Typical asphalt or concrete)

* Refers to calculated road volumes based on the following input:

24 hr Traffic Volume (AADT or SADT): 8000
Percentage of Annual Growth : 0.00
Number of Years of Growth : 0.00
Medium Truck % of Total Volume : 7.00
Heavy Truck % of Total Volume : 5.00
Day (16 hrs) % of Total Volume : 92.00

Data for Segment # 5: Spoor (day/night)

Angle1 Angle2 : -35.00 deg 51.00 deg
Wood depth : 0 (No woods.)
No of house rows : 0 / 0
Surface : 1 (Absorptive ground surface)
Receiver source distance : 93.00 / 93.00 m
Receiver height : 1.50 / 1.50 m
Topography : 2 (Flat/gentle slope; with barrier)
Barrier angle1 : -35.00 deg Angle2 : 51.00 deg
Barrier height : 11.00 m
Barrier receiver distance : 6.00 / 6.00 m
Source elevation : 87.75 m
Receiver elevation : 87.45 m
Barrier elevation : 86.26 m
Reference angle : 0.00

↑

Road data, segment # 6: Spoor (day/night)

Car traffic volume : 6477/563 veh/TimePeriod *
Medium truck volume : 515/45 veh/TimePeriod *
Heavy truck volume : 368/32 veh/TimePeriod *
Posted speed limit : 40 km/h
Road gradient : 1 %
Road pavement : 1 (Typical asphalt or concrete)

* Refers to calculated road volumes based on the following input:

24 hr Traffic Volume (AADT or SADT): 8000
Percentage of Annual Growth : 0.00

Number of Years of Growth : 0.00
 Medium Truck % of Total Volume : 7.00
 Heavy Truck % of Total Volume : 5.00
 Day (16 hrs) % of Total Volume : 92.00

Data for Segment # 6: Spoor (day/night)

 Angle1 Angle2 : 51.00 deg 57.00 deg
 Wood depth : 0 (No woods.)
 No of house rows : 0 / 0
 Surface : 1 (Absorptive ground surface)
 Receiver source distance : 93.00 / 93.00 m
 Receiver height : 1.50 / 1.50 m
 Topography : 2 (Flat/gentle slope; with barrier)
 Barrier angle1 : 51.00 deg Angle2 : 57.00 deg
 Barrier height : 6.00 m
 Barrier receiver distance : 55.00 / 55.00 m
 Source elevation : 87.75 m
 Receiver elevation : 87.45 m
 Barrier elevation : 89.07 m
 Reference angle : 0.00



Result summary (day)

	!	source	!	Road	!	Total
	!	height	!	Leq	!	Leq
	!	(m)	!	(dBA)	!	(dBA)
1.Buckbean	!	1.50	!	39.13	!	39.13
2.Buckbean	!	1.50	!	29.49	!	29.49
3.Buckbean	!	1.50	!	22.83	!	22.83
4.Spoor	!	1.50	!	25.18	!	25.18
5.Spoor	!	1.50	!	32.82	!	32.82
6.Spoor	!	1.50	!	23.89	!	23.89
	+		+		+	
		Total				40.70 dBA



Result summary (night)

	!	source	!	Road	!	Total
	!	height	!	Leq	!	Leq
	!	(m)	!	(dBA)	!	(dBA)
1.Buckbean	!	1.50	!	31.54	!	31.54
2.Buckbean	!	1.50	!	21.89	!	21.89
3.Buckbean	!	1.50	!	15.23	!	15.23

4.Spoor	!	1.50	!	17.59	!	17.59
5.Spoor	!	1.50	!	25.23	!	25.23
6.Spoor	!	1.50	!	16.29	!	16.29
-----+-----+-----+-----						
Total						33.11 dBA

↑

TOTAL Leq FROM ALL SOURCES (DAY): 40.70
(NIGHT): 33.11

↑

↑

Filename: r1.te Time Period: Day/Night 16/8 hours
Description: R1 - Lower Level

Road data, segment # 1: Buckbean (day/night)

Car traffic volume : 6477/563 veh/TimePeriod *
Medium truck volume : 515/45 veh/TimePeriod *
Heavy truck volume : 368/32 veh/TimePeriod *
Posted speed limit : 40 km/h
Road gradient : 1 %
Road pavement : 1 (Typical asphalt or concrete)

* Refers to calculated road volumes based on the following input:

24 hr Traffic Volume (AADT or SADT): 8000
Percentage of Annual Growth : 0.00
Number of Years of Growth : 0.00
Medium Truck % of Total Volume : 7.00
Heavy Truck % of Total Volume : 5.00
Day (16 hrs) % of Total Volume : 92.00

Data for Segment # 1: Buckbean (day/night)

Angle1 Angle2 : -76.00 deg 78.00 deg
Wood depth : 0 (No woods.)
No of house rows : 0 / 0
Surface : 1 (Absorptive ground surface)
Receiver source distance : 22.00 / 22.00 m
Receiver height : 1.50 / 1.50 m
Topography : 4 (Elevated; with barrier)
Barrier angle1 : -76.00 deg Angle2 : 78.00 deg
Barrier height : 0.49 m
Elevation : 0.49 m
Barrier receiver distance : 1.50 / 1.50 m
Source elevation : 86.50 m
Receiver elevation : 86.01 m
Barrier elevation : 86.01 m
Reference angle : 0.00

↑

Road data, segment # 2: Spoor (day/night)

Car traffic volume : 6477/563 veh/TimePeriod *
Medium truck volume : 515/45 veh/TimePeriod *
Heavy truck volume : 368/32 veh/TimePeriod *
Posted speed limit : 40 km/h

Road gradient : 1 %
 Road pavement : 1 (Typical asphalt or concrete)

* Refers to calculated road volumes based on the following input:

24 hr Traffic Volume (AADT or SADT): 8000
 Percentage of Annual Growth : 0.00
 Number of Years of Growth : 0.00
 Medium Truck % of Total Volume : 7.00
 Heavy Truck % of Total Volume : 5.00
 Day (16 hrs) % of Total Volume : 92.00

Data for Segment # 2: Spoor (day/night)

 Angle1 Angle2 : -45.00 deg 77.00 deg
 Wood depth : 0 (No woods.)
 No of house rows : 0 / 0
 Surface : 1 (Absorptive ground surface)
 Receiver source distance : 22.00 / 22.00 m
 Receiver height : 1.50 / 1.50 m
 Topography : 4 (Elevated; with barrier)
 Barrier angle1 : -45.00 deg Angle2 : 77.00 deg
 Barrier height : 1.74 m
 Elevation : 1.74 m
 Barrier receiver distance : 1.50 / 1.50 m
 Source elevation : 87.75 m
 Receiver elevation : 86.01 m
 Barrier elevation : 86.01 m
 Reference angle : 0.00

↑

Result summary (day)

	! source !	Road !	Total !
	! height !	Leq !	Leq !
	! (m) !	(dBA) !	(dBA) !
-----+-----+-----+-----			
1.Buckbean	! 1.50 !	59.58 !	59.58 *
2.Spoor	! 1.50 !	53.99 !	53.99
-----+-----+-----+-----			
Total			60.64 dBA

↑

Result summary (night)

	! source !	Road !	Total !
	! height !	Leq !	Leq !
	! (m) !	(dBA) !	(dBA) !

1.Buckbean	!	1.50	!	51.98	!	51.98 *
2.Spoor	!	1.50	!	46.39	!	46.39
Total						53.04 dBA

↑

TOTAL Leq FROM ALL SOURCES (DAY): 60.64
(NIGHT): 53.04

↑

↑

Filename: r12.te Time Period: Day/Night 16/8 hours
Description: R1 - Second Level

Road data, segment # 1: Buckbean (day/night)

Car traffic volume : 6477/563 veh/TimePeriod *
Medium truck volume : 515/45 veh/TimePeriod *
Heavy truck volume : 368/32 veh/TimePeriod *
Posted speed limit : 40 km/h
Road gradient : 1 %
Road pavement : 1 (Typical asphalt or concrete)

* Refers to calculated road volumes based on the following input:

24 hr Traffic Volume (AADT or SADT): 8000
Percentage of Annual Growth : 0.00
Number of Years of Growth : 0.00
Medium Truck % of Total Volume : 7.00
Heavy Truck % of Total Volume : 5.00
Day (16 hrs) % of Total Volume : 92.00

Data for Segment # 1: Buckbean (day/night)

Angle1 Angle2 : -76.00 deg 78.00 deg
Wood depth : 0 (No woods.)
No of house rows : 0 / 0
Surface : 1 (Absorptive ground surface)
Receiver source distance : 22.00 / 22.00 m
Receiver height : 1.50 / 1.50 m
Topography : 3 (Elevated; no barrier)
Elevation : 5.92 m
Reference angle : 0.00

↑

Road data, segment # 2: Spoor (day/night)

Car traffic volume : 6477/563 veh/TimePeriod *
Medium truck volume : 515/45 veh/TimePeriod *
Heavy truck volume : 368/32 veh/TimePeriod *
Posted speed limit : 40 km/h
Road gradient : 1 %
Road pavement : 1 (Typical asphalt or concrete)

* Refers to calculated road volumes based on the following input:

24 hr Traffic Volume (AADT or SADT): 8000

Percentage of Annual Growth : 0.00
 Number of Years of Growth : 0.00
 Medium Truck % of Total Volume : 7.00
 Heavy Truck % of Total Volume : 5.00
 Day (16 hrs) % of Total Volume : 92.00

Data for Segment # 2: Spoor (day/night)

 Angle1 Angle2 : -45.00 deg 77.00 deg
 Wood depth : 0 (No woods.)
 No of house rows : 0 / 0
 Surface : 1 (Absorptive ground surface)
 Receiver source distance : 22.00 / 22.00 m
 Receiver height : 1.50 / 1.50 m
 Topography : 3 (Elevated; no barrier)
 Elevation : 4.67 m
 Reference angle : 0.00

↑
 Result summary (day)

	! source !	Road !	Total !
	! height !	Leq !	Leq !
	! (m) !	(dBA) !	(dBA) !
-----+-----+-----+-----			
1.Buckbean	! 1.50 !	60.07 !	60.07
2.Spoor	! 1.50 !	59.15 !	59.15
-----+-----+-----+-----			
Total			62.64 dBA

↑
 Result summary (night)

	! source !	Road !	Total !
	! height !	Leq !	Leq !
	! (m) !	(dBA) !	(dBA) !
-----+-----+-----+-----			
1.Buckbean	! 1.50 !	52.48 !	52.48
2.Spoor	! 1.50 !	51.56 !	51.56
-----+-----+-----+-----			
Total			55.05 dBA

↑

 TOTAL Leq FROM ALL SOURCES (DAY): 62.64
 (NIGHT): 55.05

Filename: r2.te Time Period: Day/Night 16/8 hours
Description: R2 - Lower Level

Road data, segment # 1: Buckbean (day/night)

Car traffic volume : 6477/563 veh/TimePeriod *
Medium truck volume : 515/45 veh/TimePeriod *
Heavy truck volume : 368/32 veh/TimePeriod *
Posted speed limit : 40 km/h
Road gradient : 1 %
Road pavement : 1 (Typical asphalt or concrete)

* Refers to calculated road volumes based on the following input:

24 hr Traffic Volume (AADT or SADT): 8000
Percentage of Annual Growth : 0.00
Number of Years of Growth : 0.00
Medium Truck % of Total Volume : 7.00
Heavy Truck % of Total Volume : 5.00
Day (16 hrs) % of Total Volume : 92.00

Data for Segment # 1: Buckbean (day/night)

Angle1 Angle2 : 5.00 deg 56.00 deg
Wood depth : 0 (No woods.)
No of house rows : 0 / 0
Surface : 1 (Absorptive ground surface)
Receiver source distance : 55.00 / 55.00 m
Receiver height : 1.50 / 1.50 m
Topography : 4 (Elevated; with barrier)
Barrier angle1 : 5.00 deg Angle2 : 56.00 deg
Barrier height : 0.49 m
Elevation : 0.49 m
Barrier receiver distance : 1.50 / 1.50 m
Source elevation : 86.50 m
Receiver elevation : 86.01 m
Barrier elevation : 86.01 m
Reference angle : 0.00

↑

Road data, segment # 2: Buckbean (day/night)

Car traffic volume : 6477/563 veh/TimePeriod *
Medium truck volume : 515/45 veh/TimePeriod *
Heavy truck volume : 368/32 veh/TimePeriod *
Posted speed limit : 40 km/h

Road gradient : 1 %
Road pavement : 1 (Typical asphalt or concrete)

* Refers to calculated road volumes based on the following input:

24 hr Traffic Volume (AADT or SADT): 8000
Percentage of Annual Growth : 0.00
Number of Years of Growth : 0.00
Medium Truck % of Total Volume : 7.00
Heavy Truck % of Total Volume : 5.00
Day (16 hrs) % of Total Volume : 92.00

Data for Segment # 2: Buckbean (day/night)

Angle1 Angle2 : 56.00 deg 64.00 deg
Wood depth : 0 (No woods.)
No of house rows : 0 / 0
Surface : 1 (Absorptive ground surface)
Receiver source distance : 55.00 / 55.00 m
Receiver height : 1.50 / 1.50 m
Topography : 2 (Flat/gentle slope; with barrier)
Barrier angle1 : 56.00 deg Angle2 : 64.00 deg
Barrier height : 10.50 m
Barrier receiver distance : 25.00 / 25.00 m
Source elevation : 86.50 m
Receiver elevation : 86.01 m
Barrier elevation : 89.00 m
Reference angle : 0.00

↑

Road data, segment # 3: Spoor (day/night)

Car traffic volume : 6477/563 veh/TimePeriod *
Medium truck volume : 515/45 veh/TimePeriod *
Heavy truck volume : 368/32 veh/TimePeriod *
Posted speed limit : 40 km/h
Road gradient : 1 %
Road pavement : 1 (Typical asphalt or concrete)

* Refers to calculated road volumes based on the following input:

24 hr Traffic Volume (AADT or SADT): 8000
Percentage of Annual Growth : 0.00
Number of Years of Growth : 0.00
Medium Truck % of Total Volume : 7.00
Heavy Truck % of Total Volume : 5.00
Day (16 hrs) % of Total Volume : 92.00

Data for Segment # 3: Spoor (day/night)

Angle1 Angle2 : -65.00 deg 77.00 deg
 Wood depth : 0 (No woods.)
 No of house rows : 0 / 0
 Surface : 1 (Absorptive ground surface)
 Receiver source distance : 24.00 / 24.00 m
 Receiver height : 1.50 / 1.50 m
 Topography : 4 (Elevated; with barrier)
 Barrier angle1 : -65.00 deg Angle2 : 77.00 deg
 Barrier height : 1.74 m
 Elevation : 1.74 m
 Barrier receiver distance : 1.50 / 1.50 m
 Source elevation : 87.75 m
 Receiver elevation : 86.01 m
 Barrier elevation : 86.01 m
 Reference angle : 0.00

↑

Result summary (day)

	!	source	!	Road	!	Total
	!	height	!	Leq	!	Leq
	!	(m)	!	(dBA)	!	(dBA)
1.Buckbean	!	1.50	!	48.67	!	48.67 *
2.Buckbean	!	1.50	!	24.53	!	24.53
3.Spoor	!	1.50	!	53.96	!	53.96
	+		+		+	
		Total				55.09 dBA

↑

Result summary (night)

	!	source	!	Road	!	Total
	!	height	!	Leq	!	Leq
	!	(m)	!	(dBA)	!	(dBA)
1.Buckbean	!	1.50	!	41.08	!	41.08 *
2.Buckbean	!	1.50	!	16.94	!	16.94
3.Spoor	!	1.50	!	46.37	!	46.37
	+		+		+	
		Total				47.50 dBA

↑

TOTAL Leq FROM ALL SOURCES (DAY): 55.09
 (NIGHT): 47.50

Filename: r3.te Time Period: Day/Night 16/8 hours
Description: R3 - Lower Level

Road data, segment # 1: Buckbean (day/night)

Car traffic volume : 6477/563 veh/TimePeriod *
Medium truck volume : 515/45 veh/TimePeriod *
Heavy truck volume : 368/32 veh/TimePeriod *
Posted speed limit : 40 km/h
Road gradient : 1 %
Road pavement : 1 (Typical asphalt or concrete)

* Refers to calculated road volumes based on the following input:

24 hr Traffic Volume (AADT or SADT): 8000
Percentage of Annual Growth : 0.00
Number of Years of Growth : 0.00
Medium Truck % of Total Volume : 7.00
Heavy Truck % of Total Volume : 5.00
Day (16 hrs) % of Total Volume : 92.00

Data for Segment # 1: Buckbean (day/night)

Angle1 Angle2 : -49.00 deg -35.00 deg
Wood depth : 0 (No woods.)
No of house rows : 0 / 0
Surface : 1 (Absorptive ground surface)
Receiver source distance : 105.00 / 105.00 m
Receiver height : 1.50 / 1.50 m
Topography : 2 (Flat/gentle slope; with barrier)
Barrier angle1 : -49.00 deg Angle2 : -35.00 deg
Barrier height : 11.00 m
Barrier receiver distance : 65.00 / 65.00 m
Source elevation : 86.50 m
Receiver elevation : 86.26 m
Barrier elevation : 86.01 m
Reference angle : 0.00

↑

Road data, segment # 2: Buckbean (day/night)

Car traffic volume : 6477/563 veh/TimePeriod *
Medium truck volume : 515/45 veh/TimePeriod *
Heavy truck volume : 368/32 veh/TimePeriod *
Posted speed limit : 40 km/h
Road gradient : 1 %

Road pavement : 1 (Typical asphalt or concrete)

* Refers to calculated road volumes based on the following input:

24 hr Traffic Volume (AADT or SADT): 8000
Percentage of Annual Growth : 0.00
Number of Years of Growth : 0.00
Medium Truck % of Total Volume : 7.00
Heavy Truck % of Total Volume : 5.00
Day (16 hrs) % of Total Volume : 92.00

Data for Segment # 2: Buckbean (day/night)

Angle1 Angle2 : -35.00 deg -29.00 deg
Wood depth : 0 (No woods.)
No of house rows : 0 / 0
Surface : 1 (Absorptive ground surface)
Receiver source distance : 105.00 / 105.00 m
Receiver height : 1.50 / 1.50 m
Topography : 4 (Elevated; with barrier)
Barrier angle1 : -35.00 deg Angle2 : -29.00 deg
Barrier height : 0.24 m
Elevation : 0.24 m
Barrier receiver distance : 1.50 / 1.50 m
Source elevation : 86.50 m
Receiver elevation : 86.26 m
Barrier elevation : 86.26 m
Reference angle : 0.00

↑

Road data, segment # 3: Buckbean (day/night)

Car traffic volume : 6477/563 veh/TimePeriod *
Medium truck volume : 515/45 veh/TimePeriod *
Heavy truck volume : 368/32 veh/TimePeriod *
Posted speed limit : 40 km/h
Road gradient : 1 %
Road pavement : 1 (Typical asphalt or concrete)

* Refers to calculated road volumes based on the following input:

24 hr Traffic Volume (AADT or SADT): 8000
Percentage of Annual Growth : 0.00
Number of Years of Growth : 0.00
Medium Truck % of Total Volume : 7.00
Heavy Truck % of Total Volume : 5.00
Day (16 hrs) % of Total Volume : 92.00

Data for Segment # 3: Buckbean (day/night)

Angle1 Angle2 : -29.00 deg -8.00 deg
 Wood depth : 0 (No woods.)
 No of house rows : 0 / 0
 Surface : 1 (Absorptive ground surface)
 Receiver source distance : 105.00 / 105.00 m
 Receiver height : 1.50 / 1.50 m
 Topography : 2 (Flat/gentle slope; with barrier)
 Barrier angle1 : -29.00 deg Angle2 : -8.00 deg
 Barrier height : 11.00 m
 Barrier receiver distance : 60.00 / 60.00 m
 Source elevation : 86.50 m
 Receiver elevation : 86.26 m
 Barrier elevation : 86.01 m
 Reference angle : 0.00

↑

Road data, segment # 4: Buckbean (day/night)

 Car traffic volume : 6477/563 veh/TimePeriod *
 Medium truck volume : 515/45 veh/TimePeriod *
 Heavy truck volume : 368/32 veh/TimePeriod *
 Posted speed limit : 40 km/h
 Road gradient : 1 %
 Road pavement : 1 (Typical asphalt or concrete)

* Refers to calculated road volumes based on the following input:

24 hr Traffic Volume (AADT or SADT): 8000
 Percentage of Annual Growth : 0.00
 Number of Years of Growth : 0.00
 Medium Truck % of Total Volume : 7.00
 Heavy Truck % of Total Volume : 5.00
 Day (16 hrs) % of Total Volume : 92.00

Data for Segment # 4: Buckbean (day/night)

 Angle1 Angle2 : -8.00 deg 25.00 deg
 Wood depth : 0 (No woods.)
 No of house rows : 0 / 0
 Surface : 1 (Absorptive ground surface)
 Receiver source distance : 105.00 / 105.00 m
 Receiver height : 1.50 / 1.50 m
 Topography : 4 (Elevated; with barrier)
 Barrier angle1 : -8.00 deg Angle2 : 25.00 deg
 Barrier height : 0.24 m
 Elevation : 0.24 m
 Barrier receiver distance : 1.50 / 1.50 m
 Source elevation : 86.50 m
 Receiver elevation : 86.26 m
 Barrier elevation : 86.26 m

Reference angle : 0.00

↑

Road data, segment # 5: Buckbean (day/night)

Car traffic volume : 6477/563 veh/TimePeriod *
Medium truck volume : 515/45 veh/TimePeriod *
Heavy truck volume : 368/32 veh/TimePeriod *
Posted speed limit : 40 km/h
Road gradient : 1 %
Road pavement : 1 (Typical asphalt or concrete)

* Refers to calculated road volumes based on the following input:

24 hr Traffic Volume (AADT or SADT): 8000
Percentage of Annual Growth : 0.00
Number of Years of Growth : 0.00
Medium Truck % of Total Volume : 7.00
Heavy Truck % of Total Volume : 5.00
Day (16 hrs) % of Total Volume : 92.00

Data for Segment # 5: Buckbean (day/night)

Angle1 Angle2 : 25.00 deg 46.00 deg
Wood depth : 0 (No woods.)
No of house rows : 0 / 0
Surface : 1 (Absorptive ground surface)
Receiver source distance : 105.00 / 105.00 m
Receiver height : 1.50 / 1.50 m
Topography : 2 (Flat/gentle slope; with barrier)
Barrier angle1 : 25.00 deg Angle2 : 46.00 deg
Barrier height : 10.50 m
Barrier receiver distance : 60.00 / 60.00 m
Source elevation : 86.50 m
Receiver elevation : 86.26 m
Barrier elevation : 89.50 m
Reference angle : 0.00

↑

Road data, segment # 6: Spoor (day/night)

Car traffic volume : 6477/563 veh/TimePeriod *
Medium truck volume : 515/45 veh/TimePeriod *
Heavy truck volume : 368/32 veh/TimePeriod *
Posted speed limit : 40 km/h
Road gradient : 1 %
Road pavement : 1 (Typical asphalt or concrete)

* Refers to calculated road volumes based on the following input:

24 hr Traffic Volume (AADT or SADT): 8000
 Percentage of Annual Growth : 0.00
 Number of Years of Growth : 0.00
 Medium Truck % of Total Volume : 7.00
 Heavy Truck % of Total Volume : 5.00
 Day (16 hrs) % of Total Volume : 92.00

Data for Segment # 6: Spoor (day/night)

 Angle1 Angle2 : -78.00 deg 79.00 deg
 Wood depth : 0 (No woods.)
 No of house rows : 0 / 0
 Surface : 1 (Absorptive ground surface)
 Receiver source distance : 15.00 / 15.00 m
 Receiver height : 1.50 / 1.50 m
 Topography : 4 (Elevated; with barrier)
 Barrier angle1 : -78.00 deg Angle2 : 79.00 deg
 Barrier height : 1.49 m
 Elevation : 1.49 m
 Barrier receiver distance : 1.50 / 1.50 m
 Source elevation : 87.75 m
 Receiver elevation : 86.26 m
 Barrier elevation : 86.26 m
 Reference angle : 0.00

↑
 Result summary (day)

	! source !	Road !	Total !
	! height !	Leq !	Leq !
	! (m) !	(dBA) !	(dBA) !
1.Buckbean	! 1.50 !	25.90 !	25.90
2.Buckbean	! 1.50 !	34.75 !	34.75 *
3.Buckbean	! 1.50 !	26.76 !	26.76
4.Buckbean	! 1.50 !	42.55 !	42.55 *
5.Buckbean	! 1.50 !	25.89 !	25.89
6.Spoor	! 1.50 !	62.39 !	62.39 *
-----+-----+-----+-----			
	Total		62.45 dBA

* Bright Zone !

↑
 Result summary (night)

! source !	Road !	Total !
! height !	Leq !	Leq !

	!	(m)	!	(dBA)	!	(dBA)	
1.Buckbean	!	1.50	!	18.31	!	18.31	
2.Buckbean	!	1.50	!	27.15	!	27.15	*
3.Buckbean	!	1.50	!	19.16	!	19.16	
4.Buckbean	!	1.50	!	34.95	!	34.95	*
5.Buckbean	!	1.50	!	18.30	!	18.30	
6.Spoor	!	1.50	!	54.80	!	54.80	*
Total			54.86 dBA				

* Bright Zone !



TOTAL Leq FROM ALL SOURCES (DAY): 62.45
(NIGHT): 54.86



Filename: r32.te Time Period: Day/Night 16/8 hours
Description: R3 - Second Level

Road data, segment # 1: Buckbean (day/night)

Car traffic volume : 6477/563 veh/TimePeriod *
Medium truck volume : 515/45 veh/TimePeriod *
Heavy truck volume : 368/32 veh/TimePeriod *
Posted speed limit : 40 km/h
Road gradient : 1 %
Road pavement : 1 (Typical asphalt or concrete)

* Refers to calculated road volumes based on the following input:

24 hr Traffic Volume (AADT or SADT): 8000
Percentage of Annual Growth : 0.00
Number of Years of Growth : 0.00
Medium Truck % of Total Volume : 7.00
Heavy Truck % of Total Volume : 5.00
Day (16 hrs) % of Total Volume : 92.00

Data for Segment # 1: Buckbean (day/night)

Angle1 Angle2 : -49.00 deg -35.00 deg
Wood depth : 0 (No woods.)
No of house rows : 0 / 0
Surface : 1 (Absorptive ground surface)
Receiver source distance : 105.00 / 105.00 m
Receiver height : 1.50 / 1.50 m
Topography : 2 (Flat/gentle slope; with barrier)
Barrier angle1 : -49.00 deg Angle2 : -35.00 deg
Barrier height : 11.00 m
Barrier receiver distance : 65.00 / 65.00 m
Source elevation : 86.50 m
Receiver elevation : 92.67 m
Barrier elevation : 86.01 m
Reference angle : 0.00

↑

Road data, segment # 2: Buckbean (day/night)

Car traffic volume : 6477/563 veh/TimePeriod *
Medium truck volume : 515/45 veh/TimePeriod *
Heavy truck volume : 368/32 veh/TimePeriod *
Posted speed limit : 40 km/h
Road gradient : 1 %

Road pavement : 1 (Typical asphalt or concrete)

* Refers to calculated road volumes based on the following input:

24 hr Traffic Volume (AADT or SADT): 8000
Percentage of Annual Growth : 0.00
Number of Years of Growth : 0.00
Medium Truck % of Total Volume : 7.00
Heavy Truck % of Total Volume : 5.00
Day (16 hrs) % of Total Volume : 92.00

Data for Segment # 2: Buckbean (day/night)

Angle1 Angle2 : -35.00 deg -29.00 deg
Wood depth : 0 (No woods.)
No of house rows : 0 / 0
Surface : 1 (Absorptive ground surface)
Receiver source distance : 105.00 / 105.00 m
Receiver height : 1.50 / 1.50 m
Topography : 3 (Elevated; no barrier)
Elevation : 6.17 m
Reference angle : 0.00

↑

Road data, segment # 3: Buckbean (day/night)

Car traffic volume : 6477/563 veh/TimePeriod *
Medium truck volume : 515/45 veh/TimePeriod *
Heavy truck volume : 368/32 veh/TimePeriod *
Posted speed limit : 40 km/h
Road gradient : 1 %
Road pavement : 1 (Typical asphalt or concrete)

* Refers to calculated road volumes based on the following input:

24 hr Traffic Volume (AADT or SADT): 8000
Percentage of Annual Growth : 0.00
Number of Years of Growth : 0.00
Medium Truck % of Total Volume : 7.00
Heavy Truck % of Total Volume : 5.00
Day (16 hrs) % of Total Volume : 92.00

Data for Segment # 3: Buckbean (day/night)

Angle1 Angle2 : -29.00 deg -8.00 deg
Wood depth : 0 (No woods.)
No of house rows : 0 / 0
Surface : 1 (Absorptive ground surface)
Receiver source distance : 105.00 / 105.00 m
Receiver height : 1.50 / 1.50 m

Topography : 2 (Flat/gentle slope; with barrier)
 Barrier angle1 : -29.00 deg Angle2 : -8.00 deg
 Barrier height : 11.00 m
 Barrier receiver distance : 60.00 / 60.00 m
 Source elevation : 86.50 m
 Receiver elevation : 92.67 m
 Barrier elevation : 86.01 m
 Reference angle : 0.00

↑

Road data, segment # 4: Buckbean (day/night)

 Car traffic volume : 6477/563 veh/TimePeriod *
 Medium truck volume : 515/45 veh/TimePeriod *
 Heavy truck volume : 368/32 veh/TimePeriod *
 Posted speed limit : 40 km/h
 Road gradient : 1 %
 Road pavement : 1 (Typical asphalt or concrete)

* Refers to calculated road volumes based on the following input:

24 hr Traffic Volume (AADT or SADT): 8000
 Percentage of Annual Growth : 0.00
 Number of Years of Growth : 0.00
 Medium Truck % of Total Volume : 7.00
 Heavy Truck % of Total Volume : 5.00
 Day (16 hrs) % of Total Volume : 92.00

Data for Segment # 4: Buckbean (day/night)

 Angle1 Angle2 : -8.00 deg 25.00 deg
 Wood depth : 0 (No woods.)
 No of house rows : 0 / 0
 Surface : 1 (Absorptive ground surface)
 Receiver source distance : 105.00 / 105.00 m
 Receiver height : 1.50 / 1.50 m
 Topography : 3 (Elevated; no barrier)
 Elevation : 6.17 m
 Reference angle : 0.00

↑

Road data, segment # 5: Buckbean (day/night)

 Car traffic volume : 6477/563 veh/TimePeriod *
 Medium truck volume : 515/45 veh/TimePeriod *
 Heavy truck volume : 368/32 veh/TimePeriod *
 Posted speed limit : 40 km/h
 Road gradient : 1 %
 Road pavement : 1 (Typical asphalt or concrete)

* Refers to calculated road volumes based on the following input:

24 hr Traffic Volume (AADT or SADT): 8000
Percentage of Annual Growth : 0.00
Number of Years of Growth : 0.00
Medium Truck % of Total Volume : 7.00
Heavy Truck % of Total Volume : 5.00
Day (16 hrs) % of Total Volume : 92.00

Data for Segment # 5: Buckbean (day/night)

Angle1 Angle2 : 25.00 deg 46.00 deg
Wood depth : 0 (No woods.)
No of house rows : 0 / 0
Surface : 1 (Absorptive ground surface)
Receiver source distance : 105.00 / 105.00 m
Receiver height : 1.50 / 1.50 m
Topography : 2 (Flat/gentle slope; with barrier)
Barrier angle1 : 25.00 deg Angle2 : 46.00 deg
Barrier height : 10.50 m
Barrier receiver distance : 60.00 / 60.00 m
Source elevation : 86.50 m
Receiver elevation : 92.67 m
Barrier elevation : 89.50 m
Reference angle : 0.00

↑

Road data, segment # 6: Spoor (day/night)

Car traffic volume : 6477/563 veh/TimePeriod *
Medium truck volume : 515/45 veh/TimePeriod *
Heavy truck volume : 368/32 veh/TimePeriod *
Posted speed limit : 40 km/h
Road gradient : 1 %
Road pavement : 1 (Typical asphalt or concrete)

* Refers to calculated road volumes based on the following input:

24 hr Traffic Volume (AADT or SADT): 8000
Percentage of Annual Growth : 0.00
Number of Years of Growth : 0.00
Medium Truck % of Total Volume : 7.00
Heavy Truck % of Total Volume : 5.00
Day (16 hrs) % of Total Volume : 92.00

Data for Segment # 6: Spoor (day/night)

Angle1 Angle2 : -78.00 deg 79.00 deg
Wood depth : 0 (No woods.)
No of house rows : 0 / 0

Surface : 1 (Absorptive ground surface)
 Receiver source distance : 15.00 / 15.00 m
 Receiver height : 1.50 / 1.50 m
 Topography : 3 (Elevated; no barrier)
 Elevation : 4.92 m
 Reference angle : 0.00

↑

Result summary (day)

	!	source	!	Road	!	Total
	!	height	!	Leq	!	Leq
	!	(m)	!	(dBA)	!	(dBA)
1.Buckbean	!	1.50	!	28.62	!	28.62
2.Buckbean	!	1.50	!	36.38	!	36.38
3.Buckbean	!	1.50	!	29.87	!	29.87
4.Buckbean	!	1.50	!	44.07	!	44.07
5.Buckbean	!	1.50	!	26.97	!	26.97
6.Spoor	!	1.50	!	62.54	!	62.54
-----+-----+-----+-----						
		Total				62.62 dBA

↑

Result summary (night)

	!	source	!	Road	!	Total
	!	height	!	Leq	!	Leq
	!	(m)	!	(dBA)	!	(dBA)
1.Buckbean	!	1.50	!	21.03	!	21.03
2.Buckbean	!	1.50	!	28.78	!	28.78
3.Buckbean	!	1.50	!	22.28	!	22.28
4.Buckbean	!	1.50	!	36.48	!	36.48
5.Buckbean	!	1.50	!	19.37	!	19.37
6.Spoor	!	1.50	!	54.95	!	54.95
-----+-----+-----+-----						
		Total				55.03 dBA

↑

TOTAL Leq FROM ALL SOURCES (DAY): 62.62
 (NIGHT): 55.03

↑

↑

Filename: r4.te Time Period: Day/Night 16/8 hours
Description: R4 - Lower Level

Road data, segment # 1: Buckbean (day/night)

Car traffic volume : 6477/563 veh/TimePeriod *
Medium truck volume : 515/45 veh/TimePeriod *
Heavy truck volume : 368/32 veh/TimePeriod *
Posted speed limit : 40 km/h
Road gradient : 1 %
Road pavement : 1 (Typical asphalt or concrete)

* Refers to calculated road volumes based on the following input:

24 hr Traffic Volume (AADT or SADT): 8000
Percentage of Annual Growth : 0.00
Number of Years of Growth : 0.00
Medium Truck % of Total Volume : 7.00
Heavy Truck % of Total Volume : 5.00
Day (16 hrs) % of Total Volume : 92.00

Data for Segment # 1: Buckbean (day/night)

Angle1 Angle2 : -47.00 deg -27.00 deg
Wood depth : 0 (No woods.)
No of house rows : 0 / 0
Surface : 1 (Absorptive ground surface)
Receiver source distance : 104.00 / 104.00 m
Receiver height : 1.50 / 1.50 m
Topography : 2 (Flat/gentle slope; with barrier)
Barrier angle1 : -47.00 deg Angle2 : -27.00 deg
Barrier height : 11.00 m
Barrier receiver distance : 65.00 / 65.00 m
Source elevation : 86.50 m
Receiver elevation : 86.26 m
Barrier elevation : 86.31 m
Reference angle : 0.00

↑

Road data, segment # 2: Buckbean (day/night)

Car traffic volume : 6477/563 veh/TimePeriod *
Medium truck volume : 515/45 veh/TimePeriod *
Heavy truck volume : 368/32 veh/TimePeriod *
Posted speed limit : 40 km/h
Road gradient : 1 %

Road pavement : 1 (Typical asphalt or concrete)

* Refers to calculated road volumes based on the following input:

24 hr Traffic Volume (AADT or SADT): 8000
Percentage of Annual Growth : 0.00
Number of Years of Growth : 0.00
Medium Truck % of Total Volume : 7.00
Heavy Truck % of Total Volume : 5.00
Day (16 hrs) % of Total Volume : 92.00

Data for Segment # 2: Buckbean (day/night)

Angle1 Angle2 : -27.00 deg -13.00 deg
Wood depth : 0 (No woods.)
No of house rows : 0 / 0
Surface : 1 (Absorptive ground surface)
Receiver source distance : 104.00 / 104.00 m
Receiver height : 1.50 / 1.50 m
Topography : 4 (Elevated; with barrier)
Barrier angle1 : -27.00 deg Angle2 : -13.00 deg
Barrier height : 0.24 m
Elevation : 0.24 m
Barrier receiver distance : 1.50 / 1.50 m
Source elevation : 86.50 m
Receiver elevation : 86.26 m
Barrier elevation : 86.26 m
Reference angle : 0.00

↑

Road data, segment # 3: Buckbean (day/night)

Car traffic volume : 6477/563 veh/TimePeriod *
Medium truck volume : 515/45 veh/TimePeriod *
Heavy truck volume : 368/32 veh/TimePeriod *
Posted speed limit : 40 km/h
Road gradient : 1 %
Road pavement : 1 (Typical asphalt or concrete)

* Refers to calculated road volumes based on the following input:

24 hr Traffic Volume (AADT or SADT): 8000
Percentage of Annual Growth : 0.00
Number of Years of Growth : 0.00
Medium Truck % of Total Volume : 7.00
Heavy Truck % of Total Volume : 5.00
Day (16 hrs) % of Total Volume : 92.00

Data for Segment # 3: Buckbean (day/night)

Angle1 Angle2 : -13.00 deg 3.00 deg
 Wood depth : 0 (No woods.)
 No of house rows : 0 / 0
 Surface : 1 (Absorptive ground surface)
 Receiver source distance : 104.00 / 104.00 m
 Receiver height : 1.50 / 1.50 m
 Topography : 2 (Flat/gentle slope; with barrier)
 Barrier angle1 : -13.00 deg Angle2 : 3.00 deg
 Barrier height : 11.00 m
 Barrier receiver distance : 60.00 / 60.00 m
 Source elevation : 86.50 m
 Receiver elevation : 86.26 m
 Barrier elevation : 86.01 m
 Reference angle : 0.00

↑

Road data, segment # 4: Buckbean (day/night)

 Car traffic volume : 6477/563 veh/TimePeriod *
 Medium truck volume : 515/45 veh/TimePeriod *
 Heavy truck volume : 368/32 veh/TimePeriod *
 Posted speed limit : 40 km/h
 Road gradient : 1 %
 Road pavement : 1 (Typical asphalt or concrete)

* Refers to calculated road volumes based on the following input:

24 hr Traffic Volume (AADT or SADT): 8000
 Percentage of Annual Growth : 0.00
 Number of Years of Growth : 0.00
 Medium Truck % of Total Volume : 7.00
 Heavy Truck % of Total Volume : 5.00
 Day (16 hrs) % of Total Volume : 92.00

Data for Segment # 4: Buckbean (day/night)

 Angle1 Angle2 : 3.00 deg 33.00 deg
 Wood depth : 0 (No woods.)
 No of house rows : 0 / 0
 Surface : 1 (Absorptive ground surface)
 Receiver source distance : 104.00 / 104.00 m
 Receiver height : 1.50 / 1.50 m
 Topography : 4 (Elevated; with barrier)
 Barrier angle1 : 3.00 deg Angle2 : 33.00 deg
 Barrier height : 0.24 m
 Elevation : 0.24 m
 Barrier receiver distance : 1.50 / 1.50 m
 Source elevation : 86.50 m
 Receiver elevation : 86.26 m
 Barrier elevation : 86.26 m

Reference angle : 0.00

↑

Road data, segment # 5: Buckbean (day/night)

Car traffic volume : 6477/563 veh/TimePeriod *
Medium truck volume : 515/45 veh/TimePeriod *
Heavy truck volume : 368/32 veh/TimePeriod *
Posted speed limit : 40 km/h
Road gradient : 1 %
Road pavement : 1 (Typical asphalt or concrete)

* Refers to calculated road volumes based on the following input:

24 hr Traffic Volume (AADT or SADT): 8000
Percentage of Annual Growth : 0.00
Number of Years of Growth : 0.00
Medium Truck % of Total Volume : 7.00
Heavy Truck % of Total Volume : 5.00
Day (16 hrs) % of Total Volume : 92.00

Data for Segment # 5: Buckbean (day/night)

Angle1 Angle2 : 33.00 deg 49.00 deg
Wood depth : 0 (No woods.)
No of house rows : 0 / 0
Surface : 1 (Absorptive ground surface)
Receiver source distance : 104.00 / 104.00 m
Receiver height : 1.50 / 1.50 m
Topography : 2 (Flat/gentle slope; with barrier)
Barrier angle1 : 33.00 deg Angle2 : 49.00 deg
Barrier height : 10.50 m
Barrier receiver distance : 60.00 / 60.00 m
Source elevation : 86.50 m
Receiver elevation : 86.26 m
Barrier elevation : 89.50 m
Reference angle : 0.00

↑

Road data, segment # 6: Spoor (day/night)

Car traffic volume : 6477/563 veh/TimePeriod *
Medium truck volume : 515/45 veh/TimePeriod *
Heavy truck volume : 368/32 veh/TimePeriod *
Posted speed limit : 40 km/h
Road gradient : 1 %
Road pavement : 1 (Typical asphalt or concrete)

* Refers to calculated road volumes based on the following input:

24 hr Traffic Volume (AADT or SADT): 8000
 Percentage of Annual Growth : 0.00
 Number of Years of Growth : 0.00
 Medium Truck % of Total Volume : 7.00
 Heavy Truck % of Total Volume : 5.00
 Day (16 hrs) % of Total Volume : 92.00

Data for Segment # 6: Spoor (day/night)

 Angle1 Angle2 : -69.00 deg 10.00 deg
 Wood depth : 0 (No woods.)
 No of house rows : 0 / 0
 Surface : 1 (Absorptive ground surface)
 Receiver source distance : 31.00 / 31.00 m
 Receiver height : 1.50 / 1.50 m
 Topography : 4 (Elevated; with barrier)
 Barrier angle1 : -69.00 deg Angle2 : 10.00 deg
 Barrier height : 1.49 m
 Elevation : 1.49 m
 Barrier receiver distance : 1.50 / 1.50 m
 Source elevation : 87.75 m
 Receiver elevation : 86.26 m
 Barrier elevation : 86.26 m
 Reference angle : 0.00

↑
 Result summary (day)

	! source !	Road !	Total !
	! height !	Leq !	Leq !
	! (m) !	(dBA) !	(dBA) !
1.Buckbean	! 1.50 !	26.86 !	26.86
2.Buckbean	! 1.50 !	38.78 !	38.78 *
3.Buckbean	! 1.50 !	25.33 !	25.33
4.Buckbean	! 1.50 !	42.10 !	42.10 *
5.Buckbean	! 1.50 !	24.74 !	24.74
6.Spoor	! 1.50 !	54.66 !	54.66 *
-----+-----+-----+-----			
	Total		55.01 dBA

* Bright Zone !

↑
 Result summary (night)

! source !	Road !	Total !
! height !	Leq !	Leq !

	!	(m)	!	(dBA)	!	(dBA)	
1.Buckbean	!	1.50	!	19.27	!	19.27	
2.Buckbean	!	1.50	!	31.19	!	31.19	*
3.Buckbean	!	1.50	!	17.74	!	17.74	
4.Buckbean	!	1.50	!	34.50	!	34.50	*
5.Buckbean	!	1.50	!	17.15	!	17.15	
6.Spoor	!	1.50	!	47.07	!	47.07	*
Total			47.42 dBA				

* Bright Zone !



TOTAL Leq FROM ALL SOURCES (DAY): 55.01
(NIGHT): 47.42



Filename: r5.te Time Period: Day/Night 16/8 hours
Description: R5 - Lower Level

Road data, segment # 1: Buckbean (day/night)

Car traffic volume : 6477/563 veh/TimePeriod *
Medium truck volume : 515/45 veh/TimePeriod *
Heavy truck volume : 368/32 veh/TimePeriod *
Posted speed limit : 40 km/h
Road gradient : 1 %
Road pavement : 1 (Typical asphalt or concrete)

* Refers to calculated road volumes based on the following input:

24 hr Traffic Volume (AADT or SADT): 8000
Percentage of Annual Growth : 0.00
Number of Years of Growth : 0.00
Medium Truck % of Total Volume : 7.00
Heavy Truck % of Total Volume : 5.00
Day (16 hrs) % of Total Volume : 92.00

Data for Segment # 1: Buckbean (day/night)

Angle1 Angle2 : -44.00 deg -18.00 deg
Wood depth : 0 (No woods.)
No of house rows : 0 / 0
Surface : 1 (Absorptive ground surface)
Receiver source distance : 103.00 / 103.00 m
Receiver height : 1.50 / 1.50 m
Topography : 2 (Flat/gentle slope; with barrier)
Barrier angle1 : -44.00 deg Angle2 : -18.00 deg
Barrier height : 11.00 m
Barrier receiver distance : 60.00 / 60.00 m
Source elevation : 86.50 m
Receiver elevation : 86.26 m
Barrier elevation : 86.31 m
Reference angle : 0.00

↑

Road data, segment # 2: Buckbean (day/night)

Car traffic volume : 6477/563 veh/TimePeriod *
Medium truck volume : 515/45 veh/TimePeriod *
Heavy truck volume : 368/32 veh/TimePeriod *
Posted speed limit : 40 km/h
Road gradient : 1 %

Road pavement : 1 (Typical asphalt or concrete)

* Refers to calculated road volumes based on the following input:

24 hr Traffic Volume (AADT or SADT): 8000
Percentage of Annual Growth : 0.00
Number of Years of Growth : 0.00
Medium Truck % of Total Volume : 7.00
Heavy Truck % of Total Volume : 5.00
Day (16 hrs) % of Total Volume : 92.00

Data for Segment # 2: Buckbean (day/night)

Angle1 Angle2 : -18.00 deg 5.00 deg
Wood depth : 0 (No woods.)
No of house rows : 0 / 0
Surface : 1 (Absorptive ground surface)
Receiver source distance : 103.00 / 103.00 m
Receiver height : 1.50 / 1.50 m
Topography : 4 (Elevated; with barrier)
Barrier angle1 : -18.00 deg Angle2 : 5.00 deg
Barrier height : 0.24 m
Elevation : 0.24 m
Barrier receiver distance : 1.50 / 1.50 m
Source elevation : 86.50 m
Receiver elevation : 86.26 m
Barrier elevation : 86.26 m
Reference angle : 0.00

↑

Road data, segment # 3: Buckbean (day/night)

Car traffic volume : 6477/563 veh/TimePeriod *
Medium truck volume : 515/45 veh/TimePeriod *
Heavy truck volume : 368/32 veh/TimePeriod *
Posted speed limit : 40 km/h
Road gradient : 1 %
Road pavement : 1 (Typical asphalt or concrete)

* Refers to calculated road volumes based on the following input:

24 hr Traffic Volume (AADT or SADT): 8000
Percentage of Annual Growth : 0.00
Number of Years of Growth : 0.00
Medium Truck % of Total Volume : 7.00
Heavy Truck % of Total Volume : 5.00
Day (16 hrs) % of Total Volume : 92.00

Data for Segment # 3: Buckbean (day/night)

Angle1 Angle2 : 5.00 deg 20.00 deg
 Wood depth : 0 (No woods.)
 No of house rows : 0 / 0
 Surface : 1 (Absorptive ground surface)
 Receiver source distance : 103.00 / 103.00 m
 Receiver height : 1.50 / 1.50 m
 Topography : 2 (Flat/gentle slope; with barrier)
 Barrier angle1 : 5.00 deg Angle2 : 20.00 deg
 Barrier height : 11.00 m
 Barrier receiver distance : 50.00 / 50.00 m
 Source elevation : 86.50 m
 Receiver elevation : 86.26 m
 Barrier elevation : 86.01 m
 Reference angle : 0.00

↑

Road data, segment # 4: Buckbean (day/night)

 Car traffic volume : 6477/563 veh/TimePeriod *
 Medium truck volume : 515/45 veh/TimePeriod *
 Heavy truck volume : 368/32 veh/TimePeriod *
 Posted speed limit : 40 km/h
 Road gradient : 1 %
 Road pavement : 1 (Typical asphalt or concrete)

* Refers to calculated road volumes based on the following input:

24 hr Traffic Volume (AADT or SADT): 8000
 Percentage of Annual Growth : 0.00
 Number of Years of Growth : 0.00
 Medium Truck % of Total Volume : 7.00
 Heavy Truck % of Total Volume : 5.00
 Day (16 hrs) % of Total Volume : 92.00

Data for Segment # 4: Buckbean (day/night)

 Angle1 Angle2 : 20.00 deg 40.00 deg
 Wood depth : 0 (No woods.)
 No of house rows : 0 / 0
 Surface : 1 (Absorptive ground surface)
 Receiver source distance : 103.00 / 103.00 m
 Receiver height : 1.50 / 1.50 m
 Topography : 4 (Elevated; with barrier)
 Barrier angle1 : 20.00 deg Angle2 : 40.00 deg
 Barrier height : 0.24 m
 Elevation : 0.24 m
 Barrier receiver distance : 1.50 / 1.50 m
 Source elevation : 86.50 m
 Receiver elevation : 86.26 m
 Barrier elevation : 86.26 m

Reference angle : 0.00

↑

Road data, segment # 5: Buckbean (day/night)

Car traffic volume : 6477/563 veh/TimePeriod *
Medium truck volume : 515/45 veh/TimePeriod *
Heavy truck volume : 368/32 veh/TimePeriod *
Posted speed limit : 40 km/h
Road gradient : 1 %
Road pavement : 1 (Typical asphalt or concrete)

* Refers to calculated road volumes based on the following input:

24 hr Traffic Volume (AADT or SADT): 8000
Percentage of Annual Growth : 0.00
Number of Years of Growth : 0.00
Medium Truck % of Total Volume : 7.00
Heavy Truck % of Total Volume : 5.00
Day (16 hrs) % of Total Volume : 92.00

Data for Segment # 5: Buckbean (day/night)

Angle1 Angle2 : 40.00 deg 52.00 deg
Wood depth : 0 (No woods.)
No of house rows : 0 / 0
Surface : 1 (Absorptive ground surface)
Receiver source distance : 103.00 / 103.00 m
Receiver height : 1.50 / 1.50 m
Topography : 2 (Flat/gentle slope; with barrier)
Barrier angle1 : 40.00 deg Angle2 : 52.00 deg
Barrier height : 10.50 m
Barrier receiver distance : 60.00 / 60.00 m
Source elevation : 86.50 m
Receiver elevation : 86.26 m
Barrier elevation : 89.50 m
Reference angle : 0.00

↑

Road data, segment # 6: Spoor (day/night)

Car traffic volume : 6477/563 veh/TimePeriod *
Medium truck volume : 515/45 veh/TimePeriod *
Heavy truck volume : 368/32 veh/TimePeriod *
Posted speed limit : 40 km/h
Road gradient : 1 %
Road pavement : 1 (Typical asphalt or concrete)

* Refers to calculated road volumes based on the following input:

24 hr Traffic Volume (AADT or SADT): 8000
 Percentage of Annual Growth : 0.00
 Number of Years of Growth : 0.00
 Medium Truck % of Total Volume : 7.00
 Heavy Truck % of Total Volume : 5.00
 Day (16 hrs) % of Total Volume : 92.00

Data for Segment # 6: Spoor (day/night)

 Angle1 Angle2 : -61.00 deg 10.00 deg
 Wood depth : 0 (No woods.)
 No of house rows : 0 / 0
 Surface : 1 (Absorptive ground surface)
 Receiver source distance : 47.00 / 47.00 m
 Receiver height : 1.50 / 1.50 m
 Topography : 4 (Elevated; with barrier)
 Barrier angle1 : -61.00 deg Angle2 : 10.00 deg
 Barrier height : 1.49 m
 Elevation : 1.49 m
 Barrier receiver distance : 1.50 / 1.50 m
 Source elevation : 87.75 m
 Receiver elevation : 86.26 m
 Barrier elevation : 86.26 m
 Reference angle : 0.00

↑

Result summary (day)

	! source !	Road !	Total !
	! height !	Leq !	Leq !
	! (m) !	(dBA)	(dBA)
1.Buckbean	! 1.50 !	27.85 !	27.85
2.Buckbean	! 1.50 !	41.15 !	41.15 *
3.Buckbean	! 1.50 !	25.22 !	25.22
4.Buckbean	! 1.50 !	40.16 !	40.16 *
5.Buckbean	! 1.50 !	23.53 !	23.53
6.Spoor	! 1.50 !	51.44 !	51.44 *
Total			52.15 dBA

* Bright Zone !

↑

Result summary (night)

	! source !	Road !	Total !
	! height !	Leq !	Leq !

	!	(m)	!	(dBA)	!	(dBA)	
1.Buckbean	!	1.50	!	20.26	!	20.26	
2.Buckbean	!	1.50	!	33.56	!	33.56	*
3.Buckbean	!	1.50	!	17.62	!	17.62	
4.Buckbean	!	1.50	!	32.56	!	32.56	*
5.Buckbean	!	1.50	!	15.93	!	15.93	
6.Spoor	!	1.50	!	43.84	!	43.84	*
Total			44.55 dBA				

* Bright Zone !



TOTAL Leq FROM ALL SOURCES (DAY): 52.15
(NIGHT): 44.55



Filename: r52.te Time Period: Day/Night 16/8 hours
Description: R5 - Second Level

Road data, segment # 1: Buckbean (day/night)

Car traffic volume : 6477/563 veh/TimePeriod *
Medium truck volume : 515/45 veh/TimePeriod *
Heavy truck volume : 368/32 veh/TimePeriod *
Posted speed limit : 40 km/h
Road gradient : 1 %
Road pavement : 1 (Typical asphalt or concrete)

* Refers to calculated road volumes based on the following input:

24 hr Traffic Volume (AADT or SADT): 8000
Percentage of Annual Growth : 0.00
Number of Years of Growth : 0.00
Medium Truck % of Total Volume : 7.00
Heavy Truck % of Total Volume : 5.00
Day (16 hrs) % of Total Volume : 92.00

Data for Segment # 1: Buckbean (day/night)

Angle1 Angle2 : -44.00 deg -18.00 deg
Wood depth : 0 (No woods.)
No of house rows : 0 / 0
Surface : 1 (Absorptive ground surface)
Receiver source distance : 103.00 / 103.00 m
Receiver height : 1.50 / 1.50 m
Topography : 2 (Flat/gentle slope; with barrier)
Barrier angle1 : -44.00 deg Angle2 : -18.00 deg
Barrier height : 11.00 m
Barrier receiver distance : 60.00 / 60.00 m
Source elevation : 86.50 m
Receiver elevation : 92.67 m
Barrier elevation : 86.31 m
Reference angle : 0.00

↑

Road data, segment # 2: Buckbean (day/night)

Car traffic volume : 6477/563 veh/TimePeriod *
Medium truck volume : 515/45 veh/TimePeriod *
Heavy truck volume : 368/32 veh/TimePeriod *
Posted speed limit : 40 km/h
Road gradient : 1 %

Road pavement : 1 (Typical asphalt or concrete)

* Refers to calculated road volumes based on the following input:

24 hr Traffic Volume (AADT or SADT): 8000
Percentage of Annual Growth : 0.00
Number of Years of Growth : 0.00
Medium Truck % of Total Volume : 7.00
Heavy Truck % of Total Volume : 5.00
Day (16 hrs) % of Total Volume : 92.00

Data for Segment # 2: Buckbean (day/night)

Angle1 Angle2 : -18.00 deg 5.00 deg
Wood depth : 0 (No woods.)
No of house rows : 0 / 0
Surface : 1 (Absorptive ground surface)
Receiver source distance : 103.00 / 103.00 m
Receiver height : 1.50 / 1.50 m
Topography : 3 (Elevated; no barrier)
Elevation : 6.17 m
Reference angle : 0.00

↑

Road data, segment # 3: Buckbean (day/night)

Car traffic volume : 6477/563 veh/TimePeriod *
Medium truck volume : 515/45 veh/TimePeriod *
Heavy truck volume : 368/32 veh/TimePeriod *
Posted speed limit : 40 km/h
Road gradient : 1 %
Road pavement : 1 (Typical asphalt or concrete)

* Refers to calculated road volumes based on the following input:

24 hr Traffic Volume (AADT or SADT): 8000
Percentage of Annual Growth : 0.00
Number of Years of Growth : 0.00
Medium Truck % of Total Volume : 7.00
Heavy Truck % of Total Volume : 5.00
Day (16 hrs) % of Total Volume : 92.00

Data for Segment # 3: Buckbean (day/night)

Angle1 Angle2 : 5.00 deg 20.00 deg
Wood depth : 0 (No woods.)
No of house rows : 0 / 0
Surface : 1 (Absorptive ground surface)
Receiver source distance : 103.00 / 103.00 m
Receiver height : 1.50 / 1.50 m

Topography : 2 (Flat/gentle slope; with barrier)
 Barrier angle1 : 5.00 deg Angle2 : 20.00 deg
 Barrier height : 11.00 m
 Barrier receiver distance : 50.00 / 50.00 m
 Source elevation : 86.50 m
 Receiver elevation : 92.67 m
 Barrier elevation : 86.01 m
 Reference angle : 0.00

↑

Road data, segment # 4: Buckbean (day/night)

 Car traffic volume : 6477/563 veh/TimePeriod *
 Medium truck volume : 515/45 veh/TimePeriod *
 Heavy truck volume : 368/32 veh/TimePeriod *
 Posted speed limit : 40 km/h
 Road gradient : 1 %
 Road pavement : 1 (Typical asphalt or concrete)

* Refers to calculated road volumes based on the following input:

24 hr Traffic Volume (AADT or SADT): 8000
 Percentage of Annual Growth : 0.00
 Number of Years of Growth : 0.00
 Medium Truck % of Total Volume : 7.00
 Heavy Truck % of Total Volume : 5.00
 Day (16 hrs) % of Total Volume : 92.00

Data for Segment # 4: Buckbean (day/night)

 Angle1 Angle2 : 20.00 deg 40.00 deg
 Wood depth : 0 (No woods.)
 No of house rows : 0 / 0
 Surface : 1 (Absorptive ground surface)
 Receiver source distance : 103.00 / 103.00 m
 Receiver height : 1.50 / 1.50 m
 Topography : 3 (Elevated; no barrier)
 Elevation : 6.17 m
 Reference angle : 0.00

↑

Road data, segment # 5: Buckbean (day/night)

 Car traffic volume : 6477/563 veh/TimePeriod *
 Medium truck volume : 515/45 veh/TimePeriod *
 Heavy truck volume : 368/32 veh/TimePeriod *
 Posted speed limit : 40 km/h
 Road gradient : 1 %
 Road pavement : 1 (Typical asphalt or concrete)

* Refers to calculated road volumes based on the following input:

24 hr Traffic Volume (AADT or SADT): 8000
Percentage of Annual Growth : 0.00
Number of Years of Growth : 0.00
Medium Truck % of Total Volume : 7.00
Heavy Truck % of Total Volume : 5.00
Day (16 hrs) % of Total Volume : 92.00

Data for Segment # 5: Buckbean (day/night)

Angle1 Angle2 : 40.00 deg 52.00 deg
Wood depth : 0 (No woods.)
No of house rows : 0 / 0
Surface : 1 (Absorptive ground surface)
Receiver source distance : 103.00 / 103.00 m
Receiver height : 1.50 / 1.50 m
Topography : 2 (Flat/gentle slope; with barrier)
Barrier angle1 : 40.00 deg Angle2 : 52.00 deg
Barrier height : 10.50 m
Barrier receiver distance : 60.00 / 60.00 m
Source elevation : 86.50 m
Receiver elevation : 92.67 m
Barrier elevation : 89.50 m
Reference angle : 0.00

↑

Road data, segment # 6: Spoor (day/night)

Car traffic volume : 6477/563 veh/TimePeriod *
Medium truck volume : 515/45 veh/TimePeriod *
Heavy truck volume : 368/32 veh/TimePeriod *
Posted speed limit : 40 km/h
Road gradient : 1 %
Road pavement : 1 (Typical asphalt or concrete)

* Refers to calculated road volumes based on the following input:

24 hr Traffic Volume (AADT or SADT): 8000
Percentage of Annual Growth : 0.00
Number of Years of Growth : 0.00
Medium Truck % of Total Volume : 7.00
Heavy Truck % of Total Volume : 5.00
Day (16 hrs) % of Total Volume : 92.00

Data for Segment # 6: Spoor (day/night)

Angle1 Angle2 : -61.00 deg 10.00 deg
Wood depth : 0 (No woods.)
No of house rows : 0 / 0

Surface : 1 (Absorptive ground surface)
 Receiver source distance : 47.00 / 47.00 m
 Receiver height : 1.50 / 1.50 m
 Topography : 3 (Elevated; no barrier)
 Elevation : 4.92 m
 Reference angle : 0.00

↑

Result summary (day)

	!	source	!	Road	!	Total
	!	height	!	Leq	!	Leq
	!	(m)	!	(dBA)	!	(dBA)
1.Buckbean	!	1.50	!	30.76	!	30.76
2.Buckbean	!	1.50	!	42.65	!	42.65
3.Buckbean	!	1.50	!	29.09	!	29.09
4.Buckbean	!	1.50	!	41.76	!	41.76
5.Buckbean	!	1.50	!	25.09	!	25.09
6.Spoor	!	1.50	!	52.02	!	52.02
-----+-----+-----+-----						
		Total				52.90 dBA

↑

Result summary (night)

	!	source	!	Road	!	Total
	!	height	!	Leq	!	Leq
	!	(m)	!	(dBA)	!	(dBA)
1.Buckbean	!	1.50	!	23.17	!	23.17
2.Buckbean	!	1.50	!	35.06	!	35.06
3.Buckbean	!	1.50	!	21.50	!	21.50
4.Buckbean	!	1.50	!	34.17	!	34.17
5.Buckbean	!	1.50	!	17.50	!	17.50
6.Spoor	!	1.50	!	44.43	!	44.43
-----+-----+-----+-----						
		Total				45.31 dBA

↑

TOTAL Leq FROM ALL SOURCES (DAY): 52.90
 (NIGHT): 45.31

↑

↑

Filename: r6.te Time Period: Day/Night 16/8 hours
Description: R6 - Lower Level

Road data, segment # 1: Buckbean (day/night)

Car traffic volume : 6477/563 veh/TimePeriod *
Medium truck volume : 515/45 veh/TimePeriod *
Heavy truck volume : 368/32 veh/TimePeriod *
Posted speed limit : 40 km/h
Road gradient : 1 %
Road pavement : 1 (Typical asphalt or concrete)

* Refers to calculated road volumes based on the following input:

24 hr Traffic Volume (AADT or SADT): 8000
Percentage of Annual Growth : 0.00
Number of Years of Growth : 0.00
Medium Truck % of Total Volume : 7.00
Heavy Truck % of Total Volume : 5.00
Day (16 hrs) % of Total Volume : 92.00

Data for Segment # 1: Buckbean (day/night)

Angle1 Angle2 : -66.00 deg 81.00 deg
Wood depth : 0 (No woods.)
No of house rows : 0 / 0
Surface : 1 (Absorptive ground surface)
Receiver source distance : 21.00 / 21.00 m
Receiver height : 1.50 / 1.50 m
Topography : 4 (Elevated; with barrier)
Barrier angle1 : -66.00 deg Angle2 : 81.00 deg
Barrier height : 0.19 m
Elevation : 0.19 m
Barrier receiver distance : 1.50 / 1.50 m
Source elevation : 86.50 m
Receiver elevation : 86.31 m
Barrier elevation : 86.31 m
Reference angle : 0.00

↑

Road data, segment # 2: Spoor (day/night)

Car traffic volume : 6477/563 veh/TimePeriod *
Medium truck volume : 515/45 veh/TimePeriod *
Heavy truck volume : 368/32 veh/TimePeriod *
Posted speed limit : 40 km/h

Road gradient : 1 %
Road pavement : 1 (Typical asphalt or concrete)

* Refers to calculated road volumes based on the following input:

24 hr Traffic Volume (AADT or SADT): 8000
Percentage of Annual Growth : 0.00
Number of Years of Growth : 0.00
Medium Truck % of Total Volume : 7.00
Heavy Truck % of Total Volume : 5.00
Day (16 hrs) % of Total Volume : 92.00

Data for Segment # 2: Spoor (day/night)

Angle1 Angle2 : -16.00 deg 1.00 deg
Wood depth : 0 (No woods.)
No of house rows : 0 / 0
Surface : 1 (Absorptive ground surface)
Receiver source distance : 68.00 / 68.00 m
Receiver height : 1.50 / 1.50 m
Topography : 4 (Elevated; with barrier)
Barrier angle1 : -16.00 deg Angle2 : 1.00 deg
Barrier height : 1.44 m
Elevation : 1.44 m
Barrier receiver distance : 1.50 / 1.50 m
Source elevation : 87.75 m
Receiver elevation : 86.31 m
Barrier elevation : 86.31 m
Reference angle : 0.00

↑

Road data, segment # 3: Spoor (day/night)

Car traffic volume : 6477/563 veh/TimePeriod *
Medium truck volume : 515/45 veh/TimePeriod *
Heavy truck volume : 368/32 veh/TimePeriod *
Posted speed limit : 40 km/h
Road gradient : 1 %
Road pavement : 1 (Typical asphalt or concrete)

* Refers to calculated road volumes based on the following input:

24 hr Traffic Volume (AADT or SADT): 8000
Percentage of Annual Growth : 0.00
Number of Years of Growth : 0.00
Medium Truck % of Total Volume : 7.00
Heavy Truck % of Total Volume : 5.00
Day (16 hrs) % of Total Volume : 92.00

Data for Segment # 3: Spoor (day/night)

```

-----
Angle1   Angle2       :    1.00 deg    48.00 deg
Wood depth      :          0      (No woods.)
No of house rows :          0 / 0
Surface         :          1      (Absorptive ground surface)
Receiver source distance : 68.00 / 68.00 m
Receiver height  :    1.50 / 1.50 m
Topography      :          2      (Flat/gentle slope; with barrier)
Barrier angle1   :    1.00 deg    Angle2 : 48.00 deg
Barrier height   :   11.00 m
Barrier receiver distance : 33.00 / 33.00 m
Source elevation :   87.75 m
Receiver elevation :   86.31 m
Barrier elevation :   86.01 m
Reference angle  :    0.00

```

↑

Road data, segment # 4: Spoor (day/night)

```

-----
Car traffic volume : 6477/563   veh/TimePeriod *
Medium truck volume : 515/45    veh/TimePeriod *
Heavy truck volume  : 368/32    veh/TimePeriod *
Posted speed limit  :   40 km/h
Road gradient       :    1 %
Road pavement       :    1 (Typical asphalt or concrete)

```

* Refers to calculated road volumes based on the following input:

```

24 hr Traffic Volume (AADT or SADT): 8000
Percentage of Annual Growth         : 0.00
Number of Years of Growth           : 0.00
Medium Truck % of Total Volume      : 7.00
Heavy Truck % of Total Volume       : 5.00
Day (16 hrs) % of Total Volume      : 92.00

```

Data for Segment # 4: Spoor (day/night)

```

-----
Angle1   Angle2       :   48.00 deg    56.00 deg
Wood depth      :          0      (No woods.)
No of house rows :          0 / 0
Surface         :          1      (Absorptive ground surface)
Receiver source distance : 68.00 / 68.00 m
Receiver height  :    1.50 / 1.50 m
Topography      :          4      (Elevated; with barrier)
Barrier angle1   :   48.00 deg    Angle2 : 56.00 deg
Barrier height   :    1.44 m
Elevation        :    1.44 m
Barrier receiver distance : 1.50 / 1.50 m
Source elevation :   87.75 m
Receiver elevation :   86.31 m

```

Barrier elevation : 86.31 m
Reference angle : 0.00

↑

Road data, segment # 5: Spoor (day/night)

Car traffic volume : 6477/563 veh/TimePeriod *
Medium truck volume : 515/45 veh/TimePeriod *
Heavy truck volume : 368/32 veh/TimePeriod *
Posted speed limit : 40 km/h
Road gradient : 1 %
Road pavement : 1 (Typical asphalt or concrete)

* Refers to calculated road volumes based on the following input:

24 hr Traffic Volume (AADT or SADT): 8000
Percentage of Annual Growth : 0.00
Number of Years of Growth : 0.00
Medium Truck % of Total Volume : 7.00
Heavy Truck % of Total Volume : 5.00
Day (16 hrs) % of Total Volume : 92.00

Data for Segment # 5: Spoor (day/night)

Angle1 Angle2 : 56.00 deg 66.00 deg
Wood depth : 0 (No woods.)
No of house rows : 0 / 0
Surface : 1 (Absorptive ground surface)
Receiver source distance : 68.00 / 68.00 m
Receiver height : 1.50 / 1.50 m
Topography : 2 (Flat/gentle slope; with barrier)
Barrier angle1 : 56.00 deg Angle2 : 66.00 deg
Barrier height : 11.00 m
Barrier receiver distance : 40.00 / 40.00 m
Source elevation : 87.75 m
Receiver elevation : 86.31 m
Barrier elevation : 86.26 m
Reference angle : 0.00

↑

Result summary (day)

! source ! Road ! Total
! height ! Leq ! Leq
! (m) ! (dBA) ! (dBA)
-----+-----+-----+-----
1.Buckbean ! 1.50 ! 59.75 ! 59.75 *
2.Spoor ! 1.50 ! 43.06 ! 43.06 *
3.Spoor ! 1.50 ! 31.69 ! 31.69

4.Spoor	!	1.50	!	38.52	!	38.52	*
5.Spoor	!	1.50	!	26.95	!	26.95	
-----+-----+-----+-----							
Total						59.88	dBa

↑

Result summary (night)

	!	source	!	Road	!	Total	
	!	height	!	Leq	!	Leq	
	!	(m)	!	(dBA)	!	(dBA)	
-----+-----+-----+-----							
1.Buckbean	!	1.50	!	52.16	!	52.16	*
2.Spoor	!	1.50	!	35.47	!	35.47	*
3.Spoor	!	1.50	!	24.09	!	24.09	
4.Spoor	!	1.50	!	30.92	!	30.92	*
5.Spoor	!	1.50	!	19.35	!	19.35	
-----+-----+-----+-----							
Total						52.29	dBa

↑

TOTAL Leq FROM ALL SOURCES (DAY): 59.88
(NIGHT): 52.29

↑

↑

Filename: r7.te Time Period: Day/Night 16/8 hours
Description: R7 - Lower Level

Road data, segment # 1: Buckbean (day/night)

Car traffic volume : 6477/563 veh/TimePeriod *
Medium truck volume : 515/45 veh/TimePeriod *
Heavy truck volume : 368/32 veh/TimePeriod *
Posted speed limit : 40 km/h
Road gradient : 1 %
Road pavement : 1 (Typical asphalt or concrete)

* Refers to calculated road volumes based on the following input:

24 hr Traffic Volume (AADT or SADT): 8000
Percentage of Annual Growth : 0.00
Number of Years of Growth : 0.00
Medium Truck % of Total Volume : 7.00
Heavy Truck % of Total Volume : 5.00
Day (16 hrs) % of Total Volume : 92.00

Data for Segment # 1: Buckbean (day/night)

Angle1 Angle2 : 5.00 deg 64.00 deg
Wood depth : 0 (No woods.)
No of house rows : 0 / 0
Surface : 1 (Absorptive ground surface)
Receiver source distance : 38.00 / 38.00 m
Receiver height : 1.50 / 1.50 m
Topography : 4 (Elevated; with barrier)
Barrier angle1 : 5.00 deg Angle2 : 64.00 deg
Barrier height : 0.19 m
Elevation : 0.19 m
Barrier receiver distance : 1.50 / 1.50 m
Source elevation : 86.50 m
Receiver elevation : 86.31 m
Barrier elevation : 86.31 m
Reference angle : 0.00

↑

Road data, segment # 2: Buckbean (day/night)

Car traffic volume : 6477/563 veh/TimePeriod *
Medium truck volume : 515/45 veh/TimePeriod *
Heavy truck volume : 368/32 veh/TimePeriod *
Posted speed limit : 40 km/h

Road gradient : 1 %
Road pavement : 1 (Typical asphalt or concrete)

* Refers to calculated road volumes based on the following input:

24 hr Traffic Volume (AADT or SADT): 8000
Percentage of Annual Growth : 0.00
Number of Years of Growth : 0.00
Medium Truck % of Total Volume : 7.00
Heavy Truck % of Total Volume : 5.00
Day (16 hrs) % of Total Volume : 92.00

Data for Segment # 2: Buckbean (day/night)

Angle1 Angle2 : 64.00 deg 75.00 deg
Wood depth : 0 (No woods.)
No of house rows : 0 / 0
Surface : 1 (Absorptive ground surface)
Receiver source distance : 38.00 / 38.00 m
Receiver height : 1.50 / 1.50 m
Topography : 2 (Flat/gentle slope; with barrier)
Barrier angle1 : 64.00 deg Angle2 : 75.00 deg
Barrier height : 11.00 m
Barrier receiver distance : 33.00 / 33.00 m
Source elevation : 86.50 m
Receiver elevation : 86.31 m
Barrier elevation : 86.01 m
Reference angle : 0.00

↑

Road data, segment # 3: Spoor (day/night)

Car traffic volume : 6477/563 veh/TimePeriod *
Medium truck volume : 515/45 veh/TimePeriod *
Heavy truck volume : 368/32 veh/TimePeriod *
Posted speed limit : 40 km/h
Road gradient : 1 %
Road pavement : 1 (Typical asphalt or concrete)

* Refers to calculated road volumes based on the following input:

24 hr Traffic Volume (AADT or SADT): 8000
Percentage of Annual Growth : 0.00
Number of Years of Growth : 0.00
Medium Truck % of Total Volume : 7.00
Heavy Truck % of Total Volume : 5.00
Day (16 hrs) % of Total Volume : 92.00

Data for Segment # 3: Spoor (day/night)

Angle1 Angle2 : -27.00 deg -24.00 deg
 Wood depth : 0 (No woods.)
 No of house rows : 0 / 0
 Surface : 1 (Absorptive ground surface)
 Receiver source distance : 70.00 / 70.00 m
 Receiver height : 1.50 / 1.50 m
 Topography : 4 (Elevated; with barrier)
 Barrier angle1 : -27.00 deg Angle2 : -24.00 deg
 Barrier height : 1.44 m
 Elevation : 1.44 m
 Barrier receiver distance : 1.50 / 1.50 m
 Source elevation : 87.75 m
 Receiver elevation : 86.31 m
 Barrier elevation : 86.31 m
 Reference angle : 0.00

↑

Road data, segment # 4: Spoor (day/night)

 Car traffic volume : 6477/563 veh/TimePeriod *
 Medium truck volume : 515/45 veh/TimePeriod *
 Heavy truck volume : 368/32 veh/TimePeriod *
 Posted speed limit : 40 km/h
 Road gradient : 1 %
 Road pavement : 1 (Typical asphalt or concrete)

* Refers to calculated road volumes based on the following input:

24 hr Traffic Volume (AADT or SADT): 8000
 Percentage of Annual Growth : 0.00
 Number of Years of Growth : 0.00
 Medium Truck % of Total Volume : 7.00
 Heavy Truck % of Total Volume : 5.00
 Day (16 hrs) % of Total Volume : 92.00

Data for Segment # 4: Spoor (day/night)

 Angle1 Angle2 : -24.00 deg 28.00 deg
 Wood depth : 0 (No woods.)
 No of house rows : 0 / 0
 Surface : 1 (Absorptive ground surface)
 Receiver source distance : 70.00 / 70.00 m
 Receiver height : 1.50 / 1.50 m
 Topography : 2 (Flat/gentle slope; with barrier)
 Barrier angle1 : -24.00 deg Angle2 : 28.00 deg
 Barrier height : 11.00 m
 Barrier receiver distance : 33.00 / 33.00 m
 Source elevation : 87.75 m
 Receiver elevation : 86.31 m
 Barrier elevation : 86.01 m

Reference angle : 0.00

↑

Road data, segment # 5: Spoor (day/night)

Car traffic volume : 6477/563 veh/TimePeriod *
Medium truck volume : 515/45 veh/TimePeriod *
Heavy truck volume : 368/32 veh/TimePeriod *
Posted speed limit : 40 km/h
Road gradient : 1 %
Road pavement : 1 (Typical asphalt or concrete)

* Refers to calculated road volumes based on the following input:

24 hr Traffic Volume (AADT or SADT): 8000
Percentage of Annual Growth : 0.00
Number of Years of Growth : 0.00
Medium Truck % of Total Volume : 7.00
Heavy Truck % of Total Volume : 5.00
Day (16 hrs) % of Total Volume : 92.00

Data for Segment # 5: Spoor (day/night)

Angle1 Angle2 : 28.00 deg 50.00 deg
Wood depth : 0 (No woods.)
No of house rows : 0 / 0
Surface : 1 (Absorptive ground surface)
Receiver source distance : 70.00 / 70.00 m
Receiver height : 1.50 / 1.50 m
Topography : 4 (Elevated; with barrier)
Barrier angle1 : 28.00 deg Angle2 : 50.00 deg
Barrier height : 1.44 m
Elevation : 1.44 m
Barrier receiver distance : 1.50 / 1.50 m
Source elevation : 87.75 m
Receiver elevation : 86.31 m
Barrier elevation : 86.31 m
Reference angle : 0.00

↑

Road data, segment # 6: Spoor (day/night)

Car traffic volume : 6477/563 veh/TimePeriod *
Medium truck volume : 515/45 veh/TimePeriod *
Heavy truck volume : 368/32 veh/TimePeriod *
Posted speed limit : 40 km/h
Road gradient : 1 %
Road pavement : 1 (Typical asphalt or concrete)

* Refers to calculated road volumes based on the following input:

24 hr Traffic Volume (AADT or SADT): 8000
 Percentage of Annual Growth : 0.00
 Number of Years of Growth : 0.00
 Medium Truck % of Total Volume : 7.00
 Heavy Truck % of Total Volume : 5.00
 Day (16 hrs) % of Total Volume : 92.00

Data for Segment # 6: Spoor (day/night)

 Angle1 Angle2 : 50.00 deg 65.00 deg
 Wood depth : 0 (No woods.)
 No of house rows : 0 / 0
 Surface : 1 (Absorptive ground surface)
 Receiver source distance : 70.00 / 70.00 m
 Receiver height : 1.50 / 1.50 m
 Topography : 2 (Flat/gentle slope; with barrier)
 Barrier angle1 : 50.00 deg Angle2 : 65.00 deg
 Barrier height : 11.00 m
 Barrier receiver distance : 45.00 / 45.00 m
 Source elevation : 87.75 m
 Receiver elevation : 86.31 m
 Barrier elevation : 86.26 m
 Reference angle : 0.00



Result summary (day)

	! source !	Road !	Total
	! height !	Leq !	Leq
	! (m) !	(dBA) !	(dBA)
1.Buckbean	! 1.50 !	51.73 !	51.73 *
2.Buckbean	! 1.50 !	27.78 !	27.78
3.Spoor	! 1.50 !	35.08 !	35.08 *
4.Spoor	! 1.50 !	31.87 !	31.87
5.Spoor	! 1.50 !	43.31 !	43.31 *
6.Spoor	! 1.50 !	28.15 !	28.15
	-----+-----+-----+-----		
Total			52.46 dBA



Result summary (night)

	! source !	Road !	Total
	! height !	Leq !	Leq
	! (m) !	(dBA) !	(dBA)
	-----+-----+-----+-----		

1.Buckbean	!	1.50	!	44.14	!	44.14	*
2.Buckbean	!	1.50	!	20.19	!	20.19	
3.Spoor	!	1.50	!	27.49	!	27.49	*
4.Spoor	!	1.50	!	24.28	!	24.28	
5.Spoor	!	1.50	!	35.72	!	35.72	*
6.Spoor	!	1.50	!	20.56	!	20.56	
-----+-----+-----+-----							
Total						44.87	dBa

↑

TOTAL Leq FROM ALL SOURCES (DAY): 52.46
(NIGHT): 44.87

↑

↑

Filename: r72.te Time Period: Day/Night 16/8 hours
Description: R7 - Second Level

Road data, segment # 1: Buckbean (day/night)

Car traffic volume : 6477/563 veh/TimePeriod *
Medium truck volume : 515/45 veh/TimePeriod *
Heavy truck volume : 368/32 veh/TimePeriod *
Posted speed limit : 40 km/h
Road gradient : 1 %
Road pavement : 1 (Typical asphalt or concrete)

* Refers to calculated road volumes based on the following input:

24 hr Traffic Volume (AADT or SADT): 8000
Percentage of Annual Growth : 0.00
Number of Years of Growth : 0.00
Medium Truck % of Total Volume : 7.00
Heavy Truck % of Total Volume : 5.00
Day (16 hrs) % of Total Volume : 92.00

Data for Segment # 1: Buckbean (day/night)

Angle1 Angle2 : 5.00 deg 64.00 deg
Wood depth : 0 (No woods.)
No of house rows : 0 / 0
Surface : 1 (Absorptive ground surface)
Receiver source distance : 38.00 / 38.00 m
Receiver height : 1.50 / 1.50 m
Topography : 3 (Elevated; no barrier)
Elevation : 6.22 m
Reference angle : 0.00

↑

Road data, segment # 2: Buckbean (day/night)

Car traffic volume : 6477/563 veh/TimePeriod *
Medium truck volume : 515/45 veh/TimePeriod *
Heavy truck volume : 368/32 veh/TimePeriod *
Posted speed limit : 40 km/h
Road gradient : 1 %
Road pavement : 1 (Typical asphalt or concrete)

* Refers to calculated road volumes based on the following input:

24 hr Traffic Volume (AADT or SADT): 8000

Percentage of Annual Growth	:	0.00
Number of Years of Growth	:	0.00
Medium Truck % of Total Volume	:	7.00
Heavy Truck % of Total Volume	:	5.00
Day (16 hrs) % of Total Volume	:	92.00

Data for Segment # 2: Buckbean (day/night)

```

-----
Angle1   Angle2       : 64.00 deg   75.00 deg
Wood depth      :          0      (No woods.)
No of house rows :          0 / 0
Surface         :          1      (Absorptive ground surface)
Receiver source distance : 38.00 / 38.00 m
Receiver height  :    1.50 / 1.50 m
Topography      :          2      (Flat/gentle slope; with barrier)
Barrier angle1   : 64.00 deg   Angle2 : 75.00 deg
Barrier height   :   11.00 m
Barrier receiver distance : 33.00 / 33.00 m
Source elevation :   86.50 m
Receiver elevation :   92.72 m
Barrier elevation :   86.01 m
Reference angle  :    0.00

```

↑

Road data, segment # 3: Spoor (day/night)

```

-----
Car traffic volume : 6477/563   veh/TimePeriod *
Medium truck volume :  515/45   veh/TimePeriod *
Heavy truck volume  :  368/32   veh/TimePeriod *
Posted speed limit  :    40 km/h
Road gradient       :     1 %
Road pavement       :     1 (Typical asphalt or concrete)

```

* Refers to calculated road volumes based on the following input:

24 hr Traffic Volume (AADT or SADT):	8000
Percentage of Annual Growth	: 0.00
Number of Years of Growth	: 0.00
Medium Truck % of Total Volume	: 7.00
Heavy Truck % of Total Volume	: 5.00
Day (16 hrs) % of Total Volume	: 92.00

Data for Segment # 3: Spoor (day/night)

```

-----
Angle1   Angle2       : -27.00 deg   -24.00 deg
Wood depth      :          0      (No woods.)
No of house rows :          0 / 0
Surface         :          1      (Absorptive ground surface)
Receiver source distance : 70.00 / 70.00 m
Receiver height  :    1.50 / 1.50 m

```

Topography : 3 (Elevated; no barrier)
Elevation : 4.97 m
Reference angle : 0.00

↑

Road data, segment # 4: Spoor (day/night)

Car traffic volume : 6477/563 veh/TimePeriod *
Medium truck volume : 515/45 veh/TimePeriod *
Heavy truck volume : 368/32 veh/TimePeriod *
Posted speed limit : 40 km/h
Road gradient : 1 %
Road pavement : 1 (Typical asphalt or concrete)

* Refers to calculated road volumes based on the following input:

24 hr Traffic Volume (AADT or SADT): 8000
Percentage of Annual Growth : 0.00
Number of Years of Growth : 0.00
Medium Truck % of Total Volume : 7.00
Heavy Truck % of Total Volume : 5.00
Day (16 hrs) % of Total Volume : 92.00

Data for Segment # 4: Spoor (day/night)

Angle1 Angle2 : -24.00 deg 28.00 deg
Wood depth : 0 (No woods.)
No of house rows : 0 / 0
Surface : 1 (Absorptive ground surface)
Receiver source distance : 70.00 / 70.00 m
Receiver height : 1.50 / 1.50 m
Topography : 2 (Flat/gentle slope; with barrier)
Barrier angle1 : -24.00 deg Angle2 : 28.00 deg
Barrier height : 11.00 m
Barrier receiver distance : 33.00 / 33.00 m
Source elevation : 87.75 m
Receiver elevation : 92.72 m
Barrier elevation : 86.01 m
Reference angle : 0.00

↑

Road data, segment # 5: Spoor (day/night)

Car traffic volume : 6477/563 veh/TimePeriod *
Medium truck volume : 515/45 veh/TimePeriod *
Heavy truck volume : 368/32 veh/TimePeriod *
Posted speed limit : 40 km/h
Road gradient : 1 %
Road pavement : 1 (Typical asphalt or concrete)

* Refers to calculated road volumes based on the following input:

24 hr Traffic Volume (AADT or SADT): 8000
Percentage of Annual Growth : 0.00
Number of Years of Growth : 0.00
Medium Truck % of Total Volume : 7.00
Heavy Truck % of Total Volume : 5.00
Day (16 hrs) % of Total Volume : 92.00

Data for Segment # 5: Spoor (day/night)

Angle1 Angle2 : 28.00 deg 50.00 deg
Wood depth : 0 (No woods.)
No of house rows : 0 / 0
Surface : 1 (Absorptive ground surface)
Receiver source distance : 70.00 / 70.00 m
Receiver height : 1.50 / 1.50 m
Topography : 3 (Elevated; no barrier)
Elevation : 4.97 m
Reference angle : 0.00

↑

Road data, segment # 6: Spoor (day/night)

Car traffic volume : 6477/563 veh/TimePeriod *
Medium truck volume : 515/45 veh/TimePeriod *
Heavy truck volume : 368/32 veh/TimePeriod *
Posted speed limit : 40 km/h
Road gradient : 1 %
Road pavement : 1 (Typical asphalt or concrete)

* Refers to calculated road volumes based on the following input:

24 hr Traffic Volume (AADT or SADT): 8000
Percentage of Annual Growth : 0.00
Number of Years of Growth : 0.00
Medium Truck % of Total Volume : 7.00
Heavy Truck % of Total Volume : 5.00
Day (16 hrs) % of Total Volume : 92.00

Data for Segment # 6: Spoor (day/night)

Angle1 Angle2 : 50.00 deg 65.00 deg
Wood depth : 0 (No woods.)
No of house rows : 0 / 0
Surface : 1 (Absorptive ground surface)
Receiver source distance : 70.00 / 70.00 m
Receiver height : 1.50 / 1.50 m
Topography : 2 (Flat/gentle slope; with barrier)
Barrier angle1 : 50.00 deg Angle2 : 65.00 deg

Barrier height : 11.00 m
 Barrier receiver distance : 45.00 / 45.00 m
 Source elevation : 87.75 m
 Receiver elevation : 92.72 m
 Barrier elevation : 86.26 m
 Reference angle : 0.00

↑

Result summary (day)

	!	source	!	Road	!	Total
	!	height	!	Leq	!	Leq
	!	(m)	!	(dBA)	!	(dBA)
1.Buckbean	!	1.50	!	52.65	!	52.65
2.Buckbean	!	1.50	!	28.11	!	28.11
3.Spoor	!	1.50	!	35.84	!	35.84
4.Spoor	!	1.50	!	35.65	!	35.65
5.Spoor	!	1.50	!	44.14	!	44.14
6.Spoor	!	1.50	!	30.88	!	30.88
-----+-----+-----+-----						
		Total				53.41 dBA

↑

Result summary (night)

	!	source	!	Road	!	Total
	!	height	!	Leq	!	Leq
	!	(m)	!	(dBA)	!	(dBA)
1.Buckbean	!	1.50	!	45.05	!	45.05
2.Buckbean	!	1.50	!	20.52	!	20.52
3.Spoor	!	1.50	!	28.24	!	28.24
4.Spoor	!	1.50	!	28.06	!	28.06
5.Spoor	!	1.50	!	36.55	!	36.55
6.Spoor	!	1.50	!	23.29	!	23.29
-----+-----+-----+-----						
		Total				45.81 dBA


↑

TOTAL Leq FROM ALL SOURCES (DAY): 53.41
 (NIGHT): 45.81

↑


↑

M:\2025\125113\CAD\Civil\Figures\Noise\125113 - NC.dwg, Angles and Distances, Jan 21, 2026 - 11:25am, mfang

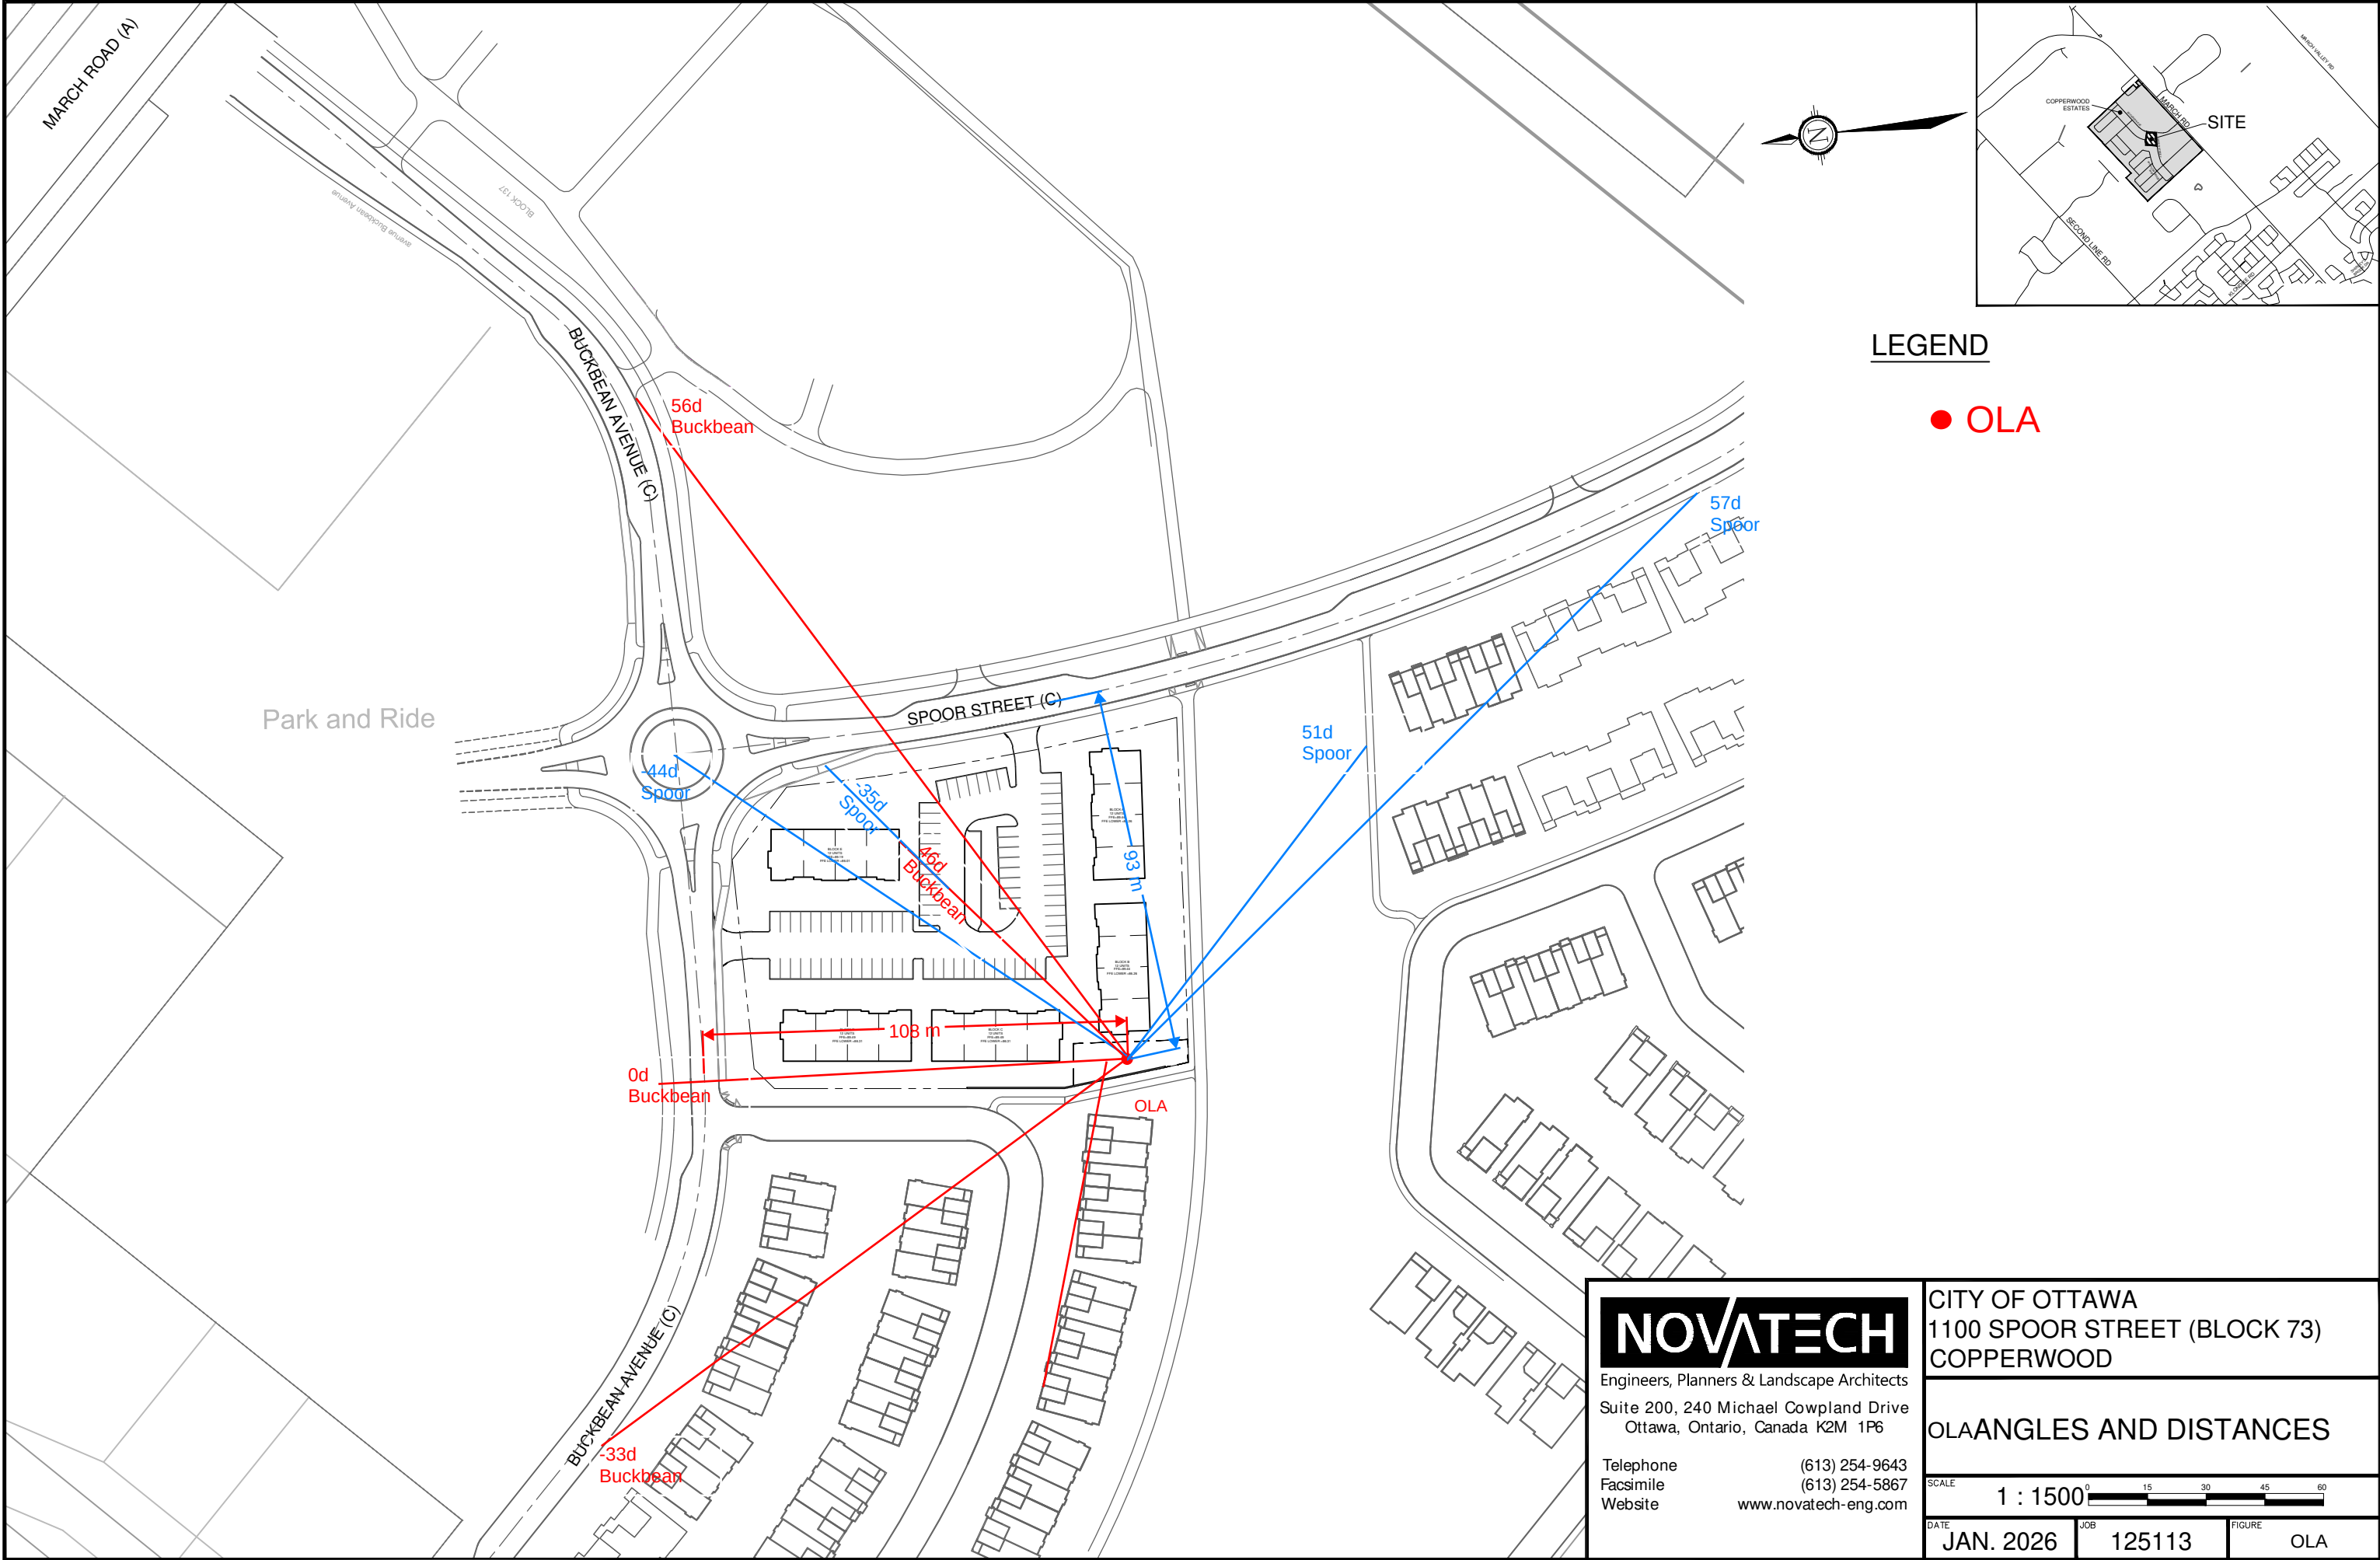


NOVATECH Engineers, Planners & Landscape Architects Suite 200, 240 Michael Cowpland Drive Ottawa, Ontario, Canada K2M 1P6 Telephone (613) 254-9643 Facsimile (613) 254-5867 Website www.novatech-eng.com	CITY OF OTTAWA 1100 SPOOR STREET (BLOCK 73) COPPERWOOD		
	OLA ANGLES AND DISTANCES		
	SCALE 1 : 1500		
	DATE JAN. 2026	JOB 125113	FIGURE OLA


M:\2025\125113\CAD\Civil\Figures\Noise\125113 - NC.dwg, Angles and Distances, Jan 21, 2026 - 11:25am, mfang

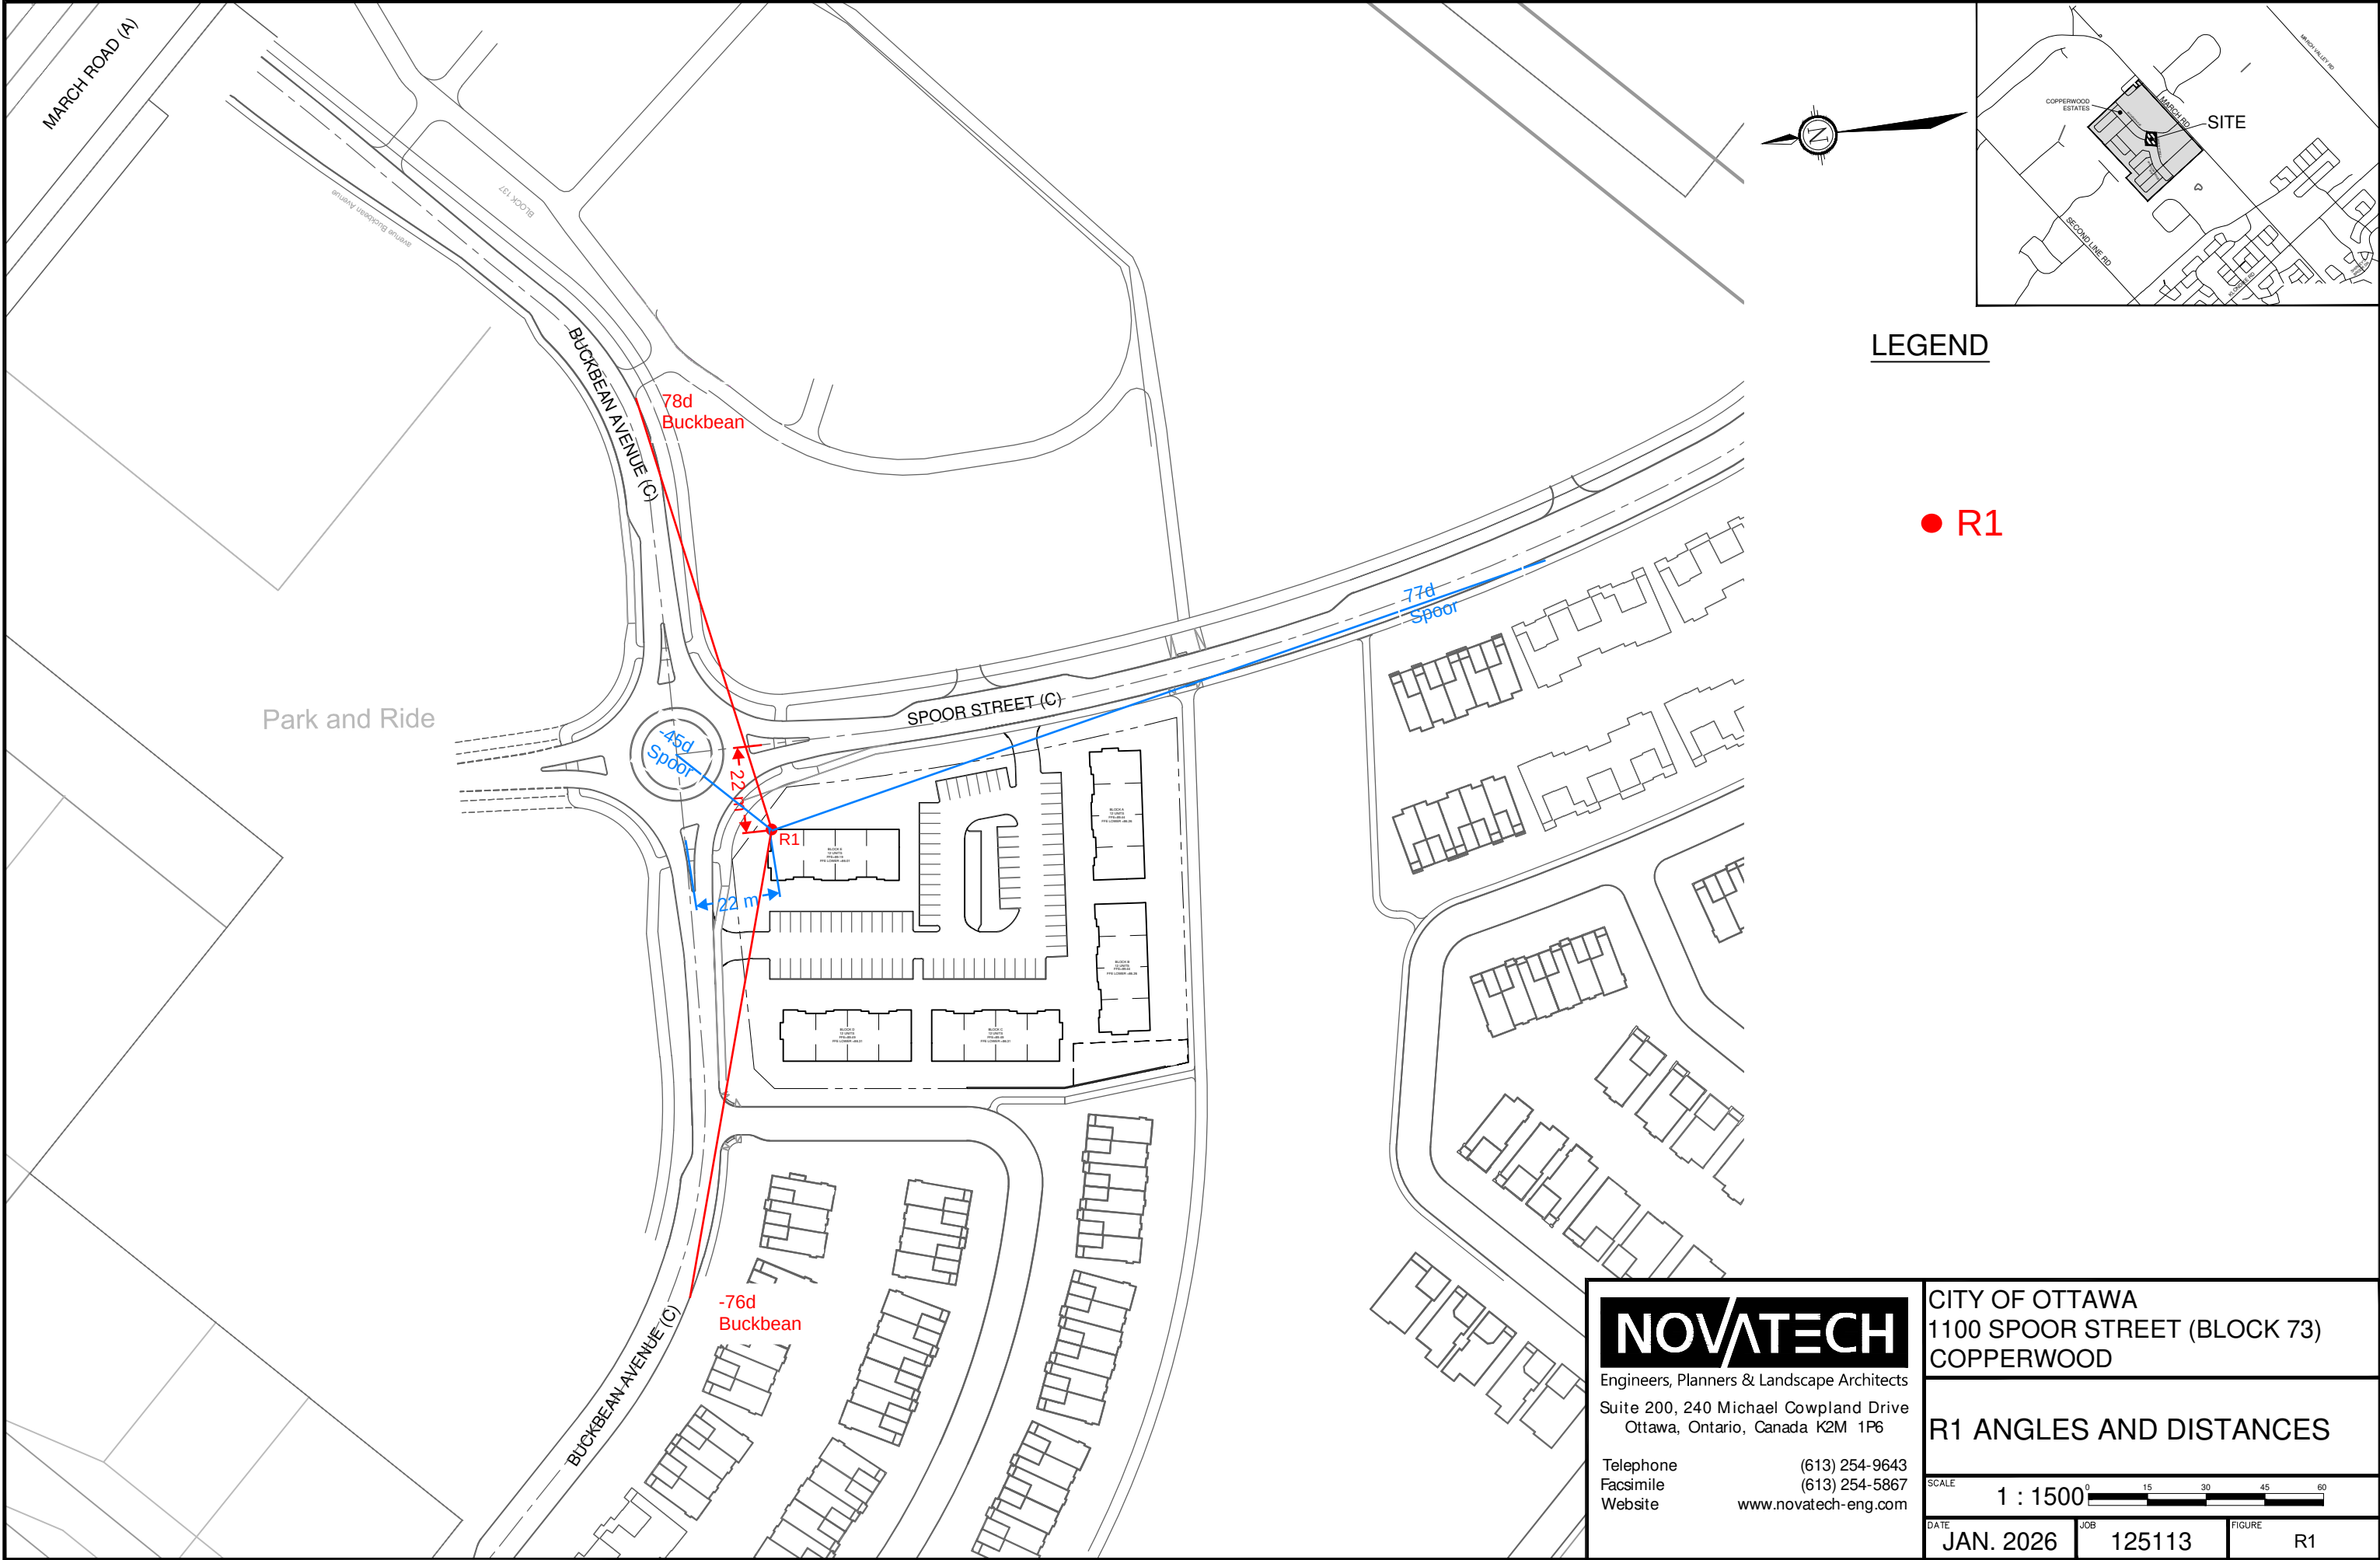


M:\2025\125113\CAD\Civil\Figures\Noise\125113 - NC.dwg, Angles and Distances, Jan 23, 2026 - 10:51am, mfang

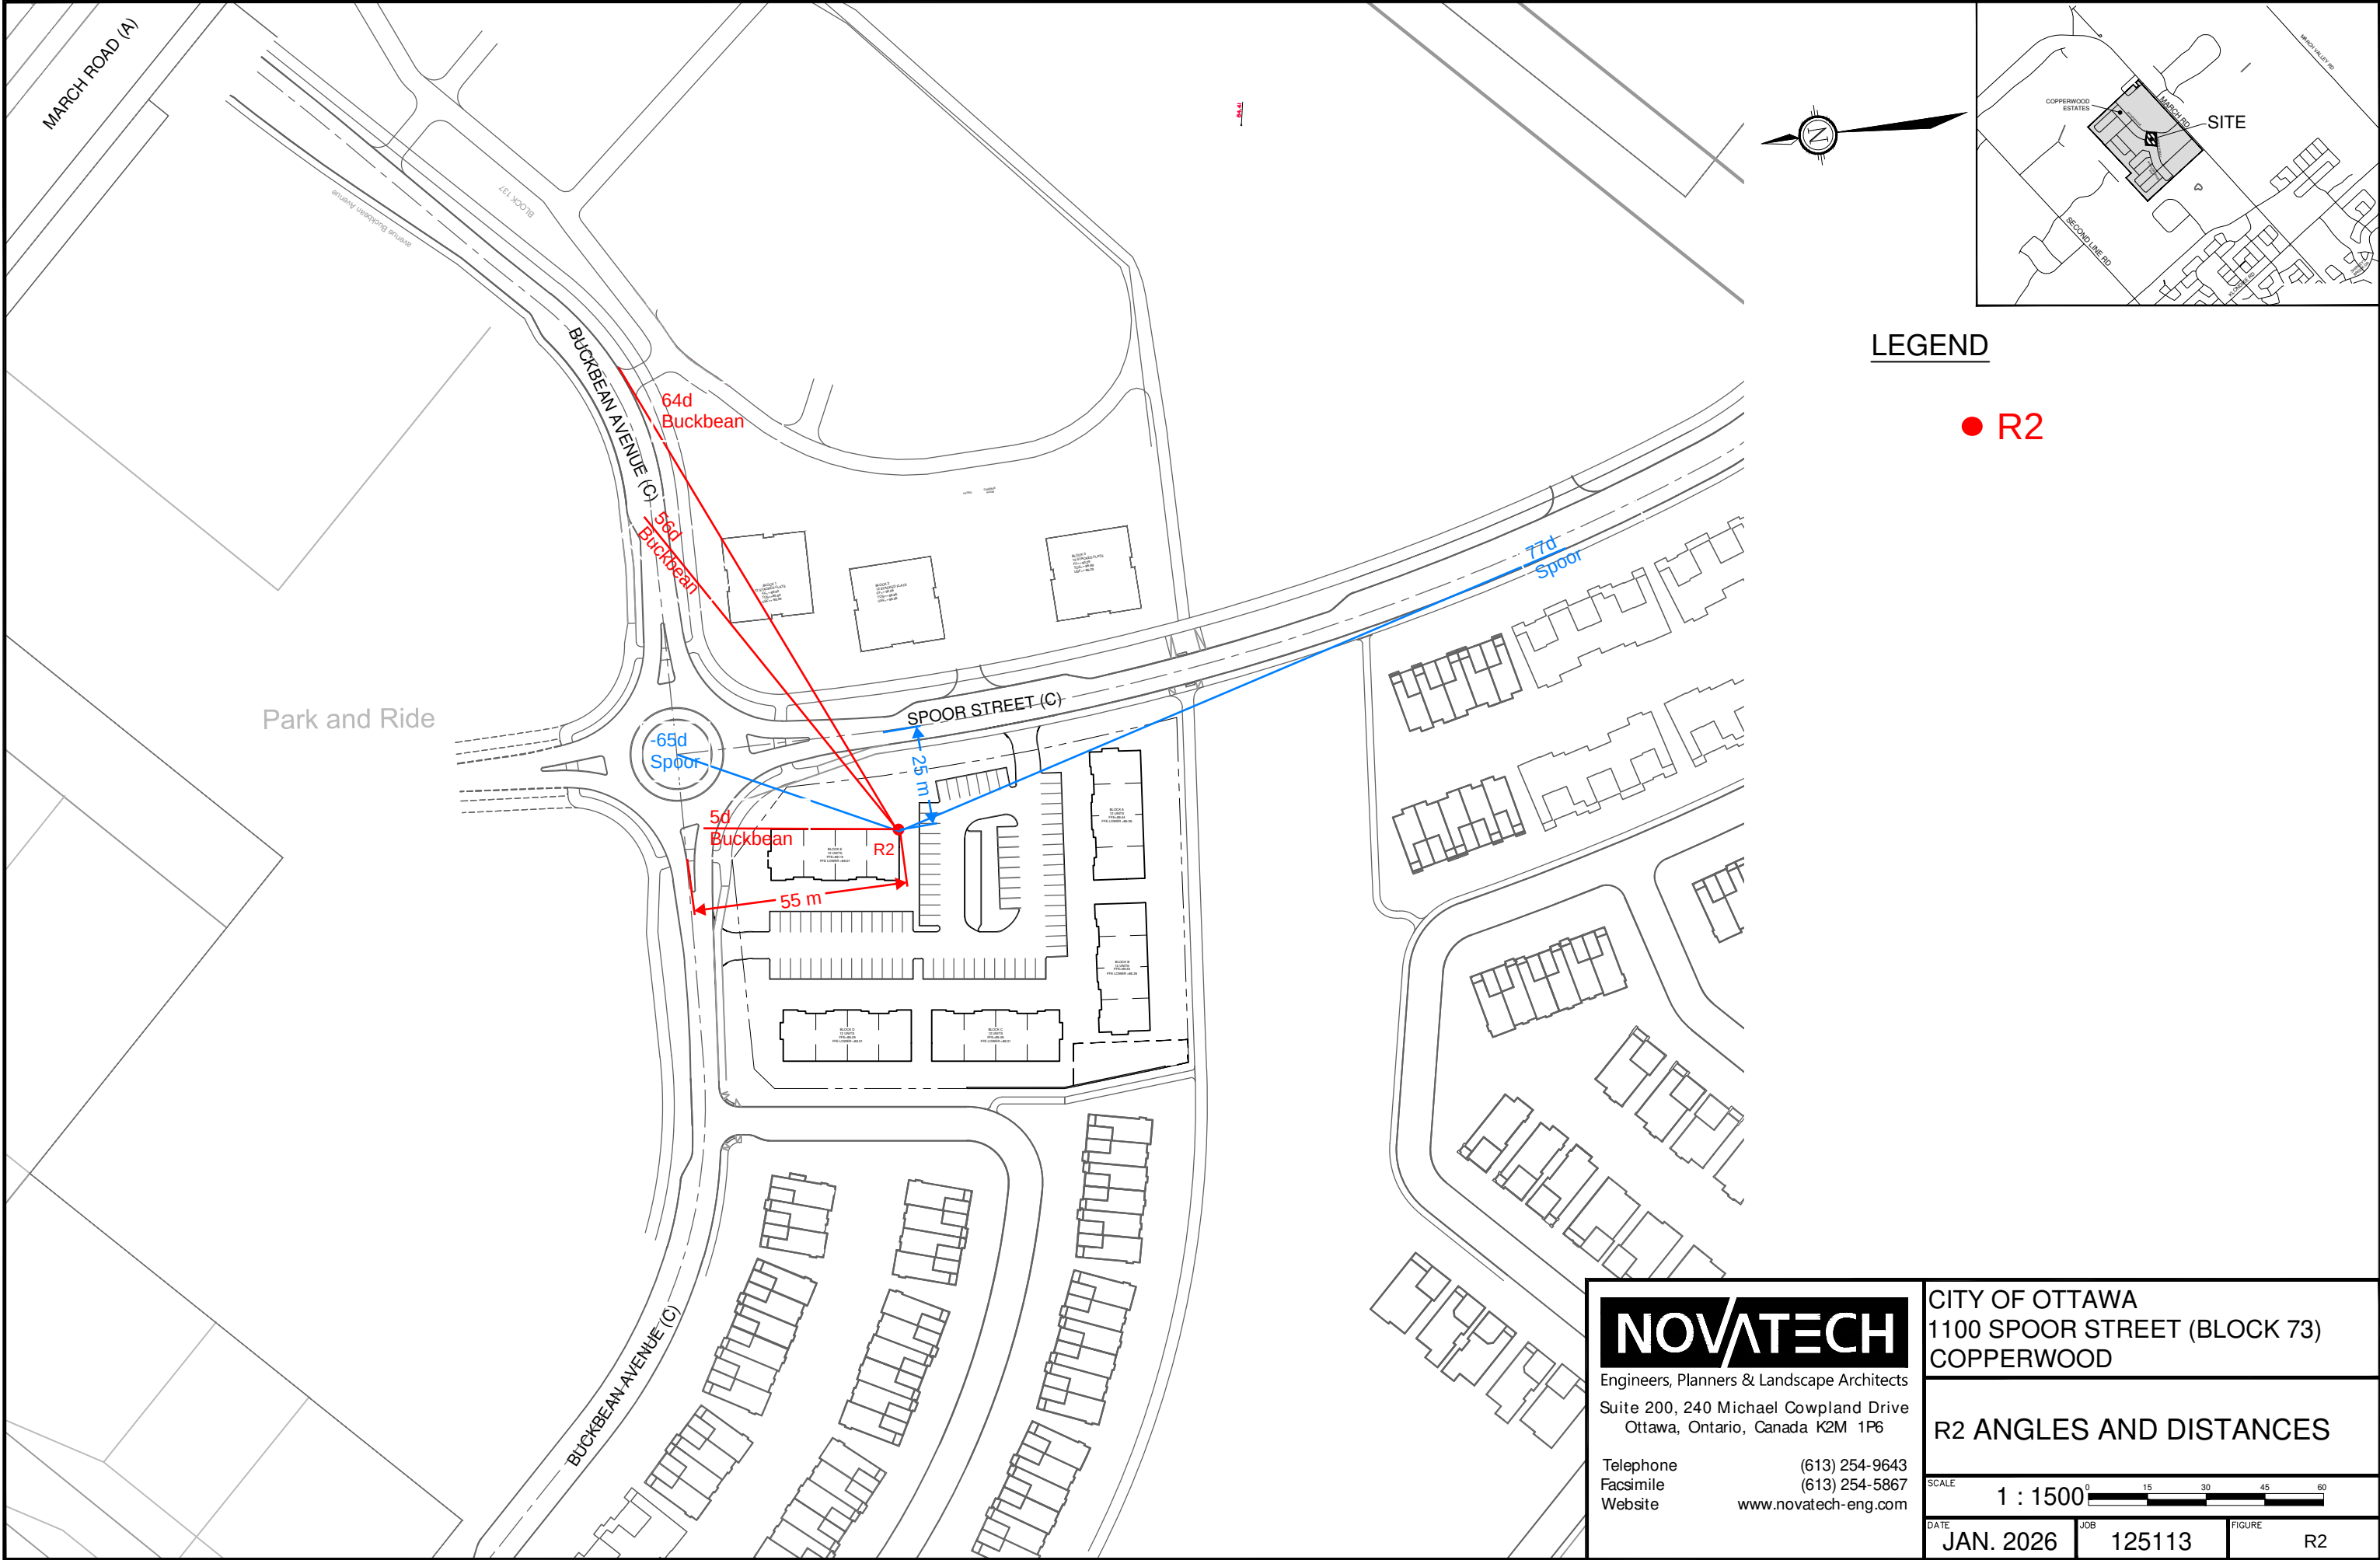

M:\2025\125113\CAD\Civil\Figures\Noise\125113 - NC.dwg, Angles and Distances, Jan 23, 2026 - 10:51am, mfang

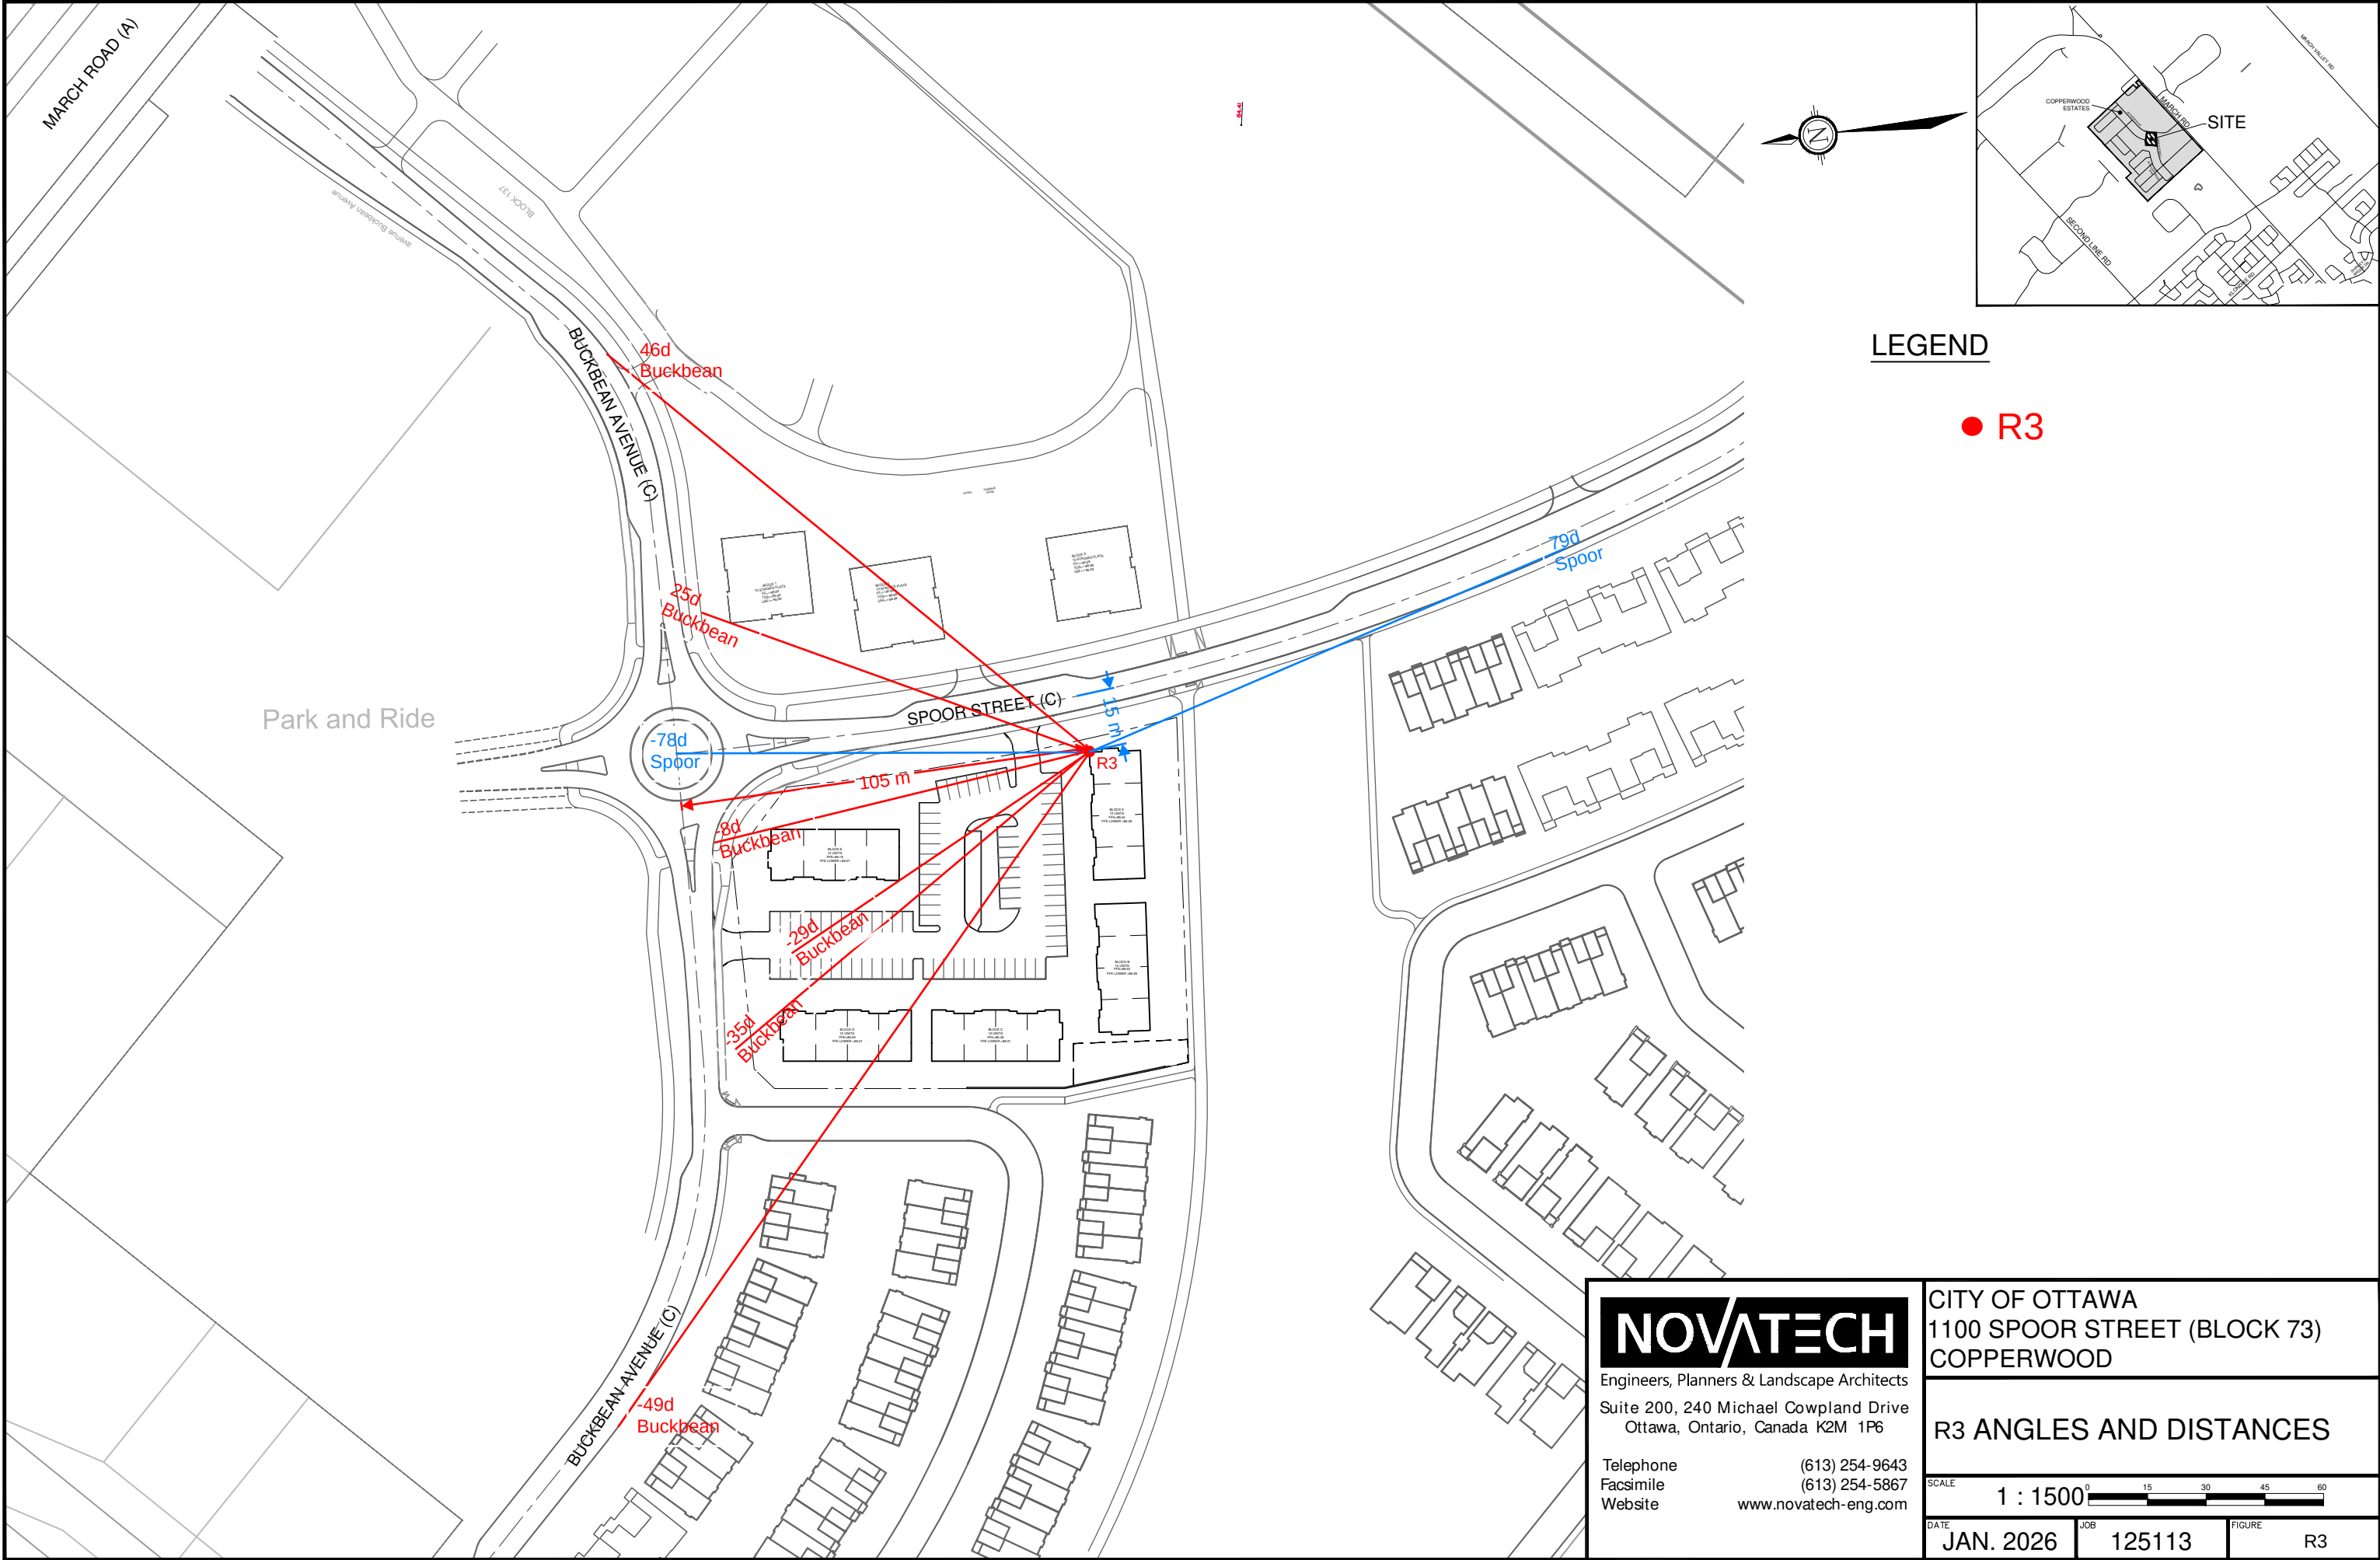

M:\2025\125113\CAD\Civil\Figures\Noise\125113 - NC.dwg, Angles and Distances, Jan 23, 2026 - 10:51am, mfang

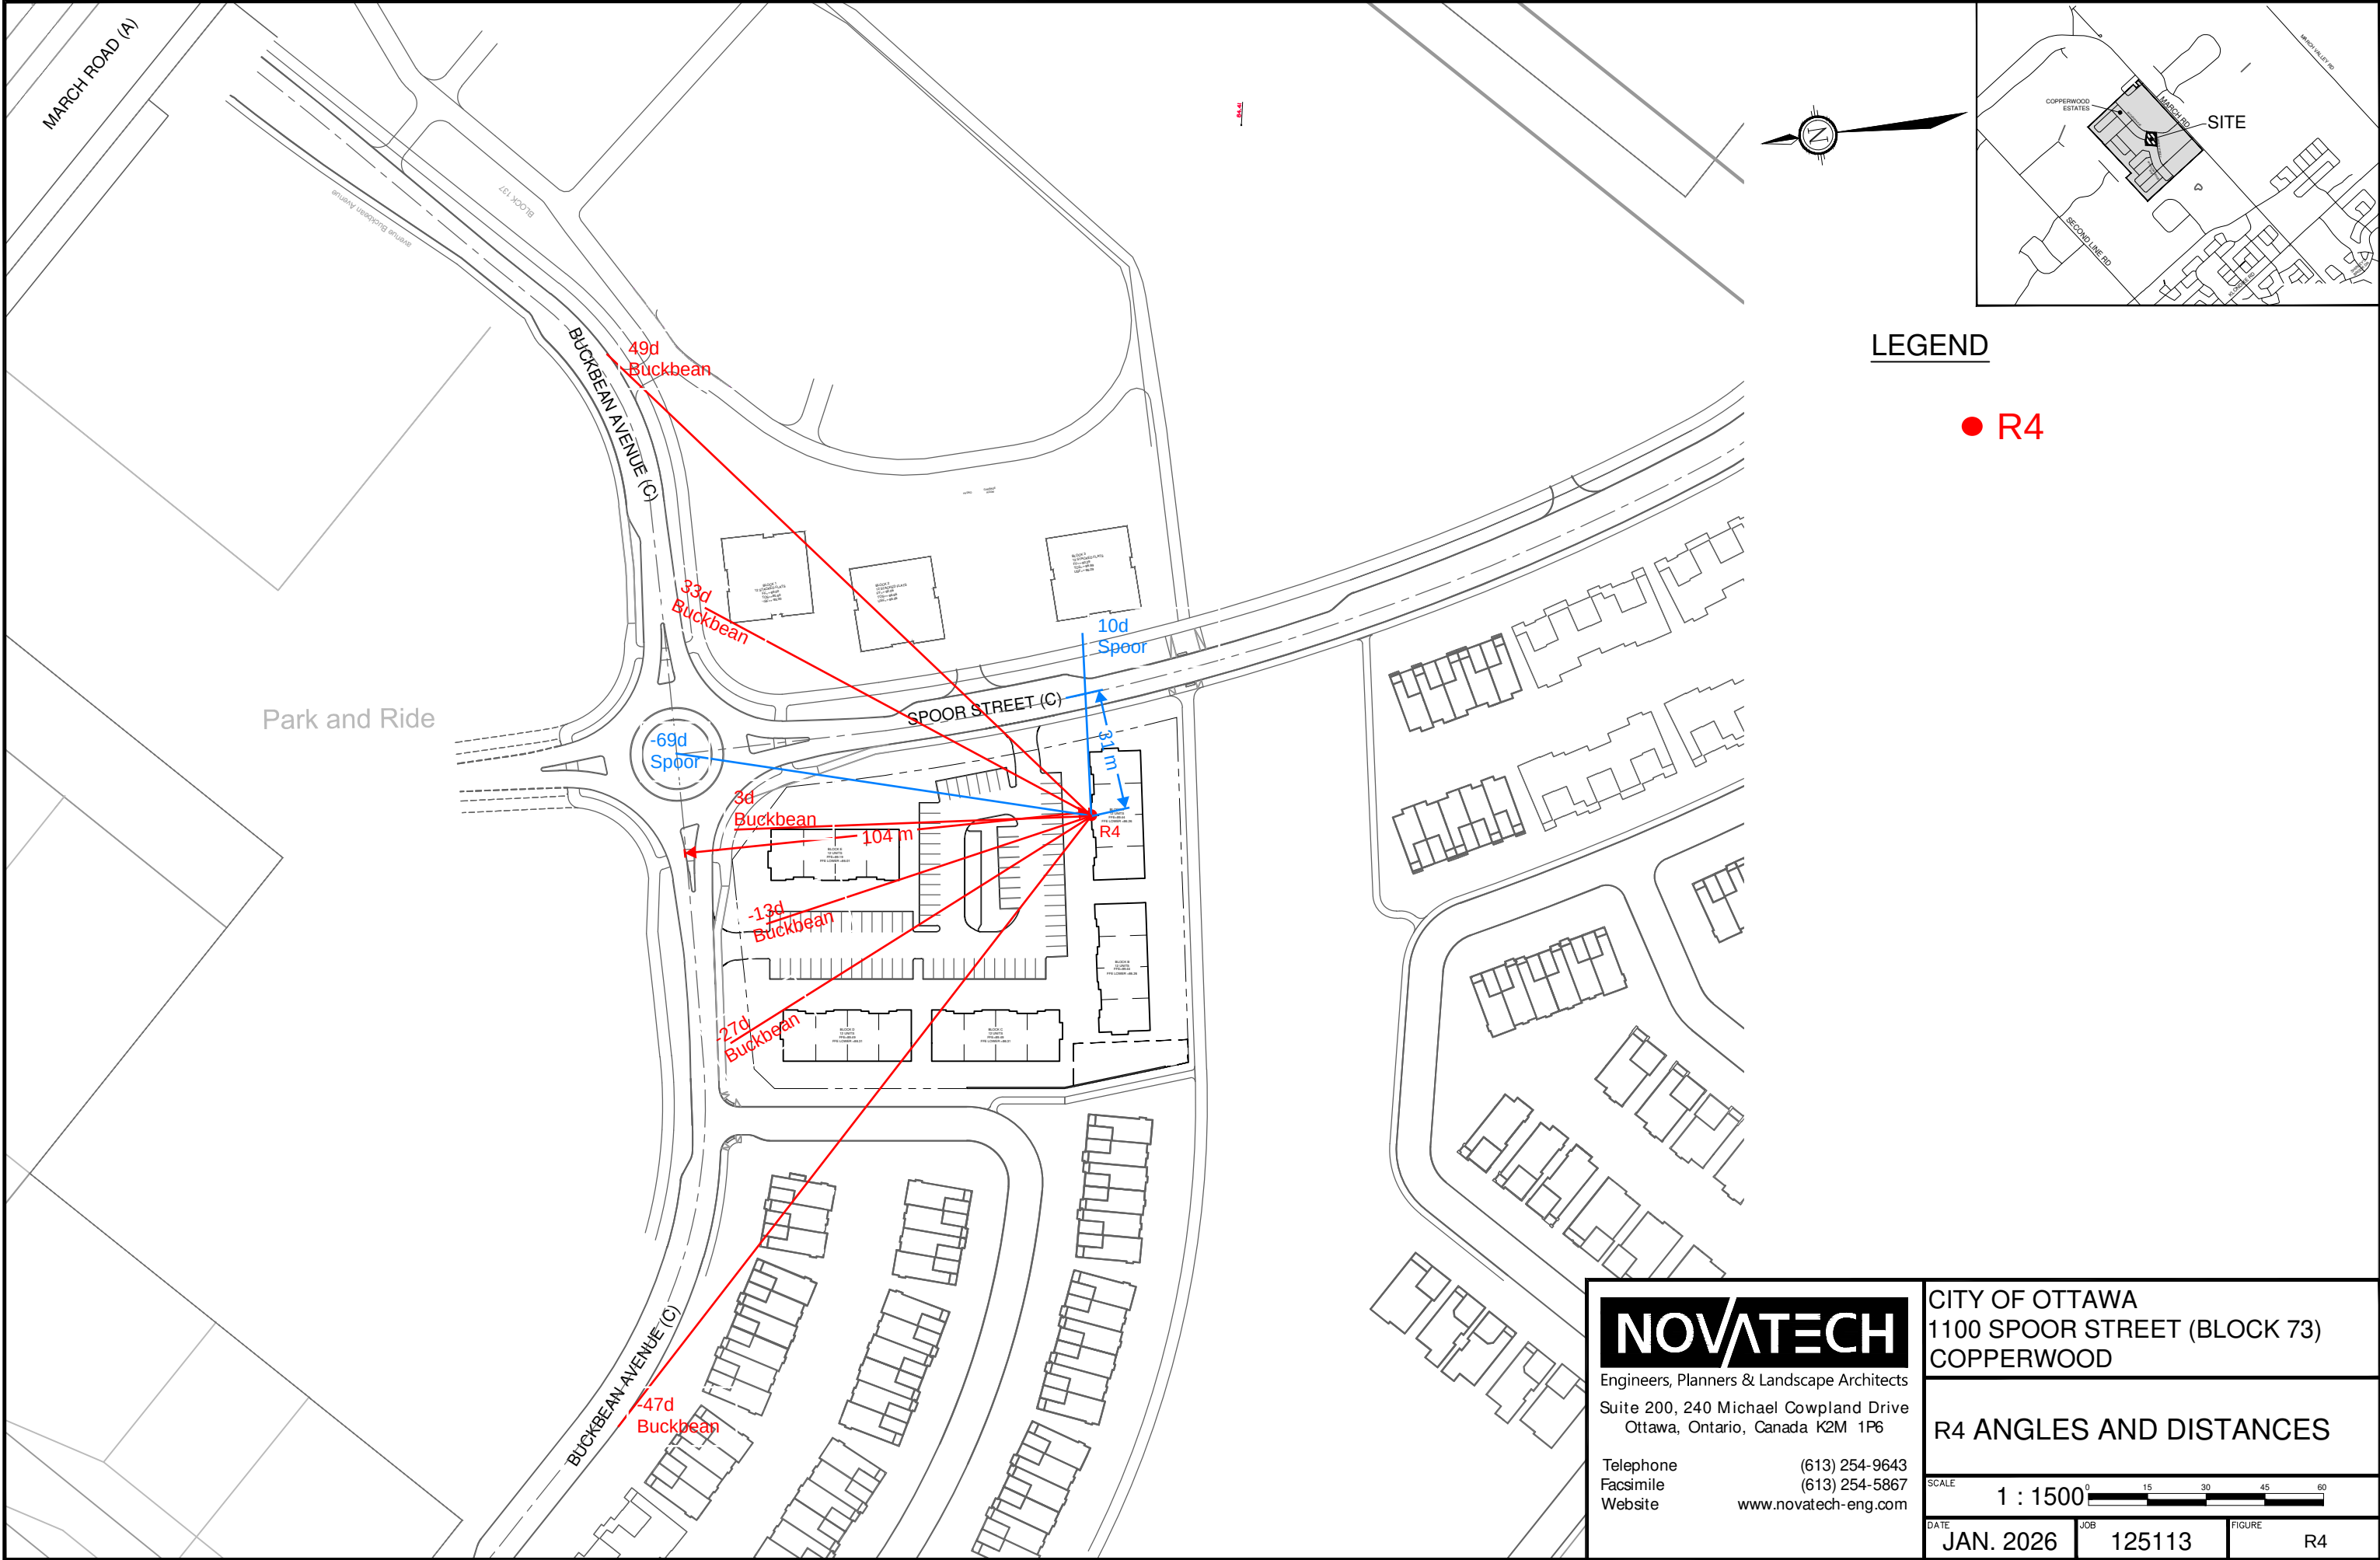

LEGEND

● R4

NOVATECH

Engineers, Planners & Landscape Architects
Suite 200, 240 Michael Cowpland Drive
Ottawa, Ontario, Canada K2M 1P6

Telephone (613) 254-9643
Facsimile (613) 254-5867
Website www.novatech-eng.com


CITY OF OTTAWA
1100 SPOOR STREET (BLOCK 73)
COPPERWOOD

R4 ANGLES AND DISTANCES


SCALE 1 : 1500 0 15 30 45 60

DATE JAN. 2026 JOB 125113 FIGURE R4


M:\2025\125113\CAD\Civil\Figures\Noise\125113 - NC.dwg, Angles and Distances, Jan 23, 2026 - 10:51am, mfang

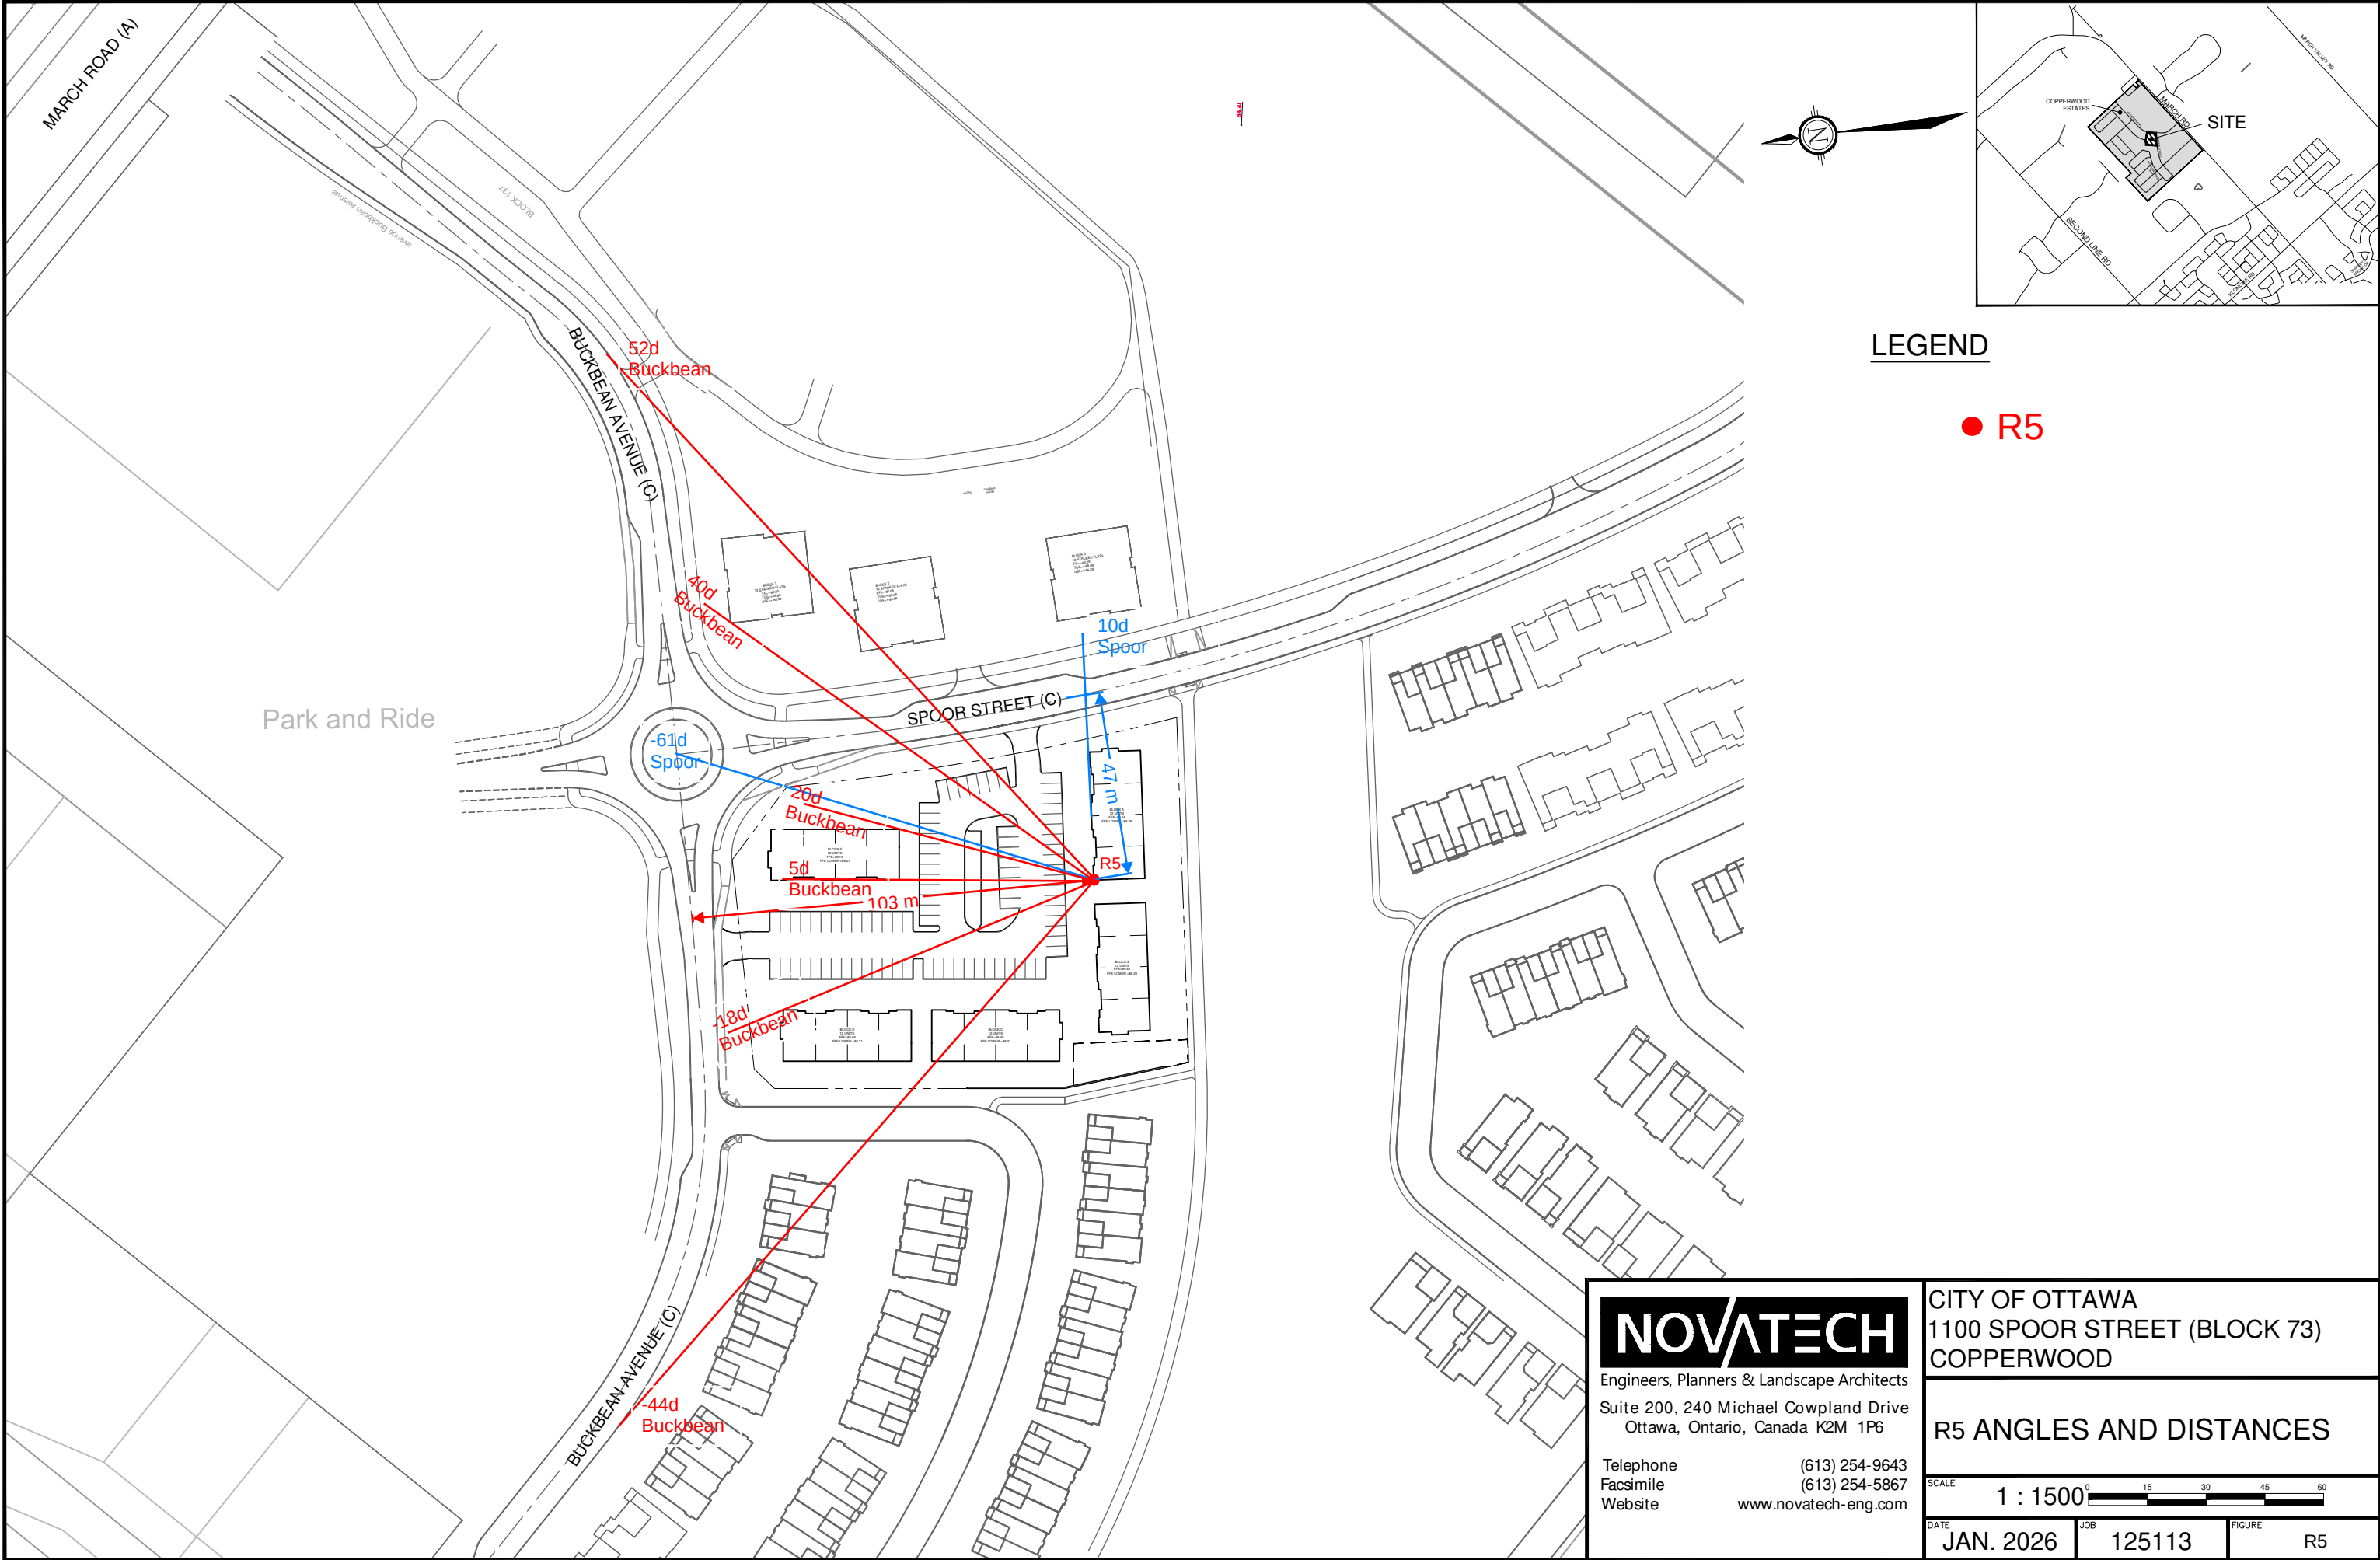

M:\2025\125113\CAD\Civil\Figures\Noise\125113 - NC.dwg, Angles and Distances, Jan 21, 2026 - 11:25am, mfang

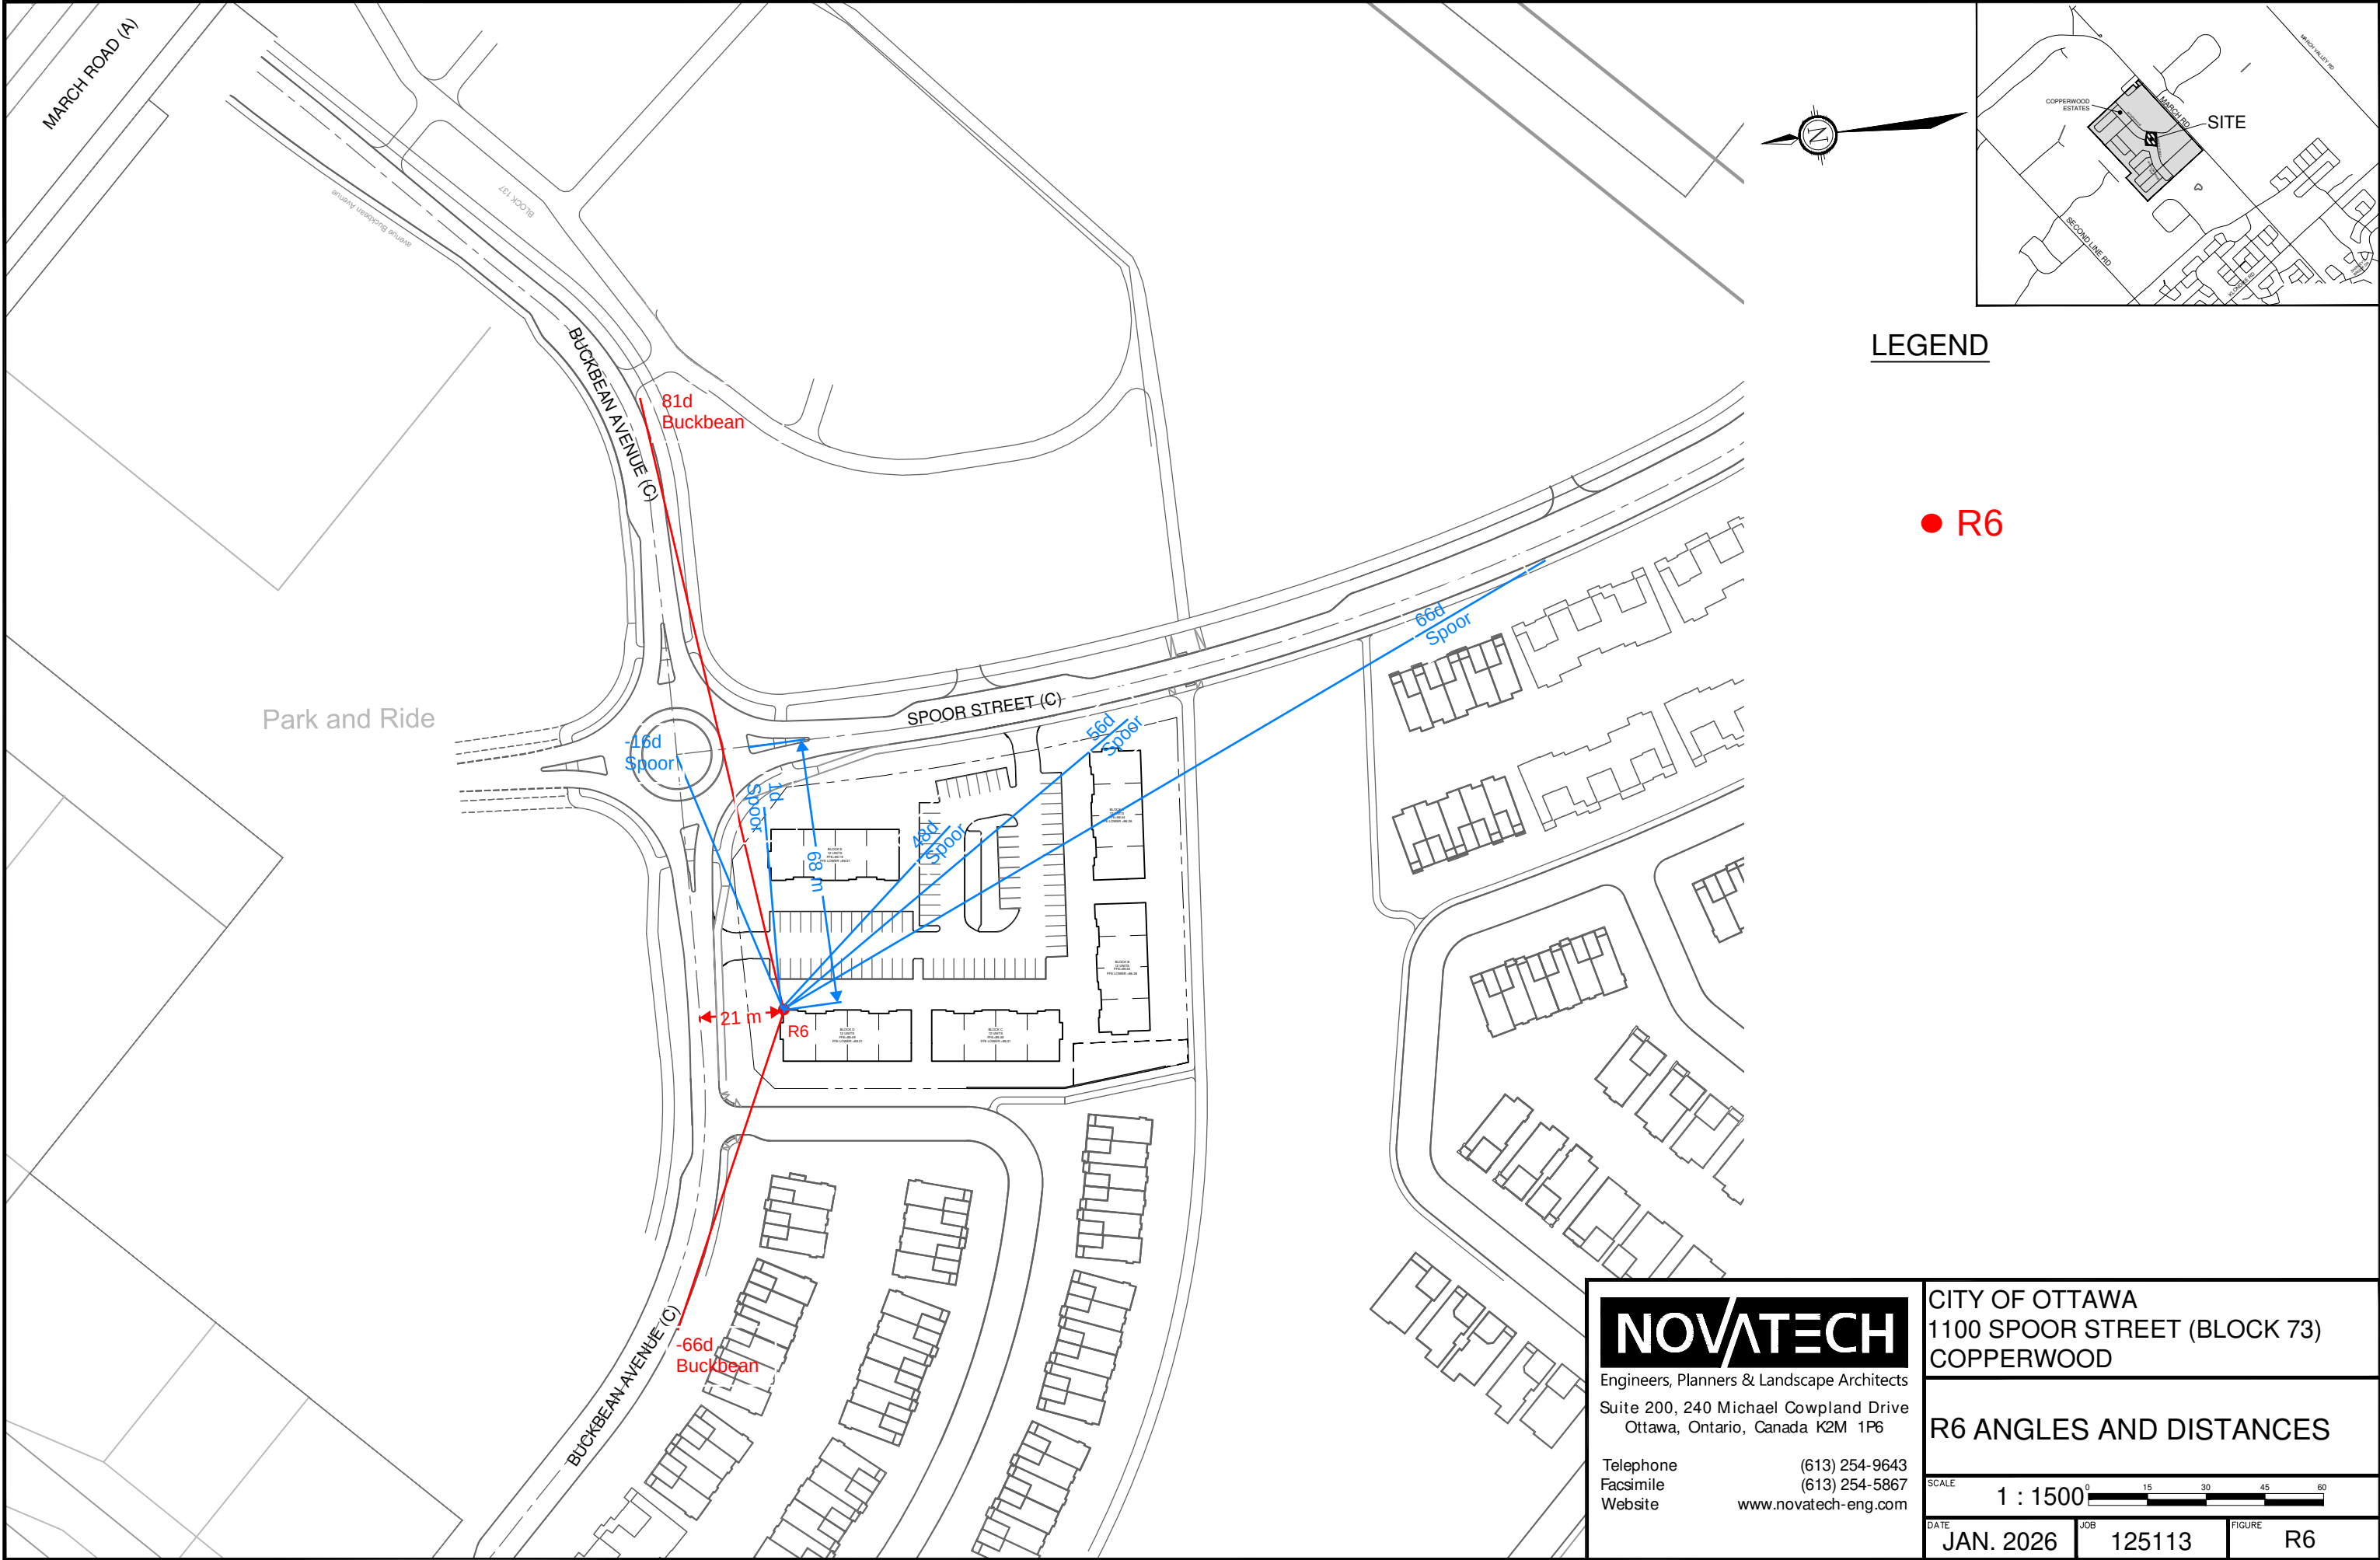

M:\2025\125113\CAD\Civil\Figures\Noise\125113 - NC.dwg, Angles and Distances, Jan 21, 2026 - 11:25am, mfang

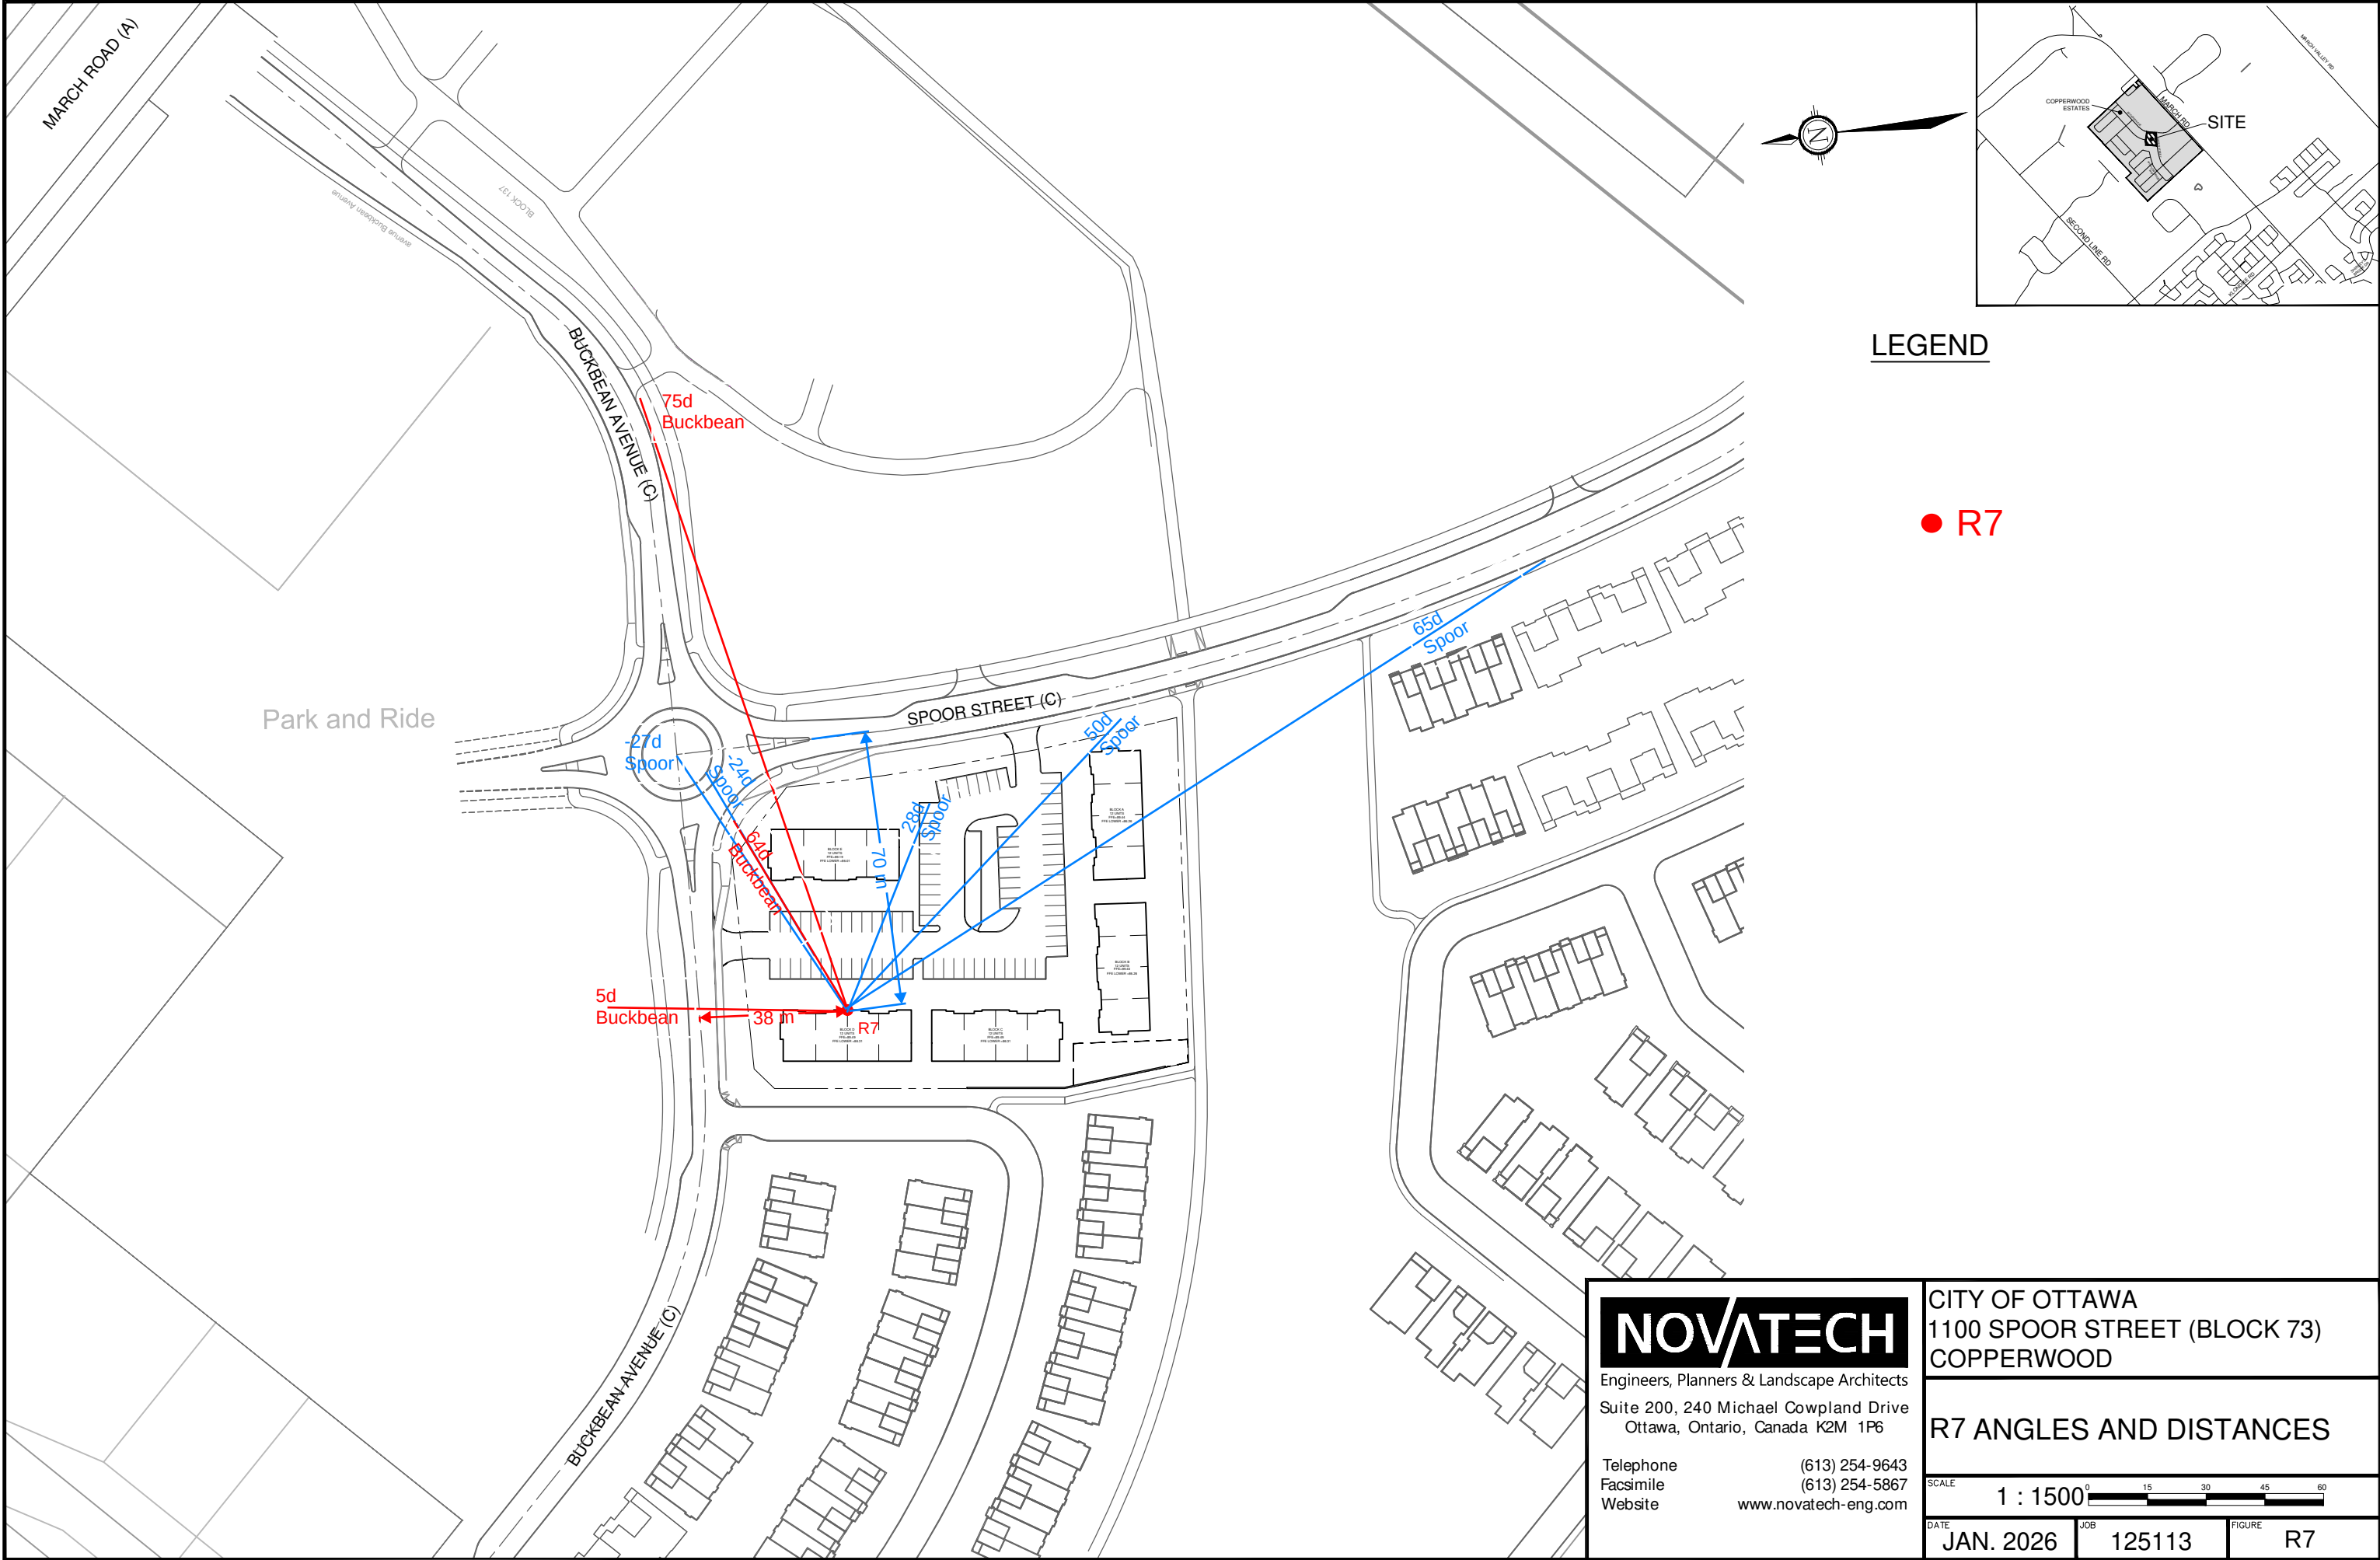

NOVATECH
Engineers, Planners & Landscape Architects
Suite 200, 240 Michael Cowpland Drive
Ottawa, Ontario, Canada K2M 1P6
Telephone (613) 254-9643
Facsimile (613) 254-5867
Website www.novatech-eng.com

CITY OF OTTAWA
1100 SPOOR STREET (BLOCK 73)
COPPERWOOD

R7 ANGLES AND DISTANCES

SCALE 1 : 1500 0 15 30 45 60

DATE	JAN. 2026	JOB	125113	FIGURE	R7
------	-----------	-----	--------	--------	----

APPENDIX C

Kanata North Community Design Plan – Report No.: R – 2016 – 020, dated June 28, 2016,
Excerpts

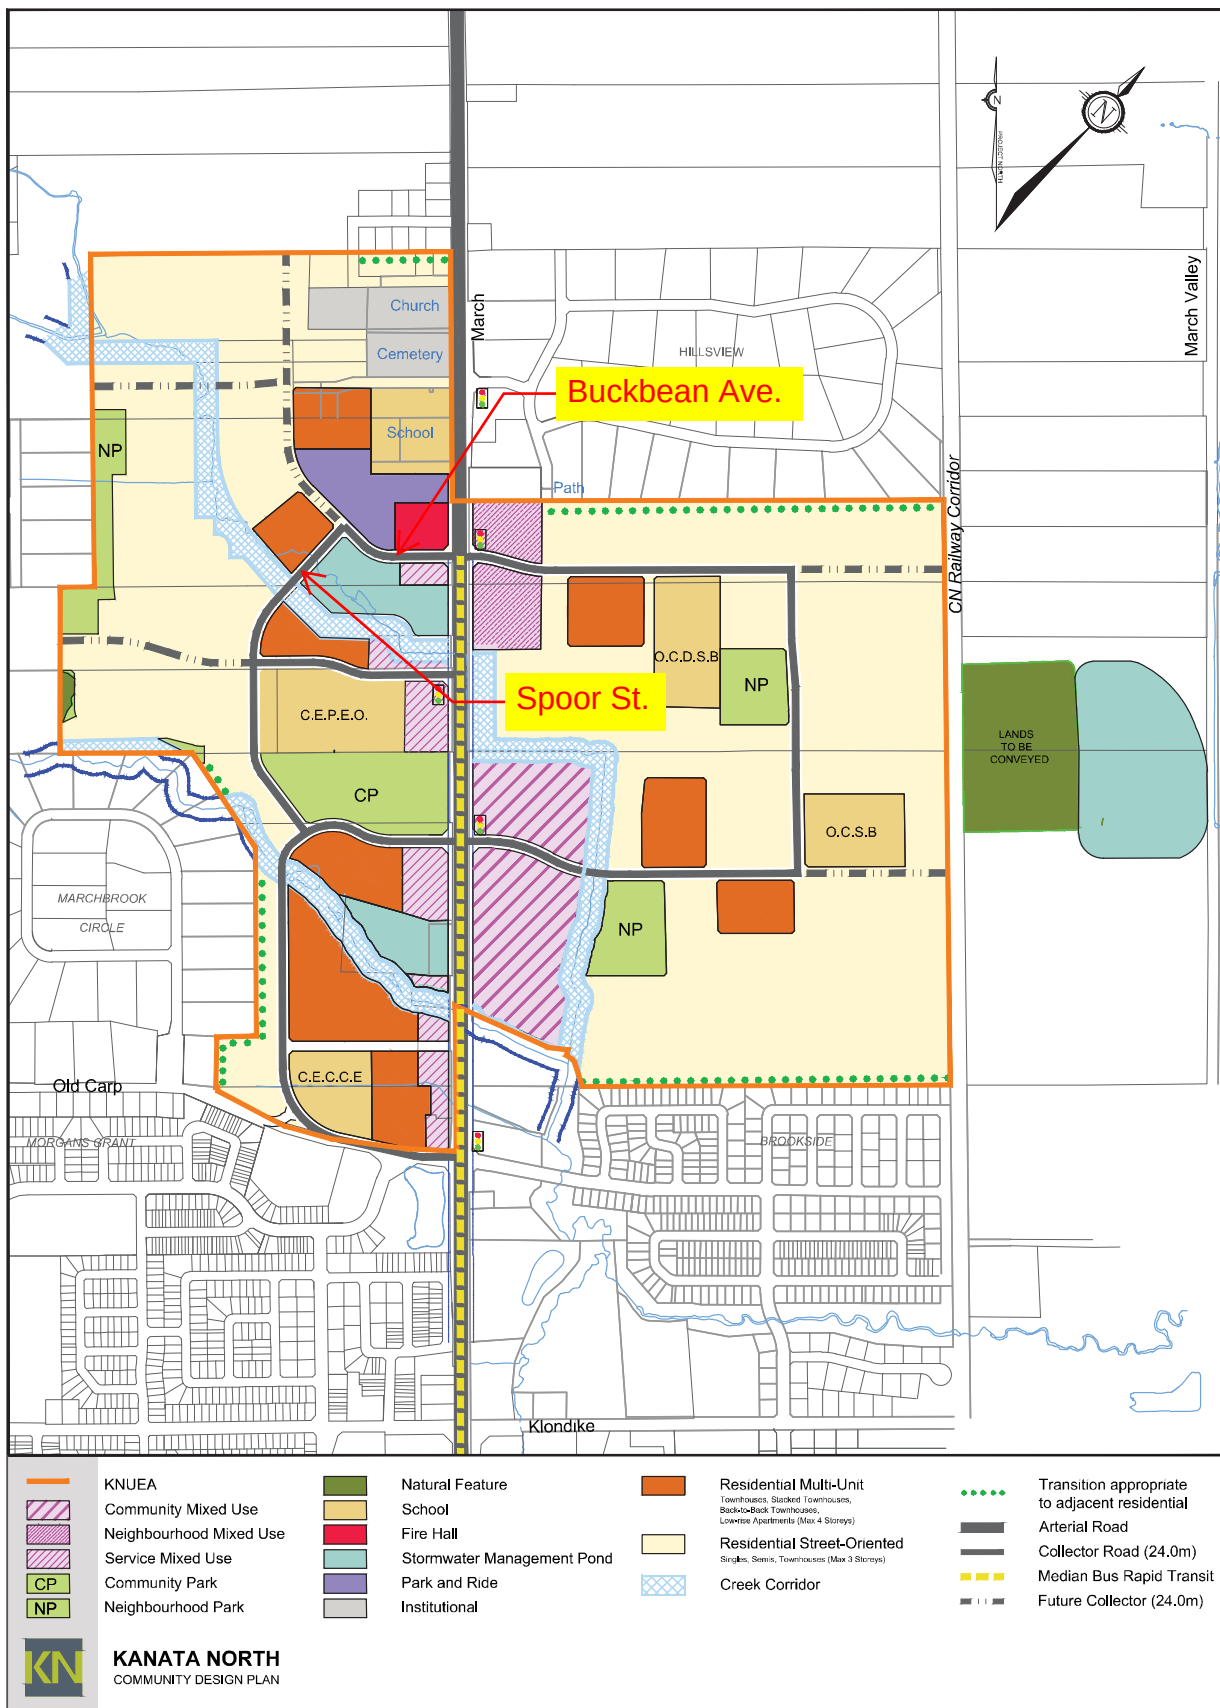


FIGURE 16 | Land Use Plan

5.5 TRANSPORTATION MASTER PLAN

The Transportation Master Plan (TMP) analyzes the future long-term transportation infrastructure needs of the new community, including the collector road network, access locations, provisions for pedestrian and cycling linkages, and interim and ultimate road cross sections that incorporate the planned widening of March Road and the extension of planned transit facilities.

The TMP identifies the transportation plan for the community in conjunction with the needs already established in the City of Ottawa 2013 Transportation Master Plan. The TMP also serves as the Environmental Assessment document for the proposed transportation and transit infrastructure and satisfies the requirements of Phase 1 and 2 of the Integrated EA & Planning Act Process. The projects identified in supporting studies of the TMP are also subject to the class EA process.

Traffic calculations were based on the Demonstration Plan and include a contingency of 10% to ensure that the road network can accommodate between 2,900 and 3,300 units.

INTERSECTION LOCATIONS

The Kanata North community will be well served by the adjacent arterial and collector road network, including March Road, Old Carp Road, Second Line Road and Terry Fox Drive. A network of seven collector roads is recommended to safely and adequately distribute traffic throughout the new community. Possible future road connections to the north, east and west allow for future connectivity.

The Land Use Plan includes five signalized intersections along March Road:

- In the south, the existing signalized intersection at March Road and Maxwell Bridge Road;
- In the north, a new signal at the existing intersection of March Road and Maxwell Road across from St Isidore School;
- Two signalized intersections where the proposed collector roads intersect with March Road; and
- A signalized intersection north of the high school to facilitate north bound left turns into the community on the west side of March Road and to provide a second signalized access for the northwest quadrant. The proposed location also provides a pedestrian crossing to maintain the connectivity of the trail system and improve connectivity within the core area of the community, facilitating access to the high school, Community Park and Community Mixed-Use area.

Right-in right-out driveways are assumed for the commercial uses along the east side of March Road.

A full movement intersection on Old Carp Road is also included. In response to concerns from the community about the impact of increased traffic volume and speed on Old Carp Road, the proposed alignment of the collector in the southwest quadrant was revised to have Old Carp Road form a T intersection with the new collector. Halton Terrace will also be realigned to meet the proposed collector at a T intersection.

While the projected amount of development traffic travelling west on Old Carp Road is expected to be minimal, should problems arise, a variety of mitigation measures could be considered to address adverse impacts, including:

- Turn restrictions at Old Carp Road and the proposed north-south collector
- Speed cushions on Old Carp Road

Monitoring of traffic along Old Carp Road will be required once approximately 750 units have been constructed on the west side of March Road within the CDP area.

INTERSECTION CONTROL

The feasibility of roundabout and signalized intersection control along March Road at the proposed KNUEA access intersections was discussed with the TAC and PAC. It was determined that a roundabout would require an outer diameter of 55m to 60m to provide acceptable conditions on all approaches, and that signal control yielded favourable results, assuming optimized signal timing.

In light of the analysis presented, traffic signals are considered the preferred type of control at the March Road access locations for the following reasons:

- The constraints of the 44.5m ROW corridor;
- The need to give greater priority to March Road traffic.

Analysis was also undertaken to determine the preferred type of intersection control at four internal collector/collector intersections within the KNUEA. Alternative control types considered include stop control and a conventional single lane roundabout.

Based on the analysis presented, the collector/collector intersections in the northwest and southwest quadrants could be considered as possible candidates for roundabout control. The collector/collector intersections in the northeast and southeast quadrants should be considered as possible candidates for stop control or mini roundabout. Mini roundabouts are generally small enough to fit within a standard right-of-way.

The form of stop control will be determined at the Draft Plan of Subdivision stage as volume projections may be determined more accurately at that time.

MARCH ROAD INTERIM AND ULTIMATE

March Road will be widened in two phases to accommodate the increase in vehicular traffic and to extend the future Kanata North Transitway for Bus Rapid Transit (BRT). A 44.5m right-of-way width is recommended along the March Road corridor between the current urban area boundary and the northern limit of the KNUEA. This right-of-way width will provide for the interim four lane widening of March Road and the ultimate widening to accommodate extension of the median BRT system.

Subject to City and Development Charges funding, March Road will be widened to a four lane divided urban cross section. It is recommended that the City examine and implement interim transit priority measures as required through the study area as part of the initial widening from two to four lanes in preparation for the next City of Ottawa TMP update. Transit priority measures typically include dedicated bus lanes, transit signal priority treatments and bus queue jumps.

Road cross-sections for both the Interim and Ultimate March Road are shown on as Figures 27 and 28 in Section 6.2.4.

BUS RAPID TRANSIT (BRT)

The Kanata North Transitway study proposes to implement a Bus Rapid Transit (BRT) system within the median of March Road. The City of Ottawa's 2013 TMP identifies the median BRT system along March Road between Corkstown Road and Solandt Road in its 2031 affordable rapid transit network. The Affordable Network also identifies isolated transit priority measures along March Rd. between Solandt and Maxwell Bridge/Halton Terrace.

The City of Ottawa's 2013 TMP identifies the median BRT system along March Road between Corkstown Road and Solandt Road in its 2031 Affordable Rapid Transit and Transit Priority Network. The 2013 TMP also identifies the future need to extend the median BRT system to Maxwell Bridge Road/Halton Terrace post 2031, with a conceptual future transit corridor extending further north towards Dunrobin Road.

The Kanata North CDP TMP satisfies the requirements of the Municipal Class EA process for the portion of the conceptual future transit corridor, as shown in the City's 2013 TMP, that extends between Maxwell Bridge Road/Halton Terrace and the North Collector. Additional studies will need to be completed to fulfill the Municipal Class EA requirements for any further extension of the median BRT north of the March Road/North Collector intersection.

Median BRT stations will be identified along the corridor within the KNUEA as development occurs and detailed BRT plans are developed.

When the City of Ottawa extends the median BRT system through the KNUEA lands, the March Road interim cross-section can be widened to the west to accommodate the ultimate median BRT cross-section as shown in Figure 28.

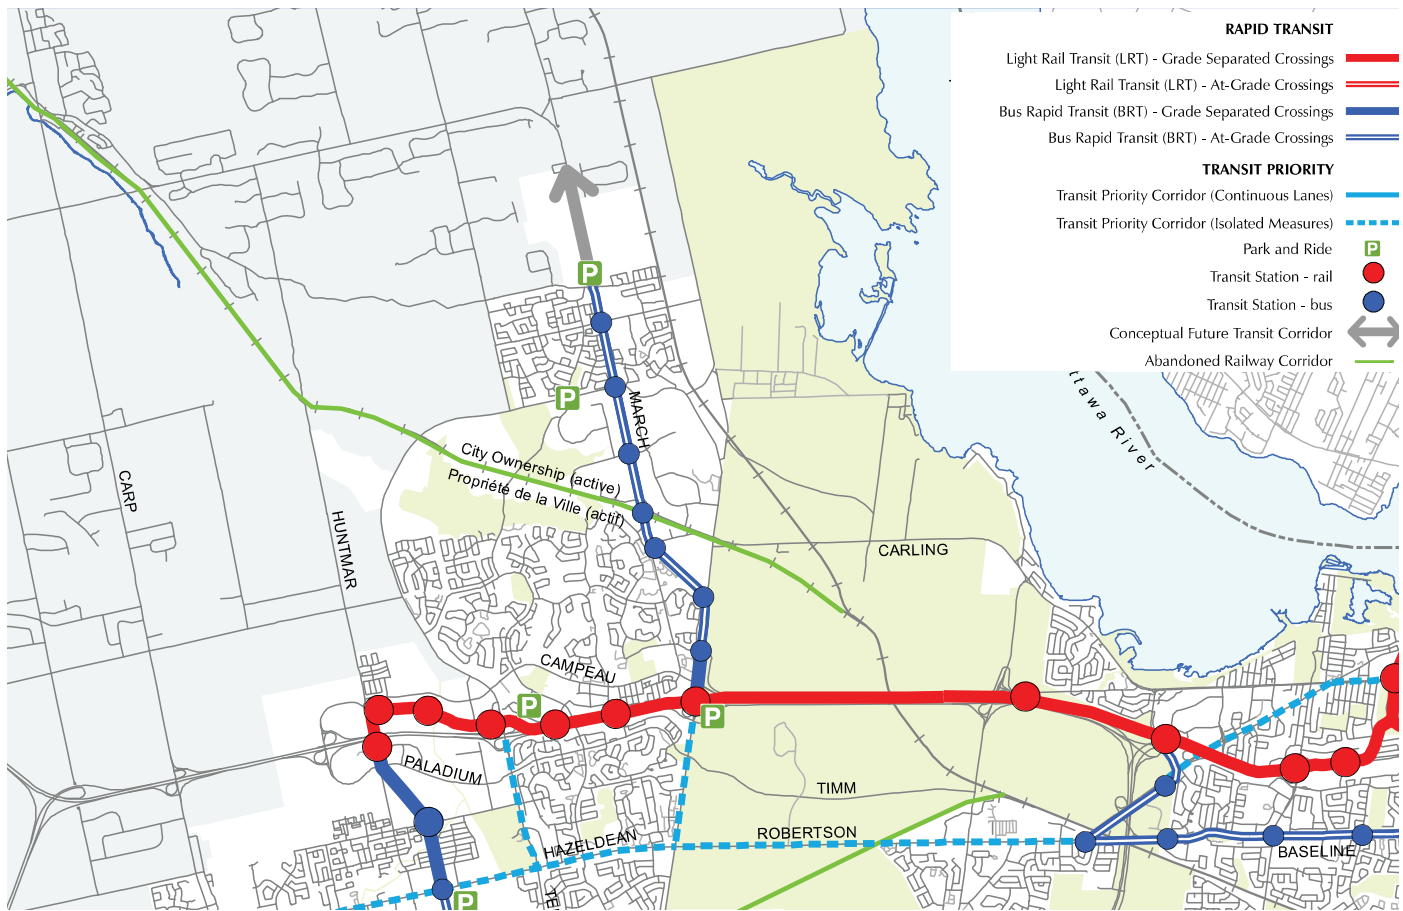


FIGURE 24 | Rapid Transit and Transit Priority Ultimate Network Concept

Figure 24 is an excerpt from Official Plan Schedule D - Rapid Transit and Transit Priority Network and illustrates the City's Rapid Transit and Transit Priority – Ultimate Network which shows the proposed extension of the BRT through the KNUEA post 2031.

PARK AND RIDE

The Kanata North Transitway Environmental Project Report (October 2013) and City of Ottawa 2013 TMP identified a future Park and Ride Lot to be located along March Road north of Maxwell Bridge Road, as shown on the excerpt from Official Plan Schedule D provided as Figure 24. Through the CDP process it was determined that the optimal location for the future Park and Ride facility would be further north, at the northwest corner of the March Road/North Collector Road intersection. This location allows the Park and Ride to be at the end of the line for peak hour transit routes and to allow the Park and Ride to function as the terminus of the BRT along March Road.

The park and ride parcel shown in the Land Use Plan wraps around the proposed fire hall in the northwest quadrant of the March Road intersection. This configuration provides the opportunity for an access on the collector road as well as March Road if desired.

It was determined that the park and ride should have a minimum of 500 parking spaces to account for additional ridership from the surrounding rural areas. It was determined that this could be accommodated on a 2.5ha parcel.

TRANSIT SERVICING

OC Transpo will provide service on March Road and on the collector roads. OC Transpo will determine the final transit routes through the KNU EA and provide input on the desired stop locations and service frequency as the community builds out. The cross-sections developed accommodate transit amenities, such as bus shelters, on the inbound side of the street. Design and construction of the collector roads will be such that they are appropriate for transit operation. Provision for transit service in early phases of development will be encouraged through the creation of Early Service Agreements between developers and City of Ottawa, OC Transpo. Early transit service will help achieve the projected ridership targets and minimize vehicular site traffic.

ON STREET PARKING

Parking will be permitted on one side of collector roadways except the Midblock Collector adjacent to the high school, which will permit parking on both sides of the roadway. Parking will be permitted on both sides of all local roadways within the KNU EA.

The following strategies promoted by Building Better and Smarter Suburbs (BBSS) should be considered during the draft plan of subdivision process.

- Construct townhouse blocks with either four or six units (all paired driveways);
- Wide and shallow townhouse lots;
- Multi-unit residential with rear-access parking;
- Multi-unit residential with basement-level parking;
- Communal parking areas;
- Visitor parking areas;
- Increased mixing with singles and townhouses.