



Phase One Environmental Site Assessment
Alexander Community Centre and Alexander Park
960 Silver Street, Ottawa, Ontario

Client:

City of Ottawa

Type of Document:

Final

Project Name:

Phase One Environmental Site Assessment

Project Number:

OTT-23011957-Q0

Prepared By:

Leah Wells, P.Eng.

Reviewed By:

Patricia Stelmack, P.Eng.

EXP Services Inc.

100-2650 Queensview Drive

Ottawa, Ontario K2B 8H6

t: +1.613.688.1899

f: +1.613.225.7337

Date Submitted:

2026-03-02 (Updated March 23, 2026)

*City of Ottawa
Phase One Environmental Site Assessment
960 Silver Street, Ottawa, Ontario
OTT-23011957-Q0
March 2, 2026*

Legal Notification

This report was prepared by EXP Services Inc. for the account of the **City of Ottawa**.

Any use which a third party makes of this report, or any reliance on or decisions to be made based on it, are the responsibility of such third parties. EXP Services Inc. accepts no responsibility for damages, if any, suffered by any third party as a result of decisions made or actions based on this project.

Table of Contents

Legal Notification.....	i
List of Figures.....	vi
List of Appendices	vii
Executive Summary	viii
1.0 Introduction.....	1
1.1 Objective.....	1
1.2 Phase One Property Information.....	1
2.0 Scope of Investigation	3
3.0 Records Review	4
3.1 Phase One ESA Study Area Determination.....	4
3.2 First Developed Use Determination	4
3.3 Fire Insurance Plans.....	4
3.4 Chain of Title.....	5
3.5 Environmental Reports.....	8
3.6 Environmental Source Information	9
3.6.1 Ontario Ministry of the Environment, Conservation and Parks Records	9
3.6.2 Historical Land Use Inventory.....	9
3.6.3 Environmental Registry & Environmental Access	11
3.6.4 Hazardous Waste Program Registry	11
3.6.5 Records of Site Condition	12
3.6.6 Coal Gasification Plants	12
3.6.7 Former Industrial Sites	12
3.6.8 PCB Storage Sites.....	13
3.6.9 Waste Disposal Sites.....	13
3.6.10 Street Directories	13
3.7 EcoLog ERIS Database Search	14
3.8 Physical Setting Sources	17
3.8.1 Aerial Photographs.....	17

3.8.2	Topography, Hydrology, Geology	18
3.8.3	Fill Materials	19
3.8.4	Water Bodies and Areas of Natural Significance	19
3.8.5	Well Records.....	19
4.0	Interviews	20
5.0	Site Reconnaissance	21
5.1	General Requirements.....	21
5.2	Specific Observations at the Phase One Property	21
5.2.1	Buildings and Structures.....	21
5.2.2	Site Utilities and Services.....	21
5.3	Storage Tanks	21
5.3.1	Underground Storage Tanks.....	21
5.3.2	Above Ground Storage Tanks	21
5.4	Chemical Storage Handling.....	22
5.5	Areas of Stained Soil, Pavement or Stressed Vegetation	22
5.6	Air Emissions.....	22
5.7	Odours	22
5.8	Noise	22
5.9	Other Observations	22
5.10	Special Attention Items, Hazardous Building Materials and Designated Substances	22
5.10.1	Asbestos	22
5.10.2	Ozone Depleting Substances (ODSs)	23
5.10.3	Lead	23
5.10.4	Mercury	23
5.10.5	Polychlorinated Biphenyls (PCB)	23
5.10.6	Urea Formaldehyde Foam Insulation	24
5.10.7	Radon.....	24
5.10.8	Mould	24
5.10.9	Other Substances	25

5.11	Processing and Manufacturing Operations	25
5.12	Hazardous Materials Use and Storage	25
5.13	Vehicle and Equipment Maintenance Areas	25
5.14	Oil/Water Separators	25
5.15	Sewage and Wastewater Disposal	25
5.16	Solid Waste Generation, Storage & Disposal	25
5.17	Drains and Sumps	25
5.18	Unidentified Substances	25
5.19	Hydraulic Lift Equipment	25
5.20	Mechanical Equipment	26
5.21	Abandoned and Existing Wells	26
5.22	Roads, Parking Facilities and Right of Ways	26
5.23	Adjacent and Surrounding Properties	26
5.24	Enhanced Investigation Property	26
5.25	Summary and Written Description of Investigation	26
6.0	Review and Evaluation of Information	27
6.1	Current and Past Uses	27
6.2	Potentially Contaminating Activity	30
6.3	Area of Potential Environmental Concern	32
6.4	Phase One Conceptual Site Model	33
6.4.1	Buildings and Structures	33
6.4.2	Water Bodies and Groundwater Flow Direction	33
6.4.3	Areas of Natural Significance	33
6.4.4	Water Wells	33
6.4.5	Potentially Contaminating Activity	33
6.4.6	Areas of Potential Environmental Concern	36
6.4.7	Underground Utilities	37
6.4.8	Subsurface Stratigraphy	37
6.4.9	Uncertainty Analysis	37

*City of Ottawa
Phase One Environmental Site Assessment
960 Silver Street, Ottawa, Ontario
OTT-23011957-Q0
March 2, 2026*

7.0 Conclusions.....	38
8.0 References	39
9.0 Limitation of Liability, Scope of Report, and Third Party Reliance	40
10.0 Signatures	41

*City of Ottawa
Phase One Environmental Site Assessment
960 Silver Street, Ottawa, Ontario
OTT-23011957-Q0
March 2, 2026*

List of Figures

- Figure 1 – Site Location Plan
- Figure 2 – Phase One Study Area
- Figure 3 – Areas of Potential Environmental Concern

*City of Ottawa
Phase One Environmental Site Assessment
960 Silver Street, Ottawa, Ontario
OTT-23011957-Q0
March 2, 2026*

List of Appendices

Appendix A: Qualifications of Assessors
Appendix B: Figures
Appendix C: Municipal Records & Provincial Records
Appendix D: EcoLog ERIS Report
Appendix E: Aerial Photographs
Appendix F: Site Photographs

Executive Summary

EXP Services Inc. (EXP) was retained by the City of Ottawa (City) to complete a Phase One Environmental Site Assessment (ESA) of the property located at 960 Silver Street in Ottawa, Ontario hereinafter referred to as the 'Phase One property' or the 'Site'. At the time of the investigation, the Phase One property was occupied by Alexander Community Centre and Alexander Park, which includes a community centre building and parking lot, wave pool, outdoor rink, playground and greenspace.

A Phase One ESA is a systematic qualitative process to assess the environmental condition of a site based on its historical and current uses. This Phase One ESA was conducted in accordance with the Phase One ESA standard as defined by Ontario Regulation 153/04, as amended, Annex A – Terms of Reference from RFSO No. 38623-91843-S01, and in accordance with generally accepted professional practices. Subject to this standard of care, EXP makes no express or implied warranties regarding its services, and no third-party beneficiaries are intended. Limitation of liability, scope of report and third-party reliance are outlined in Section 9 of this report.

The purpose of this Phase One ESA is to determine if past or present site activities have resulted in actual or potential contamination at the Phase One property. It is understood that the report will be used to support the future expansion of the existing community Alexander Community Centre. Since there is no proposed change in land use, a Record of Site Condition (RSC) is not required.

The Phase One property has the municipal address of 960 Silver Street and is located at the north end of Silver Street, north of Shillington Avenue in Ottawa, Ontario. The Phase One property is irregular in shape with an area of approximately 1.67 hectares. The Phase One property is occupied by Alexander Park and Alexander Community Centre. The community centre is a one-storey building with a partial basement. The building was constructed circa 1966 and partially renovated in 1985. A wave pool, outdoor rink, playground, and soccer fields are also present on the Phase One property.

The Phase One property is legally described as PARK AND LANE, PL 268160, AS IN CR318029; PT LT 18, PL 268160, AS IN CR521973; PT LT 19, PL 268160, AS IN CR522590; PT LT 22, PL 268160, AS IN CR521244; PT LT 23, PL 268160, AS IN CR521247 LTS 93, 94, 95, 96, 97 & 98, PL 314; PT LT 148, PL 314, AS IN NP44225, EXCEPT N348326; PT BLK A, PL 327929, AS IN CR327953, EXCEPT N595167; LTS 149, 150, 151, 152, 153, 154, 155, 156 & 157, PL 314; JERSEY ST, PL 314, LYING N OF SHILLINGTON AV, CLOSED BY CR319542; PT DERBY ST, PL 314, LYING N OF SHILLINGTON AV, CLOSED BY CR490340, AS IN CR456011, AKA ALEXANDER PARK; OTTAWA/NEPEAN. The property identification number (PIN) is 04040-0010 (LT).

Based on a review of historical aerial photographs and other records, it appears that the northern portion of the Phase One property was used as a lumber yard in the 1920s. The southern part of the Phase One property was undeveloped at that time. The Phase One property was developed as a park in the 1950s. The Alexander Community Centre was built in 1966. It has been used as a park and community centre since that time.

The following potentially contaminating activities (PCA) were identified in the Phase One study area:

EXP PCA #	Location of PCA	O. Reg. 153/04 PCA #	Description	Contributes to APEC (Yes/No) Rationale
PCA 1	Phase One property and north of Phase One property	PCA #59 – Wood treating and preservative facility and bulk storage of treated and preserved wood products	Former lumber yard in the early 1900s.	Yes, as the PCA was located on the Phase One property.
PCA 2	992 Merivale Road 60 m northwest	PCA #10 – Commercial autobody shops, PCA #28 – Gasoline and associated products storage in fixed tanks	Existing auto garage. Former gas station with records for multiple USTs including waste oil and fuel oil.	No, due to the distance and the inferred cross-gradient location from the Phase One property.

City of Ottawa
Phase One Environmental Site Assessment
960 Silver Street, Ottawa, Ontario
OTT-23011957-Q0
March 2, 2026

EXP PCA #	Location of PCA	O. Reg. 153/04 PCA #	Description	Contributes to APEC (Yes/No) Rationale
PCA 3	966 (now 962) Merivale Road 90 m west	PCA # 28 – Gasoline and associated products storage in fixed tanks	Gas station with records for multiple USTs including waste oil and fuel oil.	No, due the distance from the Phase One property and the low hydraulic conductivity of the native silty clay
PCA 4	910 (now 926) Merivale Road 140 m northwest	PCA #10 – Commercial autobody shops, PCA #28 – Gasoline and associated products storage in fixed tanks	Existing auto garage. Former gas station with records for multiple USTs including waste oil and fuel oil.	No, due to the distance and inferred down gradient location from the Phase One property
PCA 5	Phase One property	PCA # 28 – Gasoline and associated products storage in fixed tanks	Former fuel oil ASTs.	Yes, as the PCA was located on the Phase One property.
PCA 6	1005 Merivale Road West Adjacent	PCA # 28 – Gasoline and associated products storage in fixed tanks	Record for 4,540 fuel oil UST installed in the 1970.	No, although the UST is located approximately 4.5 m from the Phase One property line. However, due to the low hydraulic conductivity of the native silty clay, and the inferred groundwater flow direction, and as there are no spill records associated with this property, the risk to the Phase One property is considered to be low. Investigation of this PCA was not required at this time.
PCA 7	1000 Silver Street 40 m south	PCA # 28 – Gasoline and associated products storage in fixed tanks	Record for two 1,000 gallon fuel oil USTs.	No, due to the distance from the Phase One property, the presence of Shillington Street and associated infrastructure between the USTs and the Phase One property, and the low hydraulic conductivity of the native silty clay
PCA 8	1021 Merivale Road 35 m west	PCA #55 – Transformer manufacturing, processing, and use	Hydro sub station.	No, due to the cross-gradient location from the Phase One property, and due to the low hydraulic conductivity of the native silty clay
PCA 9	989 Merivale Road 50 m west	PCA # 28 – Gasoline and associated products storage in fixed tanks	Former gas station with records for multiple USTs including waste oil and fuel oil.	No, due to the distance from the Phase One property and the low hydraulic conductivity of the native silty clay.
PCA 10	1004 Merivale Road 70 m west	PCA #10 – Commercial autobody shops, PCA #28 – Gasoline and associated products storage in fixed tanks	Existing auto garage. Former gas station with records for multiple USTs including waste oil and fuel oil.	No, due to the distance and the inferred cross-gradient location from the Phase One property
PCA 11	250 Anna Avenue 70 m north	PCA #28 – Gasoline and associated products storage in fixed tanks	Record for 22,700 L fuel oil AST.	No, due to the distance and inferred cross-gradient location from the Phase One property.

City of Ottawa
Phase One Environmental Site Assessment
960 Silver Street, Ottawa, Ontario
OTT-23011957-Q0
March 2, 2026

EXP PCA #	Location of PCA	O. Reg. 153/04 PCA #	Description	Contributes to APEC (Yes/No) Rationale
PCA 12	1049 Merivale Road 90 m southwest	PCA #10 – Commercial autobody shops	Former auto garage.	No, due to the distance from the Phase One property and the low hydraulic conductivity of the native silty clay.
PCA 13	956 Merivale Road 90 m northwest	PCA #37 – Operation of dry-cleaning equipment (where chemicals were used)	Former dry cleaner.	No, due to the distance and inferred cross-gradient location from the Phase One property.
PCA 14	1020 Merivale Road 90 m west	PCA #37 – Operation of dry-cleaning equipment (where chemicals were used)	Existing dry cleaner.	No, due to the distance from the Phase One property and the low hydraulic conductivity of the native silty clay.
PCA 15	1057 Merivale Road 120 m southwest	PCA #10 – Commercial autobody shops, PCA #28 – Gasoline and associated products storage in fixed tanks	Former auto garage and gas station. Records for multiple USTs including waste oil and fuel oil.	No, due to the distance from the Phase One property and the low hydraulic conductivity of the native silty clay. Property has been re-developed with a shelter.
PCA 16	1061 Merivale Road 150 m southwest	PCA #37 – Operation of dry-cleaning equipment (where chemicals were used)	Former dry cleaner.	No, due to the distance from the Phase One property and the low hydraulic conductivity of the native silty clay.
PCA 17	1078 Merivale Road 210 m Southwest	PCA #37 – Operation of dry-cleaning equipment (where chemicals were used)	Former dry cleaner.	No, due to the distance from the Phase One property and the low hydraulic conductivity of the native silty clay.
PCA 18	999 Hollington Street 220 m east	PCA #28 – gasoline and associated products storage in fixed tanks	Record for 4,540 fuel oil UST installed in the 1970s.	No, due to the distance and cross- gradient location.
PCA 19	1216 Shillington Avenue 230 m east	PCA #28 – Gasoline and associated products storage in fixed tanks	Record for 4,540 L fuel oil UST for apartment building installed in the 1960s.	No, due to the distance and inferred cross-gradient location from the Phase One property.
PCA 20	1005 Silver Street 110 m southeast	PCA #Other – Spills	Approximately 450 L of furnace oil spilled to residence basement and sewer drain.	No, due to the distance and inferred cross-gradient location from the Phase One property
PCA 21	900 Merivale Road 230 m northwest	PCA #Other – Spills	Approximately 300 L of furnace oil reported spilled to ground from tank overflow.	No, due to the distance and inferred cross-gradient location from the Phase One property.
PCA 22	Phase One property	PCA #30 – Importation of fill material of unknown quality	Fill material was confirmed in the central part of the Phase One property in the 2016 investigation and is inferred to be present on the north part of the Phase One property.	Yes, PCA is located on the Phase One property.

City of Ottawa
Phase One Environmental Site Assessment
960 Silver Street, Ottawa, Ontario
OTT-23011957-Q0
March 2, 2026

EXP PCA #	Location of PCA	O. Reg. 153/04 PCA #	Description	Contributes to APEC (Yes/No) Rationale
PCA 23	Phase One property	PCA #55 – Transformer manufacturing, processing, and use	A non-PCB containing transformer was located east of the site building.	Yes, PCA is located on the Phase One property.

All of the on-site PCA were considered to contribute to areas of potential environmental concern (APECs).

Ontario Regulation 153/04 defines an APEC as an area on a property where one or more contaminants are potentially present. The following APEC were identified:

Area of Potential Environmental Concern (APEC)	Location of APEC on RSC property	Potentially Contaminating Activity (PCA)	Location of PCA (On-Site or Off-Site)	Contaminants of Potential Concern	Media Potentially Impacted (Groundwater, Soil and/or Sediment)
APEC #1	East half of the Phase One property	PCA #30 – Importation of fill material of unknown quality	On-Site	Volatile organic compounds (VOC), petroleum hydrocarbons (PHC), polycyclic aromatic hydrocarbons (PAH), metals	Soil
APEC #2	North part of the Phase One property	PCA #59 – Wood treating and preservative facility and bulk storage of treated and preserved wood products	On-Site	PHC, PAH, metals, phenols	Soil and groundwater
APEC #3	Northeast corner of the site building	PCA #28 – Gasoline and associated products storage in fixed tanks	On-Site	Benzene, toluene, ethylbenzene, xylene (BTEX), PHC, PAH	Soil and groundwater
APEC #4	Area around transformer, east of the northeast corner of the building.	PCA # 55 – Transformer manufacturing, processing, and use	On-Site	BTEX, PHC, PAH, metals	Soil

Five PCA resulting in APEC were identified in the Phase One study area, however as there no current proposed changed in land use, based on the proposed development scope on the Phase One property, only four APECs were identified requiring additional investigation at this time. If the Phase One property were to be redeveloped in the future and an RSC is required, these APEC should be reassessed.

As four APEC were identified, the Qualified Person who oversaw this work, Leah Wells, P.Eng., recommends additional environmental work in the form of a Phase Two ESA.

The Qualified Person can confirm that the Phase One Environmental Site Assessment was conducted per the requirements of Ontario Regulation 153/04, as amended, and in accordance with generally accepted professional practices.

This executive summary is a brief synopsis of the report and should not be read in lieu of reading the report in its entirety.

1.0 Introduction

EXP Services Inc. (EXP) was retained by the City of Ottawa (City) to complete a Phase One Environmental Site Assessment (ESA) of the property located at 960 Silver Street in Ottawa, Ontario hereinafter referred to as the 'Phase One property' or the 'Site'. At the time of the investigation, the Phase One property was occupied by Alexander Community Centre and Alexander Park, which includes a community centre building and parking lot, wave pool, outdoor rink, playground and greenspace.

A Phase One ESA is a systematic qualitative process to assess the environmental condition of a site based on its historical and current uses. This Phase One ESA was conducted in accordance with the Phase One ESA standard as defined by Ontario Regulation 153/04, as amended, Annex A – Terms of Reference from RFSO No. 38623-91843-S01, and in accordance with generally accepted professional practices. Subject to this standard of care, EXP makes no express or implied warranties regarding its services, and no third-party beneficiaries are intended. Limitation of liability, scope of report and third-party reliance are outlined in Section 9 of this report.

Please note that general environmental management and housekeeping practices were reviewed as part of this assessment insofar as they could impact the environmental condition of the property, however, a detailed review of regulatory compliance issues was beyond the scope of our investigation. This Phase One ESA does not constitute an audit of environmental management practices, indicate geotechnical conditions or identify geologic hazards.

1.1 Objective

The purpose of this Phase One ESA is to determine if past or present site activities have resulted in actual or potential contamination at the Phase One property. It is understood that the report will be used to support the future expansion of the existing community building, the Alexander Community Centre. Since there is no proposed change in land use, a Record of Site Condition (RSC) is not required.

EXP personnel who conducted assessment work for this project included Leah Wells, P.Eng. and Patricia Stelmack, P.Eng. An outline of their qualifications is provided in Appendix A.

1.2 Phase One Property Information

The Phase One property has the municipal address of 960 Silver Street and is located at the north end of Silver Street, north of Shillington Avenue in Ottawa, Ontario, as shown on Figure 1 in Appendix B. The Phase One property is irregular in shape with an area of approximately 1.67 hectares. The Phase One property is occupied by Alexander Park and Alexander Community Centre. The community centre is a one-storey building with a partial basement. The building was constructed circa 1966 and partially renovated in 1985. A wave pool, outdoor rink, playground, and soccer fields are also present on the Phase One property.

The Phase One property is legally described as PARK AND LANE, PL 268160, AS IN CR318029; PT LT 18, PL 268160, AS IN CR521973; PT LT 19, PL 268160, AS IN CR522590; PT LT 22, PL 268160, AS IN CR521244; PT LT 23, PL 268160, AS IN CR521247 LTS 93, 94, 95, 96, 97 & 98, PL 314; PT LT 148, PL 314, AS IN NP44225, EXCEPT N348326; PT BLK A, PL 327929, AS IN CR327953, EXCEPT N595167; LTS 149, 150, 151, 152, 153, 154, 155, 156 & 157, PL 314; JERSEY ST, PL 314, LYING N OF SHILLINGTON AV, CLOSED BY CR319542; PT DERBY ST, PL 314, LYING N OF SHILLINGTON AV, CLOSED BY CR490340, AS IN CR456011, AKA ALEXANDER PARK; OTTAWA/NEPEAN. The property identification number (PIN) is 04040-0010 (LT).

The approximate Universal Transverse Mercator (UTM) coordinates for the Phase One property are Zone 18, 442724 m E and 5025439 m N. The UTM coordinates are based on measurements from Google Earth Pro, published by the Google Limited Liability Company (LLC). The accuracy of the centroid is estimated to be less than 10 m.

*City of Ottawa
Phase One Environmental Site Assessment
960 Silver Street, Ottawa, Ontario
OTT-23011957-Q0
March 2, 2026*

Authorization to proceed with this investigation was provided by Ms. Katie McAteer on behalf of the City of Ottawa. Contact information for Ms. McAteer is 110 Laurier Avenue West, Ottawa, Ontario K1P 1J1.

2.0 Scope of Investigation

The scope of work for the Phase One ESA consisted of the following activities:

- Reviewing the historical occupancy of the Phase One property through the use of available archived and relevant municipal and business directories, fire insurance plans (FIPs), topographical maps, and aerial photographs;
- Reviewing municipal and provincial records to determine whether activities that have occurred within the Phase One study area pose a potential environmental concern to the Phase One property;
- Obtaining an EcoLog Environmental Risk Information Services Ltd. (ERIS) report for the Phase One property and surrounding properties within a 250-metre radius of the Phase One property;
- Reviewing available geological maps, well records and utility maps for the vicinity of the Phase One property;
- Obtaining a search of land title and assessment rolls for the Phase One property;
- Conducting at least one reconnaissance of the Phase One property and surrounding properties within a 250-metre radius of the Phase One property in order to identify the presence of actual and/or potential environmental contaminants or concerns of significance;
- Conducting interviews with designated representative(s) as a resource for current and historical information;
- Reviewing the current use of the Phase One property and any land use practices that may have impacted its environmental condition;
- Reviewing the current use of the surrounding properties and any land use practices that may have impacted the environmental condition of the Phase One property; and,
- Preparing a report to document the findings.

In completing the scope of work, EXP did not conduct any intrusive investigations, including sampling, analyses, or monitoring. EXP has confirmed neither the completeness nor the accuracy of any of the records that were obtained or of any of the statements made by others.

3.0 Records Review

3.1 Phase One ESA Study Area Determination

The Phase One study area comprises the Phase One property and surrounding properties wholly or partly within 250 metres of the property boundaries. The 250-metre radius was used to gain an understanding of the current and past uses of surrounding properties to determine whether such uses may have contributed to subsurface environmental impacts at the Phase One property.

According to the City of Ottawa GeoOttawa on-line mapping tool, the Phase One property is zoned L1 – Community Leisure Facility Zone. Properties to the west along Merivale Road are zoned TM – Traditional Main Street. The remainder of the properties in the Phase One study area are zoned for residential use.

The Phase One study area is shown on Figure 2 in Appendix B.

3.2 First Developed Use Determination

Based on a review of historical aerial photographs and other records, it appears that the northern portion of the Phase One property was used as a lumber yard in the 1920s. The southern part of the Phase One property was undeveloped at that time. The Phase One property was developed as a park in the 1950s. The Alexander Community Centre was built in 1966. It has been used as a park and community centre since that time.

3.3 Fire Insurance Plans

A search of The Catalogue of Canadian Fire Insurance Plans 1875 – 1975 (Catalogue) was conducted. Fire Insurance Plans (FIP) from 1912 and 1957 were reviewed.

The 1912 FIP shows that the J.R. Booth Nepean Lumber Yard covers the northernmost part of the Phase One property and a large area to the north of the site. The south part of the Phase One property and study area was not included in the FIP.

The 1957 FIP shows the Phase One study area to the west of the Phase One property. The Phase One property was not shown.

Based on a review of the FIPs, the following potentially contaminating activities (PCAs) were identified:

Location	Proximity to the Site	Description	Years	Environmental Concern to Site and Rationale
Nepean Lumber Yard	North part of Phase One property and study area	Former lumber yard	1912	Yes, as the PCA was located on the Phase One property (PCA 1: PCA #59 – Wood treating and preservative facility and bulk storage of treated and preserved wood products).
992 Merivale Road	60 m northwest	Gas station with two USTs	1957	No, due to the distance and the inferred cross-gradient location from the Phase One property (PCA 2: PCA #10 – Commercial autobody shops, PCA #28 – Gasoline and associated products storage in fixed tanks).

City of Ottawa
Phase One Environmental Site Assessment
960 Silver Street, Ottawa, Ontario
OTT-23011957-Q0
March 2, 2026

Location	Proximity to the Site	Description	Years	Environmental Concern to Site and Rationale
966 (now 962) Merivale Road	90 m west	Gas station with two USTs	1957	No, due the distance from the Phase One property and the low hydraulic conductivity of the native silty clay (PCA 3: PCA # 28 – Gasoline and associated products storage in fixed tanks).
910 (now 926) Merivale Road	140 m northwest	Gas station with seven USTs	1957	No, due to the distance and inferred down gradient location from the Phase One property (PCA 4: PCA #10 – Commercial autobody shops, PCA #28 – Gasoline and associated products storage in fixed tanks).

None of the PCAs identified in the FIPs were considered to result in an area of potential environmental concern (APEC).

3.4 Chain of Title

A chain of title was requested from Read Abstracts Limited for the Phase One property. The chain of title information is summarized below and included in Appendix C.

Year	Name of Owner	Description of Property Use	Property Use	Other Observations from Aerial Photographs, Fire Insurance Plans (FIP), etc.
1863	John Lewis (Part Lot K, Con. A RF. Nepean)	Unknown	Agricultural or Other	Other than chain of title information, no records were available.
1866	George White (Part Lot K, Con. A RF. Nepean)	Unknown	Agricultural or Other	Other than chain of title information, no records were available.
1879	Thomas Shillington (Part Lot K, Con. A RF. Nepean)	Unknown	Agricultural or Other	Other than chain of title information, no records were available.
1884	Thomas McTiernan (Part Lot K, Con. A RF. Nepean)	Unknown	Agricultural or Other	Other than chain of title information, no records were available.
1903	John R. Booth (Part Lot K, Con. A RF. Nepean)	Lumber yard and undeveloped land	Industrial	The 1912 FIP shows that the J.R. Booth Nepean Lumber Yard covers the northernmost part of the Phase One property.
1904	Hester Cowden (Part Lot K, Con. A RF. Nepean)	Lumber yard and undeveloped land	Industrial	The 1912 FIP shows that the J.R. Booth Nepean Lumber Yard covers the northernmost part of the Phase One property.
1904	Abigail Heatherington (Part Lot K, Con. A RF. Nepean)	Lumber yard and undeveloped land	Industrial	The 1912 FIP shows that the J.R. Booth Nepean Lumber Yard covers the northernmost part of the Phase One property.
1905	John Murray (Part Lot K, Con. A RF. Nepean)	Lumber yard and undeveloped land	Industrial	The 1912 FIP shows that the J.R. Booth Nepean Lumber Yard covers the northernmost part of the Phase One property.

City of Ottawa
Phase One Environmental Site Assessment
960 Silver Street, Ottawa, Ontario
OTT-23011957-Q0
March 2, 2026

Year	Name of Owner	Description of Property Use	Property Use	Other Observations from Aerial Photographs, Fire Insurance Plans (FIP), etc.
1910	John Band (Part Lot K, Con. A RF. Nepean)	Lumber yard and undeveloped land	Industrial	Plan 314 registered by John Band. The 1912 FIP shows that the J.R. Booth Nepean Lumber Yard covers the northernmost part of the Phase One property.
1911	Anthony Power (Plan 314)	Lumber yard and undeveloped land	Industrial	The 1912 FIP shows that the J.R. Booth Nepean Lumber Yard covers the northernmost part of the Phase One property.
1913	Donald Fraser (Plan 314)	Lumber yard and undeveloped land	Industrial	The 1912 FIP shows that the J.R. Booth Nepean Lumber Yard covers the northernmost part of the Phase One property.
1916	Mary Fraser (Plan 314)	Lumber yard and undeveloped land	Industrial	The 1912 FIP shows that the J.R. Booth Nepean Lumber Yard covers the northernmost part of the Phase One property.
1919	Elizabeth Henderson (Plan 314)	Lumber yard and undeveloped land	Industrial	The 1912 FIP shows that the J.R. Booth Nepean Lumber Yard covers the northernmost part of the Phase One property.
1921	J. R. Booth Ltd. (Part Lot K, Con. A RF. Nepean)	Lumber yard and undeveloped land	Industrial	The 1928 aerial photograph shows that the north part of the Phase One property is part of a lumber yard to the north of the site. The south part of the Phase One property is mostly undeveloped, except for a roadway traversing the southeast corner of the site.
1933	J. B. MacFarlane (Plan 314)	Lumber yard and undeveloped land	Industrial	The 1933 aerial photograph shows that the north part of the Phase One property is part of a lumber yard to the north of the site. The south part of the Phase One property is mostly undeveloped, except for a roadway traversing the southeast corner of the site.
1934	City of Ottawa (Plan 314)	Lumber yard and undeveloped land	Industrial	The 1933 aerial photograph shows that the north part of the Phase One property is part of a lumber yard to the north of the site. The south part of the Phase One property is mostly undeveloped, except for a roadway traversing the southeast corner of the site.
1941	Margaret Murray (Part Lot K, Con. A RF. Nepean)	Lumber yard and undeveloped land	Industrial	The 1933 aerial photograph shows that the north part of the Phase One property is part of a lumber yard to the north of the site. The south part of the Phase One property is mostly undeveloped, except for a roadway traversing the southeast corner of the site.

City of Ottawa
Phase One Environmental Site Assessment
960 Silver Street, Ottawa, Ontario
OTT-23011957-Q0
March 2, 2026

Year	Name of Owner	Description of Property Use	Property Use	Other Observations from Aerial Photographs, Fire Insurance Plans (FIP), etc.
1942	Gordon Drange (Part Lot K, Con. A RF. Nepean)	Lumber yard and undeveloped land	Industrial	The 1933 aerial photograph shows that the north part of the Phase One property is part of a lumber yard to the north of the site. The south part of the Phase One property is mostly undeveloped, except for a roadway traversing the southeast corner of the site.
1943	Auguste Martineau (Part Lot K, Con. A RF. Nepean)	Lumber yard and undeveloped land	Industrial	The 1944 aerial photograph shows that the north part of the Phase One property is part of a lumber yard to the north of the site. The south part of the Phase One property is mostly undeveloped, except for a roadway traversing the southeast corner of the site.
1946	The Crown (CMHC) (Part Lot K, Con. A RF. Nepean)	Lumber yard and undeveloped land	Industrial	The 1944 aerial photograph shows that the north part of the Phase One property is part of a lumber yard to the north of the site. The south part of the Phase One property is mostly undeveloped, except for a roadway traversing the southeast corner of the site. Plan 268160 registered by the Crown.
1953	David Dower (Part Lot K, Con. A RF. Nepean)	Lumber yard and undeveloped land	Industrial	The 1944 aerial photograph shows that the north part of the Phase One property is part of a lumber yard to the north of the site. The south part of the Phase One property is mostly undeveloped, except for a roadway traversing the southeast corner of the site. Plan 268160 registered by the Crown.
1954	City of Ottawa (Plan 327929)	Park	Parkland	The 1958 aerial photograph shows that a park is present on the north part of the Phase One property. The south part of the Phase One property remains vacant.
1956	Harold Desjardins (Plan 268160 - Lot 22)	Park	Parkland	The 1958 aerial photograph shows that a park is present on the north part of the Phase One property. The south part of the Phase One property remains vacant.
1956	Henry and Patricia Krawczyk (Plan 268160 - Lot 22)	Park	Parkland	The 1958 aerial photograph shows that a park is present on the north part of the Phase One property. The south part of the Phase One property remains vacant.
1956	Alfred and Patricia Andrews (Plan 268160 - Lot 23)	Park	Parkland	The 1958 aerial photograph shows that a park is present on the north part of the Phase One property. The south part of the Phase One property remains vacant.
1954	City of Ottawa (Plan 268160 - Park)	Park	Parkland	The 1958 aerial photograph shows that a park is present on the north part of the Phase One property. The south part of the Phase One property remains vacant.

City of Ottawa
Phase One Environmental Site Assessment
960 Silver Street, Ottawa, Ontario
OTT-23011957-Q0
March 2, 2026

Year	Name of Owner	Description of Property Use	Property Use	Other Observations from Aerial Photographs, Fire Insurance Plans (FIP), etc.
1961	Harold and Florence Boyd (Plan 268160 - Lot 23)	Park	Parkland	The 1965 aerial photograph shows that a park is present on the north part of the Phase One property. The south part of the Phase One property remains vacant.
1967	City of Ottawa (Plan 268160 - Lot 18, Lot 19, Lot 22, Lot 23)	Park and Community Centre	Community	The 1976 aerial photograph shows the existing community centre building is present on the Phase One property. A wave pool is present to the west of the site building. An outdoor rink was constructed at the site circa 2017. No other significant changes to the Phase One property were noted between 1967 and present.

3.5 Environmental Reports

The following previous environmental reports pertaining to the Phase One property were reviewed:

1. EXP Services Inc., *Phase I Environmental Site Assessment and Excess Soil Assessment, 960 Silver Street, Alexander Park, Ottawa, Ontario* dated March 2016.

This investigation was completed to support the construction of a new outdoor rink on the property. The site only included the area of the proposed rink location on the southeast side of 960 Silver Street. The following PCAs were identified in the Phase One study area:

- Former dry-cleaning operation at 956 Merivale Road;
- RFO at 962 Merivale Road;
- Former RFO at 989 Merivale Road;
- Automotive garage operation at 992 Merivale Road;
- Automotive garage at 1004 Merivale Road;
- Dry-cleaning operation at 1020 Merivale Road;
- Former RFO at 1057 Merivale Road; and,
- Residential spill at 1005 Silver Street.

None of the PCAs resulted in APECs.

For excess soil purposes, three soil samples were submitted for analysis of petroleum hydrocarbons (PHC), benzene, toluene, ethylbenzene, and xylenes (BTEX), polycyclic aromatic hydrocarbons (PAH), metals, and pH. None of the soil samples exceeded the applicable Site Condition Standards (SCS) (Table 3 SCS for parkland use and medium-fine textured soil). As none of the soil samples exceeded the samples parameters, it was not considered necessary to conduct groundwater sampling.

2. EXP Services Inc., *Geotechnical Investigation, Proposed Outdoor Rink & Lighting System, Alexander Park, 960 Silver Street, City of Ottawa, Ontario*, dated March 17, 2016.

Subsurface conditions at the Phase One property consist of topsoil/fill underlain by 0.9 to 1.2 m of sand fill with some gravel and silt. No evidence of debris was observed in the fill. The is underlain by silt clay, which extends 4.6 to 5.0 m bgs. Grey silty sand glacial till was present underlying the silty clay to the maximum depth investigated (6.0 m bgs). The groundwater table was established at a depth of 0.9 to 2.0 m bgs.

The City also provided several historic drawings showing the site building layout. An as-built drawing 573/M-1 from 1965 shows two 250 gallon above ground storage tanks (ASTs) located in the northeast corner of the basement (**PCA 5: PCA #28 – Gasoline and associated products storage in fixed tanks**). Drawing M-1 from 1984 showed renovations to the community centre, including the removal of the ASTs, and the replacement of the oil fired boiler with a natural gas fired boiler.

3.6 Environmental Source Information

Information pertaining to the Phase One property was obtained by reviewing documents that are available to the public through municipal and provincial sources. EXP did not identify the need to contact any federal agencies.

Written responses from regulatory agencies and copies of documents obtained via searches are provided in Appendix C.

3.6.1 Ontario Ministry of the Environment, Conservation and Parks Records

Records pertaining to the site were requested from the Ministry of the Environment, Conservation and Parks (MECP) through the *Freedom of Information and Protection of Privacy Act* (FOI).

No records were found pertaining to the Phase One property. The MECP response is included in Appendix C.

3.6.2 Historical Land Use Inventory

Records pertaining to the site were requested from the City of Ottawa for the Historical Land Use Inventory (HLUI) through the *Municipal Freedom of Information and Protection of Privacy Act* (FOI). The HLUI information is included in Appendix C.

The following properties of interest was noted:

Location	Proximity to the Site	Description	Environmental Concern to Site (Yes/No) & Rationale
North Part of Phase One study area	Phase One property and north adjacent	Former Lumber yard	Yes, as the PCA was located on the Phase One property (PCA 1: PCA #59 – Wood treating and preservative facility and bulk storage of treated and preserved wood products).
1005 Merivale Road	West adjacent	Record for 4,540 fuel oil UST installed in the 1970s.	No, although the UST is located approximately 4.5 m from the Phase One property line. However, due to the low hydraulic conductivity of the native silty clay, and the inferred groundwater flow direction, and as there are no spill records associated with this property, the risk to the Phase One property is considered to be low. Investigation of this PCA was not required at this time (PCA 6: PCA #28 – Gasoline and associated products storage in fixed tanks).
1000 Silver Street	40 m south	Record for two 1,000 gallon fuel oil USTs.	No, due to the distance from the Phase One property, the presence of Shillington Street and associated infrastructure between the USTs and the Phase One property, and the low hydraulic conductivity of the native silty clay (PCA 7: PCA #28 – Gasoline and associated products storage in fixed tanks).

City of Ottawa
Phase One Environmental Site Assessment
960 Silver Street, Ottawa, Ontario
OTT-23011957-Q0
March 2, 2026

Location	Proximity to the Site	Description	Environmental Concern to Site (Yes/No) & Rationale
1021 Merivale Road	35 m west	Hydro sub station	No, due to the cross-gradient location from the Phase One property, and due to the low hydraulic conductivity of the native silty clay (PCA 8 : PCA #55 – Transformer manufacturing, processing, and use).
989 Merivale Road	50 m west	Former gas station with records for multiple USTs including waste oil and fuel oil.	No, due to the distance from the Phase One property and the low hydraulic conductivity of the native silty clay (PCA 9 : PCA #28 – Gasoline and associated products storage in fixed tanks).
992-984 Merivale Road	60 m northwest	Existing auto garage. Former gas station with records for multiple USTs including waste oil and fuel oil.	No, due to the distance and the inferred cross-gradient location from the Phase One property (PCA 2 : PCA #10 – Commercial autobody shops, PCA #28 – Gasoline and associated products storage in fixed tanks).
1004 Merivale Road	70 m west	Existing auto garage. Former gas station with records for multiple USTs including waste oil and fuel oil.	No, due to the distance from the Phase One property and the low hydraulic conductivity of the native silty clay (PCA 10 : PCA #10 – Commercial autobody shops, PCA #28 – Gasoline and associated products storage in fixed tanks).
250 Anna Avenue	70 m north	Record for 22,700 L fuel oil AST.	No, due to the distance and inferred cross-gradient location from the Phase One property (PCA 11 : PCA #28 – Gasoline and associated products storage in fixed tanks).
1049 Merivale Road	90 m southwest	Former auto garage.	No, due to the distance from the Phase One property and the low hydraulic conductivity of the native silty clay (PCA 12 : PCA #10 – Commercial autobody shops).
956 Merivale Road	90 m northwest	Former dry cleaner.	No, due to the distance and inferred cross-gradient location from the Phase One property (PCA 13 : PCA #37 – Operation of dry-cleaning equipment (where chemicals were used)).
1020 Merivale Road	90 m west	Existing dry cleaner.	No, due to the distance from the Phase One property and the low hydraulic conductivity of the native silty clay (PCA 14 : PCA #37 – Operation of dry-cleaning equipment (where chemicals were used)).
962 Merivale Road	90 m west	Gas station with records for multiple USTs including waste oil and fuel oil.	No, due the distance from the Phase One property and the low hydraulic conductivity of the native silty clay (PCA 3 : PCA # 28 – Gasoline and associated products storage in fixed tanks).
1057 Merivale Road	120 m southwest	Former auto garage and gas station. Records for multiple USTs including waste oil and fuel oil.	No, due to the distance from the Phase One property and the low hydraulic conductivity of the native silty clay. Property has been re-developed with a shelter (PCA 15 : PCA #10 – Commercial autobody shops, PCA #28 – Gasoline and associated products storage in fixed tanks).

Location	Proximity to the Site	Description	Environmental Concern to Site (Yes/No) & Rationale
910 (now 926) Merivale Road	140 m northwest	Existing auto garage. Former gas station with records for multiple USTs including waste oil and fuel oil.	No, due to the distance and inferred down gradient location from the Phase One property (PCA 4: PCA #10 – Commercial autobody shops, PCA #28 – Gasoline and associated products storage in fixed tanks).
1061 Merivale Road	150 m southwest	Former dry cleaner.	No, due to the distance from the Phase One property and the low hydraulic conductivity of the native silty clay (PCA 16: PCA #37 – Operation of dry cleaning equipment (where chemicals are used)).
1078 Merivale Road	210 m southwest	Former dry cleaner.	No, due to the distance from the Phase One property and the low hydraulic conductivity of the native silty clay (PCA 17: PCA #37 – Operation of dry cleaning equipment (where chemicals are used)).
999 Hollington Street	220 m east	Record for 4,540 fuel oil UST installed in the 1970s.	No, due to the distance and cross-gradient location (PCA 18: PCA #28 – gasoline and associated products storage in fixed tanks)
1216 Shillington Avenue	230 m east	Record for 4,540 L fuel oil UST for apartment building installed in the 1960s.	No, due to the distance and inferred cross-gradient location from the Phase One property (PCA 19: PCA #28 – Gasoline and associated products storage in fixed tanks).

Based on a review of the HLUI database, multiple PCAs were identified in the Phase One study area. None of the PCAs were considered to contribute to APECs.

It is noted that, in the event of a future change in and use, due to the proximity to the Phase One property PCA 6 would require additional investigation. However, as there is no work proposed for this area of the Phase One property, for the purposes of this investigation, PCA 6 was not considered to contribute to an APEC.

3.6.3 Environmental Registry & Environmental Access

On November 25, 2025, the MECP Environmental Registry website and the MECP Environmental Access website were searched for postings in the vicinity of the Phase One property. The following records were found:

- The property at 963 Silver Street was registered on the Environmental and Sector Registry (EASR) for a waste management system storage yard. It is noted that this address is for a residential property. As the property was only registered for the collection, handling, transportation and transfer of waste by water transportation vehicle, and no waste storage or processing is done at the property, this record was not considered an environmental concern to the Phase One property.

None of the records in the Phase One study area present an environmental concern to the Phase One property.

3.6.4 Hazardous Waste Program Registry

On November 25, 2025, the Resource Productivity and recovery Authority (RPPA) Hazardous Waste Program (HWP) Registry website was searched for registered waste generators within the Phase One study area. The following records were found:

Location (Generator)	Proximity to the Site	Wastes Generated	Years	Environmental Concern to Site and Rationale
Premier Dry Cleaners 1020 Merivale Road (ON5612795, ON001068842)	90 m west	Petroleum distillates, aliphatic solvents, organic laboratory chemicals	2014 to present	No, due to the distance from the Phase One property and the low hydraulic conductivity of the native silty clay (PCA 14 : PCA #37 – Operation of dry-cleaning equipment (where chemicals were used)).
Shell Canada 962 Merivale Road (ON001057209)	90 m west	Light fuels	2024 to present	No, due the distance from the Phase One property and the low hydraulic conductivity of the native silty clay (PCA 3 : PCA # 28 – Gasoline and associated products storage in fixed tanks).
Seekers Centre 942 Merivale Road (ON4067310)	120 m northwest	Pathological wastes	2012 to present	No, it is not anticipated that significant quantities of wastes are generated at a medical office.
Bytown Cat Hospital 1038 Merivale Road (ON1108400)	110 m west	Pathological wastes, photoprocessing wastes	1988 to present	No, it is not anticipated that significant quantities of wastes are generated at a veterinary office.
Shepherds of Good Hope 1095 Merivale Road (ON001056452)	230 m northwest	Oil skimmings and sludges	2024 to present	No, waste generation is inferred to be associated with budling maintenance.

None of the records reviewed pose an environmental concern to the Phase One property.

3.6.5 Records of Site Condition

On November 29, 2025, the MECP Brownfields Registry website was searched for postings of Records of Site Condition (RSC) within the Phase One study area. The following records were found:

- 917 Merivale Road: An RSC was filed for this property in May 2025, due to the change in land use from commercial (retail) to residential. No soil or groundwater contamination was identified on the property.

This record was not considered an environmental concern.

3.6.6 Coal Gasification Plants

Documents entitled *Inventory of Industrial Sites Producing or Using Coal Tar and Related Tars in Ontario* prepared by the MECP and *Inventory of Coal Gasification Plant Waste Sites in Ontario* prepared by Intera Technologies Ltd. were reviewed. There were no coal gasification plants identified within the Phase One study area.

3.6.7 Former Industrial Sites

The document entitled *Mapping and Assessment of Former Industrial Sites – City of Ottawa* prepared by Intera, July 1988 was reviewed. No former industrial sites were identified within the Phase One study area.

3.6.8 PCB Storage Sites

Documents entitled *National Inventory of PCBs in Use and PCB Wastes in Storage in Canada, 2003 Annual Report* prepared by Environment Canada and *Ontario Inventory of PCB Storage Sites* prepared by the MECP were reviewed. No records pertaining to PCB storage sites were identified within the Phase One study area.

3.6.9 Waste Disposal Sites

Documents entitled *Old Landfill Management Strategy, Phase 1, Identification of Sites, City of Ottawa, Ontario* prepared by Golder Associates Ltd. and *Waste Disposal Site Inventory* prepared by the MECP were reviewed. No records pertaining to waste disposal sites were identified within the Phase One study area.

3.6.10 Street Directories

Records pertaining to the site were requested from the EcoLog Environmental Risk Information Services (or EcoLog ERIS) for the municipal street directories in the Phase One study area. EcoLog ERIS is an environmental database and information service provider.

Street directories were reviewed to identify the occupancy history of the Phase One property and closest neighbouring properties for potential environmental concerns. Street directories between 1945 and 2011 were reviewed in five-year increments. There were no listings in the Phase One study area prior to 1955. Street directories are included in Appendix C.

Properties of interest are summarized below:

Location	Proximity to the Site	Description	Years	Environmental Concern to Site (Yes/No) & Rationale
960 Silver Street	Phase One property	Alexander Community Centre	1970 to 2011	No, the property use is not considered a PCA.
989 Merivale Road	50 m west	Gas station	1965 to 1986	No, due to the distance from the Phase One property and the low hydraulic conductivity of the native silty clay (PCA 9 : PCA #28 – Gasoline and associated products storage in fixed tanks).
992-984 Merivale Road	60 m northwest	Gas station	1955 to 1970	No, due to the distance and the inferred cross-gradient location from the Phase One property (PCA 2 : PCA #10 – Commercial autobody shops, PCA #28 – Gasoline and associated products storage in fixed tanks).
1004 Merivale Road	70 m west	Gas station Auto garage	1965 to 1980 1986 to 2011	No, due to the distance from the Phase One property and the low hydraulic conductivity of the native silty clay (PCA 10 : PCA #10 – Commercial autobody shops, PCA #28 – Gasoline and associated products storage in fixed tanks).
956 Merivale Road	90 m northwest	Dry cleaner	1970 to 1995	No, due to the distance and inferred cross-gradient location from the Phase One property (PCA 13 : PCA #37 – Operation of dry-cleaning equipment (where chemicals were used)).

City of Ottawa
Phase One Environmental Site Assessment
960 Silver Street, Ottawa, Ontario
OTT-23011957-Q0
March 2, 2026

Location	Proximity to the Site	Description	Years	Environmental Concern to Site (Yes/No) & Rationale
1020 Merivale Road	90 m west	Dry cleaner	1986 to 2011	No, due to the distance from the Phase One property and the low hydraulic conductivity of the native silty clay (PCA 14 : PCA #37 – Operation of dry-cleaning equipment (where chemicals were used)).
962 Merivale Road	90 m west	Gas station	1975 to 2011	No, due to the distance from the Phase One property and the low hydraulic conductivity of the native silty clay (PCA 3 : PCA # 28 – Gasoline and associated products storage in fixed tanks).

Based on a review of the street directories, no PCA resulting in APECs were identified in the Phase One study area.

3.7 EcoLog ERIS Database Search

A search of provincial and federal databases for records pertaining to the Phase One property and properties within the Phase One study area was conducted by EcoLog ERIS. EXP has confirmed neither the completeness nor the accuracy of the records that were provided. A summary of the more significant findings is provided below. A copy of the EcoLog ERIS report is provided in Appendix D.

The following entries from the EcoLog ERIS report were reviewed and summarized below:

Location	Proximity to the Site	Description	Database	Environmental Concern to Site (Yes/No) & Rationale
1101 Merivale Road	West adjacent	Merivale Pharmacy Ltd., registered waste generator of unlisted wastes in 2003 and 2004 (ON6070273).	Ontario Regulation 347 Waste Generator Summary (Gen)	No, it is not anticipated that significant quantities of wastes are generated at a pharmacy.
999 Merivale Road	Northwest adjacent	Tommso Balice, registered waste generator of unlisted waste in 2004 (ON3623742). 8346062 Canada Inc., registered waste generator of light fuels from 2020 to 2021 (ON6605885).	GEN	No, property is occupied by a residential condo building. Wastes are inferred to be associated with building maintenance.
989 Merivale Road	50 m west	Former gas station. Imperial Oil Limited, registered waste generator of light fuels, on-hazardous waste, and waste oils and lubricants from 1999 to 2022 (ON1586221).	Delisted Fuel Tanks (DTNK) Private and Retail Fuel Storage Tanks (PRT) GEN	No, due to the distance from the Phase One property and the low hydraulic conductivity of the native silty clay (PCA 9 : PCA #28 – Gasoline and associated products storage in fixed tanks).

City of Ottawa
Phase One Environmental Site Assessment
960 Silver Street, Ottawa, Ontario
OTT-23011957-Q0
March 2, 2026

Location	Proximity to the Site	Description	Database	Environmental Concern to Site (Yes/No) & Rationale
1004 Merivale Road	70 m west	Former gas station. Surgenor National Leasing Ltd., registered waste generator of waste oils and lubricants from 1988 to 1998 (ON1133302).	DTNK PRT GEN	No, due to the distance from the Phase One property and the low hydraulic conductivity of the native silty clay (PCA 10 : PCA #10 – Commercial autobody shops, PCA #28 – Gasoline and associated products storage in fixed tanks).
992 Merivale Road	60 m northwest	Former gas station.	DTNK List of Expired Fuel Safety Facilities (EXP) Retail Fuel Storage Tanks (RST)	No, due to the distance and the inferred cross-gradient location from the Phase One property (PCA 2 : PCA #10 – Commercial autobody shops, PCA #28 – Gasoline and associated products storage in fixed tanks).
1049 Merivale Road	90 m southwest	Auto garage	Environmental Registry (EBR)	No, due to the distance from the Phase One property and the low hydraulic conductivity of the native silty clay (PCA 12 : PCA #10 – Commercial autobody shops).
1020 Merivale Road	90 m west	Betty Brite Cleaners, registered waste generator of halogenated solvents from 1986 to 2006 (ON0318805). 3285995 Canada Inc., registered waste generator of halogenated solvents from 2009 to 2012 (ON9711673). 1550988 Ontario Ltd./Premier Dry Cleaners, registered waste generator of aliphatic solvents, and petroleum distillates from 2014 to 2025 (ON5612795).	Dry Cleaning Facilities (CDRY) GEN	No, due to the distance from the Phase One property and the low hydraulic conductivity of the native silty clay (PCA 14 : PCA #37 – Operation of dry-cleaning equipment (where chemicals were used)).
962 Merivale Road	90 m west	Shell Canada, registered waste generator of light fuels from 2024 to 2025 (ON001057209).	DTNK EXP	No, due the distance from the Phase One property and the low hydraulic conductivity of the native silty clay (PCA 3 : PCA # 28 – Gasoline and associated products storage in fixed tanks).
956 Merivale Road	90 m northwest	John Ebbs Enterprises Ltd., registered waste generator of halogenated solvents from 1986 to 2001 (ON0441300). Palmer Cleaners, registered waste generator of halogenated solvents from 1986 to 1994 (ON0760900).	GEN	No, due to the distance and inferred cross-gradient location from the Phase One property (PCA 13 : PCA #37 – Operation of dry-cleaning equipment (where chemicals were used)).

City of Ottawa
Phase One Environmental Site Assessment
960 Silver Street, Ottawa, Ontario
OTT-23011957-Q0
March 2, 2026

Location	Proximity to the Site	Description	Database	Environmental Concern to Site (Yes/No) & Rationale
1005 Silver Street	110 m southeast	October 1990, approximately 450 L of furnace oil spilled to residence basement and sewer drain.	Ontario Spills (SPL)	No, due to the distance and inferred cross-gradient location from the Phase One property (PCA 20 : PCA #Other – Spills).
250 Anna Avenue	70 m north	Ottawa Carleton District School Board, registered waste generator of light fuels, waste oils and lubricants, inorganic laboratory chemicals, paint/pigment/coating residues, and waste compressed gases from 2003 to 2022 (ON16093897).	GEN	No, it is not anticipated that significant quantities of wastes are generated at a school.
1053 Merivale Road	110 m southwest	Cardinal Suites Inc., registered waste generator of unlisted wastes from 2003 to 2004 (ON4376109).	GEN	No, waste generation is inferred to be associated with budling maintenance.
942 Merivale Road	120 m northwest	Daves Part Mart Inc., registered waste generator of petroleum distillates from 1998 to 2008 (ON1032601). Richard Nahas Medicine Professional, registered waste generator of pathological wastes from 2012 to 2025 (ON4067310).	GEN	No, the property was occupied by a commercial business, and a medical office. Neither are anticipated to generate significant quantities of wastes.
1038 Merivale Road	110 m west	Merivale Cat Clinic, registered waste generator of pharmaceuticals, pathological wastes, and photoprocessing wastes from 1988 to 2025 (ON1108400).	GEN	No, it is not anticipated that significant quantities of wastes are generated at a veterinary office.
1057 Merivale Road	120 m southwest	Shepherds of Good Hope, registered waste generator of waste oils/sludges in 2019 (ON2845648). Former auto repair garage November 1988, USTs excavated and removed from the property. Impacted soil identified in the vicinity of the tanks.	GEN PRT SPL	No, due to the distance from the Phase One property and the low hydraulic conductivity of the native silty clay. Property has been re-developed with a shelter (PCA 15 : PCA #10 – Commercial autobody shops, PCA #28 – Gasoline and associated products storage in fixed tanks).
926 Merivale Road	140 m north	Former gas station	DTNK EXP	No, due to the distance and inferred down gradient location from the Phase One property (PCA 3 : PCA #10 – Commercial autobody shops, PCA #28 – Gasoline and associated products storage in fixed tanks).

City of Ottawa
Phase One Environmental Site Assessment
960 Silver Street, Ottawa, Ontario
OTT-23011957-Q0
March 2, 2026

Location	Proximity to the Site	Description	Database	Environmental Concern to Site (Yes/No) & Rationale
1095 Merivale Road	200 m south	Shepherds of Good Hope, registered waste generator of oil skimmings and sludges from 2024 to 2025 (ON001056452).	GEN	No, waste generation is inferred to be associated with building maintenance.
900 Merivale Road	230 m northwest	Carlington Community Health Centre, registered waste generator of pharmaceuticals, and pathological wastes from 2010 to 2022 (ON4564006). January 1993, approximately 300 L of furnace oil reported spilled to ground from tank overflow.	GEN SPL	No, due to the distance and inferred cross-gradient location from the Phase One property (PCA 21: PCA #Other – Spill).

In addition to the databases outlined above, the following entries from the EcoLog ERIS report were reviewed and summarized below:

- The Environmental Compliance Approval database and the Certificates of Approval database identified three records for municipal and private and industrial sewage works;
- The EASR had a waste management system registered to 963 Silver Street;
- The Water Well Information System identified 34 well records in the Phase One study area. Three of the records were for water supply wells installed in the early 1950s, it is inferred that these wells are no longer in use. The remainder of the well records were for monitoring wells.

No PCAs contributing to APECs were identified in the Phase One study area.

3.8 Physical Setting Sources

3.8.1 Aerial Photographs

Aerial photographs dated 1928, 1933, 1944, 1958, 1965, 1976, 1999, 2011, 2017, and 2025 were reviewed. The following table summarizes the development and land use history of the Phase One property and adjacent properties as depicted on the reviewed aerial photographs. Copies of the aerial photographs are provided in Appendix E.

Year	Details
1928	The 1928 aerial photograph shows that the north part of the Phase One property is part of a lumber yard to the north of the site. The south part of the Phase One property is mostly undeveloped, except for a roadway traversing the southeast corner of the site. Merivale Road is present to the west of the Phase One property, and Shillington Avenue is present to the south. Some residential development is present in the Phase One study area, but most of the properties are undeveloped.
1933	The Phase One property and study area appear similar to the 1928 aerial photograph.
1944	The Phase One property and study area appear similar to the 1933 aerial photograph.
1958	The lumber yard is no longer present and the roadway that was present on the southeast corner of the site is no longer present. A park is present on the north part of the Phase One property, and the north part of the community centre also appears to be present. The south part of the Phase One property remains vacant. Significant development has occurred in the Phase One study area. The streets in the Phase One study area are present in their current configuration. Properties along Merivale Road are mainly commercial. Gas stations are present at 992 Merivale Road (PCA 2), 962 Merivale Road (PCA 3), and 926 Merivale Road (PCA 3). The remainder of the streets in the Phase One study area developed with mainly residential properties. A school is present to the north of the Phase One property at 250 Anna Avenue.
1965	The Phase One property and study area appear similar to the 1958 aerial photograph. The gas station at 989 Merivale Road (PCA 9) is present. The Phase One property appears similar to the 1958 aerial photograph.
1976	The existing community centre building is present on the Phase One property. A wave pool is present to the west of the site building. The Phase One study area appears similar to the 1965 aerial photograph. The gas station at 992 Merivale Road (PCA 2) is no longer present.
1999	The Phase One property and study area appear similar to the 1976 aerial photograph. The gas stations at 926 Merivale Road (PCA 3) and 989 Merivale Road (PCA 9) are no longer present.
2011	The Phase One property and study area appear similar to the 1999 aerial photograph.
2017	The outdoor rink is now present on the Phase One property. The remainder of the Phase One property and the Phase One study area appears similar to the 2011 aerial photograph.
2025	The Phase One property and study area appear similar to the 2017 aerial photograph.

No PCAs contributing to APECs were identified in the aerial photographs, except for the former lumber yard (**PCA 1**).

3.8.2 Topography, Hydrology, Geology

Bedrock and surficial geology were reviewed via the Google Earth applications published by the Ontario Ministry of Energy, Northern Development and Mines. The bedrock geology application is available via www.mndm.gov.on.ca/en/mines-and-minerals/applications/ogsearth/bedrock-geology and was last modified on March 19, 2018. The surficial geology application is available via www.mndm.gov.on.ca/en/mines-and-minerals/applications/ogsearth/surficial-geology and was last modified on May 23, 2017.

Based on these applications, beneath any fill, surficial geology consists of sandy silt glacial till. Bedrock consists of sandstone, limestone and shale of the Rockcliffe Formation.

The geotechnical investigation conducted in 2016 identified subsurface conditions at the Phase One property to consist of topsoil overlying sand fill with some gravel and silt. The fill material was underlain by silt clay. Silty sand glacial till was present underlying the silty clay to the maximum depth investigated (6.0 m bgs).

3.8.3 Fill Materials

Fill material was identified during the 2016 geotechnical and excess soil investigation. No exceedances of the applicable SCS were identified in the 2016 investigation. It is likely that fill material is present on the north part of the Phase One property (**PCA 22:** PCA #30 – Importation of fill material of unknown quality).

3.8.4 Water Bodies and Areas of Natural Significance

There are no water bodies on the subject site. The closest water body is the Rideau Canal, located approximately 2.3 km southeast of the Phase One property. The Ottawa River is located approximately 2.7 km northwest of the Phase One property. The inferred regional groundwater flow direction the Phase One study area is to the north-northeast.

There are no Area of Natural Significance (ANSI) within the Phase One study area, according to the Ministry of Natural Resources and Forestry Natural Heritage website (www.gisapplication.lrc.gov.on.ca/mamnh/Index.html).

3.8.5 Well Records

The Ontario well records website (<https://www.ontario.ca/page/map-well-records>) was accessed. There were 34 well records were identified within the Phase One study area. Three of the records were for water supply wells installed in the early 1950s. It is assumed that these wells are no longer in use. The remainder of the well records were for monitoring wells.

There are no oil, gas, or salt wells within the Phase One study area, according to the Oil, Gas & Salt Resources Library (maps.ogsrlibrary.com/wells/).

*City of Ottawa
Phase One Environmental Site Assessment
960 Silver Street, Ottawa, Ontario
OTT-23011957-Q0
March 2, 2026*

4.0 Interviews

Interviews were conducted by EXP with the individuals identified to be the most knowledgeable about both the current and historical Phase One property uses. The purpose of interviews is to obtain information to assist in identifying areas of potential environmental concern and identify details of potentially contaminating activities or potential contaminant pathways, in, on or below the Phase One property.

Ms. Katie McAteer, Advisor, City of Ottawa Environmental Remediation Unit, and Ms. Lynne Peacock, Senior Project Manager, City of Ottawa Design and Construction Facilities Branch were interviewed during a site visit on October 15, 2025.

City representatives provided drawings of the community centre building from 1965 and 1984.

None of the site representatives were aware of any known areas of contamination present on the Phase One property. They were unaware of any previous environmental investigations conducted at the site, other than those completed by EXP in 2016.

Responses to other questions were made during site reconnaissance and are discussed in Section 5.0.

5.0 Site Reconnaissance

5.1 General Requirements

On November 3, 2025, Leah Wells of EXP conducted the site visit. The site visit was conducted in accordance with EXP's internal health and safety protocols and with the Ministry of Labour health and safety regulations. The purpose of the site visit was to assess the current conditions of the Phase One property.

The general environmental management and housekeeping practices at the Phase One property were reviewed as part of this assessment insofar as they could impact the environmental condition of the property; however, a detailed review of regulatory compliance issues was beyond the scope of EXP's investigation.

Observations of the subject property and surrounding properties were made. The site reconnaissance began at approximately 8:00 a.m. and lasted approximately 1 hour. The weather was approximately 0°C and overcast. Adjacent properties were observed from within the grounds of the Phase One property, as well as publicly accessible areas. Photographs documenting the site visit are included in Appendix F.

5.2 Specific Observations at the Phase One Property

5.2.1 Buildings and Structures

The Phase One property is occupied by a one-storey community centre with a partial basement. A parking lot was present on the south side of the building.

A wave pool and a playground were located on the west side of the site building. An outdoor rink and associated storage shed were present to the southwest of the site building. The south part of the Phase One property was occupied by two soccer fields.

5.2.2 Site Utilities and Services

The site building is connected to municipal water and sewer services, and underground hydro. Several catch basins are located in the parking lot and to the west of the site building.

The building is heated and cooled by roof-top natural gas fired furnaces/air conditioning units. There were also hot water radiators observed in the basement of the building.

5.3 Storage Tanks

5.3.1 Underground Storage Tanks

No underground storage tanks (USTs) were observed on the Phase One property and there was no evidence of a historical UST.

5.3.2 Above Ground Storage Tanks

EXP did not observe any evidence of above storage tanks (ASTs) during the site reconnaissance. Historic building drawings show that two ASTs (**PCA 5**) were located in the northeast corner of the basement. These were used to store furnace oil for boilers used to heat the building. Holes from the vent/fill pipes were observed in the parking at the base of the north wall of the community building.

5.4 Chemical Storage Handling

Chemical storage was primarily limited to household cleaners and paint. Chemicals observed on the site were stored in small quantities and in their original retail packaging or approved containers. As such, the potential environmental concern to the subsurface environmental conditions of the site from the use of chemicals is considered to be low.

5.5 Areas of Stained Soil, Pavement or Stressed Vegetation

No areas of significant staining of soil were observed on the Phase One property. No stressed vegetation was observed on the Phase One property.

It is unlikely that significant quantities of fill material of unknown quality are present, as the Phase One property is a similar elevation to the surrounding properties.

5.6 Air Emissions

Regulatory control of air emissions in Ontario is the responsibility of the MECP. No air emissions were identified at the time of the site visit.

5.7 Odours

No strong odours were present during the site visit.

5.8 Noise

No excessive noise was heard during the site visit.

5.9 Other Observations

There were no pits and lagoons, no railways or spurs and no unidentified substances observed on the Phase One property.

5.10 Special Attention Items, Hazardous Building Materials and Designated Substances

5.10.1 Asbestos

Asbestos-containing materials (ACM) are fibrous hydrated silicates and can be found in building materials as either "unbound" or "bound" asbestos. Friable asbestos refers to materials where the asbestos fibres can be separated from the material with which it is associated. Non-Friable asbestos refers to asbestos that is associated with a binding agent (such as tar or cement). Friable asbestos is commonly found in boiler and pipe insulation. Non-Friable asbestos is typically found in roofing tars, floor and ceiling tiles, and asbestos-containing cement.

ACM in the workplace are defined as a Designated Substance under the Ontario Occupational Health and Safety Act (OHSA). Under OHSA, persons in the workplace are required to be notified of the presence of ACMs once they are suspected to be present, and if there is a potential for workers to be exposed. The use of ACM was discontinued in Canada in the late 1970s/early 1980s, although non-friable asbestos can still be found in recently constructed buildings.

A sign posted in the mechanical room indicated that a Designated Substances Survey (DSS) completed in 1990 identified asbestos containing pipe insulation, and transite panel. It was not confirmed by EXP if these substances were still present.

5.10.2 Ozone Depleting Substances (ODSs)

Chlorofluorocarbons (CFC), often referred to as freons, ceased production in Canada in 1993 as a result of their ozone-depleting characteristics. Under the Montreal Protocol, importation of CFCs into Canada ceased in 1997 and all developed countries agreed to a total ban on their use by 2030.

The site building is cooled via roof-top air conditioning units. A refrigerator and freezer were present in the building kitchen. Maintenance of refrigerant containing equipment should be completed by a licensed refrigeration contractor. The equipment should only be repaired, removed, or serviced by an appropriately licensed contractor.

5.10.3 Lead

Lead has frequently been used in oil-based paints, roofing materials, cornices, tank linings, electrical conduits and soft solders for tinplate and plumbing. The use of lead-based paints (LBPs) was phased out *circa* 1976. Paint that was produced or used between 1976 and 1980 may contain small amounts of lead. Paint that was produced or used prior to 1950 may contain higher levels of lead. The main concern regarding lead paint is its potential to become lead dust or chips either through deterioration and/or mechanical means (i.e., sanding, abrasion, etc.). Exposure to lead dust or chips occurs by ingestion or inhalation.

Based on the age of the site building, it is possible that LBPs are present. Painted surfaces observed during the site visit were in good condition.

5.10.4 Mercury

Mercury could be found in some batteries, light bulbs, old paints, thermostats, old mirrors, etc. Based on an investigation by Consumer and Corporate Affairs Canada, and an assessment of potential health risks by Health and Welfare Canada, in 1991 the decision was made to eliminate the use of mercury compounds in indoor latex paints. The Canadian Paint and Coatings Association (CPCA) supported the withdrawal and all Canadian manufacturers and formulators of the preservative voluntarily agreed to remove “interior uses” from their product labels.

The interior painted surfaces observed during EXP’s site visit were good condition. No mercury containing equipment was observed at the site. Based on the age of the building, there is potential for mercury containing fluorescent lightbulbs/tubes to be present.

5.10.5 Polychlorinated Biphenyls (PCB)

The manufacture of PCB in North America was prohibited under the Toxic Substances Control Act (1977). Their use as a constituent of new products manufactured in or imported into Canada was prohibited by regulations in 1977 and 1980. As such, sites developed or significantly renovated after 1980 are unlikely to have PCB-containing equipment on the Phase One property. Potential equipment, which could contain PCB include fluorescent mercury and sodium vapour light ballasts, oil filled capacitors and transformers. Any electrical equipment containing PCB must be disposed of in accordance with Ontario Regulation 362 when it is removed from service. Ongoing operation of equipment containing PCB is permissible.

Based on the age of the building it is possible that PCB containing equipment is present.

A pad mounted transformer was present on the east side of the site building. The label on the transformer indicated that it contained < 2ppm of PCB. The transformer is **PCA 23: PCA #55** – Transformer manufacturing, processing, and use. It is noted that the transformer was sitting on a concrete pad, which appear to be in good condition. No staining was observed.

5.10.6 Urea Formaldehyde Foam Insulation

Formaldehyde is a pungent, colourless gas commonly used in water solution as a preservative and disinfectant. It is also a basis for major plastics, including durable adhesives. It occurs naturally in the human body and in the outdoor environment. Formaldehyde is used to bond plywood, particleboard, carpets, and fabrics, and it contributes to "that new house smell."

Formaldehyde is also a by-product of combustion; it is found in tobacco smoke, vehicle exhaust and the fumes from furnaces, fireplaces and wood stoves. While small amounts of formaldehyde are harmless, it is an irritating and toxic gas in significant concentrations. Symptoms of overexposure to formaldehyde include irritation to eyes, nose, and throat; persistent cough and respiratory distress; skin irritation; nausea; headache; and dizziness.

Urea-formaldehyde foam insulation (UFFI) was developed in Europe in the 1950s as an improved means of insulating difficult-to-reach cavities in the walls. It is typically made at a construction site from a mixture of urea-formaldehyde resin, a foaming agent and compressed air. When the mixture is injected into the wall, urea and formaldehyde unite and "cure" into an insulating foam plastic.

During the 1970s, when concerns about energy efficiency led to efforts to improve building insulation in Canada, UFFI became an important insulation product for existing buildings. The further use of UFFI was banned in Canada in 1980.

No evidence of UFFI was observed during the site visit.

5.10.7 Radon

Radon is a colourless, odourless, radioactive gas that occurs naturally in the environment. It comes from the natural breakdown of uranium in soils and rocks. Exposure to high levels of radon increases the risk of developing lung cancer. This relationship has prompted concern that radon levels in some Canadian buildings may pose a health risk. Radon gas can move through small spaces in the soil and rock and seep into a building through cracks in concrete, sumps, joints, and basement drains. Concrete-block walls are particularly porous to radon and radon trapped in water from wells can be released into the air when the water is used.

Due to the potential health concerns associated with radon, Health Canada released a guideline in June 2007 for a maximum acceptable level of radon gas of 200 Becquerels per cubic metre (Bq/m³) where radon gas is present and the annual radon concentration exceeds 200 Bq/m³ in the normal occupancy area.

A radon gas assessment was beyond the scope of this Phase One ESA, and as such, radon gas was not assessed. The Radon Potential Map of Ontario created by Radon Environmental indicates that the Phase One property is located in Zone 3 – Guarded, which has the lowest potential for radon. The zones are identified based on regional geologic conditions. It is noted that although the property is located in Zone 3, a wide spectrum of readings can occur in all zones.

5.10.8 Mould

Mould is found in the natural environment and is required for the breakdown of plant debris such as leaves and wood. Mould spores are found in the air in both the indoor and outdoor environments. In order for mould to grow, a food source (i.e. gypsum wallboard, wallpaper, wood, etc.) and moist conditions are required. Mould can have an impact on human health depending on the species and concentration of the airborne mould spores. Health effects can include allergies and mucous membrane irritation.

Currently there are no regulations governing mould; however, there are several guidelines addressing mould assessments and abatement. At the moment, the industry standards include the Canadian Construction Association (CCA) document 82-2004 entitled "Mould Guidelines for the Canadian Construction Industry" and the Environmental Abatement Council of Ontario (EACO) guidelines titled "EACO Mould Abatement Guidelines, Edition 3 (2015)."

It is important to note that the Ministry of Labour (MOL) has governed protecting workers under the Occupational Health and Safety Act, which states that employers are required to take every precaution reasonable to protect their workers. This includes protecting workers from mould within workplace buildings.

No mould or water damage was observed during the site visit.

5.10.9 Other Substances

No other special attention substances (such as acrylonitrile or isocyanates) were suspected to be present at the site at the time of site reconnaissance.

5.11 Processing and Manufacturing Operations

No processing or manufacturing operations were observed at the Phase One property.

5.12 Hazardous Materials Use and Storage

No hazardous materials are used or stored at the Phase One property.

5.13 Vehicle and Equipment Maintenance Areas

No vehicle or equipment maintenance was observed at the Phase One property.

5.14 Oil/Water Separators

No oil/water separators were observed at the Phase One property.

5.15 Sewage and Wastewater Disposal

Wastewater was discharged to the municipal sewer system.

5.16 Solid Waste Generation, Storage & Disposal

Solid wastes were historically limited to household wastes. Solid waste is removed weekly by the City of Ottawa's contracted waste management company.

5.17 Drains and Sumps

No sumps were observed in the building. Floor drains were present in the janitor's closet and the washrooms. Floor drains were connected to the municipal sewer.

5.18 Unidentified Substances

No unidentified substances were observed on the Phase One property at the time of the site visit. No dumping or any other deleterious materials were identified.

5.19 Hydraulic Lift Equipment

No hydraulic lift equipment of concern was identified at the Phase One property.

5.20 Mechanical Equipment

No mechanical equipment of concern was present on the Phase One property.

5.21 Abandoned and Existing Wells

No wells were observed on the Phase One property.

5.22 Roads, Parking Facilities and Right of Ways

Vehicular access to the Phase One property is provided from Silver Street.

5.23 Adjacent and Surrounding Properties

A visual inspection of the adjacent properties and properties within 250 m of the Phase One property was conducted from publicly accessible areas to identify the occupants and document the uses and sources of potential environmental concerns that may impact the Phase One property. Refer to Figure 2 in Appendix B for the adjacent land uses.

The following land uses border the Phase One property:

- North: Residential and institutional (school);
- West: Commercial followed by residential;
- East: Residential; and
- South: Residential.

5.24 Enhanced Investigation Property

Ontario Regulation 153/04 defines an enhanced investigation property as a “property that is used, or has ever been used, in whole or in part for an industrial use or any of the following commercial uses: a garage; a bulk liquid dispensing facility, including a gasoline outlet; or, for the operation of dry-cleaning equipment.”

Therefore, in accordance with Regulation 153/04, the Phase One property is not considered to be an enhanced investigation property.

5.25 Summary and Written Description of Investigation

The location of the former vent/fill pipes was observed on the north wall of the building during the site visit (**PCA 5**). The transformer on the east side of the site building is a PCA (**PCA 23**). As these PCAs are located on the Phase One property, they are considered to contribute to an APEC.

No other PCAs resulting in APECs were observed during the site visit.

6.0 Review and Evaluation of Information

6.1 Current and Past Uses

Based on a review of historical aerial photographs and other records, it appears that the northern portion of the Phase One property was used as a lumber yard in the 1920s. The southern part of the Phase One property was undeveloped at that time. The Phase One property was developed as a park in the 1950s. The Alexander Community Centre was built in 1966. It has been used as a park and community centre since that time.

Year	Name of Owner	Description of Property Use	Property Use	Other Observations from Aerial Photographs, Fire Insurance Plans (FIP), etc.
1863	John Lewis (Part Lot K, Con. A RF. Nepean)	Unknown	Agricultural or Other	Other than chain of title information, no records were available.
1866	George White (Part Lot K, Con. A RF. Nepean)	Unknown	Agricultural or Other	Other than chain of title information, no records were available.
1879	Thomas Shillington (Part Lot K, Con. A RF. Nepean)	Unknown	Agricultural or Other	Other than chain of title information, no records were available.
1884	Thomas McTiernan (Part Lot K, Con. A RF. Nepean)	Unknown	Agricultural or Other	Other than chain of title information, no records were available.
1903	John R. Booth (Part Lot K, Con. A RF. Nepean)	Lumber yard and undeveloped land	Industrial	The 1912 FIP shows that the J.R. Booth Nepean Lumber Yard covers the northernmost part of the Phase One property.
1904	Hester Cowden (Part Lot K, Con. A RF. Nepean)	Lumber yard and undeveloped land	Industrial	The 1912 FIP shows that the J.R. Booth Nepean Lumber Yard covers the northernmost part of the Phase One property.
1904	Abigail Heatherington (Part Lot K, Con. A RF. Nepean)	Lumber yard and undeveloped land	Industrial	The 1912 FIP shows that the J.R. Booth Nepean Lumber Yard covers the northernmost part of the Phase One property.
1905	John Murray (Part Lot K, Con. A RF. Nepean)	Lumber yard and undeveloped land	Industrial	The 1912 FIP shows that the J.R. Booth Nepean Lumber Yard covers the northernmost part of the Phase One property.
1910	John Band (Part Lot K, Con. A RF. Nepean)	Lumber yard and undeveloped land	Industrial	Plan 314 registered by John Band. The 1912 FIP shows that the J.R. Booth Nepean Lumber Yard covers the northernmost part of the Phase One property.
1911	Anthony Power (Plan 314)	Lumber yard and undeveloped land	Industrial	The 1912 FIP shows that the J.R. Booth Nepean Lumber Yard covers the northernmost part of the Phase One property.
1913	Donald Fraser (Plan 314)	Lumber yard and undeveloped land	Industrial	The 1912 FIP shows that the J.R. Booth Nepean Lumber Yard covers the northernmost part of the Phase One property.

City of Ottawa
Phase One Environmental Site Assessment
960 Silver Street, Ottawa, Ontario
OTT-23011957-Q0
March 2, 2026

Year	Name of Owner	Description of Property Use	Property Use	Other Observations from Aerial Photographs, Fire Insurance Plans (FIP), etc.
1916	Mary Fraser (Plan 314)	Lumber yard and undeveloped land	Industrial	The 1912 FIP shows that the J.R. Booth Nepean Lumber Yard covers the northernmost part of the Phase One property.
1919	Elizabeth Henderson (Plan 314)	Lumber yard and undeveloped land	Industrial	The 1912 FIP shows that the J.R. Booth Nepean Lumber Yard covers the northernmost part of the Phase One property.
1921	J. R. Booth Ltd. (Part Lot K, Con. A RF. Nepean)	Lumber yard and undeveloped land	Industrial	The 1928 aerial photograph shows that the north part of the Phase One property is part of a lumber yard to the north of the site. The south part of the Phase One property is mostly undeveloped, except for a roadway traversing the southeast corner of the site.
1933	J. B. MacFarlane (Plan 314)	Lumber yard and undeveloped land	Industrial	The 1933 aerial photograph shows that the north part of the Phase One property is part of a lumber yard to the north of the site. The south part of the Phase One property is mostly undeveloped, except for a roadway traversing the southeast corner of the site.
1934	City of Ottawa (Plan 314)	Lumber yard and undeveloped land	Industrial	The 1933 aerial photograph shows that the north part of the Phase One property is part of a lumber yard to the north of the site. The south part of the Phase One property is mostly undeveloped, except for a roadway traversing the southeast corner of the site.
1941	Margaret Murray (Part Lot K, Con. A RF. Nepean)	Lumber yard and undeveloped land	Industrial	The 1933 aerial photograph shows that the north part of the Phase One property is part of a lumber yard to the north of the site. The south part of the Phase One property is mostly undeveloped, except for a roadway traversing the southeast corner of the site.
1942	Gordon Drange (Part Lot K, Con. A RF. Nepean)	Lumber yard and undeveloped land	Industrial	The 1933 aerial photograph shows that the north part of the Phase One property is part of a lumber yard to the north of the site. The south part of the Phase One property is mostly undeveloped, except for a roadway traversing the southeast corner of the site.
1943	Auguste Martineau (Part Lot K, Con. A RF. Nepean)	Lumber yard and undeveloped land	Industrial	The 1944 aerial photograph shows that the north part of the Phase One property is part of a lumber yard to the north of the site. The south part of the Phase One property is mostly undeveloped, except for a roadway traversing the southeast corner of the site.

City of Ottawa
Phase One Environmental Site Assessment
960 Silver Street, Ottawa, Ontario
OTT-23011957-Q0
March 2, 2026

Year	Name of Owner	Description of Property Use	Property Use	Other Observations from Aerial Photographs, Fire Insurance Plans (FIP), etc.
1946	The Crown (CMHC) (Part Lot K, Con. A RF. Nepean)	Lumber yard and undeveloped land	Industrial	The 1944 aerial photograph shows that the north part of the Phase One property is part of a lumber yard to the north of the site. The south part of the Phase One property is mostly undeveloped, except for a roadway traversing the southeast corner of the site. Plan 268160 registered by the Crown.
1953	David Dower (Part Lot K, Con. A RF. Nepean)	Lumber yard and undeveloped land	Industrial	The 1944 aerial photograph shows that the north part of the Phase One property is part of a lumber yard to the north of the site. The south part of the Phase One property is mostly undeveloped, except for a roadway traversing the southeast corner of the site. Plan 268160 registered by the Crown.
1954	City of Ottawa (Plan 327929)	Park	Parkland	The 1958 aerial photograph shows that a park is present on the north part of the Phase One property. The south part of the Phase One property remains vacant.
1956	Harold Desjardins (Plan 268160 - Lot 22)	Park	Parkland	The 1958 aerial photograph shows that a park is present on the north part of the Phase One property. The south part of the Phase One property remains vacant.
1956	Henry and Patricia Krawczyk (Plan 268160 - Lot 22)	Park	Parkland	The 1958 aerial photograph shows that a park is present on the north part of the Phase One property. The south part of the Phase One property remains vacant.
1956	Alfred and Patricia Andrews (Plan 268160 - Lot 23)	Park	Parkland	The 1958 aerial photograph shows that a park is present on the north part of the Phase One property. The south part of the Phase One property remains vacant.
1954	City of Ottawa (Plan 268160 - Park)	Park	Parkland	The 1958 aerial photograph shows that a park is present on the north part of the Phase One property. The south part of the Phase One property remains vacant.
1961	Harold and Florence Boyd (Plan 268160 - Lot 23)	Park	Parkland	The 1965 aerial photograph shows that a park is present on the north part of the Phase One property. The south part of the Phase One property remains vacant.
1967	City of Ottawa (Plan 268160 - Lot 18, Lot 19, Lot 22, Lot 23)	Park and Community Centre	Community	The 1976 aerial photograph shows the existing community centre building is present on the Phase One property. A wave pool is present to the west of the site building. An outdoor rink was constructed at the site circa 2017. No other significant changes to the Phase One property were noted between 1967 and present.

6.2 Potentially Contaminating Activity

Ontario Regulation (O. Reg.) 153/04 defines a Potential Contaminating Activity (PCA) as one of fifty-nine (59) industrial operations set out in Table 2 of Schedule D that occurs or has occurred in the Phase One study area.

The following PCA were identified in the Phase One study area:

EXP PCA #	Location of PCA	O. Reg. 153/04 PCA #	Description	Contributes to APEC (Yes/No) Rationale
PCA 1	Phase One property and north of Phase One property	PCA #59 – Wood treating and preservative facility and bulk storage of treated and preserved wood products	Former lumber yard in the early 1900s.	Yes, as the PCA was located on the Phase One property.
PCA 2	992 Merivale Road 60 m northwest	PCA #10 – Commercial autobody shops, PCA #28 – Gasoline and associated products storage in fixed tanks	Existing auto garage. Former gas station with records for multiple USTs including waste oil and fuel oil.	No, due to the distance and the inferred cross-gradient location from the Phase One property.
PCA 3	966 (now 962) Merivale Road 90 m west	PCA # 28 – Gasoline and associated products storage in fixed tanks	Gas station with records for multiple USTs including waste oil and fuel oil.	No, due the distance from the Phase One property and the low hydraulic conductivity of the native silty clay
PCA 4	910 (now 926) Merivale Road 140 m northwest	PCA #10 – Commercial autobody shops, PCA #28 – Gasoline and associated products storage in fixed tanks	Existing auto garage. Former gas station with records for multiple USTs including waste oil and fuel oil.	No, due to the distance and inferred down gradient location from the Phase One property
PCA 5	Phase One property	PCA # 28 – Gasoline and associated products storage in fixed tanks	Former fuel oil ASTs.	Yes, as the PCA was located on the Phase One property.
PCA 6	1005 Merivale Road West Adjacent	PCA # 28 – Gasoline and associated products storage in fixed tanks	Record for 4,540 fuel oil UST installed in the 1970.	No, although the UST is located approximately 4.5 m from the Phase One property line. However, due to the low hydraulic conductivity of the native silty clay, and the inferred groundwater flow direction, and as there are no spill records associated with this property, the risk to the Phase One property is considered to be low. Investigation of this PCA was not required at this time.
PCA 7	1000 Silver Street 40 m south	PCA # 28 – Gasoline and associated products storage in fixed tanks	Record for two 1,000 gallon fuel oil USTs.	No, due to the distance from the Phase One property, the presence of Shillington Street and associated infrastructure between the USTs and the Phase One property, and the low hydraulic conductivity of the native silty clay

City of Ottawa
Phase One Environmental Site Assessment
960 Silver Street, Ottawa, Ontario
OTT-23011957-Q0
March 2, 2026

EXP PCA #	Location of PCA	O. Reg. 153/04 PCA #	Description	Contributes to APEC (Yes/No) Rationale
PCA 8	1021 Merivale Road 35 m west	PCA #55 – Transformer manufacturing, processing, and use	Hydro sub station.	No, due to the cross-gradient location from the Phase One property, and due to the low hydraulic conductivity of the native silty clay
PCA 9	989 Merivale Road 50 m west	PCA # 28 – Gasoline and associated products storage in fixed tanks	Former gas station with records for multiple USTs including waste oil and fuel oil.	No, due to the distance from the Phase One property and the low hydraulic conductivity of the native silty clay.
PCA 10	1004 Merivale Road 70 m west	PCA #10 – Commercial autobody shops, PCA #28 – Gasoline and associated products storage in fixed tanks	Existing auto garage. Former gas station with records for multiple USTs including waste oil and fuel oil.	No, due to the distance and the inferred cross-gradient location from the Phase One property
PCA 11	250 Anna Avenue 70 m north	PCA #28 – Gasoline and associated products storage in fixed tanks	Record for 22,700 L fuel oil AST.	No, due to the distance and inferred cross-gradient location from the Phase One property.
PCA 12	1049 Merivale Road 90 m southwest	PCA #10 – Commercial autobody shops	Former auto garage.	No, due to the distance from the Phase One property and the low hydraulic conductivity of the native silty clay.
PCA 13	956 Merivale Road 90 m northwest	PCA #37 – Operation of dry-cleaning equipment (where chemicals were used)	Former dry cleaner.	No, due to the distance and inferred cross-gradient location from the Phase One property.
PCA 14	1020 Merivale Road 90 m west	PCA #37 – Operation of dry-cleaning equipment (where chemicals were used)	Existing dry cleaner.	No, due to the distance from the Phase One property and the low hydraulic conductivity of the native silty clay.
PCA 15	1057 Merivale Road 120 m southwest	PCA #10 – Commercial autobody shops, PCA #28 – Gasoline and associated products storage in fixed tanks	Former auto garage and gas station. Records for multiple USTs including waste oil and fuel oil.	No, due to the distance from the Phase One property and the low hydraulic conductivity of the native silty clay. Property has been re-developed with a shelter.
PCA 16	1061 Merivale Road 150 m southwest	PCA #37 – Operation of dry-cleaning equipment (where chemicals were used)	Former dry cleaner.	No, due to the distance from the Phase One property and the low hydraulic conductivity of the native silty clay.
PCA 17	1078 Merivale Road 210 m Southwest	PCA #37 – Operation of dry-cleaning equipment (where chemicals were used)	Former dry cleaner.	No, due to the distance from the Phase One property and the low hydraulic conductivity of the native silty clay.
PCA 18	999 Hollington Street 220 m east	PCA #28 – gasoline and associated products storage in fixed tanks	Record for 4,540 fuel oil UST installed in the 1970s.	No, due to the distance and cross-gradient location.
PCA 19	1216 Shillington Avenue 230 m east	PCA #28 – Gasoline and associated products storage in fixed tanks	Record for 4,540 L fuel oil UST for apartment building installed in the 1960s.	No, due to the distance and inferred cross-gradient location from the Phase One property.

City of Ottawa
Phase One Environmental Site Assessment
960 Silver Street, Ottawa, Ontario
OTT-23011957-Q0
March 2, 2026

EXP PCA #	Location of PCA	O. Reg. 153/04 PCA #	Description	Contributes to APEC (Yes/No) Rationale
PCA 20	1005 Silver Street 110 m southeast	PCA #Other – Spills	Approximately 450 L of furnace oil spilled to residence basement and sewer drain.	No, due to the distance and inferred cross-gradient location from the Phase One property
PCA 21	900 Merivale Road 230 m northwest	PCA #Other – Spills	Approximately 300 L of furnace oil reported spilled to ground from tank overflow.	No, due to the distance and inferred cross-gradient location from the Phase One property.
PCA 22	Phase One property	PCA #30 – Importation of fill material of unknown quality	Fill material was confirmed in the central part of the Phase One property in the 2016 investigation and is inferred to be present on the north part of the Phase One property.	Yes, PCA is located on the Phase One property.
PCA 23	Phase One property	PCA #55 – Transformer manufacturing, processing, and use	A non-PCB containing transformer was located east of the site building.	Yes, PCA is located on the Phase One property.

All of the on-site PCA were considered to contribute to APECs. The location of the PCA identified on the Phase One property and in the Phase One study area are shown in Figure 2 in Appendix B.

It is noted that, in the event of a future change in and use, due to the proximity to the Phase One property PCA 6 would require additional investigation. However, as there is no work proposed for this area of the Phase One property, for the purposes of this investigation, PCA 6 was not considered to contribute to an APEC.

6.3 Area of Potential Environmental Concern

Ontario Regulation 153/04 defines an APEC as an area on a property where one or more contaminants are potentially present. The following APEC were identified:

Area of Potential Environmental Concern (APEC)	Location of APEC on RSC property	Potentially Contaminating Activity (PCA)	Location of PCA (On-Site or Off-Site)	Contaminants of Potential Concern	Media Potentially Impacted (Groundwater, Soil and/or Sediment)
APEC #1	East half of the Phase One property	PCA #30 – Importation of fill material of unknown quality	On-Site	VOC, PHC, PAH, metals	Soil
APEC #2	North part of the Phase One property	PCA #59 – Wood treating and preservative facility and bulk storage of treated and preserved wood products	On-Site	PHC, PAH, metals, phenols	Soil and groundwater

City of Ottawa
Phase One Environmental Site Assessment
960 Silver Street, Ottawa, Ontario
OTT-23011957-Q0
March 2, 2026

Area of Potential Environmental Concern (APEC)	Location of APEC on RSC property	Potentially Contaminating Activity (PCA)	Location of PCA (On-Site or Off-Site)	Contaminants of Potential Concern	Media Potentially Impacted (Groundwater, Soil and/or Sediment)
APEC #3	Northeast corner of the site building	PCA #28 – Gasoline and associated products storage in fixed tanks	On-Site	BTEX, PHC, PAH	Soil and groundwater
APEC #4	Area around transformer, east of the northeast corner of the building.	PCA # 55 – Transformer manufacturing, processing, and use	On-Site	BTEX, PHC, PAH, metals	Soil

The APECs are shown on Figure 3.

6.4 Phase One Conceptual Site Model

6.4.1 Buildings and Structures

The Phase One property is occupied by a one-storey community centre with a partial basement. A parking lot was present on the south side of the building.

A wave pool and a playground were located on the west side of the site building. An outdoor rink and associated storage shed were present to the southwest of the site building. The south part of the Phase One property was occupied by two soccer fields.

6.4.2 Water Bodies and Groundwater Flow Direction

There are no water bodies on the subject site. The closest water body is the Rideau Canal, located approximately 2.3 km southeast of the Phase One property. The Ottawa River is located approximately 2.7 km northwest of the Phase One property. The inferred regional groundwater flow direction the Phase One study area is to the north-northwest.

6.4.3 Areas of Natural Significance

There are no ANSI within the Phase One study area.

6.4.4 Water Wells

There were 34 well records were identified within the Phase One study area. Three of the records were for water supply wells installed in the early 1950s. It is assumed that these wells are no longer in use. The remainder of the well records were for monitoring wells.

6.4.5 Potentially Contaminating Activity

The following PCA were identified in the Phase One study area:

City of Ottawa
Phase One Environmental Site Assessment
960 Silver Street, Ottawa, Ontario
OTT-23011957-Q0
March 2, 2026

EXP PCA #	Location of PCA	O. Reg. 153/04 PCA #	Description	Contributes to APEC (Yes/No) Rationale
PCA 1	Phase One property and north of Phase One property	PCA #59 – Wood treating and preservative facility and bulk storage of treated and preserved wood products	Former lumber yard in the early 1900s.	Yes, as the PCA was located on the Phase One property.
PCA 2	992 Merivale Road 60 m northwest	PCA #10 – Commercial autobody shops, PCA #28 – Gasoline and associated products storage in fixed tanks	Existing auto garage. Former gas station with records for multiple USTs including waste oil and fuel oil.	No, due to the distance and the inferred cross-gradient location from the Phase One property.
PCA 3	966 (now 962) Merivale Road 90 m west	PCA # 28 – Gasoline and associated products storage in fixed tanks	Gas station with records for multiple USTs including waste oil and fuel oil.	No, due the distance from the Phase One property and the low hydraulic conductivity of the native silty clay
PCA 4	910 (now 926) Merivale Road 140 m northwest	PCA #10 – Commercial autobody shops, PCA #28 – Gasoline and associated products storage in fixed tanks	Existing auto garage. Former gas station with records for multiple USTs including waste oil and fuel oil.	No, due to the distance and inferred down gradient location from the Phase One property
PCA 5	Phase One property	PCA # 28 – Gasoline and associated products storage in fixed tanks	Former fuel oil ASTs.	Yes, as the PCA was located on the Phase One property.
PCA 6	1005 Merivale Road West Adjacent	PCA # 28 – Gasoline and associated products storage in fixed tanks	Record for 4,540 fuel oil UST installed in the 1970.	No, although the UST is located approximately 4.5 m from the Phase One property line, due to the low hydraulic conductivity of the native silty clay, and the inferred groundwater flow direction, and as there are no spill records associated with this property, the risk to the Phase One property is considered to be low. Investigation of this PCA was not required at this time.
PCA 7	1000 Silver Street 40 m south	PCA # 28 – Gasoline and associated products storage in fixed tanks	Record for two 1,000 gallon fuel oil USTs.	No, due to the distance from the Phase One property, the presence of Shillington Street and associated infrastructure between the USTs and the Phae One property, and the low hydraulic conductivity of the native silty clay
PCA 8	1021 Merivale Road 35 m west	PCA #55 – Transformer manufacturing, processing, and use	Hydro sub station.	No, due to the cross-gradient location from the Phase One property, and due to the low hydraulic conductivity of the native silty clay
PCA 9	989 Merivale Road 50 m west	PCA # 28 – Gasoline and associated products storage in fixed tanks	Former gas station with records for multiple USTs including waste oil and fuel oil.	No, due to the distance from the Phase One property and the low hydraulic conductivity of the native silty clay.

City of Ottawa
Phase One Environmental Site Assessment
960 Silver Street, Ottawa, Ontario
OTT-23011957-Q0
March 2, 2026

EXP PCA #	Location of PCA	O. Reg. 153/04 PCA #	Description	Contributes to APEC (Yes/No) Rationale
PCA 10	1004 Merivale Road 70 m west	PCA #10 – Commercial autobody shops, PCA #28 – Gasoline and associated products storage in fixed tanks	Existing auto garage. Former gas station with records for multiple USTs including waste oil and fuel oil.	No, due to the distance and the inferred cross-gradient location from the Phase One property
PCA 11	250 Anna Avenue 70 m north	PCA #28 – Gasoline and associated products storage in fixed tanks	Record for 22,700 L fuel oil AST.	No, due to the distance and inferred cross-gradient location from the Phase One property.
PCA 12	1049 Merivale Road 90 m southwest	PCA #10 – Commercial autobody shops	Former auto garage.	No, due to the distance from the Phase One property and the low hydraulic conductivity of the native silty clay.
PCA 13	956 Merivale Road 90 m northwest	PCA #37 – Operation of dry-cleaning equipment (where chemicals were used)	Former dry cleaner.	No, due to the distance and inferred cross-gradient location from the Phase One property.
PCA 14	1020 Merivale Road 90 m west	PCA #37 – Operation of dry-cleaning equipment (where chemicals were used)	Existing dry cleaner.	No, due to the distance from the Phase One property and the low hydraulic conductivity of the native silty clay.
PCA 15	1057 Merivale Road 120 m southwest	PCA #10 – Commercial autobody shops, PCA #28 – Gasoline and associated products storage in fixed tanks	Former auto garage and gas station. Records for multiple USTs including waste oil and fuel oil.	No, due to the distance from the Phase One property and the low hydraulic conductivity of the native silty clay. Property has been re-developed with a shelter.
PCA 16	1061 Merivale Road 150 m southwest	PCA #37 – Operation of dry-cleaning equipment (where chemicals were used)	Former dry cleaner.	No, due to the distance from the Phase One property and the low hydraulic conductivity of the native silty clay.
PCA 17	1078 Merivale Road 210 m Southwest	PCA #37 – Operation of dry-cleaning equipment (where chemicals were used)	Former dry cleaner.	No, due to the distance from the Phase One property and the low hydraulic conductivity of the native silty clay.
PCA 18	999 Hollington Street 220 m east	PCA #28 – gasoline and associated products storage in fixed tanks	Record for 4,540 fuel oil UST installed in the 1970s.	No, due to the distance and cross- gradient location.
PCA 19	1216 Shillington Avenue 230 m east	PCA #28 – Gasoline and associated products storage in fixed tanks	Record for 4,540 L fuel oil UST for apartment building installed in the 1960s.	No, due to the distance and inferred cross-gradient location from the Phase One property.
PCA 20	1005 Silver Street 110 m southeast	PCA #Other – Spills	Approximately 450 L of furnace oil spilled to residence basement and sewer drain.	No, due to the distance and inferred cross-gradient location from the Phase One property
PCA 21	900 Merivale Road 230 m northwest	PCA #Other – Spills	Approximately 300 L of furnace oil reported spilled to ground from tank overflow.	No, due to the distance and inferred cross-gradient location from the Phase One property.

City of Ottawa
Phase One Environmental Site Assessment
960 Silver Street, Ottawa, Ontario
OTT-23011957-Q0
March 2, 2026

EXP PCA #	Location of PCA	O. Reg. 153/04 PCA #	Description	Contributes to APEC (Yes/No) Rationale
PCA 22	Phase One property	PCA #30 – Importation of fill material of unknown quality	Fill material was confirmed in the central part of the Phase One property in the 2016 investigation and is inferred to be present on the north part of the Phase One property.	Yes, PCA is located on the Phase One property.
PCA 23	Phase One property	PCA #55 – Transformer manufacturing, processing, and use	A non-PCB containing transformer was located east of the site building.	Yes, PCA is located on the Phase One property.

All of the on-site PCA were considered to contribute to APECs. The location of the PCA identified on the Phase One property and in the Phase One study area are shown in Figure 2 in Appendix B.

It is noted that, in the event of a future change in and use, due to the proximity to the Phase One property PCA 6 would require additional investigation. However, as there is no work proposed for this area of the Phase One property, for the purposes of this investigation, PCA 6 was not considered to contribute to an APEC.

6.4.6 Areas of Potential Environmental Concern

Ontario Regulation 153/04 defines an APEC as an area on a property where one or more contaminants are potentially present. The following APEC were identified:

Area of Potential Environmental Concern (APEC)	Location of APEC on RSC property	Potentially Contaminating Activity (PCA)	Location of PCA (On-Site or Off-Site)	Contaminants of Potential Concern	Media Potentially Impacted (Groundwater, Soil and/or Sediment)
APEC #1	East half of the Phase One property	PCA #30 – Importation of fill material of unknown quality	On-Site	VOC, PHC, PAH, metals	Soil
APEC #2	North part of the Phase One property	PCA #59 – Wood treating and preservative facility and bulk storage of treated and preserved wood products	On-Site	PHC, PAH, metals, phenols	Soil and groundwater
APEC #3	Northeast corner of the site building	PCA #28 – Gasoline and associated products storage in fixed tanks	On-Site	BTEX, PHC, PAH	Soil and groundwater
APEC #4	Area around transformer, east of the northeast corner of the building.	PCA # 55 – Transformer manufacturing, processing, and use	On-Site	BTEX, PHC, PAH, metals	Soil

The APECs are shown on Figure 3.

6.4.7 Underground Utilities

The site building is connected to municipal water and sewer services, and underground hydro. Several catch basins are located in the parking lot and to the west of the site building.

6.4.8 Subsurface Stratigraphy

Beneath any fill, surficial geology consists of sandy silt glacial till. Bedrock consists of sandstone, limestone and shale of the Rockcliffe Formation.

The geotechnical investigation conducted in 2016 identified subsurface conditions at the Phase One property to consist of topsoil overlying sand fill with some gravel and silt. The fill material was underlain by silt clay. Silty sand glacial till was present underlying the silty clay to the maximum depth investigated (6.0 m bgs).

6.4.9 Uncertainty Analysis

The CSM is a simplification of reality, which aims to provide a description and assessment of any areas where potentially contaminating activity that occurred within the Phase One study area may have adversely affected the Phase One property. All information collected during this investigation, including records, interviews, and site reconnaissance, has contributed to the formulation of the CSM.

Information was assessed for consistency, however EXP has confirmed neither the completeness nor the accuracy of any of the records that were obtained or of any of the statements made by others. All reasonable inquiries to obtain accessible information were made, as required by Schedule D, Table 1, Mandatory Requirements for Phase One Environmental Site Assessment Reports. The CSM reflects our best interpretation of the information that was available during this investigation.

*City of Ottawa
Phase One Environmental Site Assessment
960 Silver Street, Ottawa, Ontario
OTT-23011957-Q0
March 2, 2026*

7.0 Conclusions

Based on a review of historical aerial photographs and other records, it appears that the northern portion of the Phase One property was used as a lumber yard in the 1920s. The southern part of the Phase One property was undeveloped at that time. The Phase One property was developed as a park in the 1950s. The Alexander Community Centre was built in 1966. It has been used as a park and community centre since that time.

Five PCA resulting in APEC were identified in the Phase One study area, however as there no current proposed changed in land use, based on the proposed development scope on the Phase One property, only four APECs were identified requiring additional investigation at this time. If the Phase One property were to be redeveloped in the future and an RSC is required, these APEC should be reassessed.

As four APEC were identified, the Qualified Person who oversaw this work, Leah Wells, P.Eng., recommends additional environmental work in the form of a Phase Two ESA.

The Qualified Person can confirm that the Phase One Environmental Site Assessment was conducted per the requirements of Ontario Regulation 153/04, as amended, and in accordance with generally accepted professional practices.

8.0 References

- City of Ottawa, GeoOttawa online mapping tool, (maps.ottawa.ca/geoottawa).
- Dubreuil, L. and C. Woods, *Catalogue of Canadian Fire Insurance Plans, 1875 – 1975*, 2002.
- Environment Canada, *National Inventory of PCBs in Use and PCB Wastes in Storage in Canada*, 2003 Annual Report, 2004.
- EXP Services Inc., *Geotechnical Investigation, Proposed Outdoor Rink & Lighting System, Alexander Park, 960 Silver Street, City of Ottawa, Ontario*, March 17, 2016.
- EXP Services Inc., *Phase I Environmental Site Assessment and Excess Soil Assessment, 960 Silver Street, Alexander Park, Ottawa, Ontario*, March 2016.
- Golder Associates Ltd., *Old Landfill Management Strategy, Phase 1, Identification of Sites, City of Ottawa, Ontario*, October 2004.
- Intera Technologies Ltd., *Inventory of Coal Gasification Plant Waste Sites in Ontario, Volume II*, April 1987.
- Natural Resources Canada, The Atlas of Canada – Toporama website (atlas.gc.ca/toporama/en/)
- Oil, Gas & Salt Resources Library, website (maps.ogsrlibrary.com/wells).
- Ontario Ministry of Energy, Northern Development and Mines, Bedrock Geology Application (www.mndm.gov.on.ca/en/mines-and-minerals/applications/ogsearth/bedrock-geology), March 19, 2018.
- Ontario Ministry of Energy, Northern Development and Mines, Surficial Geology Application (www.mndm.gov.on.ca/en/mines-and-minerals/applications/ogsearth/surficial-geology), May 23, 2017.
- Ontario Ministry of the Environment, Conservation and Parks, *Access Environment website* (www.accessenvironment.ene.gov.on.ca).
- Ontario Ministry of the Environment, Conservation and Parks, *Environmental Registry website* (www.ebr.gov.on.ca/ERS-WEB-External).
- Ontario Ministry of the Environment, Conservation and Parks, *Guide for Completing Phase One Environmental Site Assessments under Ontario Regulation 153/04*, June 2011.
- Ontario Ministry of the Environment, Conservation and Parks, *Inventory of Industrial Sites Producing or Using Coal Tar and Related Tars in Ontario*, November 1988.
- Ontario Ministry of the Environment, Conservation and Parks, *Ontario Inventory of PCB Storage Sites*, October 1995.
- Ontario Ministry of the Environment, Conservation and Parks, *Protocol for Analytical Methods Used in the Assessment of Properties under Part XV.1 of the Environmental Protection Act*, July 1, 2011.
- Ontario Ministry of the Environment, Conservation and Parks, *Waste Disposal Site Inventory*, June 1991.
- Ontario Ministry of the Environment, Conservation and Parks, Water Wells website (www.ontario.ca/environment-and-energy/map-well-records water wells).
- Ontario Ministry of Labour, *Occupational Health and Safety Act*, R.S.O. 1990.
- Ontario Ministry of Natural Resources and Forestry, Natural Heritage website (www.gisapplication.lrc.gov.on.ca/mamnh/Index.html).
- Resource Productivity & Recovery Authority, *Hazardous Waste Program Registry* (www.rpra.ca/programs/hwp/).

*City of Ottawa
Phase One Environmental Site Assessment
960 Silver Street, Ottawa, Ontario
OTT-23011957-Q0
March 2, 2026*

9.0 Limitation of Liability, Scope of Report, and Third Party Reliance

Basis of Report

This report ("Report") is based on site conditions known or inferred by the investigation undertaken as of the date of the Report. Should changes occur which potentially impact the condition of the site the recommendations of EXP may require re-evaluation. Where special concerns exist, or the City of Ottawa ("the Client") has special considerations or requirements, these should be disclosed to EXP to allow for additional or special investigations to be undertaken not otherwise within the scope of investigation conducted for the purpose of the Report.

Reliance on Information Provided

The evaluation and conclusions contained in the Report are based on conditions in evidence at the time of site inspections and information provided to EXP by the Client and others. The Report has been prepared for the specific site, development, building, design or building assessment objectives and purpose as communicated by the Client. EXP has relied in good faith upon such representations, information and instructions and accepts no responsibility for any deficiency, misstatement or inaccuracy contained in the Report as a result of any misstatements, omissions, misrepresentation or fraudulent acts of persons providing information. Unless specifically stated otherwise, the applicability and reliability of the findings, recommendations, suggestions or opinions expressed in the Report are only valid to the extent that there has been no material alteration to or variation from any of the information provided to exp. If new information about the environmental conditions at the Site is found, the information should be provided to EXP so that it can be reviewed and revisions to the conclusions and/or recommendations can be made, if warranted.

Standard of Care

The Report has been prepared in a manner consistent with the degree of care and skill exercised by engineering consultants currently practicing under similar circumstances and locale. No other warranty, expressed or implied, is made. Unless specifically stated otherwise, the Report does not contain environmental consulting advice.

Complete Report

All documents, records, data and files, whether electronic or otherwise, generated as part of this assignment form part of the Report. This material includes, but is not limited to, the terms of reference given to EXP by the Client, communications between EXP and the Client, other reports, proposals or documents prepared by EXP for the Client in connection with the site described in the Report. In order to properly understand the suggestions, recommendations and opinions expressed in the Report, reference must be made to the Report in its entirety. EXP is not responsible for use by any party of portions of the Report.

Use of Report

The information and opinions expressed in the Report, or any document forming part of the Report, are for the sole benefit of the Client. No other party may use or rely upon the Report in whole or in part without the written consent of EXP. Any use of the Report, or any portion of the Report, by a third party are the sole responsibility of such third party. EXP is not responsible for damages suffered by any third party resulting from unauthorised use of the Report.

Report Format


Where EXP has submitted both electronic file and a hard copy of the Report, or any document forming part of the Report, only the signed and sealed hard copy shall be the original documents for record and working purposes. In the event of a dispute or discrepancy, the hard copy shall govern. Electronic files transmitted by EXP utilize specific software and hardware systems. EXP makes no representation about the compatibility of these files with the Client's current or future software and hardware systems. Regardless of format, the documents described herein are EXP's instruments of professional service and shall not be altered without the written consent of EXP.




City of Ottawa
Phase One Environmental Site Assessment
960 Silver Street, Ottawa, Ontario
OTT-23011957-Q0
March 2, 2026

10.0 Signatures

We trust this report meets your current needs. If you have any questions pertaining to the investigation undertaken by EXP, please do not hesitate to contact the undersigned. The Qualified Person can confirm that the Phase One Environmental Site Assessment was conducted per the requirements of Ontario Regulation 153/04, as amended, and in accordance with generally accepted professional practices.

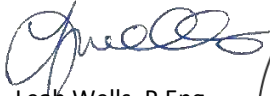
L. J. Wells, P.Eng.
Environmental Engineer
Earth and Environment

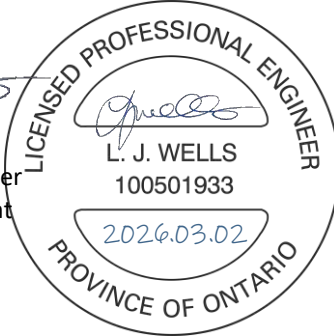


Patricia Stelmack, P.Eng.
Senior Technical Advisor
Earth and Environment

EXP Services Inc.

*City of Ottawa
Phase One Environmental Site Assessment
960 Silver Street, Ottawa, Ontario
OTT-23011957-Q0
March 2, 2026*

Appendix A: Qualifications of Assessors

Qualifications of Assessors

EXP provides a full range of environmental services through a full-time Environmental Services Group. EXP's Earth and Environment Group has developed a strong working relationship with clients in both the private and public sectors and has developed a positive relationship with Ontario Ministry of the Environment, Conservation and Parks. Personnel in the numerous branch offices form part of a large network of full-time dedicated environmental professionals in the EXP organization.

Patricia Stelmack, M.Sc., P.Eng., is a Senior Technical Advisor who has been working in the environmental field as a consultant and in industry since 1997. Since joining EXP (formerly Barenco Inc.) in 2000, Ms. Stelmack has conducted and managed over 1,000 environmental assessment and remediation projects. Ms. Stelmack earned her B.Sc. in biochemistry and B.A.Sc. in chemical engineering at the University of Ottawa and earned her M.Sc. in chemical and materials engineering at the University of Alberta. She is licensed as a professional engineer in Ontario and is a Qualified Person, as defined in Ontario Regulation 153/04.

Leah Wells, P.Eng., has seven years of experience in the environmental consulting field. She has worked on numerous Phase I Environmental Site Assessments (ESA); Phase II ESAs, completing soil and groundwater sampling, soil vapour sampling, assisting in report preparation and data entry and analysis.

EXP Services Inc.

City of Ottawa

Phase One Environmental Site Assessment


960 Silver Street, Ottawa, Ontario

OTT-23011957-Q0

March 2, 2026

Appendix B: Figures

File: E:\OTT\OTT-23011957-Q0\60_Execution\65 Drawings\OTT-23011957-Q0_Ph-1_960-Silver-St.dwg
Last Saved: Dec 10, 2025 2:31 PM Last Plotted: Dec 10, 2025 2:32 PM Plotted by: Severa

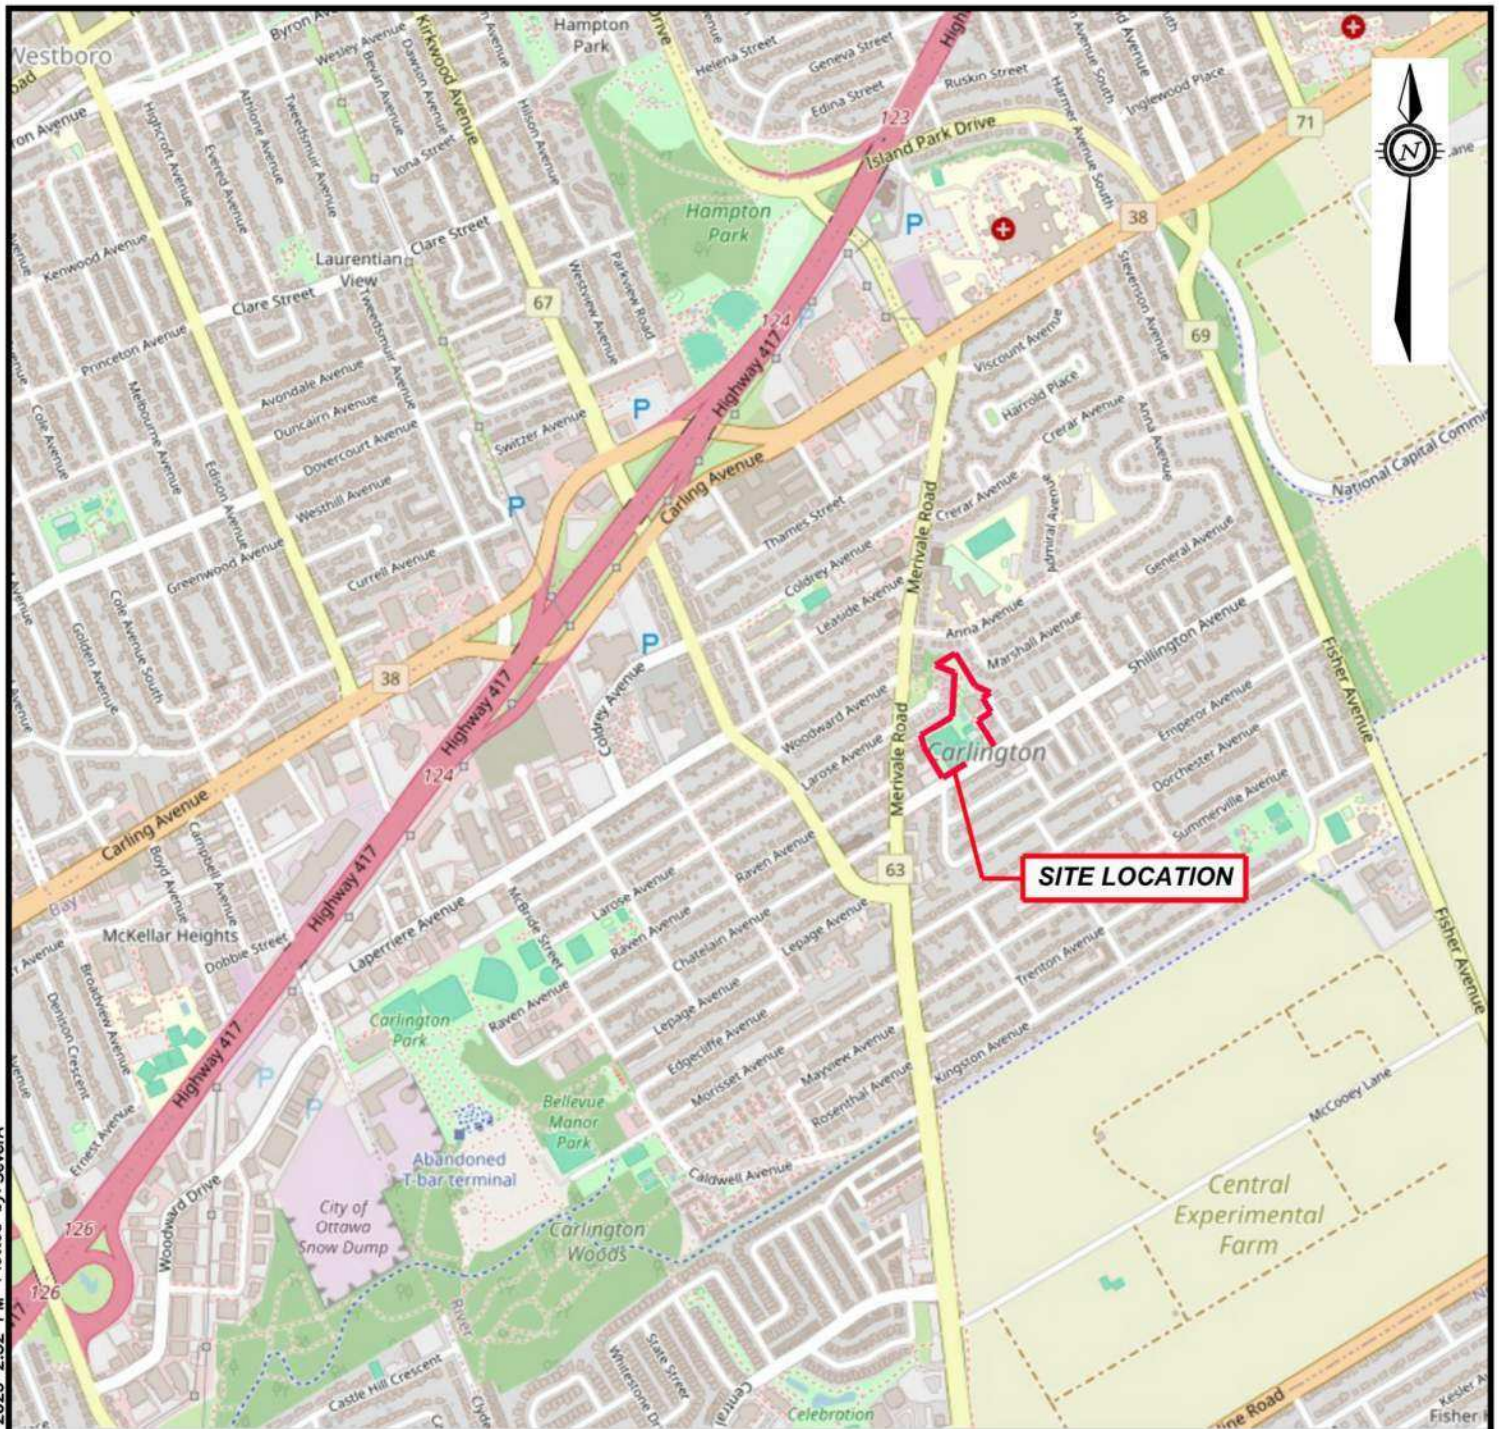


SOURCE MAP: Open Street Map (2025)

LEGEND

--- PROPERTY BOUNDARY

ORIGINAL SHEET SIZE = 8.5" X 11"

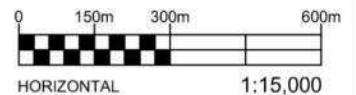


EXP Services Inc. www.exp.com

t: +1.613.688.1899 | f: +1.613.225.7337


2650 Queensview Drive, Suite 100

Ottawa, ON K2B 8H6, Canada

DATE DECEMBER 2025		CLIENT: CITY OF OTTAWA		project no. OTT-23011957-Q0
DESIGN LW		PROPERTY ADDRESS: ALEXANDER PARK - 960 SILVER STREET, OTTAWA, ONTARIO		scale 1:15,000
CHECKED CK		PROJECT: PHASE ONE ENVIRONMENTAL SITE ASSESSMENT		
DRAWN BY AS		TITLE: SITE LOCATION PLAN		FIG 1

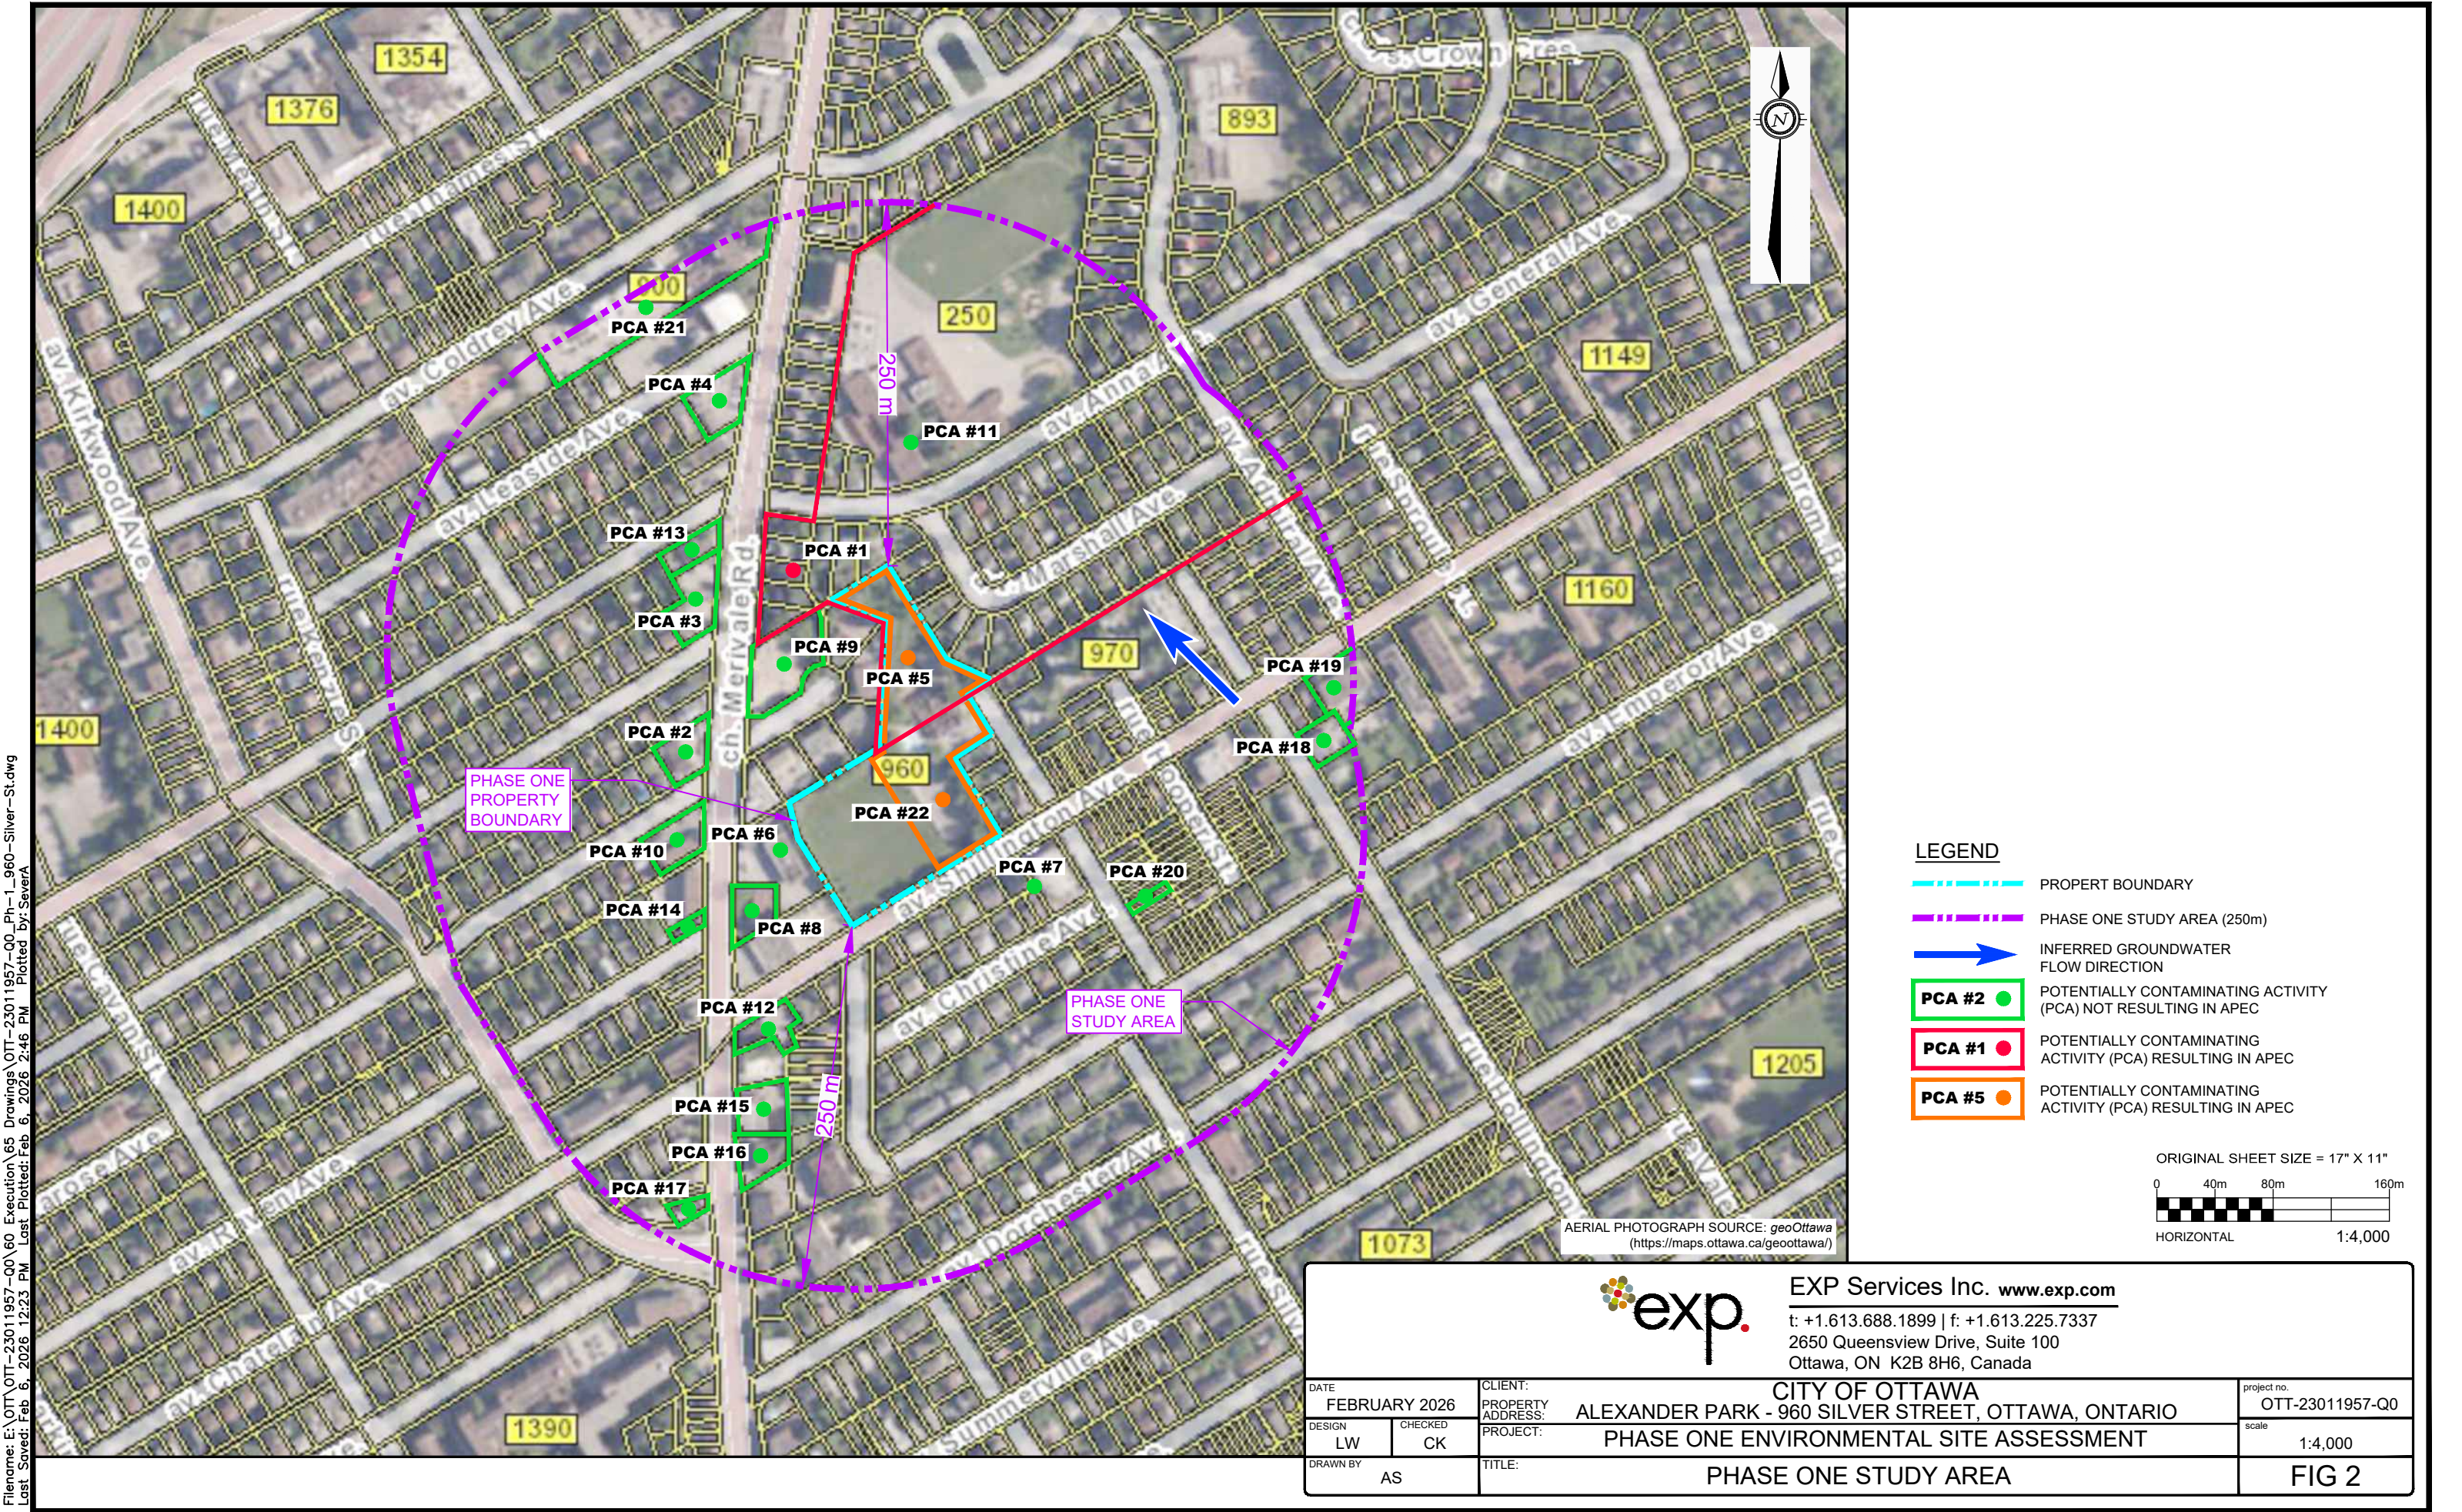

Filename: E:\OTT\OTT-23011957-Q0\60 Execution\65 Drawings\OTT-23011957-Q0_Ph-1_960-Silver-St.dwg
Last Saved: Feb 6, 2026 12:23 PM
Last Plotted: Feb 6, 2026 2:46 PM
Plotted by: SeverA

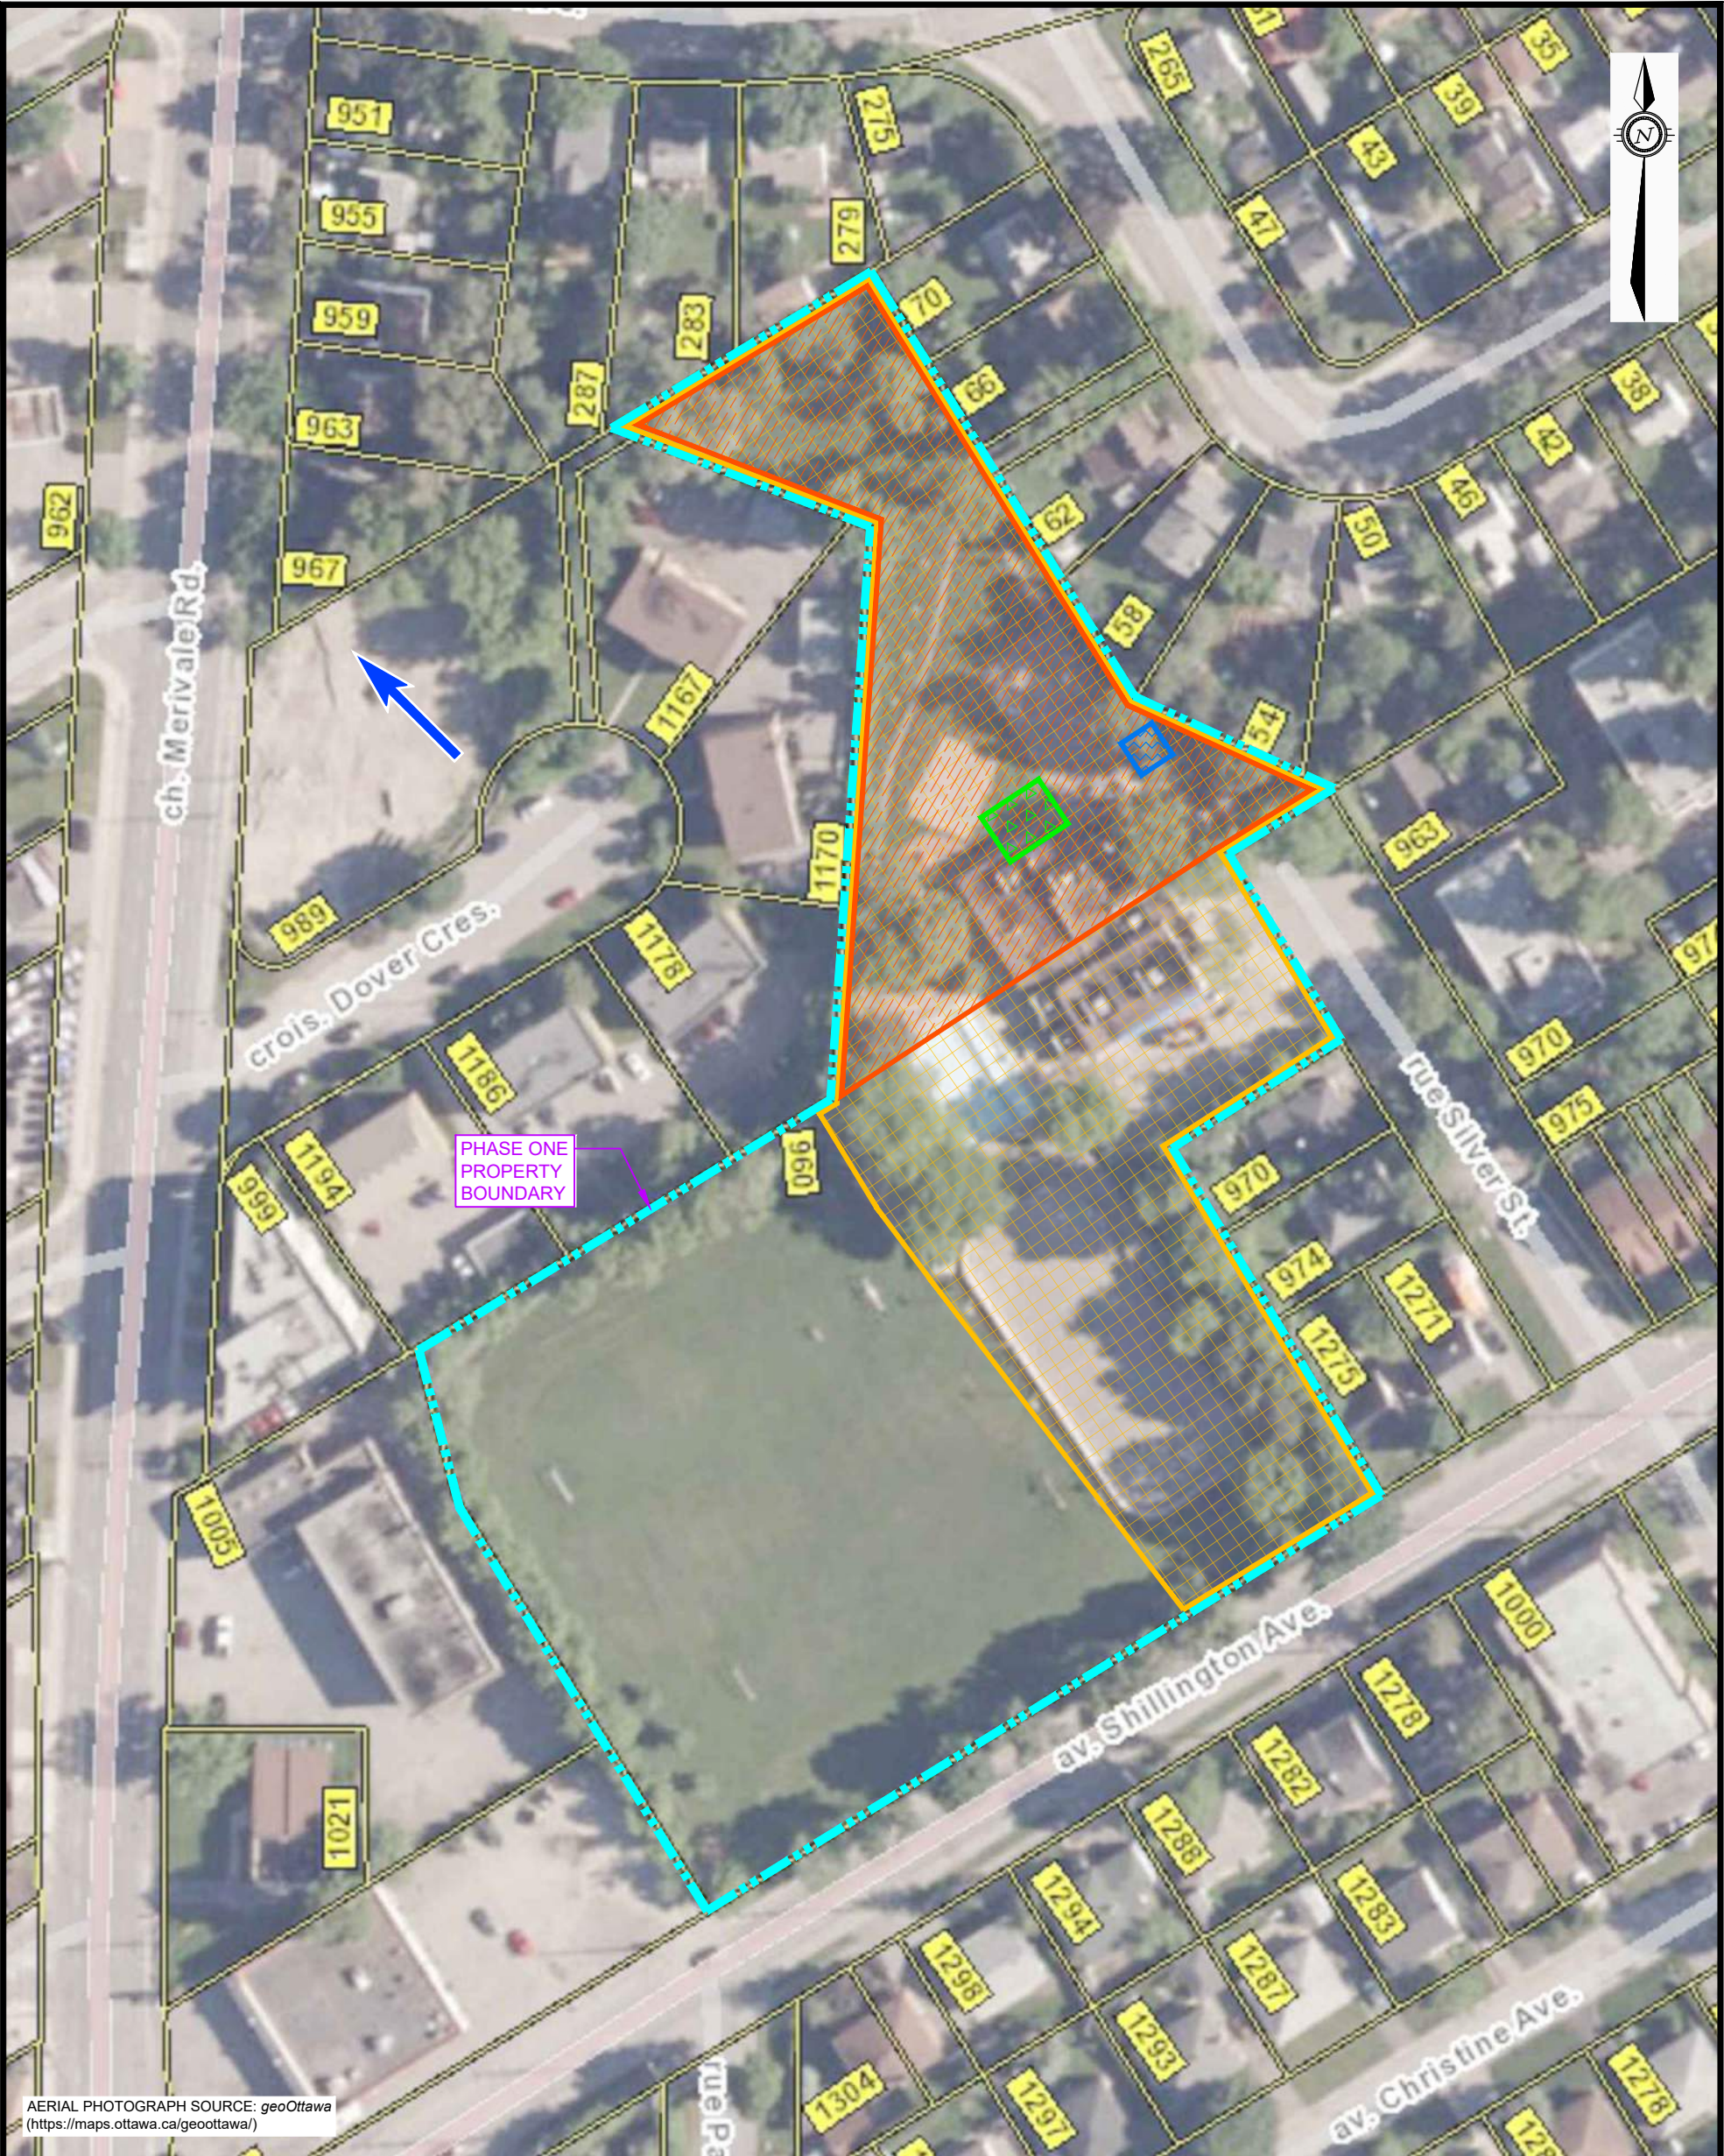

AERIAL PHOTOGRAPH SOURCE: [geoOttawa](https://maps.ottawa.ca/geoottawa/)
(<https://maps.ottawa.ca/geoottawa/>)

LEGEND

- PROPERTY BOUNDARY
- INFERRED GROUNDWATER FLOW DIRECTION

AREA OF POTENTIAL ENVIRONMENTAL CONCERN

- APEC #1: PCA #30 - IMPORTATION OF FILL MATERIAL OF UNKNOWN QUALITY
- APEC #2: PCA #59 - WOOD TREATING AND PRESERVATIVE FACILITY AND BULK STORAGE OF TREATED AND PRESERVED WOOD PRODUCTS
- APEC #3: PCA #28 - GASOLINE AND ASSOCIATED PRODUCTS STORAGE IN FIXED TANKS
- APEC #4: PCA #55 - TRANSFORMER PROCESSING, MANUFACTURING, AND USE

ORIGINAL SHEET SIZE = 11" X 17"
0 10m 20m 40m
HORIZONTAL 1:1000



EXP Services Inc. www.exp.com
t: +1.613.688.1899 | f: +1.613.225.7337
2650 Queensview Drive, Suite 100
Ottawa, ON K2B 8H6, Canada

DATE FEBRUARY 2026		CLIENT: CITY OF OTTAWA		project no. OTT-23011957-Q0
DESIGN LW	CHECKED CK	PROPERTY ADDRESS: ALEXANDER PARK - 960 SILVER STREET, OTTAWA, ONTARIO		scale 1:1,000
DRAWN BY AS		PROJECT: PHASE ONE ENVIRONMENTAL SITE ASSESSMENT		FIG 3
		TITLE: SITE PLAN - AREAS OF POTENTIAL ENVIRONMENTAL CONCERN		

EXP Services Inc.

City of Ottawa

Phase One Environmental Site Assessment

960 Silver Street, Ottawa, Ontario

OTT-23011957-Q0

March 2, 2026

Appendix C: Municipal Records & Provincial Records



December 4, 2025

Ms. Leah Wells
EXP Services Inc.
2560 Queensview Drive, Unit 100
Ottawa, Ontario K2B 8H6
leah.wells@exp.com

Dear Leah Wells:

RE: **MECP FOI A-2025-08311, Your Reference OTT-23011957-Q0 – Decision Letter**

This letter is in response to your request made pursuant to the Freedom of Information and Protection of Privacy Act (the Act) relating to:

960 Silver Street, Ottawa

Timeframe: January 01, 1900, to December 03, 2025

After a thorough search through the ministry files, no records were located responsive to your request. The official responsible for making the access decision on your request is the undersigned. This file is now closed.

You may request a review of my decision within 30 days from the date of this letter by contacting the Information and Privacy Commissioner/Ontario at <http://www.ipc.on.ca>. Please note there may be a fee associated with submitting the appeal.

If you have any questions, please contact Jessica Wilson at jessica.wilson@ontario.ca.

Yours truly,
Jessica Wilson

for
Josephine DeSouza
Manager, Access and Privacy Office



Read Abstracts Limited

150 Isabella Street, Suite 1104, Ottawa, Ontario K1S 1V7

Email: search@readsearch.com

Tel.: 613-236-0664

Fax: 613-236-3677

ENVIRONMENTAL SEARCH

BRIEF DESCRIPTION OF LAND:

960 Silver Street, Ottawa, ON

PARK AND LANE, PL 268160 , AS IN CR318029 ; PT LT 18, PL 268160 , AS IN CR521973 ; PT LT 19, PL 268160 , AS IN CR522590 ; PT LT 22, PL 268160 , AS IN CR521244 ; PT LT 23, PL 268160 , AS IN CR521247 ; LTS 93, 94, 95, 96, 97 & 98, PL 314 ; PT LT 148, PL 314 , AS IN NP44225, EXCEPT N348326 ; PT BLK A, PL 327929 , AS IN CR327953, EXCEPT N595167 ; LTS 149, 150, 151, 152, 153, 154, 155, 156 & 157, PL 314 ; JERSEY ST, PL 314 , LYING N OF SHILLINGTON AV, CLOSED BY CR319542 ; PT DERBY ST, PL 314 , LYING N OF SHILLINGTON AV, CLOSED BY CR490340, AS IN CR456011, AKA ALEXANDER PARK;
OTTAWA/NEPEAN

PIN: 04040-0010

LAST REGISTERED OWNER: THE CORPORATION OF THE CITY OF OTTAWA

CHAIN OF TITLE:

Note: The abstracts are of poor quality. We have done our best to make out names and dates.

Part Lot K, Con. A RF. Nepean

Deed RO21026 registered Jul 10, 1863
From Thomas White to John Lewis

Deed RO26749 registered Dec 20, 1866
From Charles White to George White

Deed 6279 registered Mar 15, 1879
From George White to Thomas Shilington

Deed 9790 registered May 6, 1884
From Elizabeth Lewis (estate of John) to Thomas McTiernan

Vesting Order 19731 registered Aug 7, 1903
To John R. Booth (re: McTiernan and White)

Deed 20040 registered May 11, 1904
From J. R. Booth to Hester Cowden

Deed 20041 registered May 11, 1904
From Hester Cowden to Abigail Heatherington

Deed 20401 registered Apr 27, 1905
From Abigail Heatherington to John Murray

Deed 23383 registered Mar 19, 1910
From Thomas Shillington to John Band

Plan 314 registered Jul 11, 1911
By John Band

Deed 34692 registered May 31, 1921
From J. R. Booth to J. R. Booth Ltd.

Deed 48739 registered Nov 14, 1941
From John Murray to Margaret Murray

Deed 49786 registered Dec 2, 1942
From Margaret Murray to Gordon Drange

Deed 50958 registered Dec 6, 1943
From Booth Lumber Ltd. To Auguste Martineau

Deed 55765 registered Sep 21, 1946
From Auguste Martineau to The Crown (CMHC)

Plan 268160 registered Nov 18, 1947
By The Crown (CMHC)

Deed CR313907 registered Aug 24, 1953
From Gordon Drange to David Dower

Plan 327929 registered Nov 26, 1954
By David Dower

Plan 268160

Deed CR318029 registered Jan 21, 1954 (Park)
From The Crown (CMHC) to City of Ottawa

Deed CR521973 registered Feb 28, 1967 (Lot 18)
From The Crown (CMHC) to City of Ottawa

Deed CR522590 registered Mar 17, 1967 (Lot 19)
From The Crown (CMHC) to City of Ottawa

Lot 22

Deed CR346569 registered May 23, 1956
From The Crown (CMHC) to Harold Desjardins

Deed CR349909 registered Aug 14, 1956
From Harold Desjardins to Henry and Patricia Krawczyk

Deed CR521244 registered Feb 2, 1967
From Henry and Patricia Krawczyk to City of Ottawa

Lot 23

Deed CR351965 registered Oct 4, 1956
From The Crown (CMHC) to Alfred and Patricia Andrews

Deed CR417858 registered Jan 17, 1961
From Alfred and Patricia Andrews to Harold and Florence Boyd

Deed CR521247 registered Feb 2, 1967
From Harold and Florence Boyd to City of Ottawa

Plan 314

Deed 24509 registered Jul 16, 1911
From John Band to Anthony Power

Deed 27589 registered Nov 25, 1913
From Anthony Power to Donald Fraser

Deed 30109 registered Feb 22, 1916
From Donald Fraser to Mary Fraser

Deed 32736 registered Jun 18, 1919
From Mary Fraser to Elizabeth Henderson


Deed 43631 registered Feb 23, 1933
From estate of Elizabeth Henderson to J. B. MacFarlane

Tax Deed 44225 May1, 1934
From Township of Nepean to City of Ottawa

Plan 327929

Deed CR327953 registered Nov 26, 1954
From David Dower to City of Ottawa

HISTORIC LAND USE INVENTORY (HLUI) - REPORT REFERENCE MAP

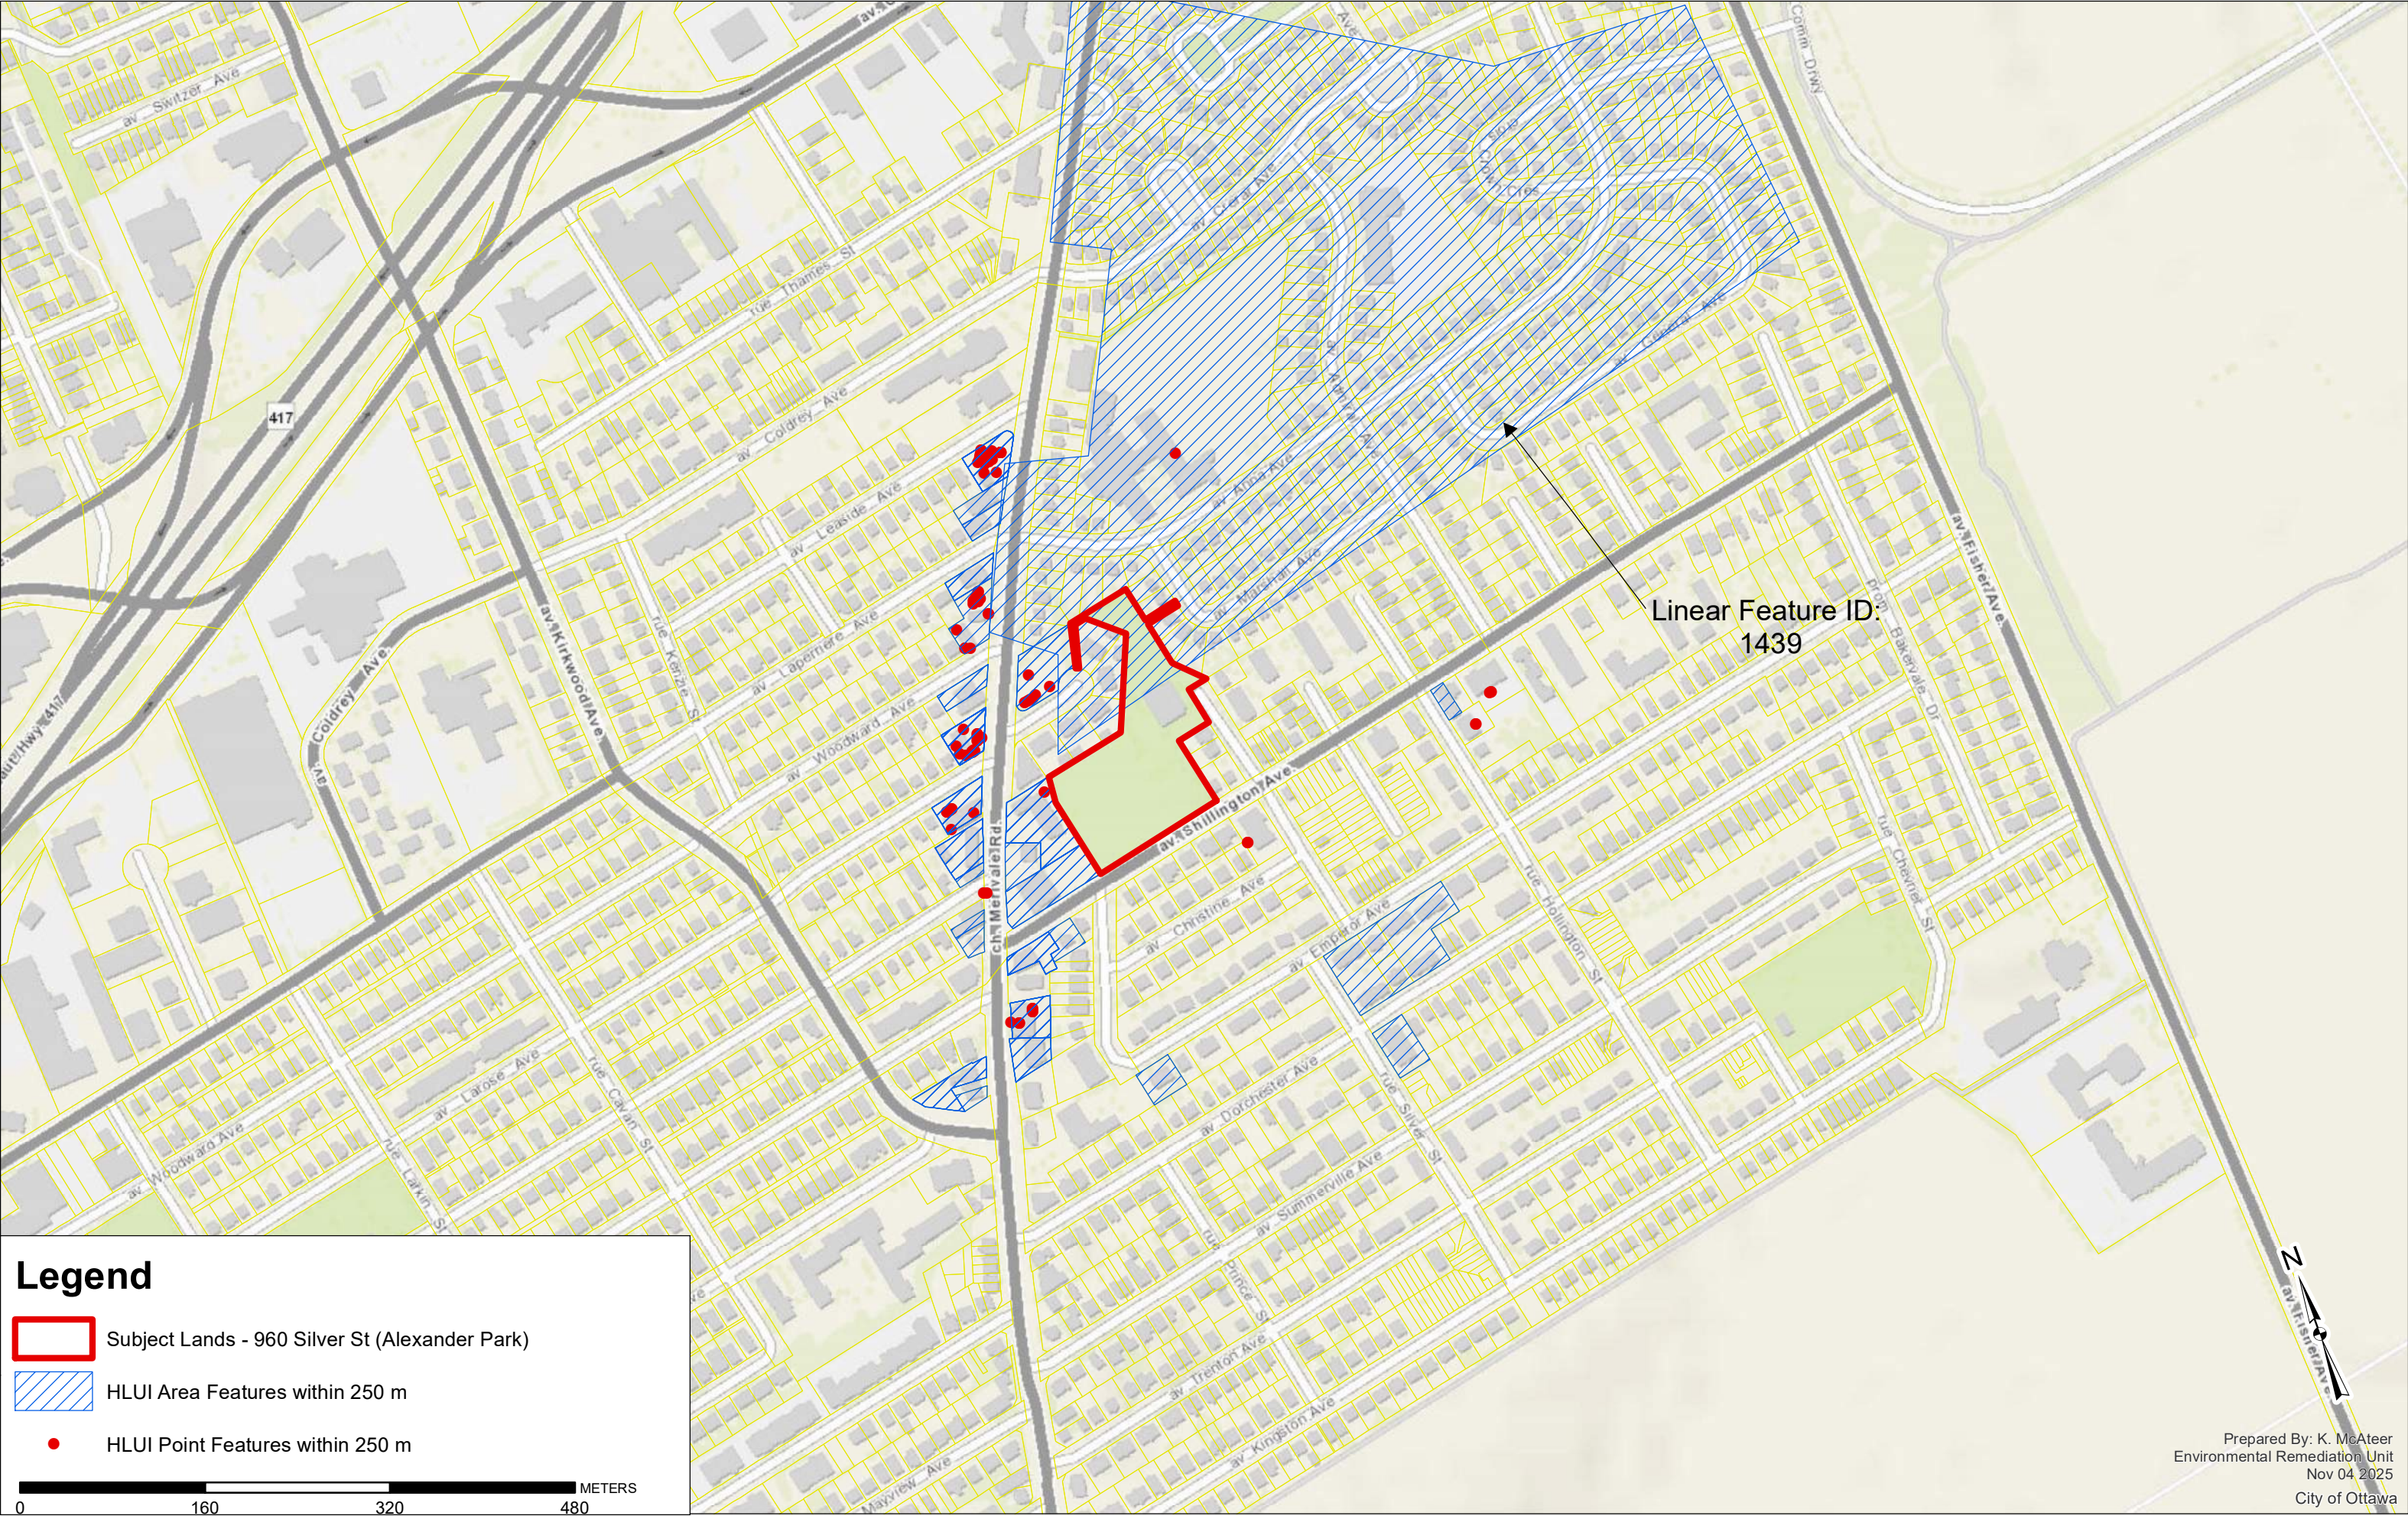

OBJECTID	ACTIVITY_NAME	FACILITY_TYPE	TANK_LOCATION	TANK_CONTENT	TANK_SIZE	TANK_TYPE	TANK_STATUS	SOURCE	INSTALLED_S T_NUM	INSTALLED_ST_NAME	INSTALLED_ST_ABR	INSTALLED_ST_DIR	COMMENT	MTM_X	MTM_Y	IMAGE_MAP	IMAGE_CERTAINTY	IMAGE_MAP_2	TANK_MATERIAL	TANK_ID	TANK_LEAKING	TANK_REMOVED	REMOVED_DATE	DATE_INSTALLED	NATURE_OF_BUSINESS	SCANNED_DRAWING	TEMPREC ordID	CAPACITY_UOM	MUNICIPALITY	POSTCODE	
9718	W E GOWLING PUBLIC SCHOOL		AST	fuel oil	22700	Permit		Bylaw No. 304-60 VAH6100; 0383 - P1900	250	ANNA	AVE		dwg shows tank located in former coal bin address verified from dwg & geototawa, W E Gowling Public School, Anna St Ottawa ON. 21/10/22 Location Updated. Moved onto of the boiler room based on FR300-VAH6100-0383_002.jpg and 1965 imagery.	365000.531300440023188	5027235.761670690029860	FR300-VAH6100-0383_002.jpg	1			ST3671				22804		Yes					
544			UST					FIP1948	518	MERIVALE	RD		historical address - 518 Merivale Rd	364837.446567800012417	5026855.939079619944096	336.jpg															
543			UST					FIP1948	518	MERIVALE	RD		historical address - 518 Merivale Rd	364834.800794630020391	5026855.410030189901590	336.jpg	3														
191	GASOLINE SERVICE STATION	Gasoline Service Station	UST					FIP1956	910	MERIVALE	RD		historical address - 910 Merivale Rd. 21/10/28 Location Updated. Based on Volume4_415.jpg, 1958 imagery	364835.748177440022118	5027234.018355189822614	Volume4_415.jpg	1														
194	GASOLINE SERVICE STATION	Gasoline Service Station	UST					FIP1956	910	MERIVALE	RD		historical address - 910 Merivale Rd. 21/10/28 Location Updated. Based on Volume4_415.jpg, 1958 imagery	364836.051508419972379	5027226.495755299925804	Volume4_415.jpg	1														
192	GASOLINE SERVICE STATION	Gasoline Service Station	UST					FIP1956	910	MERIVALE	RD		historical address - 910 Merivale Rd. 21/10/28 Location Updated. Based on Volume4_415.jpg, 1958 imagery	364838.831050649963808	5027236.039611279964447	Volume4_415.jpg	1														
195	GASOLINE SERVICE STATION	Gasoline Service Station	UST					FIP1956	910	MERIVALE	RD		historical address - 910 Merivale Rd. 21/10/28 Location Updated. Based on Volume4_415.jpg, 1958 imagery	364839.226115150027908	5027228.658833810128272	Volume4_415.jpg	1														
190	GASOLINE SERVICE STATION	Gasoline Service Station	UST					FIP1956	910	MERIVALE	RD		historical address - 910 Merivale Rd. 21/10/28 Location Updated. Based on Volume4_415.jpg, 1958 imagery	364832.605291830026545	5027232.026330729946494	Volume4_415.jpg	1														
193	GASOLINE SERVICE STATION	Gasoline Service Station	UST					FIP1956	910	MERIVALE	RD		historical address - 910 Merivale Rd. 21/10/28 Location Updated. Based on Volume4_415.jpg, 1958 imagery	364841.855751320021227	5027237.911652719601989	Volume4_415.jpg	1														
196	GASOLINE SERVICE STATION	Gasoline Service Station	UST					FIP1956	910	MERIVALE	RD		historical address - 910 Merivale Rd. 21/10/28 Location Updated. Based on Volume4_415.jpg, 1958 imagery	364842.307504669995978	5027230.821163630113006	Volume4_415.jpg	1														
1409			UST	fuel oil				ROW	926	MERIVALE	RD		21/11/10 Location Updated.	364849.640058939985465	5027236.846777680329978		2				ST8045				7 tanks						
4322	SUN OIL CO LTD		UST	gasoline	13620	Existing	Not active-removed	Bylaw No. 304-60 VAH6000; MERI 00926 - P2778	926	MERIVALE	RD		dwg shows garage floor drains connect to dry well se of building, 926 Merivale Rd. 21/10/28 Location Updated. Based on tank content, FR300-VAH6000-MERI 00926_003.jpg, 1965, 1976 & 2002 imagery	364831.882305309991352	5027229.308928080147674	FR300-VAH6000-MERI 00926_003.jpg	1			ST2436	N	Y	27101	20/02/1956		Yes					
9041	SUNOCO INC THROUGH AGENT PIONEER PETROLEUM	Gasoline Station-FS		gasoline	23000	Cancelled	Current	GW Study 2004	926	MERIVALE	RD	<Null>	21/10/28 Location Updated. Based on study source, number of tanks, FR300-VAH6000-MERI 00926_003.jpg, 1965, 1976 & 2002 imagery. Gas station removed between 1965 and 1999	364831.706919200019911	5027233.008819700218737		1							19830401	Retail		2246.0000000000000	L	OTTAWA	K1Z 5Z9	
1406			UST	fuel oil				ROW	926	MERIVALE	RD		21/11/10 Location Updated.	364849.640058939985465	5027236.846777680329978		2			ST8042					7 tanks						
1407			UST	fuel oil				ROW	926	MERIVALE	RD		21/11/10 Location Updated.	364849.640058939985465	5027236.846777680329978		2			ST8043					7 tanks						
1411			UST	fuel oil				ROW	926	MERIVALE	RD		21/11/10 Location Updated.	364849.640058939985465	5027236.846777680329978		2			ST8047					7 tanks						
1954			UST	fuel oil				ROW	926	MERIVALE	RD		21/11/10 Location Updated.	364849.640058939985465	5027236.846777680329978		2			ST8041					7 tanks						
4321	SUN OIL CO LTD		UST	gasoline	13620	Existing	Not active-removed	Bylaw No. 304-60 VAH6000; MERI 00926 - P2778	926	MERIVALE	RD		dwg shows garage floor drains connect to dry well se of building, 926 Merivale Rd. 21/10/28 Location Updated. Based on tank content, FR300-VAH6000-MERI 00926_003.jpg, 1965, 1976 & 2002 imagery	364834.076637329999357	5027230.667619880288839	FR300-VAH6000-MERI 00926_003.jpg	1			ST1882	N	Y	27101	20/02/1956		Yes					
4317	SUN OIL CO LTD		UST	gasoline	22700	Permit		Bylaw No. 304-60 VAH6000; MERI 00926 - P2778	926	MERIVALE	RD		dwg shows garage floor drains connect to dry well se of building, 926 Merivale Rd. 21/10/28 Location Updated. Based on tank content, FR300-VAH6000-MERI 00926_003.jpg, 1965, 1976 & 2002 imagery	364831.284694269997999	5027230.358864019624889	FR300-VAH6000-MERI 00926_003.jpg	1			ST5458					13/03/1974		Yes				
4319	SUN OIL CO LTD		UST	waste oil	4540	Existing	Active	Bylaw No. 304-60 VAH6000; MERI 00926 - P2778	926	MERIVALE	RD		dwg shows garage floor drains connect to dry well se of building, 926 Merivale Rd. 21/10/28 Location Updated. Based on tank content, FR300-VAH6000-MERI 00926_003.jpg, 1965 imagery	364845.46927989992406	5027219.168202740140259	FR300-VAH6000-MERI 00926_003.jpg	1			ST2915	N	N		20/02/1956		Yes					
7813	SUNOCO INC THROUGH AGENT PIONEER PETROLEUM	Gasoline Station-FS		gasoline	23000	Cancelled	Previous	GW Study 2004	926	MERIVALE	RD	<Null>	21/10/28 Location Updated. Based on study source, number of tanks, FR300-VAH6000-MERI 00926_003.jpg, 1965, 1976 & 2002 imagery. Gas station removed between 1965 and 1999	364831.284694269997999	5027230.358864019624889		1							19830401	Retail		1249.0000000000000	L	OTTAWA	K1Z 5Z9	
9042	SUNOCO INC THROUGH AGENT PIONEER PETROLEUM	Gasoline Station-FS		gasoline	23000	Cancelled	Current	GW Study 2004	926	MERIVALE	RD	<Null>	21/10/28 Location Updated. Based on study source, number of tanks, FR300-VAH6000-MERI 00926_003.jpg, 1965, 1976 & 2002 imagery. Gas station removed between 1965 and 1999	364832.218274639977608	5027235.689354890026152		1							19830401	Retail		2247.0000000000000	L	OTTAWA	K1Z 5Z9	
4315	SUN OIL CO LTD		UST	gasoline	22700	Permit		Bylaw No. 304-60 VAH6000; MERI 00926 - P2778	926	MERIVALE	RD		dwg shows garage floor drains connect to dry well se of building, 926 Merivale Rd. 21/10/28 Location Updated. Based on tank content, FR300-VAH6000-MERI 00926_003.jpg, 1965, 1976 & 2002 imagery	364832.218274639977608	5027235.689354890026152	FR300-VAH6000-MERI 00926_003.jpg	1			ST4882					13/03/1974		Yes				
4320	SUN OIL CO LTD		UST	gasoline	13620	Existing	Not active-removed	Bylaw No. 304-60 VAH6000; MERI 00926 - P2778	926	MERIVALE	RD		dwg shows garage floor drains connect to dry well se of building, 926 Merivale Rd. 21/10/28 Location Updated. Based on tank content, FR300-VAH6000-MERI 00926_003.jpg, 1965, 1976 & 2002 imagery	364836.270471760013606	5027232.085841519758105	FR300-VAH6000-MERI 00926_003.jpg	1			ST0525	N	Y	27101	20/02/1956		Yes					
9708	SUNOCO INC THROUGH AGENT PIONEER PETROLEUM	Gasoline Station-FS		gasoline	23000	Cancelled	Current	GW Study 2004	926	MERIVALE	RD	<Null>	21/10/28 Location Updated. Based on study source, number of tanks, FR300-VAH6000-MERI 00926_003.jpg, 1965, 1976 & 2002 imagery. Gas station removed between 1965 and 1999	364832.639932500023860	5027238.398766930215061		1							19830401	Retail		2245.0000000000000	L	OTTAWA	K1Z 5Z9	
4316	SUN OIL CO LTD		UST	gasoline	22700	Permit		Bylaw No. 304-60 VAH6000; MERI 00926 - P2778	926	MERIVALE	RD		dwg shows garage floor drains connect to dry well se of building, 926 Merivale Rd. 21/10/28 Location Updated. Based on tank content, FR300-VAH6000-MERI 00926_003.jpg, 1965, 1976 & 2002 imagery	364831.706919200019911	5027233.008819700218737	FR300-VAH6000-MERI 00926_003.jpg	1			ST5230					13/03/1974		Yes				

OBJECTID	ACTIVITY_NAME	FACILITY_TYPE	TANK_LOCATION	TANK_CONT ENT	TANK_SIZE	TANK_TYPE	TANK_STAT US	SOURCE	INSTALLED_S T_NUM	INSTALLED_ST_NAM E	INSTALLE D_ST_ABR	INSTALL ED_ST_ DIR	COMMENT	MTM_X	MTM_Y	IMAGE_MAP	IMAGE_CERTAIN TY	IMAGE_MAP_ 2	TANK_MATE RIAL	TANK_ID	TANK_LEAKI NG	TANK_REMO VED	REMOVED_DAT E	DATE_INSTALL ED	NATURE_OF_B USINESS	SCANNED_ DRAWING	TEMPREC ordID	CAPACITY_ UOM	MUNICIPA LITY	POSTCOD E	
1410			UST	fuel oil				ROW	926	MERIVALE	RD		21/11/10 Location Updated.	364849.640058939985465	5027236.846777680329978		2			ST8046					7 tanks						
4318	SUN OIL CO LTD		UST (beneath building)	fuel oil	4540	Existing	Active	Bylaw No. 304-60 VAH6000; MERI 00926 - P2778	926	MERIVALE	RD		dwg shows garage floor drains connect to dry well se of building, 926 Merivale Rd. 21/10/28 Location Updated. Based on tank content, FR300-VAH6000-MERI 00926_003.jpg, 1965 imagery	364834.897884380014148	5027218.74680209980414	FR300-VAH6000-MERI 00926_003.jpg	1			ST2690	N	N		20/02/1956		Yes					
1408			UST	fuel oil				ROW	926	MERIVALE	RD		21/11/10 Location Updated.	364849.640058939985465	5027236.846777680329978		2			ST8044					7 tanks						
4275	SUN OIL CO LTD		UST	gasoline	22700	Permit		Bylaw No. 304-60 VAH6000; MERI 00926 - P2778	926	MERIVALE	RD		dwg shows garage floor drains connect to dry well se of building, 926 Merivale Rd. 21/10/28 Location Updated. Based on tank content, FR300-VAH6000-MERI 00926_003.jpg, 1965, 1976 & 2002 imagery	364832.63993250023860	5027238.398766930215061	FR300-VAH6000-MERI 00926_003.jpg	1			ST4086					13/03/1974		Yes				
4323	SUN OIL CO LTD		UST	gasoline	13620	Existing	Not active-removed	Bylaw No. 304-60 VAH6000; MERI 00926 - P2778	926	MERIVALE	RD		dwg shows garage floor drains connect to dry well se of building, 926 Merivale Rd. 21/10/28 Location Updated. Based on tank content, FR300-VAH6000-MERI 00926_003.jpg, 1965, 1976 & 2002 imagery	364829.598418199981097	5027227.949314040131867	FR300-VAH6000-MERI 00926_003.jpg	1			ST0526	N	Y	27101	20/02/1956		Yes					
197	GASOLINE SERVICE STATION	Gasoline Service Station	UST					FIP1956	956	MERIVALE	RD		historical address - 956 Merivale Rd. 21/10/22 Location Updated. Based on Volume4-415.jpg, FR300-VAH6000-MERI 00962_003.jpg & 1958 imagery. Land surface changed between 1976 and 1999	364826.311699909972958	5027108.383899469859898	Volume4_415.jpg	1														
9799	GASOLINE SERVICE STATION	Gasoline Service Station	UST					FIP1956	956	MERIVALE	RD		historical address - 956 Merivale Rd. 21/10/22 Location Updated. Based on Volume4-415.jpg, FR300-VAH6000-MERI 00962_003.jpg & 1958 imagery. Land surface changed between 1976 and 1999	364827.756843890005257	5027110.798981100320816	Volume4_415.jpg	1														
2273	1112091 ONTARIO INC - SHELL CANADA GAS STATION	Gasoline Station - Self Serve	UST	gasoline	35000	Licensed	Active	TSSA	962	MERIVALE	RD		21/10/22 Location Updated. Based on 2002 imagery	364831.836056899977848	5027110.114277609623969		2		Fiberglass (FRP)	ST8576				1999							
4307	SHELL		UST	gasoline	22700	Existing	Not active-removed	Bylaw No. 304-60 VAH6000; MERI 00962 - P2667	962	MERIVALE	RD		21/10/22 Location Updated. Based on removed date FR300-VAH6000-MERI 00962_009.jpg, 1965 & 1976 imagery. Land surface changed between 1976 and 1999	364827.756843890005257	5027110.798981100320816	FR300-VAH6000-MERI 00962_011.jpg	1			ST7210	Y	Y	26512		Yes						
8818	1112091 ONTARIO INC - SHELL CANADA GAS STATION	Gasoline Station-SS		gasoline	22700	Licensed	Current	GW Study 2004	962	MERIVALE	RD	<Null>	962 MERIVALE RD. 21/10/22 Location Updated. Based on tank size, number of tanks, FR300-VAH6000-MERI 00962_011.jpg & 1976 imagery	364830.056039380026050	5027116.104004019871354		1						19830401	Retail		2339.0000000000000	L	OTTAWA	K1Z 6A2		
2274	1112091 ONTARIO INC - SHELL CANADA GAS STATION	Gasoline Station - Self Serve	UST	gasoline	35000	Licensed	Active	TSSA	962	MERIVALE	RD		21/10/22 Location Updated. Based on 2002 imagery	364831.836056899977848	5027110.114277609623969		2		Fiberglass (FRP)	ST8577				1999							
4507	SHELL CANADA LTD		UST	waste oil	2270	Existing	Not active-removed	Bylaw No. 304-60 VAH6000; MERI 00962 - P2949	962	MERIVALE	RD		21/10/22 Location Updated. Based on tank content, FR300-VAH6000-MERI 01057_005.jpg, FR300-VAH6000-MERI 00962_009.jpg and 1965 imagery. Building reconstructed after 1976	364811.511521329986863	5027082.945689139887691	FR300-VAH6000-MERI 00962_011.jpg	1			ST6874	N	Y	28334		Yes						
4310	SHELL CANADA LTD		UST	gasoline	45400	Existing	Active	Bylaw No. 304-60 VAH6000; MERI 00962 - P2885	962	MERIVALE	RD		21/10/22 Location Updated. Based on tank size, FR300-VAH6000-MERI 00962_007.jpg, FR300-VAH6000-MERI 00962_009.jpg, 1965 & 1976 imagery. Land surface changed between 1976 and 1999	364825.703115209995303	5027105.538856689818203	FR300-VAH6000-MERI 00962_011.jpg	1			ST4082	N	N		16/09/1974		Yes					
4506	SHELL CANADA LTD		UST	fuel oil	4540	Existing	Not active-removed	Bylaw No. 304-60 VAH6000; MERI 00962 - P2949	962	MERIVALE	RD		21/10/22 Location Updated. Based on tank content, removed date, FR300-VAH6000-MERI 01057_005.jpg, FR300-VAH6000-MERI 00962_011.jpg and 1965 imagery. Building reconstructed after 1976	364818.436650460003875	5027067.347722830250859	FR300-VAH6000-MERI 00962_011.jpg	1			ST3977	N	Y	28334	30/11/1967		Yes					
8817	1112091 ONTARIO INC - SHELL CANADA GAS STATION	Gasoline Station-SS		gasoline	22700	Licensed	Current	GW Study 2004	962	MERIVALE	RD	<Null>	962 MERIVALE RD. 21/10/22 Location Updated. Based on tank size, number of tanks, FR300-VAH6000-MERI 00962_011.jpg & 1976 imagery	364829.019931350019760	5027113.321862489916384		1						19830401	Retail		2338.0000000000000	L	OTTAWA	K1Z 6A2		
4464	SHELL CANADA LTD		UST	gasoline	22700	Existing	Not active-removed	Bylaw No. 304-60 VAH6000; MERI 00962 - P2885	962	MERIVALE	RD		21/10/22 Location Updated. Based on installed date, Volume4-415.jpg, FR300-VAH6000-MERI 00962_003.jpg & 1958 imagery. Land surface changed between 1976 and 1999	364827.756843890005257	5027110.798981100320816	FR300-VAH6000-MERI 00962_011.jpg	1			ST1877	N	Y	27820	15/06/1953		Yes					
4465	SHELL CANADA LTD		UST	fuel oil	4540	Permit		Bylaw No. 304-60 VAH6000; MERI 00962 - P2949	962	MERIVALE	RD		21/10/22 Location Updated. Based on tank content, installed date, FR300-VAH6000-MERI 01057_005.jpg, FR300-VAH6000-MERI 00962_011.jpg, 1965 and 1976 imagery. Building reconstructed after 1976	364823.210614059993532	5027067.289731250144541	FR300-VAH6000-MERI 00962_011.jpg	1			ST3649				28/07/1977		Yes					
4469	SHELL CANADA LTD		UST	gasoline	22700	Existing	Active	Bylaw No. 304-60 VAH6000; MERI 00962 - P2949	962	MERIVALE	RD		21/10/22 Location Updated. Based on FR300-VAH6000-MERI 00962_011.jpg & 1976 imagery. Land surface changed between 1976 and 1999	364829.019931350019760	5027113.321862489916384	FR300-VAH6000-MERI 00962_011.jpg	1			ST4881	N	N		27762		Yes					
7814	1112091 ONTARIO INC - SHELL CANADA GAS STATION	Gasoline Station-SS		gasoline	22700	Licensed	Previous	GW Study 2004	962	MERIVALE	RD	<Null>	962 MERIVALE RD. 21/10/22 Location Updated. Based on tank size, number of tanks, FR300-VAH6000-MERI 00962_011.jpg & 1976 imagery	364826.311699909972958	5027108.383899469859898		1						19830401	Retail		1250.0000000000000	L	OTTAWA	K1Z 6A2		
8613			UST	fuel oil				ROW	962	MERIVALE	RD		21/10/22 Location Updated. Based on number of tanks, Volume4-415.jpg, FR300-VAH6000-MERI 00962_003.jpg & 1958 imagery. Land surface changed between 1976 and 1999	364838.750304089975543	5027096.459014100022614		2			ST7590					2 tanks						
4305	FRANK DALY SHELL STATION		UST	fuel oil	2270	Existing	Not active-removed	Bylaw No. 304-60 VAH6100; 0152 - P2383	962	MERIVALE	RD		address verified from dwg & geotitawa Merivale Rd at Woodward Ave (Frank Daly Shell Station). 21/10/22 Location Updated. Based on tank content, FR300-VAH6000-MERI 01057_005.jpg, FR300-VAH6000-MERI 00962_011.jpg and 1965 imagery. Building reconstructed after 1976	364818.436650460003875	5027067.347722830250859	FR300-VAH6000-MERI 00962_011.jpg	1			ST6942	Y	Y	24806		Yes						

OBJECTID	ACTIVITY_NAME	FACILITY_TYPE	TANK_LOCATION	TANK_CONT ENT	TANK_SIZE	TANK_TYPE	TANK_STAT US	SOURCE	INSTALLED_S T_NUM	INSTALLED_ST_NAM E	INSTALLE D_ST_ABR	INSTALL ED_ST_ DIR	COMMENT	MTM_X	MTM_Y	IMAGE_MAP	IMAGE_CERTAIN TY	IMAGE_MAP_ 2	TANK_MATE RIAL	TANK_ID	TANK_LEAKI NG	TANK_REMO VED	REMOVED_DAT E	DATE_INSTALL ED	NATURE_OF_B USINESS	SCANNED_ DRAWING	TEMPREC ordID	CAPACITY_ UOM	MUNICIPA LITY	POSTCO DE	
4308	SHELL		UST	gasoline	22700	Existing	Not active- removed	Bylaw No. 304-60 VAH6000; MERI 00962 - P2672	962	MERIVALE	RD		21/10/22 Location Updated. Based on removed date FR300-VAH6000-MERI 00962_009.jpg, 1965 & 1976 imagery. Land surface changed between 1976 and 1999	364826.311699909 972958	5027108.38389946 9859898	FR300-VAH6000- MERI 00962_011.jpg	1			ST7303	N	Y	26520			Yes					
8816	1112091 ONTARIO INC - SHELL CANADA GAS STATION	Gasoline Station-SS		gasoline	22700	Licenced	Previous	GW Study 2004	962	MERIVALE	RD	<Null>	962 MERIVALE RD. 21/10/22 Location Updated. Based on tank size, number of tanks, FR300-VAH6000-MERI 00962_011.jpg & 1976 imagery	364827.756843890 005257	5027110.79898110 0320816		1							19830401	Retail		2337.000 00000000 0000	L	OTTAWA	K1Z 6A2	
2275	1112091 ONTARIO INC - SHELL CANADA GAS STATION	Gasoline Station - Self Serve	UST	gasoline	35000	Licensed	Active	TSSA	962	MERIVALE	RD		21/10/22 Location Updated. Based on 2002 imagery	364831.836056899 977848	5027110.11427760 9623969		2		Fiberglass (FRP)	ST8578				1999							
4309	SHELL CANADA LTD					Existing		Bylaw No. 304-60 - P2825	962	MERIVALE	RD		31361, 962 Merivale Rd. 23/09/28 Location Updated, further update not possible. Moved ontop of tanks area based on activity name, address, FR300- VAH6000-MERI 00962_011.jpg, FR300- VAH6100-0152_Page_2.jpg, 1965 & 1976 imagery. Gas station rebuild between 1976 & 1999.	364829.856378910 015337	5027107.70995382 9646111	FR300-VAH6000- MERI 00962_011.jpg	2			ST6190			27408	14/01/1975							
4466	SHELL CANADA LTD		UST	gasoline	22700	Existing	Active	Bylaw No. 304-60 VAH6000; MERI 00962 - P2949	962	MERIVALE	RD		21/10/22 Location Updated. Based on installed date, FR300-VAH6000-MERI 00962_009.jpg, 1965 & 1976 imagery. Land surface changed between 1976 and 1999	364827.756843890 005257	5027110.79898110 0320816	FR300-VAH6000- MERI 00962_011.jpg	1			ST4080	N	N		26306		Yes					
4467	SHELL CANADA LTD		UST	gasoline	22700	Existing	Active	Bylaw No. 304-60 VAH6000; MERI 00962 - P2949	962	MERIVALE	RD		21/10/22 Location Updated. Based on installed date, FR300-VAH6000-MERI 00962_009.jpg, 1965 & 1976 imagery. Land surface changed between 1976 and 1999	364826.311699909 972958	5027108.38389946 9859898	FR300-VAH6000- MERI 00962_011.jpg	1			ST4081	N	N		26550		Yes					
1894			UST	fuel oil				ROW	962	MERIVALE	RD		21/10/22 Location Updated. Based on number of tanks, Volume4-415.jpg, FR300-VAH6000-MERI 00962_003.jpg & 1958 imagery. Land surface changed between 1976 and 1999	364838.750304089 975543	5027096.45901410 0022614		2			ST7713					2 tanks						
4306	SHELL		UST	gasoline	22700	Existing	Active	Bylaw No. 304-60 VAH6000; MERI 00962 - P2667	962	MERIVALE	RD		21/10/22 Location Updated. Based on installed date, Volume4-415.jpg, FR300- VAH6000-MERI 00962_003.jpg & 1958 imagery. Land surface changed between 1976 and 1999	364826.311699909 972958	5027108.38389946 9859898	FR300-VAH6000- MERI 00962_011.jpg	1			ST0516	N	N		15/06/1953		Yes					
4468	SHELL CANADA LTD		UST	gasoline	22700	Existing	Active	Bylaw No. 304-60 VAH6000; MERI 00962 - P2949	962	MERIVALE	RD		21/10/22 Location Updated. Based on FR300-VAH6000-MERI 00962_011.jpg & 1976 imagery. Land surface changed between 1976 and 1999	364830.056039380 026050	5027116.10400401 9871354	FR300-VAH6000- MERI 00962_011.jpg	1			ST4083	N	N		27762		Yes					
5251	IMPERIAL OIL		UST	gasoline	13620	Existing	Active	Bylaw No. 304-60 VAH6001; MERI 01861 - P2499	989	MERIVALE	RD		new pump island address on permit is incorrect, 1961 Merivale Rd (at Dover Cres). 21/10/22 Location Updated. Based on installed date, FR300- VAH6001-MERI 01861_003.jpg and 1965 imagery. Gas station removed between 1976 and 1999	364875.053839000 000153	5027022.63786466 9784904	FR300-VAH6001- MERI 01861_003.jpg	1	FR300- VAH6001- 01861_003.j pg		ST5250	N	N		26/06/1961		Yes					
5249	IMPERIAL OIL		UST	gasoline	13620	Existing	Active	Bylaw No. 304-60 VAH6001; MERI 01861 - P2499	989	MERIVALE	RD		new pump island address on permit is incorrect, 1961 Merivale Rd (at Dover Cres). 21/10/22 Location Updated. Based on installed date, FR300- VAH6001-MERI 01861_003.jpg and 1965 imagery. Gas station removed between 1976 and 1999	364870.358178390 015382	5027019.84290368 0168092	FR300-VAH6001- MERI 01861_003.jpg	1	FR300- VAH6100- 0153_Page_ 2.jpg		ST4138	N	N		26/06/1961		Yes					
9883	IMPERIAL OIL		UST	waste oil		Existing	Active	Bylaw No. 304-60 VAH6001; MERI 01861 - P2499	989	MERIVALE	RD		new pump island address on permit is incorrect, 1961 Merivale Rd (at Dover Cres). 21/10/22 Location Updated. Based on tank content, FR300- VAH6001-MERI 01861_003.jpg, FR300- VAH6100-0153_Page_2.jpg and 1976 imagery. Gas station removed between 1976 and 1999	364873.718293610 028923	5027043.97505587 9913270	FR300-VAH6001- MERI 01861_003.jpg	1	FR300- VAH6100- 0153_Page_ 2.jpg		ST5624	N	N		26/06/1961		Yes					
5254	IMPERIAL OIL LTD		UST	gasoline	13620	Existing	Active	Bylaw No. 304-60 VAH6100; 0149 - P2806	989	MERIVALE	RD		address verified from 1975 city directory, Merivale Rd & Dover Cres. 21/10/22 Location Updated. Based on installed date, FR300-VAH6001-MERI 01861_003.jpg and 1965 imagery. Gas station removed between 1976 and 1999	364877.400991810 020059	5027024.10627092 9798484	FR300-VAH6100- 0149_Page_3.jpg	1	FR300- VAH6001- MERI 01861_003.j pg		ST5470	N	N		26/06/1961		Yes					
5252	IMPERIAL OIL		UST	fuel oil	4540	Existing	Active	Bylaw No. 304-60 VAH6001; MERI 01861 - P2499	989	MERIVALE	RD		new pump island address on permit is incorrect, 1961 Merivale Rd (at Dover Cres). 21/10/22 Location Updated. Based on tank content, FR300- VAH6001-MERI 01861_003.jpg and 1976 imagery. Gas station removed between 1976 and 1999	364891.742212769 982871	5027033.97505076 0433078	FR300-VAH6001- MERI 01861_003.jpg	1	FR300- VAH6100- 0153_Page_ 2.jpg		ST5557	N	N		26/06/1961		Yes					
5250	IMPERIAL OIL		UST	gasoline	13620	Existing	Active	Bylaw No. 304-60 VAH6001; MERI 01861 - P2499	989	MERIVALE	RD		new pump island address on permit is incorrect, 1961 Merivale Rd (at Dover Cres). 21/10/22 Location Updated. Based on installed date, FR300- VAH6001-MERI 01861_003.jpg and 1965 imagery. Gas station removed between 1976 and 1999	364872.534390730 026644	5027021.33794073 0154514	FR300-VAH6001- MERI 01861_003.jpg	1	FR300- VAH6100- 0153_Page_ 2.jpg		ST4908	N	N		26/06/1961		Yes					
5253	IMPERIAL OIL LTD		UST	gasoline	22700	Permit		Bylaw No. 304-60 VAH6100; 0149 - P2806	989	MERIVALE	RD		address verified from 1975 city directory, Merivale Rd & Dover Cres. 21/10/22 Location Updated. Based on tank size, FR300-VAH6100- 0153_Page_2.jpg, FR300-VAH6100- 0149_Page_3.jpg and 1976 imagery. Gas station removed between 1976 and 1999	364879.336182049 999479	5027026.97886032 9836607	FR300-VAH6100- 0149_Page_3.jpg	1			ST4139				27068		Yes					
9309	FINATERI LTD	Gasoline Station-FS		gasoline	25000	Cancelled	Current	GW Study 2004	992	MERIVALE	RD	<Null>	992 MERIVALE RD. 21/10/22 Location Updated. Based on FR300-VAH6000- MERI 00992_003.jpg, 1976 & 2002 imagery. Pump island removed after 2002	364829.187268749 985378	5026993.18633939 9777353		1							19830401	Retail		2383.000 00000000 0000	L	OTTAWA	K1Z 6A4	
4260	SUPRETEST PETROLEUM CORP LTD		UST	waste oil	2270	Permit		Bylaw No. 304-60 VAH6000; MERI 00992 - P2403	992	MERIVALE	RD		21/10/22 Location Updated. Based on FR300-VAH6000-MERI 00992_003.jpg & 1976 imagery. Pump island removed after 2002	364817.453290580 015164	5026997.32696747 0347881	FR300-VAH6000- MERI 00992_003.jpg	1			ST5584				13/05/1968		Yes					

OBJECTID	ACTIVITY_NAME	FACILITY_TYPE	TANK_LOCATION	TANK_CONTENT	TANK_SIZE	TANK_TYPE	TANK_STATUS	SOURCE	INSTALLED_ST_NUM	INSTALLED_ST_NAME	INSTALLED_ST_ABR	INSTALL_ED_ST_DIR	COMMENT	MTM_X	MTM_Y	IMAGE_MAP	IMAGE_CERTAINTY	IMAGE_MAP_2	TANK_MATERIAL	TANK_ID	TANK_LEAKING	TANK_REMOVED	REMOVED_DATE	DATE_INSTALLED	NATURE_OF_BUSINESS	SCANNED_DRAWING	TEMPRECordID	CAPACITY_UOM	MUNICIPALITY	POSTCODE	
4304	SUPERTEST PETROLEUM CORP LTD		UST	gasoline	4540	Existing	Not active-removed	Bylaw No. 304-60 VAH6000; MERI 00992 - P2403	992	MERIVALE	RD		21/10/22 Location Updated. Based on FR300-VAH6000-MERI 00992_003.jpg & 1976 imagery. Pump island removed after 2002	364824.41625402004999	5026978.032425080426037	FR300-VAH6000-MERI 00992_003.jpg	1			ST1876	N	Y	24971	19064		Yes					
4258	SUPERTEST PETROLEUM CORP LTD		UST	gasoline	22700	Permit		Bylaw No. 304-60 VAH6000; MERI 00992 - P2403	992	MERIVALE	RD		21/10/22 Location Updated. Based on FR300-VAH6000-MERI 00992_003.jpg & 1976 imagery. Pump island removed after 2002	364829.264826690021437	5026990.169448380358517	FR300-VAH6000-MERI 00992_003.jpg	1			ST4880				13/05/1968		Yes					
4259	SUPERTEST PETROLEUM CORP LTD		UST	gasoline	22700	Permit		Bylaw No. 304-60 VAH6000; MERI 00992 - P2403	992	MERIVALE	RD		21/10/22 Location Updated. Based on FR300-VAH6000-MERI 00992_003.jpg & 1976 imagery. Pump island removed after 2002	364829.293097580026370	5026987.200683560222387	FR300-VAH6000-MERI 00992_003.jpg	1			ST5229				13/05/1968		Yes					
199	GASOLINE SERVICE STATION	Gasoline Service Station	UST					FIP1956	992	MERIVALE	RD		historical address - 992 Merivale Rd21/10/22 Location Updated. Based on Volume4-415.jpg, FR300-VAH6000-MERI 00992_003.jpg (removed tanks in 1968) & 1976 imagery. Pump island removed after 2002	364826.823975729988888	5026978.381778210401535	Volume4_415.jpg	1														
4302	SUPERTEST PETROLEUM CORP LTD		UST	gasoline	22700	Existing	Not active-removed	Bylaw No. 304-60 VAH6000; MERI 00992 - P2403	992	MERIVALE	RD		21/10/22 Location Updated. Based on FR300-VAH6000-MERI 00992_003.jpg & 1976 imagery. Pump island removed after 2002	364819.130866790015716	5026974.239312490448356	FR300-VAH6000-MERI 00992_003.jpg	1			ST4078	N	Y	24971	22835		Yes					
8781			UST	fuel oil				ROW	992	MERIVALE	RD		21/10/22 Location Updated. Based on FR300-VAH6000-MERI 00992_003.jpg & 1976 imagery. Pump island removed after 2002	364833.130528529989533	5026989.940755910240114		2			ST7714				2 tanks							
198	GASOLINE SERVICE STATION	Gasoline Service Station	UST					FIP1956	992	MERIVALE	RD		historical address - 992 Merivale Rd. 21/10/22 Location Updated. Based on Volume4-415.jpg, FR300-VAH6000-MERI 00992_003.jpg (removed tanks in 1968) & 1976 imagery. Pump island removed after 2002	364825.213704810012132	5026977.448017460294068	Volume4_415.jpg	1														
4256	SUPERTEST PETROLEUM CORPORATION LTD		UST	waste oil	2270	Existing	Active	Bylaw No. 304-60 VAH6100; 0148 - P1915	992	MERIVALE	RD		address verified from dwg & geotitawa. Merivale Rd & Larose St Ottawa ON. 23/09/29 Location Updated. Based on activity name, address, FR300-VAH6100-0148_Page_2.jpg, 1958 & 1965 imagery. Pump island removed after 2002	364811.101277449983172	5026982.544416979886591	FR300-VAH6000-MERI 00992_003.jpg	1			ST6892	N	N				Yes					
4257	SUPERTEST PETROLEUM CORP LTD		UST	gasoline	22700	Permit		Bylaw No. 304-60 VAH6000; MERI 00992 - P2403	992	MERIVALE	RD		21/10/22 Location Updated. Based on FR300-VAH6000-MERI 00992_003.jpg & 1976 imagery. Pump island removed after 2002	364829.187268749985378	5026993.186339399777353	FR300-VAH6000-MERI 00992_003.jpg	1			ST4079				13/05/1968		Yes					
4303	SUPERTEST PETROLEUM CORP LTD		UST	gasoline	4540	Existing	Not active-removed	Bylaw No. 304-60 VAH6000; MERI 00992 - P2403	992	MERIVALE	RD		21/10/22 Location Updated. Based on FR300-VAH6000-MERI 00992_003.jpg & 1976 imagery. Pump island removed after 2002	364826.026524910004809	5026978.966185539960861	FR300-VAH6000-MERI 00992_003.jpg	1			ST0515	N	Y	24971	19064		Yes					
9694	SUPERTEST PETROLEUM CORP LTD		UST	fuel oil	4540	Permit		Bylaw No. 304-60 VAH6000; MERI 00992 - P2403	992	MERIVALE	RD		21/10/22 Location Updated. Based on FR300-VAH6000-MERI 00992_003.jpg & 1976 imagery. Pump island removed after 2002	364813.929643769981340	5026976.038455139845610	FR300-VAH6000-MERI 00992_003.jpg	1			ST5421				13/05/1968		Yes					
1868			UST	fuel oil				ROW	992	MERIVALE	RD		21/10/22 Location Updated. Based on FR300-VAH6000-MERI 00992_003.jpg & 1976 imagery. Pump island removed after 2002	364833.130528529989533	5026989.940755910240114		2			ST7591				2 tanks							
7815	FINATERI LTD	Gasoline Station-FS		gasoline	25000	Cancelled	Current	GW Study 2004	992	MERIVALE	RD	<Null>	992 MERIVALE RD. 21/10/22 Location Updated. Based on FR300-VAH6000-MERI 00992_003.jpg, 1976 & 2002 imagery. Pump island removed after 2002	364829.293097580026370	5026987.200683560222387		1							19830401	Retail		1251.0000000000000	L	OTTAWA	K1Z 6A4	
9308	FINATERI LTD	Gasoline Station-FS		gasoline	25000	Cancelled	Current	GW Study 2004	992	MERIVALE	RD	<Null>	992 MERIVALE RD. 21/10/22 Location Updated. Based on FR300-VAH6000-MERI 00992_003.jpg, 1976 & 2002 imagery. Pump island removed after 2002	364829.264826690021437	5026990.169448380358517		1							19830401	Retail		2382.0000000000000	L	OTTAWA	K1Z 6A4	
5419	S G MACY & SON		UST	fuel oil	4540	Permit		Bylaw No. 304-60 VAH6001; KING 00999 - P2530	999	HOLLINGTON	ST		21/10/22 Location Updated. Based on installed date, FR300-VAH6001-KING 00999_003.jpg and 1965 imagery	365260.557379529986065	5027001.658733289688826	FR300-VAH6001-KING 00999_003.jpg	1			ST3673				14/05/1970		Yes					
9927	S G MACY & SON		UST	fuel oil	4540	Existing	Not active-removed	Bylaw No. 304-60 VAH6001; KING 00999 - P2530	999	HOLLINGTON	ST		21/10/22 Location Updated. Based on removed date, FR300-VAH6001-KING 00999_003.jpg and 1965 imagery	365260.557379529986065	5027001.658733289688826	FR300-VAH6001-KING 00999_003.jpg	1			ST0117	Y	Y	25702	20979		Yes					
5466	UNIDA PLUMBING & HEATING		UST	fuel oil	4540	Permit		Bylaw No. 8022 - P1188, 1189	1000	SILVER	ST		21/10/22 Location Updated. Moved ontop of the chimney based on 1965 imagery	365063.274325840000529	5026899.422542849555612		1			ST1773				20979	2 - 1000 gal fuel oil						
5465	UNIDA PLUMBING & HEATING		UST	fuel oil	4540	Permit		Bylaw No. 8022 - P1188, 1189	1000	SILVER	ST		21/10/22 Location Updated. Moved ontop of the chimney based on 1965 imagery	365063.274325840000529	5026899.422542849555612		1			ST0120				20979	2 - 1000 gal fuel oil						
4097	TEXACO CANADA LTD		UST	gasoline	13620	Existing	Active	Bylaw No. 304-60 VAH6100; 0150 - P2834	1004	MERIVALE	RD		address verified from dwg & geotitawa. Merivale Rd & Larose St (SW cor). 21/10/22 Location Updated. Based on tank size & content, FR300-VAH6100-0150_Page_3.jpg & 1976 imagery. Gas station removed between 1976 and 1999	364807.295497209997848	5026928.116933680139482	FR300-VAH6100-0150_Page_3.jpg	1			ST2434	N	N		21556		Yes					
9668	TEXACO CANADA LTD		UST	gasoline	22700	Permit		Bylaw No. 304-60 VAH6100; 0150 - P2834	1004	MERIVALE	RD		address verified from dwg & geotitawa. Merivale Rd & Larose St (SW cor). 21/10/22 Location Updated. Based on tank size, installed date, FR300-VAH6100-0150_Page_3.jpg & 1976 imagery. Gas station removed between 1976 and 1999	364803.000934860028792	5026925.690383099950850	FR300-VAH6100-0150_Page_3.jpg	1			ST4077				18/03/1975		Yes					
7981	PANTUSO PERFORMANCE CENTRE INC	Gasoline Station-FS		gasoline	25000	Cancelled	Current	GW Study 2004	1004	MERIVALE	RD	<Null>	1004 MERIVALE RD. 21/10/22 Location Updated. Based on tank size, FR300-VAH6100-0150_Page_3.jpg, 1965 & 1976 imagery. Gas station removed between 1976 and 1999	364807.295497209997848	5026928.116933680139482		1							19830401	Retail		1246.0000000000000	L	OTTAWA	K1Z 6A5	
4099	TEXACO CANADA LTD		UST	gasoline	13620	Existing	Not active-removed	Bylaw No. 304-60 VAH6100; 0150 - P2834	1004	MERIVALE	RD		address verified from dwg & geotitawa. Merivale Rd & Larose St (SW cor). 21/10/22 Location Updated. Based on removed date, FR300-VAH6100-0150_Page_3.jpg & 1976 imagery. Gas station removed between 1976 and 1999	364803.000934860028792	5026925.690383099950850	FR300-VAH6100-0150_Page_3.jpg	1			ST0514	N	Y	27471	21556		Yes					

OBJECTID	ACTIVITY_NAME	FACILITY_TYPE	TANK_LOCATION	TANK_CONTENT	TANK_SIZE	TANK_TYPE	TANK_STATUS	SOURCE	INSTALLED_ST_NUM	INSTALLED_ST_NAME	INSTALLED_ST_ABR	INSTALL_ED_ST_DIR	COMMENT	MTM_X	MTM_Y	IMAGE_MAP	IMAGE_CERTAINTY	IMAGE_MAP_2	TANK_MATERIAL	TANK_ID	TANK_LEAKING	TANK_REMOVED	REMOVED_DATE	DATE_INSTALLED	NATURE_OF_BUSINESS	SCANNED_DRAWING	TEMPRecordID	CAPACITY_UOM	MUNICIPALITY	POSTCODE	
4100	TEXACO		UST	fuel oil	4540	Permit		Bylaw No. 8022 - P1513, 1514, 1515, 1516, 1517	1004	MERIVALE	RD		address verified from dwg & geotatawa, Merivale Rd & Larose St (SW cor). 21/10/22 Location Updated. Based on tank content, FR300-VAH6100-0150_Page_3.jpg & 1976 imagery. Gas station removed between 1976 and 1999	364826.349943890003487	5026925.036447010003030	FR300-VAH6100-0150_Page_3.jpg	1			ST2689				21556	3 - 3000 gal gasoline UST 1 - 1000 gal fuel oil UST; & 1 - 500 gal waste oil UST						
9499	PANTUSO PERFORMANCE CENTRE INC	Gasoline Station-FS		gasoline	35000	Cancelled	Current	GW Study 2004	1004	MERIVALE	RD	<Null>	1004 MERIVALE RD. 21/10/22 Location Updated. Based on tank size, FR300-VAH6100-0150_Page_3.jpg, 1965 & 1976 imagery. Gas station removed between 1976 and 1999	364803.000934860028792	5026925.690383099950850		1						19830401	Retail		1248.000000000000	L	OTTAWA	K1Z 6A5		
4096	TEXACO CANADA LTD		UST	gasoline	13620	Existing	Active	Bylaw No. 304-60 VAH6100; 0150 - P2834	1004	MERIVALE	RD		address verified from dwg & geotatawa, Merivale Rd & Larose St (SW cor). 21/10/22 Location Updated. Based on tank size & content, FR300-VAH6100-0150_Page_3.jpg & 1976 imagery. Gas station removed between 1976 and 1999	364805.290202960022725	5026926.992175780236721	FR300-VAH6100-0150_Page_3.jpg	1			ST1875	N	N		21556	Yes						
4098	TEXACO CANADA LTD		UST	waste oil	2270	Existing	Active	Bylaw No. 304-60 VAH6100; 0150 - P2834	1004	MERIVALE	RD		address verified from dwg & geotatawa, Merivale Rd & Larose St (SW cor). 21/10/22 Location Updated. Based on tank content, FR300-VAH6100-0150_Page_3.jpg & 1976 imagery. Gas station removed between 1976 and 1999	364806.832018240005709	5026910.150791490450501	FR300-VAH6100-0150_Page_3.jpg	1			ST2914	N	N		21556	Yes						
7812	PANTUSO PERFORMANCE CENTRE INC	Gasoline Station-FS		gasoline	25000	Cancelled	Current	GW Study 2004	1004	MERIVALE	RD	<Null>	1004 MERIVALE RD. 21/10/22 Location Updated. Based on tank size, FR300-VAH6100-0150_Page_3.jpg, 1965 & 1976 imagery. Gas station removed between 1976 and 1999	364805.290202960022725	5026926.992175780236721		1						19830401	Retail		1247.000000000000	L	OTTAWA	K1Z 6A5		
4419	SOL SHERMAN REAL ESTATE		UST	fuel oil	4540	Permit		Bylaw No. 304-60 VAH6100; 0151 - P2481	1005	MERIVALE	RD		address verified from dwg & geotatawa, Shopping Centre & office building, Merivale Rd (at Shillington). 21/10/22 Location Updated. Based on FR300-VAH6100-0151_Page_3.jpg & 1976 imagery.	364887.302687740011606	5026942.491816350258887	FR300-VAH6100-0151_Page_3.jpg	1			ST3672				25392	Yes						
5460	J P CHENIER CO		not specified	gasoline	9080	Permit		Bylaw No. 8022 - P718	1057	MERIVALE	RD		21/10/22 Location Updated. Based on number of tanks, FR300-VAH6000-MERI 01057_005.jpg, 1958 and 1965 imagery. Gas station removed in 1999	364876.910349060024600	5026755.578082890249789		1			ST0622				19788	2 - 2000 gasoline						
5461	J P CHENIER CO		not specified	gasoline	9080	Permit		Bylaw No. 8022 - P718	1057	MERIVALE	RD		21/10/22 Location Updated. Based on number of tanks, FR300-VAH6000-MERI 01057_005.jpg, 1958 and 1965 imagery. Gas station removed in 1999	364877.146806740027387	5026752.760353179648519		1			ST1932				19788	2 - 2000 gasoline						
8384	FRANCIS FUELS	Gasoline Station-FS		gasoline	25000	Cancelled	Current	GW Study 2004	1057	MERIVALE	RD	<Null>	1057 MERIVALE RD. 21/10/22 Location Updated. Moved onto polygon layer and 1965 imagery. Gas station removed in 1991	364865.491098890022840	5026743.289633570238948		2						19830401	Retail		2385.000000000000	L	OTTAWA	K1Z 6A9		
5462	QUEENSWAY TAXI LTD		UST	gasoline	22700	Permit		Bylaw No. 304-60 VAH6000; MERI 01057 - P2427	1057	MERIVALE	RD		21/10/22 Location Updated. Based on tank size, FR300-VAH6000-MERI 01057_005.jpg and 1965 imagery. Gas station removed in 1999	364877.146806740027387	5026752.760353179648519	FR300-VAH6000-MERI 01057_003.jpg	1			ST4140				22/08/1968	Yes						
7816	FRANCIS FUELS	Gasoline Station-FS		gasoline	25000	Cancelled	Current	GW Study 2004	1057	MERIVALE	RD	<Null>	1057 MERIVALE RD. 21/10/22 Location Updated. Moved onto polygon layer and 1965 imagery. Gas station removed in 1991	364865.491098890022840	5026743.289633570238948		2						19830401	Retail		1252.000000000000	L	OTTAWA	K1Z 6A9		
5464	QUEENSWAY TAXI LTD					Existing		Bylaw No. 304-60 VAH6000; MERI 01057 - P2696	1057	MERIVALE	RD		re-install one pump island, 1057 Merivale Rd. 21/10/22 Location Updated. Moved onto pump island based on FR300-VAH6000-MERI 01057_003.jpg, 1965 and 1976 imagery. Gas station removed in 1999	364858.403453740000259	5026743.808683210052550	FR300-VAH6000-MERI 01057_003.jpg	2			ST6198				23/10/1972	Yes						
5463	QUEENSWAY TAXI LTD		UST	gasoline	13620	Permit		Bylaw No. 304-60 VAH6000; MERI 01057 - P2427	1057	MERIVALE	RD		21/10/22 Location Updated. Based on tank size, FR300-VAH6000-MERI 01057_005.jpg and 1965 imagery. Gas station removed in 1999	364876.910349060024600	5026755.578082890249789	FR300-VAH6000-MERI 01057_003.jpg	1			ST4909				22/08/1968	Yes						
8385	FRANCIS FUELS	Gasoline Station-FS		diesel	25000	Cancelled	Current	GW Study 2004	1057	MERIVALE	RD	<Null>	1057 MERIVALE RD. 21/10/22 Location Updated. Moved onto polygon layer and 1965 imagery. Gas station removed in 1991	364865.491098890022840	5026743.289633570238948		2						19830401	Retail		2386.000000000000	L	OTTAWA	K1Z 6A9		
5459	CRAUAN HOUSE - APT BLOCK		not specified	oil	4540	Permit		Bylaw No. 304-60 - P2861	1216	SHILLINGTON	AVE		21/10/22 Location Updated. Based on tank size, FR300-VAH6000-SHIL 01216_002.jpg and 1965 imagery	365272.590685050003231	5027029.055234819650650		1			ST6197				15/09/1975							
5457	TERRACE INVESTMENTS		UST	fuel oil	4540	Permit		Bylaw No. 304-60 VAH6000; SHIL 01216 - P1905	1216	SHILLINGTON	AVE		21/10/22 Location Updated. Based on FR300-VAH6000-SHIL 01216_002.jpg and 1965 imagery	365273.507875959970988	5027029.649082819931209	FR300-VAH6000-SHIL 01216_002.jpg	1			ST3674				24/07/1962	Yes						
5458	TERRACE INVESTMENTS		UST	fuel oil	4540	Existing	Not active-removed	Bylaw No. 304-60 VAH6000; SHIL 01216 - P1905	1216	SHILLINGTON	AVE		21/10/22 Location Updated. Based on FR300-VAH6000-SHIL 01216_002.jpg and 1965 imagery	365273.507875959970988	5027029.649082819931209	FR300-VAH6000-SHIL 01216_002.jpg	1			ST5718	N	Y	22851		Yes						

OBJECTID	ACTIVITY_NAME	FACILITY_TYPE	SOURCE_UPDATE_SORTED	QAQC	YEAR	YEAR_1	ST_NUM	ST_NAME	ST_SUFFIX	ST_DIR	MUNICIPALITY	ST_NUM2017	ST_NAME2017	ST_SUFFIX2017	ST_DIR2017	POSTAL_CODE2017	PIN2017	MUNICIPALITY2017	NAICS	SIC	COMMENTS	STORAGE_TANK	Shape_Length	Shape_Area	
1616	JP CHENIER CO LTD	Motor Vehicles, Wholesale	1956-M	1	1956		1057	MERIVALE	RD		OTTAWA	1057	MERIVALE	RD			040440003	OTTAWA					1147.416127343650032	135.942889215744998	
1909	FINATERI LIMITED	Gasoline Service Stations	2001-ES; 2005-SelectPhone; 2006-ES; 2012-ES	1	2001-2005		992	MERIVALE	RD		OTTAWA	992	MERIVALE	RD		K1Z6A4	040010162	Old Ottawa	811111					1068.367937103409986	137.765699202689007
2304	COMPUNATION COMPUTERS INC ORPORATED	Electrical and Electronic Machinery, Equipment And Supplies, Wholesale	2001-ES; 2006-ES; 2012-ES	1	2001-2012	c. 2001	1061	MERIVALE	RD		OTTAWA	1061	MERIVALE	RD		K1Z6A9	040440004	OLD OTTAWA	443120					986.053650349872100	130.168156868742017
3316	AWAD HOLDING INC	Motor Vehicle Repair Shops	2005-PropertyAssessment	1	2005	c. 2005	1049	MERIVALE	RD		OTTAWA	1049	MERIVALE	RD		K1Z6A9	040440001	OLD OTTAWA	811111; 811112; 811119; 811121; 811199					898.928341463053016	150.166240795665004
3597	TOP HAT GROUP OF CO	Services to Buildings and Dwellings; Roofing Contractors	2005-SelectPhone; 2006-ES; 2017-SalesGenie	1	2005	c. 2005	1072	MERIVALE	RD			1072	MERIVALE	RD		K1Z6A8	039990021	OLD OTTAWA	561722; 561799					1136.876822453569957	196.223142040945021
1439	LUMBER YARD	Lumber Yard	1941-Topo	1	1941																		254423.021237914013909	2378.936675344779815	
1649	FINATERI LTD	Motor Vehicle Repair Shops	1998-SC	2	1998		988	MERIVALE	RD		OTTAWA	988	MERIVALE	RD			040010162	OTTAWA					1068.367937103409986	137.765699202689007	
1657	ALBERT'S SERVICE STAITON	Gasoline Service Stations	1960-M	1	1960		926	MERIVALE	RD		OTTAWA	926	MERIVALE	RD			040020129	OTTAWA					1335.491482567540061	148.204975444120009	
1661	SURGENOR (OUT OF BUSINESS)	Motor Vehicle Repair Shops	1994-PID	1	1994		1004	MERIVALE	RD		OTTAWA	1004	MERIVALE	RD			040010160	OTTAWA					1146.069233037940194	144.583648133099018	
1706	LESLIE CLARK SERVICE STATION	Motor Vehicle Repair Shops	1960-M	1	1960		1004	MERIVALE	RD		OTTAWA	1004	MERIVALE	RD			040010160	OTTAWA					1146.069233037940194	144.583648133099018	
1713	JFL PERIPHERAL SOLUTIONS INC	Electrical and Electronic Machinery, Equipment and Supplies, Wholesale	2001-ES	1	2001		1017	MERIVALE	RD			1017	MERIVALE	RD			040400101						2775.028464971760059	238.288138282799991	
2218	G & G AUTO	Other-Garage	2001-ES; 2006-ES; 2012-ES; 2017-SalesGenie	1	2001-2017	ES 2001; ES 2006; ES 2012	926	MERIVALE	RD			926	MERIVALE	RD		K1Z5Z9	040020129	OLD OTTAWA	441120; 811111					1335.491482567540061	148.204975444120009
3313	MAIN GARAGE LTD	Other-Garage	2001-ES; 2006-ES; 2012-ES; 2017-SalesGenie	1	2001-2017	ES 2001; ES 2006; ES 2012	1049	MERIVALE	RD			1049	MERIVALE	RD		K1Z6A9	040440001	OLD OTTAWA	811111					898.928341463053016	150.166240795665004
3822	OTTAWA MAGIC CLEANERS	Other-Personal Service	2001-ES; 2006-ES; 2012-ES	1	2001-2012	ES 2001; ES 2006; ES 2012	1020	MERIVALE	RD			1010	MERIVALE	RD		K1Z6A5	040010001	OLD OTTAWA	812320					1248.682450458550193	147.166658838945011
1650	DALTON'S SERVICE CENTRE	Gasoline Service Stations	1970-M	2	1970		982	MERIVALE	RD		OTTAWA	982	MERIVALE	RD			040010162	OTTAWA					1068.367937103409986	137.765699202689007	
1911	MULTI SERVICE CLEANING	Service Industries Incidental to Air Transport	2001-ES; 2005-SelectPhone	1	2001-2005		1308	SHILLINGTON	AVE			1308	SHILLINGTON	AVE		K1Z8A5	040440012	Old Ottawa					626.310108784890986	113.001523876701000	
2217	DALEY'S MERIVALE RD SUNOCO	Gas Station	1990-CD	1	1990	CD 1990	926	MERIVALE	RD			926	MERIVALE	RD		K1Z5Z9	040020129	OLD OTTAWA					1335.491482567540061	148.204975444120009	

OBJECTID	ACTIVITY_NAME	FACILITY_TYPE	SOURCE_UPDATE_SORTED	QAQC	YEAR	YEAR_1	ST_NUM	ST_NAME	ST_SUFFIX	ST_DIR	MUNICIPALITY	ST_NUM2017	ST_NAME2017	ST_SUFFIX2017	ST_DIR2017	POSTAL_CODE2017	PIN2017	MUNICIPALITY2017	NAICS	SIC	COMMENTS	STORAGE_TANK	Shape_Length	Shape_Area	
2219	HOP SHING AUTO SERVICE	Gasoline Service Stations	1957-FIP-415-1775B; 1960-M; 1963-M; 1970-M; 1980-M; 1998-SC	1	1957-1998	c. 1957; c. 1960; c. 1970; c. 1980; c. 1998	926	MERIVALE	RD		OTTAWA	926	MERIVALE	RD		K1Z5Z9	040020129	OLD OTTAWA	447110; 447190; 811112; 811119; 811121; 811199	633; 635			7 UST - gasoline	1335.491482567540061	148.204975444120009
2269	SPEEDY GONZALEZ APPLIANCE	Appliance, Television, Radio and Stereo Stores	2001-ES	1	2001	c. 2001	1276	EMPEROR	AVE		OTTAWA	1259	DORCHESTER	AVE		K1Z8E5	040430057	OLD OTTAWA	811412					6454.834397397080465	362.713441685015027
3312	GARY'S RADIATOR AND GAS TANK SERVICE	Radiator and Gas Tank Service	1990-CD	1	1990	CD 1990	1049	MERIVALE	RD			1049	MERIVALE	RD		K1Z6A9	040440001	OLD OTTAWA						898.928341463053016	150.166240795665004
3314	ANDRE AWAD AUTO CARE SPECIALISTS	Other-Garage	2001-ES; 2006-ES; 2012-ES	1	2001-2012	ES 2001; ES 2006; ES 2012	1049	MERIVALE	RD			1049	MERIVALE	RD		K1Z6A9	040440001	OLD OTTAWA	811111					898.928341463053016	150.166240795665004
3319	FARINA AUTOMOTIVE	Motor Vehicles, Wholesale	1956-M; 1957-FIP-418-1807; 1998-SC; 2001-ES	1	1956-2001	c. 1956; c. 1998; c. 2001	1057	MERIVALE	RD		OTTAWA	1057	MERIVALE	RD		K1Z6A9	040440003	OLD OTTAWA	238390; 238990; 415110; 415120; 415190; 811111; 811112; 811119; 811121; 811310	421; 551; 635				1147.416127343650032	135.942889215744998
3777	CLAY-MAC HEATING & REFRIDGERATION	Other services (except public administration)	2001-ES	2	2001	c. 2001	978	MERIVALE	RD		OTTAWA	1310	WOODWARD	AVE		K1Z7V8	040010189	OLD OTTAWA	811310					706.332435469983011	126.545690665706005
3778	COMPUTING DIMENSIONS	Electrical and Electronic Machinery, Equipment And Supplies, Wholesale	2001-ES	2	2001	c. 2001	978	MERIVALE	RD		OTTAWA	1310	WOODWARD	AVE		K1Z7V8	040010189	OLD OTTAWA	443120					706.332435469983011	126.545690665706005
3820	DAVE'S PART MART	Waste Materials, Wholesale	2000-PID	1	2000	c. 2000; c. 2003; c. 2005	942	MERIVALE	RD		OTTAWA	942	MERIVALE	RD		K1Z5Z9	040020131	OLD OTTAWA	415310; 418110					564.049063339445979	108.459059324998009
250	SPEEDY GONZALEZ APPLIANCE SERVICING	Other services (except public administration)	2006-ES	1	2006		1276	DORCHESTER	AVE			1276	DORCHESTER	AVE		K1Z8E6	040430063	OLD OTTAWA	811412					1393.291847546089912	152.385013865474008
1605	FLANNERY'S SUPERTEST SERVICE STATION	Motor Vehicle Repair Shops	1970-M	2	1970		988	MERIVALE	RD		OTTAWA	988	MERIVALE	RD			040010162	OTTAWA						1068.367937103409986	137.765699202689007
1647	SUPERTEST SERVICE STATION	Motor Vehicle Repair Shops	1940-1960-M	2	1940-1960		988	MERIVALE	RD		OTTAWA	988	MERIVALE	RD			040010162	OTTAWA						1068.367937103409986	137.765699202689007
1658	MORRISONS AUTO SERVICE	Gasoline Service Stations	1998-SC	1	1998		926	MERIVALE	RD		OTTAWA	926	MERIVALE	RD			040020129	OTTAWA						1335.491482567540061	148.204975444120009
2136	FINATERI PETRO CANADA LTD	Gas Station, Automobile Repairing & Servicen	1990-CD; 2005PropertyAssessment; 2005-PropertyAssessment; 2017-SalesGenie	1	1990-2017	CD 1990	992	MERIVALE	RD			992	MERIVALE	RD		K1Z6A4	040010162	OLD OTTAWA						1068.367937103409986	137.765699202689007
2222	GARY'S AUTOMOTIVE	Motor Vehicle Repair Shops	2001-ES; 2005-SelectPhone; 2006-ES; 2012-ES; 2017-SalesGenie	1	2001-2017	c. 2001; c. 2005	1004	MERIVALE	RD			1004	MERIVALE	RD		K1Z6A5	040010160	OLD OTTAWA	811111					1146.069233037940194	144.583648133099018
3782	JOHN EBBS ENTERPRISES LIMITED	Laundries and Cleaners	1970-M; 1980-M; 1994-PID; 2000-PID	1	1970-2000	c. 1970-1994; c. 2000	956	MERIVALE	RD		OTTAWA	956	MERIVALE	RD		K1Z6A2	040010223	OLD OTTAWA	561740; 812310; 812320; 812330	972				766.542716941530102	126.696304628353005
3823	CAPITAL DENTAL LAB	Other Manufactured Products Industries	1970/71-S; 1970-M; 1971-M	1	1970-1971	c. 1970-1971	1018	MERIVALE	RD		OTTAWA	1010	MERIVALE	RD		K1Z6A5	040010001	OLD OTTAWA	334610	399	Unit 2			1248.682450458550193	147.166658838945011
1648	FITZGERALD & BROWN SERVICE STATION	Motor Vehicle Repair Shops	1957-M	2	1957		988	MERIVALE	RD		OTTAWA	988	MERIVALE	RD			040010162	OTTAWA						1068.367937103409986	137.765699202689007

OBJECTID	ACTIVITY_NAME	FACILITY_TYPE	SOURCE_UPDATE_SORTED	QAQC	YEAR	YEAR_1	ST_NUM	ST_NAME	ST_SUFFIX	ST_DIR	MUNICIPALITY	ST_NUM2017	ST_NAME2017	ST_SUFFIX2017	ST_DIR2017	POSTAL_CODE2017	PIN2017	MUNICIPALITY2017	NAICS	SIC	COMMENTS	STORAGE_TANK	Shape_Length	Shape_Area
1659	COSTELLO'S SUNOCO SERVICE STATION	Gasoline Service Stations	1970-M	1	1970		926	MERIVALE	RD		OTTAWA	926	MERIVALE	RD			040020129	OTTAWA					1335.491482567540061	148.204975444120009
2137	EARL YOUNG ESSO SERVICE	Motor Vehicle Repair Shops	1957-FIP-415-1738A; 1957-M; 1960-M; 1970-M; 1980-M; 1998-SC	2	1957-1998	c. 1957; c. 1960; c. 1970; c. 1980; c. 1998	988	MERIVALE	RD		OTTAWA	992	MERIVALE	RD		K1Z6A4	040010162	OLD OTTAWA	447110; 447190; 811112; 811119; 811121; 811199	633; 635			1068.367937103409986	137.765699202689007
2264	COMPUTER KING	Electrical and Electronic Machinery, Equipment And Supplies, Wholesale	2001-ES	1	2001	c. 2001	1224	SHILLINGTON	AVE		OTTAWA	1224	SHILLINGTON	AVE		K1Z7Z4	040420001	OLD OTTAWA	443120				390.826176131863974	86.601376535163595
3321	ACTIVE COMPONENTS	Appliance, Television, Radio and Stereo Stores	2001-ES; 2004-GWStudy	1	1968-2001	c. 2001	1023	MERIVALE	RD		OTTAWA	1023	MERIVALE	RD		K1Z6A6	040400103	OLD OTTAWA	443110				2605.461186859420195	231.606751226273019
3350	HYDRO SUB STATION	Electric Power Systems Industry	1970-M; 1980-M	1	1960-1980	c. 1970-1980	1021	MERIVALE	RD		OTTAWA	1021	MERIVALE	RD		K1Z6A6	040400104	OLD OTTAWA	221111; 221112; 221113; 221119; 221121; 221122	491			998.321152976237045	131.641885097202021
3780	PALMER CLEANERS	Cleaners	1990-CD	1	1990	CD 1990	956	MERIVALE	RD			956	MERIVALE	RD		K1Z6A2	040010223	OLD OTTAWA					766.542716941530102	126.696304628353005
3821	SEEKERS CENTRE	Health care and social assistance	2016-PID	1	2016	PID2016	942	MERIVALE	RD		OTTAWA	942	MERIVALE	RD		K1Z5Z9	040020131	OLD OTTAWA	621110				564.049063339445979	108.459059324998009
3824	DIAMOND MECHANICAL	Mechanical Specialty Work	2005-SelectPhone	1	2005	c. 2005	1010	MERIVALE	RD			1010	MERIVALE	RD		K1Z6A5	040010001	OLD OTTAWA	238210; 238220; 238910				1248.682450458550193	147.166658838945011
3861	PREMIER CLEANERS	Cleaners	2016-PID; 2017-SalesGenie	1	2016-2017	PID2016	1020	MERIVALE	RD		OTTAWA	1010	MERIVALE	RD		K1Z6A5	040010001	OLD OTTAWA	812320				1248.682450458550193	147.166658838945011
5096	BETTY BRITE CLEANERS & TAILORS	Laundries and Cleaners	1994-PID; 1998-SC; 2001-ES; 2003-PID; 2006-ES; 2012-ES	1	1998-2012	c. 1994-1998; c. 2000; c. 2001; c. 2003	1020	MERIVALE	RD		OTTAWA	1020	MERIVALE	RD		K1Z6A5	040010001	OLD OTTAWA	561740; 812310; 812320; 812330	972			215.412208157520013	70.874632986351685
2090	MERIVALE CLEANERS	Laundries and Cleaners	1957-FIP-417-1753; 1960-M; 1963-M; 1970-M	1	1957-1970	c. 1957-1970	1078	MERIVALE	RD		OTTAWA	1078	MERIVALE	RD		K1Z6A8	039990020	OLD OTTAWA	561740; 812310; 812320; 812330	972	M. 1956 - not listed		318.158843196204032	77.000590901554503
2263	IMPERIAL OIL - PRODUCTS & CHEMICAL DIVISION	Gasoline Service Stations	1970-M; 1980-M; 2003-PID; 2016-PID	1	1960-1980	c. 1970; c. 2003	989	MERIVALE	RD		OTTAWA	989	MERIVALE	RD		K1Z6A3	040400105	OLD OTTAWA	447110; 447190; 811199	633			2323.140582212579830	206.939678382759018
2303	BONNIE CLEANERS LIMITED	Laundries and Cleaners	1970-M; 1980-M	1	1960-1980	c. 1970-1980	1061	MERIVALE	RD		OTTAWA	1061	MERIVALE	RD		K1Z6A9	040440004	OLD OTTAWA	561740; 812310; 812320; 812330	972			986.053650349872100	130.168156868742017
3317	GOLD STAR GARAGE	Garage and Body Shop	1990-CD	1	1990	CD 1990	1057	MERIVALE	RD			1057	MERIVALE	RD		K1Z6A9	040440003	OLD OTTAWA					1147.416127343650032	135.942889215744998
3318	I C G PROPANE AND CONVERSION CENTRE	Propane	1990-CD	1	1990	CD 1990	1057	MERIVALE	RD			1057	MERIVALE	RD		K1Z6A9	040440003	OLD OTTAWA					1147.416127343650032	135.942889215744998
3598	UNION ENERGY	Petroleum Products, Wholesale	2001-ES	1	2001	c. 2001	1072	MERIVALE	RD		OTTAWA	1072	MERIVALE	RD		K1Z6A8	039990021	OLD OTTAWA	454310				1136.876822453569957	196.223142040945021
3779	SHELL CANADA PRODUCTS LIMITED	Gasoline Service Stations	1957-FIP-415-1724A; 1990-CD; 2005-SelectPhone; 2006-ES; 2017-SalesGenie	1	1957-2017	c. 1957; c. 2005	962	MERIVALE	RD			962	MERIVALE	RD		K1Z6A2	040010190	OLD OTTAWA	447110; 447190; 811199	633		2 UST - gasoline, located in property to the north	1470.992981968920049	176.517780756524019

OBJECTID	ACTIVITY_NAME	FACILITY_TYPE	SOURCE_UPDATE_SORTED	QAQC	YEAR	YEAR_1	ST_NUM	ST_NAME	ST_SUFFIX	ST_DIR	MUNICIPALI TY	ST_NUM201 7	ST_NAME2017	ST_SUFFIX 2017	ST_DIR2017	POSTAL_C ODE2017	PIN2017	MUNICIPALITY201 7	NAICS	SIC	COMMENTS	STORAGE_TANK	Shape_Length	Shape_Area
3862	MERIVALE CAT HOSPITAL	Other/Animal Hospital	2000-PID; 2001-ES; 2006-ES; 2012-ES; 2016-PID	1	2001-2016	ES 2001; ES 2006; ES 2012	1038	MERIVALE	RD			1038	MERIVALE	RD		K1Z6A7	040010005	OLD OTTAWA	541940				477.506153456773006	90.559070472518385
253	ACTIVE TECH	Wholesale trade	2006-ES	1	200		1023	MERIVALE	RD			1023	MERIVALE	RD		K1Z6A6	040400103	OLD OTTAWA	416110				2605.461186859420195	231.606751226273019
2139	CENTRAL CITY AUTO SALES	Automobile Dealers-Used Cars	2017-SalesGenie	1	2017	SalesGenie 2017					OTTAWA	992	MERIVALE	RD		K1Z6A4	040010162	OLD OTTAWA	44112005	5511-03			1068.367937103409986	137.765699202689007
2142	KRES-KNO (OTTAWA) LIMITED	Heating Equipment Industry	1960-M	1	1960	c. 1960	1036	MERIVALE	RD		OTTAWA	1036	MERIVALE	RD		K1Z6A7	040010004	OLD OTTAWA	333310; 333413; 333416	307			258.845120213046016	80.181421515919197
2260	TURKIL SALES LIMITED	Electrical and Electronic Machinery, Equipment And Supplies, Wholesale	2005-SelectPhone	1	2005	c. 2001; c. 2005	1017	MERIVALE	RD			1005	MERIVALE	RD		K1Z6A6	040400101	OLD OTTAWA	416110; 443120				2775.028464971760059	238.288138282799991
2261	MERIVALE COIN LAUNDRY	Laundries and Cleaners	1998-SC; 2001-ES; 2012-ES; 2017-SalesGenie	1	1998-2017	c. 1998; c. 2001	1005	MERIVALE	RD		OTTAWA	1005	MERIVALE	RD		K1Z6A6	040400101	OLD OTTAWA	561740; 812310; 812320; 812330	972			2775.028464971760059	238.288138282799991
3599	GUTTER HELMET EAVESTHROUGH	Roofing Contractors	2017-SalesGenie	1	2017	SalesGenie 2017					OTTAWA	1072	MERIVALE	RD		K1Z6A8	039990021	OLD OTTAWA	23816014	1761-09			1136.876822453569957	196.223142040945021
252	SPEEDY GONZALEZ APPLIANCE SERVICING	Other services (except public administration)	2012-ES	1	2012		1314	EMPEROR	AVE			1314	EMPEROR	AVE		K1Z8C6	040440047	OLD OTTAWA	811412				1002.683879832860043	126.753121940798010
1660	PAUL'S TEXACO	Motor Vehicle Repair Shops	1970-1980-M	1	1970-1980		1004	MERIVALE	RD		OTTAWA	1004	MERIVALE	RD			040010160	OTTAWA					1146.069233037940194	144.583648133099018
1714	BRENT CUTHBERT ESSO SERVICE STATION	Gasoline Service Stations	1970-M	1	1970		989	MERIVALE	RD		OTTAWA	989	MERIVALE	RD			040400105	OTTAWA					2323.140582212579830	206.939678382579018
2138	LESLIE MCCRUM SERVICE STATION	Gasoline Service Stations	1960-M; 1970-M	2	1960-1970	c. 1960-1970; c. 1970	982	MERIVALE	RD		OTTAWA	992	MERIVALE	RD		K1Z6A4	040010162	OLD OTTAWA	447110; 447190; 811199	633			1068.367937103409986	137.765699202689007
2223	GARY'S RADIATOR & WELDING	Motor Vehicle Repair Shops	1960-M; 1970-M; 1980-M; 1994-PID; 1998-SC; 2005-PropertyAssessment	1	1960-2005	c. 1960; c. 1970-1980; c. 1994; c. 1998; c. 2005	1004	MERIVALE	RD		OTTAWA	1004	MERIVALE	RD		K1Z6A5	040010160	OLD OTTAWA	447110; 447190; 488410; 811111; 811112; 811119; 811121; 811199	633; 635; 639			1146.069233037940194	144.583648133099018
2259	ONTARIO POLICE NEWS	Combined Publishing and Printing Industries	2001-ES	1	2001	c. 2001	1007	MERIVALE	RD		OTTAWA	1005	MERIVALE	RD		K1Z6A6	040400101	OLD OTTAWA	511110				2775.028464971760059	238.288138282799991
2305	GLEN WHITFIELD UPHOLSTERY	Reupholstery and Furniture Repair	2001-ES	1	2001	c. 2001	1061	MERIVALE	RD		OTTAWA	1061	MERIVALE	RD		K1Z6A9	040440004	OLD OTTAWA	811420				986.053650349872100	130.168156868742017
3315	EXPERT AUTO CENTRE	Other-Garage	2001-ES; 2006-ES; 2012-ES	1	2001-2012	ES 2001; ES 2006; ES 2012	1049	MERIVALE	RD			1049	MERIVALE	RD		K1Z6A9	040440001	OLD OTTAWA	811111				898.928341463053016	150.166240795665004
3781	INSULATION PRODUCTS	Gasoline Service Stations	1957-FIP-415-1724A; 1963-M	1	1957	c. 1957	956	MERIVALE	RD		OTTAWA	956	MERIVALE	RD		K1Z6A2	040010223	OLD OTTAWA	447110; 447190; 493120; 493130; 493190; 811199	479; 633		2 UST - gasoline, appear to be located on this site for service station located to the south (#966 Merivale)	766.542716941530102	126.696304628353005
3819	DOUGLAS LABORATORY SERVICES	Medical and Other Health Laboratories	1970-M; 1980-M	1	1960-1980	c. 1970-1980	930	MERIVALE	RD		OTTAWA	930	MERIVALE	RD		K1Z5Z9	040020130	OLD OTTAWA	621510; 621990	868			743.520223539652079	133.393621114272008

EXP Services Inc.

City of Ottawa

Phase One Environmental Site Assessment

960 Silver Street, Ottawa, Ontario

OTT-23011957-Q0

March 2, 2026

Appendix D: EcoLog ERIS Report



DATABASE REPORT

Project Property:	<i>Phase One ESA 960 Silver Street Ottawa ON K1Z 6H5</i>
Project No:	<i>OTT-253011957-Q0_Leah.Wells</i>
Report Type:	<i>Quote - Custom-Build Your Own Report</i>
Order No:	<i>25072800216</i>
Requested by:	<i>exp Services Inc.</i>
Date Completed:	<i>October 24, 2025</i>

Table of Contents

Table of Contents.....	2
Executive Summary.....	3
Executive Summary: Report Summary.....	4
Executive Summary: Site Report Summary - Project Property.....	7
Executive Summary: Site Report Summary - Surrounding Properties.....	8
Executive Summary: Summary By Data Source.....	27
Map.....	51
Aerial.....	52
Topographic Map.....	53
Detail Report.....	54
Unplottable Summary.....	258
Unplottable Report.....	260
Appendix: Database Descriptions.....	277
Definitions.....	287

Notice: IMPORTANT LIMITATIONS and YOUR LIABILITY

Reliance on information in Report: This report DOES NOT replace a full Phase I Environmental Site Assessment but is solely intended to be used as a database review of environmental records.

License for use of information in Report: No page of this report can be used without this cover page, this notice and the project property identifier. The information in Report(s) may not be modified or re-sold.

Your Liability for misuse: Using this Service and/or its reports in a manner contrary to this Notice or your agreement will be in breach of copyright and contract and ERIS may obtain damages for such mis-use, including damages caused to third parties, and gives ERIS the right to terminate your account, rescind your license to any previous reports and to bar you from future use of the Service.

No warranty of Accuracy or Liability for ERIS: The information contained in this report has been produced by ERIS Information Limited Partnership ("ERIS") using various sources of information, including information provided by Federal and Provincial government departments. The report applies only to the address and up to the date specified on the cover of this report, and any alterations or deviation from this description will require a new report. This report and the data contained herein does not purport to be and does not constitute a guarantee of the accuracy of the information contained herein and does not constitute a legal opinion nor medical advice. Although ERIS has endeavored to present you with information that is accurate, ERIS disclaims, any and all liability for any errors, omissions, or inaccuracies in such information and data, whether attributable to inadvertence, negligence or otherwise, and for any consequences arising therefrom. Liability on the part of ERIS is limited to the monetary value paid for this report.

Trademark and Copyright: You may not use the ERIS trademarks or attribute any work to ERIS other than as outlined above. This Service and Report (s) are protected by copyright owned by ERIS Information Limited Partnership. Copyright in data used in the Service or Report(s) (the "Data") is owned by ERIS or its licensors. The Service, Report(s) and Data may not be copied or reproduced in whole or in any substantial part without prior written consent of ERIS.

Executive Summary

Property Information:

Project Property: *Phase One ESA
960 Silver Street Ottawa ON K1Z 6H5*

Project No: *OTT-253011957-Q0_Leah.Wells*

Order Information:

Order No: *25072800216*

Date Requested: *July 28, 2025*

Requested by: *exp Services Inc.*

Report Type: *Quote - Custom-Build Your Own Report*

Historical/Products:

ERIS Xplorer

Executive Summary: Report Summary

Database	Name	Searched	Project Property	Boundary to 0.25km	Total
AAGR	Abandoned Aggregate Inventory	Y	0	0	0
AGR	Aggregate Inventory	Y	0	0	0
AMIS	Abandoned Mine Information System	Y	0	0	0
ANDR	Anderson's Waste Disposal Sites	Y	0	0	0
AST	Aboveground Storage Tanks	Y	0	0	0
AUWR	Automobile Wrecking & Supplies	Y	0	1	1
BORE	Borehole	Y	0	2	2
CA	Certificates of Approval	Y	0	2	2
CDRY	Dry Cleaning Facilities	Y	0	2	2
CFOT	Commercial Fuel Oil Tanks	Y	0	0	0
CHEM	Chemical Manufacturers and Distributors	Y	0	0	0
CHM	Chemical Register	Y	0	0	0
CNG	Compressed Natural Gas Stations	Y	0	0	0
COAL	Inventory of Coal Gasification Plants and Coal Tar Sites	Y	0	0	0
CONV	Compliance and Convictions	Y	0	0	0
CPU	Certificates of Property Use	Y	0	0	0
DRL	Drill Hole Database	Y	0	0	0
DTNK	Delisted Fuel Tanks	Y	0	17	17
EASR	Environmental Activity and Sector Registry	Y	0	1	1
EBR	Environmental Registry	Y	0	1	1
ECA	Environmental Compliance Approval	Y	0	1	1
EEM	Environmental Effects Monitoring	Y	0	0	0
EHS	ERIS Historical Searches	Y	1	23	24
EIIS	Environmental Issues Inventory System	Y	0	0	0
EMHE	Emergency Management Historical Event	Y	0	0	0
EPAR	Environmental Penalty Annual Report	Y	0	0	0
EXP	List of Expired Fuels Safety Facilities	Y	0	17	17
FCON	Federal Convictions	Y	0	0	0
FCS	Contaminated Sites on Federal Land	Y	0	0	0
FOFT	Fisheries & Oceans Fuel Tanks	Y	0	0	0
FRST	Federal Identification Registry for Storage Tank Systems (FIRSTS)	Y	0	0	0
FST	Fuel Storage Tank	Y	0	4	4
FSTH	Fuel Storage Tank - Historic	Y	0	2	2
GEN	Ontario Regulation 347 Waste Generators Summary	Y	0	102	102
GHG	Greenhouse Gas Emissions from Large Facilities	Y	0	0	0
HINC	TSSA Historic Incidents	Y	0	1	1

Database	Name	Searched	Project Property	Boundary to 0.25km	Total
HIST RISK	<i>Historical Business Activity Risk</i>	N	-	-	-
IAFT	<i>Indian & Northern Affairs Fuel Tanks</i>	Y	0	0	0
INC	<i>Fuel Oil Spills and Leaks</i>	Y	0	0	0
LIMO	<i>Landfill Inventory Management Ontario</i>	Y	0	0	0
MINE	<i>Canadian Mine Locations</i>	Y	0	0	0
MNR	<i>Mineral Occurrences</i>	Y	0	0	0
NATE	<i>National Analysis of Trends in Emergencies System (NATES)</i>	Y	0	0	0
NCPL	<i>Non-Compliance Reports</i>	Y	0	0	0
NDFT	<i>National Defense & Canadian Forces Fuel Tanks</i>	Y	0	0	0
NDSP	<i>National Defense & Canadian Forces Spills</i>	Y	0	0	0
NDWD	<i>National Defence & Canadian Forces Waste Disposal Sites</i>	Y	0	0	0
NEBI	<i>National Energy Board Pipeline Incidents</i>	Y	0	0	0
NEBP	<i>National Energy Board Wells</i>	Y	0	0	0
NEES	<i>National Environmental Emergencies System (NEES)</i>	Y	0	0	0
NPCB	<i>National PCB Inventory</i>	Y	0	0	0
NPR2	<i>National Pollutant Release Inventory</i>	Y	0	0	0
NPRI	<i>National Pollutant Release Inventory - Historic</i>	Y	0	0	0
OGWE	<i>Oil and Gas Wells</i>	Y	0	0	0
OOGW	<i>Ontario Oil and Gas Wells</i>	Y	0	0	0
OPCB	<i>Inventory of PCB Storage Sites</i>	Y	0	0	0
ORD	<i>Orders</i>	Y	0	0	0
PAP	<i>Canadian Pulp and Paper</i>	Y	0	0	0
PCFT	<i>Parks Canada Fuel Storage Tanks</i>	Y	0	0	0
PES	<i>Pesticide Register</i>	Y	0	0	0
PFAS	<i>Ontario PFAS Spills</i>	Y	0	0	0
PFCH	<i>NPRI Reporters - PFAS Substances</i>	Y	0	0	0
PFHA	<i>Potential PFAS Handlers from NPRI</i>	Y	0	0	0
PINC	<i>Pipeline Incidents</i>	Y	0	0	0
PPHA	<i>Potential PFAS Handlers from EASR</i>	Y	0	0	0
PRT	<i>Private and Retail Fuel Storage Tanks</i>	Y	0	9	9
PTTW	<i>Permit to Take Water</i>	Y	0	0	0
REC	<i>Ontario Regulation 347 Waste Receivers Summary</i>	Y	0	0	0
RSC	<i>Record of Site Condition</i>	Y	0	1	1
RST	<i>Retail Fuel Storage Tanks</i>	Y	0	1	1
SCT	<i>Scott's Manufacturing Directory</i>	Y	0	2	2
SPL	<i>Ontario Spills</i>	Y	0	12	12
SRDS	<i>Wastewater Discharger Registration Database</i>	Y	0	0	0
TANK	<i>Anderson's Storage Tanks</i>	Y	0	0	0
TCFT	<i>Transport Canada Fuel Storage Tanks</i>	Y	0	0	0
VAR	<i>Variances for Abandonment of Underground Storage Tanks</i>	Y	0	0	0

Database	Name	Searched	Project Property	Boundary to 0.25km	Total
WDS	Waste Disposal Sites - MOE CA Inventory	Y	0	0	0
WDSH	Waste Disposal Sites - MOE 1991 Historical Approval Inventory	Y	0	0	0
WWIS	Water Well Information System	Y	0	34	34
Total:			1	235	236

Executive Summary: Site Report Summary - Project Property

Map Key	DB	Company/Site Name	Address	Dir/Dist (m)	Elev diff (m)	Page Number
1	EHS		960 Silver Street Ottawa ON	ESE/0.0	0.00	54

Executive Summary: Site Report Summary - Surrounding Properties

<i>Map Key</i>	<i>DB</i>	<i>Company/Site Name</i>	<i>Address</i>	<i>Dir/Dist (m)</i>	<i>Elev Diff (m)</i>	<i>Page Number</i>
<u>2</u>	GEN	Merivale Pharmacy Ltd	1011 Merivale Rd Ottawa ON K1Z 6A6	WSW/23.3	1.00	<u>54</u>
<u>3</u>	EHS		999 Merivale Rd Ottawa ON	W/23.8	1.08	<u>54</u>
<u>3</u>	GEN	TOMMSO BALICE	999 Merivale Road Ottawa ON K1Z 6A6	W/23.8	1.08	<u>54</u>
<u>3</u>	GEN	8346062 Canada Inc	999 Merivale Rd Ottawa ON K1Z 6A6	W/23.8	1.08	<u>55</u>
<u>3</u>	GEN	8346062 Canada Inc	999 Merivale Rd Ottawa ON K1Z 6A6	W/23.8	1.08	<u>55</u>
<u>4</u>	EASR	1001012715 ONTARIO INC.	963 SILVER ST OTTAWA ON K1Z 6H4	ENE/24.7	-1.03	<u>56</u>
<u>5</u>	EHS		970 Silver St Ottawa ON K1Z 6H5	E/25.6	0.00	<u>56</u>
<u>6</u>	EHS		999 Merivale Road Ottawa ON K1Z 6A6	W/26.6	0.00	<u>56</u>
<u>7</u>	WWIS		ON <i>Well ID:</i> 7194996	W/29.9	1.08	<u>56</u>
<u>8</u>	WWIS		989 MERIVALE ROAD Ottawa ON <i>Well ID:</i> 7293195	NW/37.6	0.00	<u>57</u>
<u>9</u>	WWIS		989 MERIVALE ROAD Ottawa ON <i>Well ID:</i> 7293196	NW/44.0	0.00	<u>61</u>
<u>10</u>	EHS		1023 Merivale Road Ottawa ON K1Z 6A6	SW/44.3	1.24	<u>64</u>

<i>Map Key</i>	<i>DB</i>	<i>Company/Site Name</i>	<i>Address</i>	<i>Dir/Dist (m)</i>	<i>Elev Diff (m)</i>	<i>Page Number</i>
<u>11</u>	SPL	Ottawa Shiners<UNOFFICIAL>	1319 Shillingston Ave Ottawa ON	SW/47.6	1.24	<u>64</u>
<u>12</u>	WWIS		989 MERIVALE ROAD Ottawa ON <i>Well ID:</i> 7293197	NW/50.0	0.00	<u>65</u>
<u>13</u>	EHS		971 Merivale Road Ottawa ON K1Z 6A3	NW/50.6	0.00	<u>69</u>
<u>14</u>	WWIS		ON <i>Well ID:</i> 7160792	WNW/56.4	0.00	<u>69</u>
<u>15</u>	WWIS		989 MERIVALE ROAD Ottawa ON <i>Well ID:</i> 7293194	WNW/59.7	0.00	<u>70</u>
<u>15</u>	WWIS		ON <i>Well ID:</i> 7406815	WNW/59.7	0.00	<u>73</u>
<u>16</u>	DTNK	142567 CANADA INC/OA TERRYS ESSO SERVICE	989 MERIVALE RD OTTAWA ON K1Z 6A3	WNW/61.3	0.00	<u>74</u>
<u>16</u>	EHS		989 Merivale Rd Ottawa ON K1Z6A3	WNW/61.3	0.00	<u>75</u>
<u>16</u>	GEN	IMPERIAL OIL LIMITED	989 MERIVAL ROAD OTTAWA ON	WNW/61.3	0.00	<u>75</u>
<u>16</u>	GEN	IMPERIAL OIL	989 MERIVALE ROAD OTTAWA ON K1Z 6A3	WNW/61.3	0.00	<u>75</u>
<u>16</u>	GEN	IMPERIAL OIL	989 MERIVALE ROAD OTTAWA ON	WNW/61.3	0.00	<u>76</u>
<u>16</u>	GEN	IMPERIAL OIL	989 MERIVALE ROAD OTTAWA ON	WNW/61.3	0.00	<u>76</u>
<u>16</u>	GEN	IMPERIAL OIL	989 MERIVALE ROAD OTTAWA ON	WNW/61.3	0.00	<u>77</u>

<i>Map Key</i>	<i>DB</i>	<i>Company/Site Name</i>	<i>Address</i>	<i>Dir/Dist (m)</i>	<i>Elev Diff (m)</i>	<i>Page Number</i>
<u>16</u>	GEN	IMPERIAL OIL	989 MERIVALE ROAD OTTAWA ON K1Z 6A3	WNW/61.3	0.00	<u>77</u>
<u>16</u>	GEN	IMPERIAL OIL	989 MERIVALE ROAD OTTAWA ON	WNW/61.3	0.00	<u>78</u>
<u>16</u>	GEN	IMPERIAL OIL	989 MERIVALE ROAD OTTAWA ON K1Z 6A3	WNW/61.3	0.00	<u>78</u>
<u>16</u>	GEN	IMPERIAL OIL	989 MERIVALE ROAD OTTAWA ON K1Z 6A3	WNW/61.3	0.00	<u>79</u>
<u>16</u>	GEN	IMPERIAL OIL	989 MERIVALE ROAD OTTAWA ON K1Z 6A3	WNW/61.3	0.00	<u>79</u>
<u>16</u>	GEN	IMPERIAL OIL	989 MERIVALE ROAD OTTAWA ON K1Z 6A3	WNW/61.3	0.00	<u>80</u>
<u>16</u>	GEN	IMPERIAL OIL	989 MERIVALE ROAD OTTAWA ON K1Z 6A3	WNW/61.3	0.00	<u>80</u>
<u>16</u>	GEN	IMPERIAL OIL	989 MERIVALE ROAD OTTAWA ON K1Z 6A3	WNW/61.3	0.00	<u>81</u>
<u>16</u>	GEN	Imperial Oil	989 Merivale Road Ottawa ON K1Z 6A3	WNW/61.3	0.00	<u>84</u>
<u>16</u>	PRT	142567 CANADA INC/OA TERRYS ESSO SERVICE	989 MERIVALE RD OTTAWA ON K1Z 6A3	WNW/61.3	0.00	<u>85</u>
<u>16</u>	SPL	ESSO PETROLEUM	989 MERIVALE ROAD- SERVICE STATION SERVICE STATION OTTAWA CITY ON K1Z 6A3	WNW/61.3	0.00	<u>85</u>
<u>17</u>	WWIS		989 MERIVALE ROAD Ottawa ON <i>Well ID:</i> 7293209	WNW/62.2	0.00	<u>86</u>
<u>18</u>	WWIS		989 MERIVALE OTTAWA ON	WNW/62.3	0.00	<u>89</u>

Map Key	DB	Company/Site Name	Address	Dir/Dist (m)	Elev Diff (m)	Page Number
			Well ID: 7292905			
18	WWIS		ON	WNW/62.3	0.00	92
			Well ID: 7406816			
19	WWIS		989 MERIVALE ROAD OTTAWA ON	WNW/65.0	0.00	93
			Well ID: 7292906			
20	WWIS		989 MERIVALE ROAD Ottawa ON	WNW/65.1	0.00	96
			Well ID: 7293190			
21	WWIS		989 MERIVALE ROAD OTTAWA ON	WNW/66.2	0.00	100
			Well ID: 7292907			
22	WWIS		ON	WNW/66.8	0.00	103
			Well ID: 7406818			
23	EHS		1025 Merivale Road Ottawa ON K1Z 6A6	SW/69.3	2.08	104
24	WWIS		989 MERIVALE ROAD Ottawa ON	WNW/72.6	0.00	104
			Well ID: 7293193			
24	WWIS		ON	WNW/72.6	0.00	107
			Well ID: 7406784			
25	WWIS		1251 SHILINGTON Ottawa ON	E/73.2	-0.07	108
			Well ID: 7167670			
26	WWIS		989 MERIVALE ROAD Ottawa ON	WNW/76.4	0.00	111
			Well ID: 7293192			
26	WWIS		ON	WNW/76.4	0.00	115
			Well ID: 7406814			
27	WWIS		989 MERIVALE ROAD Ottawa ON	WNW/79.5	0.00	115
			Well ID: 7293191			
27	WWIS		ON	WNW/79.5	0.00	119

Map Key	DB	Company/Site Name	Address	Dir/Dist (m)	Elev Diff (m)	Page Number
			Well ID: 7406813			
<u>28</u>	SPL		Maryville Rd. and Raven. Ottawa OTTAWA ON	WSW/81.2	1.69	<u>120</u>
<u>29</u>	DTNK	PANTUSO PERFORMANCE CENTRE INC	1004 MERIVALE RD OTTAWA ON K1Z 6A5	WSW/83.7	0.92	<u>121</u>
<u>29</u>	DTNK	PANTUSO PERFORMANCE CENTRE INC	1004 MERIVALE RD OTTAWA ON	WSW/83.7	0.92	<u>121</u>
<u>29</u>	DTNK	PANTUSO PERFORMANCE CENTRE INC	1004 MERIVALE RD OTTAWA ON	WSW/83.7	0.92	<u>122</u>
<u>29</u>	DTNK	PANTUSO PERFORMANCE CENTRE INC	1004 MERIVALE RD OTTAWA ON	WSW/83.7	0.92	<u>123</u>
<u>29</u>	EHS		1004 Merivale Road Ottawa Ontario Ottawa ON K1Z 6A5	WSW/83.7	0.92	<u>123</u>
<u>29</u>	EXP	PANTUSO PERFORMANCE CENTRE INC	1004 MERIVALE RD OTTAWA ON	WSW/83.7	0.92	<u>123</u>
<u>29</u>	EXP	PANTUSO PERFORMANCE CENTRE INC	1004 MERIVALE RD OTTAWA ON	WSW/83.7	0.92	<u>124</u>
<u>29</u>	EXP	PANTUSO PERFORMANCE CENTRE INC	1004 MERIVALE RD OTTAWA ON	WSW/83.7	0.92	<u>124</u>
<u>29</u>	GEN	SURGENOR NATIONAL LEASING LTD.	1004 MERIVALE ROAD C/O 895 ST. LAURENT BLVD. OTTAWA-CARELTON ON K1Z 6A5	WSW/83.7	0.92	<u>124</u>
<u>29</u>	GEN	SURGENOR (OUT OF BUSINESS) 36-538	1004 MERIVALE ROAD C/O 895 ST. LAURENT BLVD. OTTAWA-CARELTON ON K1Z 6A5	WSW/83.7	0.92	<u>124</u>
<u>29</u>	PRT	PANTUSO PERFORMANCE CENTRE INC	1004 MERIVALE RD OTTAWA ON K1Z6A5	WSW/83.7	0.92	<u>125</u>

Map Key	DB	Company/Site Name	Address	Dir/Dist (m)	Elev Diff (m)	Page Number
<u>30</u>	WWIS		1010 Merivale Rd Ottawa ON Well ID: 7344788	WSW/86.0	0.92	<u>125</u>
<u>31</u>	DTNK	FINATERI LTD	992 MERIVALE RD OTTAWA ON K1Z 6A4	W/86.4	1.00	<u>128</u>
<u>31</u>	DTNK	FINATERI LTD	992 MERIVALE RD OTTAWA ON	W/86.4	1.00	<u>129</u>
<u>31</u>	EHS		992 Merivale Road Ottawa ON K1Z 6A4	W/86.4	1.00	<u>130</u>
<u>31</u>	EXP	FINATERI LTD	992 MERIVALE RD OTTAWA ON	W/86.4	1.00	<u>130</u>
<u>31</u>	EXP	FINATERI LTD	992 MERIVALE RD OTTAWA ON	W/86.4	1.00	<u>130</u>
<u>31</u>	EXP	FINATERI LTD	992 MERIVALE RD OTTAWA ON	W/86.4	1.00	<u>130</u>
<u>31</u>	PRT	FINATERI LTD	992 MERIVALE RD OTTAWA ON K1Z6A4	W/86.4	1.00	<u>131</u>
<u>31</u>	RST	FINATERI LTD	992 MERIVALE RD OTTAWA ON K1Z6A4	W/86.4	1.00	<u>131</u>
<u>32</u>	EHS		956-958 Merivale Road Ottawa ON K1Z 6A2	NW/87.5	-1.03	<u>131</u>
<u>33</u>	SCT	KARENS CHOCOLATES	1010 MERIVALE RD UNIT B OTTAWA ON K1Z 6A5	WSW/88.9	2.00	<u>131</u>
<u>34</u>	EBR	Andre Awad Auto Care	1049 Merivale Road Ottawa Ontario K1Z 6A9 Ottawa ON	SW/89.7	2.00	<u>131</u>
<u>35</u>	WWIS		1020 MERIVALE RD OTTAWA ON Well ID: 7189939	WSW/90.9	1.69	<u>132</u>

Map Key	DB	Company/Site Name	Address	Dir/Dist (m)	Elev Diff (m)	Page Number
<u>36</u>	CDRY	Ottawa Magic Cleaner	1020 Merivale Road Ottawa ON K1Z6A5	WSW/95.5	1.69	<u>135</u>
<u>36</u>	CDRY	Betty Brite Cleaners & Tailors	1020 Merivale Rd Ottawa ON K1Z6A5	WSW/95.5	1.69	<u>135</u>
<u>36</u>	EHS		1020 Merivale Road n/a ON K1Z 6A5	WSW/95.5	1.69	<u>136</u>
<u>36</u>	EHS		1020 Merivale Road Ottawa ON K1Z 6A5	WSW/95.5	1.69	<u>136</u>
<u>36</u>	GEN	BETTY BRITE CLEANERS	1020 MERIVALE ROAD C/O 218 LAURIER AVENUE EAST OTTAWA ON K1Z 6A5	WSW/95.5	1.69	<u>136</u>
<u>36</u>	GEN	BETTY BRITE CLEANERS & TAILORS	1020 MERIVALE ROAD C/O 218 LAURIER AVENUE EAST OTTAWA ON K1Z 6A5	WSW/95.5	1.69	<u>137</u>
<u>36</u>	GEN	BETTY BRITE CLEANERS & TAILORS	1020 MERIVALE ROAD OTTAWA ON K1Z 6A5	WSW/95.5	1.69	<u>137</u>
<u>36</u>	GEN	BETTY BRITE CLEANERS & TAILORS 05-119	1020 MERIVALE ROAD C/O 218 LAURIER AVENUE EAST OTTAWA ON K1Z 6A5	WSW/95.5	1.69	<u>137</u>
<u>36</u>	GEN	BETTY BRITE CLEANERS	1020 MERIVALE ROAD OTTAWA ON K1Z 6A5	WSW/95.5	1.69	<u>138</u>
<u>36</u>	GEN	BETTY BRITE CLEANERS AND TAILOR	1020 MERIVALE ROAD OTTAWA ON K1Z 6A5	WSW/95.5	1.69	<u>138</u>
<u>36</u>	GEN	1633823 ONTARIO LIMITED	1020 MERIVALE ROAD OTTAWA ON K1Z 6A5	WSW/95.5	1.69	<u>139</u>
<u>36</u>	GEN	3285995canadainc	1020 merivale rd ottawa ON	WSW/95.5	1.69	<u>139</u>
<u>36</u>	GEN	3285995canadainc	1020 merivale rd ottawa ON K1Z 6A5	WSW/95.5	1.69	<u>139</u>

Map Key	DB	Company/Site Name	Address	Dir/Dist (m)	Elev Diff (m)	Page Number
<u>36</u>	GEN	3285995canadainc	1020 merivale rd ottawa ON K1Z 6A5	WSW/95.5	1.69	<u>140</u>
<u>36</u>	GEN	1550988 Ontario Ltd	1020 Merivale Road OTTAWA ON K1Z 6A5	WSW/95.5	1.69	<u>140</u>
<u>36</u>	GEN	1550988 Ontario Ltd	1020 Merivale Road OTTAWA ON K1Z 6A5	WSW/95.5	1.69	<u>140</u>
<u>36</u>	GEN	1550988 Ontario Ltd	1020 Merivale Road OTTAWA ON K1Z 6A5	WSW/95.5	1.69	<u>141</u>
<u>36</u>	GEN	1550988 Ontario Ltd	1020 Merivale Road OTTAWA ON K1Z 6A5	WSW/95.5	1.69	<u>141</u>
<u>36</u>	GEN	1550988 Ontario Ltd	1020 Merivale Road OTTAWA ON K1Z 6A5	WSW/95.5	1.69	<u>142</u>
<u>36</u>	GEN	1550988 Ontario Ltd	1020 Merivale Road OTTAWA ON K1Z 6A5	WSW/95.5	1.69	<u>142</u>
<u>36</u>	GEN	PREMIER DRY CLEANERS	1020 Merivale Road OTTAWA ON	WSW/95.5	1.69	<u>143</u>
<u>36</u>	GEN	Premier DryCleaners	1020 Merivale Road Ottawa ON	WSW/95.5	1.69	<u>147</u>
<u>36</u>	WWIS		1020 MERIVALE RD OTTAWA ON Well ID: 7189937	WSW/95.5	1.69	<u>147</u>
<u>37</u>	WWIS		1010 Merivale Rd Ottawa ON Well ID: 7344787	WSW/100.0	2.00	<u>150</u>
<u>38</u>	DTNK	1112091 ONTARIO INC O/A SHELL CANADA GAS STATION	962 MERIVALE RD OTTAWA ON	WNW/100.3	-0.31	<u>153</u>
<u>38</u>	EXP	1112091 ONTARIO INC O/A SHELL CANADA GAS STATION	962 MERIVALE RD OTTAWA ON	WNW/100.3	-0.31	<u>154</u>

<i>Map Key</i>	<i>DB</i>	<i>Company/Site Name</i>	<i>Address</i>	<i>Dir/Dist (m)</i>	<i>Elev Diff (m)</i>	<i>Page Number</i>
<u>38</u>	EXP	1112091 ONTARIO INC O/A SHELL CANADA GAS STATION	962 MERIVALE RD OTTAWA ON	WNW/100.3	-0.31	<u>154</u>
<u>38</u>	EXP	1112091 ONTARIO INC O/A SHELL CANADA GAS STATION	962 MERIVALE RD OTTAWA ON	WNW/100.3	-0.31	<u>155</u>
<u>38</u>	EXP	1112091 ONTARIO INC O/A SHELL CANADA GAS STATION	962 MERIVALE RD OTTAWA ON	WNW/100.3	-0.31	<u>155</u>
<u>38</u>	FST	SHELL CANADA PRODUCTS	962 MERIVALE RD OTTAWA ON	WNW/100.3	-0.31	<u>155</u>
<u>38</u>	FST	SHELL CANADA PRODUCTS	962 MERIVALE RD OTTAWA ON	WNW/100.3	-0.31	<u>155</u>
<u>38</u>	FST	SHELL CANADA PRODUCTS	962 MERIVALE RD OTTAWA ON	WNW/100.3	-0.31	<u>156</u>
<u>38</u>	FST	SHELL CANADA PRODUCTS	962 MERIVALE RD OTTAWA ON	WNW/100.3	-0.31	<u>156</u>
<u>38</u>	FSTH	1112091 ONTARIO INC O/A SHELL CANADA GAS STATION	962 MERIVALE RD OTTAWA ON K1Z 6A2	WNW/100.3	-0.31	<u>156</u>
<u>38</u>	FSTH	1112091 ONTARIO INC O/A SHELL CANADA GAS STATION	962 MERIVALE RD OTTAWA ON K1Z 6A2	WNW/100.3	-0.31	<u>157</u>
<u>38</u>	GEN	Shell Canada	962 Merivale Road Ottawa ON	WNW/100.3	-0.31	<u>157</u>
<u>38</u>	HINC		962 MERIVALE ROAD OTTAWA ON K1Z 6A2	WNW/100.3	-0.31	<u>158</u>
<u>38</u>	PRT	SOUTHLAND CANADA 2830 ATTN MARYANN GRAHOVAC	962 MERIVALE RD OTTAWA ON K1Z6A2	WNW/100.3	-0.31	<u>158</u>
<u>38</u>	SPL		962 Merivale Road Ottawa ON K1Z 6A2	WNW/100.3	-0.31	<u>158</u>

Map Key	DB	Company/Site Name	Address	Dir/Dist (m)	Elev Diff (m)	Page Number
<u>38</u>	SPL		962 Merivale Rd. Ottawa ON	WNW/100.3	-0.31	<u>159</u>
<u>39</u>	GEN	JOHN EBBS ENTERPRISES LTD.	O/A PALMER CLEANERS 956 MERIVALE ROAD OTTAWA ON K1Z 6A2	NW/100.4	-1.03	<u>160</u>
<u>39</u>	GEN	JOHN EBBS ENTERPRISES LTD.	956 MERIVALE ROAD OTTAWA ON K1Z 6A2	NW/100.4	-1.03	<u>161</u>
<u>39</u>	GEN	JOHN EBBS ENTERPRISES LTD. 22-068	O/A PALMER CLEANERS 956 MERIVALE ROAD OTTAWA ON K1Z 6A2	NW/100.4	-1.03	<u>161</u>
<u>39</u>	GEN	JOHN EBBS ENTERPRISES LIMITED	956 MERIVALE ROAD OTTAWA ON K1Z 6A2	NW/100.4	-1.03	<u>161</u>
<u>39</u>	GEN	PALMER CLEANERS	956 MERIVALE RD. OTTAWA ON K1Z 6A2	NW/100.4	-1.03	<u>162</u>
<u>39</u>	GEN	PALMER (SEEF & USE ON0441300)	956 MERIVALE RD. OTTAWA ON K1Z 6A2	NW/100.4	-1.03	<u>162</u>
<u>39</u>	GEN	PALMER (SEE & USE ON0441300)	956 MERIVALE RD. OTTAWA ON K1Z 6A2	NW/100.4	-1.03	<u>162</u>
<u>40</u>	WWIS		1020 MERIVALE RD OTTAWA ON Well ID: 7189938	WSW/103.8	2.00	<u>162</u>
<u>41</u>	WWIS		1010 Merivale Rd Ottawa ON Well ID: 7344789	WSW/107.7	2.00	<u>165</u>
<u>42</u>	SPL	PRIVATE OWNER	1005 SILVER AVE. STORAGE TANK/BARREL OTTAWA CITY ON K1Z 6H8	ESE/108.3	1.00	<u>169</u>
<u>43</u>	WWIS		1020 MERIVALE RD ON Well ID: 7042654	WSW/108.9	2.00	<u>169</u>

Map Key	DB	Company/Site Name	Address	Dir/Dist (m)	Elev Diff (m)	Page Number
44	EHS		250 Anna Avenue Ottawa ON K1Z 7V6	N/114.1	-2.00	172
44	EHS		250 Anna Ave Ottawa ON K1Z 7V6	N/114.1	-2.00	173
44	GEN	Ottawa-Carleton District School Board	W.E. Gowling P.S. 250 Anna Avenue Ottawa ON K1Z 7V6	N/114.1	-2.00	173
44	GEN	OTTAWA CARLETON DISTRICT SCHOOL BOARD	250 ANNA ST OTTAWA ON K1Z 7V6	N/114.1	-2.00	173
44	GEN	Ottawa-Carleton District School Board	250 Anna Avenue Ottawa ON K1Z 7V6	N/114.1	-2.00	173
44	GEN	Ottawa-Carleton District School Board	250 Anna Avenue Ottawa ON K1Z 7V6	N/114.1	-2.00	174
44	GEN	Ottawa-Carleton District School Board	250 Anna Avenue Ottawa ON K1Z 7V6	N/114.1	-2.00	175
44	GEN	Ottawa-Carleton District School Board	250 Anna Avenue Ottawa ON K1Z 7V6	N/114.1	-2.00	176
44	GEN	Ottawa-Carleton District School Board	250 Anna Avenue Ottawa ON K1Z 7V6	N/114.1	-2.00	176
44	GEN	Ottawa-Carleton District School Board	250 Anna Avenue Ottawa ON	N/114.1	-2.00	177
44	GEN	Ottawa-Carleton District School Board	250 Anna Avenue Ottawa ON K1Z 7V6	N/114.1	-2.00	178
44	GEN	Ottawa-Carleton District School Board	250 Anna Avenue Ottawa ON K1Z 7V6	N/114.1	-2.00	179
44	GEN	Ottawa-Carleton District School Board	250 Anna Avenue Ottawa ON K1Z 7V6	N/114.1	-2.00	180

Map Key	DB	Company/Site Name	Address	Dir/Dist (m)	Elev Diff (m)	Page Number
<u>44</u>	GEN	Ottawa-Carleton District School Board Health and Safety	250 Anna Avenue Ottawa ON K1Z 7V6	N/114.1	-2.00	<u>181</u>
<u>44</u>	GEN	Ottawa-Carleton District School Board Health and Safety	250 Anna Avenue Ottawa ON K1Z 7V6	N/114.1	-2.00	<u>182</u>
<u>44</u>	GEN	Ottawa-Carleton District School Board Health and Safety	250 Anna Avenue Ottawa ON K1Z 7V6	N/114.1	-2.00	<u>183</u>
<u>44</u>	GEN	Ottawa-Carleton District School Board	W.E. Gowling P.S., 250 Anna Avenue Ottawa ON	N/114.1	-2.00	<u>184</u>
<u>45</u>	GEN	Cardinal Suites Inc.	1053 Merivale Road Ottawa ON K1Z 6A9	SSW/116.5	2.00	<u>188</u>
<u>46</u>	SCT	REV Consultants Ltd.	249 Anna Ave Ottawa ON K1Z 7V4	NNE/118.4	-1.00	<u>188</u>
<u>47</u>	AUWR	DAVE'S PART-MART	942 MERIVALE RD OTTAWA ON K1Z 5Z9	NW/120.3	-1.00	<u>189</u>
<u>47</u>	GEN	DAVES PART MART INC.	942 MERIVALE ROAD OTTAWA ON K1Z 5Z9	NW/120.3	-1.00	<u>189</u>
<u>47</u>	GEN	DAVES PART-MART INCORPORATED	942 MERIVALE ROAD OTTAWA ON K1Z 5Z9	NW/120.3	-1.00	<u>189</u>
<u>47</u>	GEN	Richard Nahas Medicine Professional Corporation	942 Merivale Road Ottawa ON	NW/120.3	-1.00	<u>190</u>
<u>47</u>	GEN	Richard Nahas Medicine Professional Corporation	942 Merivale Road Ottawa ON	NW/120.3	-1.00	<u>190</u>
<u>47</u>	GEN	Richard Nahas Medicine Professional Corporation	942 Merivale Road Ottawa ON K1Z 5Z9	NW/120.3	-1.00	<u>190</u>
<u>47</u>	GEN	Richard Nahas Medicine Professional Corporation	942 Merivale Road Ottawa ON K1Z 5Z9	NW/120.3	-1.00	<u>191</u>

Map Key	DB	Company/Site Name	Address	Dir/Dist (m)	Elev Diff (m)	Page Number
<u>47</u>	GEN	Richard Nahas Medicine Professional Corporation	942 Merivale Road Ottawa ON K1Z 5Z9	NW/120.3	-1.00	<u>191</u>
<u>47</u>	GEN	Richard Nahas Medicine Professional Corporation	942 Merivale Road Ottawa ON K1Z 5Z9	NW/120.3	-1.00	<u>191</u>
<u>47</u>	GEN	Richard Nahas Medicine Professional Corporation	942 Merivale Road Ottawa ON K1Z 5Z9	NW/120.3	-1.00	<u>192</u>
<u>47</u>	GEN	Richard Nahas Medicine Professional Corporation	942 Merivale Road Ottawa ON K1Z 5Z9	NW/120.3	-1.00	<u>192</u>
<u>47</u>	GEN	Seekers Centre	942 Merivale Road Ottawa ON	NW/120.3	-1.00	<u>192</u>
<u>48</u>	EHS		1036 Merivale Rd Ottawa ON	SW/120.8	1.85	<u>196</u>
<u>49</u>	GEN	MERIVALE CAT CLINIC	OTTAWA CAT HOSPITAL 1038 MERIVALE ROAD OTTAWA ON K1Z 6A7	SW/124.5	1.85	<u>196</u>
<u>49</u>	GEN	MERIVALE CAT HOSPITAL 26-330	1038 MERIVALE ROAD OTTAWA ON K1Z 6A7	SW/124.5	1.85	<u>197</u>
<u>49</u>	GEN	MERIVALE CAT HOSPITAL	1038 MERIVALE ROAD OTTAWA ON K1Z 6A7	SW/124.5	1.85	<u>197</u>
<u>49</u>	GEN	MERIVALE CAT HOSPITAL	1038 MERIVALE ROAD OTTAWA ON K1Z 6A7	SW/124.5	1.85	<u>198</u>
<u>49</u>	GEN	MERIVALE CAT HOSPITAL	1038 MERIVALE ROAD OTTAWA ON K1Z 6A7	SW/124.5	1.85	<u>198</u>
<u>49</u>	GEN	MERIVALE CAT HOSPITAL	1038 MERIVALE ROAD OTTAWA ON K1Z 6A7	SW/124.5	1.85	<u>199</u>
<u>49</u>	GEN	MERIVALE CAT HOSPITAL	1038 MERIVALE ROAD OTTAWA ON K1Z 6A7	SW/124.5	1.85	<u>199</u>

Map Key	DB	Company/Site Name	Address	Dir/Dist (m)	Elev Diff (m)	Page Number
<u>49</u>	GEN	MERIVALE CAT HOSPITAL	1038 MERIVALE ROAD OTTAWA ON	SW/124.5	1.85	<u>200</u>
<u>49</u>	GEN	MERIVALE CAT HOSPITAL	1038 MERIVALE ROAD OTTAWA ON K1Z 6A7	SW/124.5	1.85	<u>200</u>
<u>49</u>	GEN	MERIVALE CAT HOSPITAL	1038 MERIVALE ROAD OTTAWA ON K1Z 6A7	SW/124.5	1.85	<u>201</u>
<u>49</u>	GEN	MERIVALE CAT HOSPITAL	1038 MERIVALE ROAD OTTAWA ON K1Z 6A7	SW/124.5	1.85	<u>201</u>
<u>49</u>	GEN	MERIVALE CAT HOSPITAL	1038 MERIVALE ROAD OTTAWA ON K1Z 6A7	SW/124.5	1.85	<u>202</u>
<u>49</u>	GEN	MERIVALE CAT HOSPITAL	1038 MERIVALE ROAD OTTAWA ON K1Z 6A7	SW/124.5	1.85	<u>203</u>
<u>49</u>	GEN	MERIVALE CAT HOSPITAL	1038 MERIVALE ROAD OTTAWA ON K1Z 6A7	SW/124.5	1.85	<u>203</u>
<u>49</u>	GEN	Bytown Cat Hospital	1038 MERIVALE ROAD OTTAWA ON	SW/124.5	1.85	<u>204</u>
<u>50</u>	SPL	ULTRAMAR	1006 HOOPERS ST. TANK TRUCK (CARGO) OTTAWA CITY ON	ESE/133.0	0.69	<u>209</u>
<u>51</u>	DTNK	FRANCIS FUELS	1057 MERIVALE RD OTTAWA ON K1Z 6A9	SSW/142.7	3.08	<u>210</u>
<u>51</u>	DTNK	608475 ONTARIO LIMITED	1057 MERIVALE RD OTTAWA ON	SSW/142.7	3.08	<u>211</u>
<u>51</u>	DTNK	FRANCIS FUELS	1057 MERIVALE RD OTTAWA ON	SSW/142.7	3.08	<u>211</u>
<u>51</u>	DTNK	FRANCIS FUELS	1057 MERIVALE RD OTTAWA ON	SSW/142.7	3.08	<u>212</u>

Map Key	DB	Company/Site Name	Address	Dir/Dist (m)	Elev Diff (m)	Page Number
<u>51</u>	DTNK	608475 ONTARIO LIMITED	1057 MERIVALE RD OTTAWA ON	SSW/142.7	3.08	<u>212</u>
<u>51</u>	EXP	FRANCIS FUELS LTD.	1057 MERIVALE RD OTTAWA ON	SSW/142.7	3.08	<u>213</u>
<u>51</u>	EXP	FRANCIS FUELS LTD.	1057 MERIVALE RD OTTAWA ON	SSW/142.7	3.08	<u>213</u>
<u>51</u>	EXP	FRANCIS FUELS LTD.	1057 MERIVALE RD OTTAWA ON	SSW/142.7	3.08	<u>213</u>
<u>51</u>	GEN	Shepherds of Good Hope	1057 Merivale Road Ottawa ON K1Z 6A9	SSW/142.7	3.08	<u>214</u>
<u>51</u>	PRT	608475 ONTARIO LIMITED	1057 MERIVALE RD OTTAWA ON K1Z6A9	SSW/142.7	3.08	<u>215</u>
<u>51</u>	PRT	FRANCIS FUELS	1057 MERIVALE RD OTTAWA ON K1Z6A9	SSW/142.7	3.08	<u>215</u>
<u>51</u>	SPL	EMELIO CONFECTIONS	EMILIO CONFECTIONS 1057 MERIVALE RD. OTTAWA CITY ON K1Z 6A9	SSW/142.7	3.08	<u>215</u>
<u>51</u>	SPL	AUTOMOTIVE REPAIR SHOP	1057 MERIVALE ROAD OTTAWA CITY ON K1Z 6A9	SSW/142.7	3.08	<u>216</u>
<u>52</u>	EHS		1042 Merivale Road Ottawa Ontario Ottawa ON K1Z 6A9	SW/151.1	3.00	<u>217</u>
<u>53</u>	DTNK	866488 ONTARIO INC	926 MERIVALE RD OTTAWA ON K1Z 5Z9	NW/156.1	-0.92	<u>217</u>
<u>53</u>	DTNK	PIONEER ENERGY MANAGEMENT INC.	926 MERIVALE RD OTTAWA ON K1Z 5Z9	NW/156.1	-0.92	<u>217</u>
<u>53</u>	DTNK	PIONEER ENERGY MANAGEMENT INC.	926 MERIVALE RD OTTAWA ON	NW/156.1	-0.92	<u>218</u>

Map Key	DB	Company/Site Name	Address	Dir/Dist (m)	Elev Diff (m)	Page Number
<u>53</u>	DTNK	PIONEER ENERGY MANAGEMENT INC.	926 MERIVALE RD OTTAWA ON	NW/156.1	-0.92	<u>219</u>
<u>53</u>	EXP	PIONEER ENERGY MANAGEMENT INC	926 MERIVALE RD OTTAWA ON	NW/156.1	-0.92	<u>219</u>
<u>53</u>	EXP	PIONEER ENERGY MANAGEMENT INC	926 MERIVALE RD OTTAWA ON	NW/156.1	-0.92	<u>220</u>
<u>53</u>	EXP	PIONEER ENERGY MANAGEMENT INC	926 MERIVALE RD OTTAWA ON	NW/156.1	-0.92	<u>220</u>
<u>53</u>	EXP	PIONEER ENERGY MANAGEMENT INC	926 MERIVALE RD OTTAWA ON	NW/156.1	-0.92	<u>220</u>
<u>53</u>	PRT	866488 ONTARIO INC	926 MERIVALE RD OTTAWA ON K1Z5Z9	NW/156.1	-0.92	<u>220</u>
<u>53</u>	PRT	SUNOCO INC - THROUGH AGENT PIONEER PETROLEUMS MANA	926 MERIVALE RD OTTAWA ON K1Z5Z9	NW/156.1	-0.92	<u>221</u>
<u>53</u>	PRT		926 MERIVALE RD. OTTAWA ON	NW/156.1	-0.92	<u>221</u>
<u>54</u>	EHS		1030 Panet Street Ottawa ON Ottawa ON K1Z 6E9	SSW/160.3	3.03	<u>221</u>
<u>55</u>	RSC	15096332 CANADA INC.	917 Merivale RD Ottawa ON	NNW/162.2	-2.00	<u>221</u>
<u>56</u>	EHS		917 Merivale Road Ottawa ON K1Z 6A4	NNW/168.0	-2.00	<u>222</u>
<u>57</u>	WWIS		999 MERIVALE ROAD Ottawa ON Well ID: 7202257	NNW/182.4	-2.00	<u>222</u>
<u>58</u>	WWIS		ON Well ID: 1508493	NNW/189.8	-2.00	<u>225</u>

Map Key	DB	Company/Site Name	Address	Dir/Dist (m)	Elev Diff (m)	Page Number
<u>59</u>	EHS		1006 Hollington Street Ottawa ON K1Z 6K7	E/192.7	0.00	<u>227</u>
<u>60</u>	BORE		ON	NNW/206.0	-2.00	<u>228</u>
<u>61</u>	GEN	McDonald Bros Construction Inc.	1095 Merivale rd Ottawa ON K1Z 6A9	SSW/219.1	4.32	<u>230</u>
<u>61</u>	GEN	Shepherds of Good Hope	1095 Merivale Road Ottawa ON	SSW/219.1	4.32	<u>230</u>
<u>62</u>	EHS		1095 Merivale Road Ottawa ON K1Z 6A9	SSW/219.1	4.32	<u>231</u>
<u>63</u>	ECA	City of Ottawa	918 Admiral Ave (Crerar Avenue to Anna Avenue) Ottawa ON K1P 1J1	NNE/229.6	-1.00	<u>231</u>
<u>64</u>	BORE		ON	S/235.8	4.61	<u>231</u>
<u>65</u>	EHS		1216 Shillington Avenue Ottawa ON K1Z 7Z4	E/236.7	0.00	<u>233</u>
<u>66</u>	WWIS		lot 33 con 2 ON Well ID: 1510611	SSW/240.2	5.80	<u>233</u>
<u>67</u>	CA	R.M. OF OTTAWA-CARLETON	MERIVALE RD./KIRKWOOD AVE. OTTAWA CITY ON	SSW/241.3	5.64	<u>235</u>
<u>67</u>	CA	R.M. OF OTTAWA-CARLETON	MERIVALE RD./KIRKWOOD AVE. OTTAWA CITY ON	SSW/241.3	5.64	<u>236</u>
<u>68</u>	EHS		900 Merivale Rd Ottawa ON K1Z 5Z8	NNW/243.0	-2.00	<u>236</u>
<u>68</u>	GEN	Carlington Community Health Centre	900 Merivale Road Ottawa ON K1Z 5Z8	NNW/243.0	-2.00	<u>236</u>

Map Key	DB	Company/Site Name	Address	Dir/Dist (m)	Elev Diff (m)	Page Number
<u>68</u>	GEN	Carlington Community Health Centre	900 Merivale Road Ottawa ON K1Z 5Z8	NNW/243.0	-2.00	<u>237</u>
<u>68</u>	GEN	Carlington Community Health Centre	900 Merivale Road Ottawa ON K1Z 5Z8	NNW/243.0	-2.00	<u>237</u>
<u>68</u>	GEN	Carlington Community Health Centre	900 Merivale Road Ottawa ON	NNW/243.0	-2.00	<u>238</u>
<u>68</u>	GEN	Carlington Community Health Centre	900 Merivale Road Ottawa ON K1Z 5Z8	NNW/243.0	-2.00	<u>238</u>
<u>68</u>	GEN	Carlington Community Health Centre	900 Merivale Road Ottawa ON K1Z 5Z8	NNW/243.0	-2.00	<u>238</u>
<u>68</u>	GEN	Carlington Community Health Centre	900 Merivale Road Ottawa ON K1Z 5Z8	NNW/243.0	-2.00	<u>239</u>
<u>68</u>	GEN	Carlington Community Health Centre	900 Merivale Road Ottawa ON K1Z 5Z8	NNW/243.0	-2.00	<u>239</u>
<u>68</u>	GEN	Carlington Community Health Centre	900 Merivale Road Ottawa ON K1Z 5Z8	NNW/243.0	-2.00	<u>240</u>
<u>68</u>	GEN	Carlington Community Health Centre	900 Merivale Road Ottawa ON K1Z 5Z8	NNW/243.0	-2.00	<u>240</u>
<u>68</u>	GEN	Carlington Community Health Centre	900 Merivale Road Ottawa ON	NNW/243.0	-2.00	<u>241</u>
<u>68</u>	SPL	SHELL CANADA PRODUCTS LTD.	900 MERIVALE RD. TANK TRUCK (CARGO) OTTAWA CITY ON K1Z 5Z8	NNW/243.0	-2.00	<u>245</u>
<u>68</u>	SPL	SHELL CANADA PRODUCTS LTD.	900 MERIVALLE ROAD SCHOOL FURNACE OIL TANK TANK TRUCK (CARGO) OTTAWA CITY ON	NNW/243.0	-2.00	<u>246</u>
<u>69</u>	WWIS		lot 33 con 2 ON	NNW/244.3	-2.00	<u>247</u>

<i>Map Key</i>	<i>DB</i>	<i>Company/Site Name</i>	<i>Address</i>	<i>Dir/Dist (m)</i>	<i>Elev Diff (m)</i>	<i>Page Number</i>
			Well ID: 1510612			
70	EHS		1216 Shillington Avenue Ottawa ON	E/245.3	0.00	250
71	SPL		1326 Dorchester Ave, Ottawa, ON K1Z 8E7 OTTAWA ON	SSE/247.4	4.61	250
72	WWIS		1216 SHILLINGTON AVE OTTAWA ON Well ID: 7157814	E/248.8	0.00	251
73	WWIS		1216 SHILLINGTON AVE OTTAWA ON Well ID: 7157815	E/249.6	0.00	254

Executive Summary: Summary By Data Source

AUWR - Automobile Wrecking & Supplies

A search of the AUWR database, dated 1999-Apr 30, 2025 has found that there are 1 AUWR site(s) within approximately 0.25 kilometers of the project property.

<u>Site</u>	<u>Address</u>	<u>Distance (m)</u>	<u>Map Key</u>
DAVE'S PART-MART	942 MERIVALE RD OTTAWA ON K1Z 5Z9	120.3	<u>47</u>

BORE - Borehole

A search of the BORE database, dated 1875-Jul 2018 has found that there are 2 BORE site(s) within approximately 0.25 kilometers of the project property.

<u>Site</u>	<u>Address</u>	<u>Distance (m)</u>	<u>Map Key</u>
	ON	206.0	<u>60</u>
	ON	235.8	<u>64</u>

CA - Certificates of Approval

A search of the CA database, dated 1985-Oct 30, 2011* has found that there are 2 CA site(s) within approximately 0.25 kilometers of the project property.

<u>Site</u>	<u>Address</u>	<u>Distance (m)</u>	<u>Map Key</u>
R.M. OF OTTAWA-CARLETON	MERIVALE RD./KIRKWOOD AVE. OTTAWA CITY ON	241.3	<u>67</u>
R.M. OF OTTAWA-CARLETON	MERIVALE RD./KIRKWOOD AVE. OTTAWA CITY ON	241.3	<u>67</u>

CDRY - Dry Cleaning Facilities

A search of the CDRY database, dated Jan 2004-Dec 2023 has found that there are 2 CDRY site(s) within approximately 0.25 kilometers of the project property.

<u>Site</u>	<u>Address</u>	<u>Distance (m)</u>	<u>Map Key</u>
Ottawa Magic Cleaner	1020 Merivale Road Ottawa ON K1Z6A5	95.5	<u>36</u>
Betty Brite Cleaners & Tailors	1020 Merivale Rd Ottawa ON K1Z6A5	95.5	<u>36</u>

DTNK - Delisted Fuel Tanks

A search of the DTNK database, dated Oct 2023 has found that there are 17 DTNK site(s) within approximately 0.25 kilometers of the project property.

<u>Site</u>	<u>Address</u>	<u>Distance (m)</u>	<u>Map Key</u>
142567 CANADA INC/OA TERRY'S ESSO SERVICE	989 MERIVALE RD OTTAWA ON K1Z 6A3	61.3	<u>16</u>
PANTUSO PERFORMANCE CENTRE INC	1004 MERIVALE RD OTTAWA ON	83.7	<u>29</u>
PANTUSO PERFORMANCE CENTRE INC	1004 MERIVALE RD OTTAWA ON K1Z 6A5	83.7	<u>29</u>
PANTUSO PERFORMANCE CENTRE INC	1004 MERIVALE RD OTTAWA ON	83.7	<u>29</u>
PANTUSO PERFORMANCE CENTRE INC	1004 MERIVALE RD OTTAWA ON	83.7	<u>29</u>
FINATERI LTD	992 MERIVALE RD OTTAWA ON K1Z 6A4	86.4	<u>31</u>
FINATERI LTD	992 MERIVALE RD OTTAWA ON	86.4	<u>31</u>

<u>Site</u>	<u>Address</u>	<u>Distance (m)</u>	<u>Map Key</u>
1112091 ONTARIO INC O/A SHELL CANADA GAS STATION	962 MERIVALE RD OTTAWA ON	100.3	<u>38</u>
FRANCIS FUELS	1057 MERIVALE RD OTTAWA ON K1Z 6A9	142.7	<u>51</u>
608475 ONTARIO LIMITED	1057 MERIVALE RD OTTAWA ON	142.7	<u>51</u>
FRANCIS FUELS	1057 MERIVALE RD OTTAWA ON	142.7	<u>51</u>
FRANCIS FUELS	1057 MERIVALE RD OTTAWA ON	142.7	<u>51</u>
608475 ONTARIO LIMITED	1057 MERIVALE RD OTTAWA ON	142.7	<u>51</u>
PIONEER ENERGY MANAGEMENT INC.	926 MERIVALE RD OTTAWA ON	156.1	<u>53</u>
PIONEER ENERGY MANAGEMENT INC.	926 MERIVALE RD OTTAWA ON	156.1	<u>53</u>
866488 ONTARIO INC	926 MERIVALE RD OTTAWA ON K1Z 5Z9	156.1	<u>53</u>
PIONEER ENERGY MANAGEMENT INC.	926 MERIVALE RD OTTAWA ON K1Z 5Z9	156.1	<u>53</u>

EASR - Environmental Activity and Sector Registry

A search of the EASR database, dated Oct 2011 - Aug 31, 2025 has found that there are 1 EASR site(s) within approximately 0.25 kilometers of the project property.

<u>Site</u>	<u>Address</u>	<u>Distance (m)</u>	<u>Map Key</u>
1001012715 ONTARIO INC.	963 SILVER ST OTTAWA ON K1Z 6H4	24.7	4

EBR - Environmental Registry

A search of the EBR database, dated 1994 - Aug 31, 2025 has found that there are 1 EBR site(s) within approximately 0.25 kilometers of the project property.

<u>Site</u>	<u>Address</u>	<u>Distance (m)</u>	<u>Map Key</u>
Andre Awad Auto Care	1049 Merivale Road Ottawa Ontario K1Z 6A9 Ottawa ON	89.7	34

ECA - Environmental Compliance Approval

A search of the ECA database, dated Oct 2011 - Aug 31, 2025 has found that there are 1 ECA site(s) within approximately 0.25 kilometers of the project property.

<u>Site</u>	<u>Address</u>	<u>Distance (m)</u>	<u>Map Key</u>
City of Ottawa	918 Admiral Ave (Crerar Avenue to Anna Avenue) Ottawa ON K1P 1J1	229.6	63

EHS - ERIS Historical Searches

A search of the EHS database, dated 1999-Apr 30, 2025 has found that there are 24 EHS site(s) within approximately 0.25 kilometers of the project property.

<u>Site</u>	<u>Address</u>	<u>Distance (m)</u>	<u>Map Key</u>
	960 Silver Street Ottawa ON	0.0	1
	999 Merivale Rd Ottawa ON	23.8	3
	970 Silver St Ottawa ON K1Z 6H5	25.6	5

<u>Site</u>	<u>Address</u>	<u>Distance (m)</u>	<u>Map Key</u>
	999 Merivale Road Ottawa ON K1Z 6A6	26.6	<u>6</u>
	1023 Merivale Road Ottawa ON K1Z 6A6	44.3	<u>10</u>
	971 Merivale Road Ottawa ON K1Z 6A3	50.6	<u>13</u>
	989 Merivale Rd Ottawa ON K1Z6A3	61.3	<u>16</u>
	1025 Merivale Road Ottawa ON K1Z 6A6	69.3	<u>23</u>
	1004 Merivale Road Ottawa Ontario Ottawa ON K1Z 6A5	83.7	<u>29</u>
	992 Merivale Road Ottawa ON K1Z 6A4	86.4	<u>31</u>
	956-958 Merivale Road Ottawa ON K1Z 6A2	87.5	<u>32</u>
	1020 Merivale Road n/a ON K1Z 6A5	95.5	<u>36</u>
	1020 Merivale Road Ottawa ON K1Z 6A5	95.5	<u>36</u>
	250 Anna Avenue Ottawa ON K1Z 7V6	114.1	<u>44</u>

<u>Site</u>	<u>Address</u>	<u>Distance (m)</u>	<u>Map Key</u>
	250 Anna Ave Ottawa ON K1Z 7V6	114.1	<u>44</u>
	1036 Merivale Rd Ottawa ON	120.8	<u>48</u>
	1042 Merivale Road Ottawa Ontario Ottawa ON K1Z 6A9	151.1	<u>52</u>
	1030 Panet Street Ottawa ON Ottawa ON K1Z 6E9	160.3	<u>54</u>
	917 Merivale Road Ottawa ON K1Z 6A4	168.0	<u>56</u>
	1006 Hollington Street Ottawa ON K1Z 6K7	192.7	<u>59</u>
	1095 Merivale Road Ottawa ON K1Z 6A9	219.1	<u>62</u>
	1216 Shillington Avenue Ottawa ON K1Z 7Z4	236.7	<u>65</u>
	900 Merivale Rd Ottawa ON K1Z 5Z8	243.0	<u>68</u>
	1216 Shillington Avenue Ottawa ON	245.3	<u>70</u>

EXP - List of Expired Fuels Safety Facilities

A search of the EXP database, dated Oct 2023 has found that there are 17 EXP site(s) within approximately 0.25 kilometers of the project property.

<u>Site</u>	<u>Address</u>	<u>Distance (m)</u>	<u>Map Key</u>
PANTUSO PERFORMANCE CENTRE INC	1004 MERIVALE RD OTTAWA ON	83.7	<u>29</u>
PANTUSO PERFORMANCE CENTRE INC	1004 MERIVALE RD OTTAWA ON	83.7	<u>29</u>
PANTUSO PERFORMANCE CENTRE INC	1004 MERIVALE RD OTTAWA ON	83.7	<u>29</u>
FINATERI LTD	992 MERIVALE RD OTTAWA ON	86.4	<u>31</u>
FINATERI LTD	992 MERIVALE RD OTTAWA ON	86.4	<u>31</u>
FINATERI LTD	992 MERIVALE RD OTTAWA ON	86.4	<u>31</u>
1112091 ONTARIO INC O/A SHELL CANADA GAS STATION	962 MERIVALE RD OTTAWA ON	100.3	<u>38</u>
1112091 ONTARIO INC O/A SHELL CANADA GAS STATION	962 MERIVALE RD OTTAWA ON	100.3	<u>38</u>
1112091 ONTARIO INC O/A SHELL CANADA GAS STATION	962 MERIVALE RD OTTAWA ON	100.3	<u>38</u>
1112091 ONTARIO INC O/A SHELL CANADA GAS STATION	962 MERIVALE RD OTTAWA ON	100.3	<u>38</u>
FRANCIS FUELS LTD.	1057 MERIVALE RD OTTAWA ON	142.7	<u>51</u>
FRANCIS FUELS LTD.	1057 MERIVALE RD OTTAWA ON	142.7	<u>51</u>

<u>Site</u>	<u>Address</u>	<u>Distance (m)</u>	<u>Map Key</u>
FRANCIS FUELS LTD.	1057 MERIVALE RD OTTAWA ON	142.7	<u>51</u>
PIONEER ENERGY MANAGEMENT INC	926 MERIVALE RD OTTAWA ON	156.1	<u>53</u>
PIONEER ENERGY MANAGEMENT INC	926 MERIVALE RD OTTAWA ON	156.1	<u>53</u>
PIONEER ENERGY MANAGEMENT INC	926 MERIVALE RD OTTAWA ON	156.1	<u>53</u>
PIONEER ENERGY MANAGEMENT INC	926 MERIVALE RD OTTAWA ON	156.1	<u>53</u>

FST - Fuel Storage Tank

A search of the FST database, dated Oct 2023 has found that there are 4 FST site(s) within approximately 0.25 kilometers of the project property.

<u>Site</u>	<u>Address</u>	<u>Distance (m)</u>	<u>Map Key</u>
SHELL CANADA PRODUCTS	962 MERIVALE RD OTTAWA ON	100.3	<u>38</u>
SHELL CANADA PRODUCTS	962 MERIVALE RD OTTAWA ON	100.3	<u>38</u>
SHELL CANADA PRODUCTS	962 MERIVALE RD OTTAWA ON	100.3	<u>38</u>
SHELL CANADA PRODUCTS	962 MERIVALE RD OTTAWA ON	100.3	<u>38</u>

FSTH - Fuel Storage Tank - Historic

A search of the FSTH database, dated Pre-Jan 2010* has found that there are 2 FSTH site(s) within approximately 0.25 kilometers of the project property.

<u>Site</u>	<u>Address</u>	<u>Distance (m)</u>	<u>Map Key</u>
1112091 ONTARIO INC O/A SHELL CANADA GAS STATION	962 MERIVALE RD OTTAWA ON K1Z 6A2	100.3	<u>38</u>
1112091 ONTARIO INC O/A SHELL CANADA GAS STATION	962 MERIVALE RD OTTAWA ON K1Z 6A2	100.3	<u>38</u>

GEN - Ontario Regulation 347 Waste Generators Summary

A search of the GEN database, dated 1986-Mar 31, 2025 has found that there are 102 GEN site(s) within approximately 0.25 kilometers of the project property.

<u>Site</u>	<u>Address</u>	<u>Distance (m)</u>	<u>Map Key</u>
Merivale Pharmacy Ltd	1011 Merivale Rd Ottawa ON K1Z 6A6	23.3	<u>2</u>
TOMMSO BALICE	999 Merivale Road Ottawa ON K1Z 6A6	23.8	<u>3</u>
8346062 Canada Inc	999 Merivale Rd Ottawa ON K1Z 6A6	23.8	<u>3</u>
8346062 Canada Inc	999 Merivale Rd Ottawa ON K1Z 6A6	23.8	<u>3</u>
IMPERIAL OIL LIMITED	989 MERIVAL ROAD OTTAWA ON	61.3	<u>16</u>
IMPERIAL OIL	989 MERIVALE ROAD OTTAWA ON K1Z 6A3	61.3	<u>16</u>
IMPERIAL OIL	989 MERIVALE ROAD OTTAWA ON	61.3	<u>16</u>

<u>Site</u>	<u>Address</u>	<u>Distance (m)</u>	<u>Map Key</u>
IMPERIAL OIL	989 MERIVALE ROAD OTTAWA ON	61.3	<u>16</u>
IMPERIAL OIL	989 MERIVALE ROAD OTTAWA ON	61.3	<u>16</u>
IMPERIAL OIL	989 MERIVALE ROAD OTTAWA ON K1Z 6A3	61.3	<u>16</u>
IMPERIAL OIL	989 MERIVALE ROAD OTTAWA ON	61.3	<u>16</u>
IMPERIAL OIL	989 MERIVALE ROAD OTTAWA ON K1Z 6A3	61.3	<u>16</u>
IMPERIAL OIL	989 MERIVALE ROAD OTTAWA ON K1Z 6A3	61.3	<u>16</u>
IMPERIAL OIL	989 MERIVALE ROAD OTTAWA ON K1Z 6A3	61.3	<u>16</u>
IMPERIAL OIL	989 MERIVALE ROAD OTTAWA ON K1Z 6A3	61.3	<u>16</u>
IMPERIAL OIL	989 MERIVALE ROAD OTTAWA ON K1Z 6A3	61.3	<u>16</u>
IMPERIAL OIL	989 MERIVALE ROAD OTTAWA ON K1Z 6A3	61.3	<u>16</u>
Imperial Oil	989 Merivale Road Ottawa ON K1Z 6A3	61.3	<u>16</u>

<u>Site</u>	<u>Address</u>	<u>Distance (m)</u>	<u>Map Key</u>
SURGENOR NATIONAL LEASING LTD.	1004 MERIVALE ROAD C/O 895 ST. LAURENT BLVD. OTTAWA-CARELTON ON K1Z 6A5	83.7	<u>29</u>
SURGENOR (OUT OF BUSINESS) 36-538	1004 MERIVALE ROAD C/O 895 ST. LAURENT BLVD. OTTAWA-CARELTON ON K1Z 6A5	83.7	<u>29</u>
BETTY BRITE CLEANERS	1020 MERIVALE ROAD C/O 218 LAURIER AVENUE EAST OTTAWA ON K1Z 6A5	95.5	<u>36</u>
BETTY BRITE CLEANERS & TAILORS	1020 MERIVALE ROAD C/O 218 LAURIER AVENUE EAST OTTAWA ON K1Z 6A5	95.5	<u>36</u>
BETTY BRITE CLEANERS & TAILORS	1020 MERIVALE ROAD OTTAWA ON K1Z 6A5	95.5	<u>36</u>
BETTY BRITE CLEANERS & TAILORS 05-119	1020 MERIVALE ROAD C/O 218 LAURIER AVENUE EAST OTTAWA ON K1Z 6A5	95.5	<u>36</u>
BETTY BRITE CLEANERS	1020 MERIVALE ROAD OTTAWA ON K1Z 6A5	95.5	<u>36</u>
BETTY BRITE CLEANERS AND TAILOR	1020 MERIVALE ROAD OTTAWA ON K1Z 6A5	95.5	<u>36</u>
1633823 ONTARIO LIMITED	1020 MERIVALE ROAD OTTAWA ON K1Z 6A5	95.5	<u>36</u>
3285995canadainc	1020 merivale rd ottawa ON	95.5	<u>36</u>
3285995canadainc	1020 merivale rd ottawa ON K1Z 6A5	95.5	<u>36</u>
3285995canadainc	1020 merivale rd ottawa ON K1Z 6A5	95.5	<u>36</u>

<u>Site</u>	<u>Address</u>	<u>Distance (m)</u>	<u>Map Key</u>
1550988 Ontario Ltd	1020 Merivale Road OTTAWA ON K1Z 6A5	95.5	<u>36</u>
1550988 Ontario Ltd	1020 Merivale Road OTTAWA ON K1Z 6A5	95.5	<u>36</u>
1550988 Ontario Ltd	1020 Merivale Road OTTAWA ON K1Z 6A5	95.5	<u>36</u>
1550988 Ontario Ltd	1020 Merivale Road OTTAWA ON K1Z 6A5	95.5	<u>36</u>
1550988 Ontario Ltd	1020 Merivale Road OTTAWA ON K1Z 6A5	95.5	<u>36</u>
1550988 Ontario Ltd	1020 Merivale Road OTTAWA ON K1Z 6A5	95.5	<u>36</u>
PREMIER DRY CLEANERS	1020 Merivale Road OTTAWA ON	95.5	<u>36</u>
Premier DryCleaners	1020 Merivale Road Ottawa ON	95.5	<u>36</u>
Shell Canada	962 Merivale Road Ottawa ON	100.3	<u>38</u>
JOHN EBBS ENTERPRISES LTD.	O/A PALMER CLEANERS 956 MERIVALE ROAD OTTAWA ON K1Z 6A2	100.4	<u>39</u>
JOHN EBBS ENTERPRISES LTD.	956 MERIVALE ROAD OTTAWA ON K1Z 6A2	100.4	<u>39</u>

<u>Site</u>	<u>Address</u>	<u>Distance (m)</u>	<u>Map Key</u>
JOHN EBBS ENTERPRISES LTD. 22-068	O/A PALMER CLEANERS 956 MERIVALE ROAD OTTAWA ON K1Z 6A2	100.4	<u>39</u>
JOHN EBBS ENTERPRISES LIMITED	956 MERIVALE ROAD OTTAWA ON K1Z 6A2	100.4	<u>39</u>
PALMER CLEANERS	956 MERIVALE RD. OTTAWA ON K1Z 6A2	100.4	<u>39</u>
PALMER (SEEF & USE ON0441300)	956 MERIVALE RD. OTTAWA ON K1Z 6A2	100.4	<u>39</u>
PALMER (SEE & USE ON0441300)	956 MERIVALE RD. OTTAWA ON K1Z 6A2	100.4	<u>39</u>
Ottawa-Carleton District School Board	W.E. Gowling P.S. 250 Anna Avenue Ottawa ON K1Z 7V6	114.1	<u>44</u>
OTTAWA CARLETON DISTRICT SCHOOL BOARD	250 ANNA ST OTTAWA ON K1Z 7V6	114.1	<u>44</u>
Ottawa-Carleton District School Board	250 Anna Avenue Ottawa ON K1Z 7V6	114.1	<u>44</u>
Ottawa-Carleton District School Board	250 Anna Avenue Ottawa ON K1Z 7V6	114.1	<u>44</u>
Ottawa-Carleton District School Board	250 Anna Avenue Ottawa ON K1Z 7V6	114.1	<u>44</u>
Ottawa-Carleton District School Board	250 Anna Avenue Ottawa ON K1Z 7V6	114.1	<u>44</u>
Ottawa-Carleton District School Board	250 Anna Avenue Ottawa ON K1Z 7V6	114.1	<u>44</u>

<u>Site</u>	<u>Address</u>	<u>Distance (m)</u>	<u>Map Key</u>
Ottawa-Carleton District School Board	250 Anna Avenue Ottawa ON	114.1	<u>44</u>
Ottawa-Carleton District School Board	250 Anna Avenue Ottawa ON K1Z 7V6	114.1	<u>44</u>
Ottawa-Carleton District School Board	250 Anna Avenue Ottawa ON K1Z 7V6	114.1	<u>44</u>
Ottawa-Carleton District School Board	250 Anna Avenue Ottawa ON K1Z 7V6	114.1	<u>44</u>
Ottawa-Carleton District School Board Health and Safety	250 Anna Avenue Ottawa ON K1Z 7V6	114.1	<u>44</u>
Ottawa-Carleton District School Board Health and Safety	250 Anna Avenue Ottawa ON K1Z 7V6	114.1	<u>44</u>
Ottawa-Carleton District School Board Health and Safety	250 Anna Avenue Ottawa ON K1Z 7V6	114.1	<u>44</u>
Ottawa-Carleton District School Board	W.E. Gowling P.S., 250 Anna Avenue Ottawa ON	114.1	<u>44</u>
Cardinal Suites Inc.	1053 Merivale Road Ottawa ON K1Z 6A9	116.5	<u>45</u>
DAVES PART MART INC.	942 MERIVALE ROAD OTTAWA ON K1Z 5Z9	120.3	<u>47</u>
DAVES PART-MART INCORPORATED	942 MERIVALE ROAD OTTAWA ON K1Z 5Z9	120.3	<u>47</u>

<u>Site</u>	<u>Address</u>	<u>Distance (m)</u>	<u>Map Key</u>
Richard Nahas Medicine Professional Corporation	942 Merivale Road Ottawa ON	120.3	<u>47</u>
Richard Nahas Medicine Professional Corporation	942 Merivale Road Ottawa ON	120.3	<u>47</u>
Richard Nahas Medicine Professional Corporation	942 Merivale Road Ottawa ON K1Z 5Z9	120.3	<u>47</u>
Richard Nahas Medicine Professional Corporation	942 Merivale Road Ottawa ON K1Z 5Z9	120.3	<u>47</u>
Richard Nahas Medicine Professional Corporation	942 Merivale Road Ottawa ON K1Z 5Z9	120.3	<u>47</u>
Richard Nahas Medicine Professional Corporation	942 Merivale Road Ottawa ON K1Z 5Z9	120.3	<u>47</u>
Richard Nahas Medicine Professional Corporation	942 Merivale Road Ottawa ON K1Z 5Z9	120.3	<u>47</u>
Richard Nahas Medicine Professional Corporation	942 Merivale Road Ottawa ON K1Z 5Z9	120.3	<u>47</u>
Seekers Centre	942 Merivale Road Ottawa ON	120.3	<u>47</u>
MERIVALE CAT HOSPITAL 26-330	1038 MERIVALE ROAD OTTAWA ON K1Z 6A7	124.5	<u>49</u>
MERIVALE CAT HOSPITAL	1038 MERIVALE ROAD OTTAWA ON K1Z 6A7	124.5	<u>49</u>
MERIVALE CAT HOSPITAL	1038 MERIVALE ROAD OTTAWA ON K1Z 6A7	124.5	<u>49</u>

<u>Site</u>	<u>Address</u>	<u>Distance (m)</u>	<u>Map Key</u>
MERIVALE CAT HOSPITAL	1038 MERIVALE ROAD OTTAWA ON K1Z 6A7	124.5	<u>49</u>
MERIVALE CAT HOSPITAL	1038 MERIVALE ROAD OTTAWA ON K1Z 6A7	124.5	<u>49</u>
MERIVALE CAT HOSPITAL	1038 MERIVALE ROAD OTTAWA ON K1Z 6A7	124.5	<u>49</u>
MERIVALE CAT HOSPITAL	1038 MERIVALE ROAD OTTAWA ON	124.5	<u>49</u>
MERIVALE CAT HOSPITAL	1038 MERIVALE ROAD OTTAWA ON K1Z 6A7	124.5	<u>49</u>
MERIVALE CAT HOSPITAL	1038 MERIVALE ROAD OTTAWA ON K1Z 6A7	124.5	<u>49</u>
MERIVALE CAT HOSPITAL	1038 MERIVALE ROAD OTTAWA ON K1Z 6A7	124.5	<u>49</u>
MERIVALE CAT HOSPITAL	1038 MERIVALE ROAD OTTAWA ON K1Z 6A7	124.5	<u>49</u>
MERIVALE CAT HOSPITAL	1038 MERIVALE ROAD OTTAWA ON K1Z 6A7	124.5	<u>49</u>
MERIVALE CAT HOSPITAL	1038 MERIVALE ROAD OTTAWA ON K1Z 6A7	124.5	<u>49</u>
Bytown Cat Hospital	1038 MERIVALE ROAD OTTAWA ON	124.5	<u>49</u>

<u>Site</u>	<u>Address</u>	<u>Distance (m)</u>	<u>Map Key</u>
MERIVALE CAT CLINIC	OTTAWA CAT HOSPITAL 1038 MERIVALE ROAD OTTAWA ON K1Z 6A7	124.5	<u>49</u>
Shepherds of Good Hope	1057 Merivale Road Ottawa ON K1Z 6A9	142.7	<u>51</u>
McDonald Bros Construction Inc.	1095 Merivale rd Ottawa ON K1Z 6A9	219.1	<u>61</u>
Shepherds of Good Hope	1095 Merivale Road Ottawa ON	219.1	<u>61</u>
Carlington Community Health Centre	900 Merivale Road Ottawa ON K1Z 5Z8	243.0	<u>68</u>
Carlington Community Health Centre	900 Merivale Road Ottawa ON K1Z 5Z8	243.0	<u>68</u>
Carlington Community Health Centre	900 Merivale Road Ottawa ON K1Z 5Z8	243.0	<u>68</u>
Carlington Community Health Centre	900 Merivale Road Ottawa ON K1Z 5Z8	243.0	<u>68</u>
Carlington Community Health Centre	900 Merivale Road Ottawa ON	243.0	<u>68</u>
Carlington Community Health Centre	900 Merivale Road Ottawa ON K1Z 5Z8	243.0	<u>68</u>
Carlington Community Health Centre	900 Merivale Road Ottawa ON K1Z 5Z8	243.0	<u>68</u>
Carlington Community Health Centre	900 Merivale Road Ottawa ON K1Z 5Z8	243.0	<u>68</u>
Carlington Community Health Centre	900 Merivale Road Ottawa ON K1Z 5Z8	243.0	<u>68</u>
Carlington Community Health Centre	900 Merivale Road Ottawa ON K1Z 5Z8	243.0	<u>68</u>

<u>Site</u>	<u>Address</u>	<u>Distance (m)</u>	<u>Map Key</u>
Carlington Community Health Centre	900 Merivale Road Ottawa ON	243.0	68
Carlington Community Health Centre	900 Merivale Road Ottawa ON K1Z 5Z8	243.0	68
Carlington Community Health Centre	900 Merivale Road Ottawa ON K1Z 5Z8	243.0	68

HINC - TSSA Historic Incidents

A search of the HINC database, dated 2006-June 2009* has found that there are 1 HINC site(s) within approximately 0.25 kilometers of the project property.

<u>Site</u>	<u>Address</u>	<u>Distance (m)</u>	<u>Map Key</u>
	962 MERIVALE ROAD OTTAWA ON K1Z 6A2	100.3	38

PRT - Private and Retail Fuel Storage Tanks

A search of the PRT database, dated 1989-1996* has found that there are 9 PRT site(s) within approximately 0.25 kilometers of the project property.

<u>Site</u>	<u>Address</u>	<u>Distance (m)</u>	<u>Map Key</u>
142567 CANADA INC/OA TERRYS ESSO SERVICE	989 MERIVALE RD OTTAWA ON K1Z 6A3	61.3	16
PANTUSO PERFORMANCE CENTRE INC	1004 MERIVALE RD OTTAWA ON K1Z6A5	83.7	29
FINATERI LTD	992 MERIVALE RD OTTAWA ON K1Z6A4	86.4	31
SOUTHLAND CANADA 2830 ATTN MARYANN GRAHOVAC	962 MERIVALE RD OTTAWA ON K1Z6A2	100.3	38

<u>Site</u>	<u>Address</u>	<u>Distance (m)</u>	<u>Map Key</u>
FRANCIS FUELS	1057 MERIVALE RD OTTAWA ON K1Z6A9	142.7	51
608475 ONTARIO LIMITED	1057 MERIVALE RD OTTAWA ON K1Z6A9	142.7	51
	926 MERIVALE RD. OTTAWA ON	156.1	53
866488 ONTARIO INC	926 MERIVALE RD OTTAWA ON K1Z5Z9	156.1	53
SUNOCO INC - THROUGH AGENT PIONEER PETROLEUMS MANA	926 MERIVALE RD OTTAWA ON K1Z5Z9	156.1	53

RSC - Record of Site Condition

A search of the RSC database, dated 1997-Sept 2001, Oct 2004-Aug 2025 has found that there are 1 RSC site(s) within approximately 0.25 kilometers of the project property.

<u>Site</u>	<u>Address</u>	<u>Distance (m)</u>	<u>Map Key</u>
15096332 CANADA INC.	917 Merivale RD Ottawa ON	162.2	55

RST - Retail Fuel Storage Tanks

A search of the RST database, dated 1999-Apr 30, 2025 has found that there are 1 RST site(s) within approximately 0.25 kilometers of the project property.

<u>Site</u>	<u>Address</u>	<u>Distance (m)</u>	<u>Map Key</u>
FINATERI LTD	992 MERIVALE RD OTTAWA ON K1Z6A4	86.4	31

SCT - Scott's Manufacturing Directory

A search of the SCT database, dated 1992-Mar 2011* has found that there are 2 SCT site(s) within approximately 0.25 kilometers of the project property.

<u>Site</u>	<u>Address</u>	<u>Distance (m)</u>	<u>Map Key</u>
KARENS CHOCOLATES	1010 MERIVALE RD UNIT B OTTAWA ON K1Z 6A5	88.9	<u>33</u>
REV Consultants Ltd.	249 Anna Ave Ottawa ON K1Z 7V4	118.4	<u>46</u>

SPL - Ontario Spills

A search of the SPL database, dated 1988-Jun 2024; Aug 2024; Oct-May 2025 has found that there are 12 SPL site(s) within approximately 0.25 kilometers of the project property.

<u>Site</u>	<u>Address</u>	<u>Distance (m)</u>	<u>Map Key</u>
Ottawa Shiners<UNOFFICIAL>	1319 Shillingston Ave Ottawa ON	47.6	<u>11</u>
ESSO PETROLEUM	989 MERIVALE ROAD- SERVICE STATION SERVICE STATION OTTAWA CITY ON K1Z 6A3	61.3	<u>16</u>
	Maryville Rd. and Raven. Ottawa OTTAWA ON	81.2	<u>28</u>
	962 Merivale Rd. Ottawa ON	100.3	<u>38</u>
	962 Merivale Road Ottawa ON K1Z 6A2	100.3	<u>38</u>
PRIVATE OWNER	1005 SILVER AVE. STORAGE TANK/BARREL OTTAWA CITY ON K1Z 6H8	108.3	<u>42</u>
ULTRAMAR	1006 HOOPERS ST. TANK TRUCK (CARGO) OTTAWA CITY ON	133.0	<u>50</u>

<u>Site</u>	<u>Address</u>	<u>Distance (m)</u>	<u>Map Key</u>
EMELIO CONFECTIONS	EMILIO CONFECTIONS 1057 MERIVALE RD. OTTAWA CITY ON K1Z 6A9	142.7	<u>51</u>
AUTOMOTIVE REPAIR SHOP	1057 MERIVALE ROAD OTTAWA CITY ON K1Z 6A9	142.7	<u>51</u>
SHELL CANADA PRODUCTS LTD.	900 MERIVALE RD. TANK TRUCK (CARGO) OTTAWA CITY ON K1Z 5Z8	243.0	<u>68</u>
SHELL CANADA PRODUCTS LTD.	900 MERIVALLE ROAD SCHOOL FURNACE OIL TANK TANK TRUCK (CARGO) OTTAWA CITY ON	243.0	<u>68</u>
	1326 Dorchester Ave, Ottawa, ON K1Z 8E7 OTTAWA ON	247.4	<u>71</u>

WWIS - Water Well Information System

A search of the WWIS database, dated Dec 31 2023 has found that there are 34 WWIS site(s) within approximately 0.25 kilometers of the project property.

<u>Site</u>	<u>Address</u>	<u>Distance (m)</u>	<u>Map Key</u>
	ON Well ID: 7194996	29.9	<u>7</u>
	989 MERIVALE ROAD Ottawa ON Well ID: 7293195	37.6	<u>8</u>
	989 MERIVALE ROAD Ottawa ON Well ID: 7293196	44.0	<u>9</u>
	989 MERIVALE ROAD Ottawa ON Well ID: 7293197	50.0	<u>12</u>

<u>Site</u>	<u>Address</u>	<u>Distance (m)</u>	<u>Map Key</u>
	ON	56.4	<u>14</u>
	Well ID: 7160792		
	989 MERIVALE ROAD Ottawa ON	59.7	<u>15</u>
	Well ID: 7293194		
	ON	59.7	<u>15</u>
	Well ID: 7406815		
	989 MERIVALE ROAD Ottawa ON	62.2	<u>17</u>
	Well ID: 7293209		
	989 MERIVALE OTTAWA ON	62.3	<u>18</u>
	Well ID: 7292905		
	ON	62.3	<u>18</u>
	Well ID: 7406816		
	989 MERIVALE ROAD OTTAWA ON	65.0	<u>19</u>
	Well ID: 7292906		
	989 MERIVALE ROAD Ottawa ON	65.1	<u>20</u>
	Well ID: 7293190		
	989 MERVIALE ROAD OTTAWA ON	66.2	<u>21</u>
	Well ID: 7292907		
	ON	66.8	<u>22</u>
	Well ID: 7406818		
	989 MERIVALE ROAD Ottawa ON	72.6	<u>24</u>
	Well ID: 7293193		
	ON	72.6	<u>24</u>


<u>Site</u>	<u>Address</u>	<u>Distance (m)</u>	<u>Map Key</u>
	Well ID: 7406784		
	1251 SHILINGTON Ottawa ON	73.2	<u>25</u>
	Well ID: 7167670		
	989 MERIVALE ROAD Ottawa ON	76.4	<u>26</u>
	Well ID: 7293192		
	ON	76.4	<u>26</u>
	Well ID: 7406814		
	989 MERIVALE ROAD Ottawa ON	79.5	<u>27</u>
	Well ID: 7293191		
	ON	79.5	<u>27</u>
	Well ID: 7406813		
	1010 Merivale Rd Ottawa ON	86.0	<u>30</u>
	Well ID: 7344788		
	1020 MERIVALE RD OTTAWA ON	90.9	<u>35</u>
	Well ID: 7189939		
	1020 MERIVALE RD OTTAWA ON	95.5	<u>36</u>
	Well ID: 7189937		
	1010 Merivale Rd Ottawa ON	100.0	<u>37</u>
	Well ID: 7344787		
	1020 MERIVALE RD OTTAWA ON	103.8	<u>40</u>
	Well ID: 7189938		
	1010 Merivale Rd Ottawa ON	107.7	<u>41</u>
	Well ID: 7344789		

<u>Site</u>	<u>Address</u>	<u>Distance (m)</u>	<u>Map Key</u>
	1020 MERIVALE RD ON <i>Well ID:</i> 7042654	108.9	<u>43</u>
	999 MERIVALE ROAD Ottawa ON <i>Well ID:</i> 7202257	182.4	<u>57</u>
	ON <i>Well ID:</i> 1508493	189.8	<u>58</u>
	lot 33 con 2 ON <i>Well ID:</i> 1510611	240.2	<u>66</u>
	lot 33 con 2 ON <i>Well ID:</i> 1510612	244.3	<u>69</u>
	1216 SHILLINGTON AVE OTTAWA ON <i>Well ID:</i> 7157814	248.8	<u>72</u>
	1216 SHILLINGTON AVE OTTAWA ON <i>Well ID:</i> 7157815	249.6	<u>73</u>

75°44'W

45°23'N

45°23'N

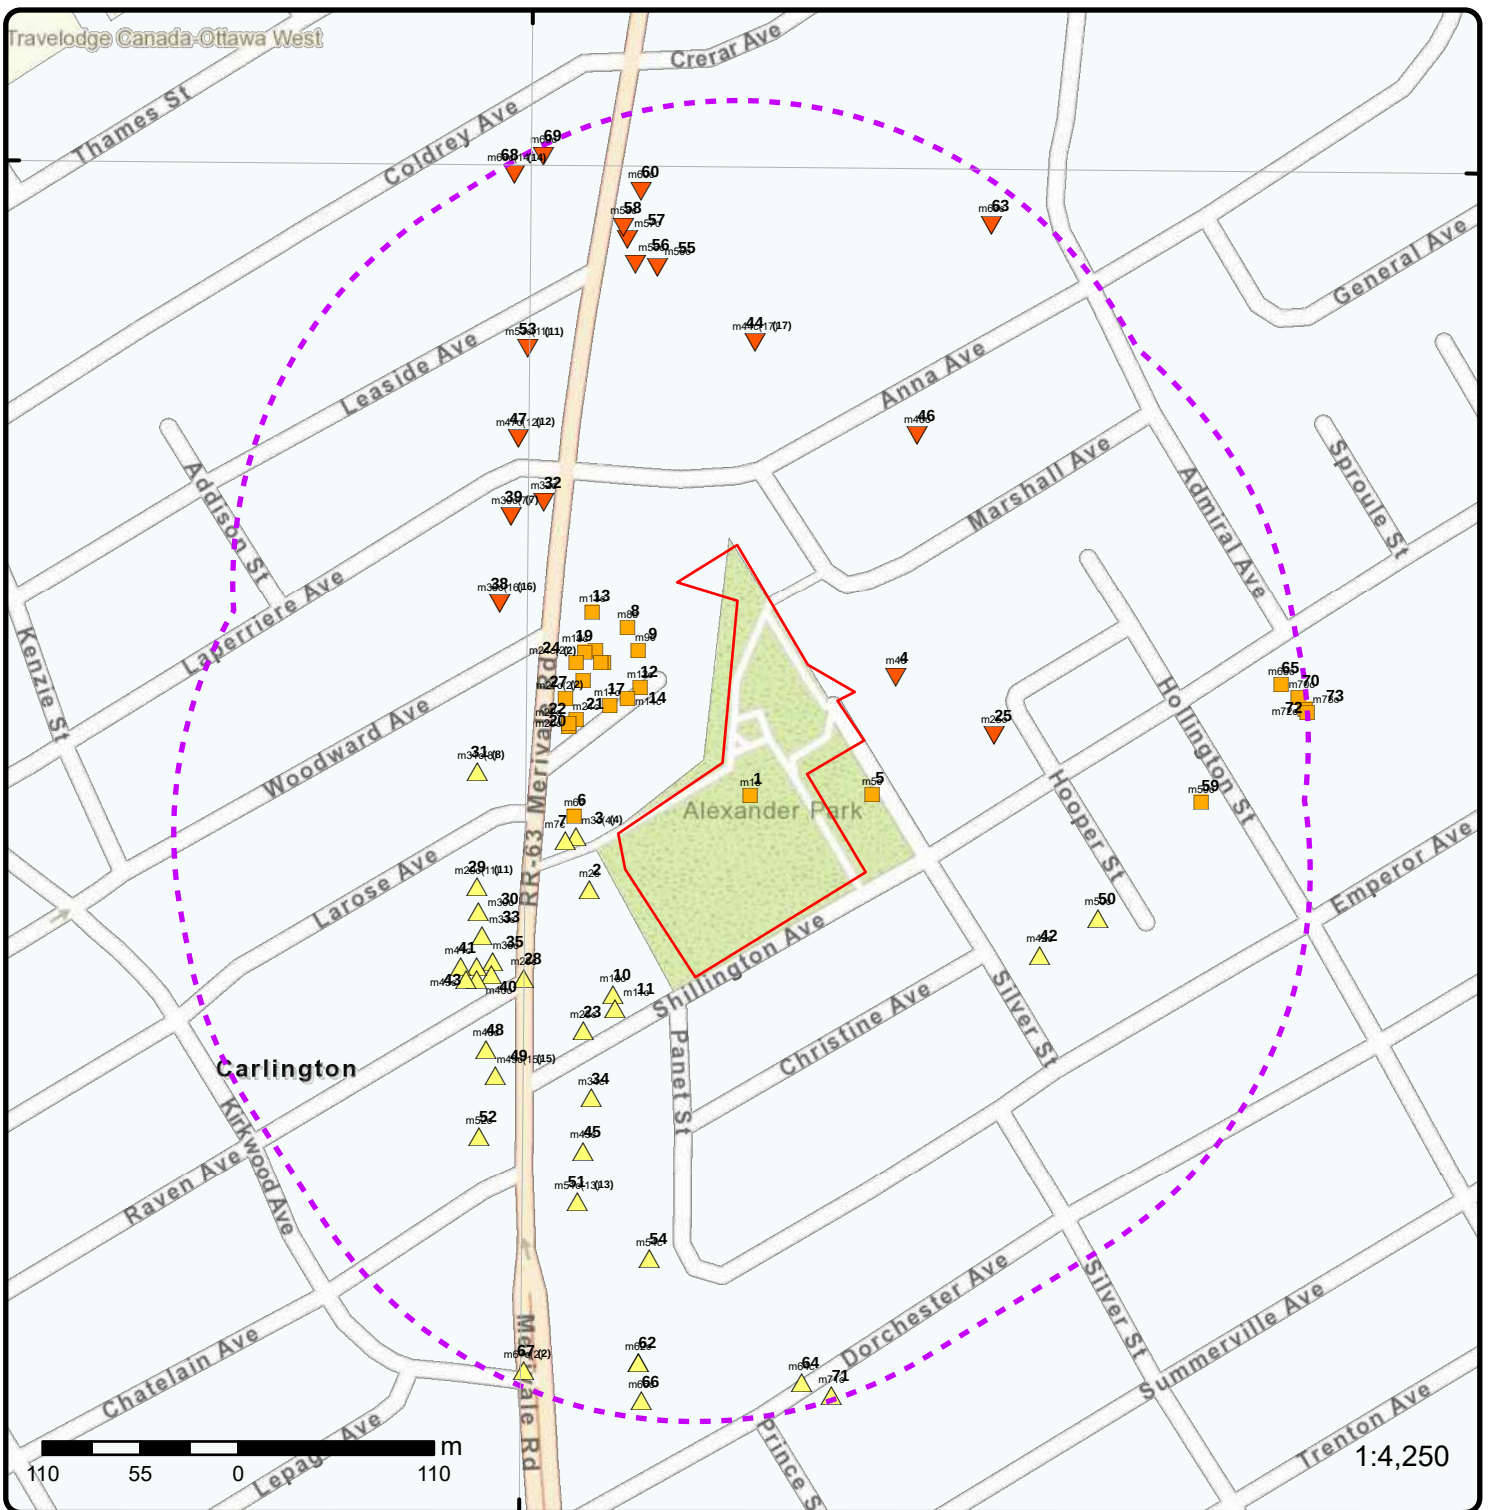

Map: 0.25 Kilometer Radius

Order Number: 25072800216

Address: 960 Silver Street, Ottawa, ON



 Project Property	 Freeways; Highways	 Beach	 Shopping & Sports Area
 Buffer Outline	 Traffic Circle; Ramp	 Airport	 University/College
▲ Eris Sites with Higher Elevation	 Major Arterial; Minor Arterial	 Industrial Area	 Cemetery; Golf Course
■ Eris Sites with Same Elevation	 Local Road	 Military Base	 Parkt (National)
▼ Eris Sites with Lower Elevation	 Service Road; Traffic Circle; Ramp	 Aircraft Roads	 Park (City/County)
○ Eris Sites with Unknown Elevation	 Rail	 Native Reservation	
		 Hospital	

75°44'30"W

75°44'W


75°43'30"W

45°23'N

45°23'N

45°22'30"N

45°22'30"N

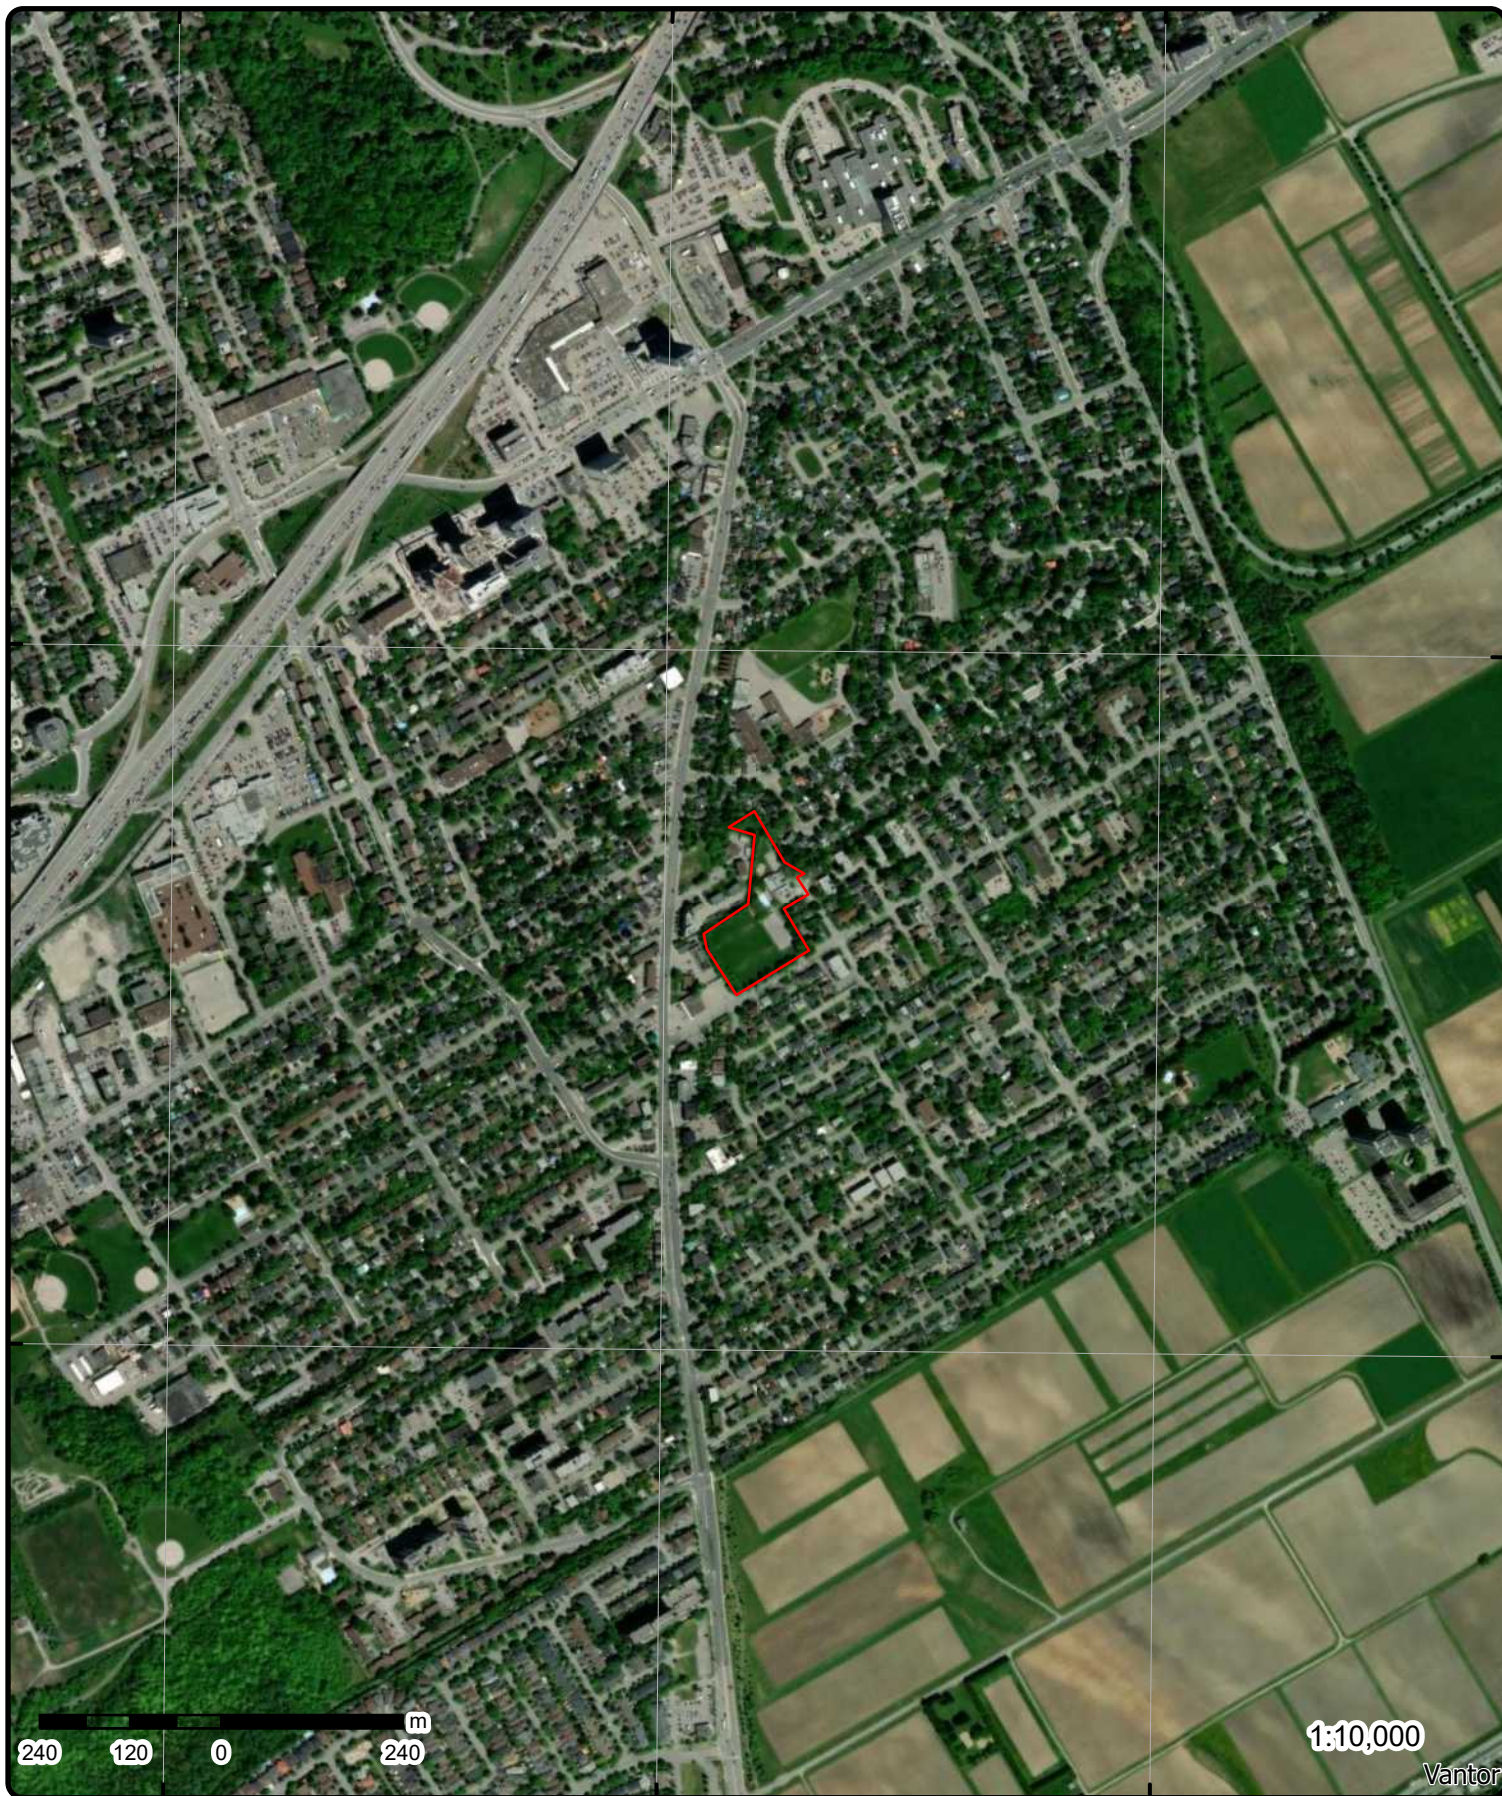

Aerial

Year: 2025


Order Number: 25072800216

Address: 960 Silver Street, Ottawa, ON



Source: ESRI World Imagery

© ERIS Information Limited Partnership

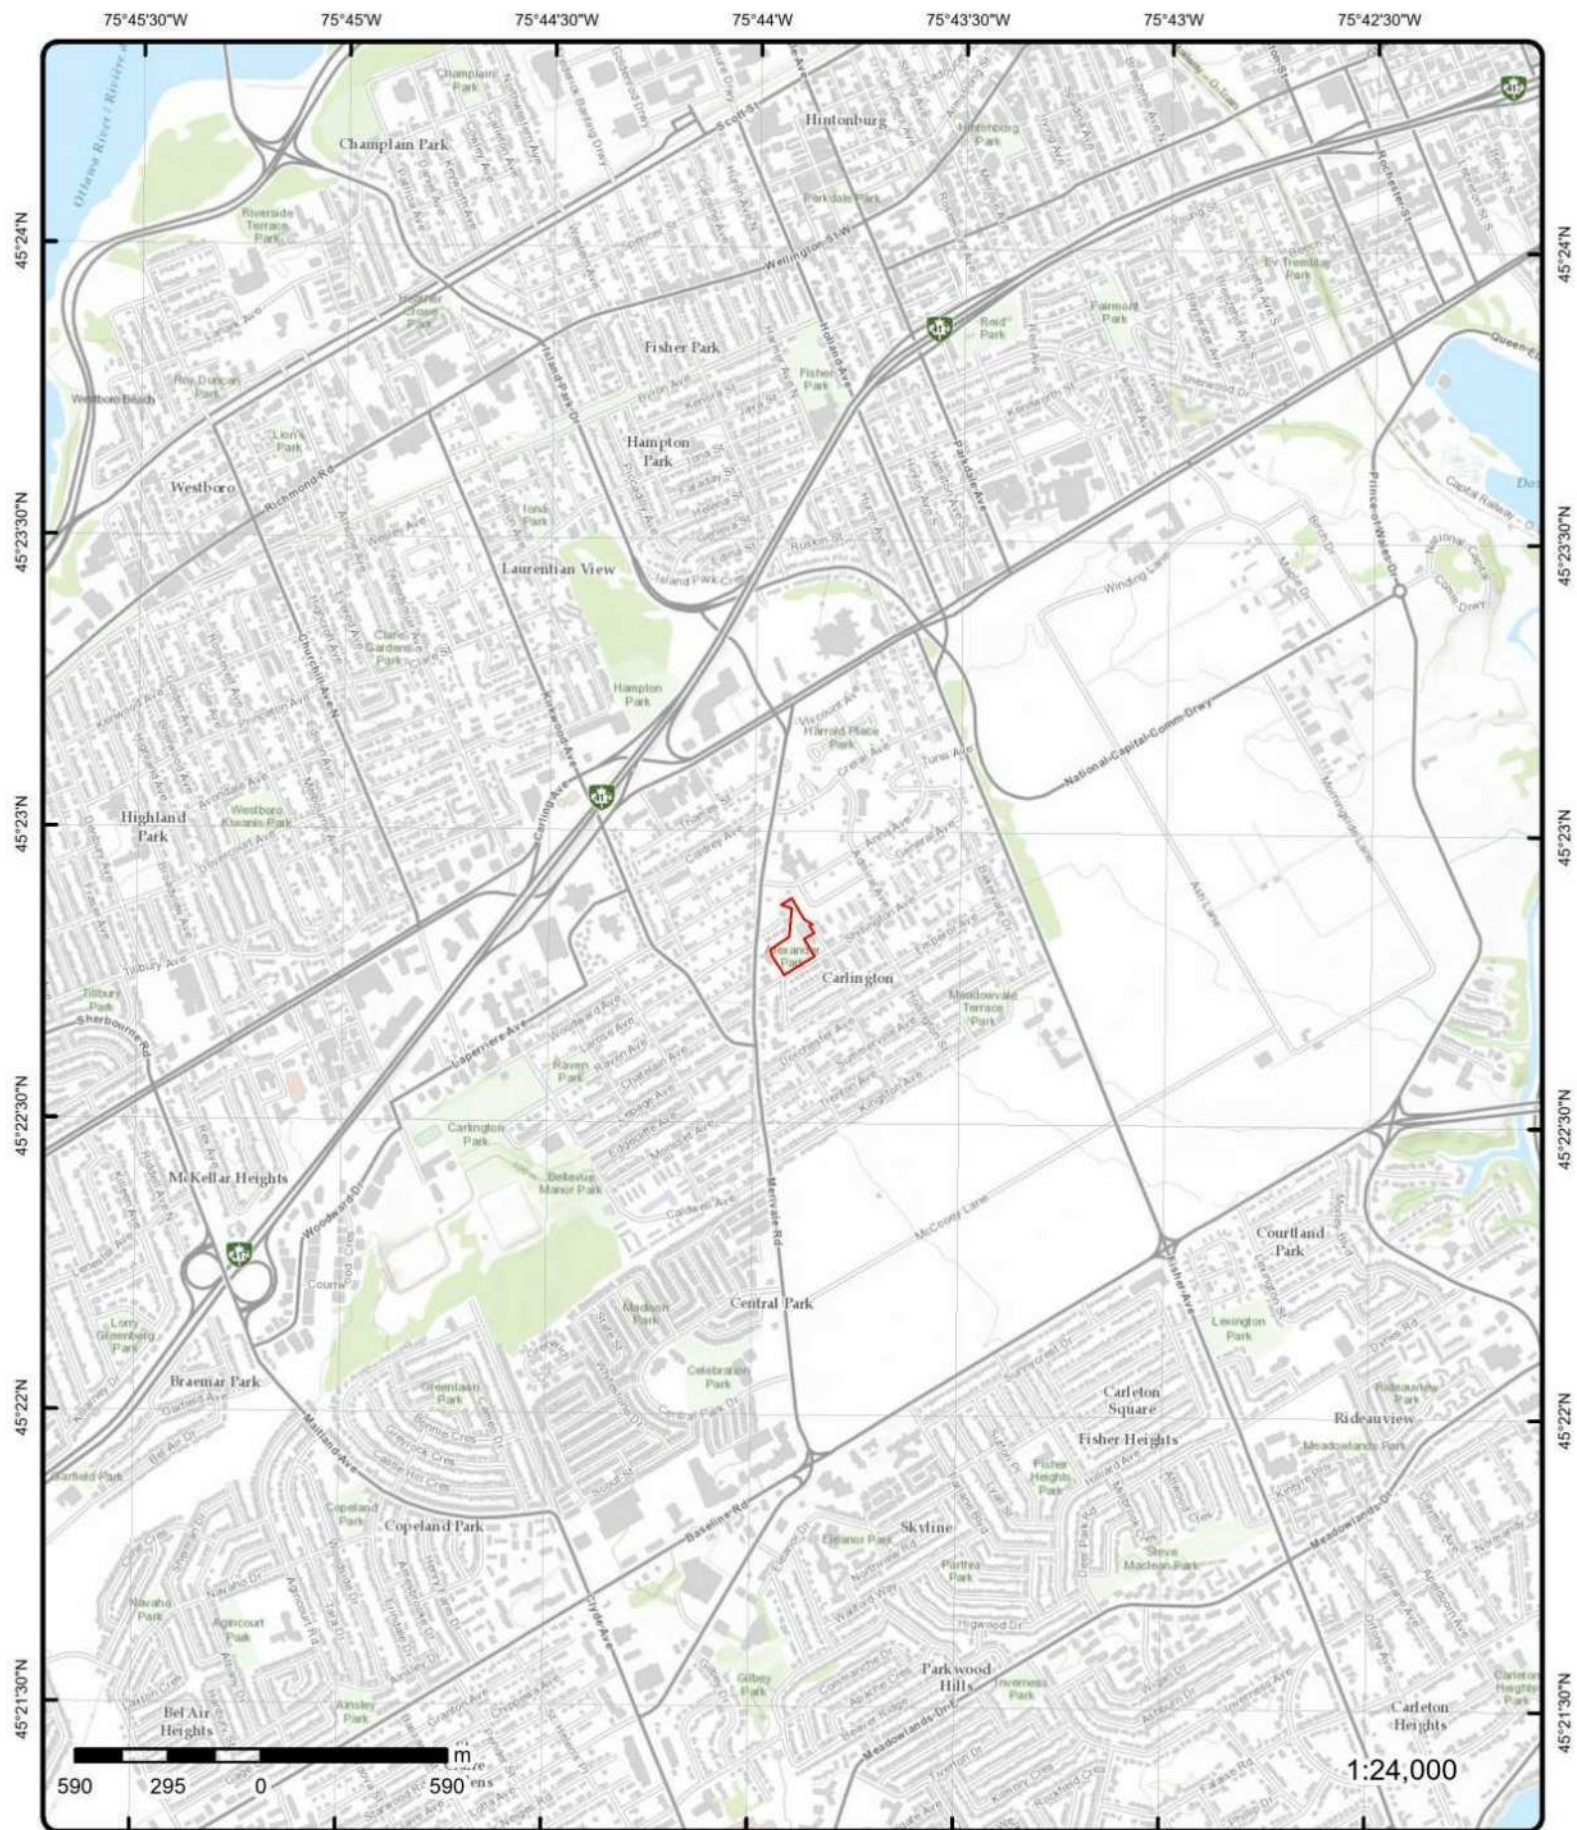

Topographic Map

Address: 960 Silver Street, ON

Source: ESRI World Topographic Map

Order Number: 25072800216



© ERIS Information Limited Partnership

Detail Report

Map Key	Number of Records	Direction/ Distance (m)	Elev/Diff (m)	Site	DB
<u>1</u>	1 of 1	ESE/0.0	75.9 / 0.00	960 Silver Street Ottawa ON	EHS
Order No: 20160202016 Status: C Report Type: Custom Report Report Date: 08-FEB-16 Date Received: 02-FEB-16 Previous Site Name: Lot/Building Size: Additional Info Ordered: City Directory		Nearest Intersection: Municipality: Client Prov/State: ON Search Radius (km): .25 X: -75.73172 Y: 45.380153			
<u>2</u>	1 of 1	WSW/23.3	76.9 / 1.00	Merivale Pharmacy Ltd 1011 Merivale Rd Ottawa ON K1Z 6A6	GEN
Generator Info					
Generator No: ON6070273 Approval Years: 03,04 Status: PO Box No: Country: Co Admin: Phone No Admin: SIC Description:		Choice of Contact: Contaminated Fac: MHSW Facility: SIC Code:			
<u>3</u>	1 of 4	W/23.8	77.0 / 1.08	999 Merivale Rd Ottawa ON	EHS
Order No: 20171213010 Status: C Report Type: RSC Report (Urban) Report Date: 18-DEC-17 Date Received: 13-DEC-17 Previous Site Name: Lot/Building Size: Additional Info Ordered: Fire Insur. Maps and/or Site Plans; Title Searches		Nearest Intersection: Municipality: Client Prov/State: ON Search Radius (km): .3 X: -75.733 Y: 45.380042			
<u>3</u>	2 of 4	W/23.8	77.0 / 1.08	TOMMSO BALICE 999 Merivale Road Ottawa ON K1Z 6A6	GEN
Generator Info					
Generator No: ON3623742 Approval Years: 04 Status:		Choice of Contact: Contaminated Fac: MHSW Facility:			

Map Key	Number of Records	Direction/ Distance (m)	Elev/Diff (m)	Site	DB
PO Box No: Country: Co Admin: Phone No Admin: SIC Description:				SIC Code:	
3	3 of 4	W/23.8	77.0 / 1.08	8346062 Canada Inc 999 Merivale Rd Ottawa ON K1Z 6A6	GEN
<u>Generator Info</u>					
Generator No:		ON6605885	Choice of Contact:		
Approval Years:		As of Jul 2020	Contaminated Fac:		
Status:		Registered	MHSW Facility:		
PO Box No:			SIC Code:		
Country:		Canada			
Co Admin:					
Phone No Admin:					
SIC Description:					
<u>Waste Detail(s)</u>					
Waste Class:		221 L			
Waste Class Name:		Light fuels			
3	4 of 4	W/23.8	77.0 / 1.08	8346062 Canada Inc 999 Merivale Rd Ottawa ON K1Z 6A6	GEN
<u>Generator Info</u>					
Generator No:		ON6605885	Choice of Contact:		
Approval Years:		As of Jan 2021	Contaminated Fac:		
Status:		Registered	MHSW Facility:		
PO Box No:			SIC Code:		
Country:		Canada			
Co Admin:					
Phone No Admin:					
SIC Description:					
<u>Waste Detail(s)</u>					
Waste Class:		221 L			
Waste Class Name:		Light fuels			
<u>2020 Generator Info</u>					
Gen No:		ON6605885	Choice of Contact:		CO_OFFICIAL
ID:		26279	Phone No Official:		613-853-9570 Ext.
Contaminated Fac:		N	Phone No Admin:		
MHSW Facility:		N	County Ont:		OTTAWA CARLTON (RM)
NAICS Code1:		531310	County Out:		
NAICS Code2:			District:		402
NAICS Code3:					
Gen Name:		8346062 Canada Inc			
Gen Div:					
Gen Op Name:		8346062 Canada Inc			

Map Key	Number of Records	Direction/ Distance (m)	Elev/Diff (m)	Site	DB
Gen Op Div: Site Adrs1: 999 Merivale Rd Site Bldg: Site Pobox: Province In: ONTARIO Site Adrs2: Site City: Ottawa Province Out: Site Postal Code: K1Z 6A6 Site Country: Canada Co Official: Marc Laframboise Co Admin:					
4	1 of 1	ENE/24.7	74.8 / -1.03	1001012715 ONTARIO INC. 963 SILVER ST OTTAWA ON K1Z 6H4	EASR
Approval No: R-004-7116605329 Status: REGISTERED Date: October 18, 2024 Record Type: EASR Link Source: MOFA Project Type: Waste Management System Full Address: Approval Type: EASR-Waste Management System SWP Area Name: Rideau Valley PDF NAICS Code: PDF URL: http://www.accessenvironment.ene.gov.on.ca/AEWeb/ae/ViewDocument.action?documentRefID=3720542 PDF Site Location: 963 SILVER Street OTTAWA ON K1Z 6H4					
MOE District: Ottawa Municipality: OTTAWA Latitude: 45.38083333 Longitude: -75.73083333 Geometry X: -8430317.804 Geometry Y: 5681676.485					
5	1 of 1	E/25.6	75.9 / 0.00	970 Silver St Ottawa ON K1Z 6H5	EHS
Order No: 21092400069 Status: C Report Type: Custom Report Report Date: 29-SEP-21 Date Received: 24-SEP-21 Previous Site Name: Lot/Building Size: Additional Info Ordered: Fire Insur. Maps and/or Site Plans; Topographic Maps					
Nearest Intersection: Municipality: Client Prov/State: ON Search Radius (km): .25 X: -75.73084541 Y: 45.38016462					
6	1 of 1	W/26.6	75.9 / 0.00	999 Merivale Road Ottawa ON K1Z 6A6	EHS
Order No: 20200622218 Status: C Report Type: Custom Report Report Date: 25-JUN-20 Date Received: 22-JUN-20 Previous Site Name: Lot/Building Size: Additional Info Ordered:					
Nearest Intersection: Municipality: Client Prov/State: ON Search Radius (km): .25 X: -75.7329838 Y: 45.3800407					
7	1 of 1	W/29.9	77.0 / 1.08	ON	WWIS
Well ID: 7194996 Construction Date: Use 1st:					
Flowing (Y/N): Flow Rate: Data Entry Status: Yes					

Map Key	Number of Records	Direction/ Distance (m)	Elev/Diff (m)	Site	DB
Use 2nd: Final Well Status: Water Type: Casing Material: Audit No: C19566 Tag: A132248 Constructn Method: Elevation (m): Elevatn Reliabilty: Depth to Bedrock: Well Depth: Overburden/Bedrock: Pump Rate: Static Water Level: Clear/Cloudy: Municipality: OTTAWA CITY Site Info:				Data Src: Date Received: 01/09/2013 Selected Flag: TRUE Abandonment Rec: Contractor: 6964 Form Version: 8 Owner: County: OTTAWA-CARLETON Lot: Concession: Concession Name: Easting NAD83: Northing NAD83: Zone: UTM Reliability:	
PDF URL (Map):		https://d2khazk8e83rdv.cloudfront.net/moe_mapping/downloads/2Water/Wells_pdfs/719\7194996.pdf			
<u>Additional Detail(s) (Map)</u>					
Well Completed Date:		04/17/2012			
Year Completed:		2012			
Depth (m):					
Latitude:		45.3799160865867			
Longitude:		-75.7330442760136			
X:		-75.7330441139828			
Y:		45.37991608014347			
Path:		719\7194996.pdf			
<u>Bore Hole Information</u>					
Bore Hole ID:		1004232672		Elevation:	
DP2BR:				Elevrc:	
Spatial Status:				Zone: 18	
Code OB:				East83: 442608.00	
Code OB Desc:				North83: 5025417.00	
Open Hole:				Org CS: UTM83	
Cluster Kind:				UTMRC: 4	
Date Completed:		04/17/2012		UTMRC Desc: margin of error : 30 m - 100 m	
Remarks:				Location Method: wwr	
Location Method Desc:		on Water Well Record			
Elevrc Desc:					
Location Source Date:					
Improvement Location Source:					
Improvement Location Method:					
Source Revision Comment:					
Supplier Comment:					

<u>8</u>	1 of 1	NW/37.6	75.9 / 0.00	989 MERIVALE ROAD Ottawa ON	WWIS
Well ID:		7293195		Flowing (Y/N):	
Construction Date:				Flow Rate:	
Use 1st:		Test Hole		Data Entry Status:	
Use 2nd:		Monitoring		Data Src:	
Final Well Status:		Monitoring and Test Hole		Date Received: 08/18/2017	
Water Type:				Selected Flag: TRUE	
Casing Material:				Abandonment Rec:	
Audit No:		Z258221		Contractor: 7241	
Tag:		A192354		Form Version: 7	
Constructn Method:				Owner:	

Map Key	Number of Records	Direction/ Distance (m)	Elev/Diff (m)	Site	DB
Elevation (m):				County:	OTTAWA-CARLETON
Elevatn Reliabilty:				Lot:	
Depth to Bedrock:				Concession:	
Well Depth:				Concession Name:	
Overburden/Bedrock:				Easting NAD83:	
Pump Rate:				Northing NAD83:	
Static Water Level:				Zone:	
Clear/Cloudy:				UTM Reliability:	
Municipality:		NEPEAN TOWNSHIP			
Site Info:					
PDF URL (Map):		https://d2khazk8e83rdv.cloudfront.net/moe_mapping/downloads/2Water/Wells_pdfs/729\7293195.pdf			
<u>Additional Detail(s) (Map)</u>					
Well Completed Date:		06/01/2017			
Year Completed:		2017			
Depth (m):		6.096			
Latitude:		45.3809990251604			
Longitude:		-75.7326112214338			
X:		-75.73261105959212			
Y:		45.38099901800237			
Path:		729\7293195.pdf			
<u>Bore Hole Information</u>					
Bore Hole ID:		1006713783		Elevation:	
DP2BR:				Elevrc:	
Spatial Status:				Zone:	18
Code OB:				East83:	442643.00
Code OB Desc:				North83:	5025537.00
Open Hole:				Org CS:	UTM83
Cluster Kind:				UTMRC:	4
Date Completed:		06/01/2017		UTMRC Desc:	margin of error : 30 m - 100 m
Remarks:				Location Method:	www
Location Method Desc:		on Water Well Record			
Elevrc Desc:					
Location Source Date:					
Improvement Location Source:					
Improvement Location Method:					
Source Revision Comment:					
Supplier Comment:					
<u>Overburden and Bedrock Materials Interval</u>					
Formation ID:		1006827303			
Layer:		4			
Color:		2			
General Color:		GREY			
Material 1:		05			
Material 1 Desc:		CLAY			
Material 2:		06			
Material 2 Desc:		SILT			
Material 3:		85			
Material 3 Desc:		SOFT			
Formation Top Depth:		10.0			
Formation End Depth:		20.0			
Formation End Depth UOM:		ft			
<u>Overburden and Bedrock Materials Interval</u>					

Map Key	Number of Records	Direction/ Distance (m)	Elev/Diff (m)	Site	DB
Formation ID:		1006827300			
Layer:		1			
Color:		6			
General Color:		BROWN			
Material 1:		02			
Material 1 Desc:		TOPSOIL			
Material 2:					
Material 2 Desc:					
Material 3:					
Material 3 Desc:					
Formation Top Depth:		0.0			
Formation End Depth:		1.0			
Formation End Depth UOM:		ft			
 <u>Overburden and Bedrock</u> <u>Materials Interval</u>					
Formation ID:		1006827301			
Layer:		2			
Color:		6			
General Color:		BROWN			
Material 1:		01			
Material 1 Desc:		FILL			
Material 2:		28			
Material 2 Desc:		SAND			
Material 3:		11			
Material 3 Desc:		GRAVEL			
Formation Top Depth:		1.0			
Formation End Depth:		5.0			
Formation End Depth UOM:		ft			
 <u>Overburden and Bedrock</u> <u>Materials Interval</u>					
Formation ID:		1006827302			
Layer:		3			
Color:		6			
General Color:		BROWN			
Material 1:		05			
Material 1 Desc:		CLAY			
Material 2:		06			
Material 2 Desc:		SILT			
Material 3:		85			
Material 3 Desc:		SOFT			
Formation Top Depth:		5.0			
Formation End Depth:		10.0			
Formation End Depth UOM:		ft			
 <u>Annular Space/Abandonment</u> <u>Sealing Record</u>					
Plug ID:		1006827311			
Layer:		1			
Plug From:		0.0			
Plug To:		1.0			
Plug Depth UOM:		ft			
 <u>Annular Space/Abandonment</u> <u>Sealing Record</u>					
Plug ID:		1006827313			

Map Key	Number of Records	Direction/ Distance (m)	Elev/Diff (m)	Site	DB
Layer:		3			
Plug From:		9.0			
Plug To:		20.0			
Plug Depth UOM:		ft			
 <u>Annular Space/Abandonment Sealing Record</u>					
Plug ID:		1006827312			
Layer:		2			
Plug From:		1.0			
Plug To:		9.0			
Plug Depth UOM:		ft			
 <u>Method of Construction & Well Use</u>					
Method Construction ID:		1006827310			
Method Construction Code:		E			
Method Construction:		Auger			
Other Method Construction:					
 <u>Pipe Information</u>					
Pipe ID:		1006827299			
Casing No:		0			
Comment:					
Alt Name:					
 <u>Construction Record - Casing</u>					
Casing ID:		1006827306			
Layer:		1			
Material:		5			
Open Hole or Material:		PLASTIC			
Depth From:		0.0			
Depth To:		10.0			
Casing Diameter:		2.0			
Casing Diameter UOM:		inch			
Casing Depth UOM:		ft			
 <u>Construction Record - Screen</u>					
Screen ID:		1006827307			
Layer:		1			
Slot:		10			
Screen Top Depth:		10.0			
Screen End Depth:		20.0			
Screen Material:		5			
Screen Depth UOM:		ft			
Screen Diameter UOM:		inch			
Screen Diameter:		2.0999999046325684			
 <u>Water Details</u>					
Water ID:		1006827305			
Layer:					
Kind Code:					
Kind:					
Water Found Depth:					
Water Found Depth UOM:		ft			

Map Key	Number of Records	Direction/ Distance (m)	Elev/Diff (m)	Site	DB
<u>Hole Diameter</u>					
Hole ID:		1006827304			
Diameter:		6.0			
Depth From:		0.0			
Depth To:		20.0			
Hole Depth UOM:		ft			
Hole Diameter UOM:		inch			
9	1 of 1	NW/44.0	75.9 / 0.00	989 MERIVALE ROAD Ottawa ON	WWIS
Well ID:	7293196			Flowing (Y/N):	
Construction Date:				Flow Rate:	
Use 1st:	Test Hole			Data Entry Status:	
Use 2nd:	Monitoring			Data Src:	
Final Well Status:	Monitoring and Test Hole			Date Received:	08/18/2017
Water Type:				Selected Flag:	TRUE
Casing Material:				Abandonment Rec:	
Audit No:	Z258223			Contractor:	7241
Tag:	A192355			Form Version:	7
Constructn Method:				Owner:	
Elevation (m):				County:	OTTAWA-CARLETON
Elevatn Reliabilty:				Lot:	
Depth to Bedrock:				Concession:	
Well Depth:				Concession Name:	
Overburden/Bedrock:				Easting NAD83:	
Pump Rate:				Northing NAD83:	
Static Water Level:				Zone:	
Clear/Cloudy:				UTM Reliability:	
Municipality:	NEPEAN TOWNSHIP				
Site Info:					
PDF URL (Map):	https://d2khazk8e83rdv.cloudfront.net/moe_mapping/downloads/2Water/Wells_pdfs/729\7293196.pdf				
<u>Additional Detail(s) (Map)</u>					
Well Completed Date:	06/01/2017				
Year Completed:	2017				
Depth (m):	6.096				
Latitude:	45.3808825090311				
Longitude:	-75.7325330797089				
X:	-75.7325329178763				
Y:	45.380882502307365				
Path:	729\7293196.pdf				
<u>Bore Hole Information</u>					
Bore Hole ID:	1006713786			Elevation:	
DP2BR:				Elevrc:	
Spatial Status:				Zone:	18
Code OB:				East83:	442649.00
Code OB Desc:				North83:	5025524.00
Open Hole:				Org CS:	UTM83
Cluster Kind:				UTMRC:	4
Date Completed:	06/01/2017			UTMRC Desc:	margin of error : 30 m - 100 m
Remarks:				Location Method:	wwr
Location Method Desc:	on Water Well Record				
Elevrc Desc:					
Location Source Date:					
Improvement Location Source:					

Map Key	Number of Records	Direction/ Distance (m)	Elev/Diff (m)	Site	DB
Improvement Location Method: Source Revision Comment: Supplier Comment:					
<u>Overburden and Bedrock</u> <u>Materials Interval</u>					
Formation ID:		1006827353			
Layer:		4			
Color:		2			
General Color:		GREY			
Material 1:		05			
Material 1 Desc:		CLAY			
Material 2:		06			
Material 2 Desc:		SILT			
Material 3:		85			
Material 3 Desc:		SOFT			
Formation Top Depth:		10.0			
Formation End Depth:		20.0			
Formation End Depth UOM:		ft			
<u>Overburden and Bedrock</u> <u>Materials Interval</u>					
Formation ID:		1006827352			
Layer:		3			
Color:		6			
General Color:		BROWN			
Material 1:		05			
Material 1 Desc:		CLAY			
Material 2:		06			
Material 2 Desc:		SILT			
Material 3:		85			
Material 3 Desc:		SOFT			
Formation Top Depth:		5.0			
Formation End Depth:		10.0			
Formation End Depth UOM:		ft			
<u>Overburden and Bedrock</u> <u>Materials Interval</u>					
Formation ID:		1006827350			
Layer:		1			
Color:		6			
General Color:		BROWN			
Material 1:		02			
Material 1 Desc:		TOPSOIL			
Material 2:					
Material 2 Desc:					
Material 3:					
Material 3 Desc:					
Formation Top Depth:		0.0			
Formation End Depth:		1.0			
Formation End Depth UOM:		ft			
<u>Overburden and Bedrock</u> <u>Materials Interval</u>					
Formation ID:		1006827351			
Layer:		2			
Color:		6			
General Color:		BROWN			

Map Key	Number of Records	Direction/ Distance (m)	Elev/Diff (m)	Site	DB
Material 1:		01			
Material 1 Desc:		FILL			
Material 2:		28			
Material 2 Desc:		SAND			
Material 3:		77			
Material 3 Desc:		LOOSE			
Formation Top Depth:		1.0			
Formation End Depth:		5.0			
Formation End Depth UOM:		ft			
<u>Annular Space/Abandonment Sealing Record</u>					
Plug ID:		1006827363			
Layer:		2			
Plug From:		1.0			
Plug To:		9.0			
Plug Depth UOM:		ft			
<u>Annular Space/Abandonment Sealing Record</u>					
Plug ID:		1006827362			
Layer:		1			
Plug From:		0.0			
Plug To:		1.0			
Plug Depth UOM:		ft			
<u>Annular Space/Abandonment Sealing Record</u>					
Plug ID:		1006827364			
Layer:		3			
Plug From:		9.0			
Plug To:		20.0			
Plug Depth UOM:		ft			
<u>Method of Construction & Well Use</u>					
Method Construction ID:		1006827361			
Method Construction Code:		E			
Method Construction:		Auger			
Other Method Construction:					
<u>Pipe Information</u>					
Pipe ID:		1006827349			
Casing No:		0			
Comment:					
Alt Name:					
<u>Construction Record - Casing</u>					
Casing ID:		1006827357			
Layer:		1			
Material:		5			
Open Hole or Material:		PLASTIC			
Depth From:		0.0			
Depth To:		10.0			
Casing Diameter:		2.0			

Map Key	Number of Records	Direction/ Distance (m)	Elev/Diff (m)	Site	DB
Casing Diameter UOM:		inch			
Casing Depth UOM:		ft			
<u>Construction Record - Screen</u>					
Screen ID:		1006827358			
Layer:		1			
Slot:		10			
Screen Top Depth:		10.0			
Screen End Depth:		20.0			
Screen Material:		5			
Screen Depth UOM:		ft			
Screen Diameter UOM:		inch			
Screen Diameter:		2.0999999046325684			
<u>Water Details</u>					
Water ID:		1006827356			
Layer:					
Kind Code:					
Kind:					
Water Found Depth:					
Water Found Depth UOM:		ft			
<u>Hole Diameter</u>					
Hole ID:		1006827354			
Diameter:		6.0			
Depth From:		0.0			
Depth To:		5.0			
Hole Depth UOM:		ft			
Hole Diameter UOM:		inch			
<u>Hole Diameter</u>					
Hole ID:		1006827355			
Diameter:		8.0			
Depth From:		5.0			
Depth To:		20.0			
Hole Depth UOM:		ft			
Hole Diameter UOM:		inch			
10	1 of 1	SW/44.3	77.1 / 1.24	1023 Merivale Road Ottawa ON K1Z 6A6	EHS
Order No:		20040715003		Nearest Intersection:	Merivale/Shillington
Status:		C		Municipality:	
Report Type:		Custom Report		Client Prov/State:	ON
Report Date:		7/23/04		Search Radius (km):	0.25
Date Received:		7/15/04		X:	-75.733141
Previous Site Name:				Y:	45.379175
Lot/Building Size:					
Additional Info Ordered:					
11	1 of 1	SW/47.6	77.1 / 1.24	Ottawa Shiners<UNOFFICIAL> 1319 Shillingston Ave Ottawa ON	SPL
Ref No:		0563-7YEVAD		Municipality No:	
Year:				Nature of Damage:	

Map Key	Number of Records	Direction/ Distance (m)	Elev/Diff (m)	Site	DB
Incident Dt: Dt MOE Arvl on Scn: MOE Reported Dt: 12/4/2009 Dt Document Closed: 12/14/2009 Site No: MOE Response: No Field Response Site County/District: Site Geo Ref Meth: Site District Office: Nearest Watercourse: Site Name: Ottawa Shriners<UNOFFICIAL> Site Address: Site Region: Site Municipality: Site Lot: Site Conc: Site Geo Ref Accu: Site Map Datum: Northing: Easting: Entity Operating Name: Client Name: Ottawa Shriners<UNOFFICIAL> Client Type: Source Type: Incident Cause: Unknown Incident Preceding Spill: Incident Reason: Unknown - Reason not determined Incident Summary: spill of floor stripper: possible CB impacted. Environment Impact: Health Env Consequence: Nature of Impact: Surface Water Pollution Contaminant Qty: Contaminant Qty 1: Contaminant Unit: Contaminant Code: Contaminant Name: Contaminant Limit 1: Contam Limit Freq 1: Contaminant UN No 1: Receiving Medium: Activity Preceding Spill: Property 2nd Watershed: Property Tertiary Watershed: Sector Type: SAC Action Class: Land Spills Call Report Locatn Geodata: Time Reported: System Facility Address: Discharger Report: Material Group: Impact to Health: Agency Involved:					
12	1 of 1	NW/50.0	75.9 / 0.00	989 MERIVALE ROAD Ottawa ON	WWIS
Well ID: 7293197 Construction Date: Use 1st: Test Hole Use 2nd: Monitoring Final Well Status: Monitoring and Test Hole Water Type: Casing Material: Audit No: Z258224 Tag: A192356 Constructn Method: Elevation (m): Elevatn Reliabilty: Flowing (Y/N): Flow Rate: Data Entry Status: Data Src: Date Received: 08/18/2017 Selected Flag: TRUE Abandonment Rec: Contractor: 7241 Form Version: 7 Owner: County: OTTAWA-CARLETON Lot:					

Map Key	Number of Records	Direction/ Distance (m)	Elev/Diff (m)	Site	DB
Depth to Bedrock:				Concession:	
Well Depth:				Concession Name:	
Overburden/Bedrock:				Easting NAD83:	
Pump Rate:				Northing NAD83:	
Static Water Level:				Zone:	
Clear/Cloudy:				UTM Reliability:	
Municipality:		NEPEAN TOWNSHIP			
Site Info:					
PDF URL (Map):				https://d2khazk8e83rdv.cloudfront.net/moe_mapping/downloads/2Water/Wells_pdfs/729\7293197.pdf	
<u>Additional Detail(s) (Map)</u>					
Well Completed Date:		06/01/2017			
Year Completed:		2017			
Depth (m):		6.096			
Latitude:		45.3806935786054			
Longitude:		-75.7325178671026			
X:		-75.73251770492804			
Y:		45.38069357250647			
Path:		729\7293197.pdf			
<u>Bore Hole Information</u>					
Bore Hole ID:		1006713615		Elevation:	
DP2BR:				Elevrc:	
Spatial Status:				Zone:	18
Code OB:				East83:	442650.00
Code OB Desc:				North83:	5025503.00
Open Hole:				Org CS:	UTM83
Cluster Kind:				UTMRC:	4
Date Completed:		06/01/2017		UTMRC Desc:	margin of error : 30 m - 100 m
Remarks:				Location Method:	wwr
Location Method Desc:		on Water Well Record			
Elevrc Desc:					
Location Source Date:					
Improvement Location Source:					
Improvement Location Method:					
Source Revision Comment:					
Supplier Comment:					
<u>Overburden and Bedrock</u>					
<u>Materials Interval</u>					
Formation ID:		1006827398			
Layer:		3			
Color:		6			
General Color:		BROWN			
Material 1:		05			
Material 1 Desc:		CLAY			
Material 2:		06			
Material 2 Desc:		SILT			
Material 3:		85			
Material 3 Desc:		SOFT			
Formation Top Depth:		8.0			
Formation End Depth:		10.0			
Formation End Depth UOM:		ft			
<u>Overburden and Bedrock</u>					
<u>Materials Interval</u>					
Formation ID:		1006827399			

Map Key	Number of Records	Direction/ Distance (m)	Elev/Diff (m)	Site	DB
Layer:		4			
Color:		2			
General Color:		GREY			
Material 1:		05			
Material 1 Desc:		CLAY			
Material 2:		06			
Material 2 Desc:		SILT			
Material 3:		85			
Material 3 Desc:		SOFT			
Formation Top Depth:		10.0			
Formation End Depth:		20.0			
Formation End Depth UOM:		ft			
 <u>Overburden and Bedrock</u>					
<u>Materials Interval</u>					
Formation ID:		1006827396			
Layer:		1			
Color:		6			
General Color:		BROWN			
Material 1:		02			
Material 1 Desc:		TOPSOIL			
Material 2:					
Material 2 Desc:					
Material 3:					
Material 3 Desc:					
Formation Top Depth:		0.0			
Formation End Depth:		1.0			
Formation End Depth UOM:		ft			
 <u>Overburden and Bedrock</u>					
<u>Materials Interval</u>					
Formation ID:		1006827397			
Layer:		2			
Color:		6			
General Color:		BROWN			
Material 1:		01			
Material 1 Desc:		FILL			
Material 2:		11			
Material 2 Desc:		GRAVEL			
Material 3:		28			
Material 3 Desc:		SAND			
Formation Top Depth:		1.0			
Formation End Depth:		8.0			
Formation End Depth UOM:		ft			
 <u>Annular Space/Abandonment</u>					
<u>Sealing Record</u>					
Plug ID:		1006827410			
Layer:		3			
Plug From:		9.0			
Plug To:		20.0			
Plug Depth UOM:		ft			
 <u>Annular Space/Abandonment</u>					
<u>Sealing Record</u>					
Plug ID:		1006827408			
Layer:		1			
Plug From:		0.0			

Map Key	Number of Records	Direction/ Distance (m)	Elev/Diff (m)	Site	DB
Plug To:		1.0			
Plug Depth UOM:		ft			
 <u>Annular Space/Abandonment Sealing Record</u>					
Plug ID:		1006827409			
Layer:		2			
Plug From:		1.0			
Plug To:		9.0			
Plug Depth UOM:		ft			
 <u>Method of Construction & Well Use</u>					
Method Construction ID:		1006827407			
Method Construction Code:		E			
Method Construction:		Auger			
Other Method Construction:					
 <u>Pipe Information</u>					
Pipe ID:		1006827395			
Casing No:		0			
Comment:					
Alt Name:					
 <u>Construction Record - Casing</u>					
Casing ID:		1006827403			
Layer:		1			
Material:		5			
Open Hole or Material:		PLASTIC			
Depth From:		0.0			
Depth To:		10.0			
Casing Diameter:		2.0			
Casing Diameter UOM:		inch			
Casing Depth UOM:		ft			
 <u>Construction Record - Screen</u>					
Screen ID:		1006827404			
Layer:		1			
Slot:		10			
Screen Top Depth:		10.0			
Screen End Depth:		20.0			
Screen Material:		5			
Screen Depth UOM:		ft			
Screen Diameter UOM:		inch			
Screen Diameter:		2.0999999046325684			
 <u>Water Details</u>					
Water ID:		1006827402			
Layer:					
Kind Code:					
Kind:					
Water Found Depth:					
Water Found Depth UOM:		ft			

Map Key	Number of Records	Direction/ Distance (m)	Elev/Diff (m)	Site	DB
<u>Hole Diameter</u>					
Hole ID:		1006827401			
Diameter:		8.0			
Depth From:		8.0			
Depth To:		20.0			
Hole Depth UOM:		ft			
Hole Diameter UOM:		inch			
<u>Hole Diameter</u>					
Hole ID:		1006827400			
Diameter:		10.0			
Depth From:		0.0			
Depth To:		8.0			
Hole Depth UOM:		ft			
Hole Diameter UOM:		inch			
13	1 of 1	NW/50.6	75.9 / 0.00	971 Merivale Road Ottawa ON K1Z 6A3	EHS
Order No:	23090600383			Nearest Intersection:	
Status:	C			Municipality:	
Report Type:	Standard Report			Client Prov/State:	ON
Report Date:	11-SEP-23			Search Radius (km):	.25
Date Received:	06-SEP-23			X:	-75.7328667
Previous Site Name:				Y:	45.3810743
Lot/Building Size:					
Additional Info Ordered:	Fire Insur. Maps and/or Site Plans; Title Searches; Topographic Maps				
14	1 of 1	WNW/56.4	75.9 / 0.00	ON	WWIS
Well ID:	7160792			Flowing (Y/N):	
Construction Date:				Flow Rate:	
Use 1st:				Data Entry Status:	Yes
Use 2nd:				Data Src:	
Final Well Status:				Date Received:	01/28/2011
Water Type:				Selected Flag:	TRUE
Casing Material:				Abandonment Rec:	
Audit No:	M06819			Contractor:	1844
Tag:				Form Version:	5
Constructn Method:				Owner:	
Elevation (m):				County:	OTTAWA-CARLETON
Elevatn Reliabilty:				Lot:	
Depth to Bedrock:				Concession:	
Well Depth:				Concession Name:	
Overburden/Bedrock:				Easting NAD83:	
Pump Rate:				Northing NAD83:	
Static Water Level:				Zone:	
Clear/Cloudy:				UTM Reliability:	
Municipality:	OTTAWA CITY				
Site Info:					
PDF URL (Map):	https://d2khazk8e83rdv.cloudfront.net/moe_mapping/downloads/2Water/Wells_pdfs/716\7160792.pdf				
<u>Additional Detail(s) (Map)</u>					
Well Completed Date:	11/09/2010				
Year Completed:	2010				
Depth (m):					
Latitude:	45.3806390016688				

Map Key	Number of Records	Direction/ Distance (m)	Elev/Diff (m)	Site	DB
Longitude:		-75.7326065716169			
X:		-75.73260640994431			
Y:		45.380638995462874			
Path:		716\7160792.pdf			
 <u>Bore Hole Information</u>					
Bore Hole ID:	1003488024			Elevation:	
DP2BR:				Elevrc:	
Spatial Status:				Zone:	18
Code OB:				East83:	442643.00
Code OB Desc:				North83:	5025497.00
Open Hole:				Org CS:	UTM83
Cluster Kind:				UTMRC:	3
Date Completed:	11/09/2010			UTMRC Desc:	margin of error : 10 - 30 m
Remarks:				Location Method:	wwr
Location Method Desc:	on Water Well Record				
Elevrc Desc:					
Location Source Date:					
Improvement Location Source:					
Improvement Location Method:					
Source Revision Comment:					
Supplier Comment:					

<u>15</u>	1 of 2	WNW/59.7	75.9 / 0.00	989 MERIVALE ROAD Ottawa ON	WWIS
Well ID:	7293194			Flowing (Y/N):	
Construction Date:				Flow Rate:	
Use 1st:	Test Hole			Data Entry Status:	
Use 2nd:	Monitoring			Data Src:	
Final Well Status:	Monitoring and Test Hole			Date Received:	08/18/2017
Water Type:				Selected Flag:	TRUE
Casing Material:				Abandonment Rec:	
Audit No:	Z258222			Contractor:	7241
Tag:	A192353			Form Version:	7
Constructn Method:				Owner:	
Elevation (m):				County:	OTTAWA-CARLETON
Elevatn Reliabilty:				Lot:	
Depth to Bedrock:				Concession:	
Well Depth:				Concession Name:	
Overburden/Bedrock:				Easting NAD83:	
Pump Rate:				Northing NAD83:	
Static Water Level:				Zone:	
Clear/Cloudy:				UTM Reliability:	
Municipality:	NEPEAN TOWNSHIP				
Site Info:					
PDF URL (Map):	https://d2khazk8e83rdv.cloudfront.net/moe_mapping/downloads/2Water/Wells_pdfs/729\7293194.pdf				

Additional Detail(s) (Map)

Well Completed Date: 06/01/2017
 Year Completed: 2017
 Depth (m): 6.096
 Latitude: 45.3808805427109
 Longitude: -75.7328396017958
 X: -75.73283944001781
 Y: 45.38088053622397
 Path: 729\7293194.pdf

Bore Hole Information

Map Key	Number of Records	Direction/ Distance (m)	Elev/Diff (m)	Site	DB
Bore Hole ID:	1006713780			Elevation:	
DP2BR:				Elevrc:	
Spatial Status:				Zone:	18
Code OB:				East83:	442625.00
Code OB Desc:				North83:	5025524.00
Open Hole:				Org CS:	UTM83
Cluster Kind:				UTMRC:	4
Date Completed:	06/01/2017			UTMRC Desc:	margin of error : 30 m - 100 m
Remarks:				Location Method:	wwr
Location Method Desc:	on Water Well Record				
Elevrc Desc:					
Location Source Date:					
Improvement Location Source:					
Improvement Location Method:					
Source Revision Comment:					
Supplier Comment:					
 <u>Overburden and Bedrock</u>					
<u>Materials Interval</u>					
Formation ID:	1006827286				
Layer:	2				
Color:	6				
General Color:	BROWN				
Material 1:	01				
Material 1 Desc:	FILL				
Material 2:	28				
Material 2 Desc:	SAND				
Material 3:	11				
Material 3 Desc:	GRAVEL				
Formation Top Depth:	1.0				
Formation End Depth:	5.0				
Formation End Depth UOM:	ft				
 <u>Overburden and Bedrock</u>					
<u>Materials Interval</u>					
Formation ID:	1006827287				
Layer:	3				
Color:	6				
General Color:	BROWN				
Material 1:	05				
Material 1 Desc:	CLAY				
Material 2:	06				
Material 2 Desc:	SILT				
Material 3:	85				
Material 3 Desc:	SOFT				
Formation Top Depth:	5.0				
Formation End Depth:	10.0				
Formation End Depth UOM:	ft				
 <u>Overburden and Bedrock</u>					
<u>Materials Interval</u>					
Formation ID:	1006827288				
Layer:	4				
Color:	2				
General Color:	GREY				
Material 1:	05				
Material 1 Desc:	CLAY				
Material 2:	06				
Material 2 Desc:	SILT				

Map Key	Number of Records	Direction/ Distance (m)	Elev/Diff (m)	Site	DB
Material 3:		85			
Material 3 Desc:		SOFT			
Formation Top Depth:		10.0			
Formation End Depth:		20.0			
Formation End Depth UOM:		ft			
 <u>Overburden and Bedrock</u>					
<u>Materials Interval</u>					
Formation ID:		1006827285			
Layer:		1			
Color:		6			
General Color:		BROWN			
Material 1:		02			
Material 1 Desc:		TOPSOIL			
Material 2:					
Material 2 Desc:					
Material 3:					
Material 3 Desc:					
Formation Top Depth:		0.0			
Formation End Depth:		1.0			
Formation End Depth UOM:		ft			
 <u>Annular Space/Abandonment</u>					
<u>Sealing Record</u>					
Plug ID:		1006827297			
Layer:		2			
Plug From:		1.0			
Plug To:		9.0			
Plug Depth UOM:		ft			
 <u>Annular Space/Abandonment</u>					
<u>Sealing Record</u>					
Plug ID:		1006827298			
Layer:		3			
Plug From:		9.0			
Plug To:		20.0			
Plug Depth UOM:		ft			
 <u>Annular Space/Abandonment</u>					
<u>Sealing Record</u>					
Plug ID:		1006827296			
Layer:		1			
Plug From:		0.0			
Plug To:		1.0			
Plug Depth UOM:		ft			
 <u>Method of Construction & Well</u>					
<u>Use</u>					
Method Construction ID:		1006827295			
Method Construction Code:		E			
Method Construction:		Auger			
Other Method Construction:					
 <u>Pipe Information</u>					
Pipe ID:		1006827284			

Map Key	Number of Records	Direction/ Distance (m)	Elev/Diff (m)	Site	DB
Casing No:		0			
Comment:					
Alt Name:					
 <u>Construction Record - Casing</u>					
Casing ID:		1006827291			
Layer:		1			
Material:		5			
Open Hole or Material:		PLASTIC			
Depth From:		0.0			
Depth To:		10.0			
Casing Diameter:		2.0			
Casing Diameter UOM:		inch			
Casing Depth UOM:		ft			
 <u>Construction Record - Screen</u>					
Screen ID:		1006827292			
Layer:		1			
Slot:		10			
Screen Top Depth:		10.0			
Screen End Depth:		20.0			
Screen Material:		5			
Screen Depth UOM:		ft			
Screen Diameter UOM:		inch			
Screen Diameter:		2.0999999046325684			
 <u>Water Details</u>					
Water ID:		1006827290			
Layer:					
Kind Code:					
Kind:					
Water Found Depth:					
Water Found Depth UOM:		ft			
 <u>Hole Diameter</u>					
Hole ID:		1006827289			
Diameter:		6.0			
Depth From:		0.0			
Depth To:		20.0			
Hole Depth UOM:		ft			
Hole Diameter UOM:		inch			
<u>15</u>	2 of 2	WNW/59.7	75.9 / 0.00	ON	WWIS
Well ID:	7406815			Flowing (Y/N):	
Construction Date:				Flow Rate:	
Use 1st:				Data Entry Status:	Yes
Use 2nd:				Data Src:	
Final Well Status:				Date Received:	12/29/2021
Water Type:				Selected Flag:	TRUE
Casing Material:				Abandonment Rec:	
Audit No:	Z368364			Contractor:	7241
Tag:	A192353			Form Version:	7
Constructn Method:				Owner:	
Elevation (m):				County:	OTTAWA-CARLETON
Elevatn Reliabilty:				Lot:	
Depth to Bedrock:				Concession:	

Map Key	Number of Records	Direction/ Distance (m)	Elev/Diff (m)	Site	DB
Well Depth: Overburden/Bedrock: Pump Rate: Static Water Level: Clear/Cloudy: Municipality: Site Info:			NEPEAN TOWNSHIP	Concession Name: Easting NAD83: Northing NAD83: Zone: UTM Reliability:	
<u>Additional Detail(s) (Map)</u>					
Bore Hole ID:	1008904422			Tag No:	A192353
Depth M:				Contractor:	7241
Year Completed:	2021			Latitude:	45.3808805427109
Well Completed Dt:	11/27/2021			Longitude:	-75.7328396017958
Audit No:	Z368364			Y:	45.38088053622397
Path:				X:	-75.73283944001781
<u>Bore Hole Information</u>					
Bore Hole ID:	1008904422			Elevation:	
DP2BR:				Elevrc:	
Spatial Status:				Zone:	18
Code OB:				East83:	442625.00
Code OB Desc:				North83:	5025524.00
Open Hole:				Org CS:	UTM83
Cluster Kind:				UTMRC:	4
Date Completed:	11/27/2021			UTMRC Desc:	margin of error : 30 m - 100 m
Remarks:				Location Method:	wwr
Location Method Desc:		on Water Well Record			
Elevrc Desc:					
Location Source Date:					
Improvement Location Source:					
Improvement Location Method:					
Source Revision Comment:					
Supplier Comment:					
16	1 of 18	WNW/61.3	75.9 / 0.00	142567 CANADA INC/OA TERRYS ESSO SERVICE 989 MERIVALE RD OTTAWA ON K1Z 6A3	DTNK

Delisted Expired Fuel Safety Facilities

Instance No: Status: Instance ID: Instance Type: Instance Creation Dt: Instance Install Dt: Item Description: Manufacturer: Model: Serial No: ULC Standard: Quantity: Unit of Measure: Overfill Prot Type: Creation Date: Next Periodic Str DT: TSSA Base Sched Cycle 2:	9887796 EXPIRED FS Facility	Expired Date: Max Hazard Rank: Facility Location: Facility Type: Fuel Type 2: Fuel Type 3: Panam Related: Panam Venue Nm: External Identifier: Item: Piping Steel: Piping Galvanized: Tank Single Wall St: Piping Underground: Tank Underground: Source:	1/7/1992

Map Key	Number of Records	Direction/ Distance (m)	Elev/Diff (m)	Site	DB
TSSA Max Hazard Rank 1: TSSA Risk Based Periodic Yn: TSSA Volume of Directives: TSSA Periodic Exempt: TSSA Statutory Interval: TSSA Recd Insp Interva: TSSA Recd Tolerance: TSSA Program Area: TSSA Program Area 2: Description: Original Source: EXP Record Date: Up to May 2013					
16	2 of 18	WNW/61.3	75.9 / 0.00	989 Merivale Rd Ottawa ON K1Z6A3	EHS
Order No: 20151119100 Status: C Report Type: Custom Report Report Date: 26-NOV-15 Date Received: 19-NOV-15 Previous Site Name: Lot/Building Size: 0.34 acres Additional Info Ordered: City Directory					
Nearest Intersection: Municipality: Ottawa Client Prov/State: ON Search Radius (km): .25 X: -75.732768 Y: 45.380753					
16	3 of 18	WNW/61.3	75.9 / 0.00	IMPERIAL OIL LIMITED 989 MERIVAL ROAD OTTAWA ON	GEN
<u>Generator Info</u>					
Generator No: ON1586221 Approval Years: 99,00,01 Status: PO Box No: Country: Co Admin: Phone No Admin: SIC Description: OTHER SITE WORK					
Choice of Contact: Contaminated Fac: MHSW Facility: SIC Code: 4219					
<u>Waste Detail(s)</u>					
Waste Class: 221 Waste Class Name: LIGHT FUELS					
16	4 of 18	WNW/61.3	75.9 / 0.00	IMPERIAL OIL 989 MERIVALE ROAD OTTAWA ON K1Z 6A3	GEN
<u>Generator Info</u>					
Generator No: ON1586221 Approval Years: 03,04,05,06,07,08 Status: PO Box No: Country: Co Admin: Phone No Admin:					
Choice of Contact: Contaminated Fac: MHSW Facility: SIC Code: 447190					

Map Key	Number of Records	Direction/ Distance (m)	Elev/Diff (m)	Site	DB
SIC Description:		Other Gasoline Stations			
<u>Waste Detail(s)</u>					
Waste Class:		998			
Waste Class Name:		NONHAZARDOUS WASTE			
<u>Waste Detail(s)</u>					
Waste Class:		221			
Waste Class Name:		LIGHT FUELS			
<u>Waste Detail(s)</u>					
Waste Class:		252			
Waste Class Name:		WASTE OILS & LUBRICANTS			
16	5 of 18	WNW/61.3	75.9 / 0.00	IMPERIAL OIL 989 MERIVALE ROAD OTTAWA ON	GEN
<u>Generator Info</u>					
Generator No:		ON1586221		Choice of Contact:	
Approval Years:		2009		Contaminated Fac:	
Status:				MHSW Facility:	
PO Box No:				SIC Code: 447190	
Country:					
Co Admin:					
Phone No Admin:					
SIC Description:		Other Gasoline Stations			
<u>Waste Detail(s)</u>					
Waste Class:		221			
Waste Class Name:		LIGHT FUELS			
<u>Waste Detail(s)</u>					
Waste Class:		252			
Waste Class Name:		WASTE OILS & LUBRICANTS			
16	6 of 18	WNW/61.3	75.9 / 0.00	IMPERIAL OIL 989 MERIVALE ROAD OTTAWA ON	GEN
<u>Generator Info</u>					
Generator No:		ON1586221		Choice of Contact:	
Approval Years:		2010		Contaminated Fac:	
Status:				MHSW Facility:	
PO Box No:				SIC Code: 447190	
Country:					
Co Admin:					
Phone No Admin:					
SIC Description:		Other Gasoline Stations			

Map Key	Number of Records	Direction/ Distance (m)	Elev/Diff (m)	Site	DB
<u>Waste Detail(s)</u>					
Waste Class:		252			
Waste Class Name:		WASTE OILS & LUBRICANTS			
<u>Waste Detail(s)</u>					
Waste Class:		221			
Waste Class Name:		LIGHT FUELS			
16	7 of 18	WNW/61.3	75.9 / 0.00	IMPERIAL OIL 989 MERIVALE ROAD OTTAWA ON	GEN
<u>Generator Info</u>					
Generator No:	ON1586221			Choice of Contact:	
Approval Years:	2011			Contaminated Fac:	
Status:				MHSW Facility:	
PO Box No:				SIC Code:	447190
Country:					
Co Admin:					
Phone No Admin:					
SIC Description:		Other Gasoline Stations			
<u>Waste Detail(s)</u>					
Waste Class:		221			
Waste Class Name:		LIGHT FUELS			
<u>Waste Detail(s)</u>					
Waste Class:		252			
Waste Class Name:		WASTE OILS & LUBRICANTS			
16	8 of 18	WNW/61.3	75.9 / 0.00	IMPERIAL OIL 989 MERIVALE ROAD OTTAWA ON K1Z 6A3	GEN
<u>Generator Info</u>					
Generator No:	ON1586221			Choice of Contact:	
Approval Years:	2012			Contaminated Fac:	
Status:				MHSW Facility:	
PO Box No:				SIC Code:	447190
Country:					
Co Admin:					
Phone No Admin:					
SIC Description:		Other Gasoline Stations			
<u>Waste Detail(s)</u>					
Waste Class:		252			
Waste Class Name:		WASTE OILS & LUBRICANTS			

Map Key	Number of Records	Direction/ Distance (m)	Elev/Diff (m)	Site	DB
<u>Waste Detail(s)</u>					
Waste Class:		221			
Waste Class Name:		LIGHT FUELS			
16	9 of 18	WNW/61.3	75.9 / 0.00	IMPERIAL OIL 989 MERIVALE ROAD OTTAWA ON	GEN
<u>Generator Info</u>					
Generator No:		ON1586221		Choice of Contact:	
Approval Years:		2013		Contaminated Fac:	
Status:				MHSW Facility:	
PO Box No:				SIC Code:	
Country:				447190	
Co Admin:					
Phone No Admin:					
SIC Description:					
<u>Waste Detail(s)</u>					
Waste Class:		252			
Waste Class Name:		WASTE OILS & LUBRICANTS			
<u>Waste Detail(s)</u>					
Waste Class:		251			
Waste Class Name:		OIL SKIMMINGS & SLUDGES			
<u>Waste Detail(s)</u>					
Waste Class:		221			
Waste Class Name:		LIGHT FUELS			
16	10 of 18	WNW/61.3	75.9 / 0.00	IMPERIAL OIL 989 MERIVALE ROAD OTTAWA ON K1Z 6A3	GEN
<u>Generator Info</u>					
Generator No:		ON1586221		Choice of Contact:	
Approval Years:		2016		Contaminated Fac:	
Status:				MHSW Facility:	
PO Box No:				SIC Code:	
Country:		Canada		CO_ADMIN	
Co Admin:		Sandra Carrelas		Yes	
Phone No Admin:		519-650-0099 Ext.4128		No	
SIC Description:		447190		447190	
<u>Waste Detail(s)</u>					
Waste Class:		221			
Waste Class Name:		LIGHT FUELS			

Map Key	Number of Records	Direction/ Distance (m)	Elev/Diff (m)	Site	DB
<u>Waste Detail(s)</u>					
Waste Class:		251			
Waste Class Name:		OIL SKIMMINGS & SLUDGES			
<u>Waste Detail(s)</u>					
Waste Class:		252			
Waste Class Name:		WASTE OILS & LUBRICANTS			
16	11 of 18	WNW/61.3	75.9 / 0.00	IMPERIAL OIL 989 MERIVALE ROAD OTTAWA ON K1Z 6A3	GEN

Generator Info

Generator No:	ON1586221	Choice of Contact:	CO_ADMIN
Approval Years:	2015	Contaminated Fac:	Yes
Status:		MHSW Facility:	No
PO Box No:		SIC Code:	447190
Country:	Canada		
Co Admin:	Nicole Bradley		
Phone No Admin:	519-652-0099 Ext.4301		
SIC Description:	447190		

Waste Detail(s)

Waste Class:	252
Waste Class Name:	WASTE OILS & LUBRICANTS

Waste Detail(s)

Waste Class:	221
Waste Class Name:	LIGHT FUELS

Waste Detail(s)

Waste Class:	251
Waste Class Name:	OIL SKIMMINGS & SLUDGES

16	12 of 18	WNW/61.3	75.9 / 0.00	IMPERIAL OIL 989 MERIVALE ROAD OTTAWA ON K1Z 6A3	GEN

Generator Info

Generator No:	ON1586221	Choice of Contact:	CO_ADMIN
Approval Years:	2014	Contaminated Fac:	Yes
Status:		MHSW Facility:	No
PO Box No:		SIC Code:	447190
Country:	Canada		
Co Admin:	Eric Kelly		
Phone No Admin:	613-226-2456 Ext.333		
SIC Description:	447190		

Waste Detail(s)

Map Key	Number of Records	Direction/ Distance (m)	Elev/Diff (m)	Site	DB
Waste Class: 252 Waste Class Name: WASTE OILS & LUBRICANTS Waste Detail(s) Waste Class: 221 Waste Class Name: LIGHT FUELS Waste Detail(s) Waste Class: 251 Waste Class Name: OIL SKIMMINGS & SLUDGES					
16	13 of 18	WNW/61.3	75.9 / 0.00	IMPERIAL OIL 989 MERIVALE ROAD OTTAWA ON K1Z 6A3	GEN
Generator Info Generator No: ON1586221 Approval Years: As of Dec 2018 Status: Registered PO Box No: Country: Canada Co Admin: Phone No Admin: SIC Description: Choice of Contact: Contaminated Fac: MHSW Facility: SIC Code:					
Waste Detail(s) Waste Class: 221 I Waste Class Name: Light fuels Waste Detail(s) Waste Class: 221 L Waste Class Name: Light fuels Waste Detail(s) Waste Class: 252 L Waste Class Name: Waste crankcase oils and lubricants Waste Detail(s) Waste Class: 251 L Waste Class Name: Waste oils/sludges (petroleum based)					
16	14 of 18	WNW/61.3	75.9 / 0.00	IMPERIAL OIL 989 MERIVALE ROAD OTTAWA ON K1Z 6A3	GEN
Generator Info					

Map Key	Number of Records	Direction/ Distance (m)	Elev/Diff (m)	Site	DB
Generator No: ON1586221 Approval Years: As of Jul 2020 Status: Registered PO Box No: Country: Canada Co Admin: Phone No Admin: SIC Description:					
Choice of Contact: Contaminated Fac: MHSW Facility: SIC Code:					
<u>Waste Detail(s)</u>					
Waste Class: 251 L Waste Class Name: Waste oils/sludges (petroleum based)					
<u>Waste Detail(s)</u>					
Waste Class: 221 I Waste Class Name: Light fuels					
<u>Waste Detail(s)</u>					
Waste Class: 252 L Waste Class Name: Waste crankcase oils and lubricants					
<u>Waste Detail(s)</u>					
Waste Class: 221 L Waste Class Name: Light fuels					
16	15 of 18	WNW/61.3	75.9 / 0.00	IMPERIAL OIL 989 MERIVALE ROAD OTTAWA ON K1Z 6A3	GEN
<u>Generator Info</u>					
Generator No: ON1586221 Approval Years: As of Nov 2021 Status: Registered PO Box No: Country: Canada Co Admin: Phone No Admin: SIC Description:					
Choice of Contact: Contaminated Fac: MHSW Facility: SIC Code:					
<u>Waste Detail(s)</u>					
Waste Class: 221 L Waste Class Name: Light fuels					
<u>Waste Detail(s)</u>					
Waste Class: 221 I Waste Class Name: Light fuels					
<u>Waste Detail(s)</u>					
Waste Class: 252 L					

Map Key	Number of Records	Direction/ Distance (m)	Elev/Diff (m)	Site	DB
Waste Class Name:		Waste crankcase oils and lubricants			
<u>Waste Detail(s)</u>					
Waste Class:		251 L			
Waste Class Name:		Waste oils/sludges (petroleum based)			
<u>2017 Generator Info</u>					
Gen No:	ON1586221			Choice of Contact:	CO_ADMIN
ID:	7315			Phone No Official:	587-476-1395 Ext.
Contaminated Fac:	Y			Phone No Admin:	519-650-0099 Ext.4128
MHSW Facility:	N			County Ont:	OTTAWA CARLTON (RM)
NAICS Code1:	447190			County Out:	
NAICS Code2:				District:	402
NAICS Code3:					
Gen Name:	IMPERIAL OIL				
Gen Div:					
Gen Op Name:	IMPERIAL OIL				
Gen Op Div:					
Site Adrs1:	989 MERIVALE ROAD				
Site Bldg:					
Site Pobox:					
Province In:	ONTARIO				
Site Adrs2:					
Site City:	OTTAWA				
Province Out:					
Site Postal Code:	K1Z 6A3				
Site Country:	Canada				
Co Official:	Jack Crabtree				
Co Admin:	Sandra Carrelas				
<u>2017 Generator Manifest</u>					
ID:	24662			Sum Received Qty:	4520.0
Generator No:	ON1586221			Waste Class Name:	LIGHT FUELS
Receiver Type:	035			Count Manifests:	1
Waste Char:	L			District:	402
Waste Code:	221				
<u>2017 Generator Manifest</u>					
ID:	24663			Sum Received Qty:	200.0
Generator No:	ON1586221			Waste Class Name:	OIL SKIMMINGS & SLUDGES
Receiver Type:	035			Count Manifests:	1
Waste Char:	L			District:	402
Waste Code:	251				
<u>2018 Generator Info</u>					
Gen No:	ON1586221			Choice of Contact:	CO_ADMIN
ID:	7134			Phone No Official:	587-476-4226 Ext.
Contaminated Fac:	Y			Phone No Admin:	519-650-0099 Ext.4128
MHSW Facility:	N			County Ont:	OTTAWA CARLTON (RM)
NAICS Code1:	447190			County Out:	
NAICS Code2:				District:	402
NAICS Code3:					
Gen Name:	IMPERIAL OIL				
Gen Div:					
Gen Op Name:	IMPERIAL OIL				
Gen Op Div:					
Site Adrs1:	989 MERIVALE ROAD				

Map Key	Number of Records	Direction/ Distance (m)	Elev/Diff (m)	Site	DB
Site Bldg: Site Pobox: Province In: ONTARIO Site Adrs2: Site City: OTTAWA Province Out: Site Postal Code: K1Z 6A3 Site Country: Canada Co Official: Mohamed Bondok Co Admin: Sandra Carrelas					
<u>2018 Generator Manifest</u>					
ID:	24357			Sum Received Qty:	60.0
Generator No:	ON1586221			Waste Class Name:	OIL SKIMMINGS & SLUDGES
Receiver Type:	035			Count Manifests:	1
Waste Char:	L			District:	402
Waste Code:	251				
<u>2019 Generator Info</u>					
Gen No:	ON1586221			Choice of Contact:	CO_ADMIN
ID:	6932			Phone No Official:	587-476-4226 Ext.
Contaminated Fac:	Y			Phone No Admin:	519-650-0099 Ext.4128
MHSW Facility:	N			County Ont:	OTTAWA CARLTON (RM)
NAICS Code1:	447190			County Out:	
NAICS Code2:				District:	402
NAICS Code3:					
Gen Name:	IMPERIAL OIL				
Gen Div:					
Gen Op Name:	IMPERIAL OIL				
Gen Op Div:					
Site Adrs1:	989 MERIVALE ROAD				
Site Bldg:					
Site Pobox:					
Province In:	ONTARIO				
Site Adrs2:					
Site City:	OTTAWA				
Province Out:					
Site Postal Code:	K1Z 6A3				
Site Country:	Canada				
Co Official:	Mohamed Bondok				
Co Admin:	Sandra Carrelas				
<u>2020 Generator Info</u>					
Gen No:	ON1586221			Choice of Contact:	CO_ADMIN
ID:	6705			Phone No Official:	587-476-2051 Ext.
Contaminated Fac:	Y			Phone No Admin:	519-650-0099 Ext.4128
MHSW Facility:	N			County Ont:	OTTAWA CARLTON (RM)
NAICS Code1:	447190			County Out:	
NAICS Code2:				District:	402
NAICS Code3:					
Gen Name:	IMPERIAL OIL				
Gen Div:					
Gen Op Name:	IMPERIAL OIL				
Gen Op Div:					
Site Adrs1:	989 MERIVALE ROAD				
Site Bldg:					
Site Pobox:					
Province In:	ONTARIO				
Site Adrs2:					
Site City:	OTTAWA				

Map Key	Number of Records	Direction/ Distance (m)	Elev/Diff (m)	Site	DB
Province Out: Site Postal Code: K1Z 6A3 Site Country: Canada Co Official: Sabreen Sherwani Co Admin: Sandra Carrelas					
<u>2020 Generator Manifest</u>					
ID:	21411			Sum Received Qty:	40.0
Generator No:	ON1586221			Waste Class Name:	LIGHT FUELS
Receiver Type:	035			Count Manifests:	1
Waste Char:	L			District:	402
Waste Code:	221				
<u>2021 Generator Info</u>					
Gen No:	ON1586221			Choice of Contact:	CO_ADMIN
ID:	6541			Phone No Official:	587-476-2051 Ext.
Contaminated Fac:	Y			Phone No Admin:	519-650-0099 Ext.4128
MHSW Facility:	N			County Ont:	OTTAWA CARLTON (RM)
NAICS Code1:	447190			County Out:	
NAICS Code2:				District:	402
NAICS Code3:					
Gen Name:	IMPERIAL OIL				
Gen Div:					
Gen Op Name:	IMPERIAL OIL				
Gen Op Div:					
Site Adrs1:	989 MERIVALE ROAD				
Site Bldg:					
Site Pobox:					
Province In:	ONTARIO				
Site Adrs2:					
Site City:	OTTAWA				
Province Out:					
Site Postal Code:	K1Z 6A3				
Site Country:	Canada				
Co Official:	Sabreen Sherwani				
Co Admin:	Sandra Carrelas				
16	16 of 18	WNW/61.3	75.9 / 0.00	Imperial Oil 989 Merivale Road Ottawa ON K1Z 6A3	GEN
<u>Generator Info</u>					
Generator No:	ON4348251			Choice of Contact:	
Approval Years:	As of Oct 2022			Contaminated Fac:	
Status:	Registered			MHSW Facility:	
PO Box No:				SIC Code:	
Country:	Canada				
Co Admin:					
Phone No Admin:					
SIC Description:					
<u>Waste Detail(s)</u>					
Waste Class:	221 L				
Waste Class Name:	LIGHT FUELS				
<u>Waste Detail(s)</u>					

Map Key	Number of Records	Direction/ Distance (m)	Elev/Diff (m)	Site	DB
Waste Class:		252 L			
Waste Class Name:		WASTE OILS & LUBRICANTS			
 <u>Waste Detail(s)</u>					
Waste Class:		251 L			
Waste Class Name:		OIL SKIMMINGS & SLUDGES			
 <u>Waste Detail(s)</u>					
Waste Class:		221 I			
Waste Class Name:		LIGHT FUELS			
<u>16</u>	17 of 18	WNW/61.3	75.9 / 0.00	142567 CANADA INC/OA TERRYS ESSO SERVICE 989 MERIVALE RD OTTAWA ON K1Z 6A3	PRT
Location ID:	19579				
Type:	retail				
Expiry Date:	1994-10-31				
Capacity (L):	11967				
Licence #:	0076344555				
<u>16</u>	18 of 18	WNW/61.3	75.9 / 0.00	ESSO PETROLEUM 989 MERIVALE ROAD- SERVICE STATION SERVICE STATION OTTAWA CITY ON K1Z 6A3	SPL
Ref No:	17354			Municipality No:	20101
Year:				Nature of Damage:	
Incident Dt:	4/19/1989			Discharger Report:	
Dt MOE Arvl on Scn:				Material Group:	
MOE Reported Dt:	4/19/1989			Impact to Health:	
Dt Document Closed:				Agency Involved:	
Site No:					
MOE Response:					
Site County/District:					
Site Geo Ref Meth:					
Site District Office:					
Nearest Watercourse:					
Site Name:					
Site Address:					
Site Region:					
Site Municipality:		OTTAWA CITY			
Site Lot:					
Site Conc:					
Site Geo Ref Accu:					
Site Map Datum:					
Northing:					
Easting:					
Entity Operating Name:					
Client Name:					
Client Type:					
Source Type:					
Incident Cause:		VALVE/FITTING LEAK OR FAILURE			
Incident Preceding Spill:					
Incident Reason:		UNKNOWN			
Incident Summary:		ESSO-2-3 L GASOLINE TO GRAVEL			
Environment Impact:		NOT ANTICIPATED			
Health Env Consequence:					

Map Key	Number of Records	Direction/ Distance (m)	Elev/Diff (m)	Site	DB
Nature of Impact: Contaminant Qty: Contaminant Qty 1: Contaminant Unit: Contaminant Code: Contaminant Name: Contaminant Limit 1: Contam Limit Freq 1: Contaminant UN No 1: Receiving Medium: Activity Preceding Spill: Property 2nd Watershed: Property Tertiary Watershed: Sector Type: SAC Action Class: Call Report Locatn Geodata: Time Reported: System Facility Address:					
17	1 of 1	WNW/62.2	75.9 / 0.00	989 MERIVALE ROAD Ottawa ON	WWIS
Well ID: 7293209 Construction Date: Use 1st: Test Hole Use 2nd: Monitoring Final Well Status: 0 Water Type: Casing Material: Audit No: Z258225 Tag: A192348 Constructn Method: Elevation (m): Elevatn Reliabilty: Depth to Bedrock: Well Depth: Overburden/Bedrock: Pump Rate: Static Water Level: Clear/Cloudy: Municipality: OTTAWA CITY Site Info: PDF URL (Map): https://d2khazk8e83rdv.cloudfront.net/moe_mapping/downloads/2Water/Wells_pdfs/729\7293209.pdf					
Flowing (Y/N):					
Flow Rate:					
Data Entry Status:					
Data Src:					
Date Received: 08/18/2017					
Selected Flag: TRUE					
Abandonment Rec:					
Contractor: 7241					
Form Version: 7					
Owner:					
County: OTTAWA-CARLETON					
Lot:					
Concession:					
Concession Name:					
Easting NAD83:					
Northing NAD83:					
Zone:					
UTM Reliability:					
Additional Detail(s) (Map)					
Well Completed Date: 06/02/2017					
Year Completed: 2017					
Depth (m): 6.096					
Latitude: 45.3806021800404					
Longitude: -75.7327338235487					
X: -75.73273366255347					
Y: 45.38060217326745					
Path: 729\7293209.pdf					
Bore Hole Information					
Bore Hole ID: 1006713651					
DP2BR:					
Spatial Status:					
Code OB:					
Elevation:					
Elevrc:					
Zone: 18					
East83: 442633.00					

Map Key	Number of Records	Direction/ Distance (m)	Elev/Diff (m)	Site	DB
Code OB Desc:				North83:	5025493.00
Open Hole:				Org CS:	UTM83
Cluster Kind:				UTMRC:	4
Date Completed:		06/02/2017		UTMRC Desc:	margin of error : 30 m - 100 m
Remarks:				Location Method:	wwr
Location Method Desc:		on Water Well Record			
Elevrc Desc:					
Location Source Date:					
Improvement Location Source:					
Improvement Location Method:					
Source Revision Comment:					
Supplier Comment:					
<u>Overburden and Bedrock</u>					
<u>Materials Interval</u>					
Formation ID:		1006827687			
Layer:		3			
Color:		6			
General Color:		BROWN			
Material 1:		05			
Material 1 Desc:		CLAY			
Material 2:		06			
Material 2 Desc:		SILT			
Material 3:		85			
Material 3 Desc:		SOFT			
Formation Top Depth:		5.0			
Formation End Depth:		10.0			
Formation End Depth UOM:		ft			
<u>Overburden and Bedrock</u>					
<u>Materials Interval</u>					
Formation ID:		1006827685			
Layer:		1			
Color:		6			
General Color:		BROWN			
Material 1:		02			
Material 1 Desc:		TOPSOIL			
Material 2:					
Material 2 Desc:					
Material 3:					
Material 3 Desc:					
Formation Top Depth:		0.0			
Formation End Depth:		1.0			
Formation End Depth UOM:		ft			
<u>Overburden and Bedrock</u>					
<u>Materials Interval</u>					
Formation ID:		1006827686			
Layer:		2			
Color:		6			
General Color:		BROWN			
Material 1:		01			
Material 1 Desc:		FILL			
Material 2:		28			
Material 2 Desc:		SAND			
Material 3:		11			
Material 3 Desc:		GRAVEL			
Formation Top Depth:		1.0			
Formation End Depth:		5.0			
Formation End Depth UOM:		ft			

Map Key	Number of Records	Direction/ Distance (m)	Elev/Diff (m)	Site	DB
<u>Overburden and Bedrock Materials Interval</u>					
Formation ID:		1006827688			
Layer:		4			
Color:		2			
General Color:		GREY			
Material 1:		05			
Material 1 Desc:		CLAY			
Material 2:		06			
Material 2 Desc:		SILT			
Material 3:		85			
Material 3 Desc:		SOFT			
Formation Top Depth:		10.0			
Formation End Depth:		20.0			
Formation End Depth UOM:		ft			
<u>Annular Space/Abandonment Sealing Record</u>					
Plug ID:		1006827698			
Layer:		3			
Plug From:		9.0			
Plug To:		20.0			
Plug Depth UOM:		ft			
<u>Annular Space/Abandonment Sealing Record</u>					
Plug ID:		1006827696			
Layer:		1			
Plug From:		0.0			
Plug To:		1.0			
Plug Depth UOM:		ft			
<u>Annular Space/Abandonment Sealing Record</u>					
Plug ID:		1006827697			
Layer:		2			
Plug From:		1.0			
Plug To:		9.0			
Plug Depth UOM:		ft			
<u>Method of Construction & Well Use</u>					
Method Construction ID:		1006827695			
Method Construction Code:		E			
Method Construction:		Auger			
Other Method Construction:					
<u>Pipe Information</u>					
Pipe ID:		1006827684			
Casing No:		0			
Comment:					
Alt Name:					

Map Key	Number of Records	Direction/ Distance (m)	Elev/Diff (m)	Site	DB
<u>Construction Record - Casing</u>					
Casing ID:		1006827691			
Layer:		1			
Material:		5			
Open Hole or Material:		PLASTIC			
Depth From:		0.0			
Depth To:		10.0			
Casing Diameter:		2.0			
Casing Diameter UOM:		inch			
Casing Depth UOM:		ft			
<u>Construction Record - Screen</u>					
Screen ID:		1006827692			
Layer:		1			
Slot:		10			
Screen Top Depth:		10.0			
Screen End Depth:		20.0			
Screen Material:		5			
Screen Depth UOM:		ft			
Screen Diameter UOM:		inch			
Screen Diameter:		2.0999999046325684			
<u>Water Details</u>					
Water ID:		1006827690			
Layer:					
Kind Code:					
Kind:					
Water Found Depth:					
Water Found Depth UOM:		ft			
<u>Hole Diameter</u>					
Hole ID:		1006827689			
Diameter:		6.0			
Depth From:		0.0			
Depth To:		20.0			
Hole Depth UOM:		ft			
Hole Diameter UOM:		inch			
<u>18</u>	1 of 2	WNW/62.3	75.9 / 0.00	989 MERIVALE OTTAWA ON	WWIS
Well ID:	7292905			Flowing (Y/N):	
Construction Date:				Flow Rate:	
Use 1st:	Test Hole			Data Entry Status:	
Use 2nd:	Monitoring			Data Src:	
Final Well Status:	Monitoring and Test Hole			Date Received:	08/18/2017
Water Type:				Selected Flag:	TRUE
Casing Material:				Abandonment Rec:	
Audit No:	Z250813			Contractor:	7241
Tag:	A190069			Form Version:	7
Constructn Method:				Owner:	
Elevation (m):				County:	OTTAWA-CARLETON
Elevatn Reliabilty:				Lot:	
Depth to Bedrock:				Concession:	
Well Depth:				Concession Name:	
Overburden/Bedrock:				Easting NAD83:	
Pump Rate:				Northing NAD83:	
Static Water Level:				Zone:	

Map Key	Number of Records	Direction/ Distance (m)	Elev/Diff (m)	Site	DB
Clear/Cloudy:		OTTAWA CITY			UTM Reliability:
Municipality:					
Site Info:					
PDF URL (Map):		https://d2khazk8e83rdv.cloudfront.net/moe_mapping/downloads/2Water/Wells_pdfs/729\7292905.pdf			
<u>Additional Detail(s) (Map)</u>					
Well Completed Date:		06/05/2017			
Year Completed:		2017			
Depth (m):		6.1			
Latitude:		45.3808177844379			
Longitude:		-75.7328004726047			
X:		-75.73280031121897			
Y:		45.380817776953776			
Path:		729\7292905.pdf			
<u>Bore Hole Information</u>					
Bore Hole ID:		1006710874		Elevation:	
DP2BR:				Elevrc:	
Spatial Status:				Zone:	
Code OB:				East83:	
Code OB Desc:				North83:	
Open Hole:				Org CS:	
Cluster Kind:				UTMRC:	
Date Completed:		06/05/2017		UTMRC Desc:	
Remarks:				Location Method:	
Location Method Desc:		on Water Well Record			
Elevrc Desc:					
Location Source Date:					
Improvement Location Source:					
Improvement Location Method:					
Source Revision Comment:					
Supplier Comment:					
<u>Overburden and Bedrock</u>					
<u>Materials Interval</u>					
Formation ID:		1006841875			
Layer:		1			
Color:		6			
General Color:		BROWN			
Material 1:		02			
Material 1 Desc:		TOPSOIL			
Material 2:					
Material 2 Desc:					
Material 3:		85			
Material 3 Desc:		SOFT			
Formation Top Depth:		0.0			
Formation End Depth:		0.3100000023841858			
Formation End Depth UOM:		m			
<u>Overburden and Bedrock</u>					
<u>Materials Interval</u>					
Formation ID:		1006841876			
Layer:		2			
Color:		6			
General Color:		BROWN			
Material 1:		28			
Material 1 Desc:		SAND			

Map Key	Number of Records	Direction/ Distance (m)	Elev/Diff (m)	Site	DB
Material 2:		06			
Material 2 Desc:		SILT			
Material 3:		85			
Material 3 Desc:		SOFT			
Formation Top Depth:		0.3100000023841858			
Formation End Depth:		2.130000114440918			
Formation End Depth UOM:		m			
 <u>Overburden and Bedrock</u>					
<u>Materials Interval</u>					
Formation ID:		1006841877			
Layer:		3			
Color:		2			
General Color:		GREY			
Material 1:		06			
Material 1 Desc:		SILT			
Material 2:		05			
Material 2 Desc:		CLAY			
Material 3:		28			
Material 3 Desc:		SAND			
Formation Top Depth:		2.130000114440918			
Formation End Depth:		6.099999904632568			
Formation End Depth UOM:		m			
 <u>Annular Space/Abandonment</u>					
<u>Sealing Record</u>					
Plug ID:		1006841885			
Layer:		1			
Plug From:		0.0			
Plug To:		3.0999999046325684			
Plug Depth UOM:		m			
 <u>Annular Space/Abandonment</u>					
<u>Sealing Record</u>					
Plug ID:		1006841887			
Layer:		3			
Plug From:		3.740000009536743			
Plug To:		6.099999904632568			
Plug Depth UOM:		m			
 <u>Annular Space/Abandonment</u>					
<u>Sealing Record</u>					
Plug ID:		1006841886			
Layer:		2			
Plug From:		0.3100000023841858			
Plug To:		2.740000009536743			
Plug Depth UOM:		m			
 <u>Method of Construction & Well</u>					
<u>Use</u>					
Method Construction ID:		1006841884			
Method Construction Code:		5			
Method Construction:		Air Percussion			
Other Method Construction:					
 <u>Pipe Information</u>					

Map Key	Number of Records	Direction/ Distance (m)	Elev/Diff (m)	Site	DB
Pipe ID:		1006841874			
Casing No:		0			
Comment:					
Alt Name:					
 <u>Construction Record - Casing</u>					
Casing ID:		1006841880			
Layer:		1			
Material:		5			
Open Hole or Material:		PLASTIC			
Depth From:		0.0			
Depth To:		3.0999999046325684			
Casing Diameter:		5.199999809265137			
Casing Diameter UOM:		cm			
Casing Depth UOM:		m			
 <u>Construction Record - Screen</u>					
Screen ID:		1006841881			
Layer:		1			
Slot:		10			
Screen Top Depth:		3.0999999046325684			
Screen End Depth:		6.099999904632568			
Screen Material:		5			
Screen Depth UOM:		m			
Screen Diameter UOM:		cm			
Screen Diameter:		6.03000020980835			
 <u>Water Details</u>					
Water ID:		1006841879			
Layer:					
Kind Code:					
Kind:					
Water Found Depth:					
Water Found Depth UOM:		m			
 <u>Hole Diameter</u>					
Hole ID:		1006841878			
Diameter:		11.430000305175781			
Depth From:		0.0			
Depth To:		6.099999904632568			
Hole Depth UOM:		m			
Hole Diameter UOM:		cm			
<u>18</u>	2 of 2	WNW/62.3	75.9 / 0.00	ON	WWIS
Well ID:	7406816			Flowing (Y/N):	
Construction Date:				Flow Rate:	
Use 1st:				Data Entry Status:	Yes
Use 2nd:				Data Src:	
Final Well Status:				Date Received:	12/29/2021
Water Type:				Selected Flag:	TRUE
Casing Material:				Abandonment Rec:	
Audit No:	Z368363			Contractor:	7241
Tag:	A190069			Form Version:	7
Constructn Method:				Owner:	
Elevation (m):				County:	OTTAWA-CARLETON

Map Key	Number of Records	Direction/ Distance (m)	Elev/Diff (m)	Site	DB
Elevatn Reliabilty: Depth to Bedrock: Well Depth: Overburden/Bedrock: Pump Rate: Static Water Level: Clear/Cloudy: Municipality: Site Info:				Lot: Concession: Concession Name: Easting NAD83: Northing NAD83: Zone: UTM Reliability:	
NEPEAN TOWNSHIP					
Additional Detail(s) (Map)					
Bore Hole ID: 1008904425				Tag No: A190069	
Depth M:				Contractor: 7241	
Year Completed: 2021				Latitude: 45.3808177844379	
Well Completed Dt: 11/27/2021				Longitude: -75.7328004726047	
Audit No: Z368363				Y: 45.380817776953776	
Path:				X: -75.73280031121897	
Bore Hole Information					
Bore Hole ID: 1008904425				Elevation:	
DP2BR:				Elevrc:	
Spatial Status:				Zone: 18	
Code OB:				East83: 442628.00	
Code OB Desc:				North83: 5025517.00	
Open Hole:				Org CS: UTM83	
Cluster Kind:				UTMRC: 4	
Date Completed: 11/27/2021				UTMRC Desc: margin of error : 30 m - 100 m	
Remarks:				Location Method: wwr	
Location Method Desc: on Water Well Record					
Elevrc Desc:					
Location Source Date:					
Improvement Location Source:					
Improvement Location Method:					
Source Revision Comment:					
Supplier Comment:					

19	1 of 1	WNW/65.0	75.9 / 0.00	989 MERIVALE ROAD OTTAWA ON	WWIS
Well ID: 7292906				Flowing (Y/N):	
Construction Date:				Flow Rate:	
Use 1st: Test Hole				Data Entry Status:	
Use 2nd: Monitoring				Data Src:	
Final Well Status: Monitoring and Test Hole				Date Received: 08/18/2017	
Water Type:				Selected Flag: TRUE	
Casing Material:				Abandonment Rec:	
Audit No: Z250814				Contractor: 7241	
Tag: A190070				Form Version: 7	
Constructn Method:				Owner:	
Elevation (m):				County: OTTAWA-CARLETON	
Elevatn Reliabilty:				Lot:	
Depth to Bedrock:				Concession:	
Well Depth:				Concession Name:	
Overburden/Bedrock:				Easting NAD83:	
Pump Rate:				Northing NAD83:	
Static Water Level:				Zone:	
Clear/Cloudy:				UTM Reliability:	
Municipality:					
Site Info:					
PDF URL (Map):		https://d2khazk8e83rdv.cloudfront.net/moe_mapping/downloads/2Water/Wells_pdfs/729\7292906.pdf			

Map Key	Number of Records	Direction/ Distance (m)	Elev/Diff (m)	Site	DB
<u>Additional Detail(s) (Map)</u>					
Well Completed Date:		06/05/2017			
Year Completed:		2017			
Depth (m):		6.1			
Latitude:		45.3808710504157			
Longitude:		-75.7329161160182			
X:		-75.73291595399759			
Y:		45.38087104331264			
Path:		729\7292906.pdf			
<u>Bore Hole Information</u>					
Bore Hole ID:	1006710877			Elevation:	
DP2BR:				Elevrc:	
Spatial Status:				Zone:	18
Code OB:				East83:	442619.00
Code OB Desc:				North83:	5025523.00
Open Hole:				Org CS:	UTM83
Cluster Kind:				UTMRC:	4
Date Completed:	06/05/2017			UTMRC Desc:	margin of error : 30 m - 100 m
Remarks:				Location Method:	www
Location Method Desc:	on Water Well Record				
Elevrc Desc:					
Location Source Date:					
Improvement Location Source:					
Improvement Location Method:					
Source Revision Comment:					
Supplier Comment:					
<u>Overburden and Bedrock Materials Interval</u>					
Formation ID:	1006841934				
Layer:	1				
Color:	6				
General Color:	BROWN				
Material 1:	02				
Material 1 Desc:	TOPSOIL				
Material 2:					
Material 2 Desc:					
Material 3:	85				
Material 3 Desc:	SOFT				
Formation Top Depth:	0.0				
Formation End Depth:	0.3100000023841858				
Formation End Depth UOM:	m				
<u>Overburden and Bedrock Materials Interval</u>					
Formation ID:	1006841936				
Layer:	3				
Color:	2				
General Color:	GREY				
Material 1:	06				
Material 1 Desc:	SILT				
Material 2:	05				
Material 2 Desc:	CLAY				
Material 3:	28				
Material 3 Desc:	SAND				
Formation Top Depth:	2.130000114440918				

Map Key	Number of Records	Direction/ Distance (m)	Elev/Diff (m)	Site	DB
Formation End Depth:		6.099999904632568			
Formation End Depth UOM:		m			
<u>Overburden and Bedrock Materials Interval</u>					
Formation ID:		1006841935			
Layer:		2			
Color:		6			
General Color:		BROWN			
Material 1:		28			
Material 1 Desc:		SAND			
Material 2:		06			
Material 2 Desc:		SILT			
Material 3:		85			
Material 3 Desc:		SOFT			
Formation Top Depth:		0.3100000023841858			
Formation End Depth:		2.130000114440918			
Formation End Depth UOM:		m			
<u>Annular Space/Abandonment Sealing Record</u>					
Plug ID:		1006841947			
Layer:		1			
Plug From:		0.0			
Plug To:		0.3100000023841858			
Plug Depth UOM:		m			
<u>Annular Space/Abandonment Sealing Record</u>					
Plug ID:		1006841948			
Layer:		2			
Plug From:		0.3100000023841858			
Plug To:		2.740000009536743			
Plug Depth UOM:		m			
<u>Annular Space/Abandonment Sealing Record</u>					
Plug ID:		1006841949			
Layer:		3			
Plug From:		2.740000009536743			
Plug To:		6.099999904632568			
Plug Depth UOM:		m			
<u>Method of Construction & Well Use</u>					
Method Construction ID:		1006841943			
Method Construction Code:		5			
Method Construction:		Air Percussion			
Other Method Construction:					
<u>Pipe Information</u>					
Pipe ID:		1006841933			
Casing No:		0			
Comment:					
Alt Name:					

Map Key	Number of Records	Direction/ Distance (m)	Elev/Diff (m)	Site	DB
<u>Construction Record - Casing</u>					
Casing ID:		1006841939			
Layer:		1			
Material:		5			
Open Hole or Material:		PLASTIC			
Depth From:		0.0			
Depth To:		3.0999999046325684			
Casing Diameter:		5.199999809265137			
Casing Diameter UOM:		cm			
Casing Depth UOM:		m			
<u>Construction Record - Screen</u>					
Screen ID:		1006841940			
Layer:		1			
Slot:		10			
Screen Top Depth:		3.0999999046325684			
Screen End Depth:		6.099999904632568			
Screen Material:		5			
Screen Depth UOM:		m			
Screen Diameter UOM:		cm			
Screen Diameter:		6.03000020980835			
<u>Water Details</u>					
Water ID:		1006841938			
Layer:					
Kind Code:					
Kind:					
Water Found Depth:					
Water Found Depth UOM:		m			
<u>Hole Diameter</u>					
Hole ID:		1006841937			
Diameter:		11.430000305175781			
Depth From:		0.0			
Depth To:		6.099999904632568			
Hole Depth UOM:		m			
Hole Diameter UOM:		cm			
<u>20</u>	1 of 1	WNW/65.1	75.9 / 0.00	989 MERIVALE ROAD Ottawa ON	WWIS
Well ID:	7293190			Flowing (Y/N):	
Construction Date:				Flow Rate:	
Use 1st:	Test Hole			Data Entry Status:	
Use 2nd:	Monitoring			Data Src:	
Final Well Status:	0			Date Received:	08/18/2017
Water Type:				Selected Flag:	TRUE
Casing Material:				Abandonment Rec:	
Audit No:	Z258226			Contractor:	7241
Tag:	A192349			Form Version:	7
Constructn Method:				Owner:	
Elevation (m):				County:	OTTAWA-CARLETON
Elevatn Reliabilty:				Lot:	
Depth to Bedrock:				Concession:	
Well Depth:				Concession Name:	
Overburden/Bedrock:				Easting NAD83:	
Pump Rate:				Northing NAD83:	

Map Key	Number of Records	Direction/ Distance (m)	Elev/Diff (m)	Site	DB
Static Water Level: Clear/Cloudy: Municipality: Site Info:				Zone: UTM Reliability:	
		NEPEAN TOWNSHIP			
PDF URL (Map):		https://d2khazk8e83rdv.cloudfront.net/moe_mapping/downloads/2Water/Wells_pdfs/729\7293190.pdf			
<u>Additional Detail(s) (Map)</u>					
Well Completed Date:		06/02/2017			
Year Completed:		2017			
Depth (m):		6.096			
Latitude:		45.3804922881168			
Longitude:		-75.7330261766901			
X:		-75.73302601558188			
Y:		45.38049228134926			
Path:		729\7293190.pdf			
<u>Bore Hole Information</u>					
Bore Hole ID:		1006713765		Elevation:	
DP2BR:				Elevrc:	
Spatial Status:				Zone:	18
Code OB:				East83:	442610.00
Code OB Desc:				North83:	5025481.00
Open Hole:				Org CS:	UTM83
Cluster Kind:				UTMRC:	4
Date Completed:		06/02/2017		UTMRC Desc:	margin of error : 30 m - 100 m
Remarks:				Location Method:	wwr
Location Method Desc:		on Water Well Record			
Elevrc Desc:					
Location Source Date:					
Improvement Location Source:					
Improvement Location Method:					
Source Revision Comment:					
Supplier Comment:					
<u>Overburden and Bedrock</u>					
<u>Materials Interval</u>					
Formation ID:		1006827225			
Layer:		3			
Color:		6			
General Color:		BROWN			
Material 1:		05			
Material 1 Desc:		CLAY			
Material 2:		06			
Material 2 Desc:		SILT			
Material 3:		85			
Material 3 Desc:		SOFT			
Formation Top Depth:		5.0			
Formation End Depth:		10.0			
Formation End Depth UOM:		ft			
<u>Overburden and Bedrock</u>					
<u>Materials Interval</u>					
Formation ID:		1006827223			
Layer:		1			
Color:		6			
General Color:		BROWN			
Material 1:		02			

Map Key	Number of Records	Direction/ Distance (m)	Elev/Diff (m)	Site	DB
Material 1 Desc:		TOPSOIL			
Material 2:					
Material 2 Desc:					
Material 3:					
Material 3 Desc:					
Formation Top Depth:		0.0			
Formation End Depth:		1.0			
Formation End Depth UOM:		ft			
 <u>Overburden and Bedrock</u> <u>Materials Interval</u>					
Formation ID:		1006827224			
Layer:		2			
Color:		6			
General Color:		BROWN			
Material 1:		01			
Material 1 Desc:		FILL			
Material 2:		28			
Material 2 Desc:		SAND			
Material 3:		11			
Material 3 Desc:		GRAVEL			
Formation Top Depth:		1.0			
Formation End Depth:		5.0			
Formation End Depth UOM:		ft			
 <u>Overburden and Bedrock</u> <u>Materials Interval</u>					
Formation ID:		1006827226			
Layer:		4			
Color:		2			
General Color:		GREY			
Material 1:		05			
Material 1 Desc:		CLAY			
Material 2:		06			
Material 2 Desc:		SILT			
Material 3:		85			
Material 3 Desc:		SOFT			
Formation Top Depth:		10.0			
Formation End Depth:		20.0			
Formation End Depth UOM:		ft			
 <u>Annular Space/Abandonment</u> <u>Sealing Record</u>					
Plug ID:		1006827235			
Layer:		2			
Plug From:		1.0			
Plug To:		9.0			
Plug Depth UOM:		ft			
 <u>Annular Space/Abandonment</u> <u>Sealing Record</u>					
Plug ID:		1006827236			
Layer:		3			
Plug From:		9.0			
Plug To:		20.0			
Plug Depth UOM:		ft			
 <u>Annular Space/Abandonment</u>					

Map Key	Number of Records	Direction/ Distance (m)	Elev/Diff (m)	Site	DB
<u>Sealing Record</u>					
Plug ID:		1006827234			
Layer:		1			
Plug From:		0.0			
Plug To:		1.0			
Plug Depth UOM:		ft			
<u>Method of Construction & Well Use</u>					
Method Construction ID:		1006827233			
Method Construction Code:		E			
Method Construction:		Auger			
Other Method Construction:					
<u>Pipe Information</u>					
Pipe ID:		1006827222			
Casing No:		0			
Comment:					
Alt Name:					
<u>Construction Record - Casing</u>					
Casing ID:		1006827229			
Layer:		1			
Material:		5			
Open Hole or Material:		PLASTIC			
Depth From:		0.0			
Depth To:		10.0			
Casing Diameter:		2.0			
Casing Diameter UOM:		inch			
Casing Depth UOM:		ft			
<u>Construction Record - Screen</u>					
Screen ID:		1006827230			
Layer:		1			
Slot:		10			
Screen Top Depth:		10.0			
Screen End Depth:		20.0			
Screen Material:		5			
Screen Depth UOM:		ft			
Screen Diameter UOM:		inch			
Screen Diameter:		2.0999999046325684			
<u>Water Details</u>					
Water ID:		1006827228			
Layer:					
Kind Code:					
Kind:					
Water Found Depth:					
Water Found Depth UOM:		ft			
<u>Hole Diameter</u>					
Hole ID:		1006827227			
Diameter:		6.0			
Depth From:		0.0			

Map Key	Number of Records	Direction/ Distance (m)	Elev/Diff (m)	Site	DB
Depth To:		20.0			
Hole Depth UOM:		ft			
Hole Diameter UOM:		inch			
21	1 of 1	WNW/66.2	75.9 / 0.00	989 MERVIALE ROAD OTTAWA ON	WWIS
Well ID:		7292907		Flowing (Y/N):	
Construction Date:				Flow Rate:	
Use 1st:		Test Hole		Data Entry Status:	
Use 2nd:		Monitoring		Data Src:	
Final Well Status:		Monitoring and Test Hole		Date Received:	
Water Type:				08/18/2017	
Casing Material:				Selected Flag:	
Audit No:		Z258451		TRUE	
Tag:		A190071		Abandonment Rec:	
Constructn Method:				Contractor:	
Elevation (m):				7241	
Elevatn Reliabilty:				Form Version:	
Depth to Bedrock:				7	
Well Depth:				Owner:	
Overburden/Bedrock:				County:	
Pump Rate:				OTTAWA-CARLETON	
Static Water Level:				Lot:	
Clear/Cloudy:				Concession:	
Municipality:		OTTAWA CITY		Concession Name:	
Site Info:				Easting NAD83:	
				Northing NAD83:	
				Zone:	
				UTM Reliability:	
PDF URL (Map):		https://d2khazk8e83rdv.cloudfront.net/moe_mapping/downloads/2Water/Wells_pdfs/729\7292907.pdf			
<u>Additional Detail(s) (Map)</u>					
Well Completed Date:		06/05/2017			
Year Completed:		2017			
Depth (m):		1.85928			
Latitude:		45.3805286183234			
Longitude:		-75.7329755552389			
X:		-75.73297539283438			
Y:		45.380528611461436			
Path:		729\7292907.pdf			
<u>Bore Hole Information</u>					
Bore Hole ID:		1006710880		Elevation:	
DP2BR:				Elevrc:	
Spatial Status:				Zone:	
Code OB:				18	
Code OB Desc:				East83:	
Open Hole:				442614.00	
Cluster Kind:				North83:	
Date Completed:		06/05/2017		5025485.00	
Remarks:				Org CS:	
Location Method Desc:		on Water Well Record		UTM83	
Elevrc Desc:				UTMRC:	
Location Source Date:				4	
Improvement Location Source:				UTMRC Desc:	
Improvement Location Method:				margin of error : 30 m - 100 m	
Source Revision Comment:				Location Method:	
Supplier Comment:				wwr	
<u>Overburden and Bedrock</u>					
<u>Materials Interval</u>					

Map Key	Number of Records	Direction/ Distance (m)	Elev/Diff (m)	Site	DB
Formation ID: 1006841955					
Layer: 2					
Color: 6					
General Color: BROWN					
Material 1: 28					
Material 1 Desc: SAND					
Material 2: 06					
Material 2 Desc: SILT					
Material 3: 85					
Material 3 Desc: SOFT					
Formation Top Depth: 0.3100000023841858					
Formation End Depth: 2.130000114440918					
Formation End Depth UOM: ft					
<u>Overburden and Bedrock Materials Interval</u>					
Formation ID: 1006841956					
Layer: 3					
Color: 2					
General Color: GREY					
Material 1: 06					
Material 1 Desc: SILT					
Material 2: 05					
Material 2 Desc: CLAY					
Material 3: 28					
Material 3 Desc: SAND					
Formation Top Depth: 2.130000114440918					
Formation End Depth: 6.099999904632568					
Formation End Depth UOM: ft					
<u>Overburden and Bedrock Materials Interval</u>					
Formation ID: 1006841954					
Layer: 1					
Color: 6					
General Color: BROWN					
Material 1: 02					
Material 1 Desc: TOPSOIL					
Material 2:					
Material 2 Desc:					
Material 3: 85					
Material 3 Desc: SOFT					
Formation Top Depth: 0.0					
Formation End Depth: 0.3100000023841858					
Formation End Depth UOM: ft					
<u>Annular Space/Abandonment Sealing Record</u>					
Plug ID: 1006841964					
Layer: 1					
Plug From: 0.0					
Plug To: 0.3100000023841858					
Plug Depth UOM: ft					
<u>Annular Space/Abandonment Sealing Record</u>					
Plug ID: 1006841966					

Map Key	Number of Records	Direction/ Distance (m)	Elev/Diff (m)	Site	DB
Layer:		3			
Plug From:		2.740000009536743			
Plug To:		6.099999904632568			
Plug Depth UOM:		ft			
 <u>Annular Space/Abandonment Sealing Record</u>					
Plug ID:		1006841965			
Layer:		2			
Plug From:		0.3100000023841858			
Plug To:		2.740000009536743			
Plug Depth UOM:		ft			
 <u>Method of Construction & Well Use</u>					
Method Construction ID:		1006841963			
Method Construction Code:		5			
Method Construction:		Air Percussion			
Other Method Construction:					
 <u>Pipe Information</u>					
Pipe ID:		1006841953			
Casing No:		0			
Comment:					
Alt Name:					
 <u>Construction Record - Casing</u>					
Casing ID:		1006841959			
Layer:		1			
Material:		5			
Open Hole or Material:		PLASTIC			
Depth From:		0.0			
Depth To:		3.0999999046325684			
Casing Diameter:		5.199999809265137			
Casing Diameter UOM:		inch			
Casing Depth UOM:		ft			
 <u>Construction Record - Screen</u>					
Screen ID:		1006841960			
Layer:		1			
Slot:		10			
Screen Top Depth:		3.0999999046325684			
Screen End Depth:		6.099999904632568			
Screen Material:		5			
Screen Depth UOM:		ft			
Screen Diameter UOM:		inch			
Screen Diameter:		6.03000020980835			
 <u>Water Details</u>					
Water ID:		1006841958			
Layer:					
Kind Code:					
Kind:					
Water Found Depth:					
Water Found Depth UOM:		ft			

Map Key	Number of Records	Direction/ Distance (m)	Elev/Diff (m)	Site	DB
<u>Hole Diameter</u>					
Hole ID:		1006841957			
Diameter:		11.430000305175781			
Depth From:		0.0			
Depth To:		6.099999904632568			
Hole Depth UOM:		ft			
Hole Diameter UOM:		inch			
<u>22</u>	1 of 1	WNW/66.8	75.9 / 0.00	ON	WWIS
Well ID:	7406818			Flowing (Y/N):	
Construction Date:				Flow Rate:	
Use 1st:				Data Entry Status:	Yes
Use 2nd:				Data Src:	
Final Well Status:				Date Received:	12/29/2021
Water Type:				Selected Flag:	TRUE
Casing Material:				Abandonment Rec:	
Audit No:	Z368362			Contractor:	7241
Tag:	A190148			Form Version:	7
Constructn Method:				Owner:	
Elevation (m):				County:	OTTAWA-CARLETON
Elevatn Reliability:				Lot:	
Depth to Bedrock:				Concession:	
Well Depth:				Concession Name:	
Overburden/Bedrock:				Easting NAD83:	
Pump Rate:				Northing NAD83:	
Static Water Level:				Zone:	
Clear/Cloudy:				UTM Reliability:	
Municipality:		NEPEAN TOWNSHIP			
Site Info:					
<u>Additional Detail(s) (Map)</u>					
Bore Hole ID:	1008904431			Tag No:	A190148
Depth M:				Contractor:	7241
Year Completed:	2021			Latitude:	45.3805102892907
Well Completed Dt:	11/27/2021			Longitude:	-75.7330264093108
Audit No:	Z368362			Y:	45.380510282356596
Path:				X:	-75.73302624734562
<u>Bore Hole Information</u>					
Bore Hole ID:	1008904431			Elevation:	
DP2BR:				Elevrc:	
Spatial Status:				Zone:	18
Code OB:				East83:	442610.00
Code OB Desc:				North83:	5025483.00
Open Hole:				Org CS:	UTM83
Cluster Kind:				UTMRC:	4
Date Completed:	11/27/2021			UTMRC Desc:	margin of error : 30 m - 100 m
Remarks:				Location Method:	wwr
Location Method Desc:		on Water Well Record			
Elevrc Desc:					
Location Source Date:					
Improvement Location Source:					
Improvement Location Method:					
Source Revision Comment:					
Supplier Comment:					

Map Key	Number of Records	Direction/ Distance (m)	Elev/Diff (m)	Site	DB
23	1 of 1	SW/69.3	78.0 / 2.08	1025 Merivale Road Ottawa ON K1Z 6A6	EHS
Order No:		20120418016		Nearest Intersection:	
Status:		C		Municipality:	Ottawa
Report Type:		Standard Report		Client Prov/State:	ON
Report Date:		4/27/2012 1:13:29 PM		Search Radius (km):	0.25
Date Received:		4/18/2012 1:12:58 PM		X:	-75.732873
Previous Site Name:				Y:	45.379114
Lot/Building Size:		28098 square feet			
Additional Info Ordered:					

24	1 of 2	WNW/72.6	75.9 / 0.00	989 MERIVALE ROAD Ottawa ON	WWIS
Well ID:		7293193	Flowing (Y/N):		
Construction Date:			Flow Rate:		
Use 1st:		Test Hole	Data Entry Status:		
Use 2nd:		Monitoring	Data Src:		
Final Well Status:		Monitoring and Test Hole	Date Received:		08/18/2017
Water Type:			Selected Flag:		TRUE
Casing Material:			Abandonment Rec:		
Audit No:		Z258229	Contractor:		7241
Tag:		A192352	Form Version:		7
Constructn Method:			Owner:		
Elevation (m):			County:		OTTAWA-CARLETON
Elevatn Reliabilty:			Lot:		
Depth to Bedrock:			Concession:		
Well Depth:			Concession Name:		
Overburden/Bedrock:			Easting NAD83:		
Pump Rate:			Northing NAD83:		
Static Water Level:			Zone:		
Clear/Cloudy:			UTM Reliability:		
Municipality:		NEPEAN TOWNSHIP			
Site Info:					

PDF URL (Map): https://d2khazk8e83rdv.cloudfront.net/moe_mapping/downloads/2Water/Wells_pdfs/729\7293193.pdf

Additional Detail(s) (Map)

Well Completed Date: 06/02/2017
Year Completed: 2017
Depth (m): 6.096
Latitude: 45.3808166371003
Longitude: -75.7329792769445
X: -75.73297911542723
Y: 45.38081663049115
Path: 729\7293193.pdf

Bore Hole Information

Bore Hole ID:	1006713777	Elevation:	
DP2BR:		Elevrc:	
Spatial Status:		Zone:	18
Code OB:		East83:	442614.00
Code OB Desc:		North83:	5025517.00
Open Hole:		Org CS:	UTM83
Cluster Kind:		UTMRC:	4
Date Completed:	06/02/2017	UTMRC Desc:	margin of error : 30 m - 100 m
Remarks:		Location Method:	wwr
Location Method Desc:	on Water Well Record		
Elevrc Desc:			

Map Key	Number of Records	Direction/ Distance (m)	Elev/Diff (m)	Site	DB
Location Source Date: Improvement Location Source: Improvement Location Method: Source Revision Comment: Supplier Comment:					
<u>Overburden and Bedrock</u> <u>Materials Interval</u>					
Formation ID:		1006827270			
Layer:		1			
Color:		6			
General Color:		BROWN			
Material 1:		02			
Material 1 Desc:		TOPSOIL			
Material 2:					
Material 2 Desc:					
Material 3:		77			
Material 3 Desc:		LOOSE			
Formation Top Depth:		0.0			
Formation End Depth:		1.0			
Formation End Depth UOM:		ft			
<u>Overburden and Bedrock</u> <u>Materials Interval</u>					
Formation ID:		1006827271			
Layer:		2			
Color:		6			
General Color:		BROWN			
Material 1:		01			
Material 1 Desc:		FILL			
Material 2:		11			
Material 2 Desc:		GRAVEL			
Material 3:		77			
Material 3 Desc:		LOOSE			
Formation Top Depth:		1.0			
Formation End Depth:		5.0			
Formation End Depth UOM:		ft			
<u>Overburden and Bedrock</u> <u>Materials Interval</u>					
Formation ID:		1006827273			
Layer:		4			
Color:		2			
General Color:		GREY			
Material 1:		05			
Material 1 Desc:		CLAY			
Material 2:		06			
Material 2 Desc:		SILT			
Material 3:		85			
Material 3 Desc:		SOFT			
Formation Top Depth:		10.0			
Formation End Depth:		20.0			
Formation End Depth UOM:		ft			
<u>Overburden and Bedrock</u> <u>Materials Interval</u>					
Formation ID:		1006827272			
Layer:		3			

Map Key	Number of Records	Direction/ Distance (m)	Elev/Diff (m)	Site	DB
Color:		6			
General Color:		BROWN			
Material 1:		05			
Material 1 Desc:		CLAY			
Material 2:		06			
Material 2 Desc:		SILT			
Material 3:		85			
Material 3 Desc:		SOFT			
Formation Top Depth:		5.0			
Formation End Depth:		10.0			
Formation End Depth UOM:		ft			
 <u>Annular Space/Abandonment</u>					
<u>Sealing Record</u>					
Plug ID:		1006827281			
Layer:		1			
Plug From:		0.0			
Plug To:		1.0			
Plug Depth UOM:		ft			
 <u>Annular Space/Abandonment</u>					
<u>Sealing Record</u>					
Plug ID:		1006827282			
Layer:		2			
Plug From:		1.0			
Plug To:		9.0			
Plug Depth UOM:		ft			
 <u>Annular Space/Abandonment</u>					
<u>Sealing Record</u>					
Plug ID:		1006827283			
Layer:		3			
Plug From:		9.0			
Plug To:		20.0			
Plug Depth UOM:		ft			
 <u>Method of Construction & Well</u>					
<u>Use</u>					
Method Construction ID:		1006827280			
Method Construction Code:		E			
Method Construction:		Auger			
Other Method Construction:					
 <u>Pipe Information</u>					
Pipe ID:		1006827269			
Casing No:		0			
Comment:					
Alt Name:					
 <u>Construction Record - Casing</u>					
Casing ID:		1006827276			
Layer:		1			
Material:		5			
Open Hole or Material:		PLASTIC			
Depth From:		0.0			

Map Key	Number of Records	Direction/ Distance (m)	Elev/Diff (m)	Site	DB
Depth To:		10.0			
Casing Diameter:		2.0			
Casing Diameter UOM:		inch			
Casing Depth UOM:		ft			
<u>Construction Record - Screen</u>					
Screen ID:		1006827277			
Layer:		1			
Slot:		10			
Screen Top Depth:		10.0			
Screen End Depth:		20.0			
Screen Material:		5			
Screen Depth UOM:		ft			
Screen Diameter UOM:		inch			
Screen Diameter:		2.0999999046325684			
<u>Water Details</u>					
Water ID:		1006827275			
Layer:					
Kind Code:					
Kind:					
Water Found Depth:					
Water Found Depth UOM:		ft			
<u>Hole Diameter</u>					
Hole ID:		1006827274			
Diameter:		6.0			
Depth From:		0.0			
Depth To:		20.0			
Hole Depth UOM:		ft			
Hole Diameter UOM:		inch			
<u>24</u>	2 of 2	WNW/72.6	75.9 / 0.00	ON	WWIS
Well ID:	7406784			Flowing (Y/N):	
Construction Date:				Flow Rate:	
Use 1st:				Data Entry Status:	Yes
Use 2nd:				Data Src:	
Final Well Status:				Date Received:	12/29/2021
Water Type:				Selected Flag:	TRUE
Casing Material:				Abandonment Rec:	
Audit No:	Z368367			Contractor:	7241
Tag:	A192352			Form Version:	7
Constructn Method:				Owner:	
Elevation (m):				County:	OTTAWA-CARLETON
Elevatn Reliabilty:				Lot:	
Depth to Bedrock:				Concession:	
Well Depth:				Concession Name:	
Overburden/Bedrock:				Easting NAD83:	
Pump Rate:				Northing NAD83:	
Static Water Level:				Zone:	
Clear/Cloudy:				UTM Reliability:	
Municipality:		NEPEAN TOWNSHIP			
Site Info:					
<u>Additional Detail(s) (Map)</u>					
Bore Hole ID:	1008904277			Tag No:	A192352

Map Key	Number of Records	Direction/ Distance (m)	Elev/Diff (m)	Site	DB
Depth M:				Contractor:	7241
Year Completed:	2021			Latitude:	45.3808166371003
Well Completed Dt:	11/27/2021			Longitude:	-75.7329792769445
Audit No:	Z368367			Y:	45.38081663049115
Path:				X:	-75.73297911542723
<u>Bore Hole Information</u>					
Bore Hole ID:	1008904277			Elevation:	
DP2BR:				Elevrc:	
Spatial Status:				Zone:	18
Code OB:				East83:	442614.00
Code OB Desc:				North83:	5025517.00
Open Hole:				Org CS:	UTM83
Cluster Kind:				UTMRC:	4
Date Completed:	11/27/2021			UTMRC Desc:	margin of error : 30 m - 100 m
Remarks:				Location Method:	wwr
Location Method Desc:	on Water Well Record				
Elevrc Desc:					
Location Source Date:					
Improvement Location Source:					
Improvement Location Method:					
Source Revision Comment:					
Supplier Comment:					
25	1 of 1	E/73.2	75.8 / -0.07	1251 SHILINGTON Ottawa ON	WWIS
Well ID:	7167670			Flowing (Y/N):	
Construction Date:				Flow Rate:	
Use 1st:	Monitoring and Test Hole			Data Entry Status:	
Use 2nd:	0			Data Src:	
Final Well Status:	Test Hole			Date Received:	08/23/2011
Water Type:				Selected Flag:	TRUE
Casing Material:				Abandonment Rec:	
Audit No:	Z131972			Contractor:	7241
Tag:	A106793			Form Version:	7
Constructn Method:				Owner:	
Elevation (m):				County:	OTTAWA-CARLETON
Elevatn Reliabilty:				Lot:	
Depth to Bedrock:				Concession:	
Well Depth:				Concession Name:	
Overburden/Bedrock:				Easting NAD83:	
Pump Rate:				Northing NAD83:	
Static Water Level:				Zone:	
Clear/Cloudy:				UTM Reliability:	
Municipality:	OTTAWA CITY				
Site Info:					
PDF URL (Map):	https://d2khazk8e83rdv.cloudfront.net/moe_mapping/downloads/2Water/Wells_pdfs/716\7167670.pdf				
<u>Additional Detail(s) (Map)</u>					
Well Completed Date:	08/05/2011				
Year Completed:	2011				
Depth (m):	6.1				
Latitude:	45.3804668345929				
Longitude:	-75.7299731680548				
X:	-75.72997300586441				
Y:	45.38046682842127				
Path:	716\7167670.pdf				

Map Key	Number of Records	Direction/ Distance (m)	Elev/Diff (m)	Site	DB
<u>Bore Hole Information</u>					
Bore Hole ID:	1003554395			Elevation:	
DP2BR:				Elevrc:	
Spatial Status:				Zone:	18
Code OB:				East83:	442849.00
Code OB Desc:				North83:	5025476.00
Open Hole:				Org CS:	UTM83
Cluster Kind:				UTMRC:	3
Date Completed:	08/05/2011			UTMRC Desc:	margin of error : 10 - 30 m
Remarks:				Location Method:	www
Location Method Desc:		on Water Well Record			
Elevrc Desc:					
Location Source Date:					
Improvement Location Source:					
Improvement Location Method:					
Source Revision Comment:					
Supplier Comment:					
<u>Overburden and Bedrock</u>					
<u>Materials Interval</u>					
Formation ID:	1003955177				
Layer:	1				
Color:	8				
General Color:	BLACK				
Material 1:	02				
Material 1 Desc:	TOPSOIL				
Material 2:					
Material 2 Desc:					
Material 3:	77				
Material 3 Desc:	LOOSE				
Formation Top Depth:	0.0				
Formation End Depth:	0.6100000143051147				
Formation End Depth UOM:	m				
<u>Overburden and Bedrock</u>					
<u>Materials Interval</u>					
Formation ID:	1003955180				
Layer:	4				
Color:	2				
General Color:	GREY				
Material 1:	05				
Material 1 Desc:	CLAY				
Material 2:					
Material 2 Desc:					
Material 3:	85				
Material 3 Desc:	SOFT				
Formation Top Depth:	4.880000114440918				
Formation End Depth:	6.099999904632568				
Formation End Depth UOM:	m				
<u>Overburden and Bedrock</u>					
<u>Materials Interval</u>					
Formation ID:	1003955178				
Layer:	2				
Color:	2				
General Color:	GREY				
Material 1:	05				
Material 1 Desc:	CLAY				
Material 2:	28				

Map Key	Number of Records	Direction/ Distance (m)	Elev/Diff (m)	Site	DB
Material 2 Desc:		SAND			
Material 3:					
Material 3 Desc:					
Formation Top Depth:		0.6100000143051147			
Formation End Depth:		1.8300000429153442			
Formation End Depth UOM:		m			
 <u>Overburden and Bedrock Materials Interval</u>					
Formation ID:		1003955179			
Layer:		3			
Color:		2			
General Color:		GREY			
Material 1:		05			
Material 1 Desc:		CLAY			
Material 2:		06			
Material 2 Desc:		SILT			
Material 3:					
Material 3 Desc:					
Formation Top Depth:		1.8300000429153442			
Formation End Depth:		4.880000114440918			
Formation End Depth UOM:		m			
 <u>Annular Space/Abandonment Sealing Record</u>					
Plug ID:		1003955189			
Layer:		2			
Plug From:		4.269999980926514			
Plug To:		6.099999904632568			
Plug Depth UOM:		m			
 <u>Annular Space/Abandonment Sealing Record</u>					
Plug ID:		1003955188			
Layer:		1			
Plug From:		0.0			
Plug To:		4.269999980926514			
Plug Depth UOM:		m			
 <u>Method of Construction & Well Use</u>					
Method Construction ID:		1003955187			
Method Construction Code:		6			
Method Construction:		Boring			
Other Method Construction:					
 <u>Pipe Information</u>					
Pipe ID:		1003955176			
Casing No:		0			
Comment:					
Alt Name:					
 <u>Construction Record - Casing</u>					
Casing ID:		1003955183			
Layer:		1			

Map Key	Number of Records	Direction/ Distance (m)	Elev/Diff (m)	Site	DB
Material:		5			
Open Hole or Material:		PLASTIC			
Depth From:		0.0			
Depth To:		4.570000171661377			
Casing Diameter:		3.450000047683716			
Casing Diameter UOM:		cm			
Casing Depth UOM:		m			
<u>Construction Record - Screen</u>					
Screen ID:		1003955184			
Layer:		1			
Slot:		10			
Screen Top Depth:		4.570000171661377			
Screen End Depth:		6.099999904632568			
Screen Material:		5			
Screen Depth UOM:		m			
Screen Diameter UOM:		cm			
Screen Diameter:		4.210000038146973			
<u>Water Details</u>					
Water ID:		1003955182			
Layer:		1			
Kind Code:		8			
Kind:		Untested			
Water Found Depth:					
Water Found Depth UOM:		m			
<u>Hole Diameter</u>					
Hole ID:		1003955181			
Diameter:		20.31999969482422			
Depth From:		0.0			
Depth To:		6.099999904632568			
Hole Depth UOM:		m			
Hole Diameter UOM:		cm			
26	1 of 2	WNW/76.4	75.9 / 0.00	989 MERIVALE ROAD Ottawa ON	WWIS
Well ID:		7293192		Flowing (Y/N):	
Construction Date:				Flow Rate:	
Use 1st:		Test Hole		Data Entry Status:	
Use 2nd:		Monitoring		Data Src:	
Final Well Status:		Monitoring and Test Hole		Date Received:	
Water Type:				08/18/2017	
Casing Material:				Selected Flag:	
Audit No:		Z258228		Abandonment Rec:	
Tag:		A192351		Contractor:	
Constructn Method:				7241	
Elevation (m):				Form Version:	
Elevatn Reliabilty:				7	
Depth to Bedrock:				Owner:	
Well Depth:				County:	
Overburden/Bedrock:				OTTAWA-CARLETON	
Pump Rate:				Lot:	
Static Water Level:				Concession:	
Clear/Cloudy:				Concession Name:	
Municipality:		OTTAWA CITY		Easting NAD83:	
Site Info:				Northing NAD83:	
				Zone:	
				UTM Reliability:	

Map Key	Number of Records	Direction/ Distance (m)	Elev/Diff (m)	Site	DB
PDF URL (Map):		https://d2khazk8e83rdv.cloudfront.net/moe_mapping/downloads/2Water/Wells_pdfs/729\7293192.pdf			
Additional Detail(s) (Map)					
Well Completed Date:	06/02/2017				
Year Completed:	2017				
Depth (m):	6.096				
Latitude:	45.3807269590724				
Longitude:	-75.7329270270333				
X:	-75.73292686494365				
Y:	45.38072695209422				
Path:	729\7293192.pdf				
Bore Hole Information					
Bore Hole ID:	1006713774		Elevation:		
DP2BR:			Elevrc:		
Spatial Status:			Zone:		
Code OB:			East83:		
Code OB Desc:			North83:		
Open Hole:			Org CS:		
Cluster Kind:			UTMRC:		
Date Completed:	06/02/2017		UTMRC Desc:		
Remarks:			Location Method:		
Location Method Desc:	on Water Well Record				
Elevrc Desc:					
Location Source Date:					
Improvement Location Source:					
Improvement Location Method:					
Source Revision Comment:					
Supplier Comment:					
Overburden and Bedrock					
Materials Interval					
Formation ID:	1006827256				
Layer:	3				
Color:	6				
General Color:	BROWN				
Material 1:	28				
Material 1 Desc:	SAND				
Material 2:	06				
Material 2 Desc:	SILT				
Material 3:	85				
Material 3 Desc:	SOFT				
Formation Top Depth:	8.0				
Formation End Depth:	18.0				
Formation End Depth UOM:	ft				
Overburden and Bedrock					
Materials Interval					
Formation ID:	1006827255				
Layer:	2				
Color:	6				
General Color:	BROWN				
Material 1:	01				
Material 1 Desc:	FILL				
Material 2:	28				
Material 2 Desc:	SAND				
Material 3:	11				
Material 3 Desc:	GRAVEL				

Map Key	Number of Records	Direction/ Distance (m)	Elev/Diff (m)	Site	DB
Formation Top Depth:		1.0			
Formation End Depth:		8.0			
Formation End Depth UOM:		ft			
<u>Overburden and Bedrock Materials Interval</u>					
Formation ID:		1006827257			
Layer:		4			
Color:		2			
General Color:		GREY			
Material 1:		05			
Material 1 Desc:		CLAY			
Material 2:		06			
Material 2 Desc:		SILT			
Material 3:		85			
Material 3 Desc:		SOFT			
Formation Top Depth:		18.0			
Formation End Depth:		20.0			
Formation End Depth UOM:		ft			
<u>Overburden and Bedrock Materials Interval</u>					
Formation ID:		1006827254			
Layer:		1			
Color:		6			
General Color:		BROWN			
Material 1:		02			
Material 1 Desc:		TOPSOIL			
Material 2:					
Material 2 Desc:					
Material 3:		77			
Material 3 Desc:		LOOSE			
Formation Top Depth:		0.0			
Formation End Depth:		1.0			
Formation End Depth UOM:		ft			
<u>Annular Space/Abandonment Sealing Record</u>					
Plug ID:		1006827267			
Layer:		2			
Plug From:		1.0			
Plug To:		9.0			
Plug Depth UOM:		ft			
<u>Annular Space/Abandonment Sealing Record</u>					
Plug ID:		1006827266			
Layer:		1			
Plug From:		0.0			
Plug To:		1.0			
Plug Depth UOM:		ft			
<u>Annular Space/Abandonment Sealing Record</u>					
Plug ID:		1006827268			
Layer:		3			
Plug From:		9.0			

Map Key	Number of Records	Direction/ Distance (m)	Elev/Diff (m)	Site	DB
Plug To:		20.0			
Plug Depth UOM:		ft			
 <u>Method of Construction & Well Use</u>					
Method Construction ID:		1006827265			
Method Construction Code:		E			
Method Construction:		Auger			
Other Method Construction:					
 <u>Pipe Information</u>					
Pipe ID:		1006827253			
Casing No:		0			
Comment:					
Alt Name:					
 <u>Construction Record - Casing</u>					
Casing ID:		1006827261			
Layer:		1			
Material:		5			
Open Hole or Material:		PLASTIC			
Depth From:		0.0			
Depth To:		10.0			
Casing Diameter:		2.0			
Casing Diameter UOM:		inch			
Casing Depth UOM:		ft			
 <u>Construction Record - Screen</u>					
Screen ID:		1006827262			
Layer:		1			
Slot:		10			
Screen Top Depth:		10.0			
Screen End Depth:		20.0			
Screen Material:		5			
Screen Depth UOM:		ft			
Screen Diameter UOM:		inch			
Screen Diameter:		2.0999999046325684			
 <u>Water Details</u>					
Water ID:		1006827260			
Layer:					
Kind Code:					
Kind:					
Water Found Depth:					
Water Found Depth UOM:		ft			
 <u>Hole Diameter</u>					
Hole ID:		1006827259			
Diameter:		8.0			
Depth From:		8.0			
Depth To:		20.0			
Hole Depth UOM:		ft			
Hole Diameter UOM:		inch			

Map Key	Number of Records	Direction/ Distance (m)	Elev/Diff (m)	Site	DB
<u>Hole Diameter</u>					
Hole ID:		1006827258			
Diameter:		10.0			
Depth From:		0.0			
Depth To:		8.0			
Hole Depth UOM:		ft			
Hole Diameter UOM:		inch			
<u>26</u>	2 of 2	WNW/76.4	75.9 / 0.00	ON	WWIS
Well ID:	7406814			Flowing (Y/N):	
Construction Date:				Flow Rate:	
Use 1st:				Data Entry Status:	Yes
Use 2nd:				Data Src:	
Final Well Status:				Date Received:	12/29/2021
Water Type:				Selected Flag:	TRUE
Casing Material:				Abandonment Rec:	
Audit No:	Z368365			Contractor:	7241
Tag:	A192351			Form Version:	7
Constructn Method:				Owner:	
Elevation (m):				County:	OTTAWA-CARLETON
Elevatn Reliabilty:				Lot:	
Depth to Bedrock:				Concession:	
Well Depth:				Concession Name:	
Overburden/Bedrock:				Easting NAD83:	
Pump Rate:				Northing NAD83:	
Static Water Level:				Zone:	
Clear/Cloudy:				UTM Reliability:	
Municipality:	NEPEAN TOWNSHIP				
Site Info:					
<u>Additional Detail(s) (Map)</u>					
Bore Hole ID:	1008904419			Tag No:	A192351
Depth M:				Contractor:	7241
Year Completed:	2021			Latitude:	45.3807269590724
Well Completed Dt:	11/27/2021			Longitude:	-75.7329270270333
Audit No:	Z368365			Y:	45.38072695209422
Path:				X:	-75.73292686494365
<u>Bore Hole Information</u>					
Bore Hole ID:	1008904419			Elevation:	
DP2BR:				Elevrc:	
Spatial Status:				Zone:	18
Code OB:				East83:	442618.00
Code OB Desc:				North83:	5025507.00
Open Hole:				Org CS:	UTM83
Cluster Kind:				UTMRC:	4
Date Completed:	11/27/2021			UTMRC Desc:	margin of error : 30 m - 100 m
Remarks:				Location Method:	wwr
Location Method Desc:	on Water Well Record				
Elevrc Desc:					
Location Source Date:					
Improvement Location Source:					
Improvement Location Method:					
Source Revision Comment:					
Supplier Comment:					
<u>27</u>	1 of 2	WNW/79.5	75.9 / 0.00	989 MERIVALE ROAD	WWIS

Map Key	Number of Records	Direction/ Distance (m)	Elev/Diff (m)	Site	DB
Ottawa ON					
Well ID:	7293191			Flowing (Y/N):	
Construction Date:				Flow Rate:	
Use 1st:	Test Hole			Data Entry Status:	
Use 2nd:	Monitoring			Data Src:	
Final Well Status:	Monitoring and Test Hole			Date Received:	08/18/2017
Water Type:				Selected Flag:	TRUE
Casing Material:				Abandonment Rec:	
Audit No:	Z258227			Contractor:	7241
Tag:	A192350			Form Version:	7
Constructn Method:				Owner:	
Elevation (m):				County:	OTTAWA-CARLETON
Elevatn Reliabilty:				Lot:	
Depth to Bedrock:				Concession:	
Well Depth:				Concession Name:	
Overburden/Bedrock:				Easting NAD83:	
Pump Rate:				Northing NAD83:	
Static Water Level:				Zone:	
Clear/Cloudy:				UTM Reliability:	
Municipality:	NEPEAN TOWNSHIP				
Site Info:					
PDF URL (Map):	https://d2khazk8e83rdv.cloudfront.net/moe_mapping/downloads/2Water/Wells_pdfs/729\7293191.pdf				
<u>Additional Detail(s) (Map)</u>					
Well Completed Date:	06/02/2017				
Year Completed:	2017				
Depth (m):	6.096				
Latitude:	45.3806361335678				
Longitude:	-75.7330535810568				
X:	-75.73305341956663				
Y:	45.380636127088756				
Path:	729\7293191.pdf				
<u>Bore Hole Information</u>					
Bore Hole ID:	1006713768			Elevation:	
DP2BR:				Elevrc:	
Spatial Status:				Zone:	18
Code OB:				East83:	442608.00
Code OB Desc:				North83:	5025497.00
Open Hole:				Org CS:	UTM83
Cluster Kind:				UTMRC:	4
Date Completed:	06/02/2017			UTMRC Desc:	margin of error : 30 m - 100 m
Remarks:				Location Method:	wwr
Location Method Desc:	on Water Well Record				
Elevrc Desc:					
Location Source Date:					
Improvement Location Source:					
Improvement Location Method:					
Source Revision Comment:					
Supplier Comment:					
<u>Overburden and Bedrock</u>					
<u>Materials Interval</u>					
Formation ID:	1006827238				
Layer:	1				
Color:	6				
General Color:	BROWN				
Material 1:	02				

Map Key	Number of Records	Direction/ Distance (m)	Elev/Diff (m)	Site	DB
Material 1 Desc:		TOPSOIL			
Material 2:					
Material 2 Desc:					
Material 3:					
Material 3 Desc:					
Formation Top Depth:		0.0			
Formation End Depth:		1.0			
Formation End Depth UOM:		ft			
 <u>Overburden and Bedrock</u> <u>Materials Interval</u>					
Formation ID:		1006827241			
Layer:		4			
Color:		2			
General Color:		GREY			
Material 1:		05			
Material 1 Desc:		CLAY			
Material 2:		06			
Material 2 Desc:		SILT			
Material 3:		85			
Material 3 Desc:		SOFT			
Formation Top Depth:		10.0			
Formation End Depth:		20.0			
Formation End Depth UOM:		ft			
 <u>Overburden and Bedrock</u> <u>Materials Interval</u>					
Formation ID:		1006827240			
Layer:		3			
Color:		6			
General Color:		BROWN			
Material 1:		05			
Material 1 Desc:		CLAY			
Material 2:		06			
Material 2 Desc:		SILT			
Material 3:		85			
Material 3 Desc:		SOFT			
Formation Top Depth:		5.0			
Formation End Depth:		10.0			
Formation End Depth UOM:		ft			
 <u>Overburden and Bedrock</u> <u>Materials Interval</u>					
Formation ID:		1006827239			
Layer:		2			
Color:		6			
General Color:		BROWN			
Material 1:		01			
Material 1 Desc:		FILL			
Material 2:		28			
Material 2 Desc:		SAND			
Material 3:		11			
Material 3 Desc:		GRAVEL			
Formation Top Depth:		1.0			
Formation End Depth:		5.0			
Formation End Depth UOM:		ft			
 <u>Annular Space/Abandonment</u> <u>Sealing Record</u>					

Map Key	Number of Records	Direction/ Distance (m)	Elev/Diff (m)	Site	DB
Plug ID:		1006827250			
Layer:		2			
Plug From:		1.0			
Plug To:		9.0			
Plug Depth UOM:		ft			
 <u>Annular Space/Abandonment Sealing Record</u>					
Plug ID:		1006827249			
Layer:		1			
Plug From:		0.0			
Plug To:		1.0			
Plug Depth UOM:		ft			
 <u>Annular Space/Abandonment Sealing Record</u>					
Plug ID:		1006827252			
Layer:		4			
Plug From:					
Plug To:					
Plug Depth UOM:		ft			
 <u>Annular Space/Abandonment Sealing Record</u>					
Plug ID:		1006827251			
Layer:		3			
Plug From:		9.0			
Plug To:		20.0			
Plug Depth UOM:		ft			
 <u>Method of Construction & Well Use</u>					
Method Construction ID:		1006827248			
Method Construction Code:		E			
Method Construction:		Auger			
Other Method Construction:					
 <u>Pipe Information</u>					
Pipe ID:		1006827237			
Casing No:		0			
Comment:					
Alt Name:					
 <u>Construction Record - Casing</u>					
Casing ID:		1006827244			
Layer:		1			
Material:		5			
Open Hole or Material:		PLASTIC			
Depth From:		0.0			
Depth To:		10.0			
Casing Diameter:		2.0			
Casing Diameter UOM:		inch			
Casing Depth UOM:		ft			

Map Key	Number of Records	Direction/ Distance (m)	Elev/Diff (m)	Site	DB
<u>Construction Record - Screen</u>					
Screen ID:			1006827245		
Layer:			1		
Slot:			10		
Screen Top Depth:			10.0		
Screen End Depth:			20.0		
Screen Material:			5		
Screen Depth UOM:			ft		
Screen Diameter UOM:			inch		
Screen Diameter:			2.0999999046325684		
<u>Water Details</u>					
Water ID:			1006827243		
Layer:					
Kind Code:					
Kind:					
Water Found Depth:					
Water Found Depth UOM:		ft			
<u>Hole Diameter</u>					
Hole ID:			1006827242		
Diameter:			6.0		
Depth From:			0.0		
Depth To:			20.0		
Hole Depth UOM:			ft		
Hole Diameter UOM:			inch		
27	2 of 2	WNW/79.5	75.9 / 0.00	ON	WWIS
Well ID:	7406813			Flowing (Y/N):	
Construction Date:				Flow Rate:	
Use 1st:				Data Entry Status:	Yes
Use 2nd:				Data Src:	
Final Well Status:				Date Received:	12/29/2021
Water Type:				Selected Flag:	TRUE
Casing Material:				Abandonment Rec:	
Audit No:	Z368366			Contractor:	7241
Tag:	A192350			Form Version:	7
Constructn Method:				Owner:	
Elevation (m):				County:	OTTAWA-CARLETON
Elevatn Reliabilty:				Lot:	
Depth to Bedrock:				Concession:	
Well Depth:				Concession Name:	
Overburden/Bedrock:				Easting NAD83:	
Pump Rate:				Northing NAD83:	
Static Water Level:				Zone:	
Clear/Cloudy:				UTM Reliability:	
Municipality:	NEPEAN TOWNSHIP				
Site Info:					
<u>Additional Detail(s) (Map)</u>					
Bore Hole ID:	1008904414			Tag No:	A192350
Depth M:				Contractor:	7241
Year Completed:	2021			Latitude:	45.3806361335678
Well Completed Dt:	11/27/2021			Longitude:	-75.7330535810568
Audit No:	Z368366			Y:	45.380636127088756
Path:				X:	-75.73305341956663

Map Key	Number of Records	Direction/ Distance (m)	Elev/Diff (m)	Site	DB
<u>Bore Hole Information</u>					
Bore Hole ID:	1008904414			Elevation:	
DP2BR:				Elevrc:	
Spatial Status:				Zone:	18
Code OB:				East83:	442608.00
Code OB Desc:				North83:	5025497.00
Open Hole:				Org CS:	UTM83
Cluster Kind:				UTMRC:	4
Date Completed:	11/27/2021			UTMRC Desc:	margin of error : 30 m - 100 m
Remarks:				Location Method:	www
Location Method Desc:	on Water Well Record				
Elevrc Desc:					
Location Source Date:					
Improvement Location Source:					
Improvement Location Method:					
Source Revision Comment:					
Supplier Comment:					
28	1 of 1	WSW/81.2	77.6 / 1.69	Maryville Rd. and Raven. Ottawa OTTAWA ON	SPL
Ref No:	1-5IF1QJ			Municipality No:	
Year:				Nature of Damage:	
Incident Dt:	Apr 07,2024 06:36:13 PM			Discharger Report:	
Dt MOE Arvl on Scn:				Material Group:	
MOE Reported Dt:	Apr 07,2024 09:10:13 PM			Impact to Health:	
Dt Document Closed:	Apr 08,2024 07:52:01 AM			Agency Involved:	
Site No:					
MOE Response:	Desktop Response				
Site County/District:					
Site Geo Ref Meth:					
Site District Office:	Ottawa District Office				
Nearest Watercourse:					
Site Name:					
Site Address:	Maryville Rd. and Raven. Ottawa				
Site Region:					
Site Municipality:	OTTAWA				
Site Lot:					
Site Conc:					
Site Geo Ref Accu:					
Site Map Datum:					
Northing:					
Easting:					
Entity Operating Name:					
Client Name:					
Client Type:					
Source Type:	Motor Vehicle				
Incident Cause:					
Incident Preceding Spill:	Leak/Break				
Incident Reason:	Human error (Specify)				
Incident Summary:	City of Ottawa: Coolant to rd, cleaned				
Environment Impact:					
Health Env Consequence:	Low				
Nature of Impact:					
Contaminant Qty:	0 other - see notes				
Contaminant Qty 1:					
Contaminant Unit:					
Contaminant Code:					
Contaminant Name:	COOLANT (N.O.S.)				
Contaminant Limit 1:					
Contam Limit Freq 1:					
Contaminant UN No 1:					

Map Key	Number of Records	Direction/ Distance (m)	Elev/Diff (m)	Site	DB
Receiving Medium: Activity Preceding Spill: Property 2nd Watershed: Property Tertiary Watershed: Sector Type: SAC Action Class: Call Report Locatn Geodata: Time Reported: System Facility Address:		Land Normal operations Central Ottawa 02KF-Central Ottawa - Mississippi			
		{ "integration_ids": ["PR00004331686"], "wks": ["POINT (-75.7333346000 45.3792187000)"], "creation_date": "2024-04-07" }			

29	1 of 11	WSW/83.7	76.8 / 0.92	PANTUSO PERFORMANCE CENTRE INC 1004 MERIVALE RD OTTAWA ON K1Z 6A5	DTNK

Delisted Expired Fuel Safety Facilities

Instance No:	9699078	Expired Date:	6/30/1992
Status:	EXPIRED	Max Hazard Rank:	
Instance ID:		Facility Location:	
Instance Type:	FS Facility	Facility Type:	
Instance Creation Dt:		Fuel Type 2:	
Instance Install Dt:		Fuel Type 3:	
Item Description:		Panam Related:	
Manufacturer:		Panam Venue Nm:	
Model:		External Identifier:	
Serial No:		Item:	
ULC Standard:		Piping Steel:	
Quantity:		Piping Galvanized:	
Unit of Measure:		Tank Single Wall St:	
Overfill Prot Type:		Piping Underground:	
Creation Date:		Tank Underground:	
Next Periodic Str DT:		Source:	
TSSA Base Sched Cycle 2:			
TSSAMax Hazard Rank 1:			
TSSA Risk Based Periodic Yn:			
TSSA Volume of Directives:			
TSSA Periodic Exempt:			
TSSA Statutory Interval:			
TSSA Recd Insp Interva:			
TSSA Recd Tolerance:			
TSSA Program Area:			
TSSA Program Area 2:			
Description:			
Original Source:	EXP		
Record Date:	Up to May 2013		

29	2 of 11	WSW/83.7	76.8 / 0.92	PANTUSO PERFORMANCE CENTRE INC 1004 MERIVALE RD OTTAWA ON	DTNK

Delisted Expired Fuel Safety Facilities

Instance No:	10904424	Expired Date:	
Status:	EXPIRED	Max Hazard Rank:	
Instance ID:	50562	Facility Location:	
Instance Type:	FS Piping	Facility Type:	
Instance Creation Dt:		Fuel Type 2:	

Map Key	Number of Records	Direction/ Distance (m)	Elev/Diff (m)	Site	DB
Instance Install Dt: Item Description: Manufacturer: Model: Serial No: ULC Standard: Quantity: Unit of Measure: Overfill Prot Type: Creation Date: Next Periodic Str DT: TSSA Base Sched Cycle 2: TSSAMax Hazard Rank 1: TSSA Risk Based Periodic Yn: TSSA Volume of Directives: TSSA Periodic Exempt: TSSA Statutory Interval: TSSA Recd Insp Interva: TSSA Recd Tolerance: TSSA Program Area: TSSA Program Area 2: Description: Original Source: Record Date:		Fuel Type 3: Panam Related: Panam Venue Nm: External Identifier: Item: Piping Steel: Piping Galvanized: Tank Single Wall St: Piping Underground: Tank Underground: Source:			
		FS Piping	EXP	Up to Mar 2012	

29	3 of 11	WSW/83.7	76.8 / 0.92	PANTUSO PERFORMANCE CENTRE INC 1004 MERIVALE RD OTTAWA ON	DTNK

Delisted Expired Fuel Safety Facilities

Instance No: Status: Instance ID: Instance Type: Instance Creation Dt: Instance Install Dt: Item Description: Manufacturer: Model: Serial No: ULC Standard: Quantity: Unit of Measure: Overfill Prot Type: Creation Date: Next Periodic Str DT: TSSA Base Sched Cycle 2: TSSAMax Hazard Rank 1: TSSA Risk Based Periodic Yn: TSSA Volume of Directives: TSSA Periodic Exempt: TSSA Statutory Interval: TSSA Recd Insp Interva: TSSA Recd Tolerance: TSSA Program Area: TSSA Program Area 2: Description: Original Source: Record Date:		Expired Date: Max Hazard Rank: Facility Location: Facility Type: Fuel Type 2: Fuel Type 3: Panam Related: Panam Venue Nm: External Identifier: Item: Piping Steel: Piping Galvanized: Tank Single Wall St: Piping Underground: Tank Underground: Source:			
	10904439	EXPIRED	51266	FS Piping	
		FS Piping	EXP	Up to Mar 2012	

Map Key	Number of Records	Direction/ Distance (m)	Elev/Diff (m)	Site	DB
29	4 of 11	WSW/83.7	76.8 / 0.92	PANTUSO PERFORMANCE CENTRE INC 1004 MERIVALE RD OTTAWA ON	DTNK

Delisted Expired Fuel Safety Facilities

Instance No:	10904451	Expired Date:	
Status:	EXPIRED	Max Hazard Rank:	
Instance ID:	51625	Facility Location:	
Instance Type:	FS Piping	Facility Type:	
Instance Creation Dt:		Fuel Type 2:	
Instance Install Dt:		Fuel Type 3:	
Item Description:		Panam Related:	
Manufacturer:		Panam Venue Nm:	
Model:		External Identifier:	
Serial No:		Item:	
ULC Standard:		Piping Steel:	
Quantity:		Piping Galvanized:	
Unit of Measure:		Tank Single Wall St:	
Overfill Prot Type:		Piping Underground:	
Creation Date:		Tank Underground:	
Next Periodic Str DT:		Source:	
TSSA Base Sched Cycle 2:			
TSSAMax Hazard Rank 1:			
TSSA Risk Based Periodic Yn:			
TSSA Volume of Directives:			
TSSA Periodic Exempt:			
TSSA Statutory Interval:			
TSSA Recd Insp Interva:			
TSSA Recd Tolerance:			
TSSA Program Area:			
TSSA Program Area 2:			
Description:	FS Piping		
Original Source:	EXP		
Record Date:	Up to Mar 2012		

29	5 of 11	WSW/83.7	76.8 / 0.92	1004 Merivale Road Ottawa Ontario Ottawa ON K1Z 6A5	EHS

Order No:	22070500300	Nearest Intersection:	
Status:	C	Municipality:	
Report Type:	Standard Report	Client Prov/State:	ON
Report Date:	08-JUL-22	Search Radius (km):	.25
Date Received:	05-JUL-22	X:	-75.7336764
Previous Site Name:		Y:	45.3796789
Lot/Building Size:			
Additional Info Ordered:	Fire Insur. Maps and/or Site Plans		

29	6 of 11	WSW/83.7	76.8 / 0.92	PANTUSO PERFORMANCE CENTRE INC 1004 MERIVALE RD OTTAWA ON	EXP

Inventory No:	10904446	Tank Material:	Steel
Inventory Status:	EXPIRED	Corrosion Protect:	Sacrificial anode
Installation Year:	1989	Overfill Protection:	
Capacity:	35000	Inventory Context:	FS Liquid Fuel Tank
Capacity Unit:		Inventory Item:	FS LIQUID FUEL TANK
Tank Type:			
Manufacturer:			
Model:			
Description:	UNDERGROUND TANK		

Map Key	Number of Records	Direction/ Distance (m)	Elev/Diff (m)	Site	DB
Previous Fuel Type:		Gasoline			
29	7 of 11	WSW/83.7	76.8 / 0.92	PANTUSO PERFORMANCE CENTRE INC 1004 MERIVALE RD OTTAWA ON	EXP
Inventory No: 10904415 Inventory Status: EXPIRED Installation Year: 1989 Capacity: 25000 Capacity Unit: Tank Type: Manufacturer: Model: Description: UNDERGROUND TANK Previous Fuel Type: Gasoline		Tank Material: Steel Corrosion Protect: Sacrificial anode Overfill Protection: Inventory Context: FS Liquid Fuel Tank Inventory Item: FS LIQUID FUEL TANK			
29	8 of 11	WSW/83.7	76.8 / 0.92	PANTUSO PERFORMANCE CENTRE INC 1004 MERIVALE RD OTTAWA ON	EXP
Inventory No: 10904432 Inventory Status: EXPIRED Installation Year: 1989 Capacity: 25000 Capacity Unit: Tank Type: Manufacturer: Model: Description: UNDERGROUND TANK Previous Fuel Type: Gasoline		Tank Material: Steel Corrosion Protect: Sacrificial anode Overfill Protection: Inventory Context: FS Liquid Fuel Tank Inventory Item: FS LIQUID FUEL TANK			
29	9 of 11	WSW/83.7	76.8 / 0.92	SURGENOR NATIONAL LEASING LTD. 1004 MERIVALE ROAD C/O 895 ST. LAURENT BLVD. OTTAWA-CARELTON ON K1Z 6A5	GEN
Generator Info					
Generator No: ON1133302 Approval Years: 88,89 Status: PO Box No: Country: Co Admin: Phone No Admin: SIC Description: *** NOT DEFINED ***		Choice of Contact: Contaminated Fac: MHSW Facility: SIC Code: 0000			
Waste Detail(s)					
Waste Class: 252 Waste Class Name: WASTE OILS & LUBRICANTS					
29	10 of 11	WSW/83.7	76.8 / 0.92	SURGENOR (OUT OF BUSINESS) 36-538 1004 MERIVALE ROAD C/O 895 ST. LAURENT BLVD. OTTAWA-CARELTON ON K1Z 6A5	GEN

Map Key	Number of Records	Direction/ Distance (m)	Elev/Diff (m)	Site	DB
<u>Generator Info</u>					
Generator No:	ON1133302			Choice of Contact:	
Approval Years:	92,93,94,95,96,97,98			Contaminated Fac:	
Status:				MHSW Facility:	
PO Box No:				SIC Code:	3231
Country:					
Co Admin:					
Phone No Admin:					
SIC Description:		MOTOR VEHICLE IND.			
 <u>Waste Detail(s)</u>					
Waste Class:		252			
Waste Class Name:		WASTE OILS & LUBRICANTS			
29	11 of 11	WSW/83.7	76.8 / 0.92	PANTUSO PERFORMANCE CENTRE INC 1004 MERIVALE RD OTTAWA ON K1Z6A5	PRT
Location ID:		10999			
Type:		retail			
Expiry Date:		1990-10-31			
Capacity (L):		85000			
Licence #:		0050587001			
30	1 of 1	WSW/86.0	76.8 / 0.92	1010 Merivale Rd Ottawa ON	WWIS
Well ID:		7344788		Flowing (Y/N):	
Construction Date:				Flow Rate:	
Use 1st:		Monitoring and Test Hole		Data Entry Status:	
Use 2nd:				Data Src:	
Final Well Status:		Observation Wells		Date Received:	10/09/2019
Water Type:				Selected Flag:	TRUE
Casing Material:				Abandonment Rec:	
Audit No:		Z317378		Contractor:	7241
Tag:		A269063		Form Version:	7
Constructn Method:				Owner:	
Elevation (m):				County:	OTTAWA-CARLETON
Elevatn Reliabilty:				Lot:	
Depth to Bedrock:				Concession:	
Well Depth:				Concession Name:	
Overburden/Bedrock:				Easting NAD83:	
Pump Rate:				Northing NAD83:	
Static Water Level:				Zone:	
Clear/Cloudy:				UTM Reliability:	
Municipality:		NEPEAN TOWNSHIP			
Site Info:					
PDF URL (Map):		https://d2khazk8e83rdv.cloudfront.net/moe_mapping/downloads/2Water/Wells_pdfs/734\7344788.pdf			
 <u>Additional Detail(s) (Map)</u>					
Well Completed Date:		07/10/2019			
Year Completed:		2019			
Depth (m):		15			
Latitude:		45.3795520449318			
Longitude:		-75.7336654248138			

Map Key	Number of Records	Direction/ Distance (m)	Elev/Diff (m)	Site	DB
X:		-75.73366526289423			
Y:		45.379552038314834			
Path:		734\7344788.pdf			

Bore Hole Information

Bore Hole ID:	1007683702	Elevation:	
DP2BR:		Elevrc:	
Spatial Status:		Zone:	18
Code OB:		East83:	442559.00
Code OB Desc:		North83:	5025377.00
Open Hole:		Org CS:	UTM83
Cluster Kind:		UTMRC:	4
Date Completed:	07/10/2019	UTMRC Desc:	margin of error : 30 m - 100 m
Remarks:		Location Method:	wwr
Location Method Desc:	on Water Well Record		
Elevrc Desc:			
Location Source Date:			
Improvement Location Source:			
Improvement Location Method:			
Source Revision Comment:			
Supplier Comment:			

Overburden and Bedrock

Materials Interval

Formation ID:	1007873200
Layer:	3
Color:	6
General Color:	BROWN
Material 1:	06
Material 1 Desc:	SILT
Material 2:	05
Material 2 Desc:	CLAY
Material 3:	91
Material 3 Desc:	WATER-BEARING
Formation Top Depth:	3.0
Formation End Depth:	15.0
Formation End Depth UOM:	m

Overburden and Bedrock

Materials Interval

Formation ID:	1007873198
Layer:	1
Color:	8
General Color:	BLACK
Material 1:	27
Material 1 Desc:	OTHER
Material 2:	11
Material 2 Desc:	GRAVEL
Material 3:	
Material 3 Desc:	
Formation Top Depth:	0.0
Formation End Depth:	1.0
Formation End Depth UOM:	m

Overburden and Bedrock

Materials Interval

Formation ID:	1007873199
Layer:	2

Map Key	Number of Records	Direction/ Distance (m)	Elev/Diff (m)	Site	DB
Color:		6			
General Color:		BROWN			
Material 1:		02			
Material 1 Desc:		TOPSOIL			
Material 2:		06			
Material 2 Desc:		SILT			
Material 3:		73			
Material 3 Desc:		HARD			
Formation Top Depth:		1.0			
Formation End Depth:		3.0			
Formation End Depth UOM:		m			
<u>Annular Space/Abandonment Sealing Record</u>					
Plug ID:		1007874249			
Layer:		3			
Plug From:		3.0			
Plug To:		9.0			
Plug Depth UOM:		m			
<u>Annular Space/Abandonment Sealing Record</u>					
Plug ID:		1007874248			
Layer:		2			
Plug From:		1.0			
Plug To:		3.0			
Plug Depth UOM:		m			
<u>Annular Space/Abandonment Sealing Record</u>					
Plug ID:		1007874247			
Layer:		1			
Plug From:		0.0			
Plug To:		1.0			
Plug Depth UOM:		m			
<u>Annular Space/Abandonment Sealing Record</u>					
Plug ID:		1007874250			
Layer:		4			
Plug From:		9.0			
Plug To:		15.0			
Plug Depth UOM:		m			
<u>Method of Construction & Well Use</u>					
Method Construction ID:		1007875500			
Method Construction Code:		9			
Method Construction:		Driving			
Other Method Construction:					
<u>Pipe Information</u>					
Pipe ID:		1007871780			
Casing No:		0			
Comment:					

Map Key	Number of Records	Direction/ Distance (m)	Elev/Diff (m)	Site	DB
Alt Name:					
<u>Construction Record - Casing</u>					
Casing ID:		1007876067			
Layer:		1			
Material:		5			
Open Hole or Material:		PLASTIC			
Depth From:		0.0			
Depth To:		10.0			
Casing Diameter:		2.0			
Casing Diameter UOM:		cm			
Casing Depth UOM:		m			
<u>Construction Record - Screen</u>					
Screen ID:		1007876530			
Layer:		1			
Slot:		10			
Screen Top Depth:		10.0			
Screen End Depth:		15.0			
Screen Material:		5			
Screen Depth UOM:		m			
Screen Diameter UOM:		cm			
Screen Diameter:		2.375			
<u>Results of Well Yield Testing</u>					
Pumping Test Method Desc:					
Pump Test ID:		1007877168			
Pump Set At:					
Static Level:					
Final Level After Pumping:					
Recommended Pump Depth:					
Pumping Rate:					
Flowing Rate:					
Recommended Pump Rate:					
Levels UOM:		m			
Rate UOM:		LPM			
Water State After Test Code:					
Water State After Test:					
Pumping Test Method:		0			
Pumping Duration HR:					
Pumping Duration MIN:					
Flowing:					
<u>Hole Diameter</u>					
Hole ID:		1007874973			
Diameter:		4.5			
Depth From:		0.0			
Depth To:		15.0			
Hole Depth UOM:		m			
Hole Diameter UOM:		cm			
<u>31</u>	1 of 8	W/86.4	76.9 / 1.00	FINATERI LTD 992 MERIVALE RD OTTAWA ON K1Z 6A4	DTNK

Delisted Expired Fuel Safety

Map Key	Number of Records	Direction/ Distance (m)	Elev/Diff (m)	Site	DB
<u>Facilities</u>					
Instance No:	9728070			Expired Date:	8/8/1999
Status:	EXPIRED			Max Hazard Rank:	
Instance ID:				Facility Location:	
Instance Type:	FS Facility			Facility Type:	
Instance Creation Dt:				Fuel Type 2:	
Instance Install Dt:				Fuel Type 3:	
Item Description:				Panam Related:	
Manufacturer:				Panam Venue Nm:	
Model:				External Identifier:	
Serial No:				Item:	
ULC Standard:				Piping Steel:	
Quantity:				Piping Galvanized:	
Unit of Measure:				Tank Single Wall St:	
Overfill Prot Type:				Piping Underground:	
Creation Date:				Tank Underground:	
Next Periodic Str DT:				Source:	
TSSA Base Sched Cycle 2:					
TSSAMax Hazard Rank 1:					
TSSA Risk Based Periodic Yn:					
TSSA Volume of Directives:					
TSSA Periodic Exempt:					
TSSA Statutory Interval:					
TSSA Recd Insp Interva:					
TSSA Recd Tolerance:					
TSSA Program Area:					
TSSA Program Area 2:					
Description:					
Original Source:		EXP			
Record Date:		Up to May 2013			
31	2 of 8	W/86.4	76.9 / 1.00	FINATERI LTD 992 MERIVALE RD OTTAWA ON	DTNK

**Delisted Expired Fuel Safety
Facilities**

Instance No:	11333260	Expired Date:	
Status:	EXPIRED	Max Hazard Rank:	
Instance ID:	79200	Facility Location:	
Instance Type:	FS Piping	Facility Type:	
Instance Creation Dt:		Fuel Type 2:	
Instance Install Dt:		Fuel Type 3:	
Item Description:		Panam Related:	
Manufacturer:		Panam Venue Nm:	
Model:		External Identifier:	
Serial No:		Item:	
ULC Standard:		Piping Steel:	
Quantity:		Piping Galvanized:	
Unit of Measure:		Tank Single Wall St:	
Overfill Prot Type:		Piping Underground:	
Creation Date:		Tank Underground:	
Next Periodic Str DT:		Source:	
TSSA Base Sched Cycle 2:			
TSSAMax Hazard Rank 1:			
TSSA Risk Based Periodic Yn:			
TSSA Volume of Directives:			
TSSA Periodic Exempt:			
TSSA Statutory Interval:			
TSSA Recd Insp Interva:			
TSSA Recd Tolerance:			

Map Key	Number of Records	Direction/ Distance (m)	Elev/Diff (m)	Site	DB
TSSA Program Area: TSSA Program Area 2: Description: FS Piping Original Source: EXP Record Date: Up to Mar 2012					
31	3 of 8	W/86.4	76.9 / 1.00	992 Merivale Road Ottawa ON K1Z 6A4	EHS
Order No: 24071600232 Status: C Report Type: Standard Report Report Date: 19-JUL-24 Date Received: 16-JUL-24 Previous Site Name: Lot/Building Size: Additional Info Ordered: Fire Insur. Maps and/or Site Plans Nearest Intersection: Municipality: Client Prov/State: ON Search Radius (km): .25 X: -75.7336818 Y: 45.3802611					
31	4 of 8	W/86.4	76.9 / 1.00	FINATERI LTD 992 MERIVALE RD OTTAWA ON	EXP
Inventory No: 11333238 Inventory Status: EXPIRED Installation Year: 1991 Capacity: 25000 Capacity Unit: Tank Type: Manufacturer: Model: Description: CONVERSION RECORDS FOR LICENCED ACCOUNTS Previous Fuel Type: Gasoline Tank Material: Steel Corrosion Protect: Sacrificial anode Overfill Protection: Inventory Context: FS Liquid Fuel Tank Inventory Item: FS LIQUID FUEL TANK					
31	5 of 8	W/86.4	76.9 / 1.00	FINATERI LTD 992 MERIVALE RD OTTAWA ON	EXP
Inventory No: 10904502 Inventory Status: EXPIRED Installation Year: 1991 Capacity: 25000 Capacity Unit: Tank Type: Manufacturer: Model: Description: CONVERSION RECORDS FOR LICENCED ACCOUNTS Previous Fuel Type: Gasoline Tank Material: Steel Corrosion Protect: Sacrificial anode Overfill Protection: Inventory Context: FS Liquid Fuel Tank Inventory Item: FS LIQUID FUEL TANK					
31	6 of 8	W/86.4	76.9 / 1.00	FINATERI LTD 992 MERIVALE RD OTTAWA ON	EXP
Inventory No: 11333209 Inventory Status: EXPIRED Installation Year: 1991 Capacity: 25000 Capacity Unit: Tank Type: Manufacturer: Model: Tank Material: Steel Corrosion Protect: Sacrificial anode Overfill Protection: Inventory Context: FS Liquid Fuel Tank Inventory Item: FS LIQUID FUEL TANK					

Map Key	Number of Records	Direction/ Distance (m)	Elev/Diff (m)	Site	DB
Description: Previous Fuel Type:		CONVERSION RECORDS FOR LICENCED ACCOUNTS Gasoline			
<u>31</u>	7 of 8	W/86.4	76.9 / 1.00	FINATERI LTD 992 MERIVALE RD OTTAWA ON K1Z6A4	PRT
Location ID: Type: Expiry Date: Capacity (L): Licence #:		11004 retail 1995-09-30 0 0052066001			
<u>31</u>	8 of 8	W/86.4	76.9 / 1.00	FINATERI LTD 992 MERIVALE RD OTTAWA ON K1Z6A4	RST
Headcode: Headcode Desc: Phone: List Name: Description:		1186800 Service Stations-Gasoline, Oil & Natural Gas 6137229652			
<u>32</u>	1 of 1	NW/87.5	74.8 / -1.03	956-958 Merivale Road Ottawa ON K1Z 6A2	EHS
Order No: Status: Report Type: Report Date: Date Received: Previous Site Name: Lot/Building Size: Additional Info Ordered:		20111214023 C Custom Report 12/21/2011 2:27:38 PM 12/14/2011 2:27:38 PM		Nearest Intersection: Municipality: Client Prov/State: Search Radius (km): X: Y: ON 0.25 -75.733222 45.381628	
<u>33</u>	1 of 1	WSW/88.9	77.9 / 2.00	KARENS CHOCOLATES 1010 MERIVALE RD UNIT B OTTAWA ON K1Z 6A5	SCT
Established: Plant Size (ft²): Employment:		0000 0 0			
--Details-- Description: SIC/NAICS Code:		Other Specialty-Line Food Wholesaler-Distributors 413190			
<u>34</u>	1 of 1	SW/89.7	77.9 / 2.00	Andre Awad Auto Care 1049 Merivale Road Ottawa Ontario K1Z 6A9 Ottawa ON	EBR
EBR Registry No: Ministry Ref No: Notice Type: Notice Stage:		IA03E0814 6222-5MKK8R Instrument Decision		Decision Posted: Exception Posted: Section: Act 1:	

Map Key	Number of Records	Direction/ Distance (m)	Elev/Diff (m)	Site	DB
Notice Date: October 24, 2006 Proposal Date: June 04, 2003 Year: 2003 Instrument Type: (EPA s. 9) - Approval for discharge into the natural environment other than water (i.e. Air) Off Instrument Name: Posted By: Company Name: Andre Awad Auto Care Site Address: Location Other: Proponent Name: Proponent Address: 1049 Merivale Road, Ottawa Ontario, K1Z 6A9 Comment Period: URL: Summary: Site Location Details: 1049 Merivale Road Ottawa Ontario K1Z 6A9 Ottawa					
35	1 of 1	WSW/90.9	77.6 / 1.69	1020 MERIVALE RD OTTAWA ON	WWIS
Well ID: 7189939 Construction Date: Use 1st: Monitoring and Test Hole Use 2nd: 0 Final Well Status: 0 Water Type: Casing Material: Audit No: Z156869 Tag: A137009 Constructn Method: Elevation (m): Elevatn Reliability: Depth to Bedrock: Well Depth: Overburden/Bedrock: Pump Rate: Static Water Level: Clear/Cloudy: Municipality: NEPEAN TOWNSHIP Site Info: PDF URL (Map): https://d2khazk8e83rdv.cloudfront.net/moe_mapping/downloads/2Water/Wells_pdfs/718\7189939.pdf Additional Detail(s) (Map) Well Completed Date: 09/07/2012 Year Completed: 2012 Depth (m): 7.93 Latitude: 45.379300684735 Longitude: -75.7335599942537 X: -75.73355983217718 Y: 45.37930067816474 Path: 718\7189939.pdf Bore Hole Information Bore Hole ID: 1004185939 DP2BR: Spatial Status:					
Flowing (Y/N): Flow Rate: Data Entry Status: Data Src: Date Received: 10/22/2012 Selected Flag: TRUE Abandonment Rec: Contractor: 7241 Form Version: 7 Owner: County: OTTAWA-CARLETON Lot: Concession: Concession Name: Easting NAD83: Northing NAD83: Zone: UTM Reliability:					
Elevation: Elevrc: Zone: 18					

Map Key	Number of Records	Direction/ Distance (m)	Elev/Diff (m)	Site	DB
Code OB:				East83:	442567.00
Code OB Desc:				North83:	5025349.00
Open Hole:				Org CS:	UTM83
Cluster Kind:				UTMRC:	4
Date Completed:	09/07/2012			UTMRC Desc:	margin of error : 30 m - 100 m
Remarks:				Location Method:	wwr
Location Method Desc:		on Water Well Record			
Elevrc Desc:					
Location Source Date:					
Improvement Location Source:					
Improvement Location Method:					
Source Revision Comment:					
Supplier Comment:					
<u>Overburden and Bedrock</u>					
<u>Materials Interval</u>					
Formation ID:		1004506550			
Layer:		2			
Color:		6			
General Color:		BROWN			
Material 1:		28			
Material 1 Desc:		SAND			
Material 2:		06			
Material 2 Desc:		SILT			
Material 3:		11			
Material 3 Desc:		GRAVEL			
Formation Top Depth:		0.3100000023841858			
Formation End Depth:		1.5			
Formation End Depth UOM:		m			
<u>Overburden and Bedrock</u>					
<u>Materials Interval</u>					
Formation ID:		1004506549			
Layer:		1			
Color:		8			
General Color:		BLACK			
Material 1:		27			
Material 1 Desc:		OTHER			
Material 2:		11			
Material 2 Desc:		GRAVEL			
Material 3:		73			
Material 3 Desc:		HARD			
Formation Top Depth:		0.0			
Formation End Depth:		0.3100000023841858			
Formation End Depth UOM:		m			
<u>Overburden and Bedrock</u>					
<u>Materials Interval</u>					
Formation ID:		1004506551			
Layer:		3			
Color:		2			
General Color:		GREY			
Material 1:		05			
Material 1 Desc:		CLAY			
Material 2:		28			
Material 2 Desc:		SAND			
Material 3:		84			
Material 3 Desc:		SILTY			
Formation Top Depth:		1.5			
Formation End Depth:		7.929999828338623			

Map Key	Number of Records	Direction/ Distance (m)	Elev/Diff (m)	Site	DB
Formation End Depth UOM:		m			
<u>Annular Space/Abandonment Sealing Record</u>					
Plug ID:		1004506559			
Layer:		1			
Plug From:		0.0			
Plug To:		0.3100000023841858			
Plug Depth UOM:		m			
<u>Annular Space/Abandonment Sealing Record</u>					
Plug ID:		1004506561			
Layer:		3			
Plug From:		4.570000171661377			
Plug To:		7.929999828338623			
Plug Depth UOM:		m			
<u>Annular Space/Abandonment Sealing Record</u>					
Plug ID:		1004506560			
Layer:		2			
Plug From:		0.3100000023841858			
Plug To:		4.570000171661377			
Plug Depth UOM:		m			
<u>Method of Construction & Well Use</u>					
Method Construction ID:		1004506558			
Method Construction Code:		B			
Method Construction:		Other Method			
Other Method Construction:		DIRECT PUSH			
<u>Pipe Information</u>					
Pipe ID:		1004506548			
Casing No:		0			
Comment:					
Alt Name:					
<u>Construction Record - Casing</u>					
Casing ID:		1004506554			
Layer:		1			
Material:		5			
Open Hole or Material:		PLASTIC			
Depth From:		0.0			
Depth To:		4.880000114440918			
Casing Diameter:		4.03000020980835			
Casing Diameter UOM:		cm			
Casing Depth UOM:		m			
<u>Construction Record - Screen</u>					
Screen ID:		1004506555			
Layer:		1			

Map Key	Number of Records	Direction/ Distance (m)	Elev/Diff (m)	Site	DB
Slot: 10 Screen Top Depth: 4.880000114440918 Screen End Depth: 7.929999828338623 Screen Material: 5 Screen Depth UOM: m Screen Diameter UOM: cm Screen Diameter: 4.820000171661377					
<u>Water Details</u>					
Water ID: 1004506553 Layer: Kind Code: Kind: Water Found Depth: Water Found Depth UOM: m					
<u>Hole Diameter</u>					
Hole ID: 1004506552 Diameter: 8.25 Depth From: 0.0 Depth To: 7.929999828338623 Hole Depth UOM: m Hole Diameter UOM: cm					
36	1 of 23	WSW/95.5	77.6 / 1.69	Ottawa Magic Cleaner 1020 Merivale Road Ottawa ON K1Z6A5	CDRY
Legal Name of Company: Region: Type of Reporter:					
<u>Waste Quantity by Year</u>					
Reporting Year: 2008 Quantity of PERC (kg): 488 Total Waste Water (kg): - Total Waste Water (L): - Total Residue (kg): - Total Residue (L): - Total Mix (kg): - Total Mix (L): - Request for Confidentiality: No Reason for Confidentiality:					
Reporting Year: 2004 Quantity of PERC (kg): 240 Total Waste Water (kg): 0 Total Waste Water (L): - Total Residue (kg): 0 Total Residue (L): - Total Mix (kg): 200 Total Mix (L): - Request for Confidentiality: No Reason for Confidentiality: N/A					
36	2 of 23	WSW/95.5	77.6 / 1.69	Betty Brite Cleaners & Tailors 1020 Merivale Rd Ottawa ON K1Z6A5	CDRY

Map Key	Number of Records	Direction/ Distance (m)	Elev/Diff (m)	Site	DB
Legal Name of Company: Region: Type of Reporter:					
Waste Quantity by Year					
Reporting Year:		2005			
Quantity of PERC (kg):		178			
Total Waste Water (kg):		0			
Total Waste Water (L):		-			
Total Residue (kg):		388.8			
Total Residue (L):		-			
Total Mix (kg):		0			
Total Mix (L):		-			
Request for Confidentiality:		No			
Reason for Confidentiality:		N/A			
Reporting Year:		2004			
Quantity of PERC (kg):		64.8			
Total Waste Water (kg):		0			
Total Waste Water (L):		-			
Total Residue (kg):		252			
Total Residue (L):		-			
Total Mix (kg):		0			
Total Mix (L):		-			
Request for Confidentiality:		No			
Reason for Confidentiality:		N/A			
<u>36</u>	3 of 23	WSW/95.5	77.6 / 1.69	1020 Merivale Road n/a ON K1Z 6A5	EHS
Order No:		20070104027w		Nearest Intersection:	
Status:		C		Municipality:	
Report Type:		CAN - Online Mapless		Client Prov/State:	
Report Date:		1/4/2007		Search Radius (km):	0.25
Date Received:		1/4/2007		X:	
Previous Site Name:				Y:	
Lot/Building Size:					
Additional Info Ordered:					
<u>36</u>	4 of 23	WSW/95.5	77.6 / 1.69	1020 Merivale Road Ottawa ON K1Z 6A5	EHS
Order No:		20120906040		Nearest Intersection:	
Status:		C		Municipality:	
Report Type:		Standard Report		Client Prov/State:	ON
Report Date:		17-SEP-12		Search Radius (km):	.25
Date Received:		06-SEP-12		X:	-75.733444
Previous Site Name:				Y:	45.379272
Lot/Building Size:					
Additional Info Ordered:		Fire Insur. Maps and/or Site Plans			
<u>36</u>	5 of 23	WSW/95.5	77.6 / 1.69	BETTY BRITE CLEANERS 1020 MERIVALE ROAD C/O 218 LAURIER AVENUE EAST OTTAWA ON K1Z 6A5	GEN

Generator Info

Map Key	Number of Records	Direction/ Distance (m)	Elev/Diff (m)	Site	DB
Generator No: ON0318805 Approval Years: 86,87,88 Status: PO Box No: Country: Co Admin: Phone No Admin: SIC Description: POWER LAUND./CLEANERS Choice of Contact: Contaminated Fac: MHSW Facility: SIC Code: 9721					
<u>Waste Detail(s)</u>					
Waste Class: 241 Waste Class Name: HALOGENATED SOLVENTS					
36	6 of 23	WSW/95.5	77.6 / 1.69	BETTY BRITE CLEANERS & TAILORS 1020 MERIVALE ROAD C/O 218 LAURIER AVENUE EAST OTTAWA ON K1Z 6A5	GEN
<u>Generator Info</u>					
Generator No: ON0318805 Approval Years: 89,90 Status: PO Box No: Country: Co Admin: Phone No Admin: SIC Description: POWER LAUND./CLEANER Choice of Contact: Contaminated Fac: MHSW Facility: SIC Code: 9721					
<u>Waste Detail(s)</u>					
Waste Class: 241 Waste Class Name: HALOGENATED SOLVENTS					
36	7 of 23	WSW/95.5	77.6 / 1.69	BETTY BRITE CLEANERS & TAILORS 1020 MERIVALE ROAD OTTAWA ON K1Z 6A5	GEN
<u>Generator Info</u>					
Generator No: ON0318805 Approval Years: 92,93,97 Status: PO Box No: Country: Co Admin: Phone No Admin: SIC Description: POWER LAUND./CLEANER Choice of Contact: Contaminated Fac: MHSW Facility: SIC Code: 9721					
<u>Waste Detail(s)</u>					
Waste Class: 241 Waste Class Name: HALOGENATED SOLVENTS					
36	8 of 23	WSW/95.5	77.6 / 1.69	BETTY BRITE CLEANERS & TAILORS 05-119 1020 MERIVALE ROAD C/O 218 LAURIER	GEN

Map Key	Number of Records	Direction/ Distance (m)	Elev/Diff (m)	Site	DB
				AVENUE EAST OTTAWA ON K1Z 6A5	
<u>Generator Info</u>					
Generator No:	ON0318805			Choice of Contact:	
Approval Years:	94,95,96			Contaminated Fac:	
Status:				MHSW Facility:	
PO Box No:				SIC Code:	9721
Country:					
Co Admin:					
Phone No Admin:					
SIC Description:		POWER LAUND./CLEANER			
<u>Waste Detail(s)</u>					
Waste Class:		241			
Waste Class Name:		HALOGENATED SOLVENTS			
36	9 of 23	WSW/95.5	77.6 / 1.69	BETTY BRITE CLEANERS 1020 MERIVALE ROAD OTTAWA ON K1Z 6A5	GEN
<u>Generator Info</u>					
Generator No:	ON0318805			Choice of Contact:	
Approval Years:	98,99,00,01			Contaminated Fac:	
Status:				MHSW Facility:	
PO Box No:				SIC Code:	9721
Country:					
Co Admin:					
Phone No Admin:					
SIC Description:		POWER LAUND./CLEANERS			
<u>Waste Detail(s)</u>					
Waste Class:		241			
Waste Class Name:		HALOGENATED SOLVENTS			
36	10 of 23	WSW/95.5	77.6 / 1.69	BETTY BRITE CLEANERS AND TAILOR 1020 MERIVALE ROAD OTTAWA ON K1Z 6A5	GEN
<u>Generator Info</u>					
Generator No:	ON0318805			Choice of Contact:	
Approval Years:	02,03			Contaminated Fac:	
Status:				MHSW Facility:	
PO Box No:				SIC Code:	812320
Country:					
Co Admin:					
Phone No Admin:					
SIC Description:		Dry Cleaning & Laundry Serv. (exc. Coin-Op.)			
<u>Waste Detail(s)</u>					

Map Key	Number of Records	Direction/ Distance (m)	Elev/Diff (m)	Site	DB
Waste Class: Waste Class Name:		241 HALOGENATED SOLVENTS			

36	11 of 23	WSW/95.5	77.6 / 1.69	1633823 ONTARIO LIMITED 1020 MERIVALE ROAD OTTAWA ON K1Z 6A5	GEN

Generator Info

Generator No:	ON0318805	Choice of Contact:	
Approval Years:	04,05,06	Contaminated Fac:	
Status:		MHSW Facility:	
PO Box No:		SIC Code:	812320
Country:			
Co Admin:			
Phone No Admin:			
SIC Description:	Dry Cleaning and Laundry Services (except Coin-Operated)		

Waste Detail(s)

Waste Class:	241
Waste Class Name:	HALOGENATED SOLVENTS

36	12 of 23	WSW/95.5	77.6 / 1.69	3285995canadainc 1020 merivale rd ottawa ON	GEN

Generator Info

Generator No:	ON9711673	Choice of Contact:	
Approval Years:	2009	Contaminated Fac:	
Status:		MHSW Facility:	
PO Box No:		SIC Code:	812320
Country:			
Co Admin:			
Phone No Admin:			
SIC Description:	Dry Cleaning and Laundry Services (except Coin-Operated)		

Waste Detail(s)

Waste Class:	241
Waste Class Name:	HALOGENATED SOLVENTS

36	13 of 23	WSW/95.5	77.6 / 1.69	3285995canadainc 1020 merivale rd ottawa ON K1Z 6A5	GEN

Generator Info

Generator No:	ON9711673	Choice of Contact:	
Approval Years:	2011	Contaminated Fac:	
Status:		MHSW Facility:	
PO Box No:		SIC Code:	812320
Country:			
Co Admin:			
Phone No Admin:			

Map Key	Number of Records	Direction/ Distance (m)	Elev/Diff (m)	Site	DB
SIC Description:					
<u>Waste Detail(s)</u>					
Waste Class:		241			
Waste Class Name:		HALOGENATED SOLVENTS			
<u>36</u>	14 of 23	WSW/95.5	77.6 / 1.69	3285995canadainc 1020 merivale rd ottawa ON K1Z 6A5	GEN
<u>Generator Info</u>					
Generator No:	ON9711673			Choice of Contact:	
Approval Years:	2012			Contaminated Fac:	
Status:				MHSW Facility:	
PO Box No:				SIC Code:	812320
Country:					
Co Admin:					
Phone No Admin:					
SIC Description:		Dry Cleaning and Laundry Services (except Coin-Operated)			
<u>Waste Detail(s)</u>					
Waste Class:		241			
Waste Class Name:		HALOGENATED SOLVENTS			
<u>36</u>	15 of 23	WSW/95.5	77.6 / 1.69	1550988 Ontario Ltd 1020 Merivale Road OTTAWA ON K1Z 6A5	GEN
<u>Generator Info</u>					
Generator No:	ON5612795			Choice of Contact:	CO_OFFICIAL
Approval Years:	2015			Contaminated Fac:	No
Status:				MHSW Facility:	No
PO Box No:				SIC Code:	812320
Country:	Canada				
Co Admin:					
Phone No Admin:					
SIC Description:		DRY CLEANING AND LAUNDRY SERVICES (EXCEPT COIN-OPERATED)			
<u>Waste Detail(s)</u>					
Waste Class:		212			
Waste Class Name:		ALIPHATIC SOLVENTS			
<u>Waste Detail(s)</u>					
Waste Class:		213			
Waste Class Name:		PETROLEUM DISTILLATES			
<u>36</u>	16 of 23	WSW/95.5	77.6 / 1.69	1550988 Ontario Ltd 1020 Merivale Road OTTAWA ON K1Z 6A5	GEN

Map Key	Number of Records	Direction/ Distance (m)	Elev/Diff (m)	Site	DB
<u>Generator Info</u>					
Generator No:	ON5612795			Choice of Contact:	CO_OFFICIAL
Approval Years:	2016			Contaminated Fac:	No
Status:				MHSW Facility:	No
PO Box No:				SIC Code:	812320
Country:	Canada				
Co Admin:					
Phone No Admin:					
SIC Description:	DRY CLEANING AND LAUNDRY SERVICES (EXCEPT COIN-OPERATED)				
<u>Waste Detail(s)</u>					
Waste Class:	213				
Waste Class Name:	PETROLEUM DISTILLATES				
<u>Waste Detail(s)</u>					
Waste Class:	212				
Waste Class Name:	ALIPHATIC SOLVENTS				
36	17 of 23	WSW/95.5	77.6 / 1.69	1550988 Ontario Ltd 1020 Merivale Road OTTAWA ON K1Z 6A5	GEN
<u>Generator Info</u>					
Generator No:	ON5612795			Choice of Contact:	CO_OFFICIAL
Approval Years:	2014			Contaminated Fac:	No
Status:				MHSW Facility:	No
PO Box No:				SIC Code:	812320
Country:	Canada				
Co Admin:					
Phone No Admin:					
SIC Description:	DRY CLEANING AND LAUNDRY SERVICES (EXCEPT COIN-OPERATED)				
<u>Waste Detail(s)</u>					
Waste Class:	212				
Waste Class Name:	ALIPHATIC SOLVENTS				
<u>Waste Detail(s)</u>					
Waste Class:	213				
Waste Class Name:	PETROLEUM DISTILLATES				
36	18 of 23	WSW/95.5	77.6 / 1.69	1550988 Ontario Ltd 1020 Merivale Road OTTAWA ON K1Z 6A5	GEN
<u>Generator Info</u>					
Generator No:	ON5612795			Choice of Contact:	
Approval Years:	As of Dec 2018			Contaminated Fac:	
Status:	Registered			MHSW Facility:	

Map Key	Number of Records	Direction/ Distance (m)	Elev/Diff (m)	Site	DB
PO Box No: Country: Canada Co Admin: Phone No Admin: SIC Description:					
SIC Code:					
<u>Waste Detail(s)</u>					
Waste Class: 212 L Waste Class Name: Aliphatic solvents and residues					
<u>Waste Detail(s)</u>					
Waste Class: 213 L Waste Class Name: Petroleum distillates					
36	19 of 23	WSW/95.5	77.6 / 1.69	1550988 Ontario Ltd 1020 Merivale Road OTTAWA ON K1Z 6A5	GEN
<u>Generator Info</u>					
Generator No: ON5612795 Approval Years: As of Jul 2020 Status: Registered PO Box No: Country: Canada Co Admin: Phone No Admin: SIC Description:					
Choice of Contact: Contaminated Fac: MHSW Facility: SIC Code:					
<u>Waste Detail(s)</u>					
Waste Class: 213 L Waste Class Name: Petroleum distillates					
<u>Waste Detail(s)</u>					
Waste Class: 212 L Waste Class Name: Aliphatic solvents and residues					
36	20 of 23	WSW/95.5	77.6 / 1.69	1550988 Ontario Ltd 1020 Merivale Road OTTAWA ON K1Z 6A5	GEN
<u>Generator Info</u>					
Generator No: ON5612795 Approval Years: As of Nov 2021 Status: Registered PO Box No: Country: Canada Co Admin: Phone No Admin: SIC Description:					
Choice of Contact: Contaminated Fac: MHSW Facility: SIC Code:					

Map Key	Number of Records	Direction/ Distance (m)	Elev/Diff (m)	Site	DB
<u>Waste Detail(s)</u>					
Waste Class:		213 L			
Waste Class Name:		Petroleum distillates			
<u>Waste Detail(s)</u>					
Waste Class:		212 L			
Waste Class Name:		Aliphatic solvents and residues			
36	21 of 23	WSW/95.5	77.6 / 1.69	PREMIER DRY CLEANERS 1020 Merivale Road OTTAWA ON	GEN

Generator Info

Generator No: ON5612795
Approval Years: As of Oct 2022
Status: Registered
PO Box No:
Country: Canada
Co Admin:
Phone No Admin:
SIC Description:

Choice of Contact:
Contaminated Fac:
MHSW Facility:
SIC Code:

Waste Detail(s)

Waste Class: 212 L
Waste Class Name: ALIPHATIC SOLVENTS

Waste Detail(s)

Waste Class: 213 L
Waste Class Name: PETROLEUM DISTILLATES

Generator Info (as of Dec 2024)

Generator No: ON5612795
Generator Company Name: PREMIER DRY CLEANERS
Street: 1020 Merivale Road
City: OTTAWA
Province State: Ontario
Country: Canada
Postal Code: K1Z6A5
Waste Class: 212 L, 213 L

Waste Class Decoded:

212 - ALIPHATIC SOLVENTS; 213 - PETROLEUM DISTILLATES

Generator Info (as of Apr 2025)

Generator Company Name: PREMIER DRY CLEANERS
Generator Site Address: 1020 Merivale Road
City: OTTAWA
Province State: Ontario
Country: Canada
Postal Code: K1Z6A5

Map Key	Number of Records	Direction/ Distance (m)	Elev/Diff (m)	Site	DB
Waste Class:		212 L, 213 L			
Waste Class Decoded:					
212 - ALIPHATIC SOLVENTS; 213 - PETROLEUM DISTILLATES					
Waste Characteristic Decoded:					
L - Liquid Industrial Waste; L - Liquid Industrial Waste					
2017 Generator Info					
Gen No:	ON5612795			Choice of Contact:	CO_OFFICIAL
ID:	22169			Phone No Official:	6137259811 Ext.
Contaminated Fac:	N			Phone No Admin:	
MHSW Facility:	N			County Ont:	OTTAWA CARLTON (RM)
NAICS Code1:	812320			County Out:	
NAICS Code2:				District:	402
NAICS Code3:					
Gen Name:	1550988 Ontario Ltd				
Gen Div:					
Gen Op Name:	PREMIER CLEANERS				
Gen Op Div:					
Site Adrs1:	1020 Merivale Road				
Site Bldg:					
Site Pobox:					
Province In:	ONTARIO				
Site Adrs2:					
Site City:	OTTAWA				
Province Out:					
Site Postal Code:	K1Z 6A5				
Site Country:	Canada				
Co Official:	NITESH NAIDU				
Co Admin:					
2017 Generator Manifest					
ID:	46919			Sum Received Qty:	205.0
Generator No:	ON5612795			Waste Class Name:	ALIPHATIC SOLVENTS
Receiver Type:	035			Count Manifests:	1
Waste Char:	L			District:	402
Waste Code:	212				
2017 Generator Manifest					
ID:	46920			Sum Received Qty:	205.0
Generator No:	ON5612795			Waste Class Name:	PETROLEUM DISTILLATES
Receiver Type:	035			Count Manifests:	1
Waste Char:	L			District:	402
Waste Code:	213				
2018 Generator Info					
Gen No:	ON5612795			Choice of Contact:	CO_OFFICIAL
ID:	22367			Phone No Official:	6137259811 Ext.
Contaminated Fac:	N			Phone No Admin:	
MHSW Facility:	N			County Ont:	OTTAWA CARLTON (RM)
NAICS Code1:	812320			County Out:	
NAICS Code2:				District:	402
NAICS Code3:					

Map Key	Number of Records	Direction/ Distance (m)	Elev/Diff (m)	Site	DB
Gen Name:		1550988 Ontario Ltd			
Gen Div:					
Gen Op Name:		PREMIER CLEANERS			
Gen Op Div:					
Site Adrs1:		1020 Merivale Road			
Site Bldg:					
Site Pobox:					
Province In:		ONTARIO			
Site Adrs2:					
Site City:		OTTAWA			
Province Out:					
Site Postal Code:		K1Z 6A5			
Site Country:		Canada			
Co Official:		NITESH NAIDU			
Co Admin:					
 <u>2018 Generator Manifest</u>					
ID:	46795			Sum Received Qty:	200.0
Generator No:	ON5612795			Waste Class Name:	ALIPHATIC SOLVENTS
Receiver Type:	035			Count Manifests:	1
Waste Char:	L			District:	402
Waste Code:	212				
 <u>2018 Generator Manifest</u>					
ID:	46796			Sum Received Qty:	200.0
Generator No:	ON5612795			Waste Class Name:	PETROLEUM DISTILLATES
Receiver Type:	035			Count Manifests:	1
Waste Char:	L			District:	402
Waste Code:	213				
 <u>2019 Generator Info</u>					
Gen No:	ON5612795			Choice of Contact:	CO_OFFICIAL
ID:	22432			Phone No Official:	6137259811 Ext.
Contaminated Fac:	N			Phone No Admin:	
MHSW Facility:	N			County Ont:	OTTAWA CARLTON (RM)
NAICS Code1:	812320			County Out:	
NAICS Code2:				District:	402
NAICS Code3:					
Gen Name:		1550988 Ontario Ltd			
Gen Div:					
Gen Op Name:		PREMIER CLEANERS			
Gen Op Div:					
Site Adrs1:		1020 Merivale Road			
Site Bldg:					
Site Pobox:					
Province In:		ONTARIO			
Site Adrs2:					
Site City:		OTTAWA			
Province Out:					
Site Postal Code:		K1Z 6A5			
Site Country:		Canada			
Co Official:		NITESH NAIDU			
Co Admin:					
 <u>2019 Generator Manifest</u>					
ID:	46458			Sum Received Qty:	205.0
Generator No:	ON5612795			Waste Class Name:	PETROLEUM DISTILLATES
Receiver Type:	035			Count Manifests:	1

Map Key	Number of Records	Direction/ Distance (m)	Elev/Diff (m)	Site	DB
Waste Char: Waste Code:	L 213			District:	402
<u>2020 Generator Info</u>					
Gen No:	ON5612795			Choice of Contact:	CO_OFFICIAL
ID:	22175			Phone No Official:	6137259811 Ext.
Contaminated Fac:	N			Phone No Admin:	
MHSW Facility:	N			County Ont:	OTTAWA CARLTON (RM)
NAICS Code1:	812320			County Out:	
NAICS Code2:				District:	402
NAICS Code3:					
Gen Name:	1550988 Ontario Ltd				
Gen Div:					
Gen Op Name:	PREMIER CLEANERS				
Gen Op Div:					
Site Adrs1:	1020 Merivale Road				
Site Bldg:					
Site Pobox:					
Province In:	ONTARIO				
Site Adrs2:					
Site City:	OTTAWA				
Province Out:					
Site Postal Code:	K1Z 6A5				
Site Country:	Canada				
Co Official:	NITESH NAIDU				
Co Admin:					
<u>2020 Generator Manifest</u>					
ID:	43103			Sum Received Qty:	205.0
Generator No:	ON5612795			Waste Class Name:	PETROLEUM DISTILLATES
Receiver Type:	035			Count Manifests:	1
Waste Char:	L			District:	402
Waste Code:	213				
<u>2021 Generator Info</u>					
Gen No:	ON5612795			Choice of Contact:	CO_OFFICIAL
ID:	22436			Phone No Official:	6137259811 Ext.
Contaminated Fac:	N			Phone No Admin:	
MHSW Facility:	N			County Ont:	OTTAWA CARLTON (RM)
NAICS Code1:	812320			County Out:	
NAICS Code2:				District:	402
NAICS Code3:					
Gen Name:	1550988 Ontario Ltd				
Gen Div:					
Gen Op Name:	PREMIER CLEANERS				
Gen Op Div:					
Site Adrs1:	1020 Merivale Road				
Site Bldg:					
Site Pobox:					
Province In:	ONTARIO				
Site Adrs2:					
Site City:	OTTAWA				
Province Out:					
Site Postal Code:	K1Z 6A5				
Site Country:	Canada				
Co Official:	NITESH NAIDU				
Co Admin:					

Map Key	Number of Records	Direction/ Distance (m)	Elev/Diff (m)	Site	DB
36	22 of 23	WSW/95.5	77.6 / 1.69	Premier DryCleaners 1020 Merivale Road Ottawa ON	GEN

Generator Info (as of Dec 2024)

Generator No: ON001068842
Generator Company Name: Premier DryCleaners
Street: 1020 Merivale Road
City: Ottawa
Province State: Ontario
Country: Canada
Postal Code: K1Z 6A5
Waste Class: 263 I, 212 L

Waste Class Decoded:

263 - ORGANIC LABORATORY CHEMICALS; 212 - ALIPHATIC SOLVENTS

Generator Info (as of Apr 2025)

Generator Company Name: Premier DryCleaners
Generator Site Address: 1020 Merivale Road
City: Ottawa
Province State: Ontario
Country: Canada
Postal Code: K1Z 6A5
Waste Class: 263 I, 212 L

Waste Class Decoded:

263 - ORGANIC LABORATORY CHEMICALS; 212 - ALIPHATIC SOLVENTS

Waste Characteristic Decoded:

I - Ignitable; L - Liquid Industrial Waste

36	23 of 23	WSW/95.5	77.6 / 1.69	1020 MERIVALE RD OTTAWA ON	WWIS
Well ID: 7189937 Construction Date: Use 1st: Monitoring and Test Hole Use 2nd: 0 Final Well Status: Observation Wells Water Type: Casing Material: Audit No: Z152935 Tag: A131067 Constructn Method: Elevation (m): Elevatn Reliability: Depth to Bedrock: Well Depth: Overburden/Bedrock: Pump Rate: Static Water Level: Clear/Cloudy: Municipality: Site Info:		Flowing (Y/N): Flow Rate: Data Entry Status: Data Src: Date Received: 10/22/2012 Selected Flag: TRUE Abandonment Rec: Contractor: 7241 Form Version: 7 Owner: County: Lot: Concession: Concession Name: Easting NAD83: Northing NAD83: Zone: UTM Reliability:			

Map Key	Number of Records	Direction/ Distance (m)	Elev/Diff (m)	Site	DB
<u>Bore Hole Information</u>					
Bore Hole ID:	1004185933			Elevation:	
DP2BR:				Elevrc:	
Spatial Status:				Zone:	
Code OB:				East83:	
Code OB Desc:				North83:	
Open Hole:				Org CS:	UTM83
Cluster Kind:				UTMRC:	9
Date Completed:	09/05/2012			UTMRC Desc:	unknown UTM
Remarks:				Location Method:	wwr
Location Method Desc:	on Water Well Record				
Elevrc Desc:					
Location Source Date:					
Improvement Location Source:					
Improvement Location Method:					
Source Revision Comment:					
Supplier Comment:					
<u>Overburden and Bedrock</u>					
<u>Materials Interval</u>					
Formation ID:	1004506524				
Layer:	3				
Color:	2				
General Color:	GREY				
Material 1:	28				
Material 1 Desc:	SAND				
Material 2:	05				
Material 2 Desc:	CLAY				
Material 3:	66				
Material 3 Desc:	DENSE				
Formation Top Depth:	2.440000057220459				
Formation End Depth:	3.3499999046325684				
Formation End Depth UOM:	m				
<u>Overburden and Bedrock</u>					
<u>Materials Interval</u>					
Formation ID:	1004506523				
Layer:	2				
Color:	2				
General Color:	GREY				
Material 1:	05				
Material 1 Desc:	CLAY				
Material 2:	28				
Material 2 Desc:	SAND				
Material 3:	11				
Material 3 Desc:	GRAVEL				
Formation Top Depth:	0.9100000262260437				
Formation End Depth:	2.440000057220459				
Formation End Depth UOM:	m				
<u>Overburden and Bedrock</u>					
<u>Materials Interval</u>					
Formation ID:	1004506522				
Layer:	1				
Color:	6				
General Color:	BROWN				
Material 1:	01				

Map Key	Number of Records	Direction/ Distance (m)	Elev/Diff (m)	Site	DB
Material 1 Desc:		FILL			
Material 2:		28			
Material 2 Desc:		SAND			
Material 3:		77			
Material 3 Desc:		LOOSE			
Formation Top Depth:		0.0			
Formation End Depth:		0.9100000262260437			
Formation End Depth UOM:		m			
 <u>Annular Space/Abandonment Sealing Record</u>					
Plug ID:		1004506533			
Layer:		2			
Plug From:		0.3100000023841858			
Plug To:		0.9100000262260437			
Plug Depth UOM:		m			
 <u>Annular Space/Abandonment Sealing Record</u>					
Plug ID:		1004506532			
Layer:		1			
Plug From:		0.0			
Plug To:		0.3100000023841858			
Plug Depth UOM:		m			
 <u>Annular Space/Abandonment Sealing Record</u>					
Plug ID:		1004506534			
Layer:		3			
Plug From:		0.9100000262260437			
Plug To:		3.3499999046325684			
Plug Depth UOM:		m			
 <u>Method of Construction & Well Use</u>					
Method Construction ID:		1004506531			
Method Construction Code:					
Method Construction:					
Other Method Construction:					
 <u>Pipe Information</u>					
Pipe ID:		1004506521			
Casing No:		0			
Comment:					
Alt Name:					
 <u>Construction Record - Casing</u>					
Casing ID:		1004506527			
Layer:		1			
Material:		5			
Open Hole or Material:		PLASTIC			
Depth From:		0.0			
Depth To:		0.9100000262260437			
Casing Diameter:		3.450000047683716			
Casing Diameter UOM:		cm			

Map Key	Number of Records	Direction/ Distance (m)	Elev/Diff (m)	Site	DB
Casing Depth UOM:		m			
<u>Construction Record - Screen</u>					
Screen ID:	1004506528				
Layer:	1				
Slot:	10				
Screen Top Depth:	0.9100000262260437				
Screen End Depth:	3.3499999046325684				
Screen Material:	5				
Screen Depth UOM:	m				
Screen Diameter UOM:	cm				
Screen Diameter:	4.210000038146973				
<u>Water Details</u>					
Water ID:	1004506526				
Layer:					
Kind Code:					
Kind:					
Water Found Depth:					
Water Found Depth UOM:	m				
<u>Hole Diameter</u>					
Hole ID:	1004506525				
Diameter:	5.710000038146973				
Depth From:	0.0				
Depth To:	3.3499999046325684				
Hole Depth UOM:	m				
Hole Diameter UOM:	cm				
37	1 of 1	WSW/100.0	77.9 / 2.00	1010 Merivale Rd Ottawa ON	WWIS
Well ID:	7344787			Flowing (Y/N):	
Construction Date:				Flow Rate:	
Use 1st:	Monitoring and Test Hole			Data Entry Status:	
Use 2nd:				Data Src:	
Final Well Status:				Date Received:	10/09/2019
Water Type:				Selected Flag:	TRUE
Casing Material:				Abandonment Rec:	
Audit No:	Z317377			Contractor:	7241
Tag:	A269071			Form Version:	7
Constructn Method:				Owner:	
Elevation (m):				County:	OTTAWA-CARLETON
Elevatn Reliabilty:				Lot:	
Depth to Bedrock:				Concession:	
Well Depth:				Concession Name:	
Overburden/Bedrock:				Easting NAD83:	
Pump Rate:				Northing NAD83:	
Static Water Level:				Zone:	
Clear/Cloudy:				UTM Reliability:	
Municipality:	NEPEAN TOWNSHIP				
Site Info:					
PDF URL (Map):	https://d2khazk8e83rdv.cloudfront.net/moe_mapping/downloads/2Water/Wells_pdfs/734\7344787.pdf				
<u>Additional Detail(s) (Map)</u>					
Well Completed Date:	07/10/2019				
Year Completed:	2019				

Map Key	Number of Records	Direction/ Distance (m)	Elev/Diff (m)	Site	DB
Depth (m):		15			
Latitude:		45.379272944685			
Longitude:		-75.7336745875835			
X:		-75.7336744266291			
Y:		45.37927293814078			
Path:		734\7344787.pdf			
<u>Bore Hole Information</u>					
Bore Hole ID:	1007683699			Elevation:	
DP2BR:				Elevrc:	
Spatial Status:				Zone:	18
Code OB:				East83:	442558.00
Code OB Desc:				North83:	5025346.00
Open Hole:				Org CS:	UTM83
Cluster Kind:				UTMRC:	4
Date Completed:	07/10/2019			UTMRC Desc:	margin of error : 30 m - 100 m
Remarks:				Location Method:	wwr
Location Method Desc:	on Water Well Record				
Elevrc Desc:					
Location Source Date:					
Improvement Location Source:					
Improvement Location Method:					
Source Revision Comment:					
Supplier Comment:					
<u>Overburden and Bedrock</u>					
<u>Materials Interval</u>					
Formation ID:	1007873197				
Layer:	3				
Color:	6				
General Color:	BROWN				
Material 1:	06				
Material 1 Desc:	SILT				
Material 2:	05				
Material 2 Desc:	CLAY				
Material 3:	91				
Material 3 Desc:	WATER-BEARING				
Formation Top Depth:	3.0				
Formation End Depth:	15.0				
Formation End Depth UOM:	m				
<u>Overburden and Bedrock</u>					
<u>Materials Interval</u>					
Formation ID:	1007873195				
Layer:	1				
Color:	8				
General Color:	BLACK				
Material 1:	27				
Material 1 Desc:	OTHER				
Material 2:	11				
Material 2 Desc:	GRAVEL				
Material 3:					
Material 3 Desc:					
Formation Top Depth:	0.0				
Formation End Depth:	1.0				
Formation End Depth UOM:	m				
<u>Overburden and Bedrock</u>					
<u>Materials Interval</u>					

Map Key	Number of Records	Direction/ Distance (m)	Elev/Diff (m)	Site	DB
Formation ID:		1007873196			
Layer:		2			
Color:		6			
General Color:		BROWN			
Material 1:		02			
Material 1 Desc:		TOPSOIL			
Material 2:		06			
Material 2 Desc:		SILT			
Material 3:		73			
Material 3 Desc:		HARD			
Formation Top Depth:		1.0			
Formation End Depth:		3.0			
Formation End Depth UOM:		m			
 <u>Annular Space/Abandonment Sealing Record</u>					
Plug ID:		1007874244			
Layer:		2			
Plug From:		1.0			
Plug To:		3.0			
Plug Depth UOM:		m			
 <u>Annular Space/Abandonment Sealing Record</u>					
Plug ID:		1007874243			
Layer:		1			
Plug From:		0.0			
Plug To:		1.0			
Plug Depth UOM:		m			
 <u>Annular Space/Abandonment Sealing Record</u>					
Plug ID:		1007874246			
Layer:		4			
Plug From:		9.0			
Plug To:		15.0			
Plug Depth UOM:		m			
 <u>Annular Space/Abandonment Sealing Record</u>					
Plug ID:		1007874245			
Layer:		3			
Plug From:		3.0			
Plug To:		9.0			
Plug Depth UOM:		m			
 <u>Method of Construction & Well Use</u>					
Method Construction ID:		1007875499			
Method Construction Code:		9			
Method Construction:		Driving			
Other Method Construction:					
 <u>Pipe Information</u>					

Map Key	Number of Records	Direction/ Distance (m)	Elev/Diff (m)	Site	DB
Pipe ID:		1007871779			
Casing No:		0			
Comment:					
Alt Name:					
 <u>Construction Record - Casing</u>					
Casing ID:		1007876066			
Layer:		1			
Material:		5			
Open Hole or Material:		PLASTIC			
Depth From:		0.0			
Depth To:		10.0			
Casing Diameter:		2.0			
Casing Diameter UOM:		cm			
Casing Depth UOM:		m			
 <u>Construction Record - Screen</u>					
Screen ID:		1007876529			
Layer:		1			
Slot:		10			
Screen Top Depth:		10.0			
Screen End Depth:		15.0			
Screen Material:		5			
Screen Depth UOM:		m			
Screen Diameter UOM:		cm			
Screen Diameter:		2.375			
 <u>Results of Well Yield Testing</u>					
Pumping Test Method Desc:					
Pump Test ID:		1007877167			
Pump Set At:					
Static Level:					
Final Level After Pumping:					
Recommended Pump Depth:					
Pumping Rate:					
Flowing Rate:					
Recommended Pump Rate:					
Levels UOM:		m			
Rate UOM:		LPM			
Water State After Test Code:					
Water State After Test:					
Pumping Test Method:		0			
Pumping Duration HR:					
Pumping Duration MIN:					
Flowing:					
 <u>Hole Diameter</u>					
Hole ID:		1007874972			
Diameter:		4.5			
Depth From:		0.0			
Depth To:		15.0			
Hole Depth UOM:		m			
Hole Diameter UOM:		cm			
38	1 of 16	WNW/100.3	75.6 / -0.31	1112091 ONTARIO INC O/A SHELL CANADA GAS STATION 962 MERIVALE RD	DTNK

Map Key	Number of Records	Direction/ Distance (m)	Elev/Diff (m)	Site	DB
OTTAWA ON					
<u>Delisted Expired Fuel Safety Facilities</u>					
Instance No:	11322525			Expired Date:	
Status:	EXPIRED			Max Hazard Rank:	
Instance ID:	77560			Facility Location:	
Instance Type:	FS Piping			Facility Type:	
Instance Creation Dt:				Fuel Type 2:	
Instance Install Dt:				Fuel Type 3:	
Item Description:				Panam Related:	
Manufacturer:				Panam Venue Nm:	
Model:				External Identifier:	
Serial No:				Item:	
ULC Standard:				Piping Steel:	
Quantity:				Piping Galvanized:	
Unit of Measure:				Tank Single Wall St:	
Overfill Prot Type:				Piping Underground:	
Creation Date:				Tank Underground:	
Next Periodic Str DT:				Source:	
TSSA Base Sched Cycle 2:					
TSSAMax Hazard Rank 1:					
TSSA Risk Based Periodic Yn:					
TSSA Volume of Directives:					
TSSA Periodic Exempt:					
TSSA Statutory Interval:					
TSSA Recd Insp Interva:					
TSSA Recd Tolerance:					
TSSA Program Area:					
TSSA Program Area 2:					
Description:	FS Piping				
Original Source:	EXP				
Record Date:	Up to Mar 2012				
38	2 of 16	WNW/100.3	75.6 / -0.31	1112091 ONTARIO INC O/A SHELL CANADA GAS STATION 962 MERIVALE RD OTTAWA ON	EXP
Inventory No:	10904489			Tank Material:	Steel
Inventory Status:	EXPIRED			Corrosion Protect:	Sacrificial anode
Installation Year:	1980			Overfill Protection:	
Capacity:	22700			Inventory Context:	FS Liquid Fuel Tank
Capacity Unit:				Inventory Item:	FS LIQUID FUEL TANK
Tank Type:					
Manufacturer:					
Model:					
Description:	2009VBS				
Previous Fuel Type:	Gasoline				
38	3 of 16	WNW/100.3	75.6 / -0.31	1112091 ONTARIO INC O/A SHELL CANADA GAS STATION 962 MERIVALE RD OTTAWA ON	EXP
Inventory No:	11322460			Tank Material:	Steel
Inventory Status:	EXPIRED			Corrosion Protect:	Sacrificial anode
Installation Year:	1980			Overfill Protection:	
Capacity:	22700			Inventory Context:	FS Liquid Fuel Tank
Capacity Unit:				Inventory Item:	FS LIQUID FUEL TANK

Map Key	Number of Records	Direction/ Distance (m)	Elev/Diff (m)	Site	DB
Tank Type: Manufacturer: Model: Description: 2009VBS Previous Fuel Type: Gasoline					
38	4 of 16	WNW/100.3	75.6 / -0.31	1112091 ONTARIO INC O/A SHELL CANADA GAS STATION 962 MERIVALE RD OTTAWA ON	EXP
Inventory No: 11322486 Inventory Status: EXPIRED Installation Year: 1980 Capacity: 22700 Capacity Unit: Tank Type: Manufacturer: Model: Description: 2009VBS Previous Fuel Type: Gasoline					
Tank Material: Steel Corrosion Protect: Sacrificial anode Overfill Protection: Inventory Context: FS Liquid Fuel Tank Inventory Item: FS LIQUID FUEL TANK					
38	5 of 16	WNW/100.3	75.6 / -0.31	1112091 ONTARIO INC O/A SHELL CANADA GAS STATION 962 MERIVALE RD OTTAWA ON	EXP
Inventory No: 11322506 Inventory Status: EXPIRED Installation Year: 1980 Capacity: 22700 Capacity Unit: Tank Type: Manufacturer: Model: Description: 2009VBS Previous Fuel Type: Gasoline					
Tank Material: Steel Corrosion Protect: Sacrificial anode Overfill Protection: Inventory Context: FS Liquid Fuel Tank Inventory Item: FS LIQUID FUEL TANK					
38	6 of 16	WNW/100.3	75.6 / -0.31	SHELL CANADA PRODUCTS 962 MERIVALE RD OTTAWA ON	FST
Inventory No: 52628283 Inventory Status: active Installation Year: 1999 Capacity: 35000 Capacity Unit: L Tank Type: Double Wall UST Manufacturer: Model: Description: 2009VBS; 2008V; Veeder Root					
Tank Material: Fiberglass (FRP) Corrosion Protect: Fiberglass Overfill Protection: Inventory Context: FS Liquid Fuel Inventory Item: FS Liquid Fuel Tank					
38	7 of 16	WNW/100.3	75.6 / -0.31	SHELL CANADA PRODUCTS 962 MERIVALE RD OTTAWA ON	FST
Inventory No: 52628282 Inventory Status: active Installation Year: 1999					
Tank Material: Fiberglass (FRP) Corrosion Protect: Fiberglass Overfill Protection:					

Map Key	Number of Records	Direction/ Distance (m)	Elev/Diff (m)	Site	DB
Capacity: Capacity Unit: Tank Type: Manufacturer: Model: Description:	35000 L Double Wall UST 2009VBS; 2008V; Veeder Root			Inventory Context: Inventory Item: FS Liquid Fuel FS Liquid Fuel Tank	
38	8 of 16	WNW/100.3	75.6 / -0.31	SHELL CANADA PRODUCTS 962 MERIVALE RD OTTAWA ON	FST
Inventory No: Inventory Status: Installation Year: Capacity: Capacity Unit: Tank Type: Manufacturer: Model: Description:	52628284 active 1999 35000 L Double Wall UST 2009VBS; 2008V; Veeder Root			Tank Material: Corrosion Protect: Overfill Protection: Inventory Context: Inventory Item: Fiberglass (FRP) Fiberglass FS Liquid Fuel FS Liquid Fuel Tank	
38	9 of 16	WNW/100.3	75.6 / -0.31	SHELL CANADA PRODUCTS 962 MERIVALE RD OTTAWA ON	FST
Inventory No: Inventory Status: Installation Year: Capacity: Capacity Unit: Tank Type: Manufacturer: Model: Description:	9594101 Active 105000 L 			Tank Material: Corrosion Protect: Overfill Protection: Inventory Context: Inventory Item: Liquid Fuels FS Gasoline Station - Self Serve	
38	10 of 16	WNW/100.3	75.6 / -0.31	1112091 ONTARIO INC O/A SHELL CANADA GAS STATION 962 MERIVALE RD OTTAWA ON K1Z 6A2	FSTH
License Issue Date: Tank Status: Tank Status As Of: Operation Type: Facility Type:	5/24/2002 Licensed August 2007 Retail Fuel Outlet Gasoline Station - Self Serve				
--Details-- Status: Year of Installation: Corrosion Protection: Capacity: Tank Fuel Type:	Active 1974 22700 Liquid Fuel Single Wall UST - Gasoline				
Status: Year of Installation: Corrosion Protection: Capacity: Tank Fuel Type:	Active 1974 22700 Liquid Fuel Single Wall UST - Gasoline				
Status:	Active				

Map Key	Number of Records	Direction/ Distance (m)	Elev/Diff (m)	Site	DB
Year of Installation: 1974 Corrosion Protection: Capacity: 22700 Tank Fuel Type: Liquid Fuel Single Wall UST - Gasoline Status: Active Year of Installation: 1974 Corrosion Protection: Capacity: 22700 Tank Fuel Type: Liquid Fuel Single Wall UST - Gasoline					
38	11 of 16	WNW/100.3	75.6 / -0.31	1112091 ONTARIO INC O/A SHELL CANADA GAS STATION 962 MERIVALE RD OTTAWA ON K1Z 6A2	FSTH
License Issue Date: 5/24/2002 Tank Status: Licensed Tank Status As Of: December 2008 Operation Type: Retail Fuel Outlet Facility Type: Gasoline Station - Self Serve <u>--Details--</u> Status: Active Year of Installation: 1999 Corrosion Protection: Capacity: 35000 Tank Fuel Type: Liquid Fuel Double Wall UST - Gasoline Status: Active Year of Installation: 1999 Corrosion Protection: Capacity: 35000 Tank Fuel Type: Liquid Fuel Double Wall UST - Gasoline Status: Active Year of Installation: 1999 Corrosion Protection: Capacity: 35000 Tank Fuel Type: Liquid Fuel Double Wall UST - Gasoline					
38	12 of 16	WNW/100.3	75.6 / -0.31	Shell Canada 962 Merivale Road Ottawa ON	GEN
<u>Generator Info (as of Dec 2024)</u> Generator No: ON001057209 Generator Company Name: Shell Canada Street: 962 Merivale Road City: Ottawa Province State: Ontario Country: Canada Postal Code: K1Z 6A2 Waste Class: 221 L Waste Class Decoded: 221 - LIGHT FUELS					

Map Key	Number of Records	Direction/ Distance (m)	Elev/Diff (m)	Site	DB
<u>Generator Info (as of Apr 2025)</u>					
Generator Company Name:		Shell Canada			
Generator Site Address:		962 Merivale Road			
City:		Ottawa			
Province State:		Ontario			
Country:		Canada			
Postal Code:		K1Z 6A2			
Waste Class:		221 L			
Waste Class Decoded:					
221 - LIGHT FUELS					
Waste Characteristic Decoded:					
L - Liquid Industrial Waste					
38	13 of 16	WNW/100.3	75.6 / -0.31	962 MERIVALE ROAD OTTAWA ON K1Z 6A2	HINC
External File Num:		FS INC 0807-03708			
Fuel Occurrence Type:					
Date of Occurrence:					
Fuel Type Involved:					
Status Desc:		Pending Level 1 Occurrence Investigation			
Job Type Desc:		Incident/Near-Miss Occurrence (FS)			
Oper. Type Involved:					
Service Interruptions:					
Property Damage:					
Fuel Life Cycle Stage:					
Root Cause:					
Reported Details:		Shell Service Station.			
Fuel Category:		Liquid Fuel			
Occurrence Type:		Incident			
Affiliation:		Industry Stakeholder (Licensee/Registration/Certificate Holder, Facility Owner, etc.)			
County Name:		Ottawa			
Approx. Quant. Rel:					
Nearby body of water:					
Enter Drainage Syst.:					
Approx. Quant. Unit:					
Environmental Impact:					
38	14 of 16	WNW/100.3	75.6 / -0.31	SOUTHLAND CANADA 2830 ATTN MARYANN GRAHOVAC 962 MERIVALE RD OTTAWA ON K1Z6A2	PRT
Location ID:		11003			
Type:		retail			
Expiry Date:		1996-03-31			
Capacity (L):		90800			
Licence #:		0028295001			
38	15 of 16	WNW/100.3	75.6 / -0.31	962 Merivale Road Ottawa ON K1Z 6A2	SPL
Ref No:		1733-7GMGMX		Municipality No:	

Map Key	Number of Records	Direction/ Distance (m)	Elev/Diff (m)	Site	DB
Year: Incident Dt: Dt MOE Arvl on Scn: MOE Reported Dt: 7/17/2008 Dt Document Closed: 9/12/2008 Site No: MOE Response: No Field Response Site County/District: Site Geo Ref Meth: Site District Office: Ottawa Nearest Watercourse: Site Name: Shell Gas Station<UNOFFICIAL> Site Address: Site Region: Site Municipality: Ottawa Site Lot: Site Conc: Site Geo Ref Accu: Site Map Datum: Northing: Easting: Entity Operating Name: Client Name: Client Type: Source Type: Incident Cause: Pipe Or Hose Leak Incident Preceding Spill: Incident Reason: Other - Reason not otherwise defined Incident Summary: Tudhope Cartage: 3 L gasoline to Environment Impact: Not Anticipated Health Env Consequence: Nature of Impact: Contaminant Qty: 3 L Contaminant Qty 1: 3 Contaminant Unit: L Contaminant Code: 12 Contaminant Name: GASOLINE Contaminant Limit 1: Contam Limit Freq 1: Contaminant UN No 1: Receiving Medium: Activity Preceding Spill: Property 2nd Watershed: Property Tertiary Watershed: Sector Type: Service Station SAC Action Class: Land Spills Call Report Locatn Geodata: Time Reported: System Facility Address: Nature of Damage: Discharger Report: Material Group: Impact to Health: Agency Involved:					

38	16 of 16	WNW/100.3	75.6 / -0.31	962 Merivale Rd. Ottawa ON	SPL
Ref No: 3536-AQF4BW Year: Incident Dt: 8/20/2017 Dt MOE Arvl on Scn: MOE Reported Dt: 8/20/2017 Dt Document Closed: Site No: NA MOE Response: No Site County/District: Site Geo Ref Meth: Site District Office: Ottawa Municipality No: Nature of Damage: Discharger Report: Material Group: Impact to Health: 2 - Minor Environment Agency Involved:					

Map Key	Number of Records	Direction/ Distance (m)	Elev/Diff (m)	Site	DB
Nearest Watercourse: Site Name: Shell Station<UNOFFICIAL> Site Address: 962 Merivale Rd. Site Region: Eastern Site Municipality: Ottawa Site Lot: Site Conc: Site Geo Ref Accu: Site Map Datum: Northing: Easting: Entity Operating Name: Client Name: Client Type: Source Type: Service Station Incident Cause: Incident Preceding Spill: Operator/Human error Incident Reason: Operator/Human Error Incident Summary: Shell: 4L Gasoline to Ground, Cleaned Environment Impact: Health Env Consequence: Nature of Impact: Contaminant Qty: 4 L Contaminant Qty 1: 4 Contaminant Unit: L Contaminant Code: 12 Contaminant Name: GASOLINE Contaminant Limit 1: Contam Limit Freq 1: Contaminant UN No 1: 1203 Receiving Medium: Land Activity Preceding Spill: Property 2nd Watershed: Property Tertiary Watershed: Sector Type: Miscellaneous Industrial SAC Action Class: Land Spills Call Report Locatn Geodata: Time Reported: System Facility Address:					
39	1 of 7	NW/100.4	74.8 / -1.03	JOHN EBBS ENTERPRISES LTD. O/A PALMER CLEANERS 956 MERIVALE ROAD OTTAWA ON K1Z 6A2	GEN
<u>Generator Info</u>					
Generator No: ON0441300 Approval Years: 86,87,88,89,90 Status: PO Box No: Country: Co Admin: Phone No Admin: SIC Description: POWER LAUND./CLEANERS Choice of Contact: Contaminated Fac: MHSW Facility: SIC Code: 9721					
<u>Waste Detail(s)</u>					
Waste Class: 241 Waste Class Name: HALOGENATED SOLVENTS					

Map Key	Number of Records	Direction/ Distance (m)	Elev/Diff (m)	Site	DB
39	2 of 7	NW/100.4	74.8 / -1.03	JOHN EBBS ENTERPRISES LTD. 956 MERIVALE ROAD OTTAWA ON K1Z 6A2	GEN

Generator Info

Generator No:	ON0441300	Choice of Contact:	
Approval Years:	92,93,97,98	Contaminated Fac:	
Status:		MHSW Facility:	
PO Box No:		SIC Code:	9721
Country:			
Co Admin:			
Phone No Admin:			
SIC Description:	POWER LAUND./CLEANER		

Waste Detail(s)

Waste Class:	241
Waste Class Name:	HALOGENATED SOLVENTS

39	3 of 7	NW/100.4	74.8 / -1.03	JOHN EBBS ENTERPRISES LTD. 22-068 O/A PALMER CLEANERS 956 MERIVALE ROAD OTTAWA ON K1Z 6A2	GEN

Generator Info

Generator No:	ON0441300	Choice of Contact:	
Approval Years:	94,95,96	Contaminated Fac:	
Status:		MHSW Facility:	
PO Box No:		SIC Code:	9721
Country:			
Co Admin:			
Phone No Admin:			
SIC Description:	POWER LAUND./CLEANER		

Waste Detail(s)

Waste Class:	241
Waste Class Name:	HALOGENATED SOLVENTS

39	4 of 7	NW/100.4	74.8 / -1.03	JOHN EBBS ENTERPRISES LIMITED 956 MERIVALE ROAD OTTAWA ON K1Z 6A2	GEN

Generator Info

Generator No:	ON0441300	Choice of Contact:	
Approval Years:	99,00,01	Contaminated Fac:	
Status:		MHSW Facility:	
PO Box No:		SIC Code:	9721
Country:			
Co Admin:			
Phone No Admin:			
SIC Description:	POWER LAUND./CLEANERS		

Waste Detail(s)

Map Key	Number of Records	Direction/ Distance (m)	Elev/Diff (m)	Site	DB
Waste Class: Waste Class Name:		241 HALOGENATED SOLVENTS			
39	5 of 7	NW/100.4	74.8 / -1.03	PALMER CLEANERS 956 MERIVALE RD. OTTAWA ON K1Z 6A2	GEN
Generator Info					
Generator No:		ON0760900	Choice of Contact:		
Approval Years:		86,87,88,89	Contaminated Fac:		
Status:			MHSW Facility:		
PO Box No:			SIC Code:		0000
Country:					
Co Admin:					
Phone No Admin:					
SIC Description:		*** NOT DEFINED ***			
39	6 of 7	NW/100.4	74.8 / -1.03	PALMER (SEEF & USE ON0441300) 956 MERIVALE RD. OTTAWA ON K1Z 6A2	GEN
Generator Info					
Generator No:		ON0760900	Choice of Contact:		
Approval Years:		90,94	Contaminated Fac:		
Status:			MHSW Facility:		
PO Box No:			SIC Code:		0000
Country:					
Co Admin:					
Phone No Admin:					
SIC Description:		*** NOT DEFINED ***			
39	7 of 7	NW/100.4	74.8 / -1.03	PALMER (SEE & USE ON0441300) 956 MERIVALE RD. OTTAWA ON K1Z 6A2	GEN
Generator Info					
Generator No:		ON0760900	Choice of Contact:		
Approval Years:		92,93	Contaminated Fac:		
Status:			MHSW Facility:		
PO Box No:			SIC Code:		0000
Country:					
Co Admin:					
Phone No Admin:					
SIC Description:		*** NOT DEFINED ***			
40	1 of 1	WSW/103.8	77.9 / 2.00	1020 MERIVALE RD OTTAWA ON	WWIS
Well ID:		7189938	Flowing (Y/N):		
Construction Date:			Flow Rate:		
Use 1st:		Monitoring and Test Hole	Data Entry Status:		
Use 2nd:		0	Data Src:		
Final Well Status:		Test Hole	Date Received:		10/22/2012

Map Key	Number of Records	Direction/ Distance (m)	Elev/Diff (m)	Site	DB
Water Type:			Selected Flag:		TRUE
Casing Material:			Abandonment Rec:		
Audit No:	Z156870	Contractor:		7241	
Tag:	A137008	Form Version:		7	
Constructn Method:			Owner:		
Elevation (m):			County:		OTTAWA-CARLETON
Elevatn Reliabilty:			Lot:		
Depth to Bedrock:			Concession:		
Well Depth:			Concession Name:		
Overburden/Bedrock:			Easting NAD83:		
Pump Rate:			Northing NAD83:		
Static Water Level:			Zone:		
Clear/Cloudy:			UTM Reliability:		
Municipality:					
Site Info:					
PDF URL (Map):					https://d2khazk8e83rdv.cloudfront.net/moe_mapping/downloads/2Water/Wells_pdfs/718\7189938.pdf
<u>Additional Detail(s) (Map)</u>					
Well Completed Date:			09/07/2012		
Year Completed:			2012		
Depth (m):			8.53		
Latitude:			45.3792099405716		
Longitude:			-75.7336737727271		
X:			-75.73367361096446		
Y:			45.379209934157885		
Path:			718\7189938.pdf		
<u>Bore Hole Information</u>					
Bore Hole ID:			1004185936		
DP2BR:					
Spatial Status:					
Code OB:					
Code OB Desc:					
Open Hole:					
Cluster Kind:					
Date Completed:			09/07/2012		
Remarks:					
Location Method Desc:			on Water Well Record		
Elevrc Desc:					
Location Source Date:					
Improvement Location Source:					
Improvement Location Method:					
Source Revision Comment:					
Supplier Comment:					
<u>Overburden and Bedrock</u>					
<u>Materials Interval</u>					
Formation ID:			1004506537		
Layer:			2		
Color:			2		
General Color:			GREY		
Material 1:			05		
Material 1 Desc:			CLAY		
Material 2:			28		
Material 2 Desc:			SAND		
Material 3:			84		
Material 3 Desc:			SILTY		
Formation Top Depth:			1.5		
Formation End Depth:			8.529999732971191		

Map Key	Number of Records	Direction/ Distance (m)	Elev/Diff (m)	Site	DB
Formation End Depth UOM:		m			
<u>Overburden and Bedrock Materials Interval</u>					
Formation ID:		1004506536			
Layer:		1			
Color:		6			
General Color:		BROWN			
Material 1:		28			
Material 1 Desc:		SAND			
Material 2:		11			
Material 2 Desc:		GRAVEL			
Material 3:		77			
Material 3 Desc:		LOOSE			
Formation Top Depth:		0.0			
Formation End Depth:		1.5			
Formation End Depth UOM:		m			
<u>Annular Space/Abandonment Sealing Record</u>					
Plug ID:		1004506547			
Layer:		3			
Plug From:		5.179999828338623			
Plug To:		8.529999732971191			
Plug Depth UOM:		m			
<u>Annular Space/Abandonment Sealing Record</u>					
Plug ID:		1004506546			
Layer:		2			
Plug From:		0.3100000023841858			
Plug To:		5.179999828338623			
Plug Depth UOM:		m			
<u>Annular Space/Abandonment Sealing Record</u>					
Plug ID:		1004506545			
Layer:		1			
Plug From:		0.0			
Plug To:		0.3100000023841858			
Plug Depth UOM:		m			
<u>Method of Construction & Well Use</u>					
Method Construction ID:		1004506544			
Method Construction Code:		D			
Method Construction:		Direct Push			
Other Method Construction:					
<u>Pipe Information</u>					
Pipe ID:		1004506535			
Casing No:		0			
Comment:					
Alt Name:					

Map Key	Number of Records	Direction/ Distance (m)	Elev/Diff (m)	Site	DB
<u>Construction Record - Casing</u>					
Casing ID:		1004506540			
Layer:		1			
Material:		5			
Open Hole or Material:		PLASTIC			
Depth From:		0.0			
Depth To:		5.489999771118164			
Casing Diameter:		4.03000020980835			
Casing Diameter UOM:		cm			
Casing Depth UOM:		m			
<u>Construction Record - Screen</u>					
Screen ID:		1004506541			
Layer:		1			
Slot:		10			
Screen Top Depth:		5.489999771118164			
Screen End Depth:		8.529999732971191			
Screen Material:		5			
Screen Depth UOM:		m			
Screen Diameter UOM:		cm			
Screen Diameter:		4.820000171661377			
<u>Water Details</u>					
Water ID:		1004506539			
Layer:					
Kind Code:					
Kind:					
Water Found Depth:					
Water Found Depth UOM:		m			
<u>Hole Diameter</u>					
Hole ID:		1004506538			
Diameter:		8.25			
Depth From:		0.0			
Depth To:		8.529999732971191			
Hole Depth UOM:		m			
Hole Diameter UOM:		cm			
41	1 of 1	WSW/107.7	77.9 / 2.00	1010 Merivale Rd Ottawa ON	WWIS
Well ID:	7344789			Flowing (Y/N):	
Construction Date:				Flow Rate:	
Use 1st:	Monitoring and Test Hole			Data Entry Status:	
Use 2nd:				Data Src:	
Final Well Status:	Observation Wells			Date Received:	10/09/2019
Water Type:				Selected Flag:	TRUE
Casing Material:				Abandonment Rec:	
Audit No:	Z317376			Contractor:	7241
Tag:	A269064			Form Version:	7
Constructn Method:				Owner:	
Elevation (m):				County:	OTTAWA-CARLETON
Elevatn Reliabilty:				Lot:	
Depth to Bedrock:				Concession:	
Well Depth:				Concession Name:	
Overburden/Bedrock:				Easting NAD83:	
Pump Rate:				Northing NAD83:	
Static Water Level:				Zone:	

Map Key	Number of Records	Direction/ Distance (m)	Elev/Diff (m)	Site	DB
Clear/Cloudy:		UTM Reliability:			
Municipality:		NEPEAN TOWNSHIP			
Site Info:					
PDF URL (Map):		https://d2khazk8e83rdv.cloudfront.net/moe_mapping/downloads/2Water/Wells_pdfs/734\7344789.pdf			
<u>Additional Detail(s) (Map)</u>					
Well Completed Date:		07/10/2019			
Year Completed:		2019			
Depth (m):		15			
Latitude:		45.3792722062829			
Longitude:		-75.7337895300791			
X:		-75.73378936782831			
Y:		45.37927219926106			
Path:		734\7344789.pdf			
<u>Bore Hole Information</u>					
Bore Hole ID:		1007683705		Elevation:	
DP2BR:				Elevrc:	
Spatial Status:				Zone:	18
Code OB:				East83:	442549.00
Code OB Desc:				North83:	5025346.00
Open Hole:				Org CS:	UTM83
Cluster Kind:				UTMRC:	4
Date Completed:	07/10/2019			UTMRC Desc:	margin of error : 30 m - 100 m
Remarks:				Location Method:	wwr
Location Method Desc:		on Water Well Record			
Elevrc Desc:					
Location Source Date:					
Improvement Location Source:					
Improvement Location Method:					
Source Revision Comment:					
Supplier Comment:					
<u>Overburden and Bedrock Materials Interval</u>					
Formation ID:		1007873201			
Layer:		1			
Color:		8			
General Color:		BLACK			
Material 1:		27			
Material 1 Desc:		OTHER			
Material 2:		11			
Material 2 Desc:		GRAVEL			
Material 3:					
Material 3 Desc:					
Formation Top Depth:		0.0			
Formation End Depth:		1.0			
Formation End Depth UOM:		m			
<u>Overburden and Bedrock Materials Interval</u>					
Formation ID:		1007873202			
Layer:		2			
Color:		6			
General Color:		BROWN			
Material 1:		02			
Material 1 Desc:		TOPSOIL			

Map Key	Number of Records	Direction/ Distance (m)	Elev/Diff (m)	Site	DB
Material 2:		06			
Material 2 Desc:		SILT			
Material 3:		73			
Material 3 Desc:		HARD			
Formation Top Depth:		1.0			
Formation End Depth:		4.0			
Formation End Depth UOM:		m			
<u>Overburden and Bedrock</u>					
<u>Materials Interval</u>					
Formation ID:		1007873203			
Layer:		3			
Color:		6			
General Color:		BROWN			
Material 1:		06			
Material 1 Desc:		SILT			
Material 2:		05			
Material 2 Desc:		CLAY			
Material 3:		91			
Material 3 Desc:		WATER-BEARING			
Formation Top Depth:		4.0			
Formation End Depth:		15.0			
Formation End Depth UOM:		m			
<u>Annular Space/Abandonment</u>					
<u>Sealing Record</u>					
Plug ID:		1007874254			
Layer:		4			
Plug From:		9.0			
Plug To:		15.0			
Plug Depth UOM:		m			
<u>Annular Space/Abandonment</u>					
<u>Sealing Record</u>					
Plug ID:		1007874253			
Layer:		3			
Plug From:		3.0			
Plug To:		9.0			
Plug Depth UOM:		m			
<u>Annular Space/Abandonment</u>					
<u>Sealing Record</u>					
Plug ID:		1007874251			
Layer:		1			
Plug From:		0.0			
Plug To:		1.0			
Plug Depth UOM:		m			
<u>Annular Space/Abandonment</u>					
<u>Sealing Record</u>					
Plug ID:		1007874252			
Layer:		2			
Plug From:		1.0			
Plug To:		3.0			
Plug Depth UOM:		m			

Map Key	Number of Records	Direction/ Distance (m)	Elev/Diff (m)	Site	DB
<u>Method of Construction & Well Use</u>					
Method Construction ID:	1007875501				
Method Construction Code:	9				
Method Construction:	Driving				
Other Method Construction:					
<u>Pipe Information</u>					
Pipe ID:	1007871781				
Casing No:	0				
Comment:					
Alt Name:					
<u>Construction Record - Casing</u>					
Casing ID:	1007876068				
Layer:	1				
Material:	5				
Open Hole or Material:	PLASTIC				
Depth From:	0.0				
Depth To:	10.0				
Casing Diameter:	2.0				
Casing Diameter UOM:	cm				
Casing Depth UOM:	m				
<u>Construction Record - Screen</u>					
Screen ID:	1007876531				
Layer:	1				
Slot:	10				
Screen Top Depth:	10.0				
Screen End Depth:	15.0				
Screen Material:	5				
Screen Depth UOM:	m				
Screen Diameter UOM:	cm				
Screen Diameter:	2.375				
<u>Results of Well Yield Testing</u>					
Pumping Test Method Desc:					
Pump Test ID:	1007877169				
Pump Set At:					
Static Level:					
Final Level After Pumping:					
Recommended Pump Depth:					
Pumping Rate:					
Flowing Rate:					
Recommended Pump Rate:					
Levels UOM:	m				
Rate UOM:	LPM				
Water State After Test Code:					
Water State After Test:					
Pumping Test Method:	0				
Pumping Duration HR:					
Pumping Duration MIN:					
Flowing:					
<u>Hole Diameter</u>					
Hole ID:	1007874974				

Map Key	Number of Records	Direction/ Distance (m)	Elev/Diff (m)	Site	DB
Diameter:		4.5			
Depth From:		0.0			
Depth To:		15.0			
Hole Depth UOM:		m			
Hole Diameter UOM:		cm			
42	1 of 1	ESE/108.3	76.9 / 1.00	PRIVATE OWNER 1005 SILVER AVE. STORAGE TANK/BARREL OTTAWA CITY ON K1Z 6H8	SPL
Ref No:		42668		Municipality No:	20101
Year:				Nature of Damage:	
Incident Dt:		10/26/1990		Discharger Report:	
Dt MOE Arvl on Scn:				Material Group:	
MOE Reported Dt:		10/26/1990		Impact to Health:	
Dt Document Closed:				Agency Involved:	OTTAWA WORKS DEPT.
Site No:					
MOE Response:					
Site County/District:					
Site Geo Ref Meth:					
Site District Office:					
Nearest Watercourse:					
Site Name:					
Site Address:					
Site Region:					
Site Municipality:		OTTAWA CITY			
Site Lot:					
Site Conc:					
Site Geo Ref Accu:					
Site Map Datum:					
Northing:					
Easting:					
Entity Operating Name:					
Client Name:					
Client Type:					
Source Type:					
Incident Cause:		OTHER CONTAINER LEAK			
Incident Preceding Spill:					
Incident Reason:		CORROSION			
Incident Summary:		450 L OF FURNACE OIL TO RESIDENT'S BASEMENT AND SEWER DRAIN.			
Environment Impact:		POSSIBLE			
Health Env Consequence:					
Nature of Impact:		Water course or lake			
Contaminant Qty:					
Contaminant Qty 1:					
Contaminant Unit:					
Contaminant Code:					
Contaminant Name:					
Contaminant Limit 1:					
Contam Limit Freq 1:					
Contaminant UN No 1:					
Receiving Medium:		LAND			
Activity Preceding Spill:					
Property 2nd Watershed:					
Property Tertiary Watershed:					
Sector Type:					
SAC Action Class:					
Call Report Locatn Geodata:					
Time Reported:					
System Facility Address:					
43	1 of 1	WSW/108.9	77.9 / 2.00	1020 MERIVALE RD ON	WWIS

Map Key	Number of Records	Direction/ Distance (m)	Elev/Diff (m)	Site	DB
Well ID:	7042654			Flowing (Y/N):	
Construction Date:				Flow Rate:	
Use 1st:				Data Entry Status:	
Use 2nd:				Data Src:	
Final Well Status:	Observation Wells			Date Received:	04/16/2007
Water Type:				Selected Flag:	TRUE
Casing Material:				Abandonment Rec:	
Audit No:	Z58333			Contractor:	1844
Tag:	A045179			Form Version:	3
Constructn Method:				Owner:	
Elevation (m):				County:	OTTAWA-CARLETON
Elevatn Reliabilty:				Lot:	
Depth to Bedrock:				Concession:	
Well Depth:				Concession Name:	
Overburden/Bedrock:				Easting NAD83:	
Pump Rate:				Northing NAD83:	
Static Water Level:				Zone:	
Clear/Cloudy:				UTM Reliability:	
Municipality:	OTTAWA CITY				
Site Info:					
PDF URL (Map):	https://d2khazk8e83rdv.cloudfront.net/moe_mapping/downloads/2Water/Wells_pdfs/704\7042654.pdf				
<u>Additional Detail(s) (Map)</u>					
Well Completed Date:	12/22/2006				
Year Completed:	2006				
Depth (m):	6.1				
Latitude:	45.3792094483174				
Longitude:	-75.733750400973				
X:	-75.73375023902946				
Y:	45.379209441360494				
Path:	704\7042654.pdf				
<u>Bore Hole Information</u>					
Bore Hole ID:	11765148			Elevation:	
DP2BR:				Elevrc:	
Spatial Status:				Zone:	18
Code OB:				East83:	442552.00
Code OB Desc:				North83:	5025339.00
Open Hole:				Org CS:	UTM83
Cluster Kind:				UTMRC:	3
Date Completed:	12/22/2006			UTMRC Desc:	margin of error : 10 - 30 m
Remarks:				Location Method:	wwr
Location Method Desc:	on Water Well Record				
Elevrc Desc:					
Location Source Date:					
Improvement Location Source:					
Improvement Location Method:					
Source Revision Comment:					
Supplier Comment:					
<u>Overburden and Bedrock Materials Interval</u>					
Formation ID:	933097617				
Layer:	1				
Color:	6				
General Color:	BROWN				
Material 1:	01				
Material 1 Desc:	FILL				

Map Key	Number of Records	Direction/ Distance (m)	Elev/Diff (m)	Site	DB
Material 2:		28			
Material 2 Desc:		SAND			
Material 3:		84			
Material 3 Desc:		SILTY			
Formation Top Depth:		0.0			
Formation End Depth:		0.5			
Formation End Depth UOM:		m			
<u>Overburden and Bedrock</u>					
<u>Materials Interval</u>					
Formation ID:		933097619			
Layer:		3			
Color:		6			
General Color:		BROWN			
Material 1:		05			
Material 1 Desc:		CLAY			
Material 2:		06			
Material 2 Desc:		SILT			
Material 3:					
Material 3 Desc:					
Formation Top Depth:		1.5			
Formation End Depth:		4.5			
Formation End Depth UOM:		m			
<u>Overburden and Bedrock</u>					
<u>Materials Interval</u>					
Formation ID:		933097618			
Layer:		2			
Color:		6			
General Color:		BROWN			
Material 1:		05			
Material 1 Desc:		CLAY			
Material 2:		84			
Material 2 Desc:		SILTY			
Material 3:		28			
Material 3 Desc:		SAND			
Formation Top Depth:		0.5			
Formation End Depth:		1.5			
Formation End Depth UOM:		m			
<u>Overburden and Bedrock</u>					
<u>Materials Interval</u>					
Formation ID:		933097620			
Layer:		4			
Color:		2			
General Color:		GREY			
Material 1:		28			
Material 1 Desc:		SAND			
Material 2:		84			
Material 2 Desc:		SILTY			
Material 3:		91			
Material 3 Desc:		WATER-BEARING			
Formation Top Depth:		4.5			
Formation End Depth:		6.099999904632568			
Formation End Depth UOM:		m			
<u>Annular Space/Abandonment</u>					
<u>Sealing Record</u>					

Map Key	Number of Records	Direction/ Distance (m)	Elev/Diff (m)	Site	DB
Plug ID:		933317162			
Layer:		1			
Plug From:		2.0			
Plug To:		2.799999952316284			
Plug Depth UOM:		m			
 <u>Method of Construction & Well Use</u>					
Method Construction ID:		967042654			
Method Construction Code:		B			
Method Construction:		Other Method			
Other Method Construction:					
 <u>Pipe Information</u>					
Pipe ID:		11772838			
Casing No:		1			
Comment:					
Alt Name:					
 <u>Construction Record - Casing</u>					
Casing ID:		930898047			
Layer:		1			
Material:		5			
Open Hole or Material:		PLASTIC			
Depth From:		0.0			
Depth To:		3.0			
Casing Diameter:		51.0			
Casing Diameter UOM:		cm			
Casing Depth UOM:		m			
 <u>Construction Record - Screen</u>					
Screen ID:		933423969			
Layer:		1			
Slot:		10			
Screen Top Depth:		3.200000047683716			
Screen End Depth:		6.099999904632568			
Screen Material:		5			
Screen Depth UOM:		m			
Screen Diameter UOM:		cm			
Screen Diameter:		58.0			
 <u>Hole Diameter</u>					
Hole ID:		11851430			
Diameter:		20.0			
Depth From:		0.0			
Depth To:		6.099999904632568			
Hole Depth UOM:		m			
Hole Diameter UOM:		cm			
44	1 of 17	N/114.1	73.9 / -2.00	250 Anna Avenue Ottawa ON K1Z 7V6	EHS
Order No:	24041200156			Nearest Intersection:	
Status:	C			Municipality:	
Report Type:	Standard Report			Client Prov/State:	ON
Report Date:	17-APR-24			Search Radius (km):	.25

Map Key	Number of Records	Direction/ Distance (m)	Elev/Diff (m)	Site	DB
Date Received: 12-APR-24 Previous Site Name: Lot/Building Size: Additional Info Ordered:					
X: -75.7319746 Y: 45.3825022					
44	2 of 17	N/114.1	73.9 / -2.00	250 Anna Ave Ottawa ON K1Z 7V6	EHS
Order No: 25031800658 Status: C Report Type: Standard Report Report Date: 21-MAR-25 Date Received: 18-MAR-25 Previous Site Name: Lot/Building Size: Additional Info Ordered:					
Nearest Intersection: Municipality: Client Prov/State: ON Search Radius (km): .25 X: -75.7317143 Y: 45.3824448					
44	3 of 17	N/114.1	73.9 / -2.00	Ottawa-Carleton District School Board W.E. Gowling P.S. 250 Anna Avenue Ottawa ON K1Z 7V6	GEN
<u>Generator Info</u>					
Generator No: ON1787465 Approval Years: 03,04 Status: PO Box No: Country: Co Admin: Phone No Admin: SIC Description:					
Choice of Contact: Contaminated Fac: MHSW Facility: SIC Code:					
44	4 of 17	N/114.1	73.9 / -2.00	OTTAWA CARLETON DISTRICT SCHOOL BOARD 250 ANNA ST OTTAWA ON K1Z 7V6	GEN
<u>Generator Info</u>					
Generator No: ON9656213 Approval Years: 05 Status: PO Box No: Country: Co Admin: Phone No Admin: SIC Description: Elementary and Secondary Schools					
Choice of Contact: Contaminated Fac: MHSW Facility: SIC Code: 611110					
<u>Waste Detail(s)</u>					
Waste Class: 221 Waste Class Name: LIGHT FUELS					
44	5 of 17	N/114.1	73.9 / -2.00	Ottawa-Carleton District School Board 250 Anna Avenue Ottawa ON K1Z 7V6	GEN

Map Key	Number of Records	Direction/ Distance (m)	Elev/Diff (m)	Site	DB
<u>Generator Info</u>					
Generator No:	ON6093897			Choice of Contact:	
Approval Years:	07,08			Contaminated Fac:	
Status:				MHSW Facility:	
PO Box No:				SIC Code:	611110
Country:					
Co Admin:					
Phone No Admin:					
SIC Description:		Elementary and Secondary Schools			
<u>Waste Detail(s)</u>					
Waste Class:		252			
Waste Class Name:		WASTE OILS & LUBRICANTS			
<u>Waste Detail(s)</u>					
Waste Class:		148			
Waste Class Name:		INORGANIC LABORATORY CHEMICALS			
<u>Waste Detail(s)</u>					
Waste Class:		145			
Waste Class Name:		PAINT/PIGMENT/COATING RESIDUES			
<u>Waste Detail(s)</u>					
Waste Class:		263			
Waste Class Name:		ORGANIC LABORATORY CHEMICALS			
<u>Waste Detail(s)</u>					
Waste Class:		331			
Waste Class Name:		WASTE COMPRESSED GASES			
44	6 of 17	N/114.1	73.9 / -2.00	Ottawa-Carleton District School Board 250 Anna Avenue Ottawa ON K1Z 7V6	GEN
<u>Generator Info</u>					
Generator No:	ON6093897			Choice of Contact:	
Approval Years:	2009			Contaminated Fac:	
Status:				MHSW Facility:	
PO Box No:				SIC Code:	611110
Country:					
Co Admin:					
Phone No Admin:					
SIC Description:		Elementary and Secondary Schools			
<u>Waste Detail(s)</u>					
Waste Class:		145			
Waste Class Name:		PAINT/PIGMENT/COATING RESIDUES			

Map Key	Number of Records	Direction/ Distance (m)	Elev/Diff (m)	Site	DB
<u>Waste Detail(s)</u>					
Waste Class:		148			
Waste Class Name:		INORGANIC LABORATORY CHEMICALS			
<u>Waste Detail(s)</u>					
Waste Class:		252			
Waste Class Name:		WASTE OILS & LUBRICANTS			
<u>Waste Detail(s)</u>					
Waste Class:		263			
Waste Class Name:		ORGANIC LABORATORY CHEMICALS			
<u>Waste Detail(s)</u>					
Waste Class:		331			
Waste Class Name:		WASTE COMPRESSED GASES			

[44](#)

7 of 17

N/114.1

73.9 / -2.00

Ottawa-Carleton District School Board
250 Anna Avenue
Ottawa ON K1Z 7V6

GEN

Generator Info

Generator No:	ON6093897	Choice of Contact:	
Approval Years:	2010	Contaminated Fac:	
Status:		MHSW Facility:	
PO Box No:		SIC Code:	611110
Country:			
Co Admin:			
Phone No Admin:			
SIC Description:	Elementary and Secondary Schools		

Waste Detail(s)

Waste Class:	148
Waste Class Name:	INORGANIC LABORATORY CHEMICALS

Waste Detail(s)

Waste Class:	252
Waste Class Name:	WASTE OILS & LUBRICANTS

Waste Detail(s)

Waste Class:	145
Waste Class Name:	PAINT/PIGMENT/COATING RESIDUES

Waste Detail(s)

Waste Class:	263
Waste Class Name:	ORGANIC LABORATORY CHEMICALS

Map Key	Number of Records	Direction/ Distance (m)	Elev/Diff (m)	Site	DB
<u>Waste Detail(s)</u>					
Waste Class:		331			
Waste Class Name:		WASTE COMPRESSED GASES			
44	8 of 17	N/114.1	73.9 / -2.00	Ottawa-Carleton District School Board 250 Anna Avenue Ottawa ON K1Z 7V6	GEN
<u>Generator Info</u>					
Generator No:		ON6093897		Choice of Contact:	
Approval Years:		2011		Contaminated Fac:	
Status:				MHSW Facility:	
PO Box No:				SIC Code:	611110
Country:					
Co Admin:					
Phone No Admin:					
SIC Description:		Elementary and Secondary Schools			
<u>Waste Detail(s)</u>					
Waste Class:		331			
Waste Class Name:		WASTE COMPRESSED GASES			
<u>Waste Detail(s)</u>					
Waste Class:		145			
Waste Class Name:		PAINT/PIGMENT/COATING RESIDUES			
<u>Waste Detail(s)</u>					
Waste Class:		252			
Waste Class Name:		WASTE OILS & LUBRICANTS			
<u>Waste Detail(s)</u>					
Waste Class:		148			
Waste Class Name:		INORGANIC LABORATORY CHEMICALS			
<u>Waste Detail(s)</u>					
Waste Class:		263			
Waste Class Name:		ORGANIC LABORATORY CHEMICALS			
44	9 of 17	N/114.1	73.9 / -2.00	Ottawa-Carleton District School Board 250 Anna Avenue Ottawa ON K1Z 7V6	GEN
<u>Generator Info</u>					
Generator No:		ON6093897		Choice of Contact:	
Approval Years:		2012		Contaminated Fac:	
Status:				MHSW Facility:	
PO Box No:				SIC Code:	611110
Country:					

Map Key	Number of Records	Direction/ Distance (m)	Elev/Diff (m)	Site	DB
Co Admin: Phone No Admin: SIC Description: Elementary and Secondary Schools					
<u>Waste Detail(s)</u>					
Waste Class: 145 Waste Class Name: PAINT/PIGMENT/COATING RESIDUES					
<u>Waste Detail(s)</u>					
Waste Class: 252 Waste Class Name: WASTE OILS & LUBRICANTS					
<u>Waste Detail(s)</u>					
Waste Class: 148 Waste Class Name: INORGANIC LABORATORY CHEMICALS					
<u>Waste Detail(s)</u>					
Waste Class: 331 Waste Class Name: WASTE COMPRESSED GASES					
<u>Waste Detail(s)</u>					
Waste Class: 263 Waste Class Name: ORGANIC LABORATORY CHEMICALS					
44	10 of 17	N/114.1	73.9 / -2.00	Ottawa-Carleton District School Board 250 Anna Avenue Ottawa ON	GEN
<u>Generator Info</u>					
Generator No: ON6093897 Approval Years: 2013 Status: PO Box No: Country: Co Admin: Phone No Admin: SIC Description: ELEMENTARY AND SECONDARY SCHOOLS					
<u>Waste Detail(s)</u>					
Waste Class: 263 Waste Class Name: ORGANIC LABORATORY CHEMICALS					
<u>Waste Detail(s)</u>					
Waste Class: 145 Waste Class Name: PAINT/PIGMENT/COATING RESIDUES					
<u>Waste Detail(s)</u>					

Map Key	Number of Records	Direction/ Distance (m)	Elev/Diff (m)	Site	DB
Waste Class:		331			
Waste Class Name:		WASTE COMPRESSED GASES			
<u>Waste Detail(s)</u>					
Waste Class:		252			
Waste Class Name:		WASTE OILS & LUBRICANTS			
<u>Waste Detail(s)</u>					
Waste Class:		148			
Waste Class Name:		INORGANIC LABORATORY CHEMICALS			
<u>Waste Detail(s)</u>					
Waste Class:		146			
Waste Class Name:		OTHER SPECIFIED INORGANICS			

<u>44</u>	11 of 17	N/114.1	73.9 / -2.00	Ottawa-Carleton District School Board 250 Anna Avenue Ottawa ON K1Z 7V6	GEN

Generator Info

Generator No:	ON6093897	Choice of Contact:	CO_OFFICIAL
Approval Years:	2016	Contaminated Fac:	No
Status:		MHSW Facility:	No
PO Box No:		SIC Code:	611110
Country:	Canada		
Co Admin:	Greg Benson		
Phone No Admin:	613-596-8211 Ext.8549		
SIC Description:	ELEMENTARY AND SECONDARY SCHOOLS		

Waste Detail(s)

Waste Class:	148
Waste Class Name:	INORGANIC LABORATORY CHEMICALS

Waste Detail(s)

Waste Class:	331
Waste Class Name:	WASTE COMPRESSED GASES

Waste Detail(s)

Waste Class:	145
Waste Class Name:	PAINT/PIGMENT/COATING RESIDUES

Waste Detail(s)

Waste Class:	112
Waste Class Name:	ACID WASTE - HEAVY METALS

Waste Detail(s)

Waste Class:	252

Map Key	Number of Records	Direction/ Distance (m)	Elev/Diff (m)	Site	DB
Waste Class Name:		WASTE OILS & LUBRICANTS			
<u>Waste Detail(s)</u>					
Waste Class:		263			
Waste Class Name:		ORGANIC LABORATORY CHEMICALS			
<u>Waste Detail(s)</u>					
Waste Class:		146			
Waste Class Name:		OTHER SPECIFIED INORGANICS			

44	12 of 17	N/114.1	73.9 / -2.00	Ottawa-Carleton District School Board 250 Anna Avenue Ottawa ON K1Z 7V6	GEN
<u>Generator Info</u>					
Generator No:	ON6093897		Choice of Contact:	CO_OFFICIAL	
Approval Years:	2015		Contaminated Fac:	No	
Status:			MHSW Facility:	No	
PO Box No:			SIC Code:	611110	
Country:	Canada				
Co Admin:	Greg Benson				
Phone No Admin:	613-596-8211 Ext.8549				
SIC Description:	ELEMENTARY AND SECONDARY SCHOOLS				
<u>Waste Detail(s)</u>					
Waste Class:		263			
Waste Class Name:		ORGANIC LABORATORY CHEMICALS			
<u>Waste Detail(s)</u>					
Waste Class:		252			
Waste Class Name:		WASTE OILS & LUBRICANTS			
<u>Waste Detail(s)</u>					
Waste Class:		331			
Waste Class Name:		WASTE COMPRESSED GASES			
<u>Waste Detail(s)</u>					
Waste Class:		146			
Waste Class Name:		OTHER SPECIFIED INORGANICS			
<u>Waste Detail(s)</u>					
Waste Class:		112			
Waste Class Name:		ACID WASTE - HEAVY METALS			
<u>Waste Detail(s)</u>					
Waste Class:		145			
Waste Class Name:		PAINT/PIGMENT/COATING RESIDUES			

Map Key	Number of Records	Direction/ Distance (m)	Elev/Diff (m)	Site	DB
<u>Waste Detail(s)</u>					
Waste Class:	148				
Waste Class Name:	INORGANIC LABORATORY CHEMICALS				
44	13 of 17	N/114.1	73.9 / -2.00	Ottawa-Carleton District School Board 250 Anna Avenue Ottawa ON K1Z 7V6	GEN
<u>Generator Info</u>					
Generator No:	ON6093897			Choice of Contact:	CO_OFFICIAL
Approval Years:	2014			Contaminated Fac:	No
Status:				MHSW Facility:	No
PO Box No:				SIC Code:	611110
Country:	Canada				
Co Admin:	Greg Benson				
Phone No Admin:	613-596-8211 Ext.8549				
SIC Description:	ELEMENTARY AND SECONDARY SCHOOLS				
<u>Waste Detail(s)</u>					
Waste Class:	148				
Waste Class Name:	INORGANIC LABORATORY CHEMICALS				
<u>Waste Detail(s)</u>					
Waste Class:	145				
Waste Class Name:	PAINT/PIGMENT/COATING RESIDUES				
<u>Waste Detail(s)</u>					
Waste Class:	331				
Waste Class Name:	WASTE COMPRESSED GASES				
<u>Waste Detail(s)</u>					
Waste Class:	252				
Waste Class Name:	WASTE OILS & LUBRICANTS				
<u>Waste Detail(s)</u>					
Waste Class:	263				
Waste Class Name:	ORGANIC LABORATORY CHEMICALS				
<u>Waste Detail(s)</u>					
Waste Class:	146				
Waste Class Name:	OTHER SPECIFIED INORGANICS				
<u>Waste Detail(s)</u>					
Waste Class:	112				
Waste Class Name:	ACID WASTE - HEAVY METALS				

Map Key	Number of Records	Direction/ Distance (m)	Elev/Diff (m)	Site	DB
44	14 of 17	N/114.1	73.9 / -2.00	Ottawa-Carleton District School Board Health and Safety 250 Anna Avenue Ottawa ON K1Z 7V6	GEN

Generator Info

Generator No:	ON6093897	Choice of Contact:
Approval Years:	As of Dec 2018	Contaminated Fac:
Status:	Registered	MHSW Facility:
PO Box No:		SIC Code:
Country:	Canada	
Co Admin:		
Phone No Admin:		
SIC Description:		

Waste Detail(s)

Waste Class:	145 I
Waste Class Name:	Wastes from the use of pigments, coatings and paints

Waste Detail(s)

Waste Class:	145 L
Waste Class Name:	Wastes from the use of pigments, coatings and paints

Waste Detail(s)

Waste Class:	146 T
Waste Class Name:	Other specified inorganic sludges, slurries or solids

Waste Detail(s)

Waste Class:	148 C
Waste Class Name:	Misc. wastes and inorganic chemicals

Waste Detail(s)

Waste Class:	148 L
Waste Class Name:	Misc. wastes and inorganic chemicals

Waste Detail(s)

Waste Class:	252 L
Waste Class Name:	Waste crankcase oils and lubricants

Waste Detail(s)

Waste Class:	263 B
Waste Class Name:	Misc. waste organic chemicals

Waste Detail(s)

Waste Class:	263 I
Waste Class Name:	Misc. waste organic chemicals

Map Key	Number of Records	Direction/ Distance (m)	Elev/Diff (m)	Site	DB
<u>Waste Detail(s)</u>					
Waste Class:		331 I			
Waste Class Name:		Waste compressed gases including cylinders			
<u>Waste Detail(s)</u>					
Waste Class:		112 C			
Waste Class Name:		Acid solutions - containing heavy metals			
44	15 of 17	N/114.1	73.9 / -2.00	Ottawa-Carleton District School Board Health and Safety 250 Anna Avenue Ottawa ON K1Z 7V6	GEN
<u>Generator Info</u>					
Generator No:	ON6093897			Choice of Contact:	
Approval Years:	As of Jul 2020			Contaminated Fac:	
Status:	Registered			MHSW Facility:	
PO Box No:				SIC Code:	
Country:	Canada				
Co Admin:					
Phone No Admin:					
SIC Description:					
<u>Waste Detail(s)</u>					
Waste Class:		263 B			
Waste Class Name:		Misc. waste organic chemicals			
<u>Waste Detail(s)</u>					
Waste Class:		331 I			
Waste Class Name:		Waste compressed gases including cylinders			
<u>Waste Detail(s)</u>					
Waste Class:		145 L			
Waste Class Name:		Wastes from the use of pigments, coatings and paints			
<u>Waste Detail(s)</u>					
Waste Class:		146 T			
Waste Class Name:		Other specified inorganic sludges, slurries or solids			
<u>Waste Detail(s)</u>					
Waste Class:		252 L			
Waste Class Name:		Waste crankcase oils and lubricants			
<u>Waste Detail(s)</u>					
Waste Class:		148 L			
Waste Class Name:		Misc. wastes and inorganic chemicals			

Map Key	Number of Records	Direction/ Distance (m)	Elev/Diff (m)	Site	DB
<u>Waste Detail(s)</u>					
Waste Class:		145 I			
Waste Class Name:		Wastes from the use of pigments, coatings and paints			
<u>Waste Detail(s)</u>					
Waste Class:		148 C			
Waste Class Name:		Misc. wastes and inorganic chemicals			
<u>Waste Detail(s)</u>					
Waste Class:		112 C			
Waste Class Name:		Acid solutions - containing heavy metals			
<u>Waste Detail(s)</u>					
Waste Class:		263 I			
Waste Class Name:		Misc. waste organic chemicals			
44	16 of 17	N/114.1	73.9 / -2.00	Ottawa-Carleton District School Board Health and Safety 250 Anna Avenue Ottawa ON K1Z 7V6	GEN
<u>Generator Info</u>					
Generator No:	ON6093897			Choice of Contact:	
Approval Years:	As of Nov 2021			Contaminated Fac:	
Status:	Registered			MHSW Facility:	
PO Box No:				SIC Code:	
Country:	Canada				
Co Admin:					
Phone No Admin:					
SIC Description:					
<u>Waste Detail(s)</u>					
Waste Class:		148 C			
Waste Class Name:		Misc. wastes and inorganic chemicals			
<u>Waste Detail(s)</u>					
Waste Class:		263 I			
Waste Class Name:		Misc. waste organic chemicals			
<u>Waste Detail(s)</u>					
Waste Class:		148 L			
Waste Class Name:		Misc. wastes and inorganic chemicals			
<u>Waste Detail(s)</u>					
Waste Class:		331 I			
Waste Class Name:		Waste compressed gases including cylinders			

Map Key	Number of Records	Direction/ Distance (m)	Elev/Diff (m)	Site	DB
<u>Waste Detail(s)</u>					
Waste Class:		145 L			
Waste Class Name:		Wastes from the use of pigments, coatings and paints			
<u>Waste Detail(s)</u>					
Waste Class:		263 B			
Waste Class Name:		Misc. waste organic chemicals			
<u>Waste Detail(s)</u>					
Waste Class:		146 T			
Waste Class Name:		Other specified inorganic sludges, slurries or solids			
<u>Waste Detail(s)</u>					
Waste Class:		252 L			
Waste Class Name:		Waste crankcase oils and lubricants			
<u>Waste Detail(s)</u>					
Waste Class:		145 I			
Waste Class Name:		Wastes from the use of pigments, coatings and paints			
<u>Waste Detail(s)</u>					
Waste Class:		112 C			
Waste Class Name:		Acid solutions - containing heavy metals			
44	17 of 17	N/114.1	73.9 / -2.00	Ottawa-Carleton District School Board W.E. Gowling P.S., 250 Anna Avenue Ottawa ON	GEN
<u>Generator Info</u>					
Generator No:	ON6093897			Choice of Contact:	
Approval Years:	As of Oct 2022			Contaminated Fac:	
Status:	Registered			MHSW Facility:	
PO Box No:				SIC Code:	
Country:	Canada				
Co Admin:					
Phone No Admin:					
SIC Description:					
<u>Waste Detail(s)</u>					
Waste Class:		148 C			
Waste Class Name:		INORGANIC LABORATORY CHEMICALS			
<u>Waste Detail(s)</u>					
Waste Class:		145 L			
Waste Class Name:		PAINT/PIGMENT/COATING RESIDUES			
<u>Waste Detail(s)</u>					

Map Key	Number of Records	Direction/ Distance (m)	Elev/Diff (m)	Site	DB
Waste Class:		331 I			
Waste Class Name:		WASTE COMPRESSED GASES			
<u>Waste Detail(s)</u>					
Waste Class:		263 I			
Waste Class Name:		ORGANIC LABORATORY CHEMICALS			
<u>Waste Detail(s)</u>					
Waste Class:		263 B			
Waste Class Name:		ORGANIC LABORATORY CHEMICALS			
<u>Waste Detail(s)</u>					
Waste Class:		252 L			
Waste Class Name:		WASTE OILS & LUBRICANTS			
<u>Waste Detail(s)</u>					
Waste Class:		148 L			
Waste Class Name:		INORGANIC LABORATORY CHEMICALS			
<u>Waste Detail(s)</u>					
Waste Class:		146 T			
Waste Class Name:		OTHER SPECIFIED INORGANICS			
<u>Waste Detail(s)</u>					
Waste Class:		145 I			
Waste Class Name:		PAINT/PIGMENT/COATING RESIDUES			
<u>Waste Detail(s)</u>					
Waste Class:		112 C			
Waste Class Name:		ACID WASTE - HEAVY METALS			
<u>Generator Info (as of Dec 2024)</u>					
Generator No:		ON6093897			
Generator Company Name:		Ottawa-Carleton District School Board			
Street:		W.E. Gowling P.S., 250 Anna Avenue			
City:		Ottawa			
Province State:		Ontario			
Country:		Canada			
Postal Code:		K1Z7V6			
Waste Class:		252 L,331 I,145 I,148 C,263 I,146 T,112 C,148 L,145 L,263 B			
Waste Class Decoded:					
252 - WASTE OILS & LUBRICANTS; 331 - WASTE COMPRESSED GASES; 145 - PAINT/PIGMENT/COATING RESIDUES; 148 - INORGANIC LABORATORY CHEMICALS; 263 - ORGANIC LABORATORY CHEMICALS; 146 - OTHER SPECIFIED INORGANICS; 112 - ACID WASTE - HEAVY METALS; 148 - INORGANIC LABORATORY CHEMICALS; 145 - PAINT/PIGMENT/COATING RESIDUES; 263 - ORGANIC LABORATORY CHEMICALS					

Map Key	Number of Records	Direction/ Distance (m)	Elev/Diff (m)	Site	DB
<u>Generator Info (as of Apr 2025)</u>					
Generator Company Name:		Ottawa-Carleton District School Board			
Generator Site Address:		W.E. Gowling P.S., 250 Anna Avenue			
City:		Ottawa			
Province State:		Ontario			
Country:		Canada			
Postal Code:		K1Z7V6			
Waste Class:		252 L, 331 I, 145 I, 148 C, 263 I, 146 T, 112 C, 148 L, 145 L, 263 B			
Waste Class Decoded:					
252 - WASTE OILS & LUBRICANTS; 331 - WASTE COMPRESSED GASES; 145 - PAINT/PIGMENT/COATING RESIDUES; 148 - INORGANIC LABORATORY CHEMICALS; 263 - ORGANIC LABORATORY CHEMICALS; 146 - OTHER SPECIFIED INORGANICS; 112 - ACID WASTE - HEAVY METALS; 148 - INORGANIC LABORATORY CHEMICALS; 145 - PAINT/PIGMENT/COATING RESIDUES; 263 - ORGANIC LABORATORY CHEMICALS					
Waste Characteristic Decoded:					
L - Liquid Industrial Waste; I - Ignitable; I - Ignitable; C - Corrosive; I - Ignitable; T - Leachate Toxic; C - Corrosive; L - Liquid Industrial Waste; L - Liquid Industrial Waste; B - Hazardous Waste Chemical					
<u>2017 Generator Info</u>					
Gen No:	ON6093897	Choice of Contact:		CO_OFFICIAL	
ID:	23998	Phone No Official:		613-596-8211 Ext.8495	
Contaminated Fac:	N	Phone No Admin:		613-596-8211 Ext.8549	
MHSW Facility:	N	County Ont:		OTTAWA CARLTON (RM)	
NAICS Code1:	611110	County Out:			
NAICS Code2:		District:		402	
NAICS Code3:					
Gen Name:	Ottawa-Carleton District School Board				
Gen Div:	Health and Safety				
Gen Op Name:	Ottawa-Carleton District School Board				
Gen Op Div:	Health and Safety				
Site Adrs1:	250 Anna Avenue				
Site Bldg:	W.E. Gowling				
Site Pobox:					
Province In:	ONTARIO				
Site Adrs2:					
Site City:	Ottawa				
Province Out:					
Site Postal Code:	K1Z 7V6				
Site Country:	Canada				
Co Official:	Clint Vester				
Co Admin:	Greg Benson				
<u>2018 Generator Info</u>					
Gen No:	ON6093897	Choice of Contact:		CO_OFFICIAL	
ID:	24277	Phone No Official:		613-596-8211 Ext.8495	
Contaminated Fac:	N	Phone No Admin:		613-596-8211 Ext.8549	
MHSW Facility:	N	County Ont:		OTTAWA CARLTON (RM)	
NAICS Code1:	611110	County Out:			
NAICS Code2:		District:		402	
NAICS Code3:					
Gen Name:	Ottawa-Carleton District School Board				
Gen Div:	Health and Safety				
Gen Op Name:	Ottawa-Carleton District School Board				
Gen Op Div:	Health and Safety				
Site Adrs1:	250 Anna Avenue				
Site Bldg:	W.E. Gowling				

Map Key	Number of Records	Direction/ Distance (m)	Elev/Diff (m)	Site	DB
Site Pobox:					
Province In:		ONTARIO			
Site Adrs2:					
Site City:		Ottawa			
Province Out:					
Site Postal Code:		K1Z 7V6			
Site Country:		Canada			
Co Official:		Clint Vester			
Co Admin:		Greg Benson			
<u>2018 Generator Manifest</u>					
ID:	49132			Sum Received Qty:	48.0
Generator No:	ON6093897			Waste Class Name:	ORGANIC LABORATORY CHEMICALS
Receiver Type:	035			Count Manifests:	1
Waste Char:	B			District:	201
Waste Code:	263				
<u>2018 Generator Manifest</u>					
ID:	49131			Sum Received Qty:	126.0
Generator No:	ON6093897			Waste Class Name:	PAINT/PIGMENT/COATING RESIDUES
Receiver Type:	035			Count Manifests:	1
Waste Char:	L			District:	201
Waste Code:	145				
<u>2019 Generator Info</u>					
Gen No:	ON6093897			Choice of Contact:	CO_OFFICIAL
ID:	24439			Phone No Official:	613-596-8211 Ext.8495
Contaminated Fac:	N			Phone No Admin:	613-596-8211 Ext.8549
MHSW Facility:	N			County Ont:	OTTAWA CARLTON (RM)
NAICS Code1:	611110			County Out:	
NAICS Code2:				District:	402
NAICS Code3:					
Gen Name:		Ottawa-Carleton District School Board			
Gen Div:		Health and Safety			
Gen Op Name:		Ottawa-Carleton District School Board			
Gen Op Div:		Health and Safety			
Site Adrs1:		250 Anna Avenue			
Site Bldg:		W.E. Gowling			
Site Pobox:					
Province In:		ONTARIO			
Site Adrs2:					
Site City:		Ottawa			
Province Out:					
Site Postal Code:		K1Z 7V6			
Site Country:		Canada			
Co Official:		Clint Vester			
Co Admin:		Greg Benson			
<u>2020 Generator Info</u>					
Gen No:	ON6093897			Choice of Contact:	CO_OFFICIAL
ID:	24145			Phone No Official:	613-596-8211 Ext.8495
Contaminated Fac:	N			Phone No Admin:	613-596-8211 Ext.8549
MHSW Facility:	N			County Ont:	OTTAWA CARLTON (RM)
NAICS Code1:	611110			County Out:	
NAICS Code2:				District:	402
NAICS Code3:					
Gen Name:		Ottawa-Carleton District School Board			
Gen Div:		Health and Safety			

Map Key	Number of Records	Direction/ Distance (m)	Elev/Diff (m)	Site	DB
Gen Op Name: Ottawa-Carleton District School Board Gen Op Div: Health and Safety Site Adrs1: 250 Anna Avenue Site Bldg: W.E. Gowling P.S. Site Pobox: Province In: ONTARIO Site Adrs2: Site City: Ottawa Province Out: Site Postal Code: K1Z 7V6 Site Country: Canada Co Official: Clint Vester Co Admin: Greg Benson					
<u>2021 Generator Info</u>					
Gen No: ON6093897 ID: 24531 Contaminated Fac: N MHSW Facility: N NAICS Code1: 611110 NAICS Code2: NAICS Code3: Gen Name: Ottawa-Carleton District School Board Gen Div: Health and Safety Gen Op Name: Ottawa-Carleton District School Board Gen Op Div: Health and Safety Site Adrs1: 250 Anna Avenue Site Bldg: W.E. Gowling P.S. Site Pobox: Province In: ONTARIO Site Adrs2: Site City: Ottawa Province Out: Site Postal Code: K1Z 7V6 Site Country: Canada Co Official: Clint Vester Co Admin: Greg Benson					
Choice of Contact: CO_OFFICIAL Phone No Official: 613-596-8211 Ext.8495 Phone No Admin: 613-596-8211 Ext.8549 County Ont: OTTAWA CARLTON (RM) County Out: District: 402					
45	1 of 1	SSW/116.5	77.9 / 2.00	Cardinal Suites Inc. 1053 Merivale Road Ottawa ON K1Z 6A9	GEN
<u>Generator Info</u>					
Generator No: ON4376109 Approval Years: 03,04 Status: PO Box No: Country: Co Admin: Phone No Admin: SIC Description: Real Estate Property Managers					
Choice of Contact: Contaminated Fac: MHSW Facility: SIC Code: 531310					
46	1 of 1	NNE/118.4	74.9 / -1.00	REV Consultants Ltd. 249 Anna Ave Ottawa ON K1Z 7V4	SCT
Established: 01-NOV-95 Plant Size (ft²): Employment:					

Map Key	Number of Records	Direction/ Distance (m)	Elev/Diff (m)	Site	DB
--Details--					
Description:		Administrative Management and General Management Consulting Services			
SIC/NAICS Code:		541611			
Description:		Other Motor Vehicle Parts Manufacturing			
SIC/NAICS Code:		336390			
47	1 of 12	NW/120.3	74.9 / -1.00	DAVE'S PART-MART 942 MERIVALE RD OTTAWA ON K1Z 5Z9	AUWR
Headcode:		96400			
Headcode Desc:		Automobile Parts & Supplies-Used & Rebuilt			
Phone:		6137252011			
List Name:					
Description:					
47	2 of 12	NW/120.3	74.9 / -1.00	DAVES PART MART INC. 942 MERIVALE ROAD OTTAWA ON K1Z 5Z9	GEN
<u>Generator Info</u>					
Generator No:		ON1032601		Choice of Contact:	
Approval Years:		98		Contaminated Fac:	
Status:				MHSW Facility:	
PO Box No:				SIC Code: 5911	
Country:					
Co Admin:					
Phone No Admin:					
SIC Description:		AUTOMOBILE WREAKING			
<u>Waste Detail(s)</u>					
Waste Class:		213			
Waste Class Name:		PETROLEUM DISTILLATES			
47	3 of 12	NW/120.3	74.9 / -1.00	DAVES PART-MART INCORPORATED 942 MERIVALE ROAD OTTAWA ON K1Z 5Z9	GEN
<u>Generator Info</u>					
Generator No:		ON1032601		Choice of Contact:	
Approval Years:		99,00,01,02,03,04,05,06,07,08		Contaminated Fac:	
Status:				MHSW Facility:	
PO Box No:				SIC Code: 5911	
Country:					
Co Admin:					
Phone No Admin:					
SIC Description:		AUTOMOBILE WREAKING			
<u>Waste Detail(s)</u>					
Waste Class:		213			

Map Key	Number of Records	Direction/ Distance (m)	Elev/Diff (m)	Site	DB
Waste Class Name:		PETROLEUM DISTILLATES			
47	4 of 12	NW/120.3	74.9 / -1.00	Richard Nahas Medicine Professional Corporation 942 Merivale Road Ottawa ON	GEN
<u>Generator Info</u>					
Generator No:	ON4067310			Choice of Contact:	
Approval Years:	2012			Contaminated Fac:	
Status:				MHSW Facility:	
PO Box No:				SIC Code:	621110
Country:					
Co Admin:					
Phone No Admin:					
SIC Description:	Offices of Physicians				
47	5 of 12	NW/120.3	74.9 / -1.00	Richard Nahas Medicine Professional Corporation 942 Merivale Road Ottawa ON	GEN
<u>Generator Info</u>					
Generator No:	ON4067310			Choice of Contact:	
Approval Years:	2013			Contaminated Fac:	
Status:				MHSW Facility:	
PO Box No:				SIC Code:	621110
Country:					
Co Admin:					
Phone No Admin:					
SIC Description:	OFFICES OF PHYSICIANS				
<u>Waste Detail(s)</u>					
Waste Class:	312				
Waste Class Name:	PATHOLOGICAL WASTES				
47	6 of 12	NW/120.3	74.9 / -1.00	Richard Nahas Medicine Professional Corporation 942 Merivale Road Ottawa ON K1Z 5Z9	GEN
<u>Generator Info</u>					
Generator No:	ON4067310			Choice of Contact:	CO_OFFICIAL
Approval Years:	2016			Contaminated Fac:	No
Status:				MHSW Facility:	No
PO Box No:				SIC Code:	621110
Country:	Canada				
Co Admin:	Lisa Meeds				
Phone No Admin:	613 727-7246 Ext.				
SIC Description:	OFFICES OF PHYSICIANS				
<u>Waste Detail(s)</u>					

Map Key	Number of Records	Direction/ Distance (m)	Elev/Diff (m)	Site	DB
Waste Class: Waste Class Name:		312 PATHOLOGICAL WASTES			
47	7 of 12	NW/120.3	74.9 / -1.00	Richard Nahas Medicine Professional Corporation 942 Merivale Road Ottawa ON K1Z 5Z9	GEN
Generator Info					
Generator No:	ON4067310			Choice of Contact:	CO_OFFICIAL
Approval Years:	2015			Contaminated Fac:	No
Status:				MHSW Facility:	No
PO Box No:				SIC Code:	621110
Country:	Canada				
Co Admin:	Lisa Meeds				
Phone No Admin:	613 727-7246 Ext.				
SIC Description:	OFFICES OF PHYSICIANS				
Waste Detail(s)					
Waste Class:		312			
Waste Class Name:		PATHOLOGICAL WASTES			
47	8 of 12	NW/120.3	74.9 / -1.00	Richard Nahas Medicine Professional Corporation 942 Merivale Road Ottawa ON K1Z 5Z9	GEN
Generator Info					
Generator No:	ON4067310			Choice of Contact:	CO_OFFICIAL
Approval Years:	2014			Contaminated Fac:	No
Status:				MHSW Facility:	No
PO Box No:				SIC Code:	621110
Country:	Canada				
Co Admin:	Lisa Meeds				
Phone No Admin:	613 727-7246 Ext.				
SIC Description:	OFFICES OF PHYSICIANS				
Waste Detail(s)					
Waste Class:		312			
Waste Class Name:		PATHOLOGICAL WASTES			
47	9 of 12	NW/120.3	74.9 / -1.00	Richard Nahas Medicine Professional Corporation 942 Merivale Road Ottawa ON K1Z 5Z9	GEN
Generator Info					
Generator No:	ON4067310			Choice of Contact:	
Approval Years:	As of Dec 2018			Contaminated Fac:	
Status:	Registered			MHSW Facility:	

Map Key	Number of Records	Direction/ Distance (m)	Elev/Diff (m)	Site	DB
PO Box No: Country: Canada Co Admin: Phone No Admin: SIC Description: Waste Detail(s) Waste Class: 312 P Waste Class Name: Pathological wastes					
47	10 of 12	NW/120.3	74.9 / -1.00	Richard Nahas Medicine Professional Corporation 942 Merivale Road Ottawa ON K1Z 5Z9	GEN
Generator Info Generator No: ON4067310 Approval Years: As of Jul 2020 Status: Registered PO Box No: Country: Canada Co Admin: Phone No Admin: SIC Description: Choice of Contact: Contaminated Fac: MHSW Facility: SIC Code:					
Waste Detail(s) Waste Class: 312 P Waste Class Name: Pathological wastes					
47	11 of 12	NW/120.3	74.9 / -1.00	Richard Nahas Medicine Professional Corporation 942 Merivale Road Ottawa ON K1Z 5Z9	GEN
Generator Info Generator No: ON4067310 Approval Years: As of Nov 2021 Status: Registered PO Box No: Country: Canada Co Admin: Phone No Admin: SIC Description: Choice of Contact: Contaminated Fac: MHSW Facility: SIC Code:					
Waste Detail(s) Waste Class: 312 P Waste Class Name: Pathological wastes					
47	12 of 12	NW/120.3	74.9 / -1.00	Seekers Centre 942 Merivale Road Ottawa ON	GEN

Map Key	Number of Records	Direction/ Distance (m)	Elev/Diff (m)	Site	DB
<u>Generator Info</u>					
Generator No:	ON4067310			Choice of Contact:	
Approval Years:	As of Oct 2022			Contaminated Fac:	
Status:	Registered			MHSW Facility:	
PO Box No:				SIC Code:	
Country:	Canada				
Co Admin:					
Phone No Admin:					
SIC Description:					
<u>Waste Detail(s)</u>					
Waste Class:	312 P				
Waste Class Name:	PATHOLOGICAL WASTES				
<u>Generator Info (as of Dec 2024)</u>					
Generator No:	ON4067310				
Generator Company Name:	Seekers Centre				
Street:	942 Merivale Road				
City:	Ottawa				
Province State:	Ontario				
Country:	Canada				
Postal Code:	K1Z5Z9				
Waste Class:	312 P				
Waste Class Decoded:					
	312 - PATHOLOGICAL WASTES				
<u>Generator Info (as of Apr 2025)</u>					
Generator Company Name:	Seekers Centre				
Generator Site Address:	942 Merivale Road				
City:	Ottawa				
Province State:	Ontario				
Country:	Canada				
Postal Code:	K1Z5Z9				
Waste Class:	312 P				
Waste Class Decoded:					
	312 - PATHOLOGICAL WASTES				
Waste Characteristic Decoded:					
	P - Pathological				
<u>2017 Generator Info</u>					
Gen No:	ON4067310			Choice of Contact:	CO_OFFICIAL
ID:	16242			Phone No Official:	613-727-7246 Ext.118
Contaminated Fac:	N			Phone No Admin:	613 727-7246 Ext.
MHSW Facility:	N			County Ont:	OTTAWA CARLTON (RM)
NAICS Code1:	621110			County Out:	
NAICS Code2:				District:	402
NAICS Code3:					

Map Key	Number of Records	Direction/ Distance (m)	Elev/Diff (m)	Site	DB
Gen Name:		Richard Nahas Medicine Professional Corporation			
Gen Div:					
Gen Op Name:		Seekers Centre			
Gen Op Div:					
Site Adrs1:		942 Merivale Road			
Site Bldg:					
Site Pobox:					
Province In:		ONTARIO			
Site Adrs2:					
Site City:		Ottawa			
Province Out:					
Site Postal Code:		K1Z 5Z9			
Site Country:		Canada			
Co Official:		Parviz Monemdjou			
Co Admin:		Yudith Urquiza Choy			
2017 Generator Manifest					
ID:	39389			Sum Received Qty:	63.9
Generator No:	ON4067310			Waste Class Name:	PATHOLOGICAL WASTES
Receiver Type:	030			Count Manifests:	4
Waste Char:	P			District:	402
Waste Code:	312				
2018 Generator Info					
Gen No:	ON4067310			Choice of Contact:	CO_OFFICIAL
ID:	16221			Phone No Official:	613-727-7246 Ext.118
Contaminated Fac:	N			Phone No Admin:	613 727-7246 Ext.
MHSW Facility:	N			County Ont:	OTTAWA CARLTON (RM)
NAICS Code1:	621110			County Out:	
NAICS Code2:				District:	402
NAICS Code3:					
Gen Name:		Richard Nahas Medicine Professional Corporation			
Gen Div:					
Gen Op Name:		Seekers Centre			
Gen Op Div:					
Site Adrs1:		942 Merivale Road			
Site Bldg:					
Site Pobox:					
Province In:		ONTARIO			
Site Adrs2:					
Site City:		Ottawa			
Province Out:					
Site Postal Code:		K1Z 5Z9			
Site Country:		Canada			
Co Official:		Parviz Monemdjou			
Co Admin:		Yudith Urquiza Choy			
2018 Generator Manifest					
ID:	39272			Sum Received Qty:	53.1
Generator No:	ON4067310			Waste Class Name:	PATHOLOGICAL WASTES
Receiver Type:	030			Count Manifests:	4
Waste Char:	P			District:	402
Waste Code:	312				
2019 Generator Info					
Gen No:	ON4067310			Choice of Contact:	CO_OFFICIAL
ID:	16077			Phone No Official:	613-727-7246 Ext.111
Contaminated Fac:	N			Phone No Admin:	613 727-7246 Ext.

Map Key	Number of Records	Direction/ Distance (m)	Elev/Diff (m)	Site	DB
MHSW Facility:	N			County Ont:	OTTAWA CARLTON (RM)
NAICS Code1:	621110			County Out:	
NAICS Code2:				District:	402
NAICS Code3:					
Gen Name:		Richard Nahas Medicine Professional Corporation			
Gen Div:					
Gen Op Name:		Seekers Centre			
Gen Op Div:					
Site Adrs1:		942 Merivale Road			
Site Bldg:					
Site Pobox:					
Province In:		ONTARIO			
Site Adrs2:					
Site City:		Ottawa			
Province Out:					
Site Postal Code:		K1Z 5Z9			
Site Country:		Canada			
Co Official:		Parviz Monemdjou			
Co Admin:		Yudith Urquiza Choy			
<u>2019 Generator Manifest</u>					
ID:	38527			Sum Received Qty:	69.0
Generator No:	ON4067310			Waste Class Name:	PATHOLOGICAL WASTES
Receiver Type:	030			Count Manifests:	4
Waste Char:	P			District:	402
Waste Code:	312				
<u>2020 Generator Info</u>					
Gen No:	ON4067310			Choice of Contact:	CO_OFFICIAL
ID:	15768			Phone No Official:	613-727-7246 Ext.111
Contaminated Fac:	N			Phone No Admin:	613 727-7246 Ext.
MHSW Facility:	N			County Ont:	OTTAWA CARLTON (RM)
NAICS Code1:	621110			County Out:	
NAICS Code2:				District:	402
NAICS Code3:					
Gen Name:		Richard Nahas Medicine Professional Corporation			
Gen Div:					
Gen Op Name:		Seekers Centre			
Gen Op Div:					
Site Adrs1:		942 Merivale Road			
Site Bldg:					
Site Pobox:					
Province In:		ONTARIO			
Site Adrs2:					
Site City:		Ottawa			
Province Out:					
Site Postal Code:		K1Z 5Z9			
Site Country:		Canada			
Co Official:		Parviz Monemdjou			
Co Admin:		Yudith Urquiza Choy			
<u>2020 Generator Manifest</u>					
ID:	35541			Sum Received Qty:	10.1
Generator No:	ON4067310			Waste Class Name:	PATHOLOGICAL WASTES
Receiver Type:	035			Count Manifests:	1
Waste Char:	P			District:	305
Waste Code:	312				
<u>2020 Generator Manifest</u>					

Map Key	Number of Records	Direction/ Distance (m)	Elev/Diff (m)	Site	DB
ID:	35542			Sum Received Qty:	13.1
Generator No:	ON4067310			Waste Class Name:	PATHOLOGICAL WASTES
Receiver Type:	030			Count Manifests:	1
Waste Char:	P			District:	402
Waste Code:	312				
2021 Generator Info					
Gen No:	ON4067310			Choice of Contact:	CO_OFFICIAL
ID:	15765			Phone No Official:	613-727-7246 Ext.111
Contaminated Fac:	N			Phone No Admin:	613 727-7246 Ext.
MHSW Facility:	N			County Ont:	OTTAWA CARLTON (RM)
NAICS Code1:	621110			County Out:	
NAICS Code2:				District:	402
NAICS Code3:					
Gen Name:	Richard Nahas Medicine Professional Corporation				
Gen Div:					
Gen Op Name:	Seekers Centre				
Gen Op Div:					
Site Adrs1:	942 Merivale Road				
Site Bldg:					
Site Pobox:					
Province In:	ONTARIO				
Site Adrs2:					
Site City:	Ottawa				
Province Out:					
Site Postal Code:	K1Z 5Z9				
Site Country:	Canada				
Co Official:	Parviz Monemdjou				
Co Admin:	Yudith Urquiza Choy				
2021 Generator Manifest					
ID:	36458			Sum Received Qty:	44.18
Generator No:	ON4067310			Waste Class Name:	PATHOLOGICAL WASTES
Receiver Type:	030			Count Manifests:	4
Waste Char:	P			District:	402
Waste Code:	312				
48	1 of 1	SW/120.8	77.7 / 1.85	1036 Merivale Rd Ottawa ON	EHS
Order No:	20171020136			Nearest Intersection:	
Status:	C			Municipality:	
Report Type:	Custom Report			Client Prov/State:	ON
Report Date:	31-OCT-17			Search Radius (km):	.25
Date Received:	20-OCT-17			X:	-75.733602
Previous Site Name:				Y:	45.378857
Lot/Building Size:					
Additional Info Ordered:	City Directory				
49	1 of 15	SW/124.5	77.7 / 1.85	MERIVALE CAT CLINIC OTTAWA CAT HOSPITAL 1038 MERIVALE ROAD OTTAWA ON K1Z 6A7	GEN
Generator Info					
Generator No:	ON1108400			Choice of Contact:	
Approval Years:	88,89			Contaminated Fac:	

Map Key	Number of Records	Direction/ Distance (m)	Elev/Diff (m)	Site	DB
Status: PO Box No: Country: Co Admin: Phone No Admin: SIC Description:					
		VETERINARY SERVICE	MHSW Facility: SIC Code:0211		
Waste Detail(s)					
Waste Class: Waste Class Name:		312 PATHOLOGICAL WASTES			
49	2 of 15	SW/124.5	77.7 / 1.85	MERIVALE CAT HOSPITAL 26-330 1038 MERIVALE ROAD OTTAWA ON K1Z 6A7	GEN
Generator Info					
Generator No: Approval Years: Status: PO Box No: Country: Co Admin: Phone No Admin: SIC Description:		ON1108400 92,93,94,95,96 VETERINARY SERVICE			
		Choice of Contact: Contaminated Fac: MHSW Facility: SIC Code:0211			
Waste Detail(s)					
Waste Class: Waste Class Name:		264 PHOTOPROCESSING WASTES			
Waste Detail(s)					
Waste Class: Waste Class Name:		312 PATHOLOGICAL WASTES			
49	3 of 15	SW/124.5	77.7 / 1.85	MERIVALE CAT HOSPITAL 1038 MERIVALE ROAD OTTAWA ON K1Z 6A7	GEN
Generator Info					
Generator No: Approval Years: Status: PO Box No: Country: Co Admin: Phone No Admin: SIC Description:		ON1108400 97,98,99,00,01,02,03,04,05,06,07,08 VETERINARY SERVICE			
		Choice of Contact: Contaminated Fac: MHSW Facility: SIC Code:0211			
Waste Detail(s)					
Waste Class: Waste Class Name:		312 PATHOLOGICAL WASTES			

Map Key	Number of Records	Direction/ Distance (m)	Elev/Diff (m)	Site	DB
<u>Waste Detail(s)</u>					
Waste Class:		264			
Waste Class Name:		PHOTOPROCESSING WASTES			
<u>Waste Detail(s)</u>					
Waste Class:		261			
Waste Class Name:		PHARMACEUTICALS			
49	4 of 15	SW/124.5	77.7 / 1.85	MERIVALE CAT HOSPITAL 1038 MERIVALE ROAD OTTAWA ON K1Z 6A7	GEN
<u>Generator Info</u>					
Generator No:	ON1108400			Choice of Contact:	
Approval Years:	2009			Contaminated Fac:	
Status:				MHSW Facility:	
PO Box No:				SIC Code:	541940
Country:					
Co Admin:					
Phone No Admin:					
SIC Description:		Veterinary Services			
<u>Waste Detail(s)</u>					
Waste Class:		261			
Waste Class Name:		PHARMACEUTICALS			
<u>Waste Detail(s)</u>					
Waste Class:		264			
Waste Class Name:		PHOTOPROCESSING WASTES			
<u>Waste Detail(s)</u>					
Waste Class:		312			
Waste Class Name:		PATHOLOGICAL WASTES			
49	5 of 15	SW/124.5	77.7 / 1.85	MERIVALE CAT HOSPITAL 1038 MERIVALE ROAD OTTAWA ON K1Z 6A7	GEN
<u>Generator Info</u>					
Generator No:	ON1108400			Choice of Contact:	
Approval Years:	2010			Contaminated Fac:	
Status:				MHSW Facility:	
PO Box No:				SIC Code:	541940
Country:					
Co Admin:					
Phone No Admin:					
SIC Description:		Veterinary Services			

Map Key	Number of Records	Direction/ Distance (m)	Elev/Diff (m)	Site	DB
<u>Waste Detail(s)</u>					
Waste Class:		261			
Waste Class Name:		PHARMACEUTICALS			
<u>Waste Detail(s)</u>					
Waste Class:		264			
Waste Class Name:		PHOTOPROCESSING WASTES			
<u>Waste Detail(s)</u>					
Waste Class:		312			
Waste Class Name:		PATHOLOGICAL WASTES			

49	6 of 15	SW/124.5	77.7 / 1.85	MERIVALE CAT HOSPITAL 1038 MERIVALE ROAD OTTAWA ON K1Z 6A7	GEN

Generator Info

Generator No:	ON1108400	Choice of Contact:	
Approval Years:	2011	Contaminated Fac:	
Status:		MHSW Facility:	
PO Box No:		SIC Code:	541940
Country:			
Co Admin:			
Phone No Admin:			
SIC Description:	Veterinary Services		

Waste Detail(s)

Waste Class:	261
Waste Class Name:	PHARMACEUTICALS

Waste Detail(s)

Waste Class:	312
Waste Class Name:	PATHOLOGICAL WASTES

Waste Detail(s)

Waste Class:	264
Waste Class Name:	PHOTOPROCESSING WASTES

49	7 of 15	SW/124.5	77.7 / 1.85	MERIVALE CAT HOSPITAL 1038 MERIVALE ROAD OTTAWA ON K1Z 6A7	GEN

Generator Info

Generator No:	ON1108400	Choice of Contact:	
Approval Years:	2012	Contaminated Fac:	
Status:		MHSW Facility:	
PO Box No:		SIC Code:	541940
Country:			

Map Key	Number of Records	Direction/ Distance (m)	Elev/Diff (m)	Site	DB
Co Admin: Phone No Admin: SIC Description: Veterinary Services					
Waste Detail(s) Waste Class: Waste Class Name: 312 PATHOLOGICAL WASTES					
Waste Detail(s) Waste Class: Waste Class Name: 261 PHARMACEUTICALS					
Waste Detail(s) Waste Class: Waste Class Name: 264 PHOTOPROCESSING WASTES					
49	8 of 15	SW/124.5	77.7 / 1.85	MERIVALE CAT HOSPITAL 1038 MERIVALE ROAD OTTAWA ON	GEN
Generator Info Generator No: Approval Years: Status: PO Box No: Country: Co Admin: Phone No Admin: SIC Description: ON1108400 2013 VETERINARY SERVICES					
Waste Detail(s) Waste Class: Waste Class Name: 312 PATHOLOGICAL WASTES					
Waste Detail(s) Waste Class: Waste Class Name: 264 PHOTOPROCESSING WASTES					
Waste Detail(s) Waste Class: Waste Class Name: 261 PHARMACEUTICALS					
49	9 of 15	SW/124.5	77.7 / 1.85	MERIVALE CAT HOSPITAL 1038 MERIVALE ROAD OTTAWA ON K1Z 6A7	GEN

Generator Info

Map Key	Number of Records	Direction/ Distance (m)	Elev/Diff (m)	Site	DB
Generator No: ON1108400 Approval Years: 2015 Status: PO Box No: Country: Canada Co Admin: Phone No Admin: SIC Description: VETERINARY SERVICES Choice of Contact: CO_OFFICIAL Contaminated Fac: No MHSW Facility: No SIC Code: 541940					
<u>Waste Detail(s)</u>					
Waste Class: 261 Waste Class Name: PHARMACEUTICALS					
<u>Waste Detail(s)</u>					
Waste Class: 312 Waste Class Name: PATHOLOGICAL WASTES					
<u>Waste Detail(s)</u>					
Waste Class: 264 Waste Class Name: PHOTOPROCESSING WASTES					
49	10 of 15	SW/124.5	77.7 / 1.85	MERIVALE CAT HOSPITAL 1038 MERIVALE ROAD OTTAWA ON K1Z 6A7	GEN
<u>Generator Info</u>					
Generator No: ON1108400 Approval Years: 2016 Status: PO Box No: Country: Canada Co Admin: Phone No Admin: SIC Description: VETERINARY SERVICES Choice of Contact: CO_OFFICIAL Contaminated Fac: No MHSW Facility: No SIC Code: 541940					
<u>Waste Detail(s)</u>					
Waste Class: 261 Waste Class Name: PHARMACEUTICALS					
<u>Waste Detail(s)</u>					
Waste Class: 312 Waste Class Name: PATHOLOGICAL WASTES					
<u>Waste Detail(s)</u>					
Waste Class: 264 Waste Class Name: PHOTOPROCESSING WASTES					
49	11 of 15	SW/124.5	77.7 / 1.85	MERIVALE CAT HOSPITAL 1038 MERIVALE ROAD OTTAWA ON K1Z 6A7	GEN

Map Key	Number of Records	Direction/ Distance (m)	Elev/Diff (m)	Site	DB
<u>Generator Info</u>					
Generator No:	ON1108400			Choice of Contact:	CO_OFFICIAL
Approval Years:	2014			Contaminated Fac:	No
Status:				MHSW Facility:	No
PO Box No:				SIC Code:	541940
Country:	Canada				
Co Admin:					
Phone No Admin:					
SIC Description:		VETERINARY SERVICES			
<u>Waste Detail(s)</u>					
Waste Class:		264			
Waste Class Name:		PHOTOPROCESSING WASTES			
<u>Waste Detail(s)</u>					
Waste Class:		261			
Waste Class Name:		PHARMACEUTICALS			
<u>Waste Detail(s)</u>					
Waste Class:		312			
Waste Class Name:		PATHOLOGICAL WASTES			
49	12 of 15	SW/124.5	77.7 / 1.85	MERIVALE CAT HOSPITAL 1038 MERIVALE ROAD OTTAWA ON K1Z 6A7	GEN
<u>Generator Info</u>					
Generator No:	ON1108400			Choice of Contact:	
Approval Years:	As of Dec 2018			Contaminated Fac:	
Status:	Registered			MHSW Facility:	
PO Box No:				SIC Code:	
Country:	Canada				
Co Admin:					
Phone No Admin:					
SIC Description:					
<u>Waste Detail(s)</u>					
Waste Class:		264 T			
Waste Class Name:		Photoprocessing wastes			
<u>Waste Detail(s)</u>					
Waste Class:		312 P			
Waste Class Name:		Pathological wastes			
<u>Waste Detail(s)</u>					
Waste Class:		264 L			
Waste Class Name:		Photoprocessing wastes			

Map Key	Number of Records	Direction/ Distance (m)	Elev/Diff (m)	Site	DB
<u>Waste Detail(s)</u>					
Waste Class:		261 A			
Waste Class Name:		Pharmaceuticals			
49	13 of 15	SW/124.5	77.7 / 1.85	MERIVALE CAT HOSPITAL 1038 MERIVALE ROAD OTTAWA ON K1Z 6A7	GEN
<u>Generator Info</u>					
Generator No:		ON1108400		Choice of Contact:	
Approval Years:		As of Jul 2020		Contaminated Fac:	
Status:		Registered		MHSW Facility:	
PO Box No:				SIC Code:	
Country:		Canada			
Co Admin:					
Phone No Admin:					
SIC Description:					
<u>Waste Detail(s)</u>					
Waste Class:		261 A			
Waste Class Name:		Pharmaceuticals			
<u>Waste Detail(s)</u>					
Waste Class:		264 L			
Waste Class Name:		Photoprocessing wastes			
<u>Waste Detail(s)</u>					
Waste Class:		264 T			
Waste Class Name:		Photoprocessing wastes			
<u>Waste Detail(s)</u>					
Waste Class:		312 P			
Waste Class Name:		Pathological wastes			
49	14 of 15	SW/124.5	77.7 / 1.85	MERIVALE CAT HOSPITAL 1038 MERIVALE ROAD OTTAWA ON K1Z 6A7	GEN
<u>Generator Info</u>					
Generator No:		ON1108400		Choice of Contact:	
Approval Years:		As of Nov 2021		Contaminated Fac:	
Status:		Registered		MHSW Facility:	
PO Box No:				SIC Code:	
Country:		Canada			
Co Admin:					
Phone No Admin:					
SIC Description:					

Map Key	Number of Records	Direction/ Distance (m)	Elev/Diff (m)	Site	DB
<u>Waste Detail(s)</u>					
Waste Class:		264 T			
Waste Class Name:		Photoprocessing wastes			
<u>Waste Detail(s)</u>					
Waste Class:		261 A			
Waste Class Name:		Pharmaceuticals			
<u>Waste Detail(s)</u>					
Waste Class:		312 P			
Waste Class Name:		Pathological wastes			
<u>Waste Detail(s)</u>					
Waste Class:		264 L			
Waste Class Name:		Photoprocessing wastes			
49	15 of 15	SW/124.5	77.7 / 1.85	Bytown Cat Hospital 1038 MERIVALE ROAD OTTAWA ON	GEN
<u>Generator Info</u>					
Generator No:	ON1108400			Choice of Contact:	
Approval Years:	As of Oct 2022			Contaminated Fac:	
Status:	Registered			MHSW Facility:	
PO Box No:				SIC Code:	
Country:	Canada				
Co Admin:					
Phone No Admin:					
SIC Description:					
<u>Waste Detail(s)</u>					
Waste Class:		261 A			
Waste Class Name:		PHARMACEUTICALS			
<u>Waste Detail(s)</u>					
Waste Class:		312 P			
Waste Class Name:		PATHOLOGICAL WASTES			
<u>Waste Detail(s)</u>					
Waste Class:		264 T			
Waste Class Name:		PHOTOPROCESSING WASTES			
<u>Waste Detail(s)</u>					
Waste Class:		264 L			
Waste Class Name:		PHOTOPROCESSING WASTES			
Generator Info (as of Dec 2024)					

Map Key	Number of Records	Direction/ Distance (m)	Elev/Diff (m)	Site	DB
Generator No: ON1108400 Generator Company Name: Bytown Cat Hospital Street: 1038 MERIVALE ROAD City: OTTAWA Province State: Ontario Country: Canada Postal Code: K1Z6A7 Waste Class: 264 L,264 T,312 P,261 A Waste Class Decoded: 264 - PHOTOPROCESSING WASTES; 264 - PHOTOPROCESSING WASTES; 312 - PATHOLOGICAL WASTES; 261 - PHARMACEUTICALS Generator Info (as of Apr 2025) Generator Company Name: Bytown Cat Hospital Generator Site Address: 1038 MERIVALE ROAD City: OTTAWA Province State: Ontario Country: Canada Postal Code: K1Z6A7 Waste Class: 264 L, 264 T, 312 P, 261 A Waste Class Decoded: 264 - PHOTOPROCESSING WASTES; 264 - PHOTOPROCESSING WASTES; 312 - PATHOLOGICAL WASTES; 261 - PHARMACEUTICALS Waste Characteristic Decoded: L - Liquid Industrial Waste; T - Leachate Toxic; P - Pathological; A - Acutely Hazardous Waste Chem. 2017 Generator Info Gen No: ON1108400 ID: 6004 Contaminated Fac: N MHSW Facility: N NAICS Code1: 541940 NAICS Code2: NAICS Code3: Gen Name: MERIVALE CAT HOSPITAL Gen Div: Gen Op Name: MERIVALE CAT HOSPITAL Gen Op Div: Site Adrs1: 1038 MERIVALE ROAD Site Bldg: Site Pobox: Province In: ONTARIO Site Adrs2: Site City: OTTAWA Province Out: Site Postal Code: K1Z 6A7 Site Country: Canada Co Official: ALLISON E MACDONALD Co Admin: Choice of Contact: CO_OFFICIAL Phone No Official: 613-722-0251 Ext. Phone No Admin: County Ont: OTTAWA CARLTON (RM) County Out: District: 402 2017 Generator Manifest ID: 21757 Sum Received Qty: 62.06					

Map Key	Number of Records	Direction/ Distance (m)	Elev/Diff (m)	Site	DB
Generator No:	ON1108400			Waste Class Name:	PHARMACEUTICALS
Receiver Type:	030			Count Manifests:	8
Waste Char:	A			District:	402
Waste Code:	261				
<u>2017 Generator Manifest</u>					
ID:	21759			Sum Received Qty:	171.32
Generator No:	ON1108400			Waste Class Name:	PATHOLOGICAL WASTES
Receiver Type:	030			Count Manifests:	19
Waste Char:	P			District:	402
Waste Code:	312				
<u>2017 Generator Manifest</u>					
ID:	21758			Sum Received Qty:	5.2
Generator No:	ON1108400			Waste Class Name:	PHOTOPROCESSING WASTES
Receiver Type:	030			Count Manifests:	1
Waste Char:	L			District:	402
Waste Code:	264				
<u>2018 Generator Info</u>					
Gen No:	ON1108400			Choice of Contact:	CO_OFFICIAL
ID:	5859			Phone No Official:	613-722-0251 Ext.
Contaminated Fac:	N			Phone No Admin:	
MHSW Facility:	N			County Ont:	OTTAWA CARLTON (RM)
NAICS Code1:	541940			County Out:	
NAICS Code2:				District:	402
NAICS Code3:					
Gen Name:	MERIVALE CAT HOSPITAL				
Gen Div:					
Gen Op Name:	MERIVALE CAT HOSPITAL				
Gen Op Div:					
Site Adrs1:	1038 MERIVALE ROAD				
Site Bldg:					
Site Pobox:					
Province In:	ONTARIO				
Site Adrs2:					
Site City:	OTTAWA				
Province Out:					
Site Postal Code:	K1Z 6A7				
Site Country:	Canada				
Co Official:	ALLISON E MACDONALD				
Co Admin:					
<u>2018 Generator Manifest</u>					
ID:	21395			Sum Received Qty:	47.86
Generator No:	ON1108400			Waste Class Name:	PHARMACEUTICALS
Receiver Type:	030			Count Manifests:	10
Waste Char:	A			District:	402
Waste Code:	261				
<u>2018 Generator Manifest</u>					
ID:	21396			Sum Received Qty:	210.1
Generator No:	ON1108400			Waste Class Name:	PATHOLOGICAL WASTES
Receiver Type:	030			Count Manifests:	21
Waste Char:	P			District:	402
Waste Code:	312				

Map Key	Number of Records	Direction/ Distance (m)	Elev/Diff (m)	Site	DB
<u>2019 Generator Info</u>					
Gen No:	ON1108400			Choice of Contact:	CO_OFFICIAL
ID:	5701			Phone No Official:	613-722-0251 Ext.
Contaminated Fac:	N			Phone No Admin:	
MHSW Facility:	N			County Ont:	OTTAWA CARLTON (RM)
NAICS Code1:	541940			County Out:	
NAICS Code2:				District:	402
NAICS Code3:					
Gen Name:		MERIVALE CAT HOSPITAL			
Gen Div:					
Gen Op Name:		MERIVALE CAT HOSPITAL			
Gen Op Div:					
Site Adrs1:		1038 MERIVALE ROAD			
Site Bldg:					
Site Pobox:					
Province In:		ONTARIO			
Site Adrs2:					
Site City:		OTTAWA			
Province Out:					
Site Postal Code:		K1Z 6A7			
Site Country:		Canada			
Co Official:		ALLISON E MACDONALD			
Co Admin:					
<u>2019 Generator Manifest</u>					
ID:	21151			Sum Received Qty:	67.0
Generator No:	ON1108400			Waste Class Name:	PHARMACEUTICALS
Receiver Type:	030			Count Manifests:	11
Waste Char:	A			District:	402
Waste Code:	261				
<u>2019 Generator Manifest</u>					
ID:	21152			Sum Received Qty:	272.0
Generator No:	ON1108400			Waste Class Name:	PATHOLOGICAL WASTES
Receiver Type:	030			Count Manifests:	18
Waste Char:	P			District:	402
Waste Code:	312				
<u>2020 Generator Info</u>					
Gen No:	ON1108400			Choice of Contact:	CO_OFFICIAL
ID:	5519			Phone No Official:	613-722-0251 Ext.
Contaminated Fac:	N			Phone No Admin:	
MHSW Facility:	N			County Ont:	OTTAWA CARLTON (RM)
NAICS Code1:	541940			County Out:	
NAICS Code2:				District:	402
NAICS Code3:					
Gen Name:		MERIVALE CAT HOSPITAL			
Gen Div:					
Gen Op Name:		MERIVALE CAT HOSPITAL			
Gen Op Div:					
Site Adrs1:		1038 MERIVALE ROAD			
Site Bldg:					
Site Pobox:					
Province In:		ONTARIO			
Site Adrs2:					
Site City:		OTTAWA			
Province Out:					
Site Postal Code:		K1Z 6A7			

Map Key	Number of Records	Direction/ Distance (m)	Elev/Diff (m)	Site	DB
Site Country:		Canada			
Co Official:		ALLISON E MACDONALD			
Co Admin:					
<u>2020 Generator Manifest</u>					
ID:	18788			Sum Received Qty:	42.84
Generator No:	ON1108400			Waste Class Name:	PATHOLOGICAL WASTES
Receiver Type:	035			Count Manifests:	5
Waste Char:	P			District:	305
Waste Code:	312				
<u>2020 Generator Manifest</u>					
ID:	18789			Sum Received Qty:	43.86
Generator No:	ON1108400			Waste Class Name:	PHARMACEUTICALS
Receiver Type:	030			Count Manifests:	6
Waste Char:	A			District:	402
Waste Code:	261				
<u>2020 Generator Manifest</u>					
ID:	18790			Sum Received Qty:	123.05
Generator No:	ON1108400			Waste Class Name:	PATHOLOGICAL WASTES
Receiver Type:	030			Count Manifests:	13
Waste Char:	P			District:	402
Waste Code:	312				
<u>2020 Generator Manifest</u>					
ID:	18787			Sum Received Qty:	29.34
Generator No:	ON1108400			Waste Class Name:	PHARMACEUTICALS
Receiver Type:	035			Count Manifests:	3
Waste Char:	A			District:	305
Waste Code:	261				
<u>2021 Generator Info</u>					
Gen No:	ON1108400			Choice of Contact:	CO_OFFICIAL
ID:	5398			Phone No Official:	613-722-0251 Ext.
Contaminated Fac:	N			Phone No Admin:	
MHSW Facility:	N			County Ont:	OTTAWA CARLTON (RM)
NAICS Code1:	541940			County Out:	
NAICS Code2:				District:	402
NAICS Code3:					
Gen Name:	MERIVALE CAT HOSPITAL				
Gen Div:					
Gen Op Name:	MERIVALE CAT HOSPITAL				
Gen Op Div:					
Site Adrs1:	1038 MERIVALE ROAD				
Site Bldg:					
Site Pobox:					
Province In:	ONTARIO				
Site Adrs2:					
Site City:	OTTAWA				
Province Out:					
Site Postal Code:	K1Z 6A7				
Site Country:	Canada				
Co Official:	ALLISON E MACDONALD				
Co Admin:					

Map Key	Number of Records	Direction/ Distance (m)	Elev/Diff (m)	Site	DB
<u>2021 Generator Manifest</u>					
ID:	19201			Sum Received Qty:	12.92
Generator No:	ON1108400			Waste Class Name:	PATHOLOGICAL WASTES
Receiver Type:	035			Count Manifests:	1
Waste Char:	P			District:	305
Waste Code:	312				
<u>2021 Generator Manifest</u>					
ID:	19202			Sum Received Qty:	60.62
Generator No:	ON1108400			Waste Class Name:	PHARMACEUTICALS
Receiver Type:	030			Count Manifests:	9
Waste Char:	A			District:	402
Waste Code:	261				
<u>2021 Generator Manifest</u>					
ID:	19200			Sum Received Qty:	11.02
Generator No:	ON1108400			Waste Class Name:	PHARMACEUTICALS
Receiver Type:	035			Count Manifests:	1
Waste Char:	A			District:	305
Waste Code:	261				
<u>2021 Generator Manifest</u>					
ID:	19203			Sum Received Qty:	2299.63
Generator No:	ON1108400			Waste Class Name:	PATHOLOGICAL WASTES
Receiver Type:	030			Count Manifests:	14
Waste Char:	P			District:	402
Waste Code:	312				
<u>50</u>	1 of 1	ESE/133.0	76.6 / 0.69	ULTRAMAR 1006 HOOPERS ST. TANK TRUCK (CARGO) OTTAWA CITY ON	SPL
Ref No:	222130			Municipality No:	20107
Year:				Nature of Damage:	
Incident Dt:	2/26/2002			Discharger Report:	
Dt MOE Arvl on Scn:				Material Group:	
MOE Reported Dt:	2/26/2002			Impact to Health:	
Dt Document Closed:				Agency Involved:	T.S.S.A. - F.S.B.
Site No:					
MOE Response:					
Site County/District:					
Site Geo Ref Meth:					
Site District Office:					
Nearest Watercourse:					
Site Name:					
Site Address:					
Site Region:					
Site Municipality:		OTTAWA CITY			
Site Lot:					
Site Conc:					
Site Geo Ref Accu:					
Site Map Datum:					
Northing:					
Easting:					
Entity Operating Name:					
Client Name:					
Client Type:					
Source Type:					

Map Key	Number of Records	Direction/ Distance (m)	Elev/Diff (m)	Site	DB
Incident Cause:		CONTAINER OVERFLOW			
Incident Preceding Spill:					
Incident Reason:		ERROR			
Incident Summary:		ULTRAMAR: 6 L OF FURNACE OIL TO GROUND. DRIVER ERROR. CLEANED.			
Environment Impact:		POSSIBLE			
Health Env Consequence:					
Nature of Impact:		Soil contamination			
Contaminant Qty:					
Contaminant Qty 1:					
Contaminant Unit:					
Contaminant Code:					
Contaminant Name:					
Contaminant Limit 1:					
Contam Limit Freq 1:					
Contaminant UN No 1:					
Receiving Medium:		LAND			
Activity Preceding Spill:					
Property 2nd Watershed:					
Property Tertiary Watershed:					
Sector Type:					
SAC Action Class:					
Call Report Locatn Geodata:					
Time Reported:					
System Facility Address:					

Delisted Expired Fuel Safety Facilities

Map Key	Number of Records	Direction/ Distance (m)	Elev/Diff (m)	Site	DB
51	2 of 13	SSW/142.7	79.0 / 3.08	608475 ONTARIO LIMITED 1057 MERIVALE RD OTTAWA ON	DTNK

Delisted Expired Fuel Safety Facilities

Instance No:	9929784	Expired Date:	
Status:	EXPIRED	Max Hazard Rank:	
Instance ID:	398938	Facility Location:	
Instance Type:	FS Facility	Facility Type:	
Instance Creation Dt:		Fuel Type 2:	
Instance Install Dt:		Fuel Type 3:	
Item Description:		Panam Related:	
Manufacturer:		Panam Venue Nm:	
Model:		External Identifier:	
Serial No:		Item:	
ULC Standard:		Piping Steel:	
Quantity:		Piping Galvanized:	
Unit of Measure:		Tank Single Wall St:	
Overfill Prot Type:		Piping Underground:	
Creation Date:		Tank Underground:	
Next Periodic Str DT:		Source:	
TSSA Base Sched Cycle 2:			
TSSAMax Hazard Rank 1:			
TSSA Risk Based Periodic Yn:			
TSSA Volume of Directives:			
TSSA Periodic Exempt:			
TSSA Statutory Interval:			
TSSA Recd Insp Interva:			
TSSA Recd Tolerance:			
TSSA Program Area:			
TSSA Program Area 2:			
Description:	FS Propane Refill Cntr - Cylr Fill		
Original Source:	EXP		
Record Date:	Up to Mar 2012		

51	3 of 13	SSW/142.7	79.0 / 3.08	FRANCIS FUELS 1057 MERIVALE RD OTTAWA ON	DTNK

Delisted Expired Fuel Safety Facilities

Instance No:	11333364	Expired Date:	
Status:	EXPIRED	Max Hazard Rank:	
Instance ID:	78570	Facility Location:	
Instance Type:	FS Piping	Facility Type:	
Instance Creation Dt:		Fuel Type 2:	
Instance Install Dt:		Fuel Type 3:	
Item Description:		Panam Related:	
Manufacturer:		Panam Venue Nm:	
Model:		External Identifier:	
Serial No:		Item:	
ULC Standard:		Piping Steel:	
Quantity:		Piping Galvanized:	
Unit of Measure:		Tank Single Wall St:	
Overfill Prot Type:		Piping Underground:	
Creation Date:		Tank Underground:	
Next Periodic Str DT:		Source:	

Map Key	Number of Records	Direction/ Distance (m)	Elev/Diff (m)	Site	DB
TSSA Base Sched Cycle 2: TSSAMax Hazard Rank 1: TSSA Risk Based Periodic Yn: TSSA Volume of Directives: TSSA Periodic Exempt: TSSA Statutory Interval: TSSA Recd Insp Interva: TSSA Recd Tolerance: TSSA Program Area: TSSA Program Area 2: Description: FS Piping Original Source: EXP Record Date: Up to Mar 2012					

51	4 of 13	SSW/142.7	79.0 / 3.08	FRANCIS FUELS 1057 MERIVALE RD OTTAWA ON	DTNK

Delisted Expired Fuel Safety Facilities

Instance No:	11333386	Expired Date:	
Status:	EXPIRED	Max Hazard Rank:	
Instance ID:	78898	Facility Location:	
Instance Type:	FS Piping	Facility Type:	
Instance Creation Dt:		Fuel Type 2:	
Instance Install Dt:		Fuel Type 3:	
Item Description:		Panam Related:	
Manufacturer:		Panam Venue Nm:	
Model:		External Identifier:	
Serial No:		Item:	
ULC Standard:		Piping Steel:	
Quantity:		Piping Galvanized:	
Unit of Measure:		Tank Single Wall St:	
Overfill Prot Type:		Piping Underground:	
Creation Date:		Tank Underground:	
Next Periodic Str DT:		Source:	
TSSA Base Sched Cycle 2:			
TSSAMax Hazard Rank 1:			
TSSA Risk Based Periodic Yn:			
TSSA Volume of Directives:			
TSSA Periodic Exempt:			
TSSA Statutory Interval:			
TSSA Recd Insp Interva:			
TSSA Recd Tolerance:			
TSSA Program Area:			
TSSA Program Area 2:			
Description:	FS Piping		
Original Source:	EXP		
Record Date:	Up to Mar 2012		

51	5 of 13	SSW/142.7	79.0 / 3.08	608475 ONTARIO LIMITED 1057 MERIVALE RD OTTAWA ON	DTNK

Delisted Expired Fuel Safety Facilities

Instance No:	10904517	Expired Date:	
Status:	EXPIRED	Max Hazard Rank:	
Instance ID:	50756	Facility Location:	

213 erisinfo.com | Environmental Risk Information Services Order No: 25072800216

Map Key	Number of Records	Direction/ Distance (m)	Elev/Diff (m)	Site	DB
Inventory No:	11333323			Tank Material:	Steel
Inventory Status:	EXPIRED			Corrosion Protect:	Sacrificial anode
Installation Year:	1989			Overfill Protection:	
Capacity:	25000			Inventory Context:	FS Liquid Fuel Tank
Capacity Unit:				Inventory Item:	FS LIQUID FUEL TANK
Tank Type:					
Manufacturer:					
Model:					
Description:		CONVERSION RECORDS FOR LICENCED ACCOUNTS - NO CAPACITY MENTD			
Previous Fuel Type:		Gasoline			

51	9 of 13	SSW/142.7	79.0 / 3.08	Shepherds of Good Hope 1057 Merivale Road Ottawa ON K1Z 6A9	GEN

Generator Info

Generator No:	ON2845648	Choice of Contact:	
Approval Years:	As of Oct 2019	Contaminated Fac:	
Status:	Registered	MHSW Facility:	
PO Box No:		SIC Code:	
Country:	Canada		
Co Admin:			
Phone No Admin:			
SIC Description:			

Waste Detail(s)

Waste Class:	251 L
Waste Class Name:	Waste oils/sludges (petroleum based)

2019 Generator Info

Gen No:	ON2845648	Choice of Contact:	CO_OFFICIAL
ID:	11047	Phone No Official:	4165755102 Ext.
Contaminated Fac:	N	Phone No Admin:	6137371573 Ext.
MHSW Facility:	N	County Ont:	OTTAWA CARLTON (RM)
NAICS Code1:	624230	County Out:	
NAICS Code2:		District:	402
NAICS Code3:			
Gen Name:	Shepherds of Good Hope		
Gen Div:			
Gen Op Name:	Shepherds of Good Hope		
Gen Op Div:			
Site Adrs1:	1057 Merivale Road		
Site Bldg:			
Site Pobox:			
Province In:	ONTARIO		
Site Adrs2:			
Site City:	Ottawa		
Province Out:			
Site Postal Code:	K1Z 6A9		
Site Country:	Canada		
Co Official:	Horia Godja		
Co Admin:	Samantha Alkadri		

2019 Generator Manifest

ID:	32319	Sum Received Qty:	100.0
Generator No:	ON2845648	Waste Class Name:	OIL SKIMMINGS & SLUDGES

Map Key	Number of Records	Direction/ Distance (m)	Elev/Diff (m)	Site	DB
Receiver Type:	035			Count Manifests:	1
Waste Char:	L			District:	402
Waste Code:	251				
51	10 of 13	SSW/142.7	79.0 / 3.08	608475 ONTARIO LIMITED 1057 MERIVALE RD OTTAWA ON K1Z6A9	PRT
Location ID:	11005				
Type:	retail				
Expiry Date:	1995-03-31				
Capacity (L):	2000				
Licence #:	0076411438				
51	11 of 13	SSW/142.7	79.0 / 3.08	FRANCIS FUELS 1057 MERIVALE RD OTTAWA ON K1Z6A9	PRT
Location ID:	11005				
Type:	retail				
Expiry Date:	1995-10-31				
Capacity (L):	14980				
Licence #:	0055518001				
51	12 of 13	SSW/142.7	79.0 / 3.08	EMELIO CONFECTIONS EMILIO CONFECTIONS 1057 MERIVALE RD. OTTAWA CITY ON K1Z 6A9	SPL
Ref No:	11502			Municipality No:	20101
Year:				Nature of Damage:	
Incident Dt:	11/10/1988			Discharger Report:	
Dt MOE Arvl on Scn:				Material Group:	
MOE Reported Dt:	11/10/1988			Impact to Health:	
Dt Document Closed:				Agency Involved:	MOE, FRANCIS FUELS
Site No:					
MOE Response:					
Site County/District:					
Site Geo Ref Meth:					
Site District Office:					
Nearest Watercourse:					
Site Name:					
Site Address:					
Site Region:					
Site Municipality:	OTTAWA CITY				
Site Lot:					
Site Conc:					
Site Geo Ref Accu:					
Site Map Datum:					
Northing:					
Easting:					
Entity Operating Name:					
Client Name:					
Client Type:					
Source Type:					
Incident Cause:	UNDERGROUND TANK LEAK				
Incident Preceding Spill:					
Incident Reason:	UNKNOWN				
Incident Summary:	EMILIO CONFECTIONS-FUEL TANKS EXCAVATED YESTERDAYCONTAMINATED SOIL CLEANUP				
Environment Impact:					
Health Env Consequence:					
Nature of Impact:					

Map Key	Number of Records	Direction/ Distance (m)	Elev/Diff (m)	Site	DB
Contaminant Qty: Contaminant Qty 1: Contaminant Unit: Contaminant Code: Contaminant Name: Contaminant Limit 1: Contam Limit Freq 1: Contaminant UN No 1: Receiving Medium: LAND Activity Preceding Spill: Property 2nd Watershed: Property Tertiary Watershed: Sector Type: SAC Action Class: Call Report Locatn Geodata: Time Reported: System Facility Address:					
51	13 of 13	SSW/142.7	79.0 / 3.08	AUTOMOTIVE REPAIR SHOP 1057 MERIVALE ROAD OTTAWA CITY ON K1Z 6A9	SPL
Ref No: 125752 Year: Incident Dt: // Dt MOE Arvl on Scn: MOE Reported Dt: 4/29/1996 Dt Document Closed: Site No: MOE Response: Site County/District: Site Geo Ref Meth: Site District Office: Nearest Watercourse: Site Name: Site Address: Site Region: Site Municipality: OTTAWA CITY Site Lot: Site Conc: Site Geo Ref Accu: Site Map Datum: Northing: Easting: Entity Operating Name: Client Name: Client Type: Source Type: Incident Cause: UNDERGROUND TANK LEAK Incident Preceding Spill: Incident Reason: UNKNOWN Incident Summary: FRANCIS FUELS-GASOLINE CONTAMINATION OFFSITE. Environment Impact: CONFIRMED Health Env Consequence: Nature of Impact: Soil contamination Contaminant Qty: Contaminant Qty 1: Contaminant Unit: Contaminant Code: Contaminant Name: Contaminant Limit 1: Contam Limit Freq 1: Contaminant UN No 1: Receiving Medium: LAND					
				Municipality No: 20101 Nature of Damage: Discharger Report: Material Group: Impact to Health: Agency Involved:	

Map Key	Number of Records	Direction/ Distance (m)	Elev/Diff (m)	Site	DB
Activity Preceding Spill: Property 2nd Watershed: Property Tertiary Watershed: Sector Type: SAC Action Class: Call Report Locatn Geodata: Time Reported: System Facility Address:					
52	1 of 1	SW/151.1	78.9 / 3.00	1042 Merivale Road Ottawa Ontario Ottawa ON K1Z 6A9	EHS
Order No: 20190403017 Status: C Report Type: Standard Report Report Date: 08-APR-19 Date Received: 03-APR-19 Previous Site Name: Lot/Building Size: Additional Info Ordered: Fire Insur. Maps and/or Site Plans Nearest Intersection: Municipality: Client Prov/State: ON Search Radius (km): .25 X: -75.733646 Y: 45.378415					
53	1 of 11	NW/156.1	75.0 / -0.92	866488 ONTARIO INC 926 MERIVALE RD OTTAWA ON K1Z 5Z9	DTNK
<u>Delisted Expired Fuel Safety Facilities</u> Instance No: 9826286 Status: EXPIRED Instance ID: Instance Type: FS Facility Instance Creation Dt: Instance Install Dt: Item Description: Manufacturer: Model: Serial No: ULC Standard: Quantity: Unit of Measure: Overfill Prot Type: Creation Date: Next Periodic Str DT: TSSA Base Sched Cycle 2: TSSAMax Hazard Rank 1: TSSA Risk Based Periodic Yn: TSSA Volume of Directives: TSSA Periodic Exempt: TSSA Statutory Interval: TSSA Recd Insp Interva: TSSA Recd Tolerance: TSSA Program Area: TSSA Program Area 2: Description: Original Source: EXP Record Date: Up to May 2013 Expired Date: 7/1/1991 Max Hazard Rank: Facility Location: Facility Type: Fuel Type 2: Fuel Type 3: Panam Related: Panam Venue Nm: External Identifier: Item: Piping Steel: Piping Galvanized: Tank Single Wall St: Piping Underground: Tank Underground: Source:					
53	2 of 11	NW/156.1	75.0 / -0.92	PIONEER ENERGY MANAGEMENT INC.	DTNK

Map Key	Number of Records	Direction/ Distance (m)	Elev/Diff (m)	Site	DB
				926 MERIVALE RD OTTAWA ON K1Z 5Z9	
<u>Delisted Expired Fuel Safety Facilities</u>					
Instance No:	9929748			Expired Date:	8/13/1994
Status:	EXPIRED			Max Hazard Rank:	
Instance ID:				Facility Location:	
Instance Type:	FS Facility			Facility Type:	
Instance Creation Dt:				Fuel Type 2:	
Instance Install Dt:				Fuel Type 3:	
Item Description:				Panam Related:	
Manufacturer:				Panam Venue Nm:	
Model:				External Identifier:	
Serial No:				Item:	
ULC Standard:				Piping Steel:	
Quantity:				Piping Galvanized:	
Unit of Measure:				Tank Single Wall St:	
Overfill Prot Type:				Piping Underground:	
Creation Date:				Tank Underground:	
Next Periodic Str DT:				Source:	
TSSA Base Sched Cycle 2:					
TSSAMax Hazard Rank 1:					
TSSA Risk Based Periodic Yn:					
TSSA Volume of Directives:					
TSSA Periodic Exempt:					
TSSA Statutory Interval:					
TSSA Recd Insp Interva:					
TSSA Recd Tolerance:					
TSSA Program Area:					
TSSA Program Area 2:					
Description:					
Original Source:	EXP				
Record Date:	Up to May 2013				
53	3 of 11	NW/156.1	75.0 / -0.92	PIONEER ENERGY MANAGEMENT INC. 926 MERIVALE RD OTTAWA ON	DTNK

Delisted Expired Fuel Safety Facilities

Instance No:	10155200	Expired Date:	
Status:	EXPIRED	Max Hazard Rank:	
Instance ID:	12897	Facility Location:	
Instance Type:	FS Facility	Facility Type:	
Instance Creation Dt:		Fuel Type 2:	
Instance Install Dt:		Fuel Type 3:	
Item Description:		Panam Related:	
Manufacturer:		Panam Venue Nm:	
Model:		External Identifier:	
Serial No:		Item:	
ULC Standard:		Piping Steel:	
Quantity:		Piping Galvanized:	
Unit of Measure:		Tank Single Wall St:	
Overfill Prot Type:		Piping Underground:	
Creation Date:		Tank Underground:	
Next Periodic Str DT:		Source:	
TSSA Base Sched Cycle 2:			
TSSAMax Hazard Rank 1:			

Map Key	Number of Records	Direction/ Distance (m)	Elev/Diff (m)	Site	DB
TSSA Risk Based Periodic Yn: TSSA Volume of Directives: TSSA Periodic Exempt: TSSA Statutory Interval: TSSA Recd Insp Interva: TSSA Recd Tolerance: TSSA Program Area: TSSA Program Area 2: Description: Original Source: Record Date:					
		FS Propane Cylr Handling Facility			
		EXP			
		Up to Mar 2012			

53	4 of 11	NW/156.1	75.0 / -0.92	PIONEER ENERGY MANAGEMENT INC. 926 MERIVALE RD OTTAWA ON	DTNK

Delisted Expired Fuel Safety Facilities

Instance No:	11296084	Expired Date:	
Status:	EXPIRED	Max Hazard Rank:	
Instance ID:	77515	Facility Location:	
Instance Type:	FS Piping	Facility Type:	
Instance Creation Dt:		Fuel Type 2:	
Instance Install Dt:		Fuel Type 3:	
Item Description:		Panam Related:	
Manufacturer:		Panam Venue Nm:	
Model:		External Identifier:	
Serial No:		Item:	
ULC Standard:		Piping Steel:	
Quantity:		Piping Galvanized:	
Unit of Measure:		Tank Single Wall St:	
Overfill Prot Type:		Piping Underground:	
Creation Date:		Tank Underground:	
Next Periodic Str DT:		Source:	
TSSA Base Sched Cycle 2:			
TSSAMax Hazard Rank 1:			
TSSA Risk Based Periodic Yn:			
TSSA Volume of Directives:			
TSSA Periodic Exempt:			
TSSA Statutory Interval:			
TSSA Recd Insp Interva:			
TSSA Recd Tolerance:			
TSSA Program Area:			
TSSA Program Area 2:			
Description:	FS Piping		
Original Source:	EXP		
Record Date:	Up to Mar 2012		

53	5 of 11	NW/156.1	75.0 / -0.92	PIONEER ENERGY MANAGEMENT INC 926 MERIVALE RD OTTAWA ON	EXP

Inventory No:	11296067	Tank Material:	Fiberglass (FRP)
Inventory Status:	EXPIRED	Corrosion Protect:	Fiberglass
Installation Year:	1989	Overfill Protection:	
Capacity:	23000	Inventory Context:	FS Liquid Fuel Tank
Capacity Unit:		Inventory Item:	FS LIQUID FUEL TANK
Tank Type:			
Manufacturer:			
Model:			
Description:			

Map Key	Number of Records	Direction/ Distance (m)	Elev/Diff (m)	Site	DB
Previous Fuel Type:		Gasoline			
53	6 of 11	NW/156.1	75.0 / -0.92	PIONEER ENERGY MANAGEMENT INC 926 MERIVALE RD OTTAWA ON	EXP
Inventory No: 11296026 Inventory Status: EXPIRED Installation Year: 1989 Capacity: 23000 Capacity Unit: Tank Type: Manufacturer: Model: Description: Previous Fuel Type: Gasoline		Tank Material: Fiberglass (FRP) Corrosion Protect: Fiberglass Overfill Protection: Inventory Context: FS Liquid Fuel Tank Inventory Item: FS LIQUID FUEL TANK			
53	7 of 11	NW/156.1	75.0 / -0.92	PIONEER ENERGY MANAGEMENT INC 926 MERIVALE RD OTTAWA ON	EXP
Inventory No: 11296050 Inventory Status: EXPIRED Installation Year: 1989 Capacity: 23000 Capacity Unit: Tank Type: Manufacturer: Model: Description: Previous Fuel Type: Gasoline		Tank Material: Fiberglass (FRP) Corrosion Protect: Fiberglass Overfill Protection: Inventory Context: FS Liquid Fuel Tank Inventory Item: FS LIQUID FUEL TANK			
53	8 of 11	NW/156.1	75.0 / -0.92	PIONEER ENERGY MANAGEMENT INC 926 MERIVALE RD OTTAWA ON	EXP
Inventory No: 10904473 Inventory Status: EXPIRED Installation Year: 1989 Capacity: 23000 Capacity Unit: Tank Type: Manufacturer: Model: Description: Previous Fuel Type: Gasoline		Tank Material: Fiberglass (FRP) Corrosion Protect: Fiberglass Overfill Protection: Inventory Context: FS Liquid Fuel Tank Inventory Item: FS LIQUID FUEL TANK			
53	9 of 11	NW/156.1	75.0 / -0.92	866488 ONTARIO INC 926 MERIVALE RD OTTAWA ON K1Z5Z9	PRT
Location ID: 11001 Type: retail Expiry Date: 1991-06-30 Capacity (L): 35000 Licence #: 0056019001					

Map Key	Number of Records	Direction/ Distance (m)	Elev/Diff (m)	Site	DB
53	10 of 11	NW/156.1	75.0 / -0.92	SUNOCO INC - THROUGH AGENT PIONEER PETROLEUMS MANA 926 MERIVALE RD OTTAWA ON K1Z5Z9	PRT
Location ID:		11001			
Type:		retail			
Expiry Date:		1995-09-30			
Capacity (L):		92000			
Licence #:		0076428358			
53	11 of 11	NW/156.1	75.0 / -0.92	926 MERIVALE RD. OTTAWA ON	PRT
Location ID:		11002			
Type:		retail			
Expiry Date:					
Capacity (L):					
Licence #:					
54	1 of 1	SSW/160.3	78.9 / 3.03	1030 Panet Street Ottawa ON Ottawa ON K1Z 6E9	EHS
Order No:		22121900442	Nearest Intersection:		
Status:		C	Municipality:		
Report Type:		Standard Report	Client Prov/State:		ON
Report Date:		22-DEC-22	Search Radius (km):		.25
Date Received:		19-DEC-22	X:		-75.7324146
Previous Site Name:			Y:		45.3778055
Lot/Building Size:					
Additional Info Ordered:		Fire Insur. Maps and/or Site Plans			
55	1 of 1	NNW/162.2	73.9 / -2.00	15096332 CANADA INC. 917 Merivale RD Ottawa ON	RSC
RSC No:		B-403-1337199735	X:		-75.7324999999857
RA No:			Y:		45.3827777769077
Status:		Active	Latitude:		45.38277778
Filing Date:			Longitude:		-75.7325
Date Ack:			UTM Coordinates:		
Date Returned:			Latitude Longitude:		
Approval Date:		May 21, 2025	Accuracy Estimate:		
Cert Date:			Measurement Method:		
Cert Prop Use No:			Mailing Address:		
Curr Property Use:			Telephone:		
Intended Prop Use:			Fax:		
Restoration Type:			Email:		
Soil Type:			Postal Code:		K1Z 6A1
Criteria:			Ministry District:		
Stratified (Y/N):			MOE District:		Ottawa
Audit (Y/N):			SWP Area Name:		Rideau Valley
Entire Leg Prop. (Y/N):			Qual Person Name:		Karyn Munch
CPU Issu Sect 1686:			Consultant:		
Business Name:		15096332 CANADA INC.			
Address:		917 Merivale RD			
Legal Desc:					
Site Pin:		04040-0022(LT)			
Asmt Roll No:					
Project Type:		RSC based on Phase One and Two ESAs			

Map Key	Number of Records	Direction/ Distance (m)	Elev/Diff (m)	Site	DB
Approval Type:		RSC-RSC based on Phase One and Two ESAs			
Applicable Standards:					
PDF Link:		https://www.accessenvironment.ene.gov.on.ca/AEWeb/ae/ViewDocument.action?documentRefID=4073438			
56	1 of 1	NNW/168.0	73.9 / -2.00	917 Merivale Road Ottawa ON K1Z 6A4	EHS
Order No:		23092500481		Nearest Intersection:	
Status:		C		Municipality:	
Report Type:		Standard Report		Client Prov/State: ON	
Report Date:		28-SEP-23		Search Radius (km): .25	
Date Received:		25-SEP-23		X: -75.7325774	
Previous Site Name:				Y: 45.3828378	
Lot/Building Size:					
Additional Info Ordered:		Fire Insur. Maps and/or Site Plans; Title Searches; City Directory			
57	1 of 1	NNW/182.4	73.9 / -2.00	999 MERIVALE ROAD Ottawa ON	WWIS
Well ID:		7202257		Flowing (Y/N):	
Construction Date:				Flow Rate:	
Use 1st:				Data Entry Status:	
Use 2nd:				Data Src:	
Final Well Status:		0		Date Received: 05/29/2013	
Water Type:				Selected Flag: TRUE	
Casing Material:				Abandonment Rec:	
Audit No:		Z161274		Contractor: 1844	
Tag:		A142492		Form Version: 7	
Constructn Method:				Owner:	
Elevation (m):				County: OTTAWA-CARLETON	
Elevatn Reliabilty:				Lot:	
Depth to Bedrock:				Concession:	
Well Depth:				Concession Name:	
Overburden/Bedrock:				Easting NAD83:	
Pump Rate:				Northing NAD83:	
Static Water Level:				Zone:	
Clear/Cloudy:				UTM Reliability:	
Municipality:		OTTAWA CITY			
Site Info:					
PDF URL (Map):		https://d2khazk8e83rdv.cloudfront.net/moe_mapping/downloads/2Water/Wells_pdfs/720\7202257.pdf			
Additional Detail(s) (Map)					
Well Completed Date:		04/05/2013			
Year Completed:		2013			
Depth (m):		10.6			
Latitude:		45.3829611527825			
Longitude:		-75.7326365644801			
X:		-75.73263640178965			
Y:		45.3829611465136			
Path:		720\7202257.pdf			
Bore Hole Information					
Bore Hole ID:		1004317863		Elevation:	
DP2BR:				Elevrc:	
Spatial Status:				Zone:	
Code OB:				East83:	
Code OB Desc:				North83:	
Open Hole:				Org CS:	
Cluster Kind:				UTMRC:	

Map Key	Number of Records	Direction/ Distance (m)	Elev/Diff (m)	Site	DB
Date Completed:		04/05/2013		UTMRC Desc:	margin of error : 30 m - 100 m
Remarks:				Location Method:	gis
Location Method Desc:		from gis			
Elevrc Desc:					
Location Source Date:					
Improvement Location Source:					
Improvement Location Method:					
Source Revision Comment:					
Supplier Comment:					
<u>Overburden and Bedrock</u>					
<u>Materials Interval</u>					
Formation ID:		1004931174			
Layer:		3			
Color:		2			
General Color:		GREY			
Material 1:		34			
Material 1 Desc:		TILL			
Material 2:					
Material 2 Desc:					
Material 3:					
Material 3 Desc:					
Formation Top Depth:		4.900000095367432			
Formation End Depth:		10.600000381469727			
Formation End Depth UOM:		m			
<u>Overburden and Bedrock</u>					
<u>Materials Interval</u>					
Formation ID:		1004931172			
Layer:		1			
Color:		2			
General Color:		GREY			
Material 1:		06			
Material 1 Desc:		SILT			
Material 2:					
Material 2 Desc:					
Material 3:					
Material 3 Desc:					
Formation Top Depth:		0.0			
Formation End Depth:		3.299999952316284			
Formation End Depth UOM:		m			
<u>Overburden and Bedrock</u>					
<u>Materials Interval</u>					
Formation ID:		1004931173			
Layer:		2			
Color:		2			
General Color:		GREY			
Material 1:		06			
Material 1 Desc:		SILT			
Material 2:		05			
Material 2 Desc:		CLAY			
Material 3:					
Material 3 Desc:					
Formation Top Depth:		3.299999952316284			
Formation End Depth:		4.900000095367432			
Formation End Depth UOM:		m			
Annular Space/Abandonment					

Map Key	Number of Records	Direction/ Distance (m)	Elev/Diff (m)	Site	DB
<u>Sealing Record</u>					
Plug ID:		1004931180			
Layer:		1			
Plug From:		0.0			
Plug To:		7.199999809265137			
Plug Depth UOM:		m			
<u>Method of Construction & Well Use</u>					
Method Construction ID:		1004931179			
Method Construction Code:		B			
Method Construction:		Other Method			
Other Method Construction:		HSA			
<u>Pipe Information</u>					
Pipe ID:		1004931171			
Casing No:		0			
Comment:					
Alt Name:					
<u>Construction Record - Casing</u>					
Casing ID:		1004931177			
Layer:		1			
Material:		5			
Open Hole or Material:		PLASTIC			
Depth From:		0.0			
Depth To:		7.5999999904632568			
Casing Diameter:		5.0			
Casing Diameter UOM:		cm			
Casing Depth UOM:		m			
<u>Construction Record - Screen</u>					
Screen ID:		1004931178			
Layer:		1			
Slot:		10			
Screen Top Depth:		7.5999999904632568			
Screen End Depth:		10.600000381469727			
Screen Material:		5			
Screen Depth UOM:		m			
Screen Diameter UOM:		cm			
Screen Diameter:		5.800000190734863			
<u>Water Details</u>					
Water ID:		1004931176			
Layer:		1			
Kind Code:		8			
Kind:		Untested			
Water Found Depth:		2.4000000953674316			
Water Found Depth UOM:		m			
<u>Hole Diameter</u>					
Hole ID:		1004931175			
Diameter:		20.0			
Depth From:		0.0			

Map Key	Number of Records	Direction/ Distance (m)	Elev/Diff (m)	Site	DB
Depth To:		10.600000381469727			
Hole Depth UOM:		m			
Hole Diameter UOM:		cm			

[58](#) 1 of 1 NNW/189.8 73.9 / -2.00 ON [WWIS](#)

Well ID:	1508493	Flowing (Y/N):	
Construction Date:		Flow Rate:	
Use 1st:	Domestic	Data Entry Status:	
Use 2nd:	0	Data Src:	1
Final Well Status:	Water Supply	Date Received:	08/08/1951
Water Type:		Selected Flag:	TRUE
Casing Material:		Abandonment Rec:	
Audit No:		Contractor:	3725
Tag:		Form Version:	1
Constructn Method:		Owner:	
Elevation (m):		County:	OTTAWA-CARLETON
Elevatn Reliabilty:		Lot:	
Depth to Bedrock:		Concession:	
Well Depth:		Concession Name:	
Overburden/Bedrock:		Easting NAD83:	
Pump Rate:		Northing NAD83:	
Static Water Level:		Zone:	
Clear/Cloudy:		UTM Reliability:	
Municipality:	OTTAWA CITY		
Site Info:			

PDF URL (Map): https://d2khazk8e83rdv.cloudfront.net/moe_mapping/downloads/2Water/Wells_pdfs/150\1508493.pdf

Additional Detail(s) (Map)

Well Completed Date: 10/30/1950
Year Completed: 1950
Depth (m): 53.34
Latitude: 45.383023968432
Longitude: -75.732666754434
X: -75.73266659235438
Y: 45.38302396145111
Path: 150\1508493.pdf

Bore Hole Information

Bore Hole ID:	10030527	Elevation:	
DP2BR:		Elevrc:	
Spatial Status:		Zone:	18
Code OB:		East83:	442640.70
Code OB Desc:		North83:	5025762.00
Open Hole:		Org CS:	
Cluster Kind:		UTMRC:	9
Date Completed:	10/30/1950	UTMRC Desc:	unknown UTM
Remarks:		Location Method:	p9
Location Method Desc:	Original Pre1985 UTM Rel Code 9: unknown UTM		
Elevrc Desc:			
Location Source Date:			
Improvement Location Source:			
Improvement Location Method:			
Source Revision Comment:			
Supplier Comment:			

Overburden and Bedrock Materials Interval

Map Key	Number of Records	Direction/ Distance (m)	Elev/Diff (m)	Site	DB
Formation ID:		931009807			
Layer:		2			
Color:					
General Color:					
Material 1:		11			
Material 1 Desc:		GRAVEL			
Material 2:					
Material 2 Desc:					
Material 3:					
Material 3 Desc:					
Formation Top Depth:		5.0			
Formation End Depth:		10.0			
Formation End Depth UOM:		ft			
 <u>Overburden and Bedrock</u> <u>Materials Interval</u>					
Formation ID:		931009808			
Layer:		3			
Color:		1			
General Color:		WHITE			
Material 1:		15			
Material 1 Desc:		LIMESTONE			
Material 2:					
Material 2 Desc:					
Material 3:					
Material 3 Desc:					
Formation Top Depth:		10.0			
Formation End Depth:		175.0			
Formation End Depth UOM:		ft			
 <u>Overburden and Bedrock</u> <u>Materials Interval</u>					
Formation ID:		931009806			
Layer:		1			
Color:					
General Color:					
Material 1:		05			
Material 1 Desc:		CLAY			
Material 2:					
Material 2 Desc:					
Material 3:					
Material 3 Desc:					
Formation Top Depth:		0.0			
Formation End Depth:		5.0			
Formation End Depth UOM:		ft			
 <u>Method of Construction & Well</u> <u>Use</u>					
Method Construction ID:		961508493			
Method Construction Code:		1			
Method Construction:		Cable Tool			
Other Method Construction:					
 <u>Pipe Information</u>					
Pipe ID:		10579097			
Casing No:		1			
Comment:					

Map Key	Number of Records	Direction/ Distance (m)	Elev/Diff (m)	Site	DB

Alt Name:

Construction Record - Casing

Casing ID: 930053697
Layer: 1
Material: 1
Open Hole or Material: STEEL
Depth From:
Depth To: 15.0
Casing Diameter: 6.0
Casing Diameter UOM: inch
Casing Depth UOM: ft

Construction Record - Casing

Casing ID: 930053698
Layer: 2
Material: 4
Open Hole or Material: OPEN HOLE
Depth From:
Depth To: 175.0
Casing Diameter: 6.0
Casing Diameter UOM: inch
Casing Depth UOM: ft

Results of Well Yield Testing

Pumping Test Method Desc:
Pump Test ID: 991508493
Pump Set At:
Static Level: 25.0
Final Level After Pumping: 40.0
Recommended Pump Depth:
Pumping Rate:
Flowing Rate:
Recommended Pump Rate:
Levels UOM: ft
Rate UOM: GPM
Water State After Test Code:
Water State After Test:
Pumping Test Method:
Pumping Duration HR:
Pumping Duration MIN:
Flowing: No

Water Details

Water ID: 933463018
Layer: 1
Kind Code: 1
Kind: FRESH
Water Found Depth: 160.0
Water Found Depth UOM: ft

59	1 of 1	E/192.7	75.9 / 0.00	1006 Hollington Street Ottawa ON K1Z 6K7	EHS
Order No:	20080429001	Nearest Intersection:			
Status:	C	Municipality:			
Report Type:	Complete Report	Client Prov/State: ON			
Report Date:	5/7/2008	Search Radius (km): 0.25			

Map Key	Number of Records	Direction/ Distance (m)	Elev/Diff (m)	Site	DB
Date Received:	4/29/2008			X:	-75.728481
Previous Site Name:				Y:	45.38014
Lot/Building Size:					
Additional Info Ordered:	Fire Insur. Maps And /or Site Plans				

60	1 of 1	NNW/206.0	73.9 / -2.00	ON	BORE
Borehole ID:	612892			Inclin FLG:	No
OGF ID:	215514198			SP Status:	Initial Entry
Status:				Surv Elev:	No
Type:	Borehole			Piezometer:	No
Use:				Primary Name:	
Completion Date:				Municipality:	
Static Water Level:	7.6			Lot:	
Primary Water Use:				Township:	
Sec. Water Use:				Latitude DD:	45.383206
Total Depth m:	-999			Longitude DD:	-75.732542
Depth Ref:	Ground Surface			UTM Zone:	18
Depth Elev:				Easting:	442651
Drill Method:				Northing:	5025782
Orig Ground Elev m:	77.7			Location Accuracy:	
Elev Reliabil Note:				Accuracy:	Not Applicable
DEM Ground Elev m:	76.6				
Concession:					
Location D:					
Survey D:					
Comments:					
<u>Borehole Geology Stratum</u>					
Geology Stratum ID:	218392868			Mat Consistency:	
Top Depth:	0			Material Moisture:	
Bottom Depth:	.3			Material Texture:	
Material Color:				Non Geo Mat Type:	
Material 1:	Soil			Geologic Formation:	
Material 2:				Geologic Group:	
Material 3:				Geologic Period:	
Material 4:				Depositional Gen:	
Gsc Material Description:					
Stratum Description:	SOIL.				
Geology Stratum ID:	218392875			Mat Consistency:	Compact
Top Depth:	10.7			Material Moisture:	
Bottom Depth:	13.3			Material Texture:	
Material Color:				Non Geo Mat Type:	
Material 1:	Till			Geologic Formation:	
Material 2:	Sand			Geologic Group:	
Material 3:				Geologic Period:	
Material 4:				Depositional Gen:	
Gsc Material Description:					
Stratum Description:	TILL. COMPACT.				
Geology Stratum ID:	218392874			Mat Consistency:	Compact
Top Depth:	9.1			Material Moisture:	
Bottom Depth:	10.7			Material Texture:	
Material Color:				Non Geo Mat Type:	
Material 1:	Till			Geologic Formation:	
Material 2:				Geologic Group:	
Material 3:				Geologic Period:	
Material 4:				Depositional Gen:	
Gsc Material Description:					
Stratum Description:	TILL. COMPACT.				

Map Key	Number of Records	Direction/ Distance (m)	Elev/Diff (m)	Site	DB
Geology Stratum ID:	218392873			Mat Consistency:	Firm
Top Depth:	7.6			Material Moisture:	
Bottom Depth:	9.1			Material Texture:	
Material Color:				Non Geo Mat Type:	
Material 1:	Till			Geologic Formation:	
Material 2:				Geologic Group:	
Material 3:				Geologic Period:	
Material 4:				Depositional Gen:	
Gsc Material Description:					
Stratum Description:		TILL. FIRM, WATER STABLE AT 230.0 FEET.			
Geology Stratum ID:	218392872			Mat Consistency:	Loose
Top Depth:	4.7			Material Moisture:	
Bottom Depth:	7.6			Material Texture:	
Material Color:				Non Geo Mat Type:	
Material 1:	Till			Geologic Formation:	
Material 2:				Geologic Group:	
Material 3:				Geologic Period:	
Material 4:				Depositional Gen:	
Gsc Material Description:					
Stratum Description:		TILL. LOOSE.			
Geology Stratum ID:	218392876			Mat Consistency:	
Top Depth:	13.3			Material Moisture:	
Bottom Depth:				Material Texture:	
Material Color:				Non Geo Mat Type:	
Material 1:	Bedrock			Geologic Formation:	
Material 2:	Shale			Geologic Group:	
Material 3:				Geologic Period:	
Material 4:				Depositional Gen:	
Gsc Material Description:					
Stratum Description:		BEDROCK. 00025 025 00100 034 00150 045 00200 045 0000001200025010315 008 **Note: Many records provided by the department have a truncated [Stratum Description] field.			
Geology Stratum ID:	218392870			Mat Consistency:	Stiff
Top Depth:	1.2			Material Moisture:	
Bottom Depth:	3.8			Material Texture:	
Material Color:				Non Geo Mat Type:	
Material 1:	Brown			Geologic Formation:	
Material 2:	Clay			Geologic Group:	
Material 3:				Geologic Period:	
Material 4:				Depositional Gen:	
Gsc Material Description:					
Stratum Description:		CLAY. BROWN,STIFF.			
Geology Stratum ID:	218392869			Mat Consistency:	Loose
Top Depth:	.3			Material Moisture:	
Bottom Depth:	1.2			Material Texture:	
Material Color:				Non Geo Mat Type:	
Material 1:	Sand			Geologic Formation:	
Material 2:				Geologic Group:	
Material 3:				Geologic Period:	
Material 4:				Depositional Gen:	
Gsc Material Description:					
Stratum Description:		SAND. LOOSE.			
Geology Stratum ID:	218392871			Mat Consistency:	Soft
Top Depth:	3.8			Material Moisture:	
Bottom Depth:	4.7			Material Texture:	
Material Color:	Grey			Non Geo Mat Type:	
Material 1:	Clay			Geologic Formation:	
Material 2:	Silt			Geologic Group:	
Material 3:				Geologic Period:	
Material 4:				Depositional Gen:	
Gsc Material Description:					

Map Key	Number of Records	Direction/ Distance (m)	Elev/Diff (m)	Site	DB
Stratum Description:		CLAY. GREY,SOFT.			
Source					
Source Type:	Data Survey			Source Appl:	Spatial/Tabular
Source Orig:	Geological Survey of Canada			Source Iden:	1
Source Date:	1956-1972			Scale or Res:	Varies
Confidence:	M			Horizontal:	NAD27
Observatio:				Verticalda:	Mean Average Sea Level
Source Name:	Urban Geology Automated Information System (UGAIS)				
Source Details:	File: OTTAWA2.txt RecordID: 054000 NTS_Sheet: 31G05G				
Confiden 1:	Logs are approximately correct. Lack of information. Doubtful terminology.				
Source List					
Source Identifier:	1			Horizontal Datum:	NAD27
Source Type:	Data Survey			Vertical Datum:	Mean Average Sea Level
Source Date:	1956-1972			Projection Name:	Universal Transverse Mercator
Scale or Resolution:	Varies				
Source Name:	Urban Geology Automated Information System (UGAIS)				
Source Originators:	Geological Survey of Canada				
61	1 of 2	SSW/219.1	80.2 / 4.32	McDonald Bros Construction Inc. 1095 Merivale rd Ottawa ON K1Z 6A9	GEN
Generator Info					
Generator No:	ON7248564			Choice of Contact:	
Approval Years:	As of Oct 2022			Contaminated Fac:	
Status:	Registered			MHSW Facility:	
PO Box No:				SIC Code:	
Country:	Canada				
Co Admin:					
Phone No Admin:					
SIC Description:					
Waste Detail(s)					
Waste Class:	221 L				
Waste Class Name:	LIGHT FUELS				
61	2 of 2	SSW/219.1	80.2 / 4.32	Shepherds of Good Hope 1095 Merivale Road Ottawa ON	GEN
Generator Info (as of Dec 2024)					
Generator No:	ON001056452				
Generator Company Name:	Shepherds of Good Hope				
Street:	1095 Merivale Road				
City:	Ottawa				
Province State:	Ontario				
Country:	Canada				
Postal Code:	K1Z 6A9				
Waste Class:	251 L				
Waste Class Decoded:					

Map Key	Number of Records	Direction/ Distance (m)	Elev/Diff (m)	Site	DB
251 - OIL SKIMMINGS & SLUDGES					
<u>Generator Info (as of Apr 2025)</u>					
Generator Company Name:		Shepherds of Good Hope			
Generator Site Address:		1095 Merivale Road			
City:		Ottawa			
Province State:		Ontario			
Country:		Canada			
Postal Code:		K1Z 6A9			
Waste Class:		251 L			
Waste Class Decoded:					
251 - OIL SKIMMINGS & SLUDGES					
Waste Characteristic Decoded:					
L - Liquid Industrial Waste					

62	1 of 1	SSW/219.1	80.2 / 4.32	1095 Merivale Road Ottawa ON K1Z 6A9	EHS
Order No:		23011801235		Nearest Intersection:	
Status:		C		Municipality:	
Report Type:		Custom Report		Ottawa-Carleton	
Report Date:		23-JAN-23		Client Prov/State:	
Date Received:		18-JAN-23		ON	
Previous Site Name:				Search Radius (km):	
Lot/Building Size:				.3	
Additional Info Ordered:		Fire Insur. Maps and/or Site Plans; City Directory; Aerial Photos		X:	
				-75.7324869	
				Y:	
				45.377278	

63	1 of 1	NNE/229.6	74.9 / -1.00	City of Ottawa 918 Admiral Ave (Crerar Avenue to Anna Avenue) Ottawa ON K1P 1J1	ECA
Approval No:		6884-8TXKP9		MOE District:	
Approval Date:		2012-05-04		Ottawa	
Status:		Approved		City:	
Record Type:		ECA		Longitude:	
Link Source:		IDS		-75.72993	
SWP Area Name:		Rideau Valley		Latitude:	
Approval Type:		ECA-MUNICIPAL AND PRIVATE SEWAGE WORKS		45.383045	
Project Type:		MUNICIPAL AND PRIVATE SEWAGE WORKS		Geometry X:	
Business Name:		City of Ottawa		Geometry Y:	
Address:		918 Admiral Ave (Crerar Avenue to Anna Avenue)			
Full Address:					
Full PDF Link:		https://www.accessenvironment.ene.gov.on.ca/instruments/7690-8TUNMF-14.pdf			
PDF Site Location:					

64	1 of 1	S/235.8	80.5 / 4.61	ON	BORE
Borehole ID:		612812		Inclin FLG:	
OGF ID:		215514118		No	
Status:				SP Status:	
				Initial Entry	
				Surv Elev:	
				No	

Map Key	Number of Records	Direction/ Distance (m)	Elev/Diff (m)	Site	DB
Type:	Borehole			Piezometer:	No
Use:				Primary Name:	
Completion Date:				Municipality:	
Static Water Level:	17.1			Lot:	
Primary Water Use:				Township:	
Sec. Water Use:				Latitude DD:	45.377183
Total Depth m:	-999			Longitude DD:	-75.731314
Depth Ref:	Ground Surface			UTM Zone:	18
Depth Elev:				Easting:	442741
Drill Method:				Northing:	5025112
Orig Ground Elev m:	86.3			Location Accuracy:	
Elev Reliabil Note:				Accuracy:	Not Applicable
DEM Ground Elev m:	85.8				
Concession:					
Location D:					
Survey D:					
Comments:					

Borehole Geology Stratum

Geology Stratum ID:	218392594	Mat Consistency:	
Top Depth:	0	Material Moisture:	
Bottom Depth:	.9	Material Texture:	
Material Color:		Non Geo Mat Type:	
Material 1:	Clay	Geologic Formation:	
Material 2:		Geologic Group:	
Material 3:		Geologic Period:	
Material 4:		Depositional Gen:	
Gsc Material Description:			
Stratum Description:	CLAY.		
Geology Stratum ID:	218392595	Mat Consistency:	Compact
Top Depth:	.9	Material Moisture:	
Bottom Depth:		Material Texture:	
Material Color:		Non Geo Mat Type:	
Material 1:	Bedrock	Geologic Formation:	
Material 2:		Geologic Group:	
Material 3:		Geologic Period:	
Material 4:		Depositional Gen:	
Gsc Material Description:			
Stratum Description:	BEDROCK. CLAY. SOFT. CLAY. FIRM, WATER STABLE AT 226.9 FEET.SAND. COMPACT. SAND. VERY HA		
	**Note: Many records provided by the department have a truncated [Stratum Description] field.		

Source

Source Type:	Data Survey	Source Appl:	Spatial/Tabular
Source Orig:	Geological Survey of Canada	Source Iden:	1
Source Date:	1956-1972	Scale or Res:	Varies
Confidence:	H	Horizontal:	NAD27
Observatio:		Verticalda:	Mean Average Sea Level
Source Name:	Urban Geology Automated Information System (UGAIS)		
Source Details:	File: OTTAWA2.txt RecordID: 053200 NTS_Sheet: 31G05G		
Confiden 1:	Logged by professional. Exact and complete description of material and properties.		

Source List

Source Identifier:	1	Horizontal Datum:	NAD27
Source Type:	Data Survey	Vertical Datum:	Mean Average Sea Level
Source Date:	1956-1972	Projection Name:	Universal Transverse Mercator
Scale or Resolution:	Varies		
Source Name:	Urban Geology Automated Information System (UGAIS)		
Source Originators:	Geological Survey of Canada		

Map Key	Number of Records	Direction/ Distance (m)	Elev/Diff (m)	Site	DB
65	1 of 1	E/236.7	75.9 / 0.00	1216 Shillington Avenue Ottawa ON K1Z 7Z4	EHS
Order No:		20101019026	Nearest Intersection:		
Status:		C	Municipality:		
Report Type:		Custom Report	Client Prov/State: ON		
Report Date:		10/25/2010	Search Radius (km): 0.25		
Date Received:		10/19/2010 11:34:40 AM	X: -75.727915		
Previous Site Name:			Y: 45.380739		
Lot/Building Size:					
Additional Info Ordered:					
66	1 of 1	SSW/240.2	81.7 / 5.80	lot 33 con 2 ON	WWIS
Well ID:		1510611	Flowing (Y/N):		
Construction Date:			Flow Rate:		
Use 1st:		Domestic	Data Entry Status:		
Use 2nd:		0	Data Src: 1		
Final Well Status:		Water Supply	Date Received: 11/12/1949		
Water Type:			Selected Flag: TRUE		
Casing Material:			Abandonment Rec:		
Audit No:			Contractor: 3566		
Tag:			Form Version: 1		
Constructn Method:			Owner:		
Elevation (m):			County: OTTAWA-CARLETON		
Elevatn Reliabilty:			Lot: 033		
Depth to Bedrock:			Concession: 02		
Well Depth:			Concession Name: OF		
Overburden/Bedrock:			Easting NAD83:		
Pump Rate:			Northing NAD83:		
Static Water Level:			Zone:		
Clear/Cloudy:			UTM Reliability:		
Municipality:		OTTAWA CITY (NEPEAN)			
Site Info:					
PDF URL (Map):		https://d2khazk8e83rdv.cloudfront.net/moe_mapping/downloads/2Water/Wells_pdfs/151\1510611.pdf			
<u>Additional Detail(s) (Map)</u>					
Well Completed Date:		09/03/1949			
Year Completed:		1949			
Depth (m):		25.908			
Latitude:		45.377084399115			
Longitude:		-75.7324623234676			
X:		-75.73246216152042			
Y:		45.37708439224657			
Path:		151\1510611.pdf			
<u>Bore Hole Information</u>					
Bore Hole ID:		10032637	Elevation:		
DP2BR:			Elevrc:		
Spatial Status:			Zone: 18		
Code OB:			East83: 442650.70		
Code OB Desc:			North83: 5025102.00		
Open Hole:			Org CS:		
Cluster Kind:			UTMRC: 9		
Date Completed:		09/03/1949	UTMRC Desc: unknown UTM		
Remarks:			Location Method: p9		
Location Method Desc:		Original Pre1985 UTM Rel Code 9: unknown UTM			

Map Key	Number of Records	Direction/ Distance (m)	Elev/Diff (m)	Site	DB
Elevrc Desc: Location Source Date: Improvement Location Source: Improvement Location Method: Source Revision Comment: Supplier Comment:					
<u>Overburden and Bedrock Materials Interval</u>					
Formation ID:		931015364			
Layer:		2			
Color:					
General Color:					
Material 1:		15			
Material 1 Desc:		LIMESTONE			
Material 2:					
Material 2 Desc:					
Material 3:					
Material 3 Desc:					
Formation Top Depth:		13.0			
Formation End Depth:		85.0			
Formation End Depth UOM:		ft			
<u>Overburden and Bedrock Materials Interval</u>					
Formation ID:		931015363			
Layer:		1			
Color:					
General Color:					
Material 1:		05			
Material 1 Desc:		CLAY			
Material 2:		09			
Material 2 Desc:		MEDIUM SAND			
Material 3:		12			
Material 3 Desc:		STONES			
Formation Top Depth:		0.0			
Formation End Depth:		13.0			
Formation End Depth UOM:		ft			
<u>Method of Construction & Well Use</u>					
Method Construction ID:		961510611			
Method Construction Code:		1			
Method Construction:		Cable Tool			
Other Method Construction:					
<u>Pipe Information</u>					
Pipe ID:		10581207			
Casing No:		1			
Comment:					
Alt Name:					
<u>Construction Record - Casing</u>					
Casing ID:		930057850			
Layer:		1			
Material:					
Open Hole or Material:					

Map Key	Number of Records	Direction/ Distance (m)	Elev/Diff (m)	Site	DB
Depth From:					
Depth To:		13.0			
Casing Diameter:		4.0			
Casing Diameter UOM:		inch			
Casing Depth UOM:		ft			
<u>Construction Record - Casing</u>					
Casing ID:		930057851			
Layer:		2			
Material:		4			
Open Hole or Material:		OPEN HOLE			
Depth From:					
Depth To:		85.0			
Casing Diameter:		4.0			
Casing Diameter UOM:		inch			
Casing Depth UOM:		ft			
<u>Results of Well Yield Testing</u>					
Pumping Test Method Desc:		PUMP			
Pump Test ID:		991510611			
Pump Set At:					
Static Level:		21.0			
Final Level After Pumping:		42.0			
Recommended Pump Depth:					
Pumping Rate:		8.0			
Flowing Rate:					
Recommended Pump Rate:		6.0			
Levels UOM:		ft			
Rate UOM:		GPM			
Water State After Test Code:		2			
Water State After Test:		CLOUDY			
Pumping Test Method:		1			
Pumping Duration HR:		1			
Pumping Duration MIN:		0			
Flowing:		No			
<u>Water Details</u>					
Water ID:		933465639			
Layer:		2			
Kind Code:		1			
Kind:		FRESH			
Water Found Depth:		85.0			
Water Found Depth UOM:		ft			
<u>Water Details</u>					
Water ID:		933465638			
Layer:		1			
Kind Code:		1			
Kind:		FRESH			
Water Found Depth:		56.0			
Water Found Depth UOM:		ft			
67	1 of 2	SSW/241.3	81.5 / 5.64	R.M. OF OTTAWA-CARLETON MERIVALE RD./KIRKWOOD AVE. OTTAWA CITY ON	CA
Certificate #:		3-0926-94-			
Application Year:		94			

Map Key	Number of Records	Direction/ Distance (m)	Elev/Diff (m)	Site	DB
Issue Date: 7/25/1994 Approval Type: Municipal sewage Status: Approved Application Type: Client Name: Client Address: Client City: Client Postal Code: Project Description: Contaminants: Emission Control:					
67	2 of 2	SSW/241.3	81.5 / 5.64	R.M. OF OTTAWA-CARLETON MERIVALE RD./KIRKWOOD AVE. OTTAWA CITY ON	CA
Certificate #: 3-1191-94- Application Year: 94 Issue Date: 9/7/1994 Approval Type: Municipal sewage Status: Cancelled Application Type: Client Name: Client Address: Client City: Client Postal Code: Project Description: Contaminants: Emission Control:					
68	1 of 14	NNW/243.0	73.9 / -2.00	900 Merivale Rd Ottawa ON K1Z 5Z8	EHS
Order No: 20130125028 Status: C Report Type: Standard Report Report Date: 05-FEB-13 Date Received: 25-JAN-13 Previous Site Name: Lot/Building Size: Additional Info Ordered:					
Nearest Intersection: Municipality: Client Prov/State: ON Search Radius (km): .25 X: -75.733573 Y: 45.383236					
68	2 of 14	NNW/243.0	73.9 / -2.00	Carlington Community Health Centre 900 Merivale Road Ottawa ON K1Z 5Z8	GEN
Generator Info Generator No: ON4564006 Approval Years: 2010 Status: PO Box No: Country: Co Admin: Phone No Admin: SIC Description: Community Health Centres					
Choice of Contact: Contaminated Fac: MHSW Facility: SIC Code: 621494					
Waste Detail(s)					

Map Key	Number of Records	Direction/ Distance (m)	Elev/Diff (m)	Site	DB
Waste Class: 261 Waste Class Name: PHARMACEUTICALS <u>Waste Detail(s)</u> Waste Class: 312 Waste Class Name: PATHOLOGICAL WASTES					
68	3 of 14	NNW/243.0	73.9 / -2.00	Carlington Community Health Centre 900 Merivale Road Ottawa ON K1Z 5Z8	GEN
<u>Generator Info</u> Generator No: ON4564006 Approval Years: 2011 Status: PO Box No: Country: Co Admin: Phone No Admin: SIC Description: Community Health Centres Choice of Contact: Contaminated Fac: MHSW Facility: SIC Code: 621494					
<u>Waste Detail(s)</u> Waste Class: 261 Waste Class Name: PHARMACEUTICALS <u>Waste Detail(s)</u> Waste Class: 312 Waste Class Name: PATHOLOGICAL WASTES					
68	4 of 14	NNW/243.0	73.9 / -2.00	Carlington Community Health Centre 900 Merivale Road Ottawa ON K1Z 5Z8	GEN
<u>Generator Info</u> Generator No: ON4564006 Approval Years: 2012 Status: PO Box No: Country: Co Admin: Phone No Admin: SIC Description: Community Health Centres Choice of Contact: Contaminated Fac: MHSW Facility: SIC Code: 621494					
<u>Waste Detail(s)</u> Waste Class: 261 Waste Class Name: PHARMACEUTICALS <u>Waste Detail(s)</u>					

Map Key	Number of Records	Direction/ Distance (m)	Elev/Diff (m)	Site	DB
Waste Class: Waste Class Name:		312 PATHOLOGICAL WASTES			
68	5 of 14	NNW/243.0	73.9 / -2.00	Carlington Community Health Centre 900 Merivale Road Ottawa ON	GEN
<u>Generator Info</u>					
Generator No:		ON4564006		Choice of Contact:	
Approval Years:		2013		Contaminated Fac:	
Status:				MHSW Facility:	
PO Box No:				SIC Code:	621494
Country:					
Co Admin:					
Phone No Admin:					
SIC Description:					
<u>Waste Detail(s)</u>					
Waste Class:		312			
Waste Class Name:		PATHOLOGICAL WASTES			
<u>Waste Detail(s)</u>					
Waste Class:		261			
Waste Class Name:		PHARMACEUTICALS			
68	6 of 14	NNW/243.0	73.9 / -2.00	Carlington Community Health Centre 900 Merivale Road Ottawa ON K1Z 5Z8	GEN
<u>Generator Info</u>					
Generator No:		ON4564006		Choice of Contact:	CO_OFFICIAL
Approval Years:		2016		Contaminated Fac:	No
Status:				MHSW Facility:	No
PO Box No:				SIC Code:	621494
Country:		Canada			
Co Admin:					
Phone No Admin:					
SIC Description:		621494			
<u>Waste Detail(s)</u>					
Waste Class:		312			
Waste Class Name:		PATHOLOGICAL WASTES			
<u>Waste Detail(s)</u>					
Waste Class:		261			
Waste Class Name:		PHARMACEUTICALS			
68	7 of 14	NNW/243.0	73.9 / -2.00	Carlington Community Health Centre 900 Merivale Road Ottawa ON K1Z 5Z8	GEN

Map Key	Number of Records	Direction/ Distance (m)	Elev/Diff (m)	Site	DB
<u>Generator Info</u>					
Generator No:	ON4564006			Choice of Contact:	CO_OFFICIAL
Approval Years:	2015			Contaminated Fac:	No
Status:				MHSW Facility:	No
PO Box No:				SIC Code:	621494
Country:	Canada				
Co Admin:					
Phone No Admin:					
SIC Description:	621494				
<u>Waste Detail(s)</u>					
Waste Class:	261				
Waste Class Name:	PHARMACEUTICALS				
<u>Waste Detail(s)</u>					
Waste Class:	312				
Waste Class Name:	PATHOLOGICAL WASTES				
68	8 of 14	NNW/243.0	73.9 / -2.00	Carlington Community Health Centre 900 Merivale Road Ottawa ON K1Z 5Z8	GEN
<u>Generator Info</u>					
Generator No:	ON4564006			Choice of Contact:	CO_OFFICIAL
Approval Years:	2014			Contaminated Fac:	No
Status:				MHSW Facility:	No
PO Box No:				SIC Code:	621494
Country:	Canada				
Co Admin:					
Phone No Admin:					
SIC Description:	621494				
<u>Waste Detail(s)</u>					
Waste Class:	312				
Waste Class Name:	PATHOLOGICAL WASTES				
<u>Waste Detail(s)</u>					
Waste Class:	261				
Waste Class Name:	PHARMACEUTICALS				
68	9 of 14	NNW/243.0	73.9 / -2.00	Carlington Community Health Centre 900 Merivale Road Ottawa ON K1Z 5Z8	GEN
<u>Generator Info</u>					
Generator No:	ON4564006			Choice of Contact:	
Approval Years:	As of Dec 2018			Contaminated Fac:	

Map Key	Number of Records	Direction/ Distance (m)	Elev/Diff (m)	Site	DB
Status: Registered PO Box No: Country: Canada Co Admin: Phone No Admin: SIC Description:					
MHSW Facility: SIC Code:					
<u>Waste Detail(s)</u>					
Waste Class: 261 A Waste Class Name: Pharmaceuticals					
<u>Waste Detail(s)</u>					
Waste Class: 312 P Waste Class Name: Pathological wastes					
68	10 of 14	NNW/243.0	73.9 / -2.00	Carlington Community Health Centre 900 Merivale Road Ottawa ON K1Z 5Z8	GEN
<u>Generator Info</u>					
Generator No: ON4564006 Approval Years: As of Jul 2020 Status: Registered PO Box No: Country: Canada Co Admin: Phone No Admin: SIC Description:					
Choice of Contact: Contaminated Fac: MHSW Facility: SIC Code:					
<u>Waste Detail(s)</u>					
Waste Class: 312 P Waste Class Name: Pathological wastes					
<u>Waste Detail(s)</u>					
Waste Class: 261 A Waste Class Name: Pharmaceuticals					
68	11 of 14	NNW/243.0	73.9 / -2.00	Carlington Community Health Centre 900 Merivale Road Ottawa ON K1Z 5Z8	GEN
<u>Generator Info</u>					
Generator No: ON4564006 Approval Years: As of Nov 2021 Status: Registered PO Box No: Country: Canada Co Admin: Phone No Admin: SIC Description:					
Choice of Contact: Contaminated Fac: MHSW Facility: SIC Code:					

Map Key	Number of Records	Direction/ Distance (m)	Elev/Diff (m)	Site	DB
<u>Waste Detail(s)</u>					
Waste Class:		145 T			
Waste Class Name:		Wastes from the use of pigments, coatings and paints			
<u>Waste Detail(s)</u>					
Waste Class:		261 A			
Waste Class Name:		Pharmaceuticals			
<u>Waste Detail(s)</u>					
Waste Class:		312 P			
Waste Class Name:		Pathological wastes			
68	12 of 14	NNW/243.0	73.9 / -2.00	Carlington Community Health Centre 900 Merivale Road Ottawa ON	GEN
<u>Generator Info</u>					
Generator No:	ON4564006			Choice of Contact:	
Approval Years:	As of Oct 2022			Contaminated Fac:	
Status:	Registered			MHSW Facility:	
PO Box No:				SIC Code:	
Country:	Canada				
Co Admin:					
Phone No Admin:					
SIC Description:					
<u>Waste Detail(s)</u>					
Waste Class:		261 A			
Waste Class Name:		PHARMACEUTICALS			
<u>Waste Detail(s)</u>					
Waste Class:		145 T			
Waste Class Name:		PAINT/PIGMENT/COATING RESIDUES			
<u>Waste Detail(s)</u>					
Waste Class:		312 P			
Waste Class Name:		PATHOLOGICAL WASTES			
<u>Generator Info (as of Dec 2024)</u>					
Generator No:	ON4564006				
Generator Company Name:	Carlington Community Health Centre				
Street:	900 Merivale Road				
City:	Ottawa				
Province State:	Ontario				
Country:	Canada				
Postal Code:	K1Z5Z8				
Waste Class:	312 P,261 A,145 T				
Waste Class Decoded:					

Map Key	Number of Records	Direction/ Distance (m)	Elev/Diff (m)	Site	DB

312 - PATHOLOGICAL WASTES; 261 - PHARMACEUTICALS; 145 - PAINT/PIGMENT/COATING RESIDUES

Generator Info (as of Apr 2025)

Generator Company Name: Carlington Community Health Centre
Generator Site Address: 900 Merivale Road
City: Ottawa
Province State: Ontario
Country: Canada
Postal Code: K1Z5Z8
Waste Class: 312 P, 261 A, 145 T

Waste Class Decoded:

312 - PATHOLOGICAL WASTES; 261 - PHARMACEUTICALS; 145 - PAINT/PIGMENT/COATING RESIDUES

Waste Characteristic Decoded:

P - Pathological; A - Acutely Hazardous Waste Chem.; T - Leachate Toxic

2017 Generator Info

Gen No:	ON4564006	Choice of Contact:	CO_OFFICIAL
ID:	18158	Phone No Official:	613-722-4000 Ext.302
Contaminated Fac:	N	Phone No Admin:	
MHSW Facility:	N	County Ont:	OTTAWA CARLTON (RM)
NAICS Code1:	621494	County Out:	
NAICS Code2:		District:	402
NAICS Code3:			
Gen Name:	Carlington Community Health Centre		
Gen Div:			
Gen Op Name:	Carlington Community Health Centre		
Gen Op Div:			
Site Adrs1:	900 Merivale Road		
Site Bldg:			
Site Pobox:			
Province In:	ONTARIO		
Site Adrs2:			
Site City:	Ottawa		
Province Out:			
Site Postal Code:	K1Z 5Z8		
Site Country:	Canada		
Co Official:	Barry Holmes		
Co Admin:			

2017 Generator Manifest

ID:	41766	Sum Received Qty:	100.06
Generator No:	ON4564006	Waste Class Name:	PATHOLOGICAL WASTES
Receiver Type:	030	Count Manifests:	6
Waste Char:	P	District:	402
Waste Code:	312		

2017 Generator Manifest

ID:	41765	Sum Received Qty:	14.5
Generator No:	ON4564006	Waste Class Name:	PHARMACEUTICALS
Receiver Type:	030	Count Manifests:	3
Waste Char:	A	District:	402

Map Key	Number of Records	Direction/ Distance (m)	Elev/Diff (m)	Site	DB
Waste Code:	261				
<u>2018 Generator Info</u>					
Gen No:	ON4564006			Choice of Contact:	CO_OFFICIAL
ID:	18199			Phone No Official:	613-722-4000 Ext.302
Contaminated Fac:	N			Phone No Admin:	
MHSW Facility:	N			County Ont:	OTTAWA CARLTON (RM)
NAICS Code1:	621494			County Out:	
NAICS Code2:				District:	402
NAICS Code3:					
Gen Name:		Carlington Community Health Centre			
Gen Div:					
Gen Op Name:		Carlington Community Health Centre			
Gen Op Div:					
Site Adrs1:		900 Merivale Road			
Site Bldg:					
Site Pobox:					
Province In:		ONTARIO			
Site Adrs2:					
Site City:		Ottawa			
Province Out:					
Site Postal Code:		K1Z 5Z8			
Site Country:		Canada			
Co Official:		Barry Holmes			
Co Admin:					
<u>2018 Generator Manifest</u>					
ID:	41641			Sum Received Qty:	20.6
Generator No:	ON4564006			Waste Class Name:	PHARMACEUTICALS
Receiver Type:	030			Count Manifests:	2
Waste Char:	A			District:	402
Waste Code:	261				
<u>2018 Generator Manifest</u>					
ID:	41642			Sum Received Qty:	70.7
Generator No:	ON4564006			Waste Class Name:	PATHOLOGICAL WASTES
Receiver Type:	030			Count Manifests:	5
Waste Char:	P			District:	402
Waste Code:	312				
<u>2019 Generator Info</u>					
Gen No:	ON4564006			Choice of Contact:	CO_OFFICIAL
ID:	18133			Phone No Official:	613-722-4000 Ext.302
Contaminated Fac:	N			Phone No Admin:	
MHSW Facility:	N			County Ont:	OTTAWA CARLTON (RM)
NAICS Code1:	621494			County Out:	
NAICS Code2:				District:	402
NAICS Code3:					
Gen Name:		Carlington Community Health Centre			
Gen Div:					
Gen Op Name:		Carlington Community Health Centre			
Gen Op Div:					
Site Adrs1:		900 Merivale Road			
Site Bldg:					
Site Pobox:					
Province In:		ONTARIO			
Site Adrs2:					
Site City:		Ottawa			

Map Key	Number of Records	Direction/ Distance (m)	Elev/Diff (m)	Site	DB
Province Out:					
Site Postal Code:		K1Z 5Z8			
Site Country:		Canada			
Co Official:		Mike Mavretic			
Co Admin:					
2019 Generator Manifest					
ID:	41038			Sum Received Qty:	68.0
Generator No:	ON4564006			Waste Class Name:	PATHOLOGICAL WASTES
Receiver Type:	030			Count Manifests:	6
Waste Char:	P			District:	402
Waste Code:	312				
2019 Generator Manifest					
ID:	41037			Sum Received Qty:	11.0
Generator No:	ON4564006			Waste Class Name:	PHARMACEUTICALS
Receiver Type:	030			Count Manifests:	2
Waste Char:	A			District:	402
Waste Code:	261				
2020 Generator Info					
Gen No:	ON4564006			Choice of Contact:	CO_OFFICIAL
ID:	17829			Phone No Official:	613-722-4000 Ext.302
Contaminated Fac:	N			Phone No Admin:	
MHSW Facility:	N			County Ont:	OTTAWA CARLTON (RM)
NAICS Code1:	621494			County Out:	
NAICS Code2:				District:	402
NAICS Code3:					
Gen Name:	Carlington Community Health Centre				
Gen Div:					
Gen Op Name:	Carlington Community Health Centre				
Gen Op Div:					
Site Adrs1:	900 Merivale Road				
Site Bldg:					
Site Pobox:					
Province In:	ONTARIO				
Site Adrs2:					
Site City:	Ottawa				
Province Out:					
Site Postal Code:	K1Z 5Z8				
Site Country:	Canada				
Co Official:	Mike Mavretic				
Co Admin:					
2020 Generator Manifest					
ID:	37910			Sum Received Qty:	4.8
Generator No:	ON4564006			Waste Class Name:	PHARMACEUTICALS
Receiver Type:	030			Count Manifests:	2
Waste Char:	A			District:	402
Waste Code:	261				
2020 Generator Manifest					
ID:	37911			Sum Received Qty:	57.5
Generator No:	ON4564006			Waste Class Name:	PATHOLOGICAL WASTES
Receiver Type:	030			Count Manifests:	5
Waste Char:	P			District:	402
Waste Code:	312				

Map Key	Number of Records	Direction/ Distance (m)	Elev/Diff (m)	Site	DB
<u>2021 Generator Info</u>					
Gen No:	ON4564006			Choice of Contact:	CO_OFFICIAL
ID:	17935			Phone No Official:	613-722-4000 Ext.338
Contaminated Fac:	N			Phone No Admin:	
MHSW Facility:	N			County Ont:	OTTAWA CARLTON (RM)
NAICS Code1:	621494			County Out:	
NAICS Code2:				District:	402
NAICS Code3:					
Gen Name:		Carlington Community Health Centre			
Gen Div:					
Gen Op Name:		Carlington Community Health Centre			
Gen Op Div:					
Site Adrs1:		900 Merivale Road			
Site Bldg:					
Site Pobox:					
Province In:		ONTARIO			
Site Adrs2:					
Site City:		Ottawa			
Province Out:					
Site Postal Code:		K1Z 5Z8			
Site Country:		Canada			
Co Official:		Mike Mavretic			
Co Admin:					
<u>2021 Generator Manifest</u>					
ID:	39082			Sum Received Qty:	8.5
Generator No:	ON4564006			Waste Class Name:	PHARMACEUTICALS
Receiver Type:	030			Count Manifests:	1
Waste Char:	A			District:	402
Waste Code:	261				
<u>2021 Generator Manifest</u>					
ID:	39083			Sum Received Qty:	86.99
Generator No:	ON4564006			Waste Class Name:	PATHOLOGICAL WASTES
Receiver Type:	030			Count Manifests:	6
Waste Char:	P			District:	402
Waste Code:	312				
<u>2021 Generator Manifest</u>					
ID:	39084			Sum Received Qty:	200.0
Generator No:	ON4564006			Waste Class Name:	PAINT/PIGMENT/COATING RESIDUES
Receiver Type:	035			Count Manifests:	2
Waste Char:	T			District:	402
Waste Code:	145				
<u>68</u>	13 of 14	NNW/243.0	73.9 / -2.00	SHELL CANADA PRODUCTS LTD. 900 MERIVALE RD. TANK TRUCK (CARGO) OTTAWA CITY ON K1Z 5Z8	SPL
Ref No:	65928			Municipality No:	20101
Year:				Nature of Damage:	
Incident Dt:	1/9/1992			Discharger Report:	
Dt MOE Arvl on Scn:				Material Group:	
MOE Reported Dt:	1/9/1992			Impact to Health:	
Dt Document Closed:				Agency Involved:	
Site No:					
MOE Response:					

Map Key	Number of Records	Direction/ Distance (m)	Elev/Diff (m)	Site	DB
Site County/District: Site Geo Ref Meth: Site District Office: Nearest Watercourse: Site Name: Site Address: Site Region: Site Municipality: OTTAWA CITY Site Lot: Site Conc: Site Geo Ref Accu: Site Map Datum: Northing: Easting: Entity Operating Name: Client Name: Client Type: Source Type: Incident Cause: PIPE/HOSE LEAK Incident Preceding Spill: Incident Reason: ERROR Incident Summary: SHELL HOME HEATING: 2 L FUEL OIL TO GRND FROM HOSE. Environment Impact: POSSIBLE Health Env Consequence: Nature of Impact: Soil Contamination Contaminant Qty: Contaminant Qty 1: Contaminant Unit: Contaminant Code: Contaminant Name: Contaminant Limit 1: Contam Limit Freq 1: Contaminant UN No 1: Receiving Medium: LAND Activity Preceding Spill: Property 2nd Watershed: Property Tertiary Watershed: Sector Type: SAC Action Class: Call Report Locatn Geodata: Time Reported: System Facility Address:					
68	14 of 14	NNW/243.0	73.9 / -2.00	SHELL CANADA PRODUCTS LTD. 900 MERIVALLE ROAD SCHOOL FURNACE OIL TANK TANK TRUCK (CARGO) OTTAWA CITY ON	SPL
Ref No: 81214 Year: Incident Dt: 1/24/1993 Dt MOE Arvl on Scn: MOE Reported Dt: 1/24/1993 Dt Document Closed: Site No: MOE Response: Site County/District: Site Geo Ref Meth: Site District Office: Nearest Watercourse: Site Name: Site Address: Site Region: Site Municipality: OTTAWA CITY					
Municipality No: 20101 Nature of Damage: Discharger Report: Material Group: Impact to Health: Agency Involved: FD.					

Map Key	Number of Records	Direction/ Distance (m)	Elev/Diff (m)	Site	DB
Site Lot: Site Conc: Site Geo Ref Accu: Site Map Datum: Northing: Easting: Entity Operating Name: Client Name: Client Type: Source Type: Incident Cause: CONTAINER OVERFLOW Incident Preceding Spill: Incident Reason: ERROR Incident Summary: SHELL-300 L FURNACE OIL TO GRND,OVERFILLED TANK, FD,CLEANUP ONGOING. Environment Impact: POSSIBLE Health Env Consequence: Nature of Impact: Multi Media Pollution Contaminant Qty: Contaminant Qty 1: Contaminant Unit: Contaminant Code: Contaminant Name: Contaminant Limit 1: Contam Limit Freq 1: Contaminant UN No 1: Receiving Medium: LAND Activity Preceding Spill: Property 2nd Watershed: Property Tertiary Watershed: Sector Type: SAC Action Class: Call Report Locatn Geodata: Time Reported: System Facility Address:					
69	1 of 1	NNW/244.3	73.9 / -2.00	lot 33 con 2 ON	WWIS
Well ID: 1510612 Construction Date: Use 1st: Domestic Use 2nd: 0 Final Well Status: Water Supply Water Type: Casing Material: Audit No: Tag: Constructn Method: Elevation (m): Elevatn Reliabilty: Depth to Bedrock: Well Depth: Overburden/Bedrock: Pump Rate: Static Water Level: Clear/Cloudy: Municipality: OTTAWA CITY (NEPEAN) Site Info: PDF URL (Map): https://d2khazk8e83rdv.cloudfront.net/moe_mapping/downloads/2Water/Wells_pdfs/151\1510612.pdf					
Flowing (Y/N): Flow Rate: Data Entry Status: Data Src: 1 Date Received: 07/24/1951 Selected Flag: TRUE Abandonment Rec: Contractor: 3725 Form Version: 1 Owner: County: OTTAWA-CARLETON Lot: 033 Concession: 02 Concession Name: OF Easting NAD83: Northing NAD83: Zone: UTM Reliability:					
Additional Detail(s) (Map)					

Map Key	Number of Records	Direction/ Distance (m)	Elev/Diff (m)	Site	DB
Well Completed Date:		08/20/1949			
Year Completed:		1949			
Depth (m):		19.812			
Latitude:		45.3833803033892			
Longitude:		-75.733246159234			
X:		-75.73324599740553			
Y:		45.38338029612561			
Path:		151\1510612.pdf			
 <u>Bore Hole Information</u>					
Bore Hole ID:	10032638			Elevation:	
DP2BR:				Elevrc:	
Spatial Status:				Zone:	18
Code OB:				East83:	442595.70
Code OB Desc:				North83:	5025802.00
Open Hole:				Org CS:	
Cluster Kind:				UTMRC:	9
Date Completed:	08/20/1949			UTMRC Desc:	unknown UTM
Remarks:				Location Method:	p9
Location Method Desc:		Original Pre1985 UTM Rel Code 9: unknown UTM			
Elevrc Desc:					
Location Source Date:					
Improvement Location Source:					
Improvement Location Method:					
Source Revision Comment:					
Supplier Comment:					
 <u>Overburden and Bedrock</u>					
<u>Materials Interval</u>					
Formation ID:	931015366				
Layer:	2				
Color:					
General Color:					
Material 1:	26				
Material 1 Desc:	ROCK				
Material 2:					
Material 2 Desc:					
Material 3:					
Material 3 Desc:					
Formation Top Depth:	18.0				
Formation End Depth:	65.0				
Formation End Depth UOM:	ft				
 <u>Overburden and Bedrock</u>					
<u>Materials Interval</u>					
Formation ID:	931015365				
Layer:	1				
Color:					
General Color:					
Material 1:	05				
Material 1 Desc:	CLAY				
Material 2:	13				
Material 2 Desc:	BOULDERS				
Material 3:	09				
Material 3 Desc:	MEDIUM SAND				
Formation Top Depth:	0.0				
Formation End Depth:	18.0				
Formation End Depth UOM:	ft				

Map Key	Number of Records	Direction/ Distance (m)	Elev/Diff (m)	Site	DB
<u>Method of Construction & Well Use</u>					
Method Construction ID:	961510612				
Method Construction Code:	1				
Method Construction:	Cable Tool				
Other Method Construction:					
<u>Pipe Information</u>					
Pipe ID:	10581208				
Casing No:	1				
Comment:					
Alt Name:					
<u>Construction Record - Casing</u>					
Casing ID:	930057852				
Layer:	1				
Material:	1				
Open Hole or Material:	STEEL				
Depth From:					
Depth To:	18.0				
Casing Diameter:	4.0				
Casing Diameter UOM:	inch				
Casing Depth UOM:	ft				
<u>Construction Record - Casing</u>					
Casing ID:	930057853				
Layer:	2				
Material:	4				
Open Hole or Material:	OPEN HOLE				
Depth From:					
Depth To:	65.0				
Casing Diameter:	4.0				
Casing Diameter UOM:	inch				
Casing Depth UOM:	ft				
<u>Results of Well Yield Testing</u>					
Pumping Test Method Desc:	PUMP				
Pump Test ID:	991510612				
Pump Set At:					
Static Level:	45.0				
Final Level After Pumping:	45.0				
Recommended Pump Depth:					
Pumping Rate:					
Flowing Rate:					
Recommended Pump Rate:					
Levels UOM:	ft				
Rate UOM:	GPM				
Water State After Test Code:	1				
Water State After Test:	CLEAR				
Pumping Test Method:	1				
Pumping Duration HR:					
Pumping Duration MIN:					
Flowing:	No				
<u>Water Details</u>					
Water ID:	933465640				

Map Key	Number of Records	Direction/ Distance (m)	Elev/Diff (m)	Site	DB
Layer:		1			
Kind Code:		1			
Kind:		FRESH			
Water Found Depth:		65.0			
Water Found Depth UOM:		ft			
70	1 of 1	E/245.3	75.9 / 0.00	1216 Shillington Avenue Ottawa ON	EHS
Order No:		20160616046		Nearest Intersection:	
Status:		C		Municipality:	
Report Type:		No Charge		Client Prov/State:	ON
Report Date:		21-JUN-16		Search Radius (km):	.25
Date Received:		16-JUN-16		X:	-75.727792
Previous Site Name:				Y:	45.380674
Lot/Building Size:					
Additional Info Ordered:					
71	1 of 1	SSE/247.4	80.5 / 4.61	1326 Dorchester Ave, Ottawa, ON K1Z 8E7 OTTAWA ON	SPL
Ref No:		1-27RZ06		Municipality No:	
Year:				Nature of Damage:	
Incident Dt:		10/13/2022 10:03:00 AM		Discharger Report:	
Dt MOE Arvl on Scn:				Material Group:	
MOE Reported Dt:		10/13/2022 10:03:00 AM		Impact to Health:	0 No Impact
Dt Document Closed:				Agency Involved:	
Site No:					
MOE Response:		Desktop Response			
Site County/District:					
Site Geo Ref Meth:					
Site District Office:		Ottawa District Office			
Nearest Watercourse:					
Site Name:					
Site Address:		1326 Dorchester Ave, Ottawa, ON K1Z 8E7			
Site Region:					
Site Municipality:		OTTAWA			
Site Lot:					
Site Conc:					
Site Geo Ref Accu:					
Site Map Datum:					
Northing:					
Easting:					
Entity Operating Name:					
Client Name:					
Client Type:					
Source Type:					
Incident Cause:					
Incident Preceding Spill:		Line Strike			
Incident Reason:					
Incident Summary:		TSSA/FSB- Enbridge Line Strike: 1/2" ip, plastic service, made safe, repairs complete			
Environment Impact:		1 Minor Impact			
Health Env Consequence:					
Nature of Impact:					
Contaminant Qty:		0 other - see notes			
Contaminant Qty 1:					
Contaminant Unit:					
Contaminant Code:					
Contaminant Name:		NATURAL GAS			
Contaminant Limit 1:					
Contam Limit Freq 1:					
Contaminant UN No 1:					
Receiving Medium:		Air			

Map Key	Number of Records	Direction/ Distance (m)	Elev/Diff (m)	Site	DB
Activity Preceding Spill: Property 2nd Watershed: 02K Central Ottawa River Property Tertiary Watershed: 02KF Mississippi River - Central Ottawa River Sector Type: NATURAL GAS DISTRIBUTION SAC Action Class: Call Report Locatn Geodata: {"integration_ids":["PR00003828241"],"wks":["POINT (-75.7310292000 45.3770391000)"],"creation_date":"2022-10-13"} Time Reported: System Facility Address:					
72	1 of 1	E/248.8	75.9 / 0.00	1216 SHILLINGTON AVE OTTAWA ON	WWIS
Well ID: 7157814 Construction Date: Use 1st: Monitoring and Test Hole Use 2nd: 0 Final Well Status: Monitoring and Test Hole Water Type: Casing Material: Audit No: Z120904 Tag: A097236 Constructn Method: Elevation (m): Elevatn Reliabilty: Depth to Bedrock: Well Depth: Overburden/Bedrock: Pump Rate: Static Water Level: Clear/Cloudy: Municipality: OTTAWA CITY Site Info: PDF URL (Map): https://d2khazk8e83rdv.cloudfront.net/moe_mapping/downloads/2Water/Wells_pdfs/715\7157814.pdf					
Flowing (Y/N):					
Flow Rate:					
Data Entry Status:					
Data Src:					
Date Received: 01/14/2011					
Selected Flag: TRUE					
Abandonment Rec:					
Contractor: 7241					
Form Version: 7					
Owner:					
County: OTTAWA-CARLETON					
Lot:					
Concession:					
Concession Name:					
Easting NAD83:					
Northing NAD83:					
Zone:					
UTM Reliability:					
Additional Detail(s) (Map)					
Well Completed Date: 12/03/2010					
Year Completed: 2010					
Depth (m): 6.1					
Latitude: 45.3806161062503					
Longitude: -75.7277398573948					
X: -75.72773969508253					
Y: 45.38061609921887					
Path: 715\7157814.pdf					
Bore Hole Information					
Bore Hole ID: 1003456624					
DP2BR:					
Spatial Status:					
Code OB:					
Code OB Desc:					
Open Hole:					
Cluster Kind:					
Date Completed: 12/03/2010					
Remarks:					
Location Method Desc: on Water Well Record					
Elevrc Desc:					
Location Source Date:					
Improvement Location Source:					
Elevation: Elevrc: Zone: 18 East83: 443024.00 North83: 5025491.00 Org CS: UTM83 UTMRC: 3 UTMRC Desc: margin of error : 10 - 30 m Location Method: wwr					

Map Key	Number of Records	Direction/ Distance (m)	Elev/Diff (m)	Site	DB
Improvement Location Method: Source Revision Comment: Supplier Comment:					
<u>Overburden and Bedrock</u> <u>Materials Interval</u>					
Formation ID:		1003783479			
Layer:		1			
Color:		6			
General Color:		BROWN			
Material 1:		28			
Material 1 Desc:		SAND			
Material 2:		11			
Material 2 Desc:		GRAVEL			
Material 3:		85			
Material 3 Desc:		SOFT			
Formation Top Depth:		0.0			
Formation End Depth:		0.9100000262260437			
Formation End Depth UOM:		m			
<u>Overburden and Bedrock</u> <u>Materials Interval</u>					
Formation ID:		1003783481			
Layer:		3			
Color:		2			
General Color:		GREY			
Material 1:		05			
Material 1 Desc:		CLAY			
Material 2:					
Material 2 Desc:					
Material 3:		91			
Material 3 Desc:		WATER-BEARING			
Formation Top Depth:		3.3499999046325684			
Formation End Depth:		6.099999904632568			
Formation End Depth UOM:		m			
<u>Overburden and Bedrock</u> <u>Materials Interval</u>					
Formation ID:		1003783480			
Layer:		2			
Color:		2			
General Color:		GREY			
Material 1:		05			
Material 1 Desc:		CLAY			
Material 2:					
Material 2 Desc:					
Material 3:		85			
Material 3 Desc:		SOFT			
Formation Top Depth:		0.9100000262260437			
Formation End Depth:		3.3499999046325684			
Formation End Depth UOM:		m			
<u>Annular Space/Abandonment</u> <u>Sealing Record</u>					
Plug ID:		1003783491			
Layer:		2			
Plug From:		0.3100000023841858			
Plug To:		2.740000009536743			

Map Key	Number of Records	Direction/ Distance (m)	Elev/Diff (m)	Site	DB
Plug Depth UOM:		m			
<u>Annular Space/Abandonment Sealing Record</u>					
Plug ID:		1003783490			
Layer:		1			
Plug From:		0.0			
Plug To:		0.3100000023841858			
Plug Depth UOM:		m			
<u>Annular Space/Abandonment Sealing Record</u>					
Plug ID:		1003783492			
Layer:		3			
Plug From:		2.740000009536743			
Plug To:		6.099999904632568			
Plug Depth UOM:		m			
<u>Method of Construction & Well Use</u>					
Method Construction ID:		1003783488			
Method Construction Code:		D			
Method Construction:		Direct Push			
Other Method Construction:					
<u>Pipe Information</u>					
Pipe ID:		1003783478			
Casing No:		0			
Comment:					
Alt Name:					
<u>Construction Record - Casing</u>					
Casing ID:		1003783484			
Layer:		1			
Material:		5			
Open Hole or Material:		PLASTIC			
Depth From:		0.0			
Depth To:		3.0999999046325684			
Casing Diameter:		4.03000020980835			
Casing Diameter UOM:		cm			
Casing Depth UOM:		m			
<u>Construction Record - Screen</u>					
Screen ID:		1003783485			
Layer:		1			
Slot:		10			
Screen Top Depth:		3.0999999046325684			
Screen End Depth:		6.099999904632568			
Screen Material:		5			
Screen Depth UOM:		m			
Screen Diameter UOM:		cm			
Screen Diameter:		4.820000171661377			
<u>Water Details</u>					

Map Key	Number of Records	Direction/ Distance (m)	Elev/Diff (m)	Site	DB
Water ID:		1003783483			
Layer:					
Kind Code:					
Kind:					
Water Found Depth:					
Water Found Depth UOM:	m				
<u>Hole Diameter</u>					
Hole ID:		1003783482			
Diameter:		8.25			
Depth From:		0.0			
Depth To:		6.099999904632568			
Hole Depth UOM:	m				
Hole Diameter UOM:	cm				
73	1 of 1	E/249.6	75.9 / 0.00	1216 SHILLINGTON AVE OTTAWA ON	WWIS
Well ID:	7157815			Flowing (Y/N):	
Construction Date:				Flow Rate:	
Use 1st:	Monitoring and Test Hole			Data Entry Status:	
Use 2nd:	0			Data Src:	
Final Well Status:	Monitoring and Test Hole			Date Received:	01/14/2011
Water Type:				Selected Flag:	TRUE
Casing Material:				Abandonment Rec:	
Audit No:	Z120903			Contractor:	7241
Tag:	A097237			Form Version:	7
Constructn Method:				Owner:	
Elevation (m):				County:	OTTAWA-CARLETON
Elevatn Reliabilty:				Lot:	
Depth to Bedrock:				Concession:	
Well Depth:				Concession Name:	
Overburden/Bedrock:				Easting NAD83:	
Pump Rate:				Northing NAD83:	
Static Water Level:				Zone:	
Clear/Cloudy:				UTM Reliability:	
Municipality:	OTTAWA CITY				
Site Info:					
PDF URL (Map):	https://d2khazk8e83rdv.cloudfront.net/moe_mapping/downloads/2Water/Wells_pdfs/715\7157815.pdf				
<u>Additional Detail(s) (Map)</u>					
Well Completed Date:	12/03/2010				
Year Completed:	2010				
Depth (m):	6.1				
Latitude:	45.3805981864313				
Longitude:	-75.7277268547468				
X:	-75.72772669287295				
Y:	45.380598179009056				
Path:	715\7157815.pdf				
<u>Bore Hole Information</u>					
Bore Hole ID:	1003456626			Elevation:	
DP2BR:				Elevrc:	
Spatial Status:				Zone:	18
Code OB:				East83:	443025.00
Code OB Desc:				North83:	5025489.00
Open Hole:				Org CS:	UTM83

Map Key	Number of Records	Direction/ Distance (m)	Elev/Diff (m)	Site	DB
Cluster Kind:				UTMRC:	3
Date Completed:	12/03/2010			UTMRC Desc:	margin of error : 10 - 30 m
Remarks:				Location Method:	wwr
Location Method Desc:		on Water Well Record			
Elevrc Desc:					
Location Source Date:					
Improvement Location Source:					
Improvement Location Method:					
Source Revision Comment:					
Supplier Comment:					
<u>Overburden and Bedrock</u>					
<u>Materials Interval</u>					
Formation ID:		1003783535			
Layer:		2			
Color:		2			
General Color:		GREY			
Material 1:		05			
Material 1 Desc:		CLAY			
Material 2:					
Material 2 Desc:					
Material 3:		85			
Material 3 Desc:		SOFT			
Formation Top Depth:		0.6100000143051147			
Formation End Depth:		3.6600000858306885			
Formation End Depth UOM:		m			
<u>Overburden and Bedrock</u>					
<u>Materials Interval</u>					
Formation ID:		1003783536			
Layer:		3			
Color:		2			
General Color:		GREY			
Material 1:		05			
Material 1 Desc:		CLAY			
Material 2:					
Material 2 Desc:					
Material 3:		91			
Material 3 Desc:		WATER-BEARING			
Formation Top Depth:		3.6600000858306885			
Formation End Depth:		6.099999904632568			
Formation End Depth UOM:		m			
<u>Overburden and Bedrock</u>					
<u>Materials Interval</u>					
Formation ID:		1003783534			
Layer:		1			
Color:		6			
General Color:		BROWN			
Material 1:		28			
Material 1 Desc:		SAND			
Material 2:		11			
Material 2 Desc:		GRAVEL			
Material 3:		85			
Material 3 Desc:		SOFT			
Formation Top Depth:		0.0			
Formation End Depth:		0.6100000143051147			
Formation End Depth UOM:		m			

Map Key	Number of Records	Direction/ Distance (m)	Elev/Diff (m)	Site	DB
<u>Annular Space/Abandonment Sealing Record</u>					
Plug ID:		1003783545			
Layer:		1			
Plug From:		0.0			
Plug To:		0.3100000023841858			
Plug Depth UOM:		m			
<u>Annular Space/Abandonment Sealing Record</u>					
Plug ID:		1003783547			
Layer:		3			
Plug From:		2.740000009536743			
Plug To:		6.099999904632568			
Plug Depth UOM:		m			
<u>Annular Space/Abandonment Sealing Record</u>					
Plug ID:		1003783546			
Layer:		2			
Plug From:		0.3100000023841858			
Plug To:		2.740000009536743			
Plug Depth UOM:		m			
<u>Method of Construction & Well Use</u>					
Method Construction ID:		1003783543			
Method Construction Code:		D			
Method Construction:		Direct Push			
Other Method Construction:					
<u>Pipe Information</u>					
Pipe ID:		1003783533			
Casing No:		0			
Comment:					
Alt Name:					
<u>Construction Record - Casing</u>					
Casing ID:		1003783539			
Layer:		1			
Material:		5			
Open Hole or Material:		PLASTIC			
Depth From:		0.0			
Depth To:		3.0999999046325684			
Casing Diameter:		4.03000020980835			
Casing Diameter UOM:		cm			
Casing Depth UOM:		m			
<u>Construction Record - Screen</u>					
Screen ID:		1003783540			
Layer:		1			
Slot:		10			
Screen Top Depth:		3.0999999046325684			
Screen End Depth:		6.099999904632568			

Map Key	Number of Records	Direction/ Distance (m)	Elev/Diff (m)	Site	DB
Screen Material:		5			
Screen Depth UOM:		m			
Screen Diameter UOM:		cm			
Screen Diameter:		4.820000171661377			
<u>Water Details</u>					
Water ID:		1003783538			
Layer:					
Kind Code:					
Kind:					
Water Found Depth:					
Water Found Depth UOM:		m			
<u>Hole Diameter</u>					
Hole ID:		1003783537			
Diameter:		8.25			
Depth From:		0.0			
Depth To:		6.099999904632568			
Hole Depth UOM:		m			
Hole Diameter UOM:		cm			

Unplottable Summary

Total: **28** Unplottable sites

DB	Company Name/Site Name	Address	City	Postal
CA	City of Ottawa	Works within an easement adjacent to Merivale Rd	Ottawa ON	
CA	BUDGET CAR & TRUCK RENTALS OTTAWA	LAPERRIERE AVE./SWM	OTTAWA CITY ON	
CA	ROYAL OTTAWA HOSPITAL	MERIVALE RD.	OTTAWA CITY ON	
CONV	SHELL CANADA PRODUCTS LIMITED		DON MILLS ON	
CONV	IMPERIAL OIL LIMITED		NORTH YORK ON	
CONV	IMPERIAL OIL LIMITED		DON MILLS ON	
ECA	Andrew Naoum	Admiral Ave	Ottawa ON	K1Z 7Z6
ECA	City of Ottawa	Works within an easement adjacent to Merivale Rd	Ottawa ON	K2G 6J8
GEN	7770251 CANADA INC	MERIVALE ROAD	OTTAWA ON	
GEN	Carmelo Idone	Rear Merivale Rd.	Ottawa ON	K1Z 6A5
LIMO		Lot K BROKEN FRONT A NEPEAN Ottawa	ON	
LIMO		Lot K BROKEN FRONT A NEPEAN Ottawa	ON	
PRT	SHELL CANADA PRODUCTS LTD	MERIVALE RD	OTTAWA ON	
RST	ULTRAMAR LTÉE	OTTAWA	OTTAWA ON	
SPL	SHELL CANADA PRODUCTS LTD.	TANK TRUCK (CARGO)	OTTAWA CITY ON	
SPL	SHELL CANADA PRODUCTS LTD.	TANK TRUCK (CARGO)	OTTAWA CITY ON	
SPL	SHELL CANADA PRODUCTS LTD.	TANK TRUCK (CARGO)	OTTAWA CITY ON	

SPL	SHELL CANADA PRODUCTS LTD.	TANK TRUCK (CARGO)	OTTAWA CITY ON
SPL	SHELL CANADA PRODUCTS LTD.	TANK TRUCK (CARGO)	OTTAWA CITY ON
SPL	SHELL CANADA PRODUCTS LTD.	TANK TRUCK (CARGO)	OTTAWA CITY ON
SPL	ESSO PETROLEUM CANADA	TANK TRUCK (CARGO)	OTTAWA CITY ON
SPL	ESSO PETROLEUM CANADA	TRANSPORT TRUCK (CARGO)	OTTAWA CITY ON
SPL	SHELL CANADA PRODUCTS LTD.	SERVICE STATION	OTTAWA CITY ON
SPL	SHELL CANADA PRODUCTS LTD.	TANK TRUCK (CARGO)	OTTAWA CITY ON
SPL	SHELL CANADA PRODUCTS LTD.	TANK TRUCK (CARGO)	OTTAWA CITY ON
SPL	SHELL CANADA PRODUCTS LTD.	TANK TRUCK (CARGO)	OTTAWA CITY ON
SPL	ESSO PETROLEUM CANADA	BULK STATION	OTTAWA CITY ON
SPL	Shell Canada Products Limited	Shell Canada	Ottawa ON

Unplottable Report

Site: **City of Ottawa**
Works within an easement adjacent to Merivale Rd Ottawa ON

Database:
CA

Certificate #: 0702-82CL4A
Application Year: 2010
Issue Date: 2/8/2010
Approval Type: Municipal and Private Sewage Works
Status: Approved
Application Type:
Client Name:
Client Address:
Client City:
Client Postal Code:
Project Description:
Contaminants:
Emission Control:

Site: **BUDGET CAR & TRUCK RENTALS OTTAWA**
LAPERRIERE AVE./SWM OTTAWA CITY ON

Database:
CA

Certificate #: 3-1401-92-
Application Year: 92
Issue Date: 10/27/1992
Approval Type: Municipal sewage
Status: Approved
Application Type:
Client Name:
Client Address:
Client City:
Client Postal Code:
Project Description:
Contaminants:
Emission Control:

Site: **ROYAL OTTAWA HOSPITAL**
MERIVALE RD. OTTAWA CITY ON

Database:
CA

Certificate #: 3-1424-85-006
Application Year: 85
Issue Date: 12/13/85
Approval Type: Municipal sewage
Status: Approved
Application Type:
Client Name:
Client Address:
Client City:
Client Postal Code:
Project Description:
Contaminants:
Emission Control:

Site: **SHELL CANADA PRODUCTS LIMITED**
DON MILLS ON

Database:
CONV

File No:

Location:

Crown Brief No:
Court Location:
Publication City:
Publication Title:
Act:
Act(s):
First Matter:
Second Matter:
Investigation 1:
Investigation 2:
Penalty Imposed:
Description:
Background:
URL:

Region:
Ministry District:

SOUTH EAST REGION

DISCHARGING A CONTAMINANT - ADVERSE EFFECT

Additional Details

Publication Date:
Count: 1
Act: EPA
Regulation:
Section: 13(1)
Act/Regulation/Section: EPA- -13(1)
Date of Offence:
Date of Conviction:
Date Charged: 92/05/12
Charge Disposition:
Fine: 90000
Synopsis:

Site: IMPERIAL OIL LIMITED
NORTH YORK ON

Database:
CONV

File No:
Crown Brief No:
Court Location:
Publication City:
Publication Title:
Act:
Act(s):
First Matter:
Second Matter:
Investigation 1:
Investigation 2:
Penalty Imposed:
Description:
Background:
URL:

Location:
Region:
Ministry District:

EASTERN REGION

FAILED TO INSPECT OIL/WATER SEPARATOR WEEKLY & MAINTAIN LOG BOOK AT SITE

Additional Details

Publication Date:
Count: 1
Act: OWRA
Regulation:
Section: 66(3)
Act/Regulation/Section: OWRA- -66(3)
Date of Offence:
Date of Conviction:
Date Charged: 6/4/93
Charge Disposition:
Fine: \$4,000
Synopsis:

Additional Details

Publication Date:
Count: 1
Act: OWRA
Regulation:
Section: 66(3)
Act/Regulation/Section: OWRA- -66(3)
Date of Offence:
Date of Conviction:
Date Charged: 6/4/93
Charge Disposition:
Fine: \$1,000
Synopsis:

Site: **IMPERIAL OIL LIMITED**
DON MILLS ON

Database:
CONV

File No:
Crown Brief No:
Court Location:
Publication City:
Publication Title:
Act:
Act(s):
First Matter:
Second Matter:
Investigation 1:
Investigation 2:
Penalty Imposed:
Description: FAILED TO COMPLY WITH CONDITIONS OF C. OF A.
Background:
URL:

Location:
Region: EASTERN REGION
Ministry District:

Additional Details

Publication Date:
Count: 1
Act: OWRA
Regulation:
Section: 66(3)
Act/Regulation/Section: OWRA- -66(3)
Date of Offence:
Date of Conviction:
Date Charged: 6/4/93
Charge Disposition:
Fine: \$6,000
Synopsis:

Site: **Andrew Naoum**
Admiral Ave Ottawa ON K1Z 7Z6

Database:
ECA

Approval No: 3932-9MHGKM
Approval Date: 2014-08-01
Status: Approved
Record Type: ECA
Link Source: IDS
SWP Area Name:
Approval Type: ECA-MUNICIPAL AND PRIVATE SEWAGE WORKS
Project Type: MUNICIPAL AND PRIVATE SEWAGE WORKS
Business Name: Andrew Naoum
Address: Admiral Ave
Full Address:
Full PDF Link: <https://www.accessenvironment.ene.gov.on.ca/instruments/3051-9MBHNM-14.pdf>
PDF Site Location:

MOE District:
City:
Longitude:
Latitude:
Geometry X:
Geometry Y:

Site: **City of Ottawa**

Database:
ECA

Works within an easement adjacent to Merivale Rd Ottawa ON K2G 6J8

Approval No:	0702-82CL4A	MOE District:
Approval Date:	2010-02-08	City:
Status:	Approved	Longitude:
Record Type:	ECA	Latitude:
Link Source:	IDS	Geometry X:
SWP Area Name:		Geometry Y:
Approval Type:	ECA-MUNICIPAL AND PRIVATE SEWAGE WORKS	
Project Type:	MUNICIPAL AND PRIVATE SEWAGE WORKS	
Business Name:	City of Ottawa	
Address:	Works within an easement adjacent to Merivale Rd	
Full Address:		
Full PDF Link:	https://www.accessenvironment.ene.gov.on.ca/instruments/9895-824SV6-14.pdf	
PDF Site Location:		

Site: 7770251 CANADA INC
MERIVALE ROAD OTTAWA ON

Database:
GEN

Generator Info

Generator No:	ON6163455	Choice of Contact:	
Approval Years:	2013	Contaminated Fac:	
Status:		MHSW Facility:	
PO Box No:		SIC Code:	812320
Country:			
Co Admin:			
Phone No Admin:			
SIC Description:	DRY CLEANING AND LAUNDRY SERVICES (EXCEPT COIN-OPERATED)		

Waste Detail(s)

Waste Class:	241
Waste Class Name:	HALOGENATED SOLVENTS

Site: Carmelo Idone
Rear Merivale Rd. Ottawa ON K1Z 6A5

Database:
GEN

Generator Info

Generator No:	ON5601283	Choice of Contact:	CO_OFFICIAL
Approval Years:	2015	Contaminated Fac:	No
Status:		MHSW Facility:	No
PO Box No:		SIC Code:	531120
Country:	Canada		
Co Admin:			
Phone No Admin:			
SIC Description:	LESSORS OF NON-RESIDENTIAL BUILDINGS (EXCEPT MINI-WAREHOUSES)		

Waste Detail(s)

Waste Class:	252
Waste Class Name:	WASTE OILS & LUBRICANTS

Waste Detail(s)

Waste Class:	251
Waste Class Name:	OIL SKIMMINGS & SLUDGES

Site:

Database:

ECA/Instrument No:	X1009	Natural Attenuation:
Operation Status:	Historic	Liners:
C of A Issue Date:		Cover Material:
C of A Issued to:		Leachate Off-Site:
Lndfl Gas Mgmt (P):		Leachate On Site:
Lndfl Gas Mgmt (F):		Req Coll Lndfl Gas:
Lndfl Gas Mgmt (E):		Lndfl Gas Coll:
Lndfl Gas Mgmt Sys:		Total Waste Rec:
Landfill Gas Mntr:		TWR Methodology:
Leachate Coll Sys:		TWR Unit:
ERC Est Vol (m3):		Tot Aprv Cap Unit:
ERC Volume Unit:		Financial Assurance:
ERC Dt Last Det:		Last Report Year:
Landfill Type:		Region:
Source File Type:	Historic and Closed Landfills	District Office:
Fill Rate:		Site County:
Fill Rate Unit:		Lot:
Tot Fill Area (ha):		Concession:
Tot Site Area (ha):		Latitude:
Footprint:		Longitude:
Tot Aprv Cap (m3):		Easting:
Contam Atten Zone:		Northing:
Grndwtr Mntr:		UTM Zone:
Surf Wtr Mntr:		Data Source:
Air Emis Monitor:		
Approved Waste Type:		
Client Site Name:		
ERC Methodology:		
Site Name:		
Site Location Details:	Lot K BROKEN FRONT A NEPEAN	
	Ottawa	
Service Area:		
Page URL:		

Site:

Lot K BROKEN FRONT A NEPEAN Ottawa ON

Database:

LIMO

ECA/Instrument No:	X1008	Natural Attenuation:
Operation Status:	Historic	Liners:
C of A Issue Date:		Cover Material:
C of A Issued to:		Leachate Off-Site:
Lndfl Gas Mgmt (P):		Leachate On Site:
Lndfl Gas Mgmt (F):		Req Coll Lndfl Gas:
Lndfl Gas Mgmt (E):		Lndfl Gas Coll:
Lndfl Gas Mgmt Sys:		Total Waste Rec:
Landfill Gas Mntr:		TWR Methodology:
Leachate Coll Sys:		TWR Unit:
ERC Est Vol (m3):		Tot Aprv Cap Unit:
ERC Volume Unit:		Financial Assurance:
ERC Dt Last Det:		Last Report Year:
Landfill Type:		Region:
Source File Type:	Historic and Closed Landfills	District Office:
Fill Rate:		Site County:
Fill Rate Unit:		Lot:
Tot Fill Area (ha):		Concession:
Tot Site Area (ha):		Latitude:
Footprint:		Longitude:
Tot Aprv Cap (m3):		Easting:
Contam Atten Zone:		Northing:
Grndwtr Mntr:		UTM Zone:
Surf Wtr Mntr:		Data Source:
Air Emis Monitor:		
Approved Waste Type:		
Client Site Name:		

ERC Methodology:**Site Name:****Site Location Details:** Lot K BROKEN FRONT A NEPEAN

Ottawa

Service Area:**Page URL:**

Site: SHELL CANADA PRODUCTS LTD
MERIVALE RD OTTAWA ON**Database:**
PRT**Location ID:** 11000
Type: retail
Expiry Date: 1995-12-31
Capacity (L): 8280000
Licence #: 0022412017

Site: ULTRAMAR LTÉE
OTTAWA OTTAWA ON**Database:**
RST**Headcode:** 924800
Headcode Desc: Oils-Fuel
Phone: 6137275200
List Name:
Description:

Site: SHELL CANADA PRODUCTS LTD.
TANK TRUCK (CARGO) OTTAWA CITY ON**Database:**
SPL

Ref No:	16382	Municipality No:	20101
Year:		Nature of Damage:	
Incident Dt:	3/27/1989	Discharger Report:	
Dt MOE Arvl on Scn:		Material Group:	
MOE Reported Dt:	3/27/1989	Impact to Health:	
Dt Document Closed:		Agency Involved:	
Site No:			
MOE Response:			
Site County/District:			
Site Geo Ref Meth:			
Site District Office:			
Nearest Watercourse:			
Site Name:			
Site Address:			
Site Region:			
Site Municipality:	OTTAWA CITY		
Site Lot:			
Site Conc:			
Site Geo Ref Accu:			
Site Map Datum:			
Northing:			
Easting:			
Entity Operating Name:			
Client Name:			
Client Type:			
Source Type:			
Incident Cause:	VALVE/FITTING LEAK OR FAILURE		
Incident Preceding Spill:			
Incident Reason:	EQUIPMENT FAILURE		
Incident Summary:	UPLANDS AIRPORT - 20 L OF JET FUEL TO GROUND.		
Environment Impact:			
Health Env Consequence:			
Nature of Impact:			
Contaminant Qty:			
Contaminant Qty 1:			

Contaminant Unit:
Contaminant Code:
Contaminant Name:
Contaminant Limit 1:
Contam Limit Freq 1:
Contaminant UN No 1:
Receiving Medium: LAND
Activity Preceding Spill:
Property 2nd Watershed:
Property Tertiary Watershed:
Sector Type:
SAC Action Class:
Call Report Locatn Geodata:
Time Reported:
System Facility Address:

Site: SHELL CANADA PRODUCTS LTD.
TANK TRUCK (CARGO) OTTAWA CITY ON

Database:
SPL

Ref No: 8471 Municipality No: 20101
Year:
Incident Dt: 8/22/1988 Nature of Damage:
Dt MOE Arvl on Scn: Discharger Report:
MOE Reported Dt: 8/22/1988 Material Group:
Dt Document Closed: Impact to Health:
Site No: Agency Involved:
MOE Response:
Site County/District:
Site Geo Ref Meth:
Site District Office:
Nearest Watercourse:
Site Name:
Site Address:
Site Region:
Site Municipality: OTTAWA CITY
Site Lot:
Site Conc:
Site Geo Ref Accu:
Site Map Datum:
Northing:
Easting:
Entity Operating Name:
Client Name:
Client Type:
Source Type:
Incident Cause: ABOVE-GROUND TANK LEAK
Incident Preceding Spill:
Incident Reason: ERROR
Incident Summary: UPLANDS AIRPORT - 50 L OF JET FUEL TO PAVEMENT FROM TANK TRUCK.
Environment Impact:
Health Env Consequence:
Nature of Impact:
Contaminant Qty:
Contaminant Qty 1:
Contaminant Unit:
Contaminant Code:
Contaminant Name:
Contaminant Limit 1:
Contam Limit Freq 1:
Contaminant UN No 1:
Receiving Medium: LAND
Activity Preceding Spill:
Property 2nd Watershed:
Property Tertiary Watershed:
Sector Type:
SAC Action Class:
Call Report Locatn Geodata:

Time Reported:
System Facility Address:

Site: SHELL CANADA PRODUCTS LTD.
TANK TRUCK (CARGO) OTTAWA CITY ON

Database:
[SPL](#)

Ref No:	21872	Municipality No:	20101
Year:		Nature of Damage:	
Incident Dt:	7/11/1989	Discharger Report:	
Dt MOE Arvl on Scn:		Material Group:	
MOE Reported Dt:	7/11/1989	Impact to Health:	
Dt Document Closed:		Agency Involved:	
Site No:			
MOE Response:			
Site County/District:			
Site Geo Ref Meth:			
Site District Office:			
Nearest Watercourse:			
Site Name:			
Site Address:			
Site Region:			
Site Municipality:	OTTAWA CITY		
Site Lot:			
Site Conc:			
Site Geo Ref Accu:			
Site Map Datum:			
Northings:			
Easting:			
Entity Operating Name:			
Client Name:			
Client Type:			
Source Type:			
Incident Cause:	PIPE/HOSE LEAK		
Incident Preceding Spill:			
Incident Reason:	EQUIPMENT FAILURE		
Incident Summary:	SHELL REFUELING VEHICLE- 70 L AVIATION FUEL TO GROUND.		
Environment Impact:			
Health Env Consequence:			
Nature of Impact:			
Contaminant Qty:			
Contaminant Qty 1:			
Contaminant Unit:			
Contaminant Code:			
Contaminant Name:			
Contaminant Limit 1:			
Contam Limit Freq 1:			
Contaminant UN No 1:			
Receiving Medium:	LAND		
Activity Preceding Spill:			
Property 2nd Watershed:			
Property Tertiary Watershed:			
Sector Type:			
SAC Action Class:			
Call Report Locatn Geodata:			
Time Reported:			
System Facility Address:			

Site: SHELL CANADA PRODUCTS LTD.
TANK TRUCK (CARGO) OTTAWA CITY ON

Database:
[SPL](#)

Ref No:	23253	Municipality No:	20101
Year:		Nature of Damage:	
Incident Dt:	//	Discharger Report:	
Dt MOE Arvl on Scn:		Material Group:	
MOE Reported Dt:	8/7/1989	Impact to Health:	
Dt Document Closed:		Agency Involved:	

Site No:
 MOE Response:
 Site County/District:
 Site Geo Ref Meth:
 Site District Office:
 Nearest Watercourse:
 Site Name:
 Site Address:
 Site Region:
 Site Municipality: OTTAWA CITY
 Site Lot:
 Site Conc:
 Site Geo Ref Accu:
 Site Map Datum:
 Northing:
 Easting:
 Entity Operating Name:
 Client Name:
 Client Type:
 Source Type:
 Incident Cause: VALVE/FITTING LEAK OR FAILURE
 Incident Preceding Spill:
 Incident Reason: EQUIPMENT FAILURE
 Incident Summary: SHELL- 4.5 LTR SPILL OF JET FUEL AT UPLANDS AIRPORT
 Environment Impact:
 Health Env Consequence:
 Nature of Impact:
 Contaminant Qty:
 Contaminant Qty 1:
 Contaminant Unit:
 Contaminant Code:
 Contaminant Name:
 Contaminant Limit 1:
 Contam Limit Freq 1:
 Contaminant UN No 1:
 Receiving Medium: LAND
 Activity Preceding Spill:
 Property 2nd Watershed:
 Property Tertiary Watershed:
 Sector Type:
 SAC Action Class:
 Call Report Locatn Geodata:
 Time Reported:
 System Facility Address:

Site: SHELL CANADA PRODUCTS LTD.
 TANK TRUCK (CARGO) OTTAWA CITY ON

Database:
 SPL

Ref No:	26231	Municipality No:	20101
Year:		Nature of Damage:	
Incident Dt:	10/5/1989	Discharger Report:	
Dt MOE Arvl on Scn:		Material Group:	
MOE Reported Dt:	10/5/1989	Impact to Health:	
Dt Document Closed:		Agency Involved:	DEPT OF TRANSPORT
Site No:			
MOE Response:			
Site County/District:			
Site Geo Ref Meth:			
Site District Office:			
Nearest Watercourse:			
Site Name:			
Site Address:			
Site Region:			
Site Municipality:	OTTAWA CITY		
Site Lot:			
Site Conc:			
Site Geo Ref Accu:			

Site Map Datum:
Northing:
Easting:
Entity Operating Name:
Client Name:
Client Type:
Source Type:
Incident Cause: VALVE/FITTING LEAK OR FAILURE
Incident Preceding Spill:
Incident Reason: EQUIPMENT FAILURE
Incident Summary: SHELL CANADA - 120L JET FUEL TO TERMINAL RAMP
Environment Impact: NOT ANTICIPATED
Health Env Consequence:
Nature of Impact:
Contaminant Qty:
Contaminant Qty 1:
Contaminant Unit:
Contaminant Code:
Contaminant Name:
Contaminant Limit 1:
Contam Limit Freq 1:
Contaminant UN No 1:
Receiving Medium: LAND
Activity Preceding Spill:
Property 2nd Watershed:
Property Tertiary Watershed:
Sector Type:
SAC Action Class:
Call Report Locatn Geodata:
Time Reported:
System Facility Address:

Site: SHELL CANADA PRODUCTS LTD.
 TANK TRUCK (CARGO) OTTAWA CITY ON

Database:
 SPL

Ref No:	30521	Municipality No:	20101
Year:		Nature of Damage:	
Incident Dt:	2/2/1990	Discharger Report:	
Dt MOE Arvl on Scn:		Material Group:	
MOE Reported Dt:	2/2/1990	Impact to Health:	
Dt Document Closed:		Agency Involved:	
Site No:			
MOE Response:			
Site County/District:			
Site Geo Ref Meth:			
Site District Office:			
Nearest Watercourse:			
Site Name:			
Site Address:			
Site Region:			
Site Municipality:	OTTAWA CITY		
Site Lot:			
Site Conc:			
Site Geo Ref Accu:			
Site Map Datum:			
Northing:			
Easting:			
Entity Operating Name:			
Client Name:			
Client Type:			
Source Type:			
Incident Cause:	VALVE/FITTING LEAK OR FAILURE		
Incident Preceding Spill:			
Incident Reason:	ERROR		
Incident Summary:	SHELL TANK TRUCK-50 L AVIATION FUEL TO ASPHALT		
Environment Impact:			
Health Env Consequence:			

Nature of Impact:
Contaminant Qty:
Contaminant Qty 1:
Contaminant Unit:
Contaminant Code:
Contaminant Name:
Contaminant Limit 1:
Contam Limit Freq 1:
Contaminant UN No 1:
Receiving Medium: LAND / AIR
Activity Preceding Spill:
Property 2nd Watershed:
Property Tertiary Watershed:
Sector Type:
SAC Action Class:
Call Report Locatn Geodata:
Time Reported:
System Facility Address:

Site: ESSO PETROLEUM CANADA
TANK TRUCK (CARGO) OTTAWA CITY ON

Database:
SPL

Ref No: 47843
Year:
Incident Dt: 3/19/1991
Dt MOE Arvl on Scn:
MOE Reported Dt: 3/20/1991
Dt Document Closed:
Site No:
MOE Response:
Site County/District:
Site Geo Ref Meth:
Site District Office:
Nearest Watercourse:
Site Name:
Site Address:
Site Region:
Site Municipality: OTTAWA CITY
Site Lot:
Site Conc:
Site Geo Ref Accu:
Site Map Datum:
Northing:
Easting:
Entity Operating Name:
Client Name:
Client Type:
Source Type:
Incident Cause: PIPE/HOSE LEAK
Incident Preceding Spill:
Incident Reason: ERROR
Incident Summary: ESSO HOME COMFORT - TANK TRUCK SPILLED APPROX 1 L.HEATING OIL ON GROUND
Environment Impact: NOT ANTICIPATED
Health Env Consequence:
Nature of Impact:
Contaminant Qty:
Contaminant Qty 1:
Contaminant Unit:
Contaminant Code:
Contaminant Name:
Contaminant Limit 1:
Contam Limit Freq 1:
Contaminant UN No 1:
Receiving Medium: LAND
Activity Preceding Spill:
Property 2nd Watershed:
Property Tertiary Watershed:

Municipality No: 20101
Nature of Damage:
Discharger Report:
Material Group:
Impact to Health:
Agency Involved:

Sector Type:
SAC Action Class:
Call Report Locatn Geodata:
Time Reported:
System Facility Address:

Site: ESSO PETROLEUM CANADA
TRANSPORT TRUCK (CARGO) OTTAWA CITY ON

Database:
[SPL](#)

Ref No: 59519 Municipality No: 20101
Year: Nature of Damage:
Incident Dt: 11/7/1991 Discharger Report:
Dt MOE Arvl on Scn: Material Group:
MOE Reported Dt: 11/7/1991 Impact to Health:
Dt Document Closed: Agency Involved:
Site No:
MOE Response:
Site County/District:
Site Geo Ref Meth:
Site District Office:
Nearest Watercourse:
Site Name:
Site Address:
Site Region:
Site Municipality: OTTAWA CITY
Site Lot:
Site Conc:
Site Geo Ref Accu:
Site Map Datum:
Northing:
Easting:
Entity Operating Name:
Client Name:
Client Type:
Source Type:
Incident Cause: PIPE/HOSE LEAK
Incident Preceding Spill:
Incident Reason: ERROR
Incident Summary: ESSO-3 LITRES DIESEL FUEL TO GRND UNDER LOADING RACK, COUPLING NOT CLOSED
Environment Impact: NOT ANTICIPATED
Health Env Consequence:
Nature of Impact:
Contaminant Qty:
Contaminant Qty 1:
Contaminant Unit:
Contaminant Code:
Contaminant Name:
Contaminant Limit 1:
Contam Limit Freq 1:
Contaminant UN No 1:
Receiving Medium: LAND
Activity Preceding Spill:
Property 2nd Watershed:
Property Tertiary Watershed:
Sector Type:
SAC Action Class:
Call Report Locatn Geodata:
Time Reported:
System Facility Address:

Site: SHELL CANADA PRODUCTS LTD.
SERVICE STATION OTTAWA CITY ON

Database:
[SPL](#)

Ref No: 60160 Municipality No: 20101
Year: Nature of Damage:
Incident Dt: 11/24/1991 Discharger Report:

Dt MOE Arvl on Scn:		Material Group:	
MOE Reported Dt:	11/25/1991	Impact to Health:	
Dt Document Closed:		Agency Involved:	SHELL, FIRE DEPT. TRIANGLE PUMP
Site No:			
MOE Response:			
Site County/District:			
Site Geo Ref Meth:			
Site District Office:			
Nearest Watercourse:			
Site Name:			
Site Address:			
Site Region:			
Site Municipality:	OTTAWA CITY		
Site Lot:			
Site Conc:			
Site Geo Ref Accu:			
Site Map Datum:			
Northing:			
Easting:			
Entity Operating Name:			
Client Name:			
Client Type:			
Source Type:			
Incident Cause:	OTHER CONTAINER LEAK		
Incident Preceding Spill:			
Incident Reason:	CORROSION		
Incident Summary:	SHELL SERVICE STATION - 25 L. OF GASOLINE TO GROUND FROM LEAKY CAR		
Environment Impact:	NOT ANTICIPATED		
Health Env Consequence:			
Nature of Impact:			
Contaminant Qty:			
Contaminant Qty 1:			
Contaminant Unit:			
Contaminant Code:			
Contaminant Name:			
Contaminant Limit 1:			
Contam Limit Freq 1:			
Contaminant UN No 1:			
Receiving Medium:	LAND		
Activity Preceding Spill:			
Property 2nd Watershed:			
Property Tertiary Watershed:			
Sector Type:			
SAC Action Class:			
Call Report Locatn Geodata:			
Time Reported:			
System Facility Address:			

Site: SHELL CANADA PRODUCTS LTD.
TANK TRUCK (CARGO) OTTAWA CITY ON

Database:
[SPL](#)

Ref No:	81836	Municipality No:	20101
Year:		Nature of Damage:	
Incident Dt:	2/14/1993	Discharger Report:	
Dt MOE Arvl on Scn:		Material Group:	
MOE Reported Dt:	2/14/1993	Impact to Health:	
Dt Document Closed:		Agency Involved:	
Site No:			
MOE Response:			
Site County/District:			
Site Geo Ref Meth:			
Site District Office:			
Nearest Watercourse:			
Site Name:			
Site Address:			
Site Region:			
Site Municipality:	OTTAWA CITY		

Site Lot:
 Site Conc:
 Site Geo Ref Accu:
 Site Map Datum:
 Northing:
 Easting:
 Entity Operating Name:
 Client Name:
 Client Type:
 Source Type:
 Incident Cause: PIPE/HOSE LEAK
 Incident Preceding Spill:
 Incident Reason: ERROR
 Incident Summary: SHELL-25L OF JET A-1 FUEL TO GROUND DURING FUELLING CONTAINED, CLEANED UP.
 Environment Impact: NOT ANTICIPATED
 Health Env Consequence:
 Nature of Impact:
 Contaminant Qty:
 Contaminant Qty 1:
 Contaminant Unit:
 Contaminant Code:
 Contaminant Name:
 Contaminant Limit 1:
 Contam Limit Freq 1:
 Contaminant UN No 1:
 Receiving Medium: LAND
 Activity Preceding Spill:
 Property 2nd Watershed:
 Property Tertiary Watershed:
 Sector Type:
 SAC Action Class:
 Call Report Locatn Geodata:
 Time Reported:
 System Facility Address:

Site: SHELL CANADA PRODUCTS LTD.
 TANK TRUCK (CARGO) OTTAWA CITY ON

Database:
 SPL

Ref No:	81843	Municipality No:	20101
Year:		Nature of Damage:	
Incident Dt:	2/14/1993	Discharger Report:	
Dt MOE Arvl on Scn:		Material Group:	
MOE Reported Dt:	2/14/1993	Impact to Health:	
Dt Document Closed:		Agency Involved:	
Site No:			
MOE Response:			
Site County/District:			
Site Geo Ref Meth:			
Site District Office:			
Nearest Watercourse:			
Site Name:			
Site Address:			
Site Region:			
Site Municipality:	OTTAWA CITY		
Site Lot:			
Site Conc:			
Site Geo Ref Accu:			
Site Map Datum:			
Northing:			
Easting:			
Entity Operating Name:			
Client Name:			
Client Type:			
Source Type:			
Incident Cause:	VALVE/FITTING LEAK OR FAILURE		
Incident Preceding Spill:			
Incident Reason:	UNKNOWN		

Incident Summary: SHELL CANADA - 20 L OF AVIATION FUEL TO RAMP DUE TO TRUCK LEAK
Environment Impact: NOT ANTICIPATED
Health Env Consequence:
Nature of Impact:
Contaminant Qty:
Contaminant Qty 1:
Contaminant Unit:
Contaminant Code:
Contaminant Name:
Contaminant Limit 1:
Contam Limit Freq 1:
Contaminant UN No 1:
Receiving Medium: LAND
Activity Preceding Spill:
Property 2nd Watershed:
Property Tertiary Watershed:
Sector Type:
SAC Action Class:
Call Report Locatn Geodata:
Time Reported:
System Facility Address:

Site: SHELL CANADA PRODUCTS LTD.
 TANK TRUCK (CARGO) OTTAWA CITY ON

Database:
 SPL

Ref No:	84404	Municipality No:	20101
Year:		Nature of Damage:	
Incident Dt:	4/21/1993	Discharger Report:	
Dt MOE Arvl on Scn:		Material Group:	
MOE Reported Dt:	4/22/1993	Impact to Health:	
Dt Document Closed:		Agency Involved:	
Site No:			
MOE Response:			
Site County/District:			
Site Geo Ref Meth:			
Site District Office:			
Nearest Watercourse:			
Site Name:			
Site Address:			
Site Region:			
Site Municipality:	OTTAWA CITY		
Site Lot:			
Site Conc:			
Site Geo Ref Accu:			
Site Map Datum:			
Northing:			
Easting:			
Entity Operating Name:			
Client Name:			
Client Type:			
Source Type:			
Incident Cause:	VALVE/FITTING LEAK OR FAILURE		
Incident Preceding Spill:			
Incident Reason:	ERROR		
Incident Summary:	SHELL CANADA - 40 L OF AVIATION FUEL AT GATE A DUE TO TRUCK LEAK		
Environment Impact:	NOT ANTICIPATED		
Health Env Consequence:			
Nature of Impact:			
Contaminant Qty:			
Contaminant Qty 1:			
Contaminant Unit:			
Contaminant Code:			
Contaminant Name:			
Contaminant Limit 1:			
Contam Limit Freq 1:			
Contaminant UN No 1:			
Receiving Medium:	LAND		

Activity Preceding Spill:
Property 2nd Watershed:
Property Tertiary Watershed:
Sector Type:
SAC Action Class:
Call Report Locatn Geodata:
Time Reported:
System Facility Address:

Site: **ESSO PETROLEUM CANADA**
 BULK STATION OTTAWA CITY ON

Database:
SPL

Ref No:	155190	Municipality No:	20101
Year:		Nature of Damage:	
Incident Dt:	5/1/1998	Discharger Report:	
Dt MOE Arvl on Scn:		Material Group:	
MOE Reported Dt:	5/1/1998	Impact to Health:	
Dt Document Closed:		Agency Involved:	
Site No:			
MOE Response:			
Site County/District:			
Site Geo Ref Meth:			
Site District Office:			
Nearest Watercourse:			
Site Name:			
Site Address:			
Site Region:			
Site Municipality:	OTTAWA CITY		
Site Lot:			
Site Conc:			
Site Geo Ref Accu:			
Site Map Datum:			
Northing:			
Easting:			
Entity Operating Name:			
Client Name:			
Client Type:			
Source Type:			
Incident Cause:	OTHER CAUSE (N.O.S.)		
Incident Preceding Spill:			
Incident Reason:	NEGLIGENCE (APPARENT)		
Incident Summary:	ESSO-156 L DIESEL TO LOT,LOADING ARM NOT IN TRUCKSCOMPARTMENT,PUMP STARTED.		
Environment Impact:	NOT ANTICIPATED		
Health Env Consequence:			
Nature of Impact:			
Contaminant Qty:			
Contaminant Qty 1:			
Contaminant Unit:			
Contaminant Code:			
Contaminant Name:			
Contaminant Limit 1:			
Contam Limit Freq 1:			
Contaminant UN No 1:			
Receiving Medium:	LAND		
Activity Preceding Spill:			
Property 2nd Watershed:			
Property Tertiary Watershed:			
Sector Type:			
SAC Action Class:			
Call Report Locatn Geodata:			
Time Reported:			
System Facility Address:			

Site: **Shell Canada Products Limited**
 Shell Canada Ottawa ON

Database:
SPL

Ref No:	6267-5M2K7H	Municipality No:	
Year:		Nature of Damage:	
Incident Dt:	4/28/2003	Discharger Report:	
Dt MOE Arvl on Scn:		Material Group:	Oil
MOE Reported Dt:	4/28/2003	Impact to Health:	
Dt Document Closed:		Agency Involved:	
Site No:			
MOE Response:			
Site County/District:			
Site Geo Ref Meth:			
Site District Office:	Ottawa		
Nearest Watercourse:			
Site Name:	LOADING RACK 1<UNOFFICIAL>		
Site Address:			
Site Region:	Eastern		
Site Municipality:	Ottawa		
Site Lot:			
Site Conc:			
Site Geo Ref Accu:			
Site Map Datum:			
Northing:			
Easting:			
Entity Operating Name:			
Client Name:	Shell Canada Products Limited		
Client Type:			
Source Type:			
Incident Cause:			
Incident Preceding Spill:			
Incident Reason:			
Incident Summary:	Shell - 1L gasoline		
Environment Impact:	Possible		
Health Env Consequence:			
Nature of Impact:	Other Impact(s)		
Contaminant Qty:	1 L		
Contaminant Qty 1:			
Contaminant Unit:	L		
Contaminant Code:	12		
Contaminant Name:	GASOLINE		
Contaminant Limit 1:			
Contam Limit Freq 1:			
Contaminant UN No 1:			
Receiving Medium:	Land		
Activity Preceding Spill:			
Property 2nd Watershed:			
Property Tertiary Watershed:			
Sector Type:			
SAC Action Class:	Spills		
Call Report Locatn Geodata:			
Time Reported:			
System Facility Address:			

Appendix: Database Descriptions

*Environmental Risk Information Services (ERIS) can search the following databases. The extent of historical information varies with each database and current information is determined by what is publicly available to ERIS at the time of update. **Note:** Databases denoted with " * " indicates that the database will no longer be updated. See the individual database description for more information.*

Abandoned Aggregate Inventory:

Provincial [AAGR](#)

The MAAP Program maintains a database of abandoned pits and quarries. Please note that the database is only referenced by lot and concession and city/town location. The database provides information regarding the location, type, size, land use, status and general comments.*

Government Publication Date: Sept 2002*

Aggregate Inventory:

Provincial [AGR](#)

This database of licensed and permitted pits and quarries is maintained by the Ontario Ministry of Natural Resources and Forestry (MNRF), as regulated under the Aggregate Resources Act, R.S.O. 1990. Aggregate site data has been divided into active and inactive sites. Active sites may be further subdivided into partial surrenders. In partial surrenders, defined areas of a site are inactive while the rest of the site remains active.

Government Publication Date: Up to Nov 2024

Abandoned Mine Information System:

Provincial [AMIS](#)

The Abandoned Mines Information System contains data on known abandoned and inactive mines located on both Crown and privately held lands. The information was provided by the Ministry of Northern Development and Mines (MNDM), with the following disclaimer: "the database provided has been compiled from various sources, and the Ministry of Northern Development and Mines makes no representation and takes no responsibility that such information is accurate, current or complete". Reported information includes official mine name, status, background information, mine start/end date, primary commodity, mine features, hazards and remediation.

Government Publication Date: 1800-May 2025

Anderson's Waste Disposal Sites:

Private [ANDR](#)

The information provided in this database was collected by examining various historical documents which aimed to characterize the likely position of former waste disposal sites from 1860 to present. The research initiative behind the creation of this database was to identify those sites that are missing from the Ontario MOE Waste Disposal Site Inventory, as well as to provide revisions and corrections to the positions and descriptions of sites currently listed in the MOE inventory. In addition to historic waste disposal facilities, the database also identifies certain auto wreckers and scrap yards that have been extrapolated from documentary sources. Please note that the data is not warranted to be complete, exhaustive or authoritative. The information was collected for research purposes only.

Government Publication Date: 1860s-Present

Aboveground Storage Tanks:

Provincial [AST](#)

Historical listing of aboveground storage tanks made available by the Department of Natural Resources and Forestry. Includes tanks used to hold water or petroleum. This dataset has been retired as of September 25, 2014 and will no longer be updated.

Government Publication Date: May 31, 2014

Automobile Wrecking & Supplies:

Private [AUWR](#)

This database provides an inventory of known locations that are involved in the scrap metal, automobile wrecking/recycling, and automobile parts & supplies industry. Information is provided on the company name, location and business type.

Government Publication Date: 1999-Apr 30, 2025

Borehole:

Provincial [BORE](#)

A borehole is the generalized term for any narrow shaft drilled in the ground, either vertically or horizontally. The information here includes geotechnical investigations or environmental site assessments, mineral exploration, or as a pilot hole for installing piers or underground utilities. Information is from many sources such as the Ministry of Transportation (MTO) boreholes from engineering reports and projects from the 1950 to 1990's in Southern Ontario. Boreholes from the Ontario Geological Survey (OGS) including The Urban Geology Analysis Information System (UGAIS) and the York Peel Durham Toronto (YPDT) database of the Conservation Authority Moraine Coalition. This database will include fields such as location, stratigraphy, depth, elevation, year drilled, etc. For all water well data or oil and gas well data for Ontario please refer to WWIS and OOGW.

Government Publication Date: 1875-Jul 2018

Certificates of Approval:

Provincial CA

This database contains the following types of approvals: Air & Noise, Industrial Sewage, Municipal & Private Sewage, Waste Management Systems and Renewable Energy Approvals. The MOE in Ontario states that any facility that releases emissions to the atmosphere, discharges contaminants to ground or surface water, provides potable water supplies, or stores, transports or disposes of waste, must have a Certificate of Approval before it can operate lawfully. Fields include approval number, business name, address, approval date, approval type and status. This database will no longer be updated, as CofA's have been replaced by either Environmental Activity and Sector Registry (EASR) or Environmental Compliance Approval (ECA). Please refer to those individual databases for any information after Oct.31, 2011.

Government Publication Date: 1985-Oct 30, 2011*

Dry Cleaning Facilities:

Federal CDRY

List of dry cleaning facilities made available by Environment and Climate Change Canada. Environment and Climate Change Canada's Tetrachloroethylene (Use in Dry Cleaning and Reporting Requirements) Regulations (SOR/2003-79) are intended to reduce releases of tetrachloroethylene to the environment from dry cleaning facilities.

Government Publication Date: Jan 2004-Dec 2023

Commercial Fuel Oil Tanks:

Provincial CFOT

Locations of commercial underground fuel oil tanks. This is not a comprehensive or complete inventory of commercial fuel tanks in the province; this listing is a copy of records of registered commercial underground fuel oil tanks obtained under Access to Public Information.

Note that the following types of tanks do not require registration: waste oil tanks in apartments, office buildings, residences, etc.; aboveground gas or diesel tanks. Records are not verified for accuracy or completeness.

Government Publication Date: Oct 2023

Chemical Manufacturers and Distributors:

Private CHEM

This database includes information from both a one time study conducted in 1992 and private source and is a listing of facilities that manufacture or distribute chemicals. The production of these chemical substances may involve one or more chemical reactions and/or chemical separation processes (i.e. fractionation, solvent extraction, crystallization, etc.).

Government Publication Date: 1999-Jan 31, 2020

Chemical Register:

Private CHM

This database includes a listing of locations of facilities within the Province or Territory that either manufacture and/or distributes chemicals.

Government Publication Date: 1999-Apr 30, 2025

Compressed Natural Gas Stations:

Private CNG

Canada has a network of public access compressed natural gas (CNG) refuelling stations. These stations dispense natural gas in compressed form at 3,000 pounds per square inch (psi), the pressure which is allowed within the current Canadian codes and standards. The majority of natural gas refuelling is located at existing retail gasoline that have a separate refuelling island for natural gas. This list of stations is made available by the Canadian Natural Gas Vehicle Alliance.

Government Publication Date: Dec 2012 -Jul 2025

Inventory of Coal Gasification Plants and Coal Tar Sites:

Provincial COAL

This inventory includes both the "Inventory of Coal Gasification Plant Waste Sites in Ontario-April 1987" and the Inventory of Industrial Sites Producing or Using Coal Tar and Related Tars in Ontario-November 1988) collected by the MOE. It identifies industrial sites that produced and continue to produce or use coal tar and other related tars. Detailed information is available and includes: facility type, size, land use, information on adjoining properties, soil condition, site operators/occupants, site description, potential environmental impacts and historic maps available. This was a one-time inventory.*

Government Publication Date: Apr 1987 and Nov 1988*

Compliance and Convictions:

Provincial CONV

This database summarizes the fines and convictions handed down by the Ontario courts beginning in 1989. Companies and individuals named here have been found guilty of environmental offenses in Ontario courts of law.

Government Publication Date: 1989-Aug 2025

Certificates of Property Use:

Provincial CPU

This is a subset taken from Ontario's Environmental Registry (EBR) database. It will include CPU's on the registry such as (EPA s. 168.6) - Certificate of Property Use.

Government Publication Date: 1994 - Aug 31, 2025

Drill Hole Database:

Provincial

[DRL](#)

The Ontario Drill Hole Database (ODHD) is offered by the Province of Ontario's Ministry of Mines. The dataset contains information for over 164,000 percussion, overburden, sonic and diamond-drill holes. The presence of assay results with cutoff values for gold, silver, copper, zinc, lead, nickel and platinum group elements is noted. Drill hole data are compiled from assessment files that have been submitted to the ministry in accordance with the Ontario Mining Act (OMA). Source assessment file numbers are captured for cross reference with the Ontario Assessment File Database (OAFD). Please note that limited data is available for southern Ontario, as it was the last area to be completed. The database was created when surveys submitted to the Ministry were converted in the Assessment File Research Image Database (AFRI) project. However, the degree of accuracy (coordinates) as to the exact location of drill holes is dependent upon the source document submitted. Levels of accuracy used to locate holes are: centering on the mining claim; a sketch of the mining claim; a 1:50,000 map; a detailed company map; or from submitted a "Report of Work".

Government Publication Date: 1886 - Jul 2025

Delisted Fuel Tanks:

Provincial

[DTNK](#)

List of fuel storage tank sites that were once found in - and have since been removed from - the list of fuel storage tanks made available by the regulatory agency under Access to Public Information.

Government Publication Date: Oct 2023

Environmental Activity and Sector Registry:

Provincial

[EASR](#)

On October 31, 2011, a smarter, faster environmental approvals system came into effect in Ontario. The EASR allows businesses to register certain activities with the ministry, rather than apply for an approval. The registry is available for common systems and processes, to which preset rules of operation can be applied. The EASR is currently available for: heating systems, standby power systems and automotive refinishing. Businesses whose activities aren't subject to the EASR may apply for an ECA (Environmental Compliance Approval). Please see our ECA database.

Government Publication Date: Oct 2011 - Aug 31, 2025

Environmental Registry:

Provincial

[EBR](#)

The Environmental Registry lists proposals, decisions and exceptions regarding policies, Acts, instruments, or regulations that could significantly affect the environment. Through the Registry, thirteen provincial ministries notify the public of upcoming proposals and invite their comments. For example, if a local business is requesting a permit, license, or certificate of approval to release substances into the air or water; these are notified on the registry. Data includes: Approval for discharge into the natural environment other than water (i.e. Air) - EPA s. 9, Approval for sewage works - OWRA s. 53(1), and EPA s. 27 - Approval for a waste disposal site. For information regarding Permit to Take Water (PTTW), Certificate of Property Use (CPU) and (ORD) Orders please refer to those individual databases.

Government Publication Date: 1994 - Aug 31, 2025

Environmental Compliance Approval:

Provincial

[ECA](#)

On October 31, 2011, a smarter, faster environmental approvals system came into effect in Ontario. In the past, a business had to apply for multiple approvals (known as certificates of approval) for individual processes and pieces of equipment. Today, a business either registers itself, or applies for a single approval, depending on the types of activities it conducts. Businesses whose activities aren't subject to the EASR may apply for an ECA. A single ECA addresses all of a business's emissions, discharges and wastes. Separate approvals for air, noise and waste are no longer required. This database will also include Renewable Energy Approvals. For certificates of approval prior to Nov 1st, 2011, please refer to the CA database. For all Waste Disposal Sites please refer to the WDS database.

Government Publication Date: Oct 2011 - Aug 31, 2025

Environmental Effects Monitoring:

Federal

[EEM](#)

The Environmental Effects Monitoring program assesses the effects of effluent from industrial or other sources on fish, fish habitat and human usage of fisheries resources. Since 1992, pulp and paper mills have been required to conduct EEM studies under the Pulp and Paper Effluent Regulations. This database provides information on the mill name, geographical location and sub-lethal toxicity data.

Government Publication Date: 1992-2007*

ERIS Historical Searches:

Private

[EHS](#)

ERIS has compiled a database of all environmental risk reports completed since March 1999. Available fields for this database include: site location, date of report, type of report, and search radius. As per all other databases, the ERIS database can be referenced on both the map and "Statistical Profile" page.

Government Publication Date: 1999-Apr 30, 2025

Environmental Issues Inventory System:

Federal

[EIIS](#)

The Environmental Issues Inventory System was developed through the implementation of the Environmental Issues and Remediation Plan. This plan was established to determine the location and severity of contaminated sites on inhabited First Nation reserves, and where necessary, to remediate those that posed a risk to health and safety; and to prevent future environmental problems. The EIIS provides information on the reserve under investigation, inventory number, name of site, environmental issue, site action (Remediation, Site Assessment), and date investigation completed.

Government Publication Date: 1992-2001*

Emergency Management Historical Event:

Provincial

EMHE

List of locations of historical occurrences of emergency events, including those assigned to the Ministry of Natural Resources by Order-In-Council (OIC) under the Emergency Management and Civil Protection Act, as well as events where MNR provided requested emergency response assistance. Many of these events will have involved community evacuations, significant structural loss, and/or involvement of MNR emergency response staff. These events fall into one of ten (10) type categories: Dam Failure; Drought / Low Water; Erosion; Flood; Forest Fire; Soil and Bedrock Instability; Petroleum Resource Center Event, EMO Requested Assistance, Continuity of Operations Event, Other Requested Assistance. EMHE record details are reproduced by ERIIS under License with the Ontario Ministry of Natural Resources © Queen's Printer for Ontario, 2017.

Government Publication Date: Apr 30, 2022

Environmental Penalty Annual Report:

Provincial

EPAR

This database contains data from Ontario's annual environmental penalty report published by the Ministry of the Environment, Conservation and Parks (MECP). These reports provide information on environmental penalties for land or water violations issued to companies in one of the nine industrial sectors covered by the Municipal Industrial Strategy for Abatement (MISA) regulations.

Government Publication Date: Jan 1, 2011 - Dec 31, 2024

List of Expired Fuels Safety Facilities:

Provincial

EXP

List of facilities and tanks for which there was once a fuel registration. This is not a comprehensive or complete inventory of expired tanks/tank facilities in the province; this listing is a copy of previously registered tanks and facilities obtained under Access to Public Information. Includes private fuel outlets, bulk plants, fuel oil tanks, gasoline stations, marinas, propane filling stations, liquid fuel tanks, piping systems, etc; includes tanks which have been removed from the ground.

Notes: registration was not required for private fuel underground/aboveground storage tanks prior to January 1990, nor for furnace oil tanks prior to May 1, 2002; registration is not required for waste oil tanks in apartments, office buildings, residences, etc., or aboveground gas or diesel tanks. Records are not verified for accuracy or completeness.

Government Publication Date: Oct 2023

Federal Convictions:

Federal

FCON

Environment Canada maintains a database referred to as the "Environmental Registry" that details prosecutions under the Canadian Environmental Protection Act (CEPA) and the Fisheries Act (FA). Information is provided on the company name, location, charge date, offence and penalty.

Government Publication Date: 1988-Jun 2007*

Contaminated Sites on Federal Land:

Federal

FCS

The Federal Contaminated Sites Inventory includes information on known federal contaminated sites under the custodianship of departments, agencies and consolidated Crown corporations as well as those that are being or have been investigated to determine whether they have contamination arising from past use that could pose a risk to human health or the environment. The inventory also includes non-federal contaminated sites for which the Government of Canada has accepted some or all financial responsibility. It does not include sites where contamination has been caused by, and which are under the control of, enterprise Crown corporations, private individuals, firms or other levels of government. Includes fire training sites and sites at which Per- and Polyfluoroalkyl Substances (PFAS) are a concern.

Government Publication Date: Jun 2000-Mar 2025

Fisheries & Oceans Fuel Tanks:

Federal

FOFT

Fisheries & Oceans Canada maintains an inventory of aboveground & underground fuel storage tanks located on Fisheries & Oceans property or controlled by DFO. Our inventory provides information on the site name, location, tank owner, tank operator, facility type, storage tank location, tank contents & capacity, and date of tank installation.

Government Publication Date: 1964-Sep 2019

Federal Identification Registry for Storage Tank Systems (FIRSTS):

Federal

FRST

A list of federally regulated Storage tanks from the Federal Identification Registry for Storage Tank Systems (FIRSTS). FIRSTS is Environment and Climate Change Canada's database of storage tank systems subject to the Storage Tank for Petroleum Products and Allied Petroleum Products Regulations. The main objective of the Regulations is to prevent soil and groundwater contamination from storage tank systems located on federal and aboriginal lands. Storage tank systems that do not have a valid identification number displayed in a readily visible location on or near the storage tank system may be refused product delivery.

Government Publication Date: Oct 31, 2021

Fuel Storage Tank:

Provincial

FST

List of registered private and retail fuel storage tanks. This is not a comprehensive or complete inventory of private and retail fuel storage tanks in the province; this listing is a copy of registered private and retail fuel storage tanks, obtained under Access to Public Information.

Notes: registration was not required for private fuel underground/aboveground storage tanks prior to January 1990, nor for furnace oil tanks prior to May 1, 2002; registration is not required for waste oil tanks in apartments, office buildings, residences, etc., or aboveground gas or diesel tanks. Records are not verified for accuracy or completeness.

Government Publication Date: Oct 2023

Fuel Storage Tank - Historic:

Provincial

FSTH

The Fuels Safety Branch of the Ontario Ministry of Consumer and Commercial Relations maintained a database of all registered private fuel storage tanks. Public records of private fuel storage tanks are only available since the registration became effective in September 1989. This information is now collected by the Technical Standards and Safety Authority.

Government Publication Date: Pre-Jan 2010*

Ontario Regulation 347 Waste Generators Summary:

Provincial

GEN

Regulation 347 of the Ontario EPA defines a waste generation site as any site, equipment and/or operation involved in the production, collection, handling and/or storage of regulated wastes. A generator of regulated waste is required to register the waste generation site and each waste produced, collected, handled, or stored at the site. This database contains the registration number, company name and address of registered generators including the types of hazardous wastes generated. It includes data on waste generating facilities such as: drycleaners, waste treatment and disposal facilities, machine shops, electric power distribution etc. This information is a summary of all years from 1986 including the most currently available data. As of January 1, 2023, businesses and institutions subject to the amended Reg. 347: General – Waste Management are required to report their activities and pay fees through Resource Productivity & Recovery Authority (RPRA) online Hazardous Waste Program Registry (HWPR) rather than the Hazardous Waste Information Network (HWIN) system previously operated by the Ministry of the Environment, Conservation and Parks (MECP). Some records may contain, within the company name, the phrase "See & Use..." followed by a series of letters and numbers. This occurs when one company is amalgamated with or taken over by another registered company. The number listed as "See & Use", refers to the new ownership and the other identification number refers to the original ownership. This phrase serves as a link between the 2 companies until operations have been fully transferred.

Government Publication Date: 1986-Mar 31, 2025

Greenhouse Gas Emissions from Large Facilities:

Federal

GHG

List of greenhouse gas emissions from large facilities made available by Environment Canada. Greenhouse gas emissions in kilotonnes of carbon dioxide equivalents (kt CO₂ eq).

Government Publication Date: 2013-Feb 2025

TSSA Historic Incidents:

Provincial

HINC

List of historic incidences of spills and leaks of diesel, fuel oil, gasoline, natural gas, propane, and hydrogen recorded by the TSSA in their previous incident tracking system. The TSSA's Fuels Safety Program administers the Technical Standards & Safety Act 2000, providing fuel-related safety services associated with the safe transportation, storage, handling and use of fuels such as gasoline, diesel, propane, natural gas and hydrogen. Under this Act, the TSSA regulates fuel suppliers, storage facilities, transport trucks, pipelines, contractors and equipment or appliances that use fuels. Records are not verified for accuracy or completeness. This is not a comprehensive or complete inventory of historical fuel spills and leaks in the province. This listing is a copy of the data captured at one moment in time and is hence limited by the record date provided here.

Government Publication Date: 2006-June 2009*

Historical Business Activity Risk:

Federal

HIST RISK

Proprietary list of sites identified as potentially having engaged in business activity that poses a higher-than-normal risk of contamination. Records originate from historical city directories, and are included in this list based on broad business categories Potentially Hazardous Chemical Users and Fuel and Automotive, including but not limited to Dry Cleaners and Fuel Stations, Garages, etc. Inclusion in this list does not indicate that there is or ever has been contamination; rather, sites are included in this list due to their potential for having engaged in a business activity presenting an elevated risk of contamination. The list was compiled from various city directories including BC Directories, Hendersons, Mightys, Sun Directories, Vernons, and Wrights; spanning roughly 1920s through 1960 depending on information available by city.

This list is currently limited to sites as reported in the following provinces: Alberta, British Columbia, Saskatchewan.

Government Publication Date: 1920s - 1960

Indian & Northern Affairs Fuel Tanks:

Federal

IAFT

The Department of Indian & Northern Affairs Canada (INAC) maintains an inventory of aboveground & underground fuel storage tanks located on both federal and crown land. Our inventory provides information on the reserve name, location, facility type, site/facility name, tank type, material & ID number, tank contents & capacity, and date of tank installation.

Government Publication Date: 1950-Aug 2003*

Fuel Oil Spills and Leaks:

Provincial

INC

Listing of spills and leaks of diesel, fuel oil, gasoline, natural gas, propane, and hydrogen reported to the Spills Action Centre (SAC). This is not a comprehensive or complete inventory of fuel-related leaks, spills, and incidents in the province; this listing is a copy of incidents reported to the SAC, obtained under Access to Public Information. Includes incidents from fuel-related hazards such as spills, fires, and explosions. Records are not verified for accuracy or completeness.

Government Publication Date: 31 Oct, 2023

Landfill Inventory Management Ontario:

Provincial

LIMO

The Landfill Inventory Management Ontario (LIMO) database is updated every year, as the Ministry of the Environment, Conservation and Parks compiles new and updated information. Includes small and large landfills currently operating as well as those which are closed and historic. Operators of larger landfills provide landfill information for the previous operating year to the ministry for LIMO including: estimated amount of total waste received, landfill capacity, estimated total remaining landfill capacity, fill rates, engineering designs, reporting and monitoring details, size of location, service area, approved waste types, leachate of site treatment, contaminant attenuation zone and more. The small landfills include information such as site owner, site location and certificate of approval # and status.

Government Publication Date: Mar 31, 2022

Canadian Mine Locations:

Private

MINE

This information is collected from the Canadian & American Mines Handbook. The Mines database is a national database that provides over 290 listings on mines (listed as public companies) dealing primarily with precious metals and hard rocks. Listed are mines that are currently in operation, closed, suspended, or are still being developed (advanced projects). Their locations are provided as geographic coordinates (x, y and/or longitude, latitude). As of 2002, data pertaining to Canadian smelters and refineries has been appended to this database.

Government Publication Date: 1998-2009*

Mineral Occurrences:

Provincial

MNR

In the early 70's, the Ministry of Northern Development and Mines created an inventory of approximately 19,000 mineral occurrences in Ontario, in regard to metallic and industrial minerals, as well as some information on building stones and aggregate deposits. Please note that the "Horizontal Positional Accuracy" is approximately +/- 200 m. Many reference elements for each record were derived from field sketches using pace or chain/tape measurements against claim posts or topographic features in the area. The primary limiting factor for the level of positional accuracy is the scale of the source material. The testing of horizontal accuracy of the source materials was accomplished by comparing the plan metric (X and Y) coordinates of that point with the coordinates of the same point as defined from a source of higher accuracy.

Government Publication Date: 1846-Feb 2025

National Analysis of Trends in Emergencies System (NATES):

Federal

NATE

In 1974 Environment Canada established the National Analysis of Trends in Emergencies System (NATES) database, for the voluntary reporting of significant spill incidents. The data was to be used to assist in directing the work of the emergencies program. NATES ran from 1974 to 1994. Extensive information is available within this database including company names, place where the spill occurred, date of spill, cause, reason and source of spill, damage incurred, and amount, concentration, and volume of materials released.

Government Publication Date: 1974-1994*

Non-Compliance Reports:

Provincial

NCPL

The Ministry of the Environment Conservation and Parks (MECP) provides information about non-compliant discharges of contaminants to air and water that exceed legal allowable limits, from regulated industrial and municipal facilities. A reported non-compliance failure may be in regard to a Control Order, Certificate of Approval, Sectoral Regulation or specific regulation/act. MECP publicly releases the Environmental Compliance Report (ECR) on the Ontario Data Catalogue. In Ontario, all facilities with regulated wastewater discharges or air emissions under the Ontario Water Resources Act and the Environmental Protection Act must monitor and report any cases where approved operating limits have been exceeded.

Government Publication Date: Dec 31, 2023

National Defense & Canadian Forces Fuel Tanks:

Federal

NDFT

The Department of National Defense and the Canadian Forces maintains an inventory of all aboveground & underground fuel storage tanks located on DND lands. Our inventory provides information on the base name, location, tank type & capacity, tank contents, tank class, date of tank installation, date tank last used, and status of tank as of May 2001. This database will no longer be updated due to the new National Security protocols which have prohibited any release of this database.

Government Publication Date: Up to May 2001*

National Defense & Canadian Forces Spills:

Federal

NDSP

The Department of National Defense and the Canadian Forces maintains an inventory of spills to land and water. All spill sites have been classified under the "Transportation of Dangerous Goods Act - 1992". Our inventory provides information on the facility name, location, spill ID #, spill date, type of spill, as well as the quantity of substance spilled & recovered.

Government Publication Date: Mar 1999-Nov 2023

National Defence & Canadian Forces Waste Disposal Sites:

Federal

NDWD

The Department of National Defence and the Canadian Forces maintains an inventory of waste disposal sites located on DND lands. Where available, our inventory provides information on the base name, location, type of waste received, area of site, depth of site, year site opened/closed and status.

Government Publication Date: 2001-Apr 2007*

National Energy Board Pipeline Incidents:

Federal

NEBI

Locations of pipeline incidents from 2008 to present, made available by the Canada Energy Regulator (CER) - previously the National Energy Board (NEB). Includes incidents reported under the Onshore Pipeline Regulations and the Processing Plant Regulations related to pipelines under federal jurisdiction, does not include incident data related to pipelines under provincial or territorial jurisdiction.

Government Publication Date: 2008-Jul 31, 2025

National Energy Board Wells:

Federal

NEBP

The NEBW database contains information on onshore & offshore oil and gas wells that are outside provincial jurisdiction(s) and are thereby regulated by the National Energy Board. Data is provided regarding the operator, well name, well ID No./UWI, status, classification, well depth, spud and release date.

Government Publication Date: 1920-Feb 2003*

National Environmental Emergencies System (NEES):

Federal

NEES

In 2000, the Emergencies program implemented NEES, a reporting system for spills of hazardous substances. For the most part, this system only captured data from the Atlantic Provinces, some from Quebec and Ontario and a portion from British Columbia. Data for Alberta, Saskatchewan, Manitoba and the Territories was not captured. However, NEES is also a repository for previous Environment Canada spill datasets. NEES is composed of the historic datasets ' or Trends ' which dates from approximately 1974 to present. NEES Trends is a compilation of historic databases, which were merged and includes data from NATES (National Analysis of Trends in Emergencies System), ARTS (Atlantic Regional Trends System), and NEES. In 2001, the Emergencies Program determined that variations in reporting regimes and requirements between federal and provincial agencies made national spill reporting and trend analysis difficult to achieve. As a consequence, the department has focused efforts on capturing data on spills of substances which fall under its legislative authority only (CEPA and FA). As such, the NEES database will be decommissioned in December 2004.

Government Publication Date: 1974-2003*

National PCB Inventory:

Federal

NPCB

Environment Canada's National PCB inventory includes information on in-use PCB containing equipment in Canada including federal, provincial and private facilities. Federal out-of-service PCB containing equipment and PCB waste owned by the federal government or by federally regulated industries such as airlines, railway companies, broadcasting companies, telephone and telecommunications companies, pipeline companies, etc. are also listed. Although it is not Environment Canada's mandate to collect data on non-federal PCB waste, the National PCB inventory includes some information on provincial and private PCB waste and storage sites. Some addresses provided may be Head Office addresses and are not necessarily the location of where the waste is being used or stored.

Government Publication Date: 1988-2008*

National Pollutant Release Inventory:

Federal

NPR2

The National Pollutant Release Inventory (NPRI) is Canada's public inventory of pollutant releases (to air, water and land), disposals, and transfers for recycling. The inventory, managed by Environment and Climate Change Canada, tracks over 300 substances. Under the authority of the Canadian Environmental Protection Act (CEPA), owners or operators of facilities that meet published reporting requirements are required to report to the NPRI.

Government Publication Date: Feb 2024

National Pollutant Release Inventory - Historic:

Federal

NPRI

Environment Canada has defined the National Pollutant Release Inventory ("NPRI") as a federal government initiative designed to collect comprehensive national data regarding releases to air, water, or land, and waste transfers for recycling for more than 300 listed substances. This data holds historic records; current records are found in NPR2.

Government Publication Date: 1993-May 2017

Oil and Gas Wells:

Private

OGWE

The Nickle's Energy Group (publisher of the Daily Oil Bulletin) collects information on drilling activity including operator and well statistics. The well information database includes name, location, class, status and depth. The main Nickle's database is updated on a daily basis, however, this database is updated on a monthly basis. More information is available at www.nickles.com.

Government Publication Date: 1988-Aug 31, 2025

Ontario Oil and Gas Wells:

Provincial

OOGW

In 1998, the Ministry of Natural Resources (MNR) handed over to the Ontario Oil, Gas and Salt Resources (OGSR) Corporation, the responsibility of maintaining a database of oil and gas wells drilled in Ontario. The OGSR Library has over 20,000+ wells in their database. Information available for all wells in the ERIS database includes well owner/operator, location, permit issue date, and well cap date, license number, status, depth and the primary target (rock unit) of the well being drilled. All geology/stratigraphy table information, plus all water table information is also provided for each well record.

Government Publication Date: 1800-May 2025

Inventory of PCB Storage Sites:

Provincial

[OPCB](#)

The Ontario Ministry of Environment, Waste Management Branch, maintains an inventory of PCB storage sites within the province. Ontario Regulation 11/82 (Waste Management - PCB) and Regulation 347 (Generator Waste Management) under the Ontario EPA requires the registration of inactive PCB storage equipment and/or disposal sites of PCB waste with the Ontario Ministry of Environment. This database contains information on: 1) waste quantities; 2) major and minor sites storing liquid or solid waste; and 3) a waste storage inventory.

Government Publication Date: 1987-Oct 2004; 2012-Dec 2013

Orders:

Provincial

[ORD](#)

This is a subset taken from Ontario's Environmental Registry (EBR) database. It will include Orders on the registry such as (EPA s. 17) - Order for remedial work, (EPA s. 18) - Order for preventative measures, (EPA s. 43) - Order for removal of waste and restoration of site, (EPA s. 44) - Order for conformity with Act for waste disposal sites, (EPA s. 136) - Order for performance of environmental measures.

Government Publication Date: 1994 - Aug 31, 2025

Canadian Pulp and Paper:

Private

[PAP](#)

This information is part of the Pulp and Paper Canada Directory. The Directory provides a comprehensive listing of the locations of pulp and paper mills and the products that they produce.

Government Publication Date: 1999, 2002, 2004, 2005, 2009-2014

Parks Canada Fuel Storage Tanks:

Federal

[PCFT](#)

Canadian Heritage maintains an inventory of known fuel storage tanks operated by Parks Canada, in both National Parks and at National Historic Sites. The database details information on site name, location, tank install/removal date, capacity, fuel type, facility type, tank design and owner/operator.

Government Publication Date: 1920-Jan 2005*

Pesticide Register:

Provincial

[PES](#)

The Ontario Ministry of the Environment and Climate Change maintains a database of licensed operators and vendors of registered pesticides.

Government Publication Date: Oct 2011 - Aug 31, 2025

Ontario PFAS Spills:

Provincial

[PFAS](#)

This specific list of spills includes those incidents where one or more of the listed contaminants are identified in the PFAS Structure List and/or PFAS Chemicals Without Explicit Structure List made available by the United States Environmental Protection Agency (US EPA), is originally sourced from the Ministry of the Environment, Conservation and Parks spills related data. Information from 1988-2002 was part of the ORIS (Occurrence Reporting Information System). The SAC (Spills Action Centre) handles all spills reported in Ontario. Regulations for spills in Ontario are part of the MOE's Environmental Protection Act, Part X.

Government Publication Date: 1988-Jun 2024; Aug 2024; Oct-Nov 2024

NPRI Reporters - PFAS Substances:

Federal

[PFCH](#)

The National Pollutant Release Inventory (NPRI) is Canada's public inventory of releases, disposals, and transfers, tracking over 320 pollutants. Per- and polyfluoroalkyl substances (PFAS) are a group of over 4,700 human-made substances for which adverse environmental and health effects have been observed. This listing of PFAS substance reporters includes those NPRI facilities that reported substances that are found in either: a) the Comprehensive Global Database of PFASs compiled by the Organisation for Economic Co-operation and Development (OECD), b) the US Environmental Protection Agency (US EPA) Master List of PFAS Substances, c) the US EPA list of PFAS chemicals without explicit structures, or d) the US EPA list of PFAS structures (encompassing the largest set of structures having sufficient levels of fluorination to potentially impart PFAS-type properties).

Government Publication Date: Feb 2024

Potential PFAS Handlers from NPRI:

Federal

[PFHA](#)

The National Pollutant Release Inventory (NPRI) is Canada's public inventory of releases, disposals, and transfers, tracking over 320 pollutants. Per- and polyfluoroalkyl substances (PFAS) are a group of over 4,700 human-made substances for which adverse environmental and health effects have been observed. This list of potential PFAS handlers includes those NPRI facilities that reported business activity (NAICS code) included in the US Environmental Protection Agency (US EPA) list of Potential PFAS-Handling Industry Sectors, further described as operating in industry sectors where literature reviews indicate that PFAS may be handled and/or released. Inclusion of a facility in this listing does not indicate that PFAS are being manufactured, processed, used, or released by the facility - these are facilities that potentially handle PFAS based on their industrial profile.

Government Publication Date: Feb 2024

Pipeline Incidents:

Provincial

[PINC](#)

List of pipeline incidents (strikes, leaks, spills). This is not a comprehensive or complete inventory of pipeline incidents in the province; this listing is an historical copy of records previously obtained under Access to Public Information. Records are not verified for accuracy or completeness.

Government Publication Date: Feb 28, 2021

Potential PFAS Handlers from EASR:Provincial [PPHA](#)

The Ontario Environmental Activity and Sector Registry (EASR), described in Ontario Regulation 245/11, allows businesses with less complex operations - and hence not requiring an Environmental Compliance Approval - to register their activities with the Ontario Ministry of the Environment, Conservation and Parks (MECP). This list of potential PFAS handlers includes those EASR facilities that reported business activity (NAICS code) included in the US Environmental Protection Agency (US EPA) list of Potential PFAS-Handling Industry Sectors, further described as operating in industry sectors where literature reviews indicate that PFAS may be handled and/or released. Inclusion of a facility in this listing does not indicate that PFAS are being manufactured, processed, used.

Government Publication Date: Jun 30, 2024

Private and Retail Fuel Storage Tanks:Provincial [PRT](#)

The Fuels Safety Branch of the Ontario Ministry of Consumer and Commercial Relations maintained a database of all registered private fuel storage tanks and licensed retail fuel outlets. This database includes an inventory of locations that have gasoline, oil, waste oil, natural gas and/or propane storage tanks on their property. The MCCR no longer collects this information. This information is now collected by the Technical Standards and Safety Authority (TSSA).

Government Publication Date: 1989-1996*

Permit to Take Water:Provincial [PTTW](#)

This is a subset taken from Ontario's Environmental Registry (EBR) database. It will include PTTW's on the registry such as OWRA s. 34 - Permit to take water.

Government Publication Date: 1994 - Aug 31, 2025

Ontario Regulation 347 Waste Receivers Summary:Provincial [REC](#)

Part V of the Ontario Environmental Protection Act ("EPA") regulates the disposal of regulated waste through an operating waste management system or a waste disposal site operated or used pursuant to the terms and conditions of a Certificate of Approval or a Provisional Certificate of Approval. Regulation 347 of the Ontario EPA defines a waste receiving site as any site or facility to which waste is transferred by a waste carrier. A receiver of regulated waste is required to register the waste receiving facility. This database represents registered receivers of regulated wastes, identified by registration number, company name and address, and includes receivers of waste such as: landfills, incinerators, transfer stations, PCB storage sites, sludge farms and water pollution control plants. This information is a summary of all years from 1986 including the most currently available data.

Government Publication Date: 1986-1990, 1992-2021

Record of Site Condition:Provincial [RSC](#)

The Record of Site Condition (RSC) is part of the Ministry of the Environment's Brownfields Environmental Site Registry. Protection from environmental cleanup orders for property owners is contingent upon documentation known as a record of site condition (RSC) being filed in the Environmental Site Registry. In order to file an RSC, the property must have been properly assessed and shown to meet the soil, sediment and groundwater standards appropriate for the use (such as residential) proposed to take place on the property. The Record of Site Condition Regulation (O. Reg. 153/04) details requirements related to site assessment and clean up. RSCs filed after July 1, 2011 will also be included as part of the new (O.Reg. 511/09). The Government of Ontario states that it is not responsible for the accuracy of the information in this Registry.

Government Publication Date: 1997-Sept 2001, Oct 2004-Aug 2025

Retail Fuel Storage Tanks:Private [RST](#)

This database includes an inventory of retail fuel outlet locations (including marinas) that have on their property gasoline, oil, waste oil, natural gas and / or propane storage tanks.

Government Publication Date: 1999-Apr 30, 2025

Scott's Manufacturing Directory:Private [SCT](#)

Scott's Directories is a data bank containing information on over 200,000 manufacturers across Canada. Even though Scott's listings are voluntary, it is the most comprehensive database of Canadian manufacturers available. Information concerning a company's address, plant size, and main products are included in this database.

Government Publication Date: 1992-Mar 2011*

Ontario Spills:Provincial [SPL](#)

List of spills and incidents made available by the Ministry of the Environment, Conservation and Parks. This database identifies information such as location (approximate), type and quantity of contaminant, date of spill, environmental impact, cause, nature of impact, etc. Information from 1988-2002 was part of the ORIS (Occurrence Reporting Information System). The SAC (Spills Action Centre) handles all spills reported in Ontario. Regulations for spills in Ontario are part of the MOE's Environmental Protection Act, Part X.

Government Publication Date: 1988-Jun 2024; Aug 2024; Oct-May 2025

Wastewater Discharger Registration Database:

Provincial

SRDS

Facilities that report either municipal treated wastewater effluent or industrial wastewater discharges under the Effluent Monitoring and Effluent Limits (EMEL) and Municipal/Industrial Strategy for Abatement Regulations. The Municipal/Industrial Strategy for Abatement (MISA) division of the Ontario Ministry of Environment keeps record of direct dischargers of toxic pollutants within nine sectors including: Electric Power Generation, Mining, Petroleum Refining, Organic Chemicals, Inorganic Chemicals, Pulp & Paper, Metal Casting, Iron & Steel, and Quarries.

Government Publication Date: 1990-Dec 31, 2021

Anderson's Storage Tanks:

Private

TANK

The information provided in this database was collected by examining various historical documents, which identified the location of former storage tanks, containing substances such as fuel, water, gas, oil, and other various types of miscellaneous products. Information is available in regard to business operating at tank site, tank location, permit year, permit & installation type, no. of tanks installed & configuration and tank capacity. Data contained within this database pertains only to the city of Toronto and is not warranted to be complete, exhaustive or authoritative. The information was collected for research purposes only.

Government Publication Date: 1915-1953*

Transport Canada Fuel Storage Tanks:

Federal

TCFT

List of fuel storage tanks currently or previously owned or operated by Transport Canada. This inventory also includes tanks on The Pickering Lands, which refers to 7,530 hectares (18,600 acres) of land in Pickering, Markham, and Uxbridge owned by the Government of Canada since 1972; properties on this land has been leased by the government since 1975, and falls under the Site Management Policy of Transport Canada, but is administered by Public Works and Government Services Canada. This inventory provides information on the site name, location, tank age, capacity and fuel type.

Government Publication Date: 1970 - Apr 2024

Variances for Abandonment of Underground Storage Tanks:

Provincial

VAR

Listing of variances granted for storage tank abandonment. This is not a comprehensive or complete inventory of tank abandonment variances in the province; this listing is a copy of tank abandonment variance records previously obtained under Access to Public Information. In Ontario, registered underground storage tanks must be removed within two years of disuse; if removal of a tank is not feasible, an application may be sought for a variance from this code requirement.

Records are not verified for accuracy or completeness.

Government Publication Date: Feb 28, 2022

Waste Disposal Sites - MOE CA Inventory:

Provincial

WDS

The Ontario Ministry of Environment, Waste Management Branch, maintains an inventory of known open (active or inactive) and closed disposal sites in the Province of Ontario. Active sites maintain a Certificate of Approval, are approved to receive and are receiving waste. Inactive sites maintain Certificate(s) of Approval but are not receiving waste. Closed sites are not receiving waste. The data contained within this database was compiled from the MOE's Certificate of Approval database. Locations of these sites may be cross-referenced to the Anderson database described under ERIS's Private Source Database section, by the CA number. All new Environmental Compliance Approvals handed out after Oct 31, 2011 for Waste Disposal Sites will still be found in this database.

Government Publication Date: Oct 2011 - Aug 31, 2025

Waste Disposal Sites - MOE 1991 Historical Approval Inventory:

Provincial

WDSH

In June 1991, the Ontario Ministry of Environment, Waste Management Branch, published the "June 1991 Waste Disposal Site Inventory", of all known active and closed waste disposal sites as of October 30th, 1990. For each "active" site as of October 31st 1990, information is provided on site location, site/CA number, waste type, site status and site classification. For each "closed" site as of October 31st 1990, information is provided on site location, site/CA number, closure date and site classification. Locations of these sites may be cross-referenced to the Anderson database described under ERIS's Private Source Database section, by the CA number.

Government Publication Date: Up to Oct 1990*

Water Well Information System:

Provincial

WWIS

This database describes locations and characteristics of water wells found within Ontario in accordance with Regulation 903. It includes such information as coordinates, construction date, well depth, primary and secondary use, pump rate, static water level, well status, etc. Also included are detailed stratigraphy information, approximate depth to bedrock and the approximate depth to the water table.

Government Publication Date: Dec 31 2023

Definitions

Database Descriptions: This section provides a detailed explanation for each database including: source, information available, time coverage, and acronyms used. They are listed in alphabetic order.

Detail Report: This is the section of the report which provides the most detail for each individual record. Records are summarized by location, starting with the project property followed by records in closest proximity.

Distance: The distance value is the distance between plotted points, not necessarily the distance between the sites' boundaries. All values are an approximation.

Direction: The direction value is the compass direction of the site in respect to the project property and/or center point of the report.

Elevation: The elevation value is taken from the location at which the records for the site address have been plotted. All values are an approximation. Source: Google Elevation API.

Executive Summary: This portion of the report is divided into 3 sections:

'Report Summary'- Displays a chart indicating how many records fall on the project property and, within the report search radii.

'Site Report Summary'-Project Property'- This section lists all the records which fall on the project property. For more details, see the 'Detail Report' section.

'Site Report Summary-Surrounding Properties'- This section summarizes all records on adjacent properties, listing them in order of proximity from the project property. For more details, see the 'Detail Report' section.

Map Key: The map key number is assigned according to closest proximity from the project property. Map Key numbers always start at #1. The project property will always have a map key of '1' if records are available. If there is a number in brackets beside the main number, this will indicate the number of records on that specific property. If there is no number in brackets, there is only one record for that property.

The symbol and colour used indicates 'elevation': the red inverted triangle will dictate 'ERIS Sites with Lower Elevation', the yellow triangle will dictate 'ERIS Sites with Higher Elevation' and the orange square will dictate 'ERIS Sites with Same Elevation.'

Unplottables: These are records that could not be mapped due to various reasons, including limited geographic information. These records may or may not be in your study area, and are included as reference.

EXP Services Inc.

City of Ottawa


Phase One Environmental Site Assessment

960 Silver Street, Ottawa, Ontario


OTT-23011957-Q0

March 2, 2026

Appendix E: Aerial Photographs

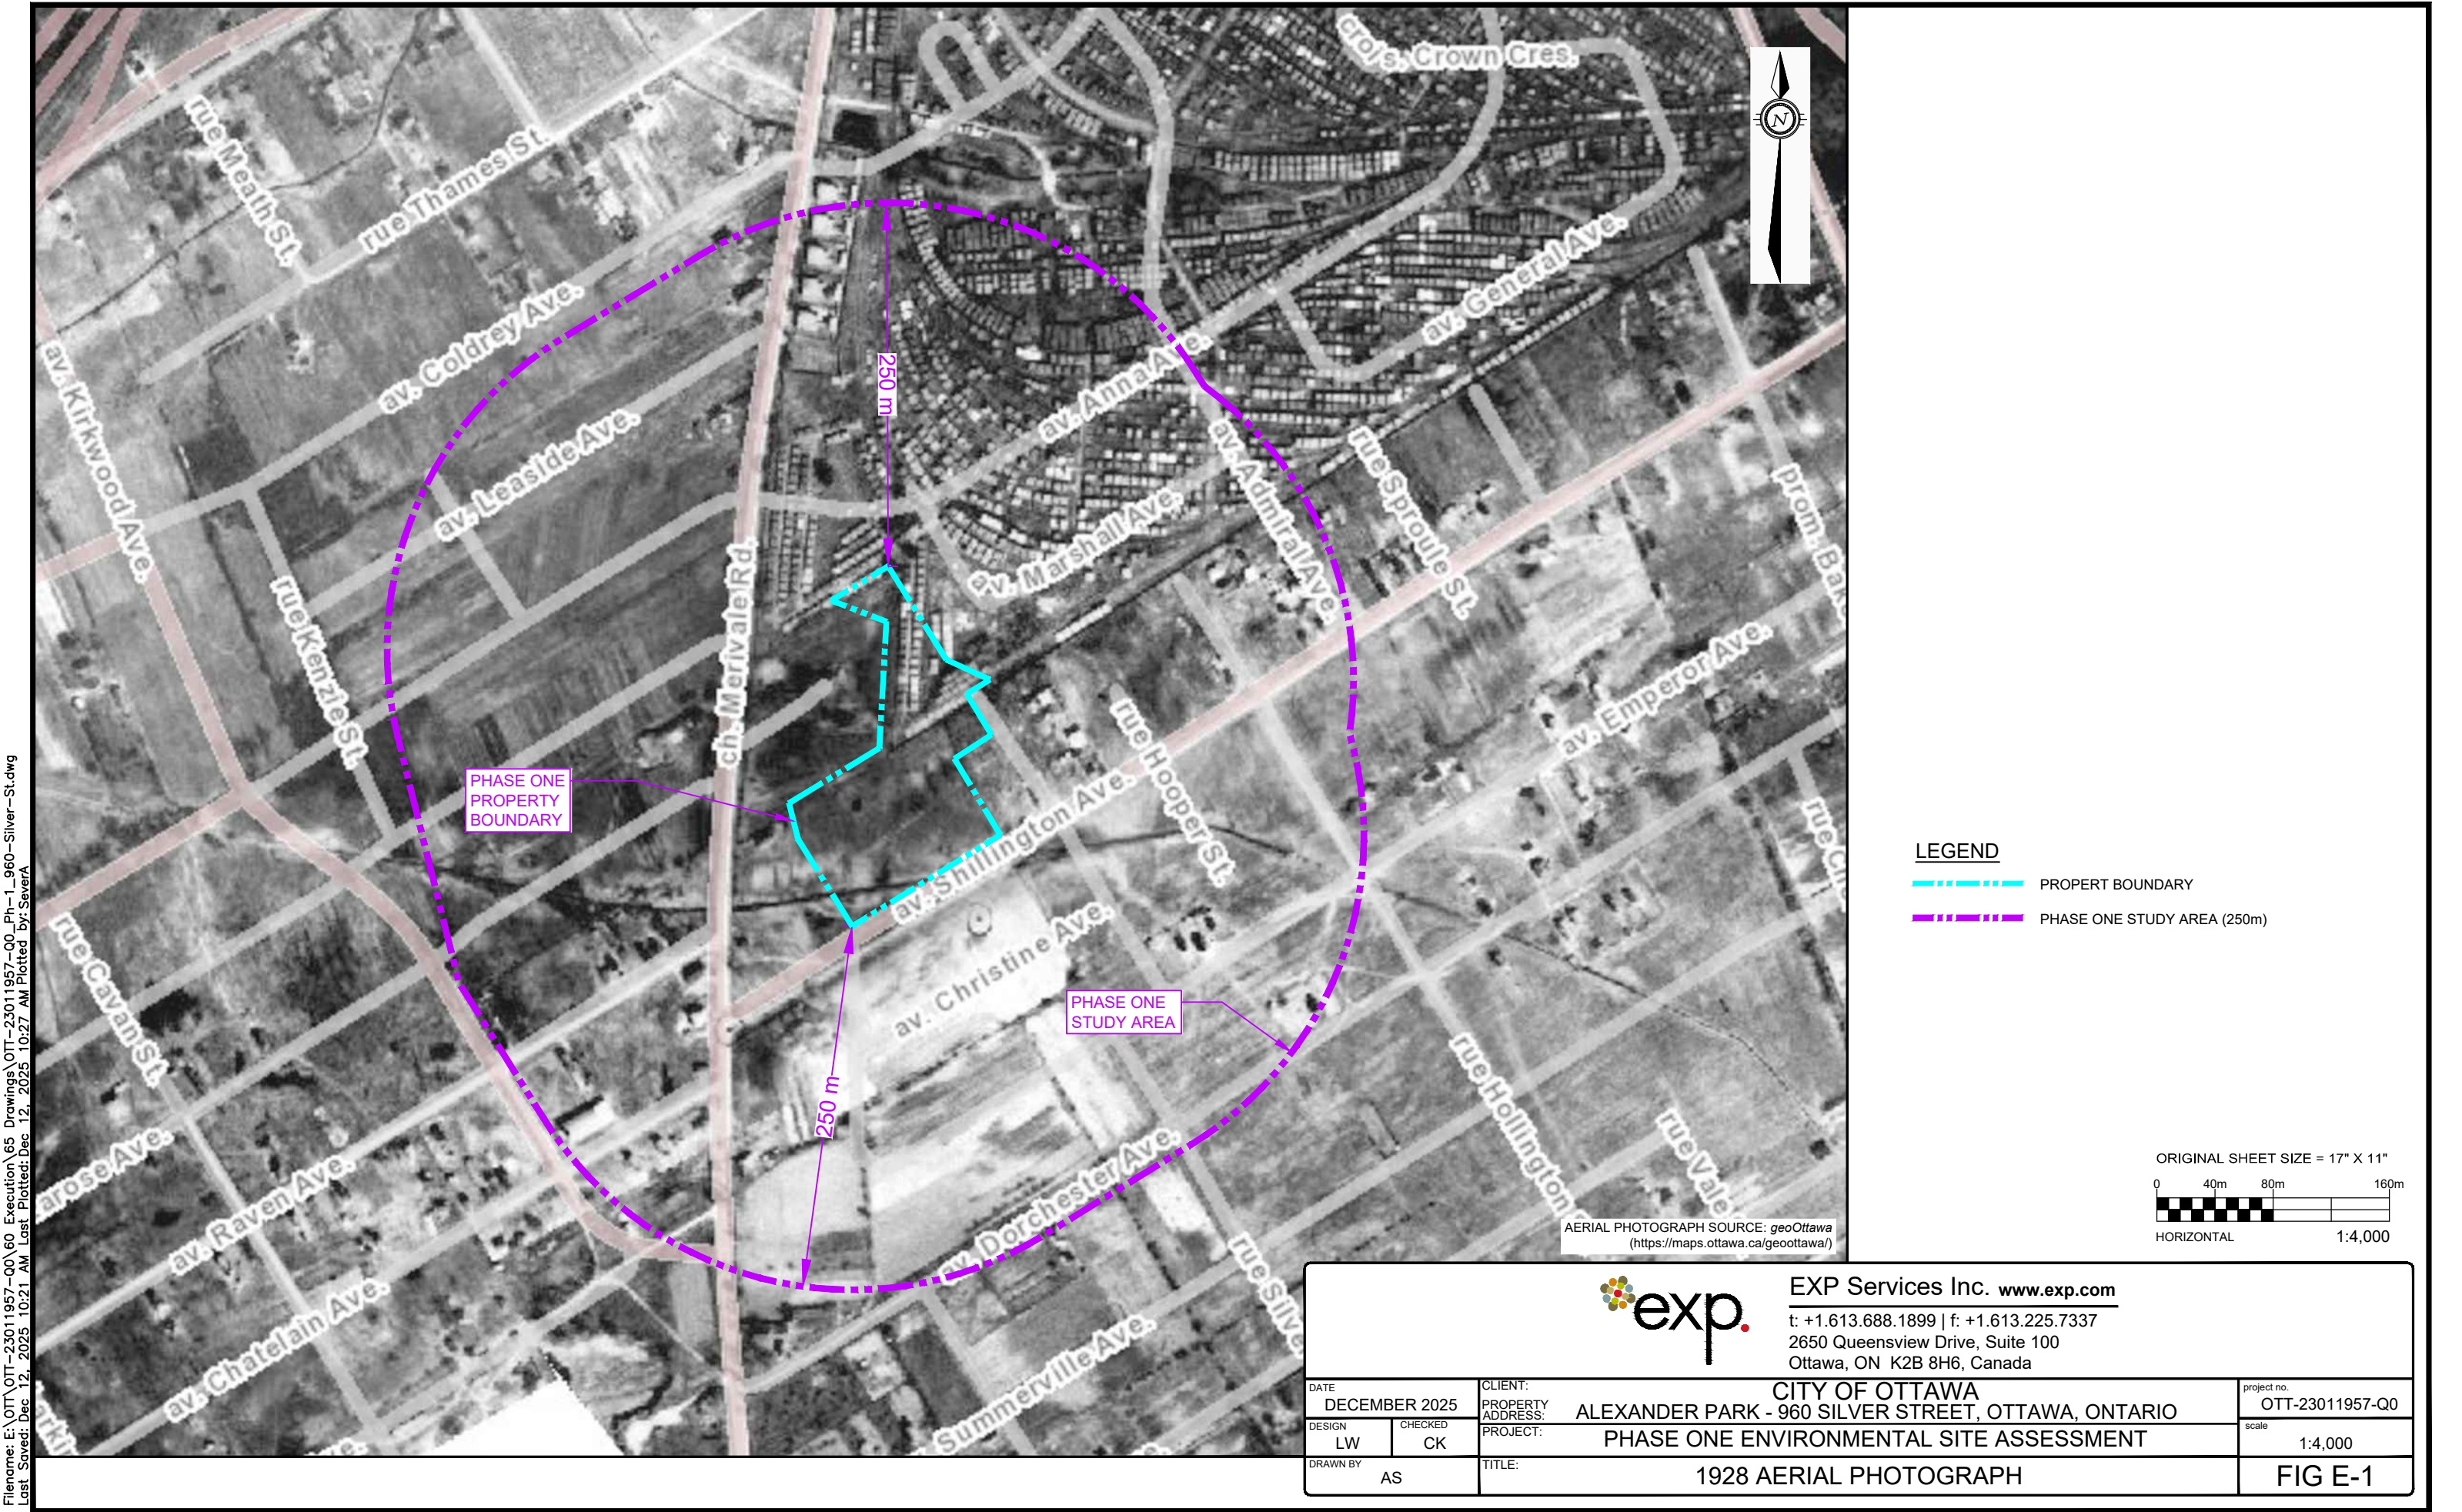

Filename: E:\OTT\OTT-23011957-Q0\60 Execution\65 Drawings\OTT-23011957-Q0_Ph-1_960-Silver-St.dwg
Last Saved: Dec 12, 2025 10:21 AM Last Plotted: Dec 12, 2025 10:31 AM Plotted by: SeverA

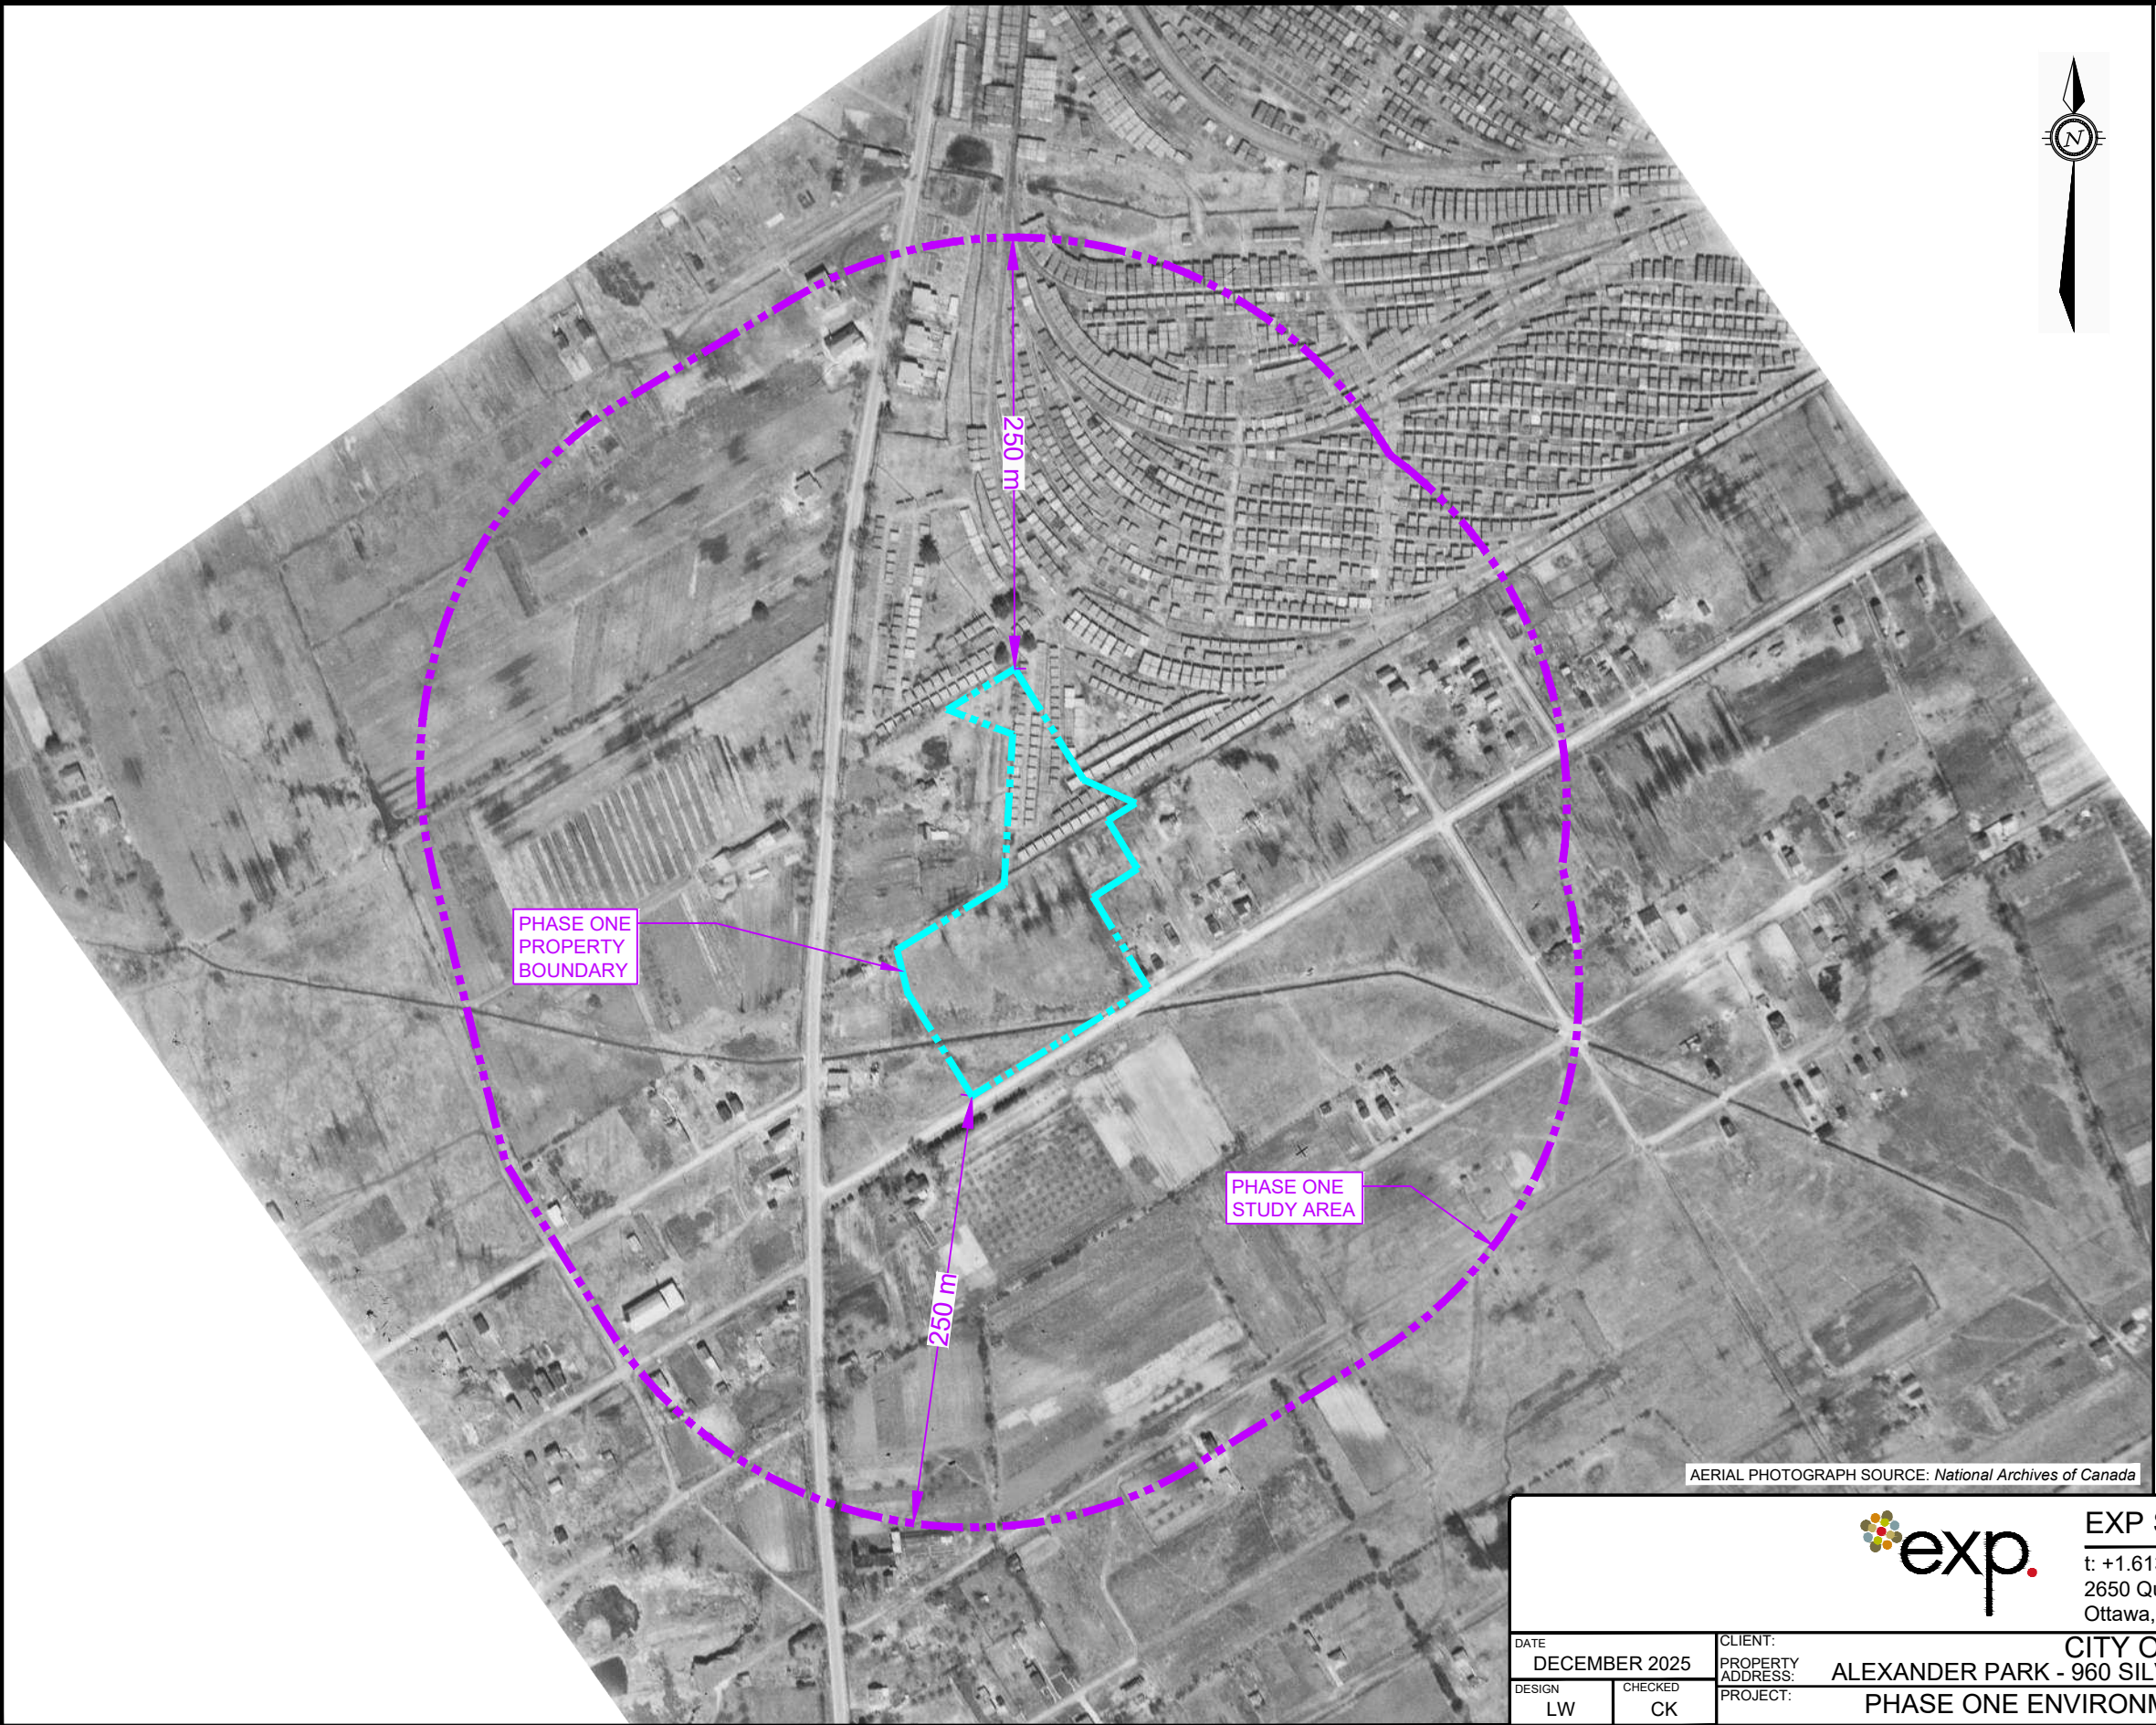


AERIAL PHOTOGRAPH SOURCE: National Archives of Canada

LEGEND

- PROPERT BOUNDARY
- PHASE ONE STUDY AREA (250m)

ORIGINAL SHEET SIZE = 17" X 11"

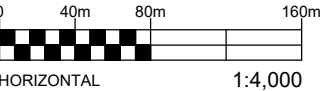

EXP Services Inc. www.exp.com


t: +1.613.688.1899 | f: +1.613.225.7337

2650 Queensview Drive, Suite 100

Ottawa, ON K2B 8H6, Canada


DATE DECEMBER 2025		CLIENT: PROPERTY ADDRESS: PROJECT:	CITY OF OTTAWA ALEXANDER PARK - 960 SILVER STREET, OTTAWA, ONTARIO PHASE ONE ENVIRONMENTAL SITE ASSESSMENT	project no. OTT-23011957-Q0
DESIGN LW	CHECKED CK	TITLE: 1933 AERIAL PHOTOGRAPH		scale 1:4,000
DRAWN BY AS				FIG E-2

Filename: E:\OTT\OTT-23011957-Q0\60 Execution\65 Drawings\OTT-23011957-Q0_Ph-1_960-Silver-St.dwg
Last Saved: Dec 12, 2025 10:21 AM Last Plotted: Dec 12, 2025 10:32 AM Plotted by: SeverA

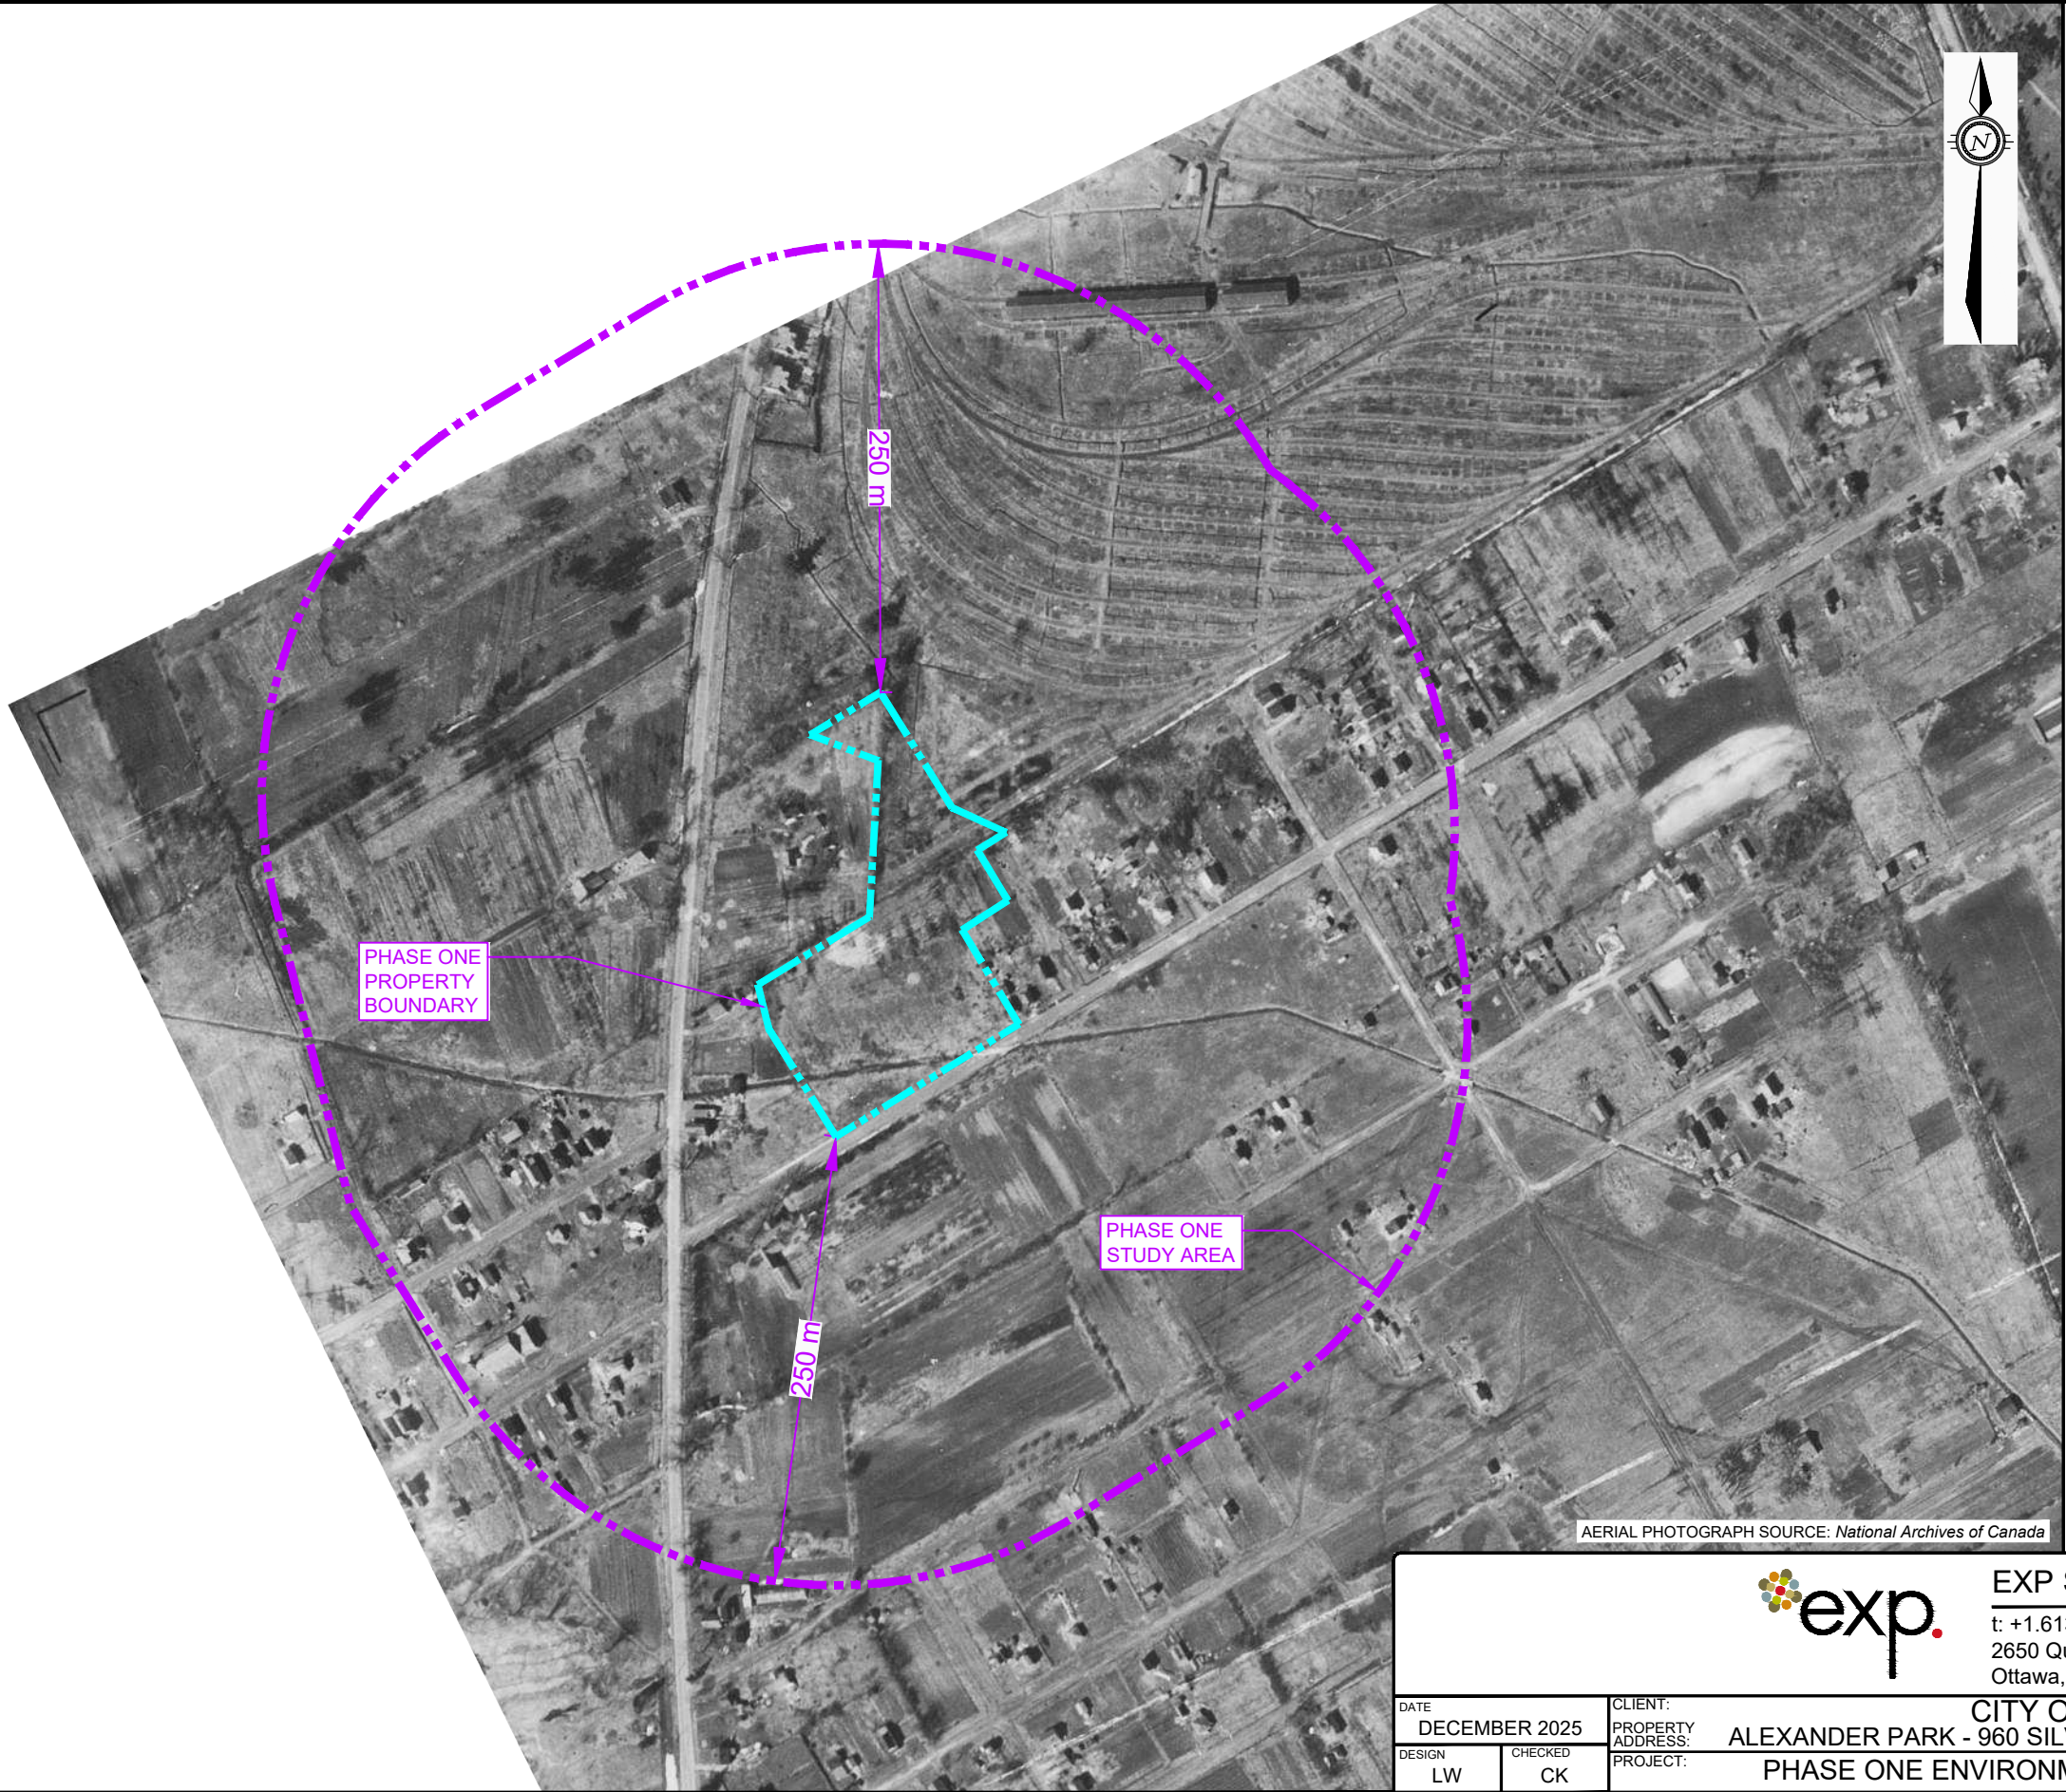

LEGEND

- PROPERTY BOUNDARY
- . - . - . PHASE ONE STUDY AREA (250m)

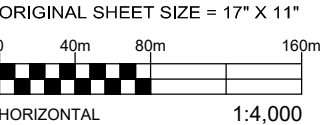

				EXP Services Inc. www.exp.com	
				t: +1.613.688.1899 f: +1.613.225.7337	
				2650 Queensview Drive, Suite 100	
				Ottawa, ON K2B 8H6, Canada	
DATE DECEMBER 2025		CLIENT: CITY OF OTTAWA		project no. OTT-23011957-Q0	
DESIGN LW		CHECKED CK		PROPERTY ADDRESS: ALEXANDER PARK - 960 SILVER STREET, OTTAWA, ONTARIO	
DRAWN BY AS		PROJECT: PHASE ONE ENVIRONMENTAL SITE ASSESSMENT		scale 1:4,000	
		TITLE: 1944 AERIAL PHOTOGRAPH		FIG E-3	


Filename: E:\OTT\OTT-23011957-Q0\60 Execution\65 Drawings\OTT-23011957-Q0_Ph-1_960-Silver-St.dwg
Last Saved: Dec 12, 2025 10:21 AM Last Plotted: Dec 12, 2025 10:33 AM Plotted by: SeverA



LEGEND

- — — — — PROPERTY BOUNDARY
- — — — — PHASE ONE STUDY AREA (250m)

ORIGINAL SHEET SIZE = 17" X 11"

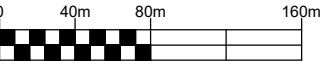

HORIZONTAL 1:4,000




EXP Services Inc. www.exp.com


t: +1.613.688.1899 | f: +1.613.225.7337


2650 Queensview Drive, Suite 100

Ottawa, ON K2B 8H6, Canada

DATE DECEMBER 2025		CLIENT: CITY OF OTTAWA		project no. OTT-23011957-Q0
DESIGN LW		PROPERTY ADDRESS: ALEXANDER PARK - 960 SILVER STREET, OTTAWA, ONTARIO		scale 1:4,000
CHECKED CK		PROJECT: PHASE ONE ENVIRONMENTAL SITE ASSESSMENT		
DRAWN BY AS		TITLE: 1958 AERIAL PHOTOGRAPH		FIG E-4

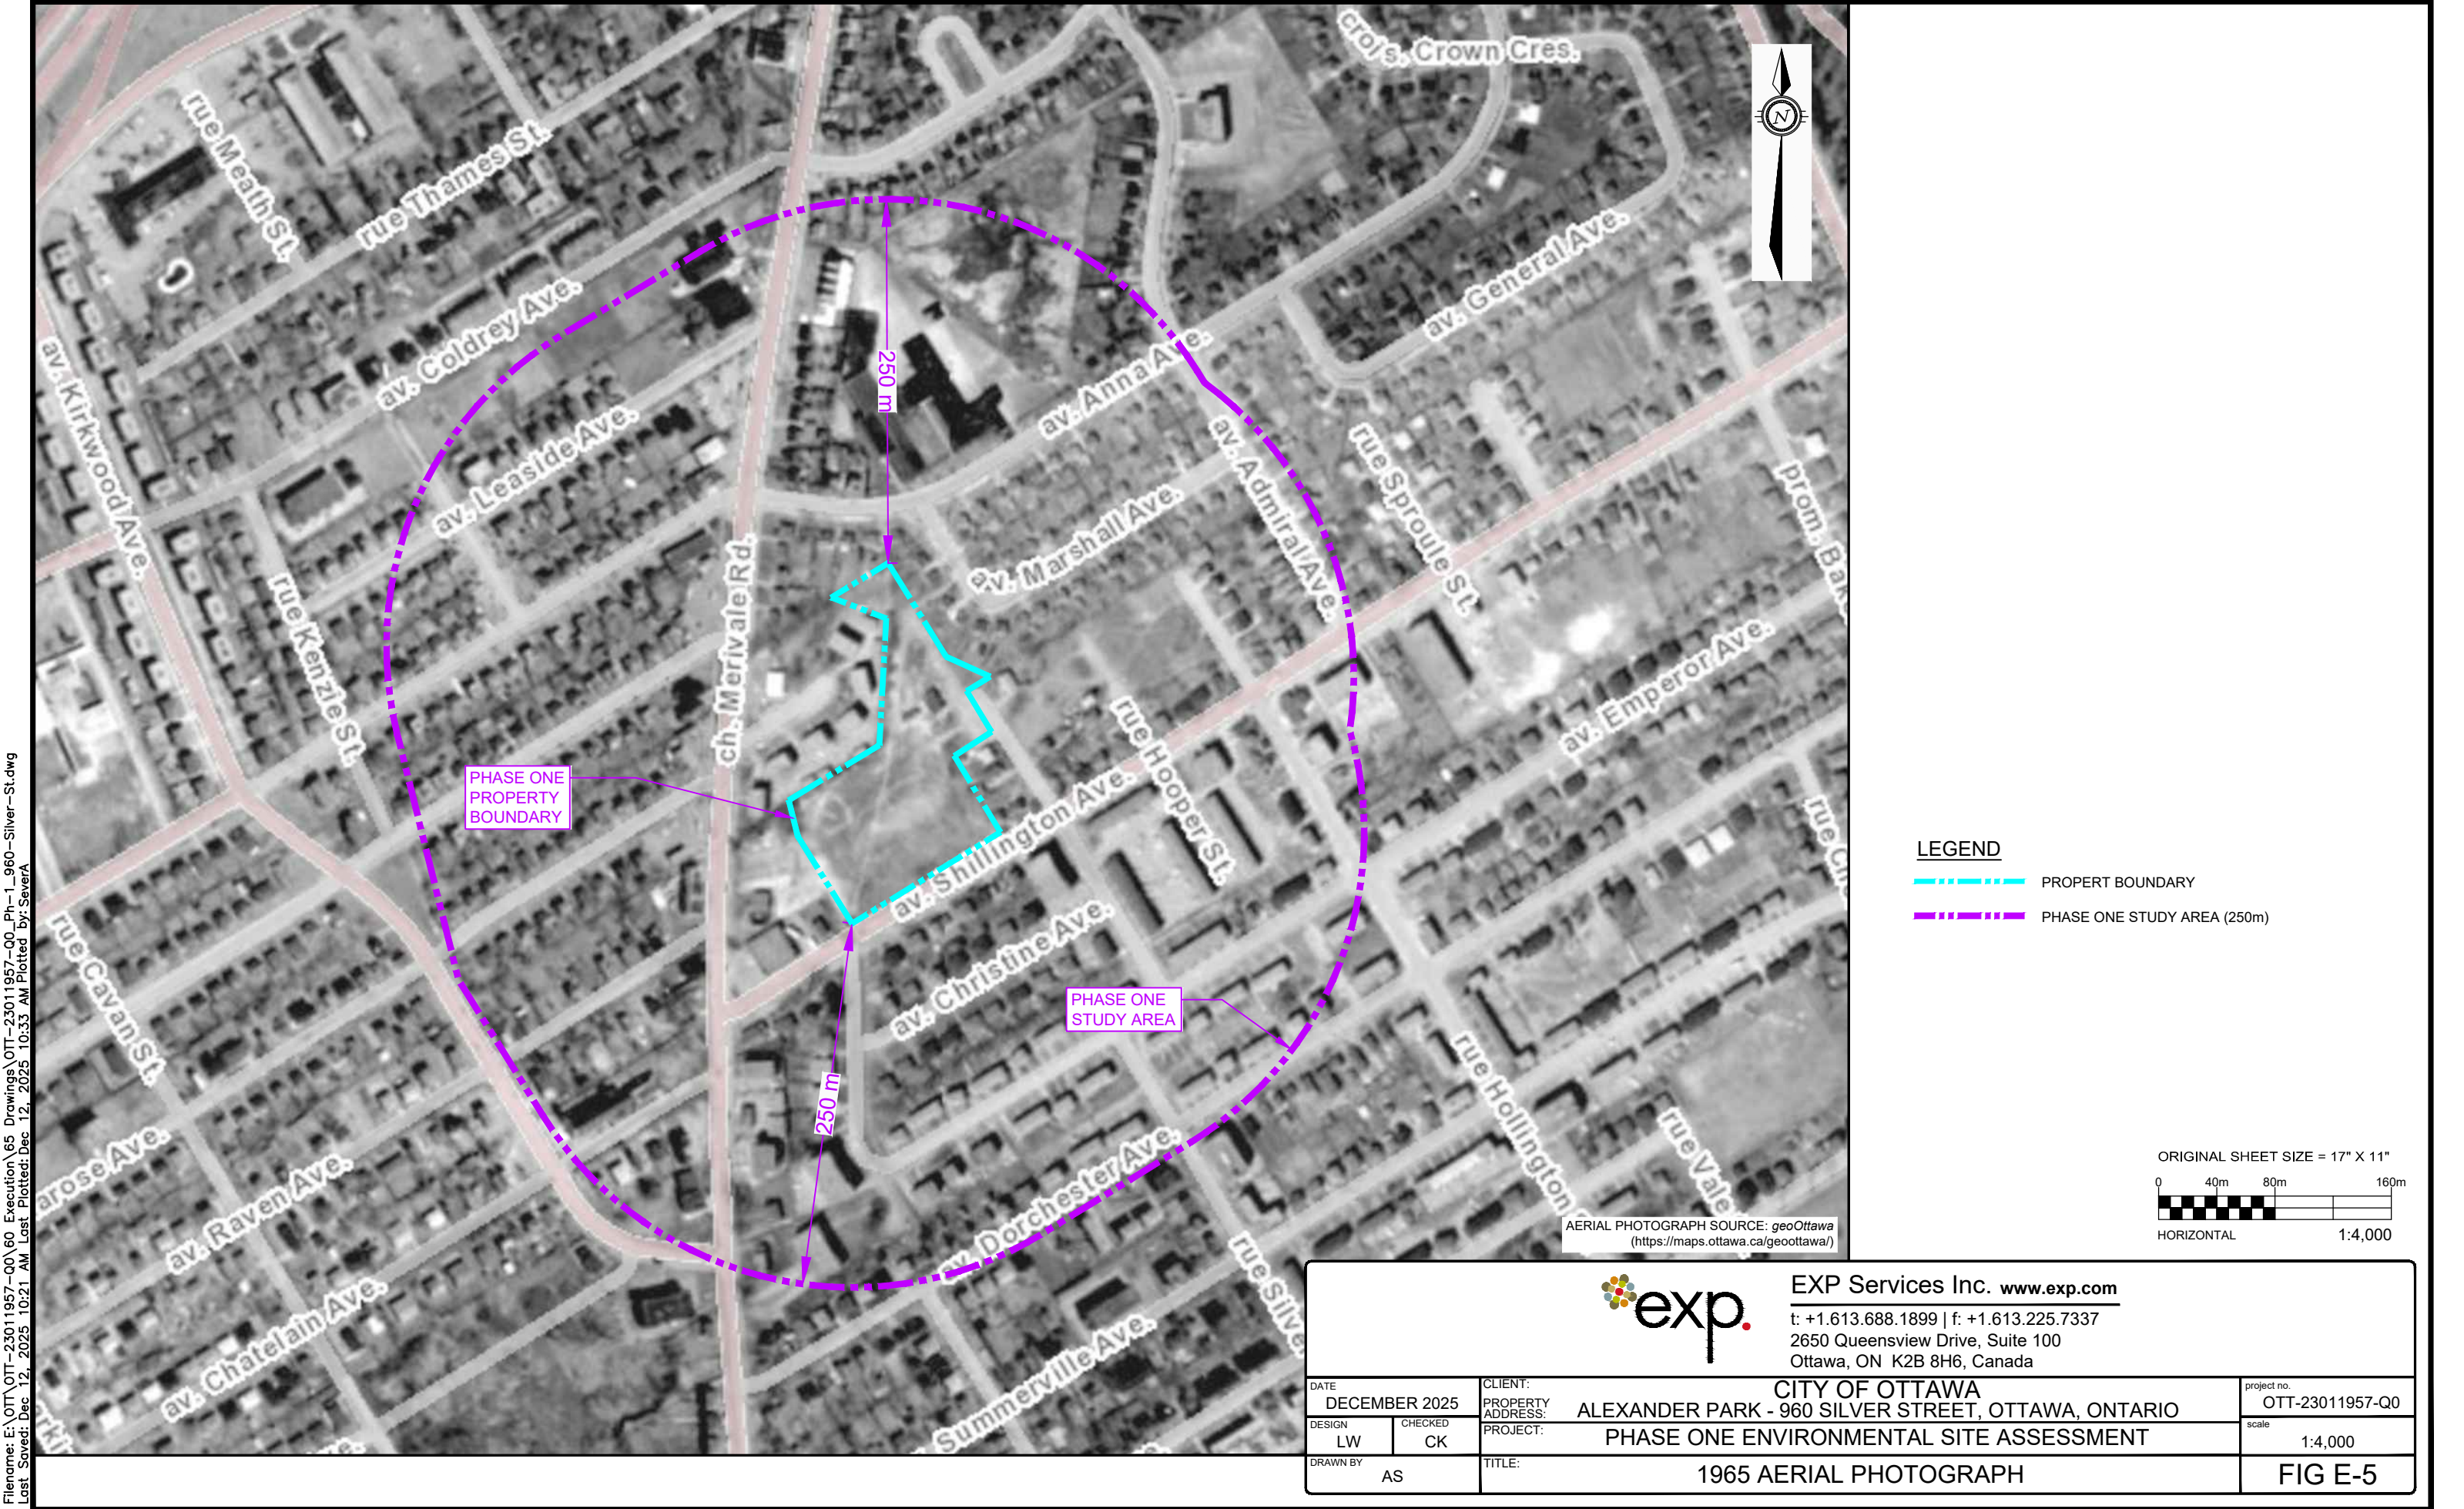

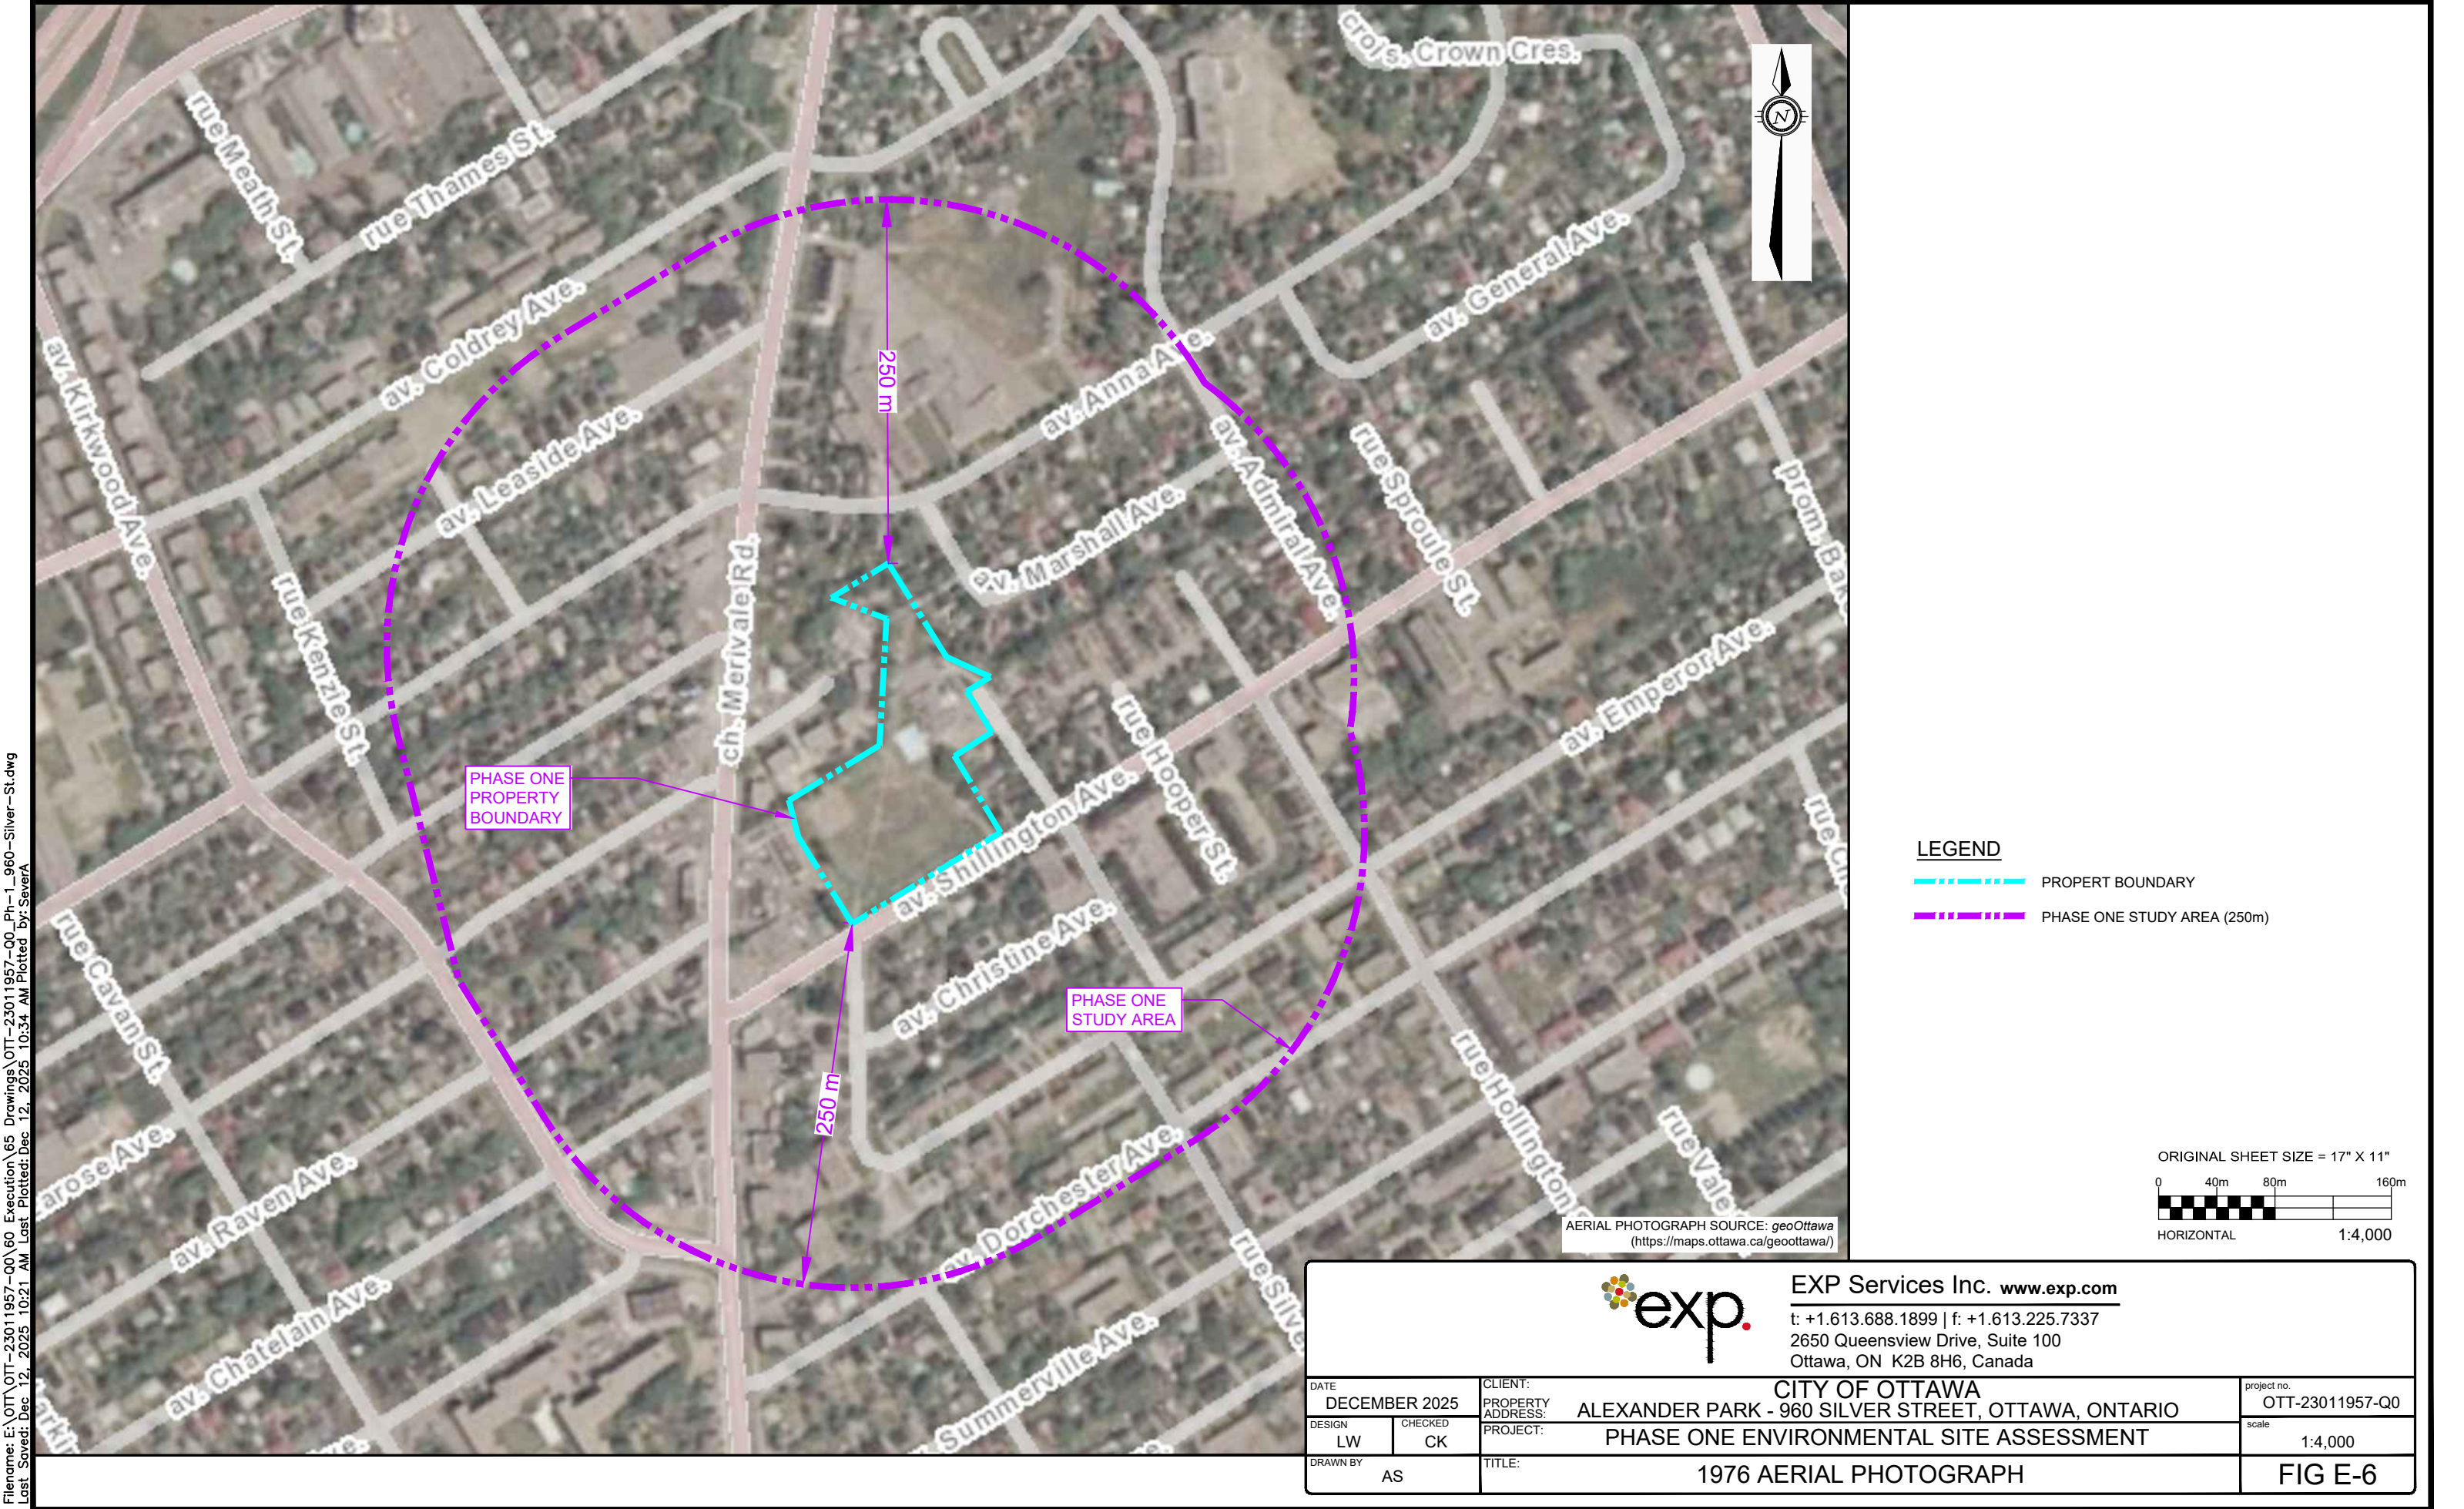


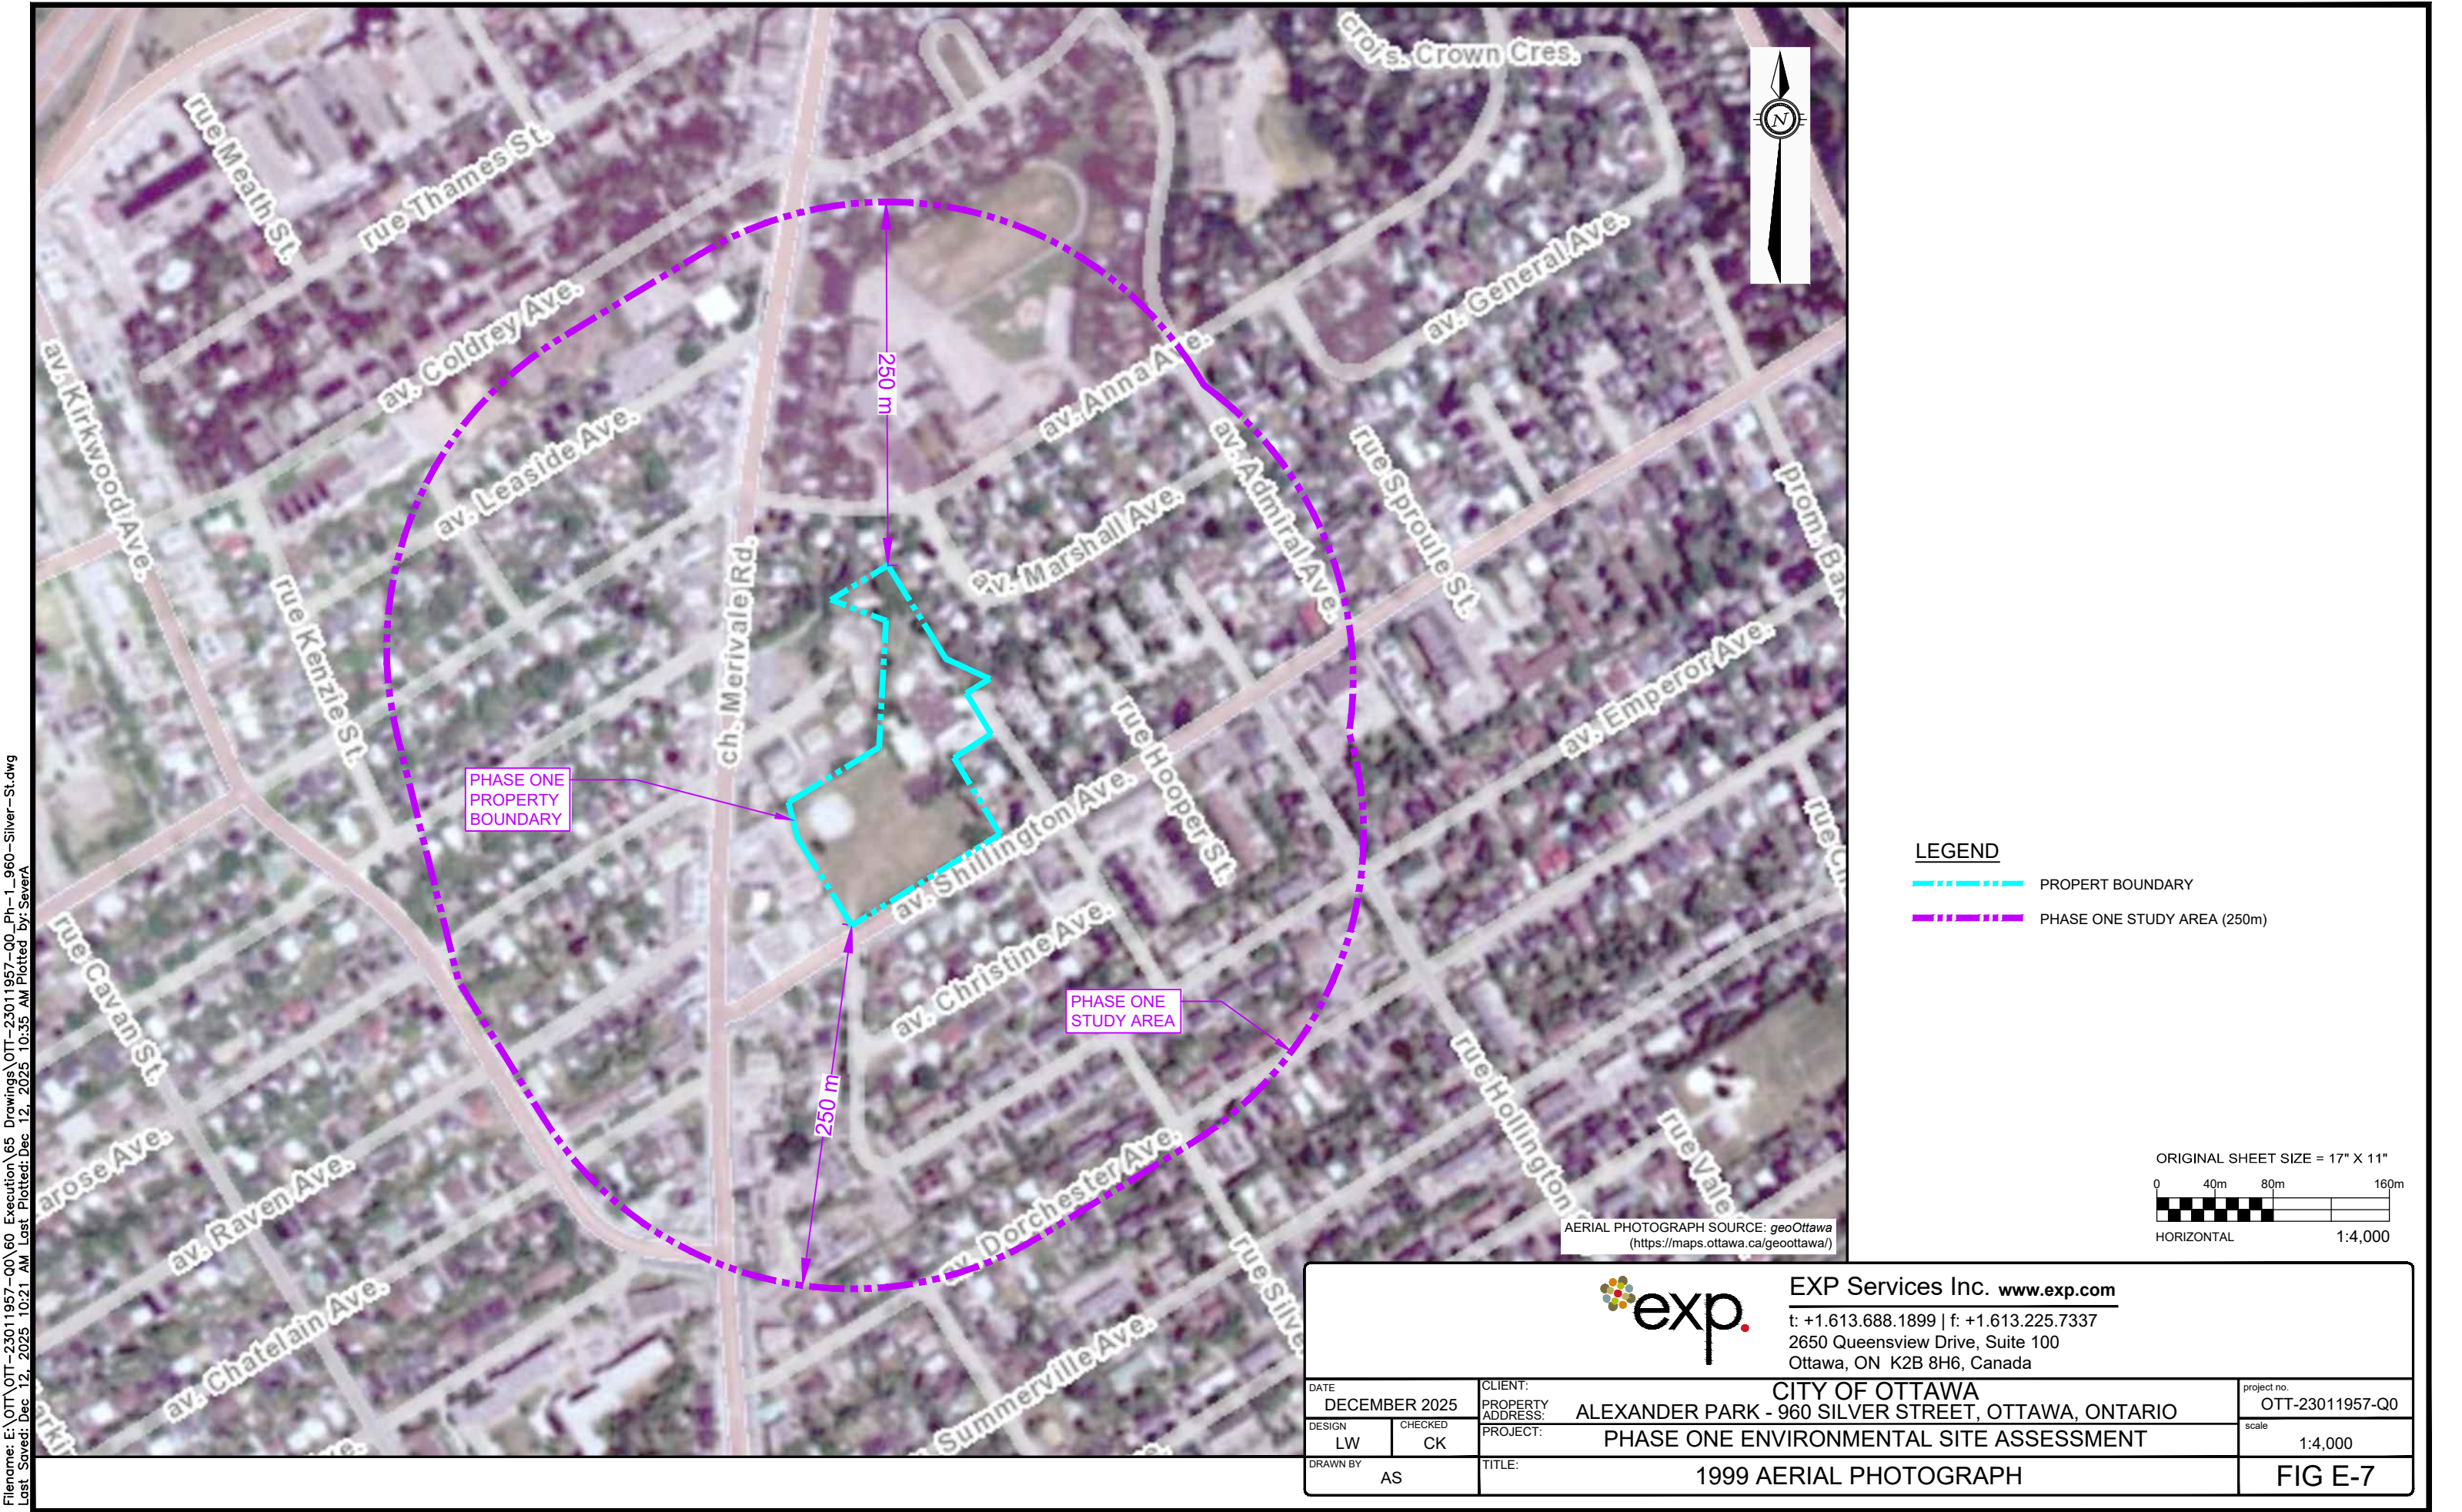

Filename: E:\OTT\OTT-23011957-Q0\60 Execution\65 Drawings\OTT-23011957-Q0_Ph-1_960-Silver-St.dwg
Last Saved: Dec 12, 2025 10:21 AM Last Plotted: Dec 12, 2025 10:35 AM Plotted by: SeverA

LEGEND

- PROPERTY BOUNDARY
- .-.-.-.- PHASE ONE STUDY AREA (250m)

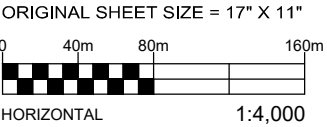


EXP Services Inc. www.exp.com

t: +1.613.688.1899 | f: +1.613.225.7337

2650 Queensview Drive, Suite 100

Ottawa, ON K2B 8H6, Canada

DATE DECEMBER 2025		CLIENT: PROPERTY ADDRESS: PROJECT: CITY OF OTTAWA ALEXANDER PARK - 960 SILVER STREET, OTTAWA, ONTARIO PHASE ONE ENVIRONMENTAL SITE ASSESSMENT		project no. OTT-23011957-Q0
DESIGN LW	CHECKED CK			scale 1:4,000
DRAWN BY AS		TITLE: 1999 AERIAL PHOTOGRAPH		FIG E-7

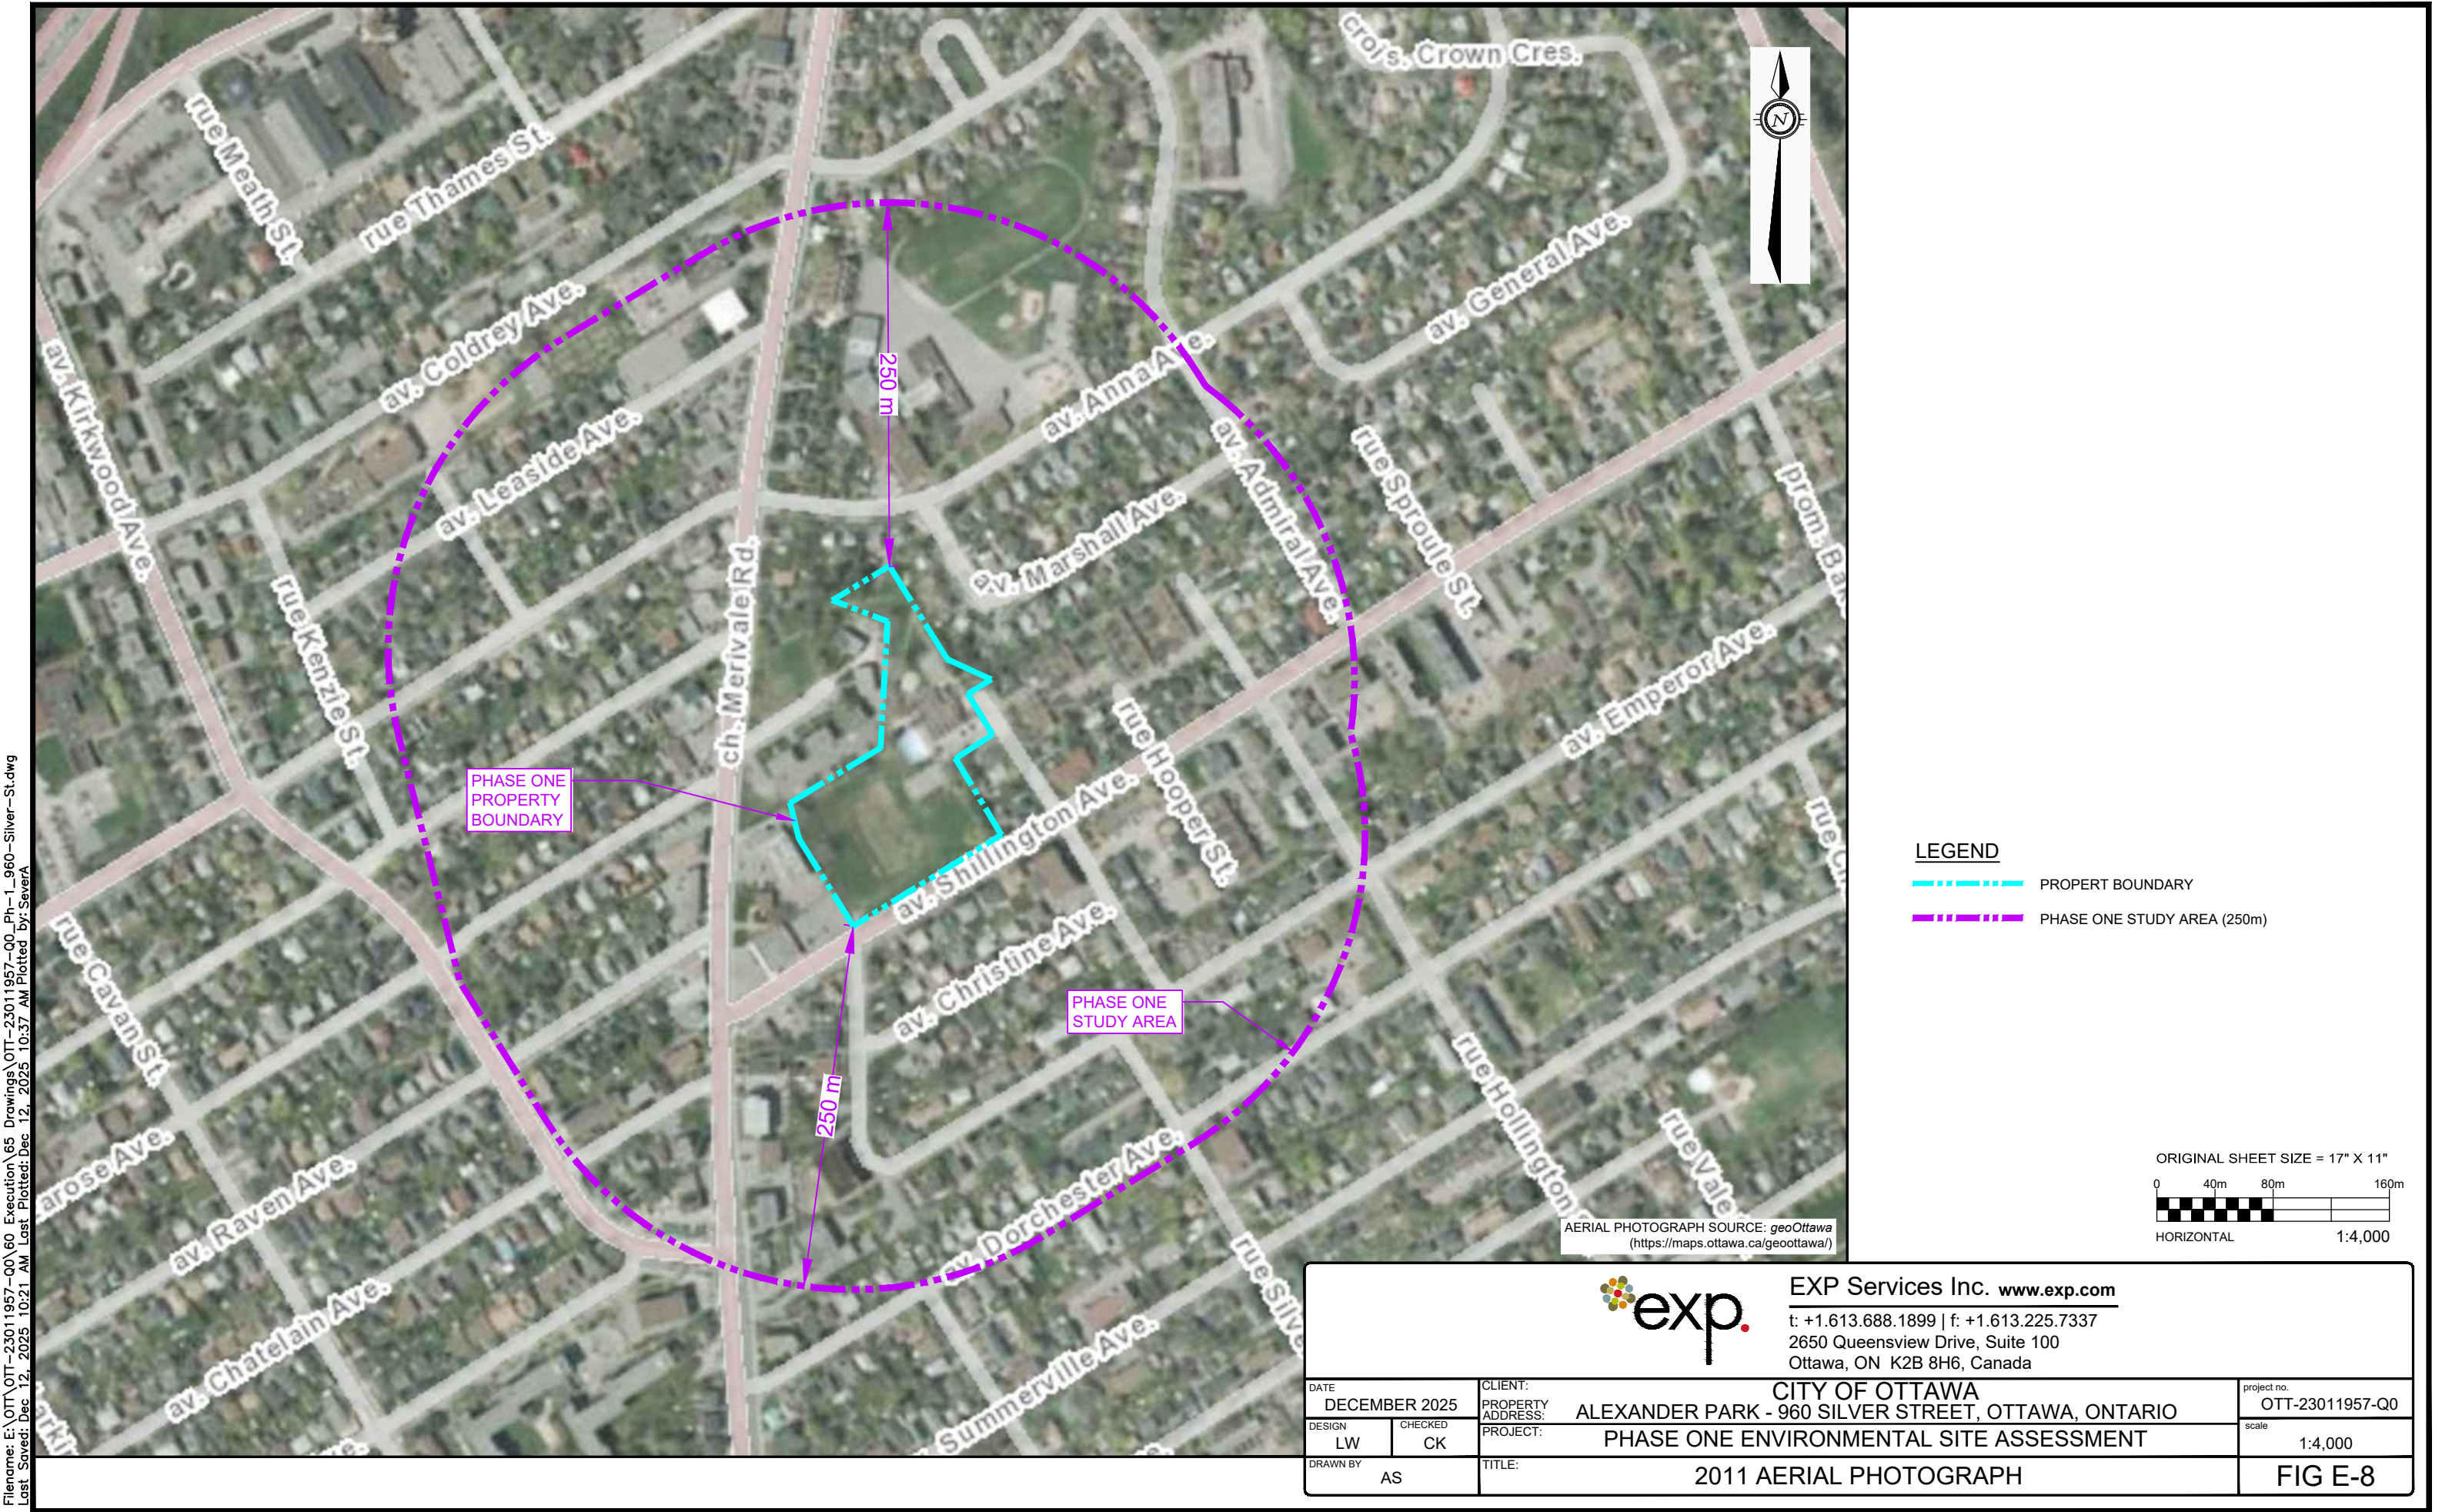


Filename: E:\OTT\OTT-23011957-Q0\60 Execution\65 Drawings\OTT-23011957-Q0_Ph-1_960-Silver-St.dwg
Last Saved: Dec 12, 2025 10:21 AM Last Plotted: Dec 12, 2025 10:37 AM Plotted by: SeverA

LEGEND

- PROPERTY BOUNDARY
- .-.-.-.- PHASE ONE STUDY AREA (250m)

ORIGINAL SHEET SIZE = 17" X 11"

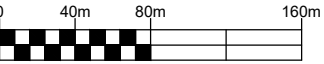

HORIZONTAL 1:4,000

AERIAL PHOTOGRAPH SOURCE: [geoOttawa](https://maps.ottawa.ca/geottawa/)
(<https://maps.ottawa.ca/geottawa/>)



EXP Services Inc. www.exp.com

t: +1.613.688.1899 | f: +1.613.225.7337
2650 Queensview Drive, Suite 100
Ottawa, ON K2B 8H6, Canada

DATE DECEMBER 2025		CLIENT: PROPERTY ADDRESS: PROJECT:	CITY OF OTTAWA ALEXANDER PARK - 960 SILVER STREET, OTTAWA, ONTARIO PHASE ONE ENVIRONMENTAL SITE ASSESSMENT	project no. OTT-23011957-Q0
DESIGN LW	CHECKED CK			scale 1:4,000
DRAWN BY AS		TITLE: 2011 AERIAL PHOTOGRAPH		FIG E-8

Filename: E:\OTT\OTT-23011957-Q0\60 Execution\65 Drawings\OTT-23011957-Q0_Ph-1_960-Silver-St.dwg
Last Saved: Dec 12, 2025 10:21 AM Last Plotted: Dec 12, 2025 10:36 AM Plotted by: SeverA



LEGEND

- — — — — PROPERTY BOUNDARY
- — — — — PHASE ONE STUDY AREA (250m)

ORIGINAL SHEET SIZE = 17" X 11"
0 40m 80m 160m
HORIZONTAL 1:4,000



EXP Services Inc. www.exp.com
t: +1.613.688.1899 | f: +1.613.225.7337
2650 Queensview Drive, Suite 100
Ottawa, ON K2B 8H6, Canada


DATE DECEMBER 2025		CLIENT: CITY OF OTTAWA		project no. OTT-23011957-Q0	
DESIGN LW		CHECKED CK		PROPERTY ADDRESS: ALEXANDER PARK - 960 SILVER STREET, OTTAWA, ONTARIO	
DRAWN BY AS		PROJECT: PHASE ONE ENVIRONMENTAL SITE ASSESSMENT		scale 1:4,000	
		TITLE: 2017 AERIAL PHOTOGRAPH		FIG E-9	

Filename: E:\OTT\OTT-23011957-Q0\60 Execution\65 Drawings\OTT-23011957-Q0_Ph-1_960-Silver-St.dwg
Last Saved: Dec 12, 2025 10:21 AM Last Plotted: Dec 12, 2025 10:36 AM Plotted by: SeverA



LEGEND

- - - - - PROPERT BOUNDARY
- - - - - PHASE ONE STUDY AREA (250m)

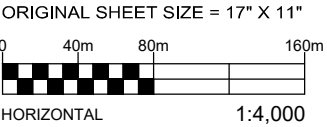

EXP Services Inc. www.exp.com
t: +1.613.688.1899 | f: +1.613.225.7337
2650 Queensview Drive, Suite 100
Ottawa, ON K2B 8H6, Canada

DATE DECEMBER 2025		CLIENT: CITY OF OTTAWA		project no. OTT-23011957-Q0
DESIGN LW		PROPERTY ADDRESS: ALEXANDER PARK - 960 SILVER STREET, OTTAWA, ONTARIO		scale 1:4,000
CHECKED CK		PROJECT: PHASE ONE ENVIRONMENTAL SITE ASSESSMENT		
DRAWN BY AS		TITLE: 2025 AERIAL PHOTOGRAPH		FIG E-10

EXP Services Inc.

City of Ottawa

Phase One Environmental Site Assessment

960 Silver Street, Ottawa, Ontario

OTT-23011957-Q0

March 2, 2026

Appendix F: Site Photographs



Photograph No. 1

View of the front of the site building.



Photograph No. 2

View of the rear of the site building.



Photograph No. 3

View of the wave pool at the rear of the building.



Photograph No. 4

View of the north building wall and suspected vent/fill pipes.



Photograph No. 5

View of Phase One property to the north of the site building.



Photograph No. 6

View of the transformer to the northeast of the site building.



Photograph No. 7

View of the basement of the site building.



Photograph No. 8

View of the natural gas fired boiler in the basement mechanical room.

EXP Services Inc.

*City of Ottawa
Phase One Environmental Site Assessment
960 Silver Street, Ottawa, Ontario
OTT-23011957-Q0
March 2, 2026*

