

ISSUED FOR SITE PLAN RESUBMISSION

SEPTEMBER 03 2026 - ALEXANDER COMMUNITY CENTRE EXPANSION



PROJECT TEAM

Client

City of Ottawa

Civil Engineer

Jp2g Consultants Inc.
1150 Morrison Drive, Suite 410
Ottawa, ON, K2H 8S9

Contact:
Zachary Bauman
voice: (613) -828-7800
email: zach.bauman@jp2g.com

Architect

Hobin Architecture Inc.
63 Pamilla Street
Ottawa, ON K1S 3K7

Contact:
Wendy Brawley
voice: 613-238-7200 x119
email: wbrawley@hobinarc.com

Reinhard Vogel
voice: 613-238-7200 x114
email: reinhard@hobinarc.com

Landscape Architect

Lashley & Associates
202-950 Gladstone Ave.
Ottawa, ON, K1Y 3E6

Contact:
Dave Lashley
email: dlashley@lashleyla.com

Forestry Services

Dendron Forestry Services
45 Spencer St.
Ottawa, ON, K1Y 2P5

Contact:
Astrid Nielson
voice: (613) -805-9663
email: astrid.nielson@dendronforestry.ca

Structural Engineer

Cunliffe & Associates
1550 Carling Ave 2nd Floor
Ottawa, ON K1Z 8S8

Contact:
Jordan Cuff
voice: 613-729-7242 x 225
email: jcuff@cunliffe.ca

Mechanical Engineer

Goodkey Weedmark
1688 Woodward Dr.
Ottawa, ON K2C 3R8

Contact:
Peter McClure
voice: (613) 727-5111 ext. 214
email: pmcclure@gwal.com

Electrical Engineer

Goodkey Weedmark
1688 Woodward Dr.
Ottawa, ON K2C 3R8

Contact:
Miguel M. Vasquez
voice: : (613) 727-5111 ext. 415
email : mvasquez@gwal.com

CIVIL:

C.00 SITE REMOVALS PLAN
C.01 SITE SERVICE PLAN
C.02 SITE GRADING PLAN
C.03 DETAILS, NOTES AND SCHEDULES
C.04 STORM WATER MANAGEMENT AND EROSION SEDIMENT CONTROL PLAN
DET-1 DETAILS-1
DET-2 DETAILS-2

LANDSCAPE:

L0-0 COVER
L0-1 TREE REMOVAL PLAN
L0-2 TREE INVENTORY
L0-3 TREE PROTECTION PLAN
L1-1 LANDSCAPE PLANTING PLAN
L1-2 LANDSCAPE PLAN
L1-3 LAYOUT PLAN
L2-1 DETAILS
L2-2 DETAILS
L2-3 DETAILS

ARCHITECTURAL:

A0.00 COVER PAGE

D1.01 OVERALL DEMOLITION SITE PLAN
D1.02 DEMOLITION SITE PLAN
A1.01 OVERALL SITE PLAN
A1.02 SITE PLAN

ELECTRICAL:

E3.1 SITE PLAN DEMOLITION WORK
E3.2 SITE PLAN NEW WORK

6			
5			
4			
3	ISSUED FOR SITE PLAN RESUBMISSION	26/09/23	MB
2	ISSUED FOR SITE PLAN CONTROL	26/04/14	MB
1	ISSUED FOR 33% SUBMISSION	26/03/22	MB
NUMERO / NUMERO	MILESTONE / FANT SAILLANT	DATE: (Y/M/D) (A/M/D)	INITIALS INITIALES

DESIGNED BY / CONCEPTEUR	CHECKED BY / VERIFIE PAR
DRAWN BY / DRESSE PAR	SCALE / ECHELLE
N/A	N/A

DETAIL NUMBER 1 DRAWING TITLE SCALE: SHEET NUMBER	
---	--

THIS DRAWING IS THE PROPERTY OF THE CITY OF OTTAWA AND ALL COPYRIGHT IS RESERVED. DIMENSIONS ON DRAWING ARE FOR ESTIMATING PURPOSES ONLY. IT IS THE RESPONSIBILITY OF EACH CONTRACTOR AND SUB-CONTRACTOR OR CONSULTANT TO CHECK AND VERIFY ALL DIMENSIONS AND CONDITIONS ON SITE. NOTIFY OWNER OF ANY ERRORS OR OMISSIONS PRIOR TO COMMENCING THE WORK. DO NOT SCALE THE DRAWINGS.	CE DESSIN CONSTITUE LA PROPRIÉTÉ DE LA VILLE D'OTTAWA ET TOUT DROIT D'AUTEUR EST RÉSERVÉ. LES DIMENSIONS UTILISÉES LE SONT À DES FINS D'ESTIMATION SEULEMENT. IL INCOMBE À CHAQUE ENTREPRENEUR, SOUS-CONTRACTANT OU CONSULTANT DE VÉRIFIER TOUTES LES DIMENSIONS ET LES CONDITIONS SUR LE CHANTIER. VEUILLEZ INFORMER LE PROPRIÉTAIRE DE TOUTE ERREUR OU OMISSION AVANT D'ENTAMER LES TRAVAUX. NE DRESSEZ PAS LES PLANS À L'ÉCHELLE.
--	--

ARCHITECT / ARCHITECTE ONTARIO ASSOCIATION J. HOBIN LICENCE 3049	CONSULTANT / EXPERT-CONSEIL
CONSULTANT / EXPERT-CONSEIL	CONSULTANT / EXPERT-CONSEIL


CONSULTANT / EXPERT-CONSEIL	CONSULTANT / EXPERT-CONSEIL
-----------------------------	-----------------------------

PROJECT / LOCATION / PROJET / ENDROIT ALEXANDER COMMUNITY CENTRE EXPANSION 960 Silver Street OTTAWA, ONTARIO

DRAWING / DESSIN COVER PAGE

BUSINESS ENTITY / NUMÉRO DE L'ENTITÉ BUILDING NUMBER / NUMÉRO DU BÂTIMENT	SHEET NO. / FEUILLE NO. A0.00
CITY PROJECT NO. / NUMÉRO DE PROJET CF001822	CONS. PROJECT NO. / NUMÉRO DE PROJET 2570

ISSUED FOR
SITE PLAN RESUBMISSION
SEPTEMBER 03, 2026

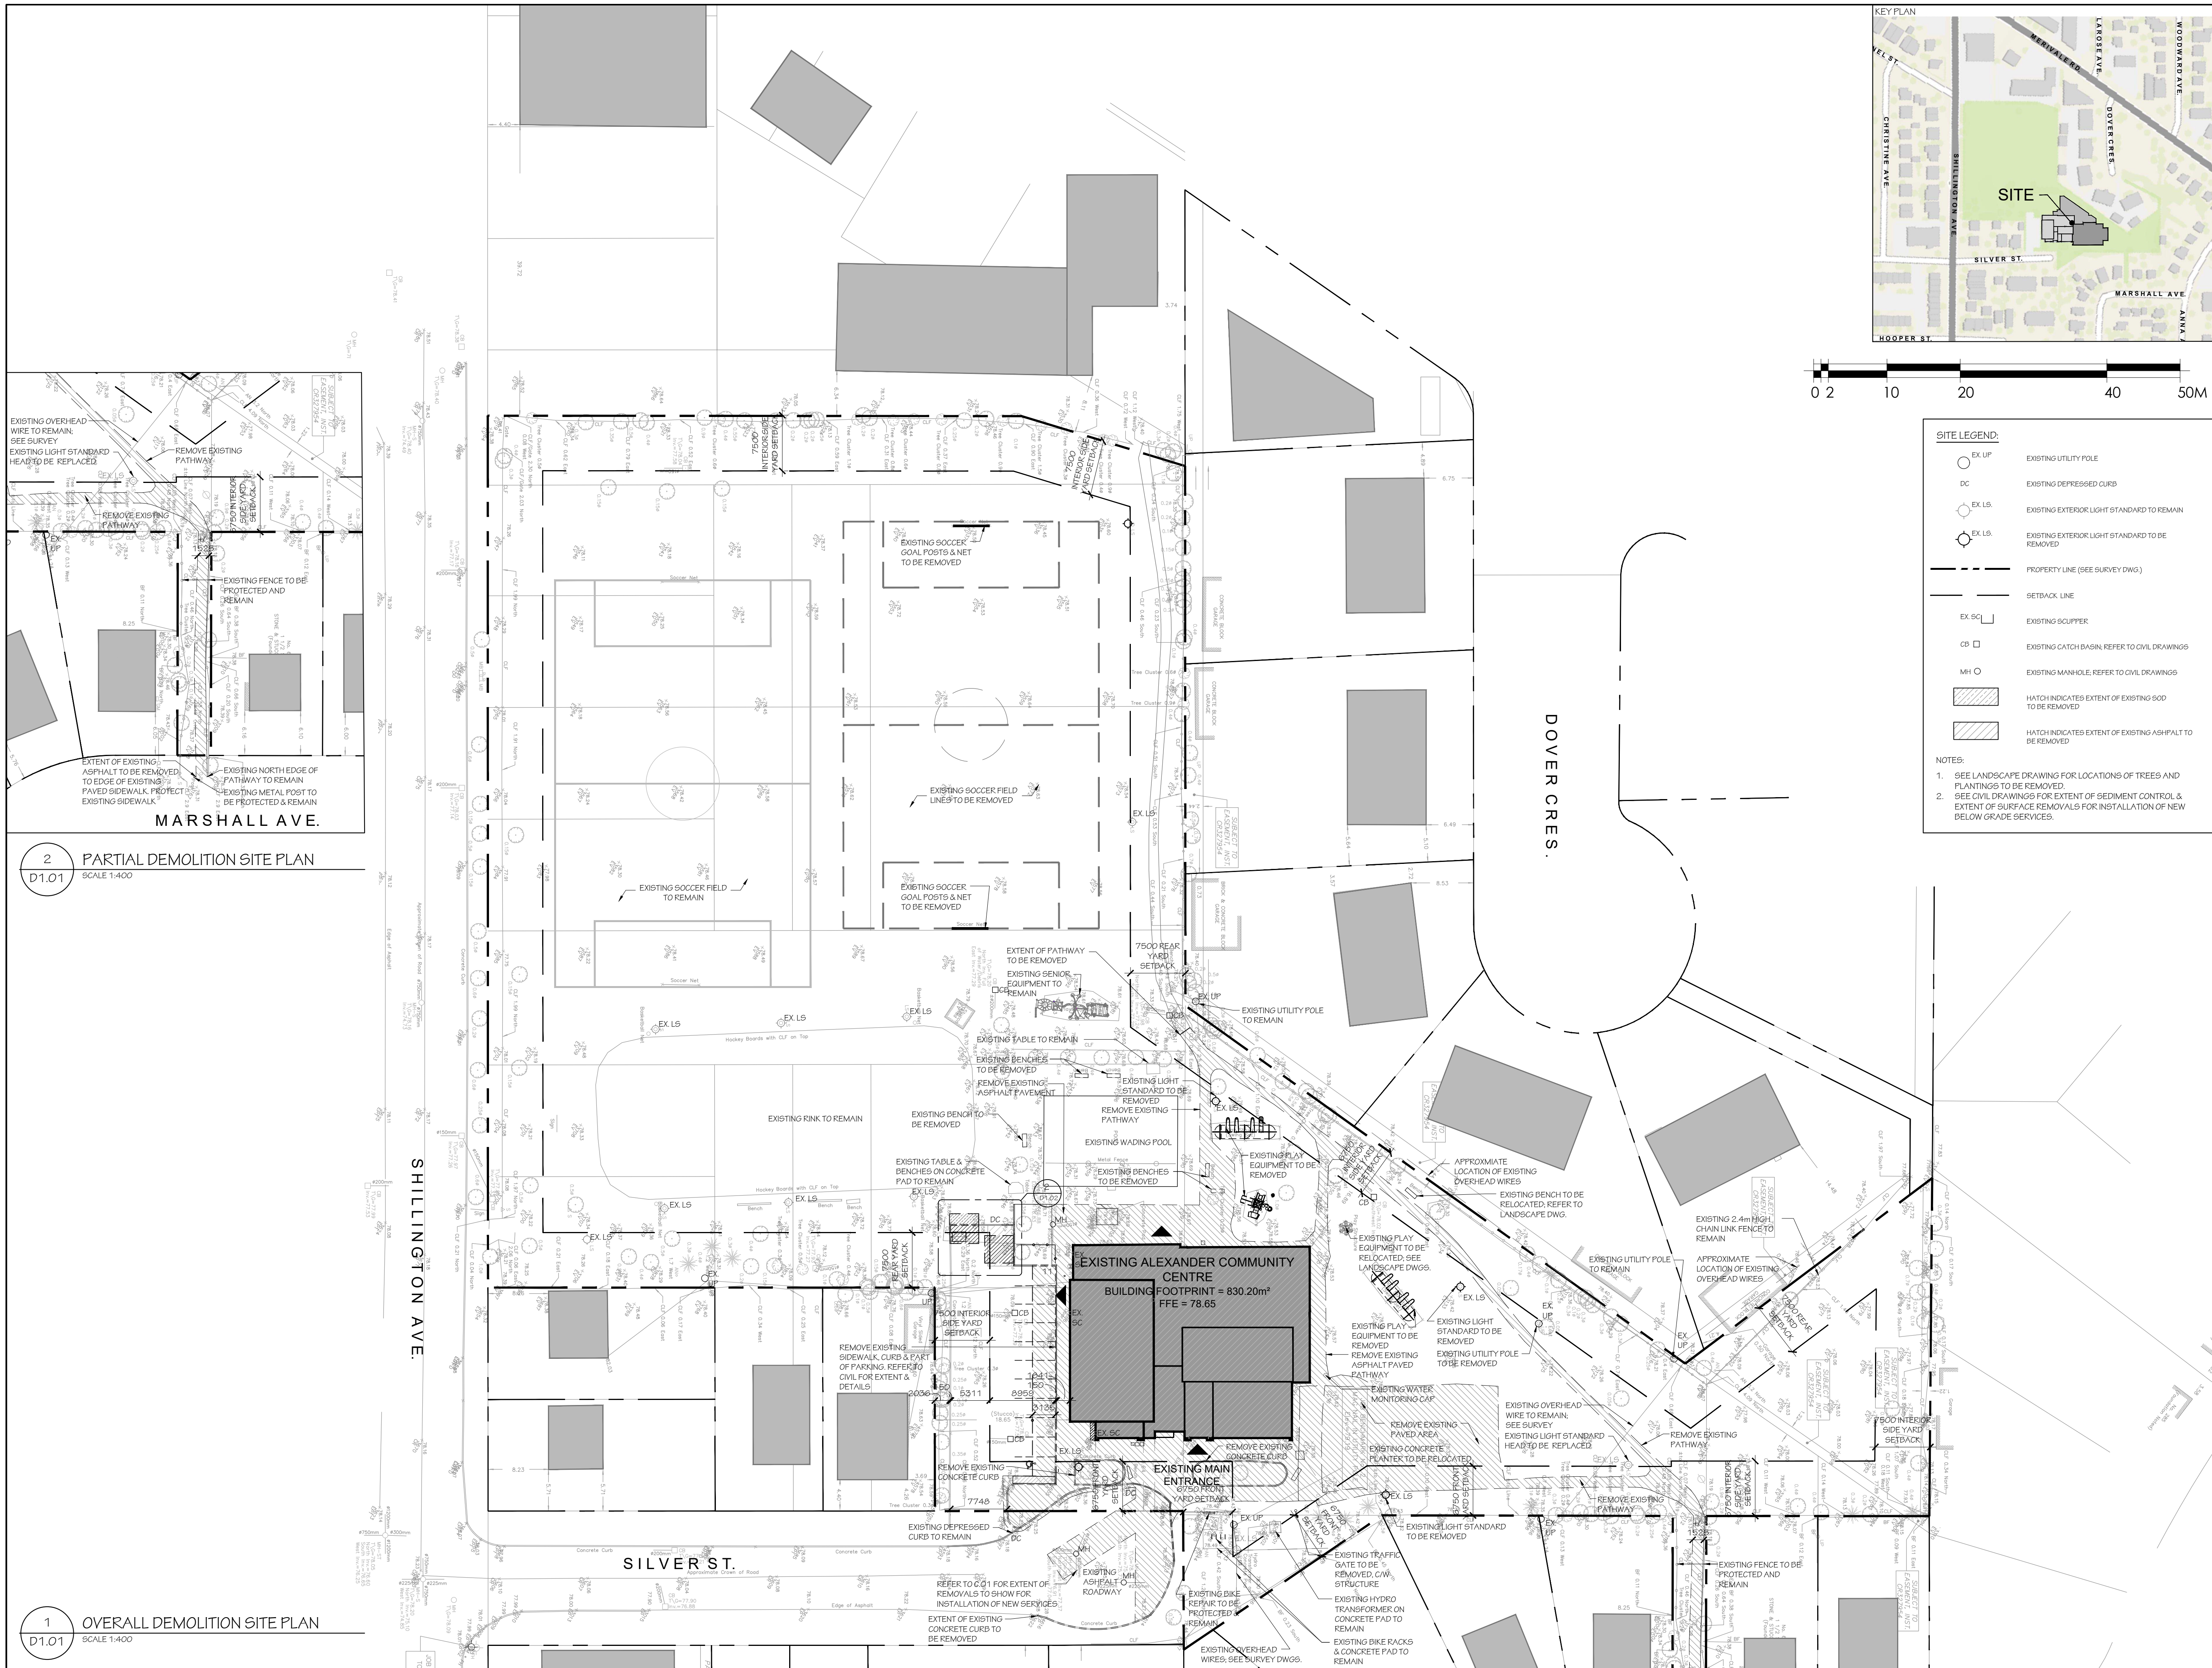

SITE LEGEND:

- EX UP: EXISTING UTILITY POLE
- DC: EXISTING DEPRESSED CURB
- EX LS: EXISTING EXTERIOR LIGHT STANDARD TO REMAIN
- EX LS: EXISTING EXTERIOR LIGHT STANDARD TO BE REMOVED
- : PROPERTY LINE (SEE SURVEY DWG.)
- : SETBACK LINE
- EX SC: EXISTING SCUPPER
- CB: EXISTING CATCH BASIN, REFER TO CIVIL DRAWINGS
- MH: EXISTING MAN-HOLE, REFER TO CIVIL DRAWINGS
- [Hatched Box]: HATCH INDICATES EXTENT OF EXISTING SOD TO BE REMOVED
- [Hatched Box]: HATCH INDICATES EXTENT OF EXISTING ASPHALT TO BE REMOVED

NOTES:

- SEE LANDSCAPE DRAWING FOR LOCATIONS OF TREES AND PLANTINGS TO BE REMOVED.
- SEE CIVIL DRAWINGS FOR EXTENT OF SEDIMENT CONTROL & EXTENT OF SURFACE REMOVALS FOR INSTALLATION OF NEW BELOW GRADE SERVICES.

2 PARTIAL DEMOLITION SITE PLAN
D1.01 SCALE 1:400

1 OVERALL DEMOLITION SITE PLAN
D1.01 SCALE 1:400

INFRASTRUCTURE SERVICES
DESIGN AND CONSTRUCTION

SERVICES D'INFRASTRUCTURE
DIRECTION DE CONCEPTION ET DE CONSTRUCTION

FOR / POUR
Client - Department
Infrastructure and Water Services Department
Design & Construction

Hobin Architecture Incorporated
63 Pamela Street
Ottawa, Ontario
Canada K1S 3K7
T: 613-238-7200
F: 613-235-2005
E: mail@hobinarc.com
hobinarc.com

HOBIN ARCHITECTURE

6	ISSUED FOR SITE PLAN RESUBMISSION	26/09/23	MB
5	ISSUED FOR TENDER	26/08/21	MB
4	ISSUED FOR DEMOLITION/ABATEMENT TENDER	26/08/12	MB
3	ISSUED FOR 99% PERMIT	26/05/08	MB
2	ISSUED FOR 60% SUBMISSION	26/04/17	NB
1	ISSUED FOR SITE PLAN CONTROL	26/04/14	MB

DESIGNED BY / CONCEPTEUR	CHECKED BY / VÉRIFIÉ PAR
MB	

DRAWN BY / DÉSSINÉ PAR	SCALE / ÉCHELLE
MB	1:400

DETAIL NUMBER
1
SCALE
A1:1
SHEET NUMBER

THIS DRAWING IS THE PROPERTY OF THE CITY OF OTTAWA AND ALL COPYRIGHT IS RESERVED. DIMENSIONS ON DRAWING ARE FOR ESTIMATING PURPOSES ONLY. IT IS THE RESPONSIBILITY OF EACH CONTRACTOR AND SUB-CONTRACTOR OR CONSULTANT TO CHECK AND VERIFY ALL DIMENSIONS AND CONDITIONS ON SITE. NOTIFY OWNER OF ANY ERRORS OR OMISSIONS PRIOR TO COMMENCING THE WORK. DO NOT SCALE THE DRAWINGS.

CE DESSIN CONSTITUE LA PROPRIÉTÉ DE LA VILLE D'OTTAWA ET TOUT DROIT D'AUTEUR EST RÉSERVÉ. LES DIMENSIONS UTILISÉES LE SONT À DES FINS D'ESTIMATION SEULEMENT. IL INCOMBE À CHAQUE ENTREPRENEUR, SOUS-CONTRACTANT OU CONSULTANT DE VÉRIFIER TOUTES LES DIMENSIONS ET LES CONDITIONS SUR LE CHANTIER. VEUILLEZ INFORMER LE PROPRIÉTAIRE DE TOUTE ERREUR OU OMISSION AVANT D'ENTAMER LES TRAVAUX. NE DRESSÉZ PAS LES PLANS À L'ÉCHELLE.

ARCHITECT / ARCHITECTE ARCHIT. J. HOBIN LICENCE 3049	CONSULTANT / EXPERT-CONSEIL
CONSULTANT / EXPERT-CONSEIL	CONSULTANT / EXPERT-CONSEIL


PROJECT / LOCATION / PROJET / ENDROIT
ALEXANDER COMMUNITY CENTRE EXPANSION

960 Silver Street
OTTAWA, ONTARIO

DRAWING / DESSIN
OVERALL DEMOLITION SITE PLAN

BUSINESS ENTITY / NUMÉRO DE L'ENTITÉ BUILDING NUMBER / NUMÉRO DU BÂTIMENT	SHEET NO. / FEUILLE NO.
CITY PROJECT NO. / NUMÉRO DE PROJET CF001822	CONS. PROJECT NO. / NUMÉRO DE PROJET 2570

D1.01

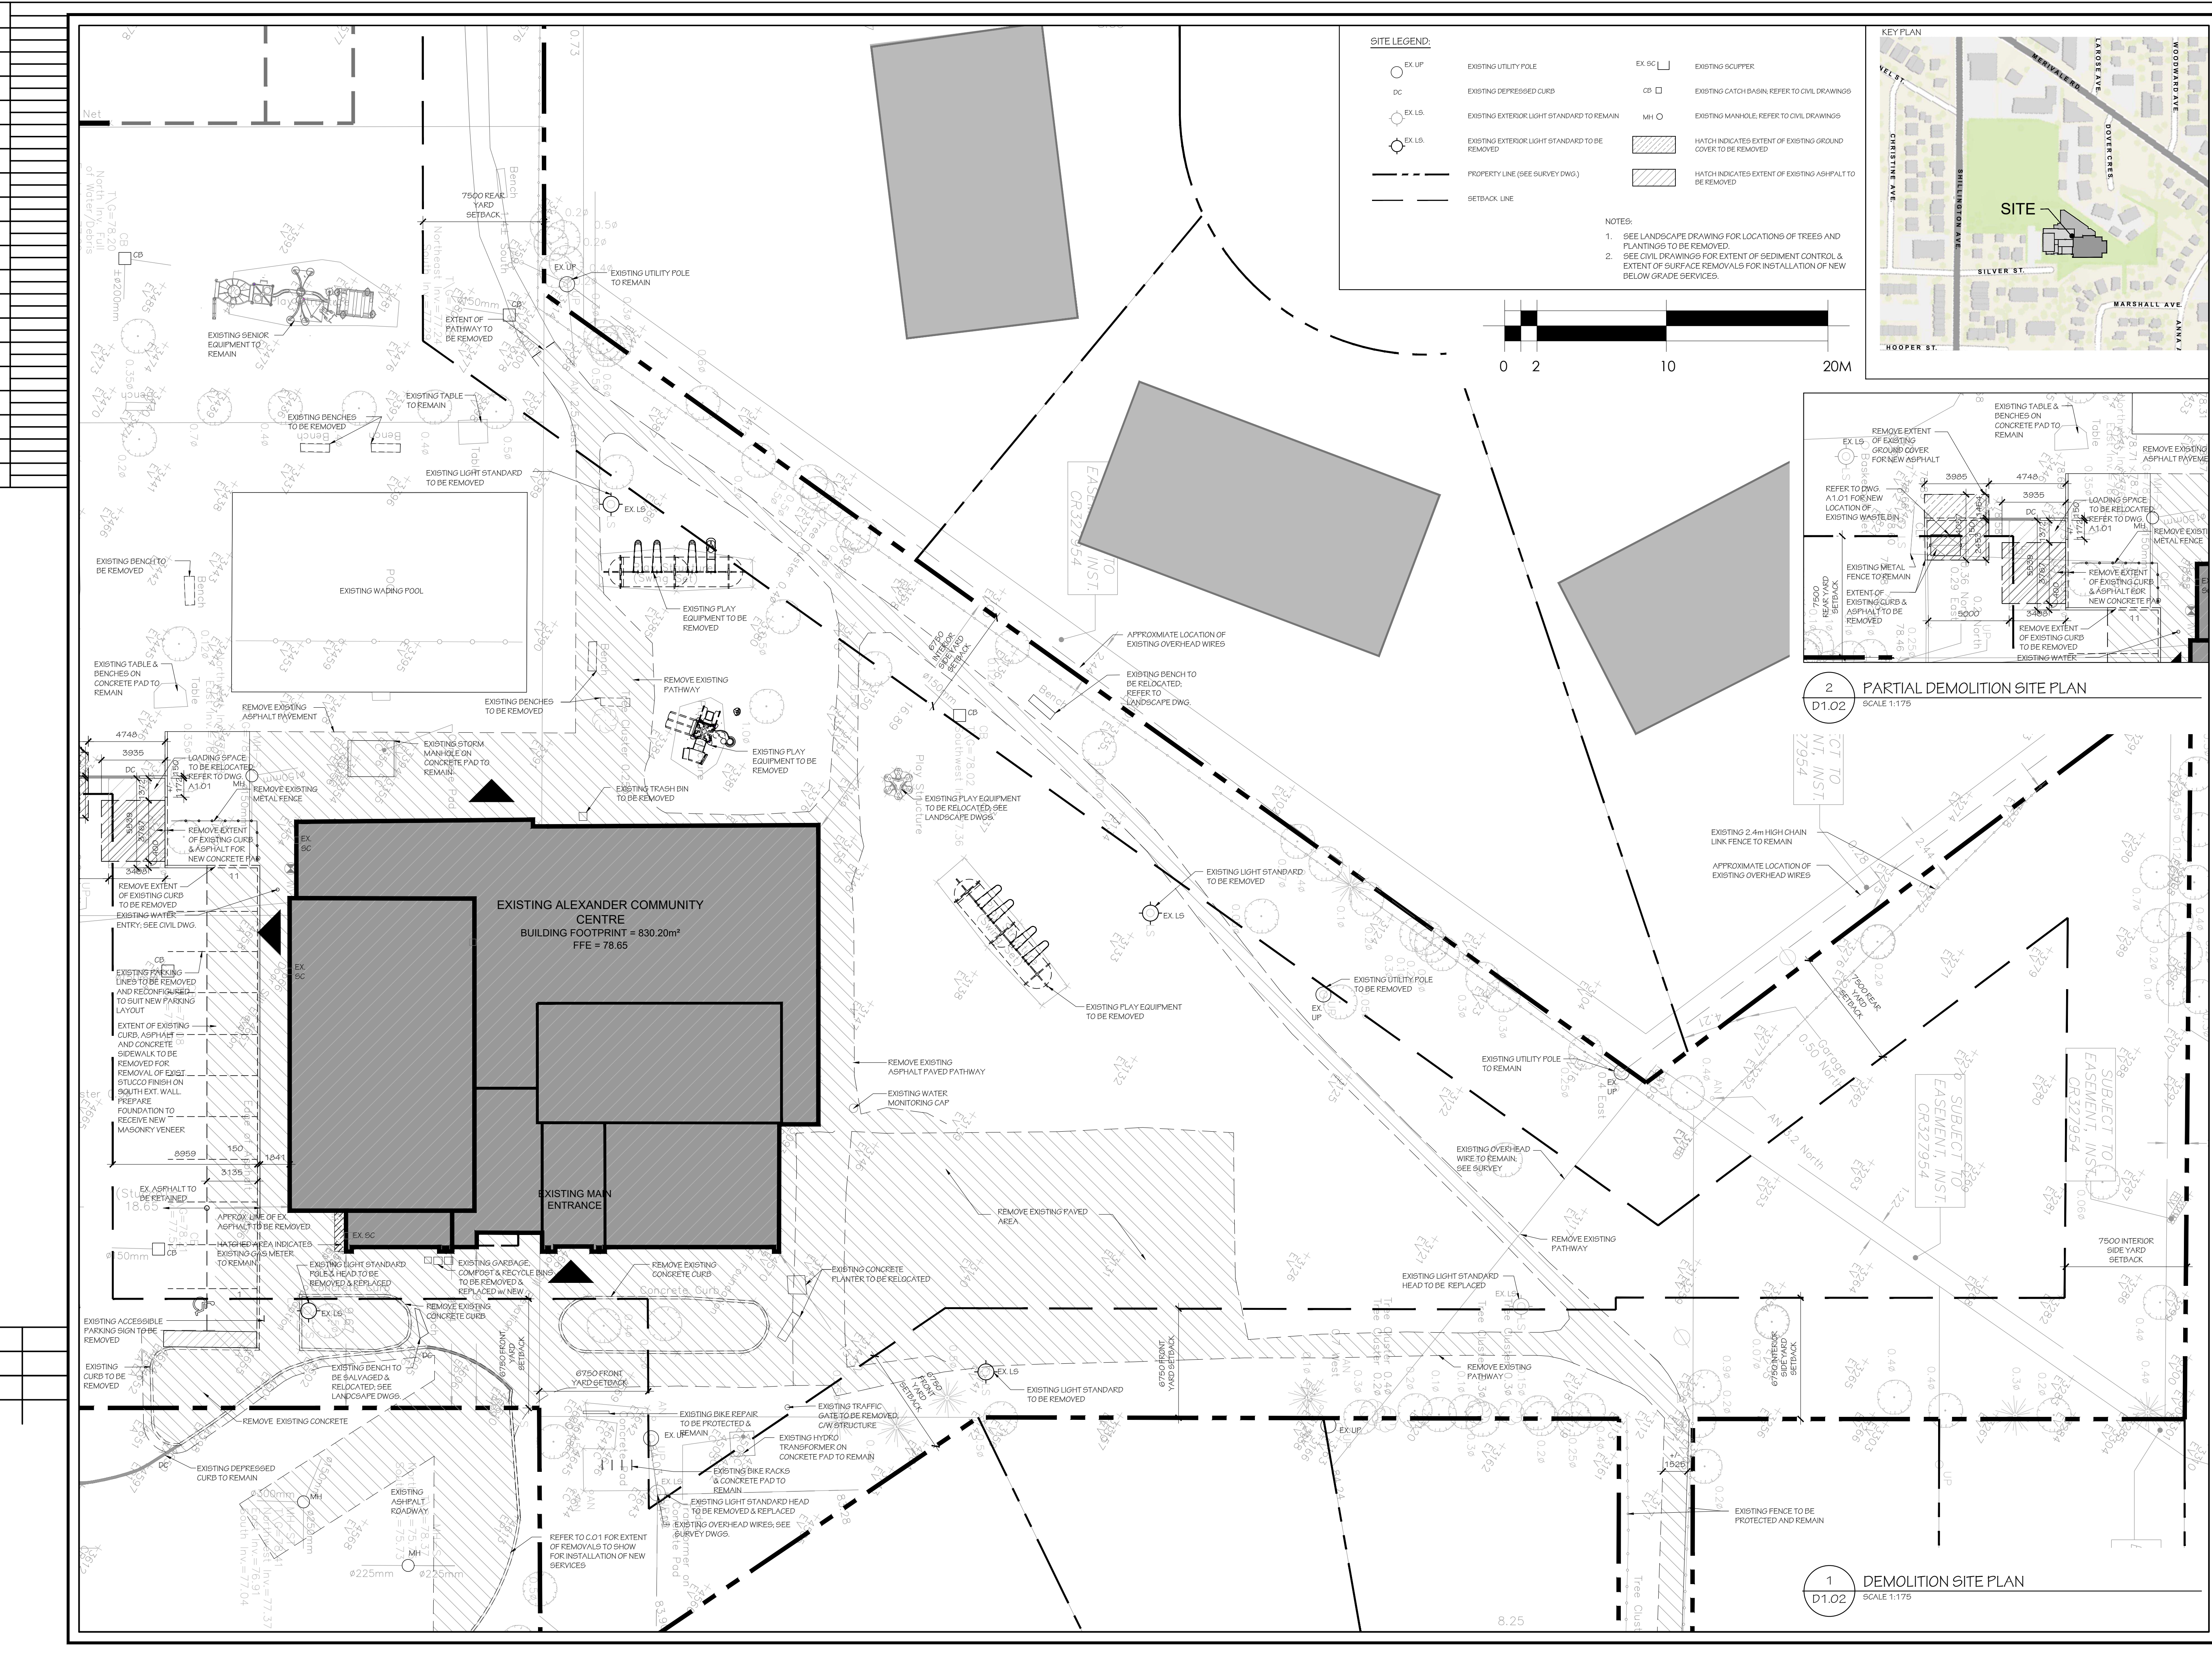

INFRASTRUCTURE SERVICES
DESIGN AND CONSTRUCTION

SERVICES D'INFRASTRUCTURE
DIRECTION DE CONCEPTION ET DE CONSTRUCTION

FOR / POUR
Client - Department
Infrastructure and Water Services Department
Design & Construction

Hobin Architecture
Incorporated
63 Pamela Street
Ottawa, Ontario
Canada K1S 3K7
T: 613-238-7200
F: 613-235-2005
E: mail@hobinarc.com
hobinarc.com

HOBIN
ARCHITECTURE

7	ISSUED FOR SITE PLAN RESUBMISSION	26/09/23	MB
6	ISSUED FOR TENDER	26/06/14	MB
5	ISSUED FOR DEMOLITION/ABATEMENT TENDER	26/08/12	
4	ISSUED FOR 90% PERMIT	26/05/26	
3	ISSUED FOR 80% SUBMISSION	26/04/17	NB
2	ISSUED FOR SITE PLAN CONTROL	26/04/14	MB
1	ISSUED FOR 30% SUBMISSION	26/03/22	MB

DESIGNED BY / CONCEPAR

CHECKED BY / VERIFIER PAR

SCALE / ECHELLE

1:175

DETAIL NUMBER

1

DRAWING TITLE

SCALE

SHEET NUMBER

THIS DRAWING IS THE PROPERTY OF THE CITY OF OTTAWA AND ALL COPYRIGHT IS RESERVED. DIMENSIONS ON DRAWING ARE FOR ESTIMATING PURPOSES ONLY. IT IS THE RESPONSIBILITY OF EACH CONTRACTOR AND SUB-CONTRACTOR OR CONSULTANT TO CHECK AND VERIFY ALL DIMENSIONS AND CONDITIONS ON SITE. NOTIFY OWNER OF ANY ERRORS OR OMISSIONS PRIOR TO COMMENCING THE WORK. DO NOT SCALE THE DRAWINGS.

CE DESSIN CONSTITUE LA PROPRIÉTÉ DE LA VILLE D'OTTAWA ET TOUT DROIT D'AUTEUR EST RÉSERVÉ. LES DIMENSIONS UTILISÉES LE SONT À DES FINS D'ESTIMATION SEULEMENT. IL INCOMBE À CHAQUE ENTREPRENEUR, SOUS-CONTRACTANT OU CONSULTANT DE VÉRIFIER TOUTES LES DIMENSIONS ET LES CONDITIONS SUR LE CHANTIER. VEUILLEZ INFORMER LE PROPRIÉTAIRE DE TOUTE ERREUR OU OMISSION AVANT D'ENTAMER LES TRAVAUX. NE DRESSEZ PAS LES PLANS À L'ÉCHELLE.

ARCHITECT / ARCHITECTE

CONSULTANT / EXPERT-CONSEIL

CONSULTANT / EXPERT-CONSEIL

CONSULTANT / EXPERT-CONSEIL

PROJECT / LOCATION / PROJET / ENDROIT

ALEXANDER COMMUNITY CENTRE EXPANSION

960 Silver Street
OTTAWA, ONTARIO

DRAWING / DESSIN

DEMOLITION SITE PLAN

BUSINESS ENTITY / NUMERO DE L'ENTITE
BUILDING NUMBER / NUMERO DU BATIMENT

CITY PROJECT NO. / NO. DE PROJET

CONS. PROJECT NO. / NUMERO DE PROJET

SHEET NO. / FEUILLE No.

D1.02

CF001822

2570

CLIENT:
City of Ottawa
110 Laurier Ave. W.
Ottawa, ON K2P 2H9
Contact: Lynne Peacock
e-mail: lynne.peacock@ottawa.ca

SURVEYOR
Annis, O'Sullivan, Vollebek LTD.
Ontario Land Surveyors
14 Concourse Gate, Suite 500
Nepean, ON K2E 7S6
e-mail: nepean@aovt.ca

PLANNER/PROJECT MANAGER
City of Ottawa
110 Laurier Ave. W.
Ottawa, ON K2P 2H9
Contact: Mike Russett
e-mail: mike.russett@ottawa.ca

CIVIL
Jp2g Consultants Inc.
1150 Morrison Drive, Suite 410
Ottawa, ON K2M 6S9
Contact: Zach Bauman
Tel: 613-828-7800
email: zach.bauman@jp2g.com

LANDSCAPE
Lashley & Associates
950 Gloucester Dr.
Ottawa, ON K1Y 3E6
Contact: Dave Lashley
Tel: 613-233-8579
email: dlashley@lashley.com

ARCHITECT
Hobin Architecture Inc.
63 Pamela St.
Ottawa, ON K1P 3K7
Contact: Wendy Drayley
Tel: 613-238-7200 x.119
email: wdrayley@hobinarc.com
Contact: Reinhard Vogel
Tel: 613-729-7242 x.225
email: reinhard@hobinarc.com

STRUCTURAL ENGINEER
Cunliffe & Associates
1550 Carling Ave, Suite 200
Ottawa, ON K2C 0P9
Contact: Jordan Cuff
Tel: 613-729-7242 x.225
email: jcuff@cunliffe.ca

MECHANICAL ENGINEER
Goodley Weidmark & Associates LTD.
1688 Woodward Dr.
Ottawa, ON K2C 9K5
Contact: Peter McCune
Tel: 613-727-5111 x.214
email: pmcunliffe@gwai.com

ELECTRICAL ENGINEER
BVP Services Inc.
1888 Woodward Dr.
Ottawa, ON K2C 9K5
Contact: Josephine Jordan
Tel: 613-727-5111 x.243
email: bjordan@bvpai.com

GEOTECHNICAL ENGINEER
BVP Services Inc.
100-2650 Queensview Dr.
Ottawa, ON K2B 8H6
Tel: 613-688-1899

FORESTRY
Dendron Forestry Services
45 Spencer St.
Ottawa, ON K1Y 2P5
Contact: Astrid Nelson
Tel: 613-805-9663
email: astrid.nelson@dendronforestry.ca

SURVEY INFORMATION TAKEN FROM:
TOPOGRAPHICAL PLAN OF SURVEY OF PARK AND LANE, PART OF LOTS 18, 19, 22, 23, REGISTERED PLAN 268160 AND LOTS 93, 94, 95, 96, 97, 98, 149, 150, 151, 152, 153, 154, 155, 156 & 157, PART OF LOT 148, PART OF DERBY STREET (LYING NORTH OF SHILLINGTON AVENUE) (CLOSED BY BY-LAW 385-62, INST. CR451028 & JUDGE'S ORDER, INST. CE490390) PART OF JERSEY STREET (LYING NORTH OF SHILLINGTON AVENUE) (CLOSED BY BY-LAW 59-54, INST. CR319542) REGISTERED PLAN 314 AND PART OF BLOCK A, REGISTERED PLAN 327929 CITY OF OTTAWA

PREPARED BY: ANNIS, O'SULLIVAN, VOLLEBEKK LTD.

AS PER CITY OF OTTAWA NO SMOKING POLICY, THERE SHALL BE NO SMOKING ON THE PROPERTY AT ANY TIME. NO SMOKING IS PERMITTED DURING THE CONSTRUCTION AND AFTER COMPLETION OF THE WORK.

SITE SUMMARY:
CIVIL ADDRESS : 960 SILVER STREET, OTTAWA, ONTARIO
ZONING : CURRENT REC 1 ZONE (RECREATION)
SITE AREA : 16,736.45m²
PROPOSED USE : COMMUNITY CENTRE (NO CHANGE)
EXISTING FOOTPRINT: 830.20m²
EXPANSION FOOTPRINT: 1,241.47m²
BUILDING FOOTPRINT: 2,071.67m²
LANDSCAPE AREA WITHIN SITE PLAN BOUNDARY (X): 87.63


ZONING SUMMARY:	REQUIRED	PROVIDED
MIN. LOT AREA:	No min.	14,162.14m ²
MIN. LOT WIDTH:	6.00m	197.22m
BUILDING HEIGHT:	15.00m max.	8.75m
PER TABLE 1102A OF PART 11 OF ZONING BY-LAW NO. 2028		
ACCESSORY STRUCTURE/ PLAYGROUND	6.00m max.	less than 6.00m

YARDS:	REQUIRED	PROVIDED
FRONT YARD (SILVER STREET)	6.75m	6.75m
INTERNAL SIDE YARD (SOUTH)	7.5m	29.35m
INTERNAL SIDE YARD (WEST)	7.5m	100.69m
REAR YARD	6.75m	6.75m

PARKING & LOADING	REQUIRED	PROVIDED
VEHICLE PARKING	NONE	11 EXISTING
LOADING SPACES	1	1 EXISTING
PER SECTION 610, BY-LAW 2028		

BICYCLE PARKING	REQUIRED	PROVIDED
BICYCLE SPACES	16	8 NEW 8 EXISTING
INCLUSIVE BIKE SPACE	1	1 NEW
AS PER TABLE 612C, SECTION 6, BY-LAW 2028		
TOTAL	16	18

BUILDING SUMMARY:	
CITY OF OTTAWA ZONING GFA:	
ZONING GFA	
BASEMENT	15.13m ²
GROUND FLOOR	1,231.16m ²
TOTAL ZONING GFA	1,246.29m ²
ONTARIO BUILDING CODE (OBC) GFA:	
OBC GFA	
GROUND FLOOR	2,050.89m ²
TOTAL OBC GFA	2,050.89m ²

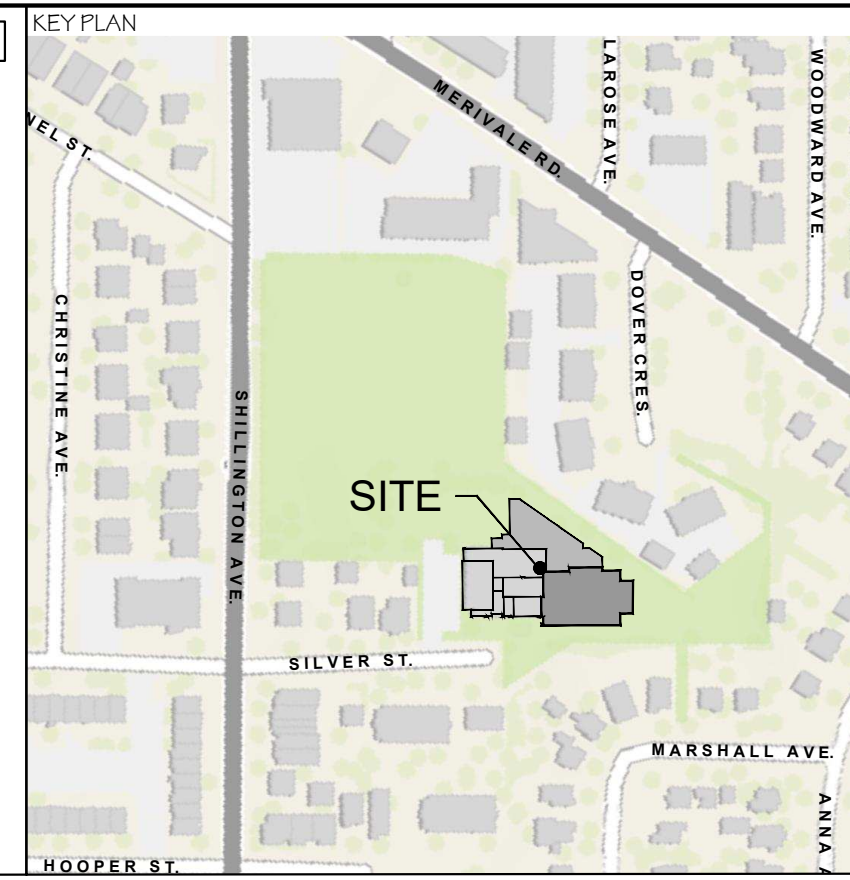


Ottawa
INFRASTRUCTURE SERVICES
DESIGN AND CONSTRUCTION


SERVICES D'INFRASTRUCTURE
DIRECTION DE CONCEPTION ET DE CONSTRUCTION

FOR / POUR
Client - Department
Infrastructure and Water Services Department
Design & Construction


Hobin Architecture Incorporated
63 Pamela Street
Ottawa, Ontario
Canada K1S 3K7
T: 613-238-7200
F: 613-235-2005
E: info@hobinarc.com
hobinarc.com
HOBIN
ARCHITECTURE

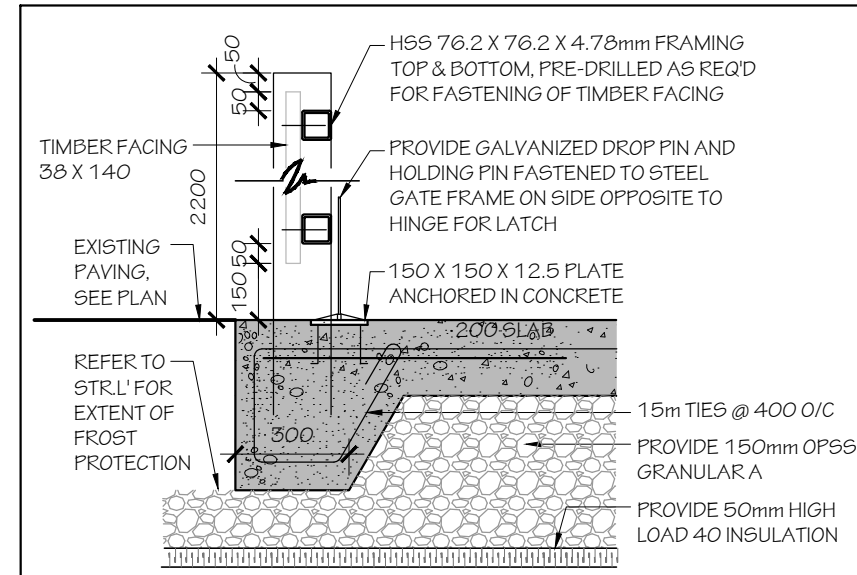


8 GARBAGE ENCLOSURE SECTION
A1.01 SCALE 1:20

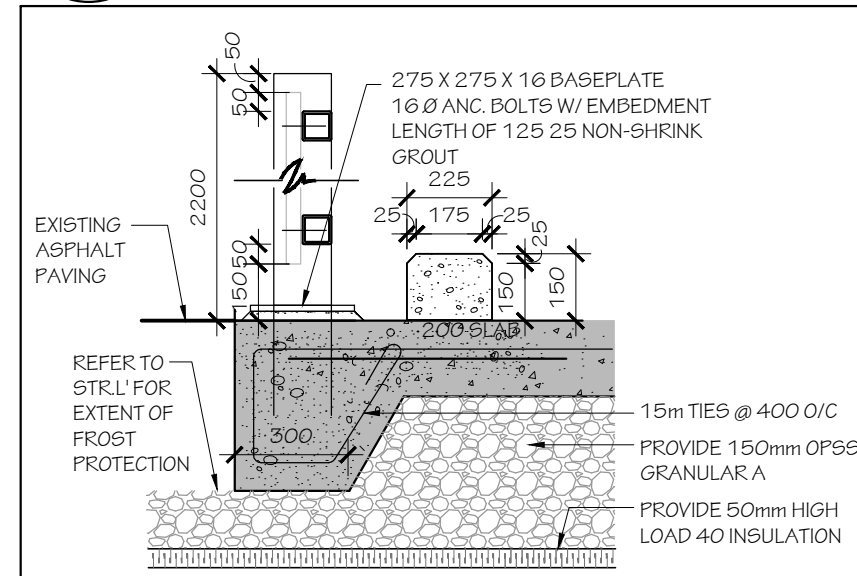


7 GARBAGE ENCLOSURE SECTION
A1.01 SCALE 1:20

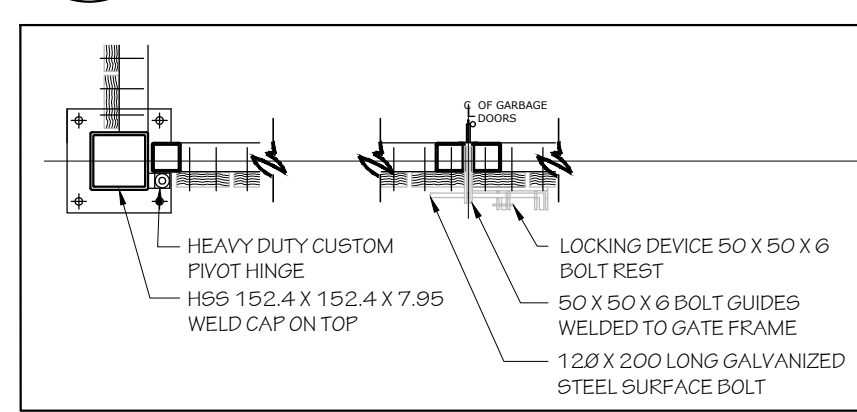


6 GARBAGE ENCLOSURE ELEVATION
A1.01 SCALE 1:100

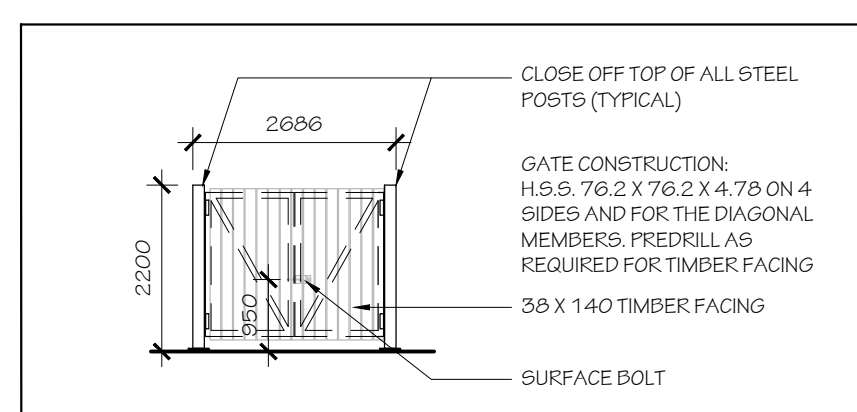


5 GARBAGE ENCLOSURE ELEVATION
A1.01 SCALE 1:100

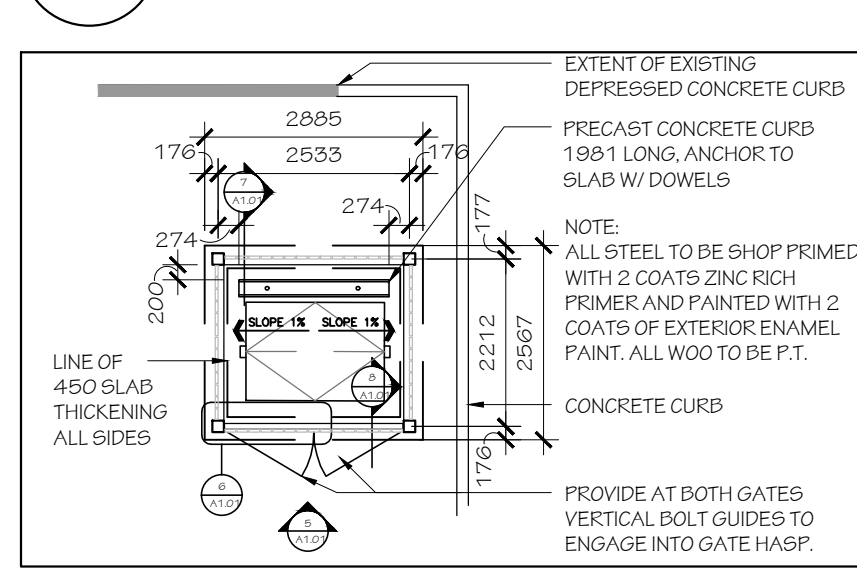


4 GARBAGE ENCLOSURE PLAN
A1.01 SCALE 1:100

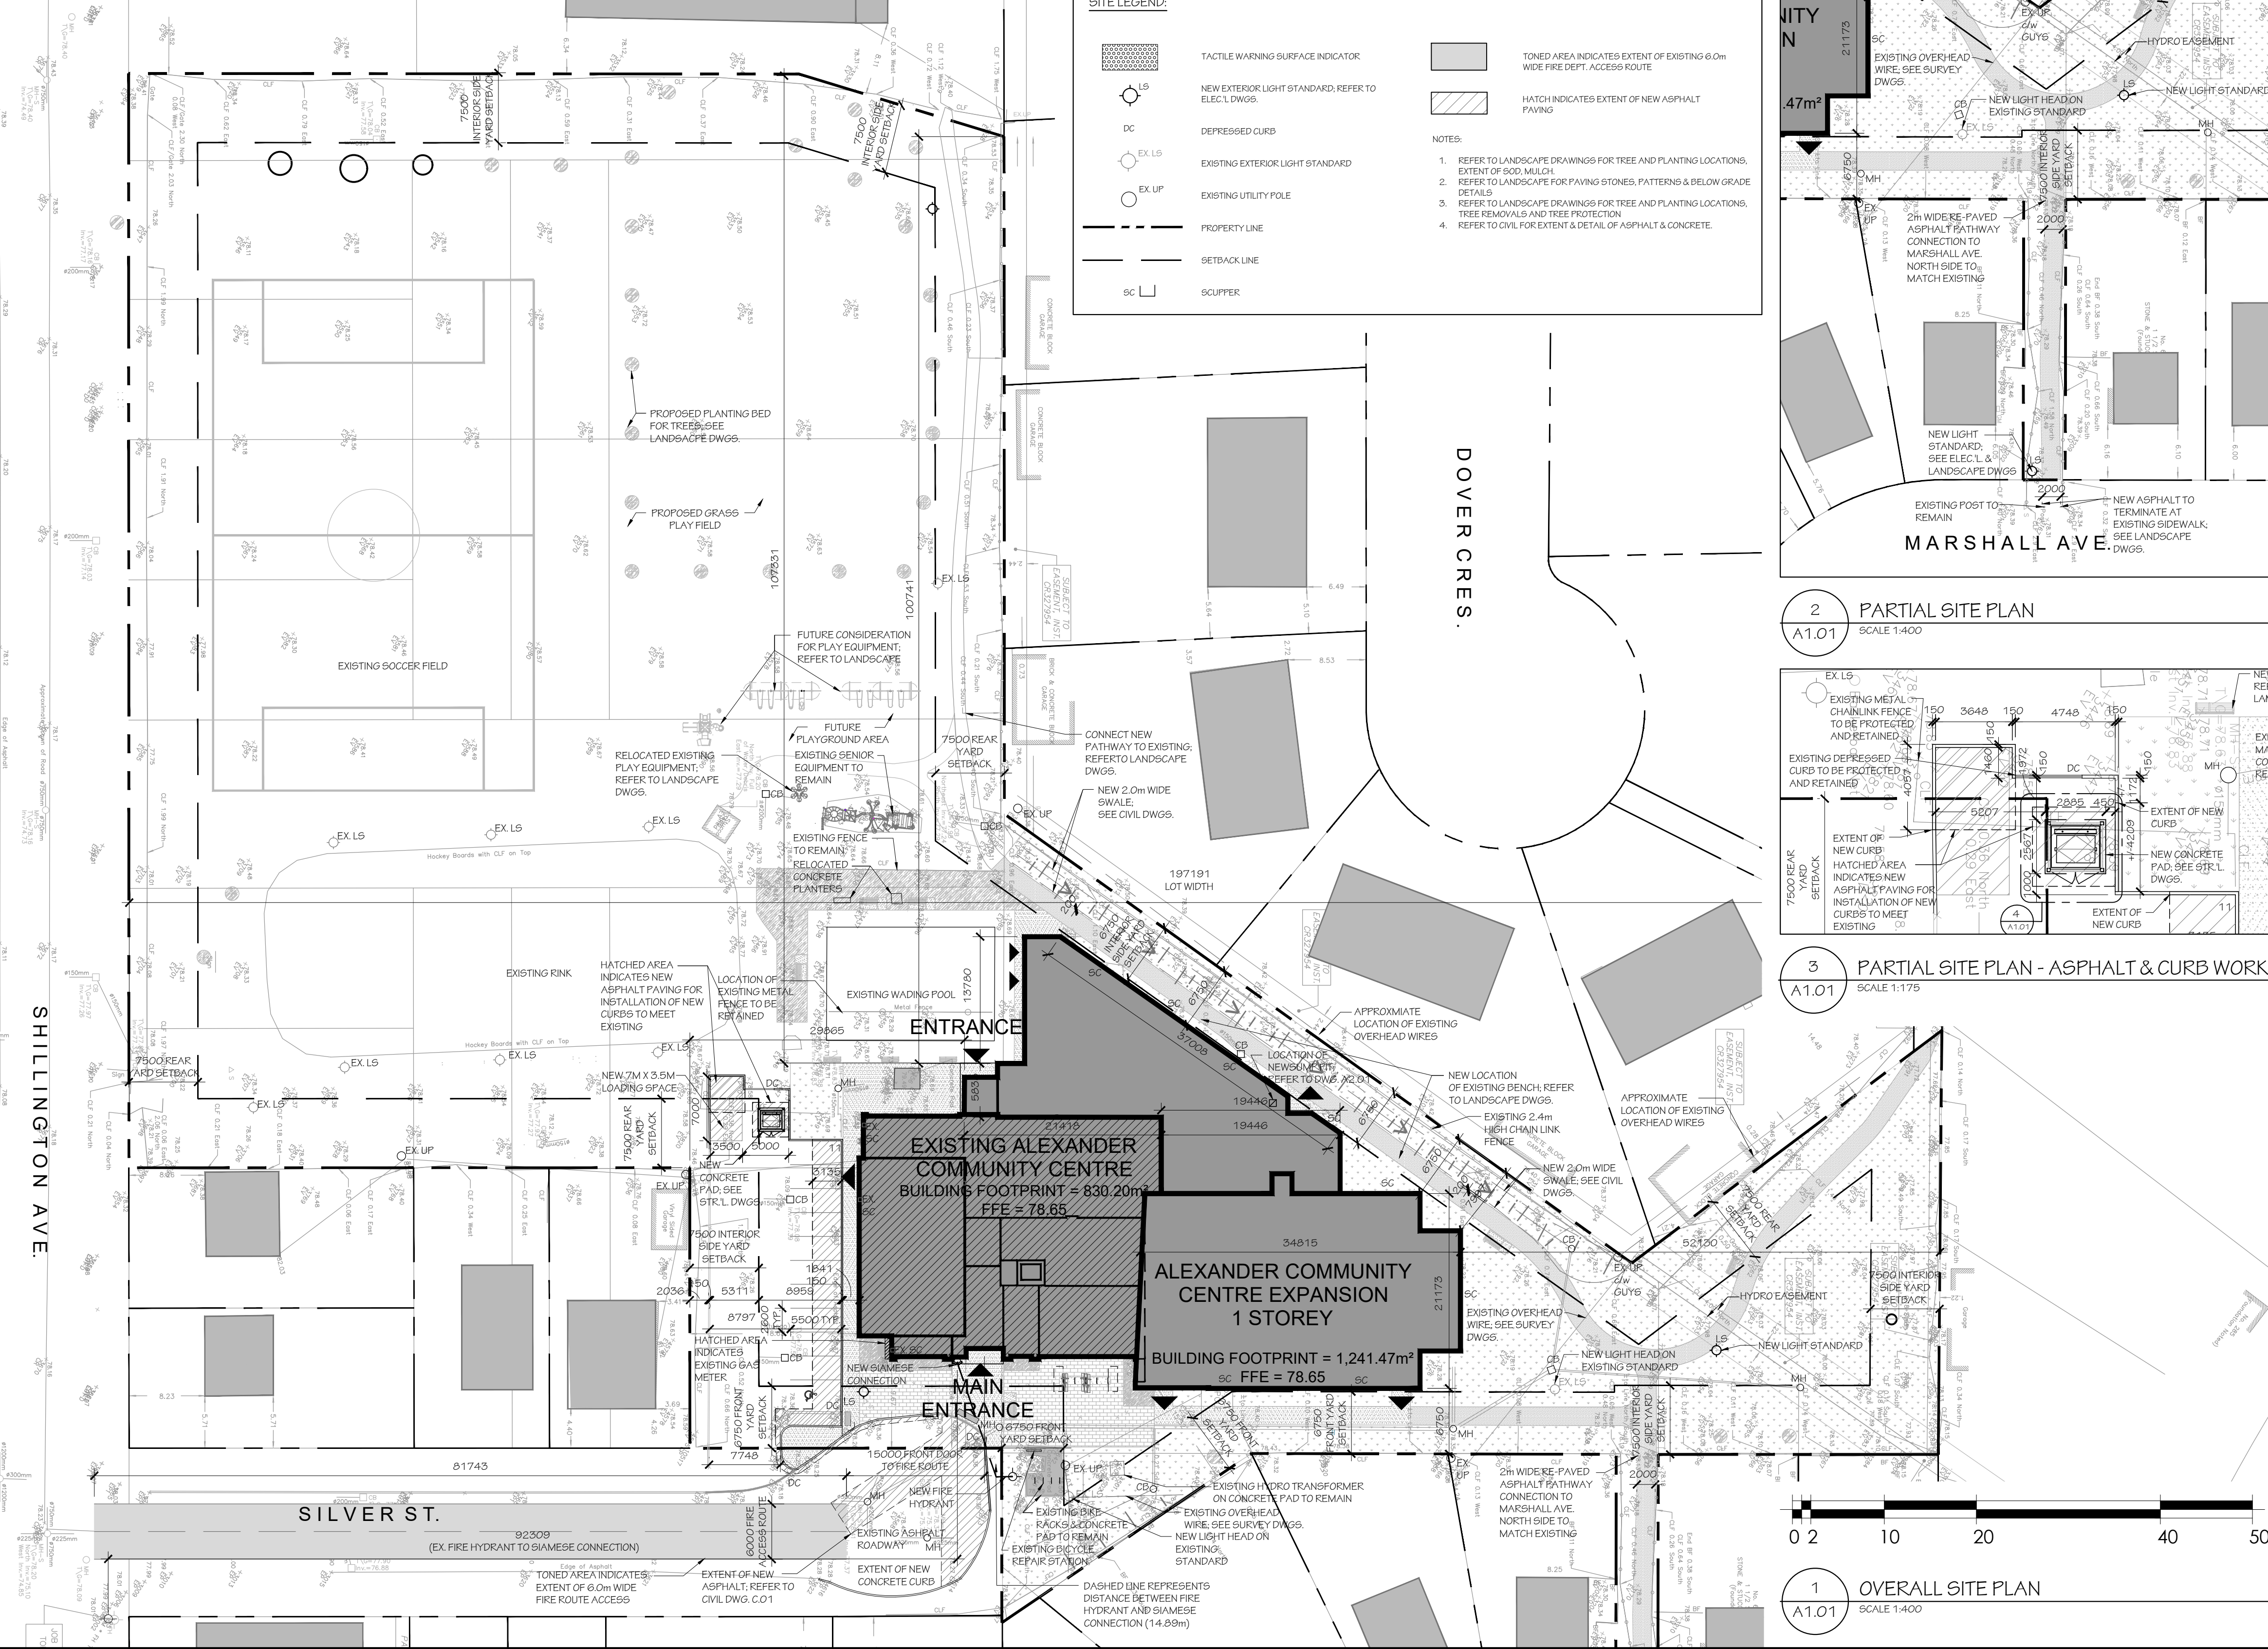

2 PARTIAL SITE PLAN
A1.01 SCALE 1:400

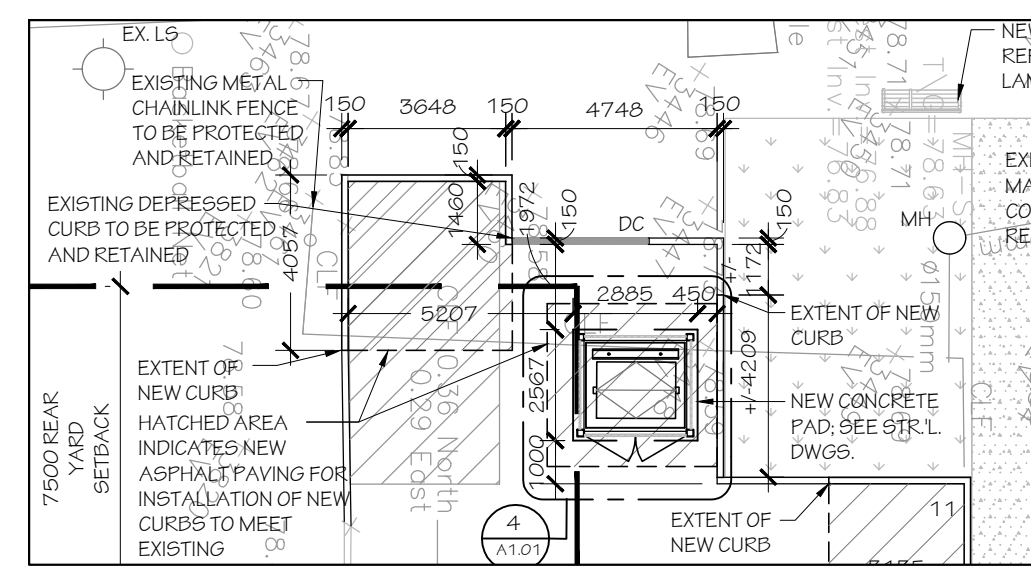

3 PARTIAL SITE PLAN - ASPHALT & CURB WORK
A1.01 SCALE 1:175

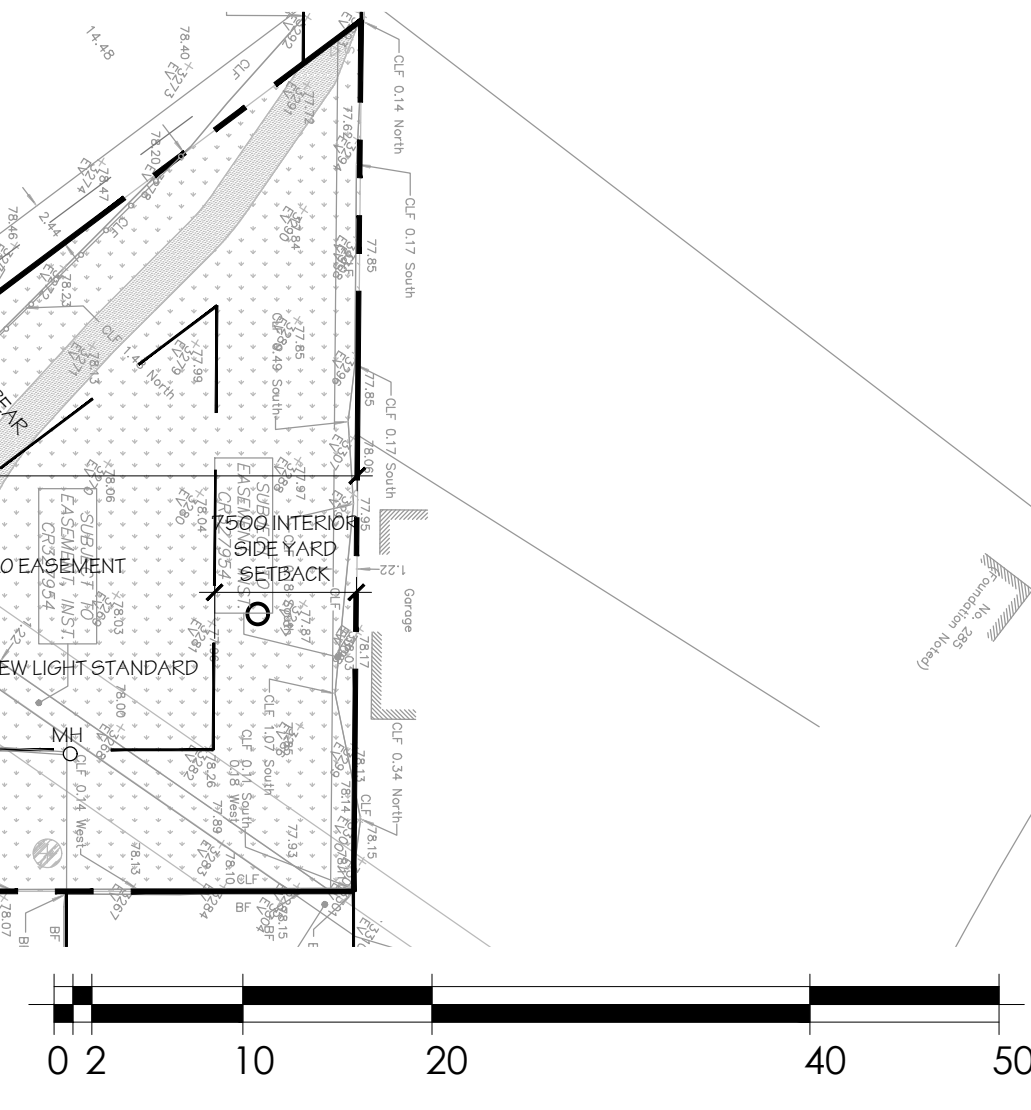

1 OVERALL SITE PLAN
A1.01 SCALE 1:400

NUMBER	DESCRIPTION	DATE	INITIALS
1	ISSUED FOR SITE PLAN SUBMISSION	26/09/03	MB
2	ISSUED FOR TENDER	26/09/03	MB
3	ISSUED FOR 80% PERMIT	26/09/03	MB
4	ISSUED FOR 60% SUBMISSION	26/09/03	MB
5	ISSUED FOR SITE PLAN CONTROL	26/09/03	MB
6	ISSUED FOR 30% SUBMISSION	26/09/03	MB

DRAWN BY / DESIGNED PAR
MB
SCALE / ECHELLE
1:400

DETAIL NUMBER
1
DRAWING TITLE
A1.1
SCALE
SHEET NUMBER

THIS DRAWING IS THE PROPERTY OF THE CITY OF OTTAWA AND ALL DIMENSIONS ON DRAWING ARE FOR ESTIMATING PURPOSES ONLY. IT IS THE RESPONSIBILITY OF EACH CONTRACTOR AND SUB-CONTRACTOR OR CONSULTANT TO CHECK AND VERIFY ALL DIMENSIONS AND CONDITIONS ON SITE. NOTY OWNER OF ANY ERRORS OR OMISSIONS PRIOR TO COMMENCING THE WORK. DO NOT SCALE THE DRAWINGS.

ARCHITECT / ARCHITECTE
ONTARIO ASSOCIATION
J. HOBIN
LICENCE
3049
CONSULTANT / EXPERT-CONSEIL
CONSULTANT / EXPERT-CONSEIL

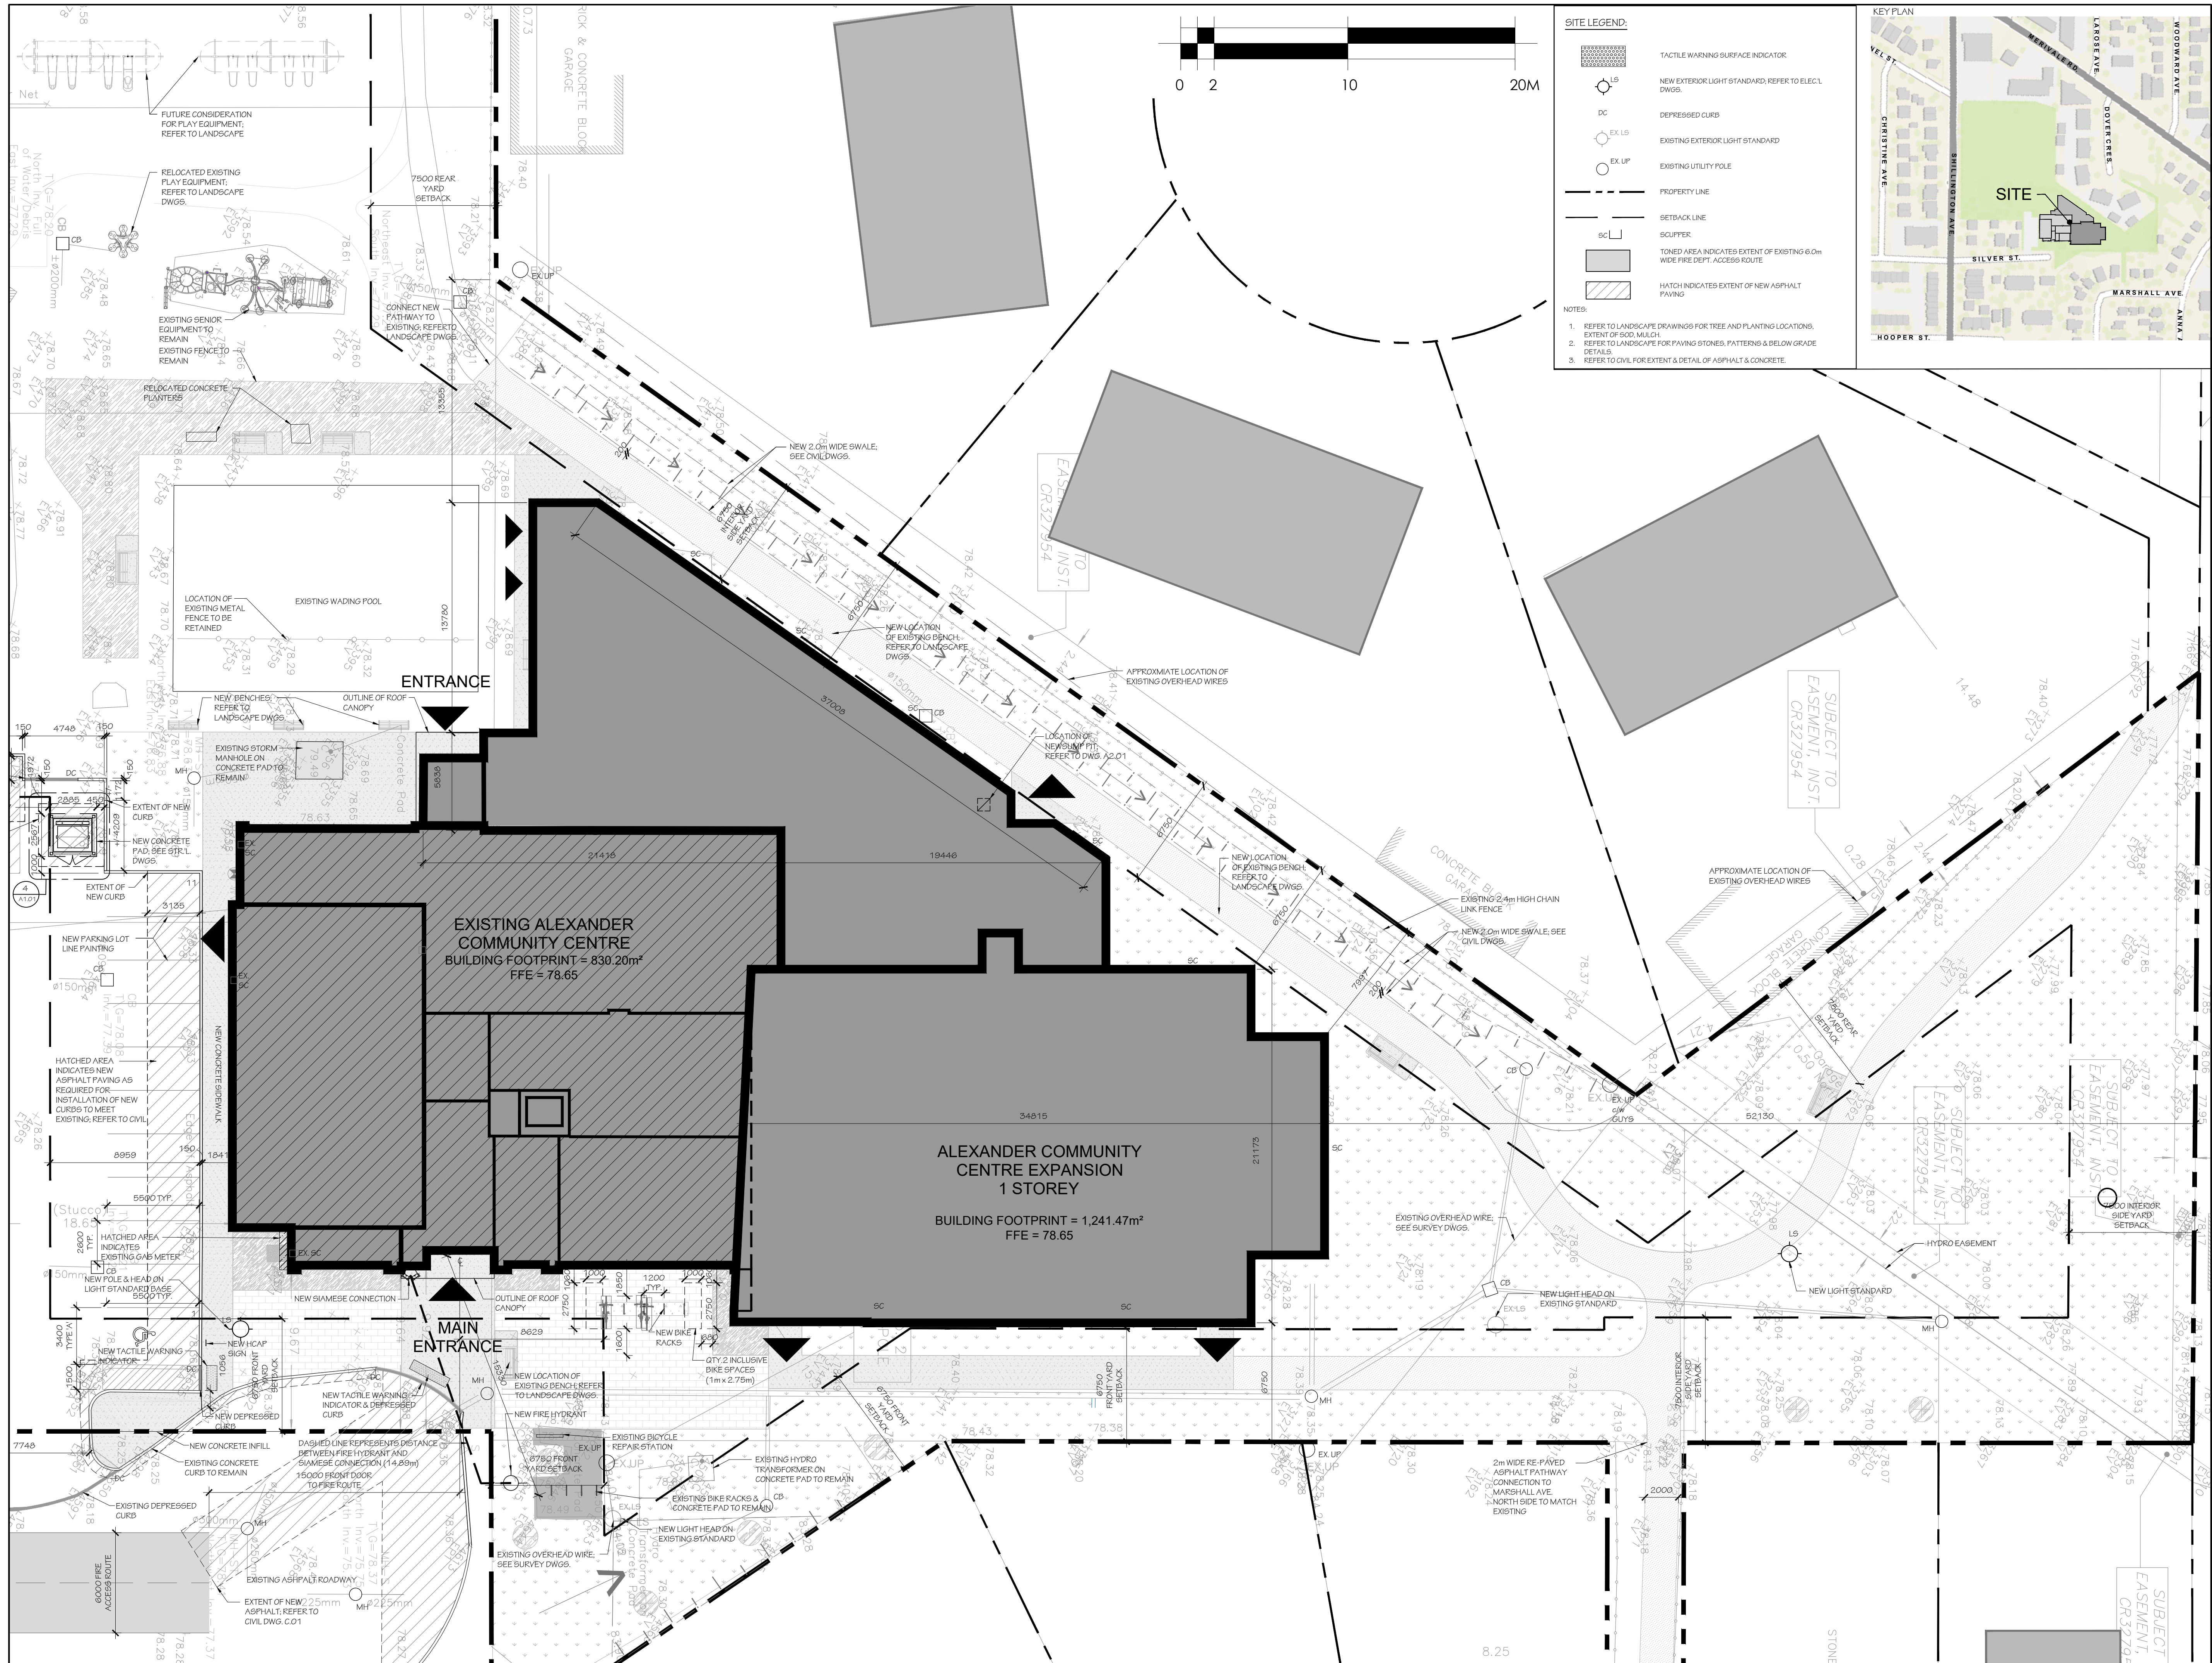


SITE LEGEND:

- TACTILE WARNING SURFACE INDICATOR
- NEW EXTERIOR LIGHT STANDARD, REFER TO ELEC'L DWGS.
- DEPRESSED CURB
- EXISTING EXTERIOR LIGHT STANDARD
- EXISTING UTILITY POLE
- PROPERTY LINE
- SETBACK LINE
- SCUTTER
- TONED AREA INDICATES EXTENT OF EXISTING 6.0m WIDE FIRE DEPT. ACCESS ROUTE
- HATCH INDICATES EXTENT OF NEW ASPHALT PAVING

NOTES:

- REFER TO LANDSCAPE DRAWINGS FOR TREE AND PLANTING LOCATIONS.
- REFER TO LANDSCAPE DRAWINGS FOR PAVING STONES, PATTERNS & BELOW GRADE DETAILS.
- REFER TO CIVIL FOR EXTENT & DETAIL OF ASPHALT & CONCRETE.

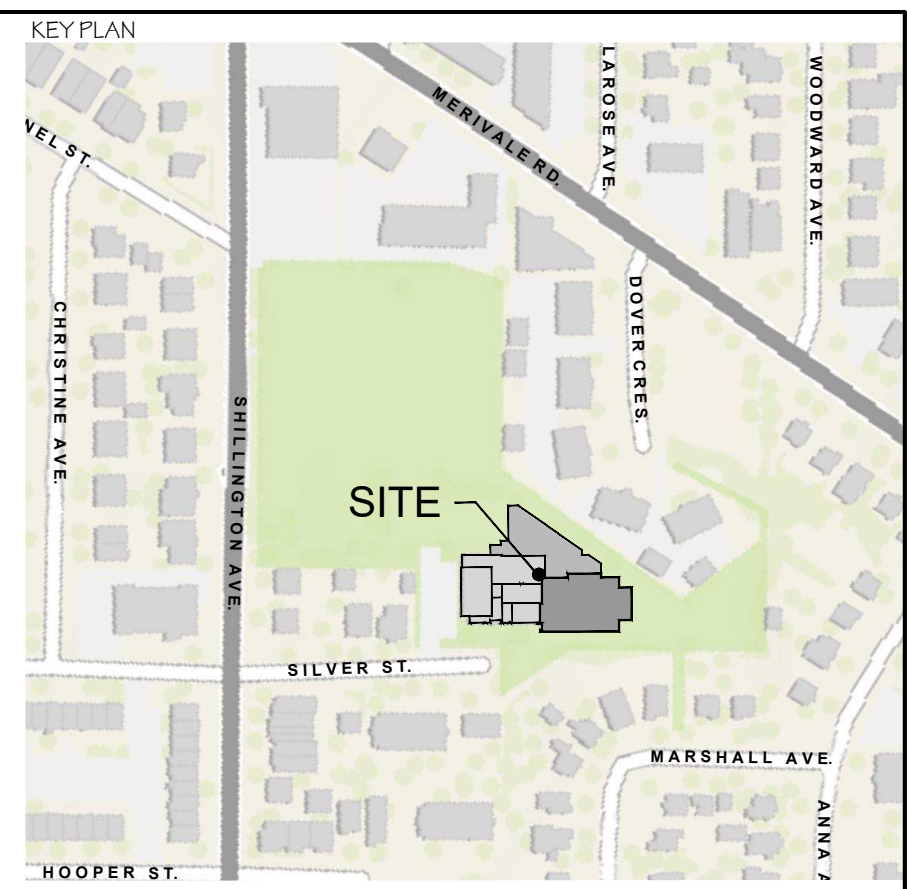

INFRASTRUCTURE SERVICES
DESIGN AND CONSTRUCTION

SERVICES D'INFRASTRUCTURE
DIRECTION DE CONCEPTION ET DE CONSTRUCTION

FOR / POUR
Client - Department
Infrastructure and Water Services Department
Design & Construction

Hobin Architecture Incorporated
63 Pamela Street
Ottawa, Ontario
Canada K1S 3K7
T: 613-238-7200
F: 613-235-2005
E: mail@hobinarc.com
hobinarc.com

HOBIN ARCHITECTURE

6	ISSUED FOR SITE PLAN RESUBMISSION	260903	MB
5	ISSUED FOR TENDER	260821	MB
4	ISSUED FOR 90% PERMIT	260526	MB
3	ISSUED FOR 80% SUBMISSION	260417	MB
2	ISSUED FOR SITE PLAN CONTROL	260414	MB
1	ISSUED FOR 30% SUBMISSION	260322	MB

NUMBER / NUMÉRO	1	2	
-----------------	---	---	---	---	---	---	---	---	---	----	----	-----	-----	------	------	