GLENMORE YARDS BUSINESS PARK PHASE - 4

ISSUED FOR DETAILED REVIEW 1 RESPONSE

OCTOBER 1 / 2025

NOT FOR CONSTRUCTION



Anthem zeidler ARCHITECTURE

CLIENT

Anthem Properties Group Ltd.
Suite 430, 1015 4 St SW, Calgary, AB T2R 1J4
Anthemproperties.com

ARCHITECTURAL

Zeidler Architecture Inc.
Suite 300 - 640 8 Avenue SW, Calgary, AB T2P 1G7
Zeidler.com

STRUCTURAL

Entuitive Consultanting Engineers
Suite 1610, 150 9 Ave SW, Calgary, AB T2P 3H9
Entuitive.com

MECHANICAL

EMBE Consulting Engineers Inc.
121 15th Avenue SE, Calgary, AB T2G 1G1
Embeconsulting.ca

ELECTRICAL

EMBE Consulting Engineers Inc.
121 15th Avenue SE, Calgary, AB T2G 1G1
Embeconsulting.ca

CIVIL

Veritas Development Solutions
Suite 4, 141 Commercial Drive, Calgary, AB T3Z 2A7
Veritasdevelopment.ca

LANDSCAPE

Groundcubed
Suite 25, 6020 2nd Street SE, Calgary, AB T2H 2L8
Groundcubed.com

ARCHITECTURAL

DP0.101 COVER SHEET
DP0.201 LOCATION PLAN & SITE PHOTOS
DP0.301 LAND USE DISTRICTS (SECTION 21SE)
DP0.401 PERSPECTIVE VIEWS
DP0.501 VEHICLE MOVEMENTS AND NOTES
DP0.601 PHASING PLAN
DP1.101 SITE PLAN
DP1.201 SITE DETAILS
DP2.101 OVERALL FLOOR PLAN - BUILDING 12
DP2.102 OVERALL FLOOR PLAN - BUILDING 13
DP3.101 EXTERIOR ELEVATIONS, BUILDING 12
DP3.102 EXTERIOR ELEVATIONS, BUILDING 12
DP3.103 EXTERIOR ELEVATIONS, BUILDING 12
DP3.104 EXTERIOR ELEVATIONS, BUILDING 13
DP3.105 EXTERIOR ELEVATIONS, BUILDING 13
DP3.106 EXTERIOR ELEVATIONS, BUILDING 13
DP4.101 BUILDING SECTIONS, BUILDING 12
DP4.102 BUILDING SECTIONS, BUILDING 13

ELECTRICAL

E101 ELECTRICAL SITE PLAN - PH4
E102 POINT BY POINT SITE PLAN - PH4
E104 ELECTRICAL SITE DETAILS - PH4


CIVIL

C1 PRELIM SERVICING PLAN (NORTH
C2 PRELIM SERVICING PLAN (SOUTH
C3 PRELIM GRADING PLAN (NORTH)
C4 PRELIM GRADING PLAN (SOUTH)
C5 SECTIONS

LANDSCAPE

DP-L1 BYLAW PLAN
DP-L2 TREE REMOVAL AND PROTECTION PLAN
DP-L3 KEY PLAN / OVERALL LANDSCAPE PLAN
DP-L4 PLANTING PLAN ENLARGEMENTS
DP-L5 PLANTING PLAN ENLARGEMENTS
DP-L6 PLANTING PLAN ENLARGEMENTS
DP-L7 PLANTING PLAN ENLARGEMENTS
DP-L8 PLANTING PLAN ENLARGEMENTS
DP-L9 DETAILS

Note: Artistic rendering only. Refer to plans and elevations for final design.

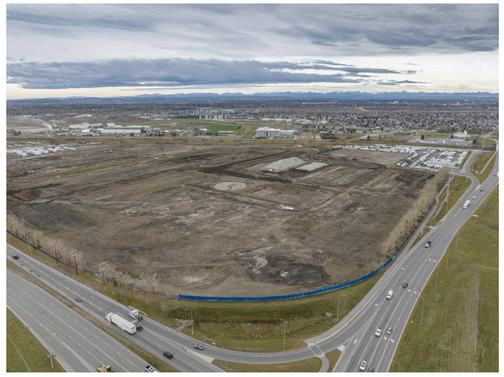

1 DP0.201 SITE PHOTO
NOT TO SCALE



2 DP0.201 SITE PHOTO
NOT TO SCALE



3 DP0.201 SITE PHOTO
NOT TO SCALE



4 DP0.201 SITE PHOTO
NOT TO SCALE



5 DP0.201 SITE PHOTO
NOT TO SCALE




6 DP0.201 SITE PHOTO
NOT TO SCALE




7 DP0.201 SITE PHOTO
NOT TO SCALE




8 DP0.201 SITE PHOTO
NOT TO SCALE

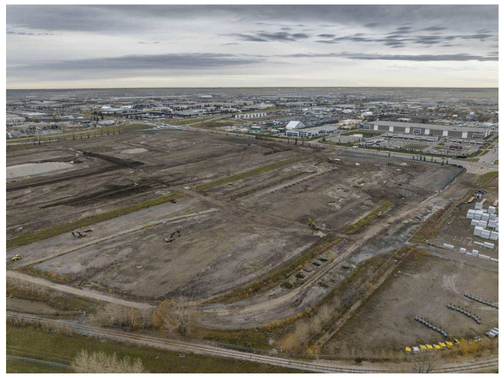


9 DP0.201 SITE PHOTO
NOT TO SCALE

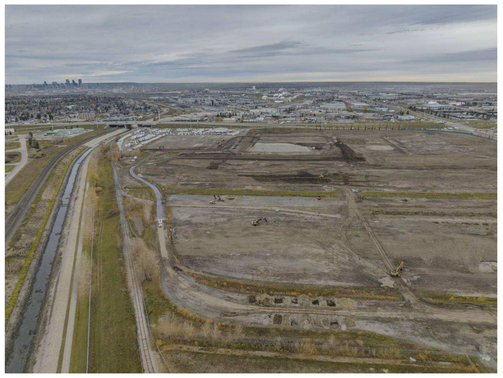

10 DP0.201 SITE PHOTO
NOT TO SCALE

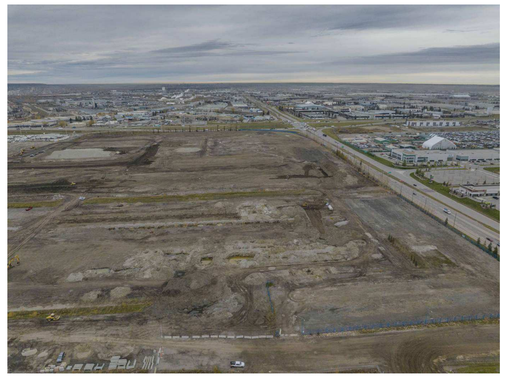


11 DP0.201 SITE PHOTO
NOT TO SCALE

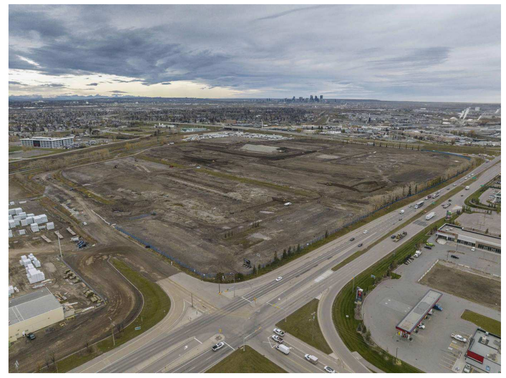

12 DP0.201 SITE PHOTO
NOT TO SCALE




13 DP0.201 SITE PHOTO
NOT TO SCALE

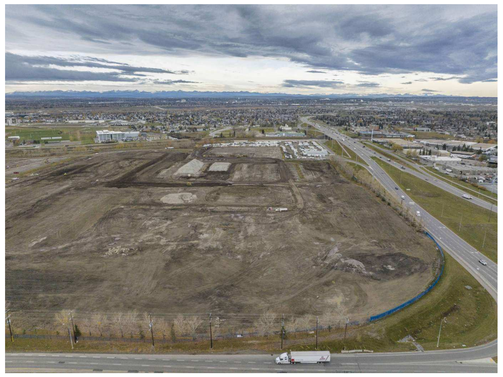

14 DP0.201 SITE PHOTO
NOT TO SCALE



SITE LOCATION - VICINITY PLAN

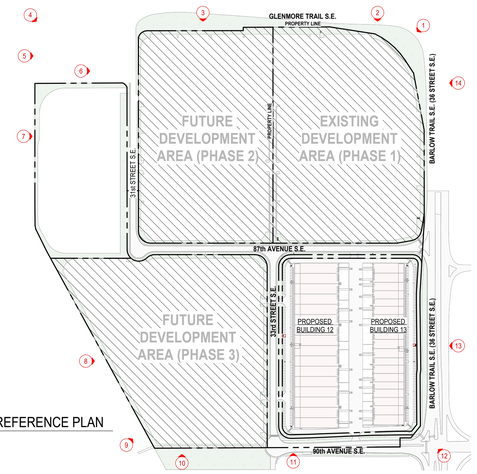

OVERALL SITE - REFERENCE PLAN

zeidler ARCHITECTURE
CALGARY | TORONTO | VANCOUVER | VICTORIA
zeidler.com

COPYRIGHT © ZEIDLER ARCHITECTURE INC.

CONTRACTOR MUST CHECK AND VERIFY ALL DIMENSIONS ON THE JOB. ANY DISCREPANCY OR CONTRADICTORY INFORMATION WITHIN THIS SET OF DRAWINGS AND / OR OTHER CONSULTANTS' DRAWINGS MUST BE BROUGHT TO THE ATTENTION OF THE ARCHITECT BEFORE PROCEEDING.

NO.	ISSUE/ REVISION	DATE
2	ISSUED FOR DETAILED REVIEW 1 RESPONSE	10/01/2025
1	ISSUED FOR DEVELOPMENT PERMIT	07/18/2025

SEAL

PROJECT
GLENMORE YARDS - PHASE 4

PROJECT ADDRESS
8950 33rd STREET S.E.
CALGARY, ALBERTA

TITLE
LOCATION PLAN & SITE PHOTOS

PROJECT NO.	SCALE	DRAWN	CHECKED
223-074	As indicated	NV	JLG

DRAWING NO.
DP0.201

REVISION NO. 2

NOT FOR CONSTRUCTION

Autodesk Docs://Glenmore Yards Business Park/AR_223-074_GYBP_P4-SITE_R25.rvt
10/1/2025 2:57:08 PM




6 DP0.401 PHASE 4 ISOMETRIC VIEW
SCALE:



5 DP0.401 BUILDING 12 - NORTHWEST VIEW
SCALE:


SIGNAGE
SIGNAGE
SIGNAGE
SIGNAGE
SIGNAGE
SIGNAGE
SIGNAGE

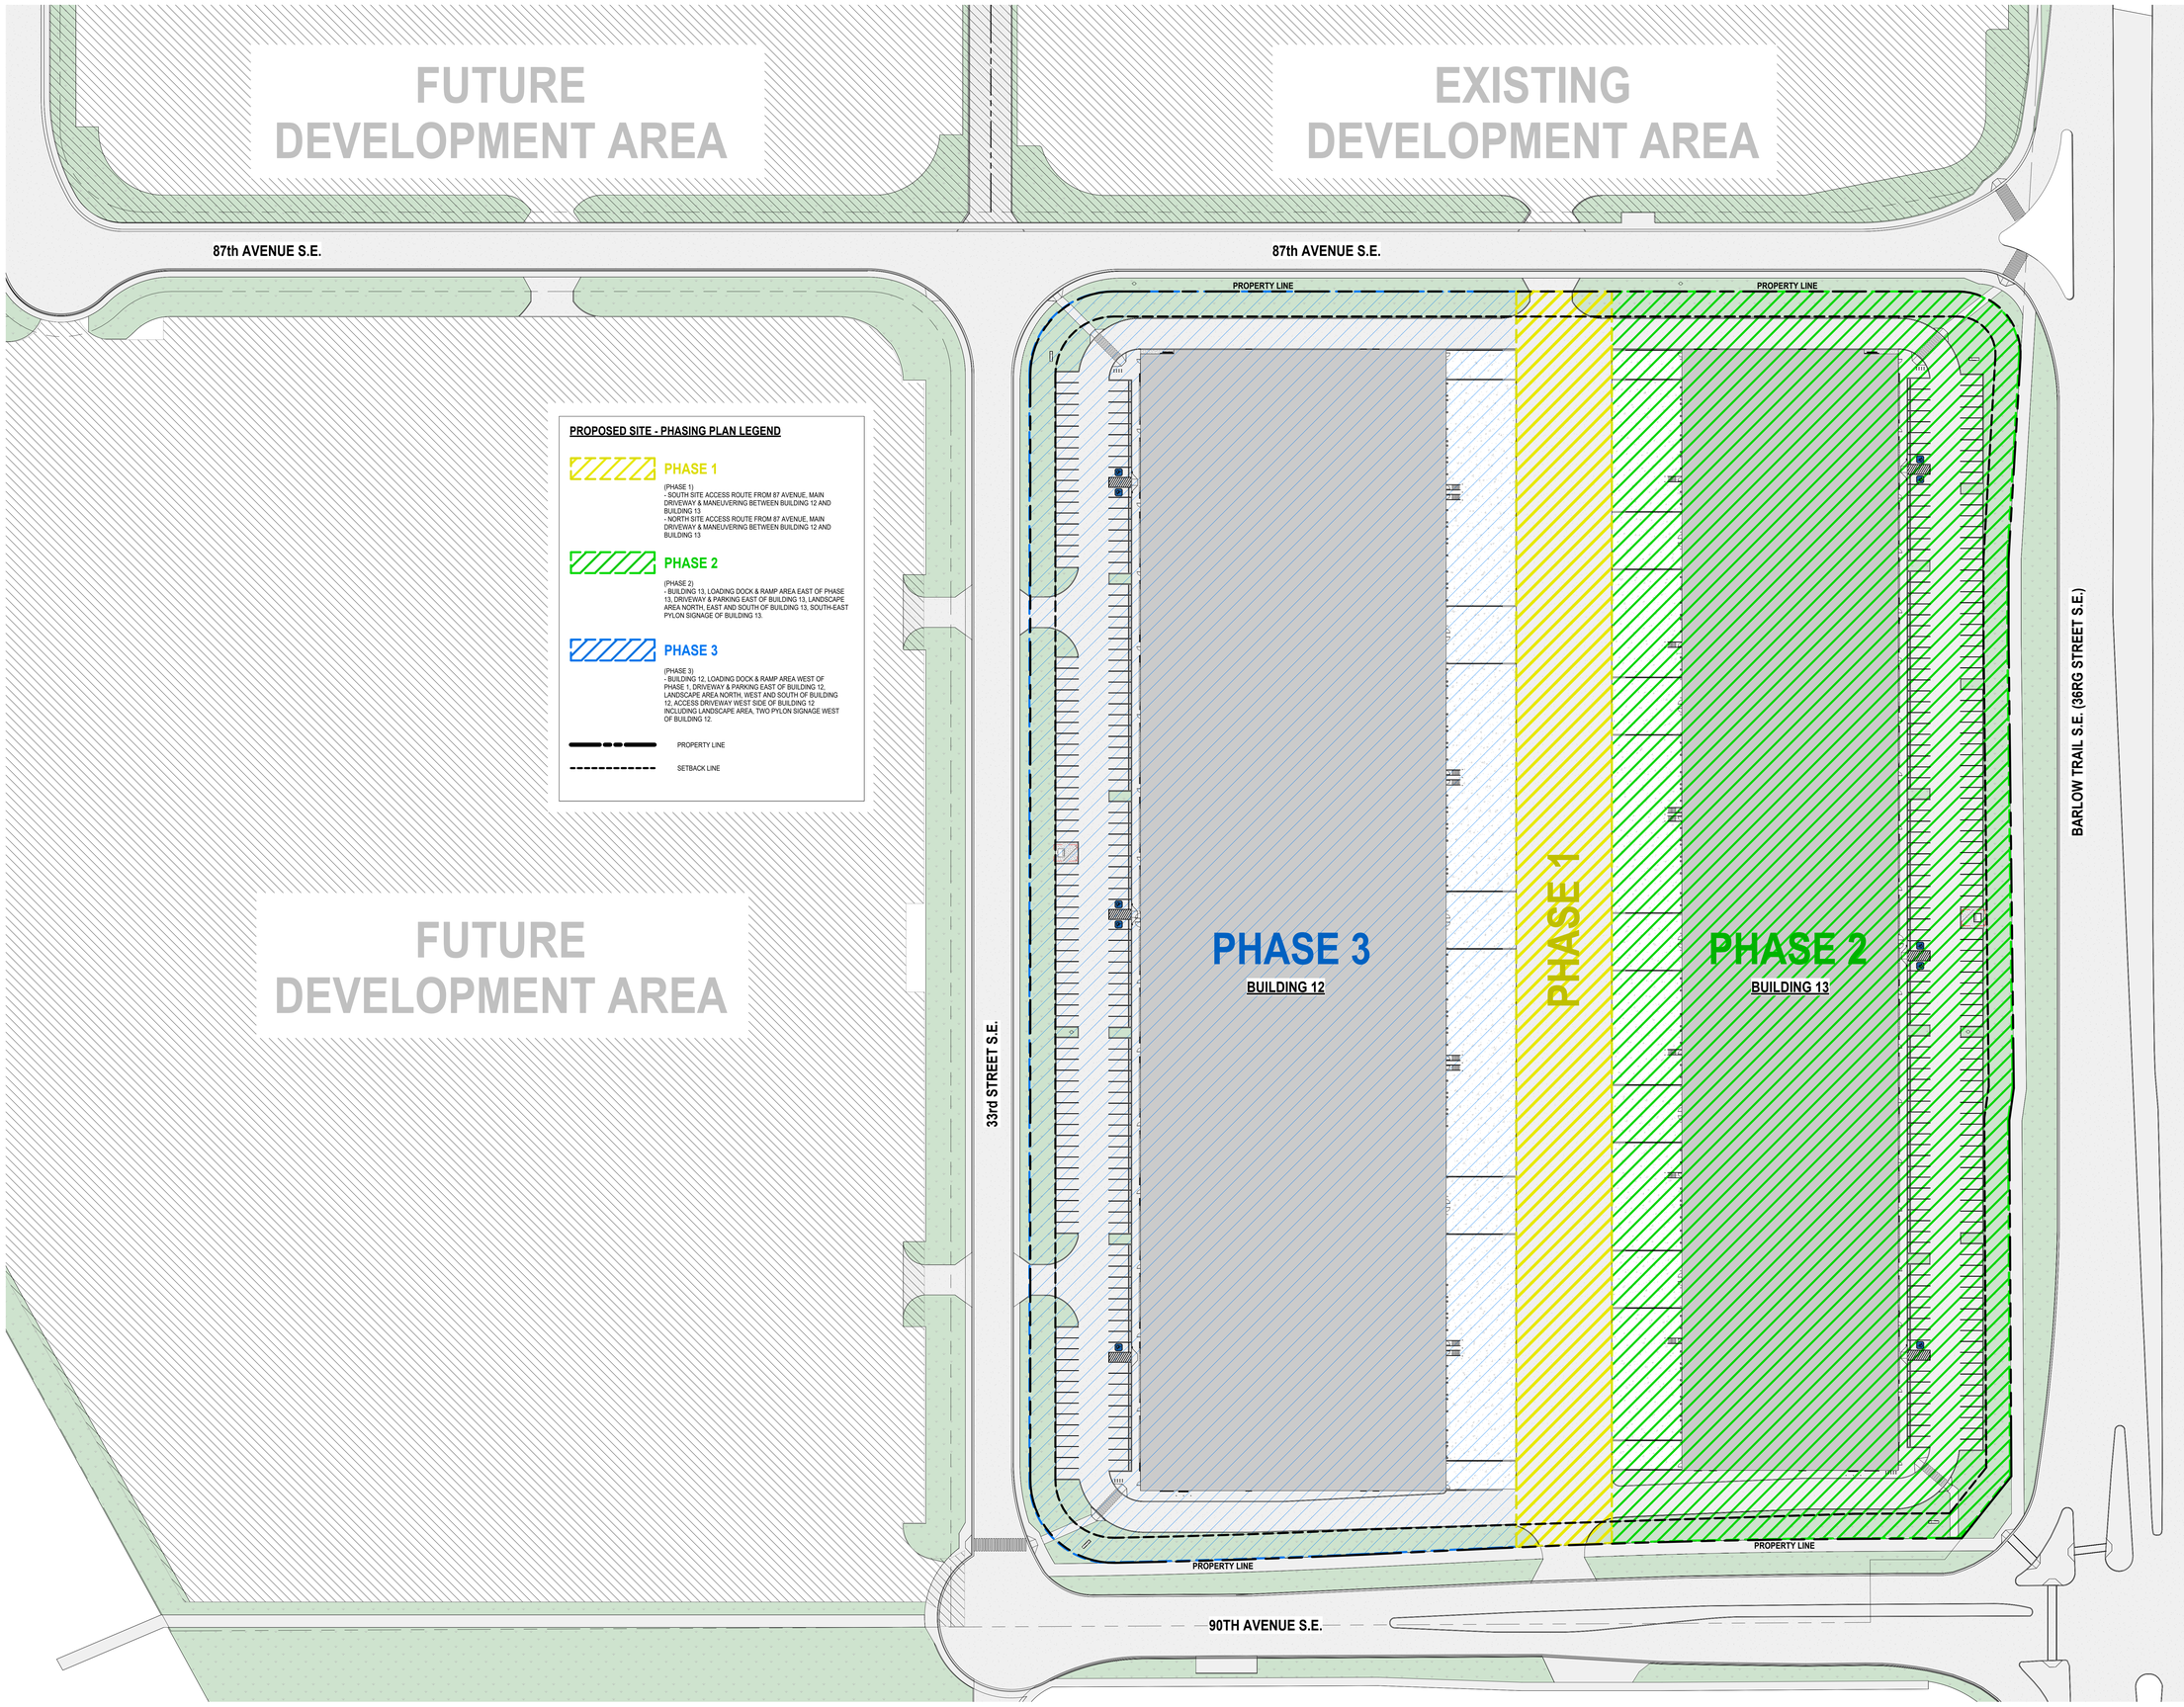

1 OVERALL SITE - PHASING PLAN
DP0.601 SCALE: 1 : 500

TRUE NORTH

zeidler ARCHITECTURE

CALGARY | TORONTO | VANCOUVER | VICTORIA
zeidler.com

COPYRIGHT © ZEIDLER ARCHITECTURE INC.

CONTRACTOR MUST CHECK AND VERIFY ALL DIMENSIONS ON THE JOB. ANY DISCREPANCY OR CONTRADICTORY INFORMATION WITHIN THIS SET OF DRAWINGS AND / OR OTHER CONSULTANTS' DRAWINGS MUST BE BROUGHT TO THE ATTENTION OF THE ARCHITECT BEFORE PROCEEDING.

NO.	ISSUE/ REVISION	DATE
2	ISSUED FOR DETAILED REVIEW 1 RESPONSE	10/01/2025
1	ISSUED FOR DEVELOPMENT PERMIT	07/18/2025

SEAL

PROJECT
GLENMORE YARDS - PHASE 4

PROJECT ADDRESS
8950 33rd STREET S.E.
CALGARY, ALBERTA


TITLE
PHASING PLAN

PROJECT NO.	SCALE	DRAWN	CHECKED
223-074	As indicated	NV	JLG

DRAWING NO. **DP0.601**
REVISION NO. 2

NOT FOR CONSTRUCTION

Autodesk Docs://Glenmore Yards Business Park/AR_223-074_GYBP_P4-SITE_R25.rvt
10/1/2025 2:58:57 PM

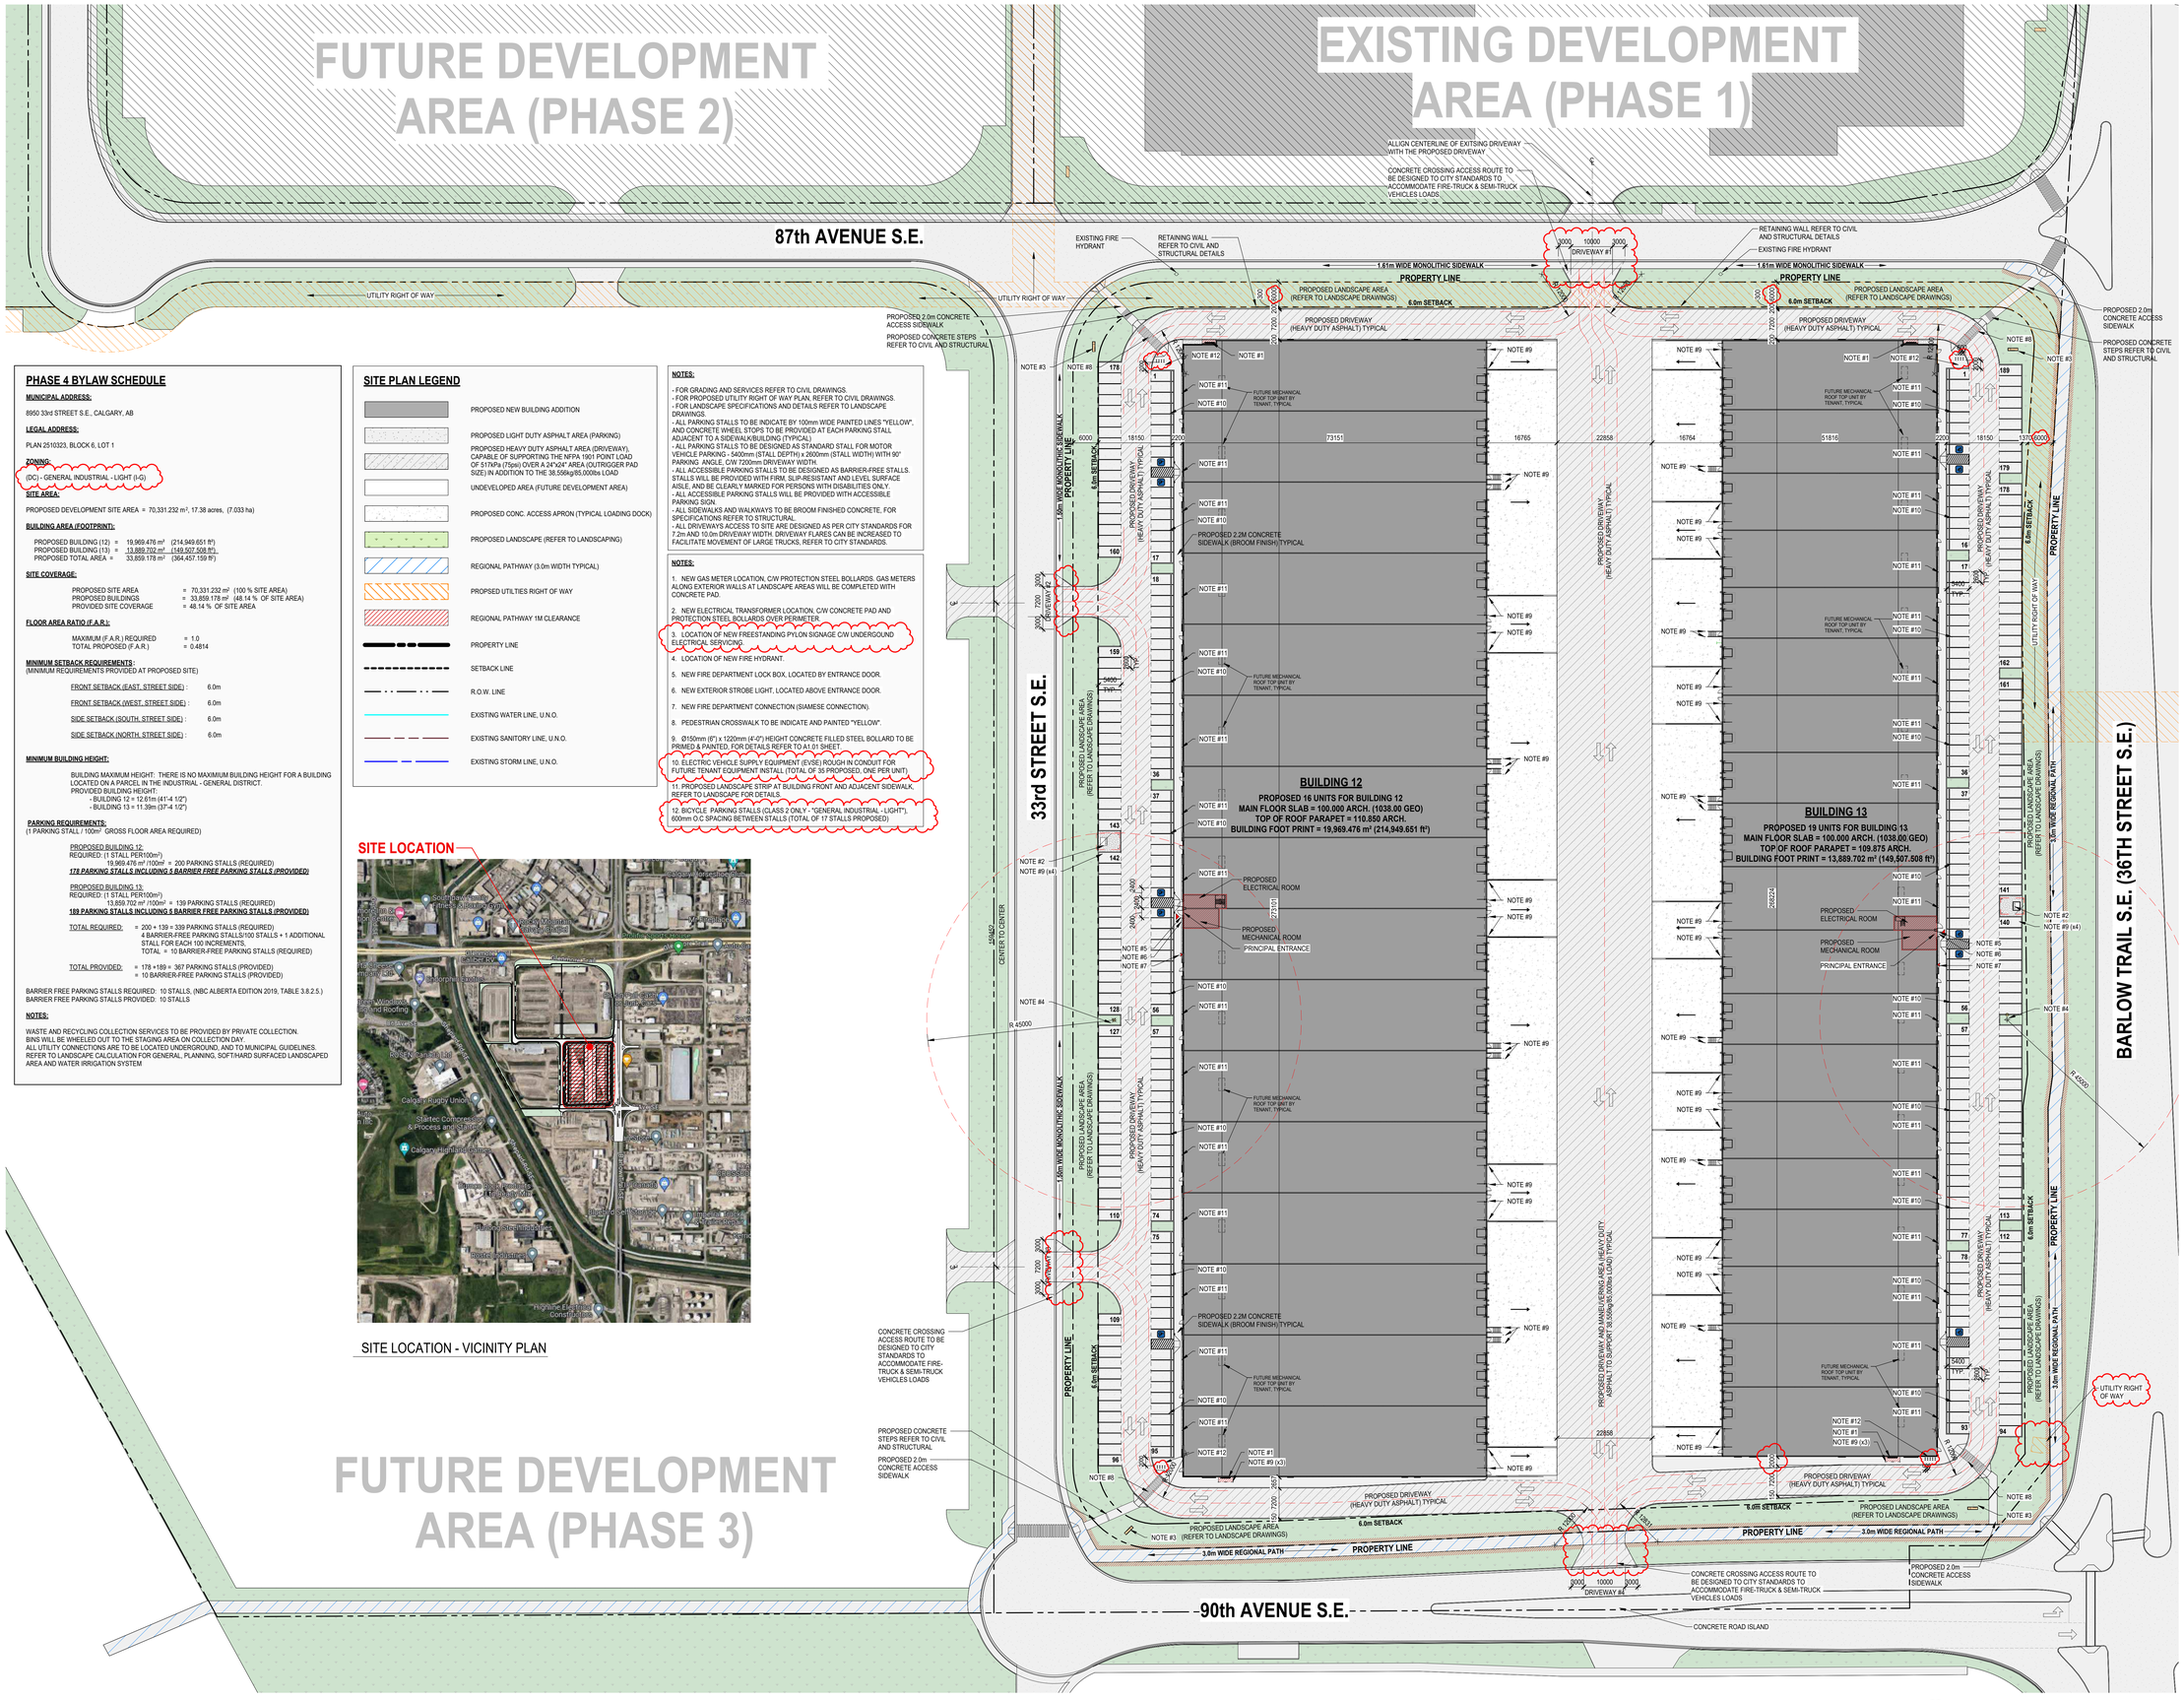

PHASE 4 BYLAW SCHEDULE

MUNICIPAL ADDRESS:

8950 33rd STREET S.E., CALGARY, AB

LEGAL ADDRESS:

PLAN 2510323, BLOCK 6, LOT 1

ZONING:

(DC) - GENERAL INDUSTRIAL - LIGHT (I-G)

SITE AREA:

PROPOSED DEVELOPMENT SITE AREA = 70,331.232 m², 17.38 acres, (7.033 ha)

BUILDING AREA (FOOTPRINT):

PROPOSED BUILDING (12) = 19,969.476 m² (214,949.651 ft²)
PROPOSED BUILDING (13) = 13,889.702 m² (149,507.508 ft²)
PROPOSED TOTAL AREA = 33,859.178 m² (364,457.159 ft²)

SITE COVERAGE:

PROPOSED SITE AREA = 70,331.232 m² (100 % SITE AREA)
PROPOSED BUILDINGS = 33,859.178 m² (48.14 % OF SITE AREA)
PROVIDED SITE COVERAGE = 48.14 % OF SITE AREA

FLOOR AREA RATIO (F.A.R.):

MAXIMUM (F.A.R.) REQUIRED = 1.0
TOTAL PROPOSED (F.A.R.) = 0.4814

MINIMUM SETBACK REQUIREMENTS:
(MINIMUM REQUIREMENTS PROVIDED AT PROPOSED SITE)

FRONT SETBACK (EAST, STREET SIDE) : 6.0m
FRONT SETBACK (WEST, STREET SIDE) : 6.0m
SIDE SETBACK (SOUTH, STREET SIDE) : 6.0m
SIDE SETBACK (NORTH, STREET SIDE) : 6.0m

MINIMUM BUILDING HEIGHT:

BUILDING MAXIMUM HEIGHT: THERE IS NO MAXIMUM BUILDING HEIGHT FOR A BUILDING LOCATED ON A PARCEL IN THE INDUSTRIAL - GENERAL DISTRICT.
PROVIDED BUILDING HEIGHT:
- BUILDING 12 = 12.61m (41'-4 1/2")
- BUILDING 13 = 11.39m (37'-4 1/2")

PARKING REQUIREMENTS:
(1 PARKING STALL / 100m² GROSS FLOOR AREA REQUIRED)

PROPOSED BUILDING 12:
REQUIRED: (1 STALL PER/100m²)
19,969.476 m² /100m² = 200 PARKING STALLS (REQUIRED)
178 PARKING STALLS INCLUDING 5 BARRIER FREE PARKING STALLS (PROVIDED)

PROPOSED BUILDING 13:
REQUIRED: (1 STALL PER/100m²)
13,859.702 m² /100m² = 139 PARKING STALLS (REQUIRED)
189 PARKING STALLS INCLUDING 5 BARRIER FREE PARKING STALLS (PROVIDED)

TOTAL REQUIRED: = 200 + 139 = 339 PARKING STALLS (REQUIRED)
4 BARRIER-FREE PARKING STALLS/100 STALLS + 1 ADDITIONAL STALL FOR EACH 100 INCREMENTS,
TOTAL = 10 BARRIER-FREE PARKING STALLS (REQUIRED)

TOTAL PROVIDED: = 178 +189 = 367 PARKING STALLS (PROVIDED)
= 10 BARRIER-FREE PARKING STALLS (PROVIDED)

BARRIER FREE PARKING STALLS REQUIRED: 10 STALLS, (NBC ALBERTA EDITION 2019, TABLE 3.8.2.5.)
BARRIER FREE PARKING STALLS PROVIDED: 10 STALLS

NOTES:

WASTE AND RECYCLING COLLECTION SERVICES TO BE PROVIDED BY PRIVATE COLLECTION.
BINS WILL BE WHEELED OUT TO THE STAGING AREA ON COLLECTION DAY.
ALL UTILITY CONNECTIONS ARE TO BE LOCATED UNDERGROUND, AND TO MUNICIPAL GUIDELINES.
REFER TO LANDSCAPE CALCULATION FOR GENERAL, PLANNING, SOFT/HARD SURFACED LANDSCAPED AREA AND WATER IRRIGATION SYSTEM

SITE PLAN LEGEND

PROPOSED NEW BUILDING ADDITION
PROPOSED LIGHT DUTY ASPHALT AREA (PARKING)
PROPOSED HEAVY DUTY ASPHALT AREA (DRIVEWAY), CAPABLE OF SUPPORTING THE NFPA 1901 POINT LOAD OF 517KPa (75psi) OVER A 24"x24" AREA (OUTRIGGER PAD SIZE) IN ADDITION TO THE 38,556kg/85,000lbs LOAD
UNDEVELOPED AREA (FUTURE DEVELOPMENT AREA)
PROPOSED CONC. ACCESS APRON (TYPICAL LOADING DOCK)
PROPOSED LANDSCAPE (REFER TO LANDSCAPING)
REGIONAL PATHWAY (3.0m WIDTH TYPICAL)
PROPSED UTILITIES RIGHT OF WAY
REGIONAL PATHWAY 1M CLEARANCE
PROPERTY LINE
SETBACK LINE
R.O.W. LINE
EXISTING WATER LINE, U.N.O.
EXISTING SANITORY LINE, U.N.O.
EXISTING STORM LINE, U.N.O.

NOTES:


- FOR GRADING AND SERVICES REFER TO CIVIL DRAWINGS.
- FOR PROPOSED UTILITY RIGHT OF WAY PLAN, REFER TO CIVIL DRAWINGS.
- FOR LANDSCAPE SPECIFICATIONS AND DETAILS REFER TO LANDSCAPE DRAWINGS.
- ALL PARKING STALLS TO BE INDICATE BY 100mm WIDE PAINTED LINES "YELLOW", AND CONCRETE WHEEL STOPS TO BE PROVIDED AT EACH PARKING STALL ADJACENT TO A SIDEWALK/BUILDING (TYPICAL)
- ALL PARKING STALLS TO BE DESIGNED AS STANDARD STALL FOR MOTOR VEHICLE PARKING - 5400mm (STALL DEPTH) x 2600mm (STALL WIDTH) WITH 90° PARKING ANGLE, C/W 7200mm DRIVEWAY WIDTH.
- ALL ACCESSIBLE PARKING STALLS TO BE DESIGNED AS BARRIER-FREE STALLS. STALLS WILL BE PROVIDED WITH FIRM, SLIP-RESISTANT AND LEVEL SURFACE AISLE, AND BE CLEARLY MARKED FOR PERSONS WITH DISABILITIES ONLY.
- ALL ACCESSIBLE PARKING STALLS WILL BE PROVIDED WITH ACCESSIBLE PARKING SIGN
- ALL SIDEWALKS AND WALKWAYS TO BE BROOM FINISHED CONCRETE, FOR SPECIFICATIONS REFER TO STRUCTURAL.
- ALL DRIVEWAYS ACCESS TO SITE ARE DESIGNED AS PER CITY STANDARDS FOR 7.2m AND 10.0m DRIVEWAY WIDTH. DRIVEWAY FLARES CAN BE INCREASED TO FACILITATE MOVEMENT OF LARGE TRUCKS, REFER TO CITY STANDARDS.

NOTES:

1. NEW GAS METER LOCATION, C/W PROTECTION STEEL BOLLARDS. GAS METERS ALONG EXTERIOR WALLS AT LANDSCAPE AREAS WILL BE COMPLETED WITH CONCRETE PAD.
2. NEW ELECTRICAL TRANSFORMER LOCATION, C/W CONCRETE PAD AND PROTECTION STEEL BOLLARDS OVER PERIMETER.
3. LOCATION OF NEW FREESTANDING PYLON SIGNAGE C/W UNDERGOUND ELECTRICAL SERVICING.
4. LOCATION OF NEW FIRE HYDRANT.
5. NEW FIRE DEPARTMENT LOCK BOX, LOCATED BY ENTRANCE DOOR.
6. NEW EXTERIOR STROBE LIGHT, LOCATED ABOVE ENTRANCE DOOR.
7. NEW FIRE DEPARTMENT CONNECTION (SIAMESE CONNECTION).
8. PEDESTRIAN CROSSWALK TO BE INDICATE AND PAINTED "YELLOW".
9. Ø150mm (6") x 1220mm (4'-0") HEIGHT CONCRETE FILLED STEEL BOLLARD TO BE PRIMED & PAINTED. FOR DETAILS REFER TO A1.01 SHEET.
10. ELECTRIC VEHICLE SUPPLY EQUIPMENT (EVSE) ROUGH IN CONDUIT FOR FUTURE TENANT EQUIPMENT INSTALL (TOTAL OF 35 PROPOSED, ONE PER UNIT).
11. PROPOSED LANDSCAPE STRIP AT BUILDING FRONT AND ADJACENT SIDEWALK, REFER TO LANDSCAPE FOR DETAILS.
12. BICYCLE PARKING STALLS (CLASS 2 ONLY - "GENERAL INDUSTRIAL - LIGHT"), 600mm O.C SPACING BETWEEN STALLS (TOTAL OF 17 STALLS PROPOSED)


SITE LOCATION

Glenmore Landing
Glenmore Trail SE
Southland Drive SE
Southland Dr SE
Calgary Co-operative
Bow Woodworking and Roofing
Calgary Rugby Union
Stanley Park
Calgary Hurricanes Rugby
Glenmore Athletic Park
Calgary Soccer Centre
Stanley Park Soccer Fields
Rosza Soccer Pitch
Stanley Park Cricket Field
Stanley Park Leisure Centre
Stanley Park Aquatic Centre
Stanley Park Arena
Stanley Park Ball Diamonds
Stanley Park Basketball Courts
Stanley Park Tennis Courts
Stanley Park Playground
Rosza Pavilion
Rosza Volleyball
Rosza Soccer Pitch
Highland Electrical Construction
Bow Trail SW
Crowchild Trail SW
Glenmore Trail SE
Southland Dr SE
Southland Dr SW
Elbow Dr SW
Elbow Dr SE
Macleod Trail SE
Macleod Trail S
Deerfoot Trail
Deerfoot Trail SE
Blackfoot Trail SE
Blackfoot Trail
Barlow Trail SE
Barlow Trail NE
Barlow Trail
Memorial Dr NE
Memorial Dr SE
Memorial Dr
Edmonton Trail NE
Edmonton Trail
Centre St N
Centre St
Centre St S
Crowchild Trail NW
Crowchild Trail
Bow Trail SW
Bow Trail
Bow Trail SE
Bow Trail W
Bow Trail W
Glenmore Trail SW
Glenmore Trail
Glenmore Trail E
Glenmore Trail
Glenmore Trail SE
Glenmore Trail
Glenmore Trail SW

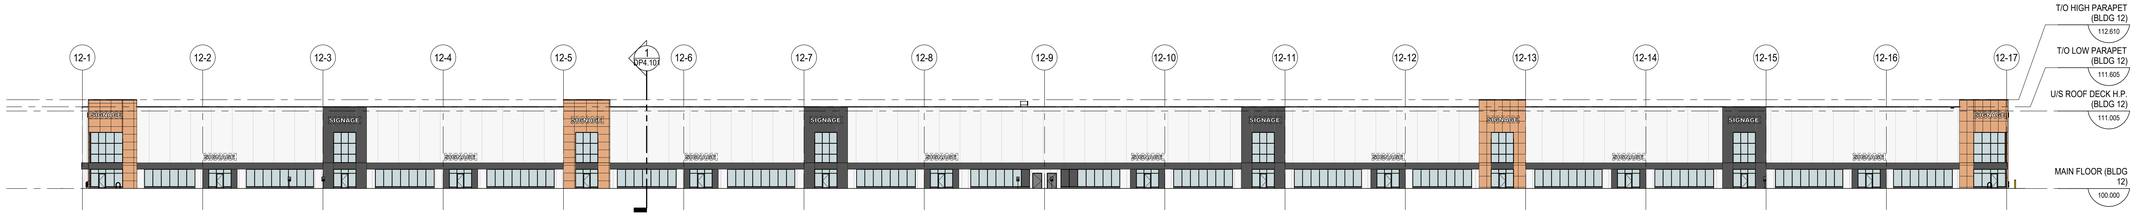


5 DP3.101 BUILDING 12 - OVERALL WEST ELEVATION

SCALE: 1 : 300

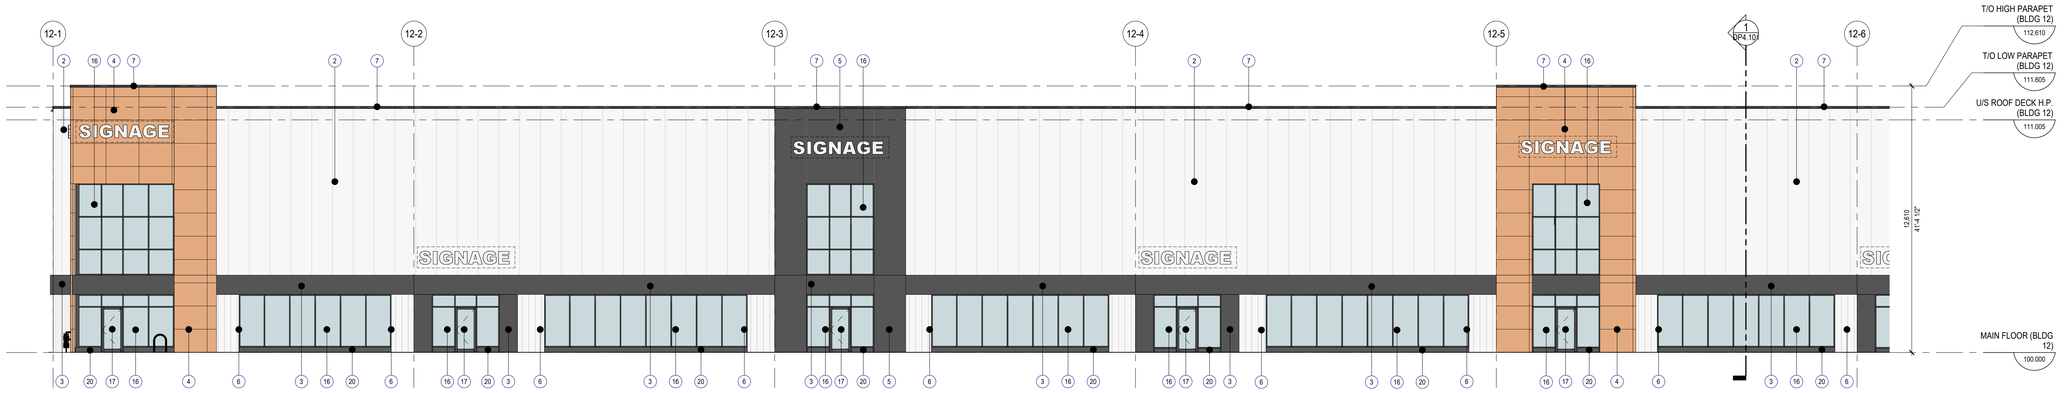


3 DP3.101 BUILDING 12 - ENLARGED WEST ELEVATION 1

SCALE: 1 : 100

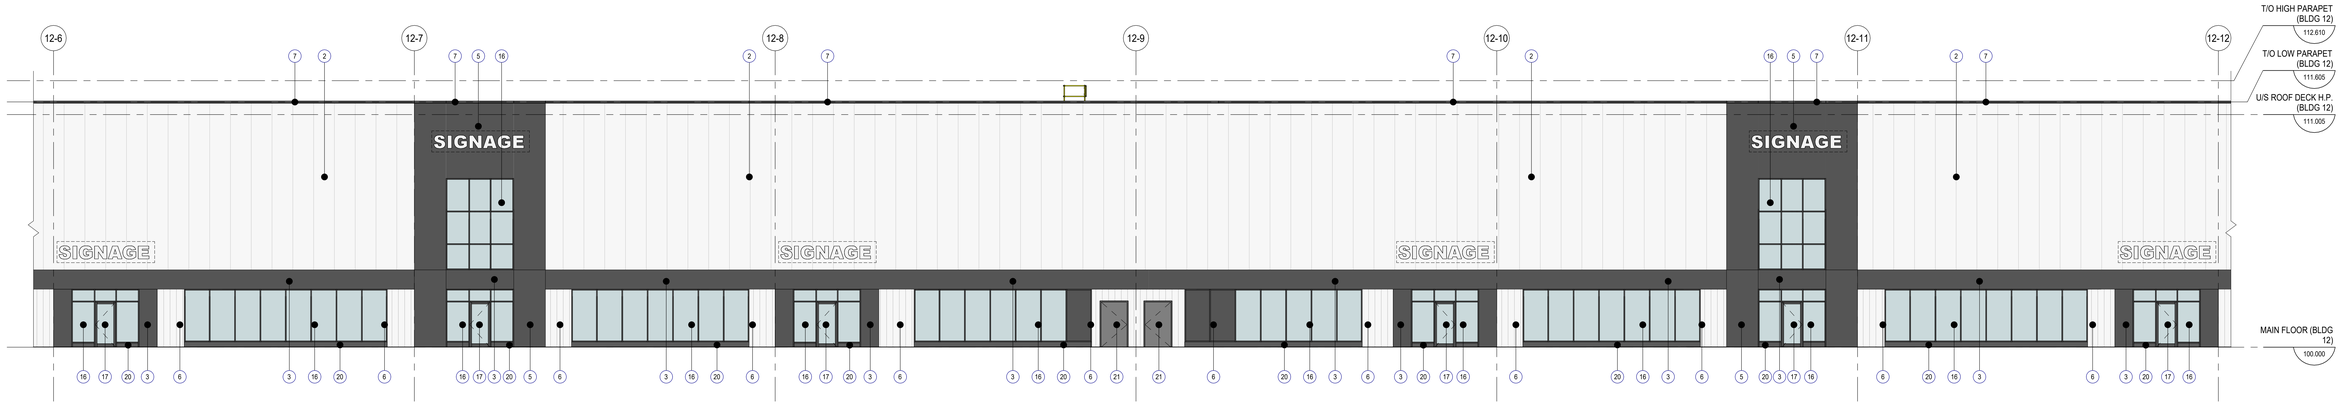

2 DP3.101 BUILDING 12 - ENLARGED WEST ELEVATION 2

SCALE: 1 : 100

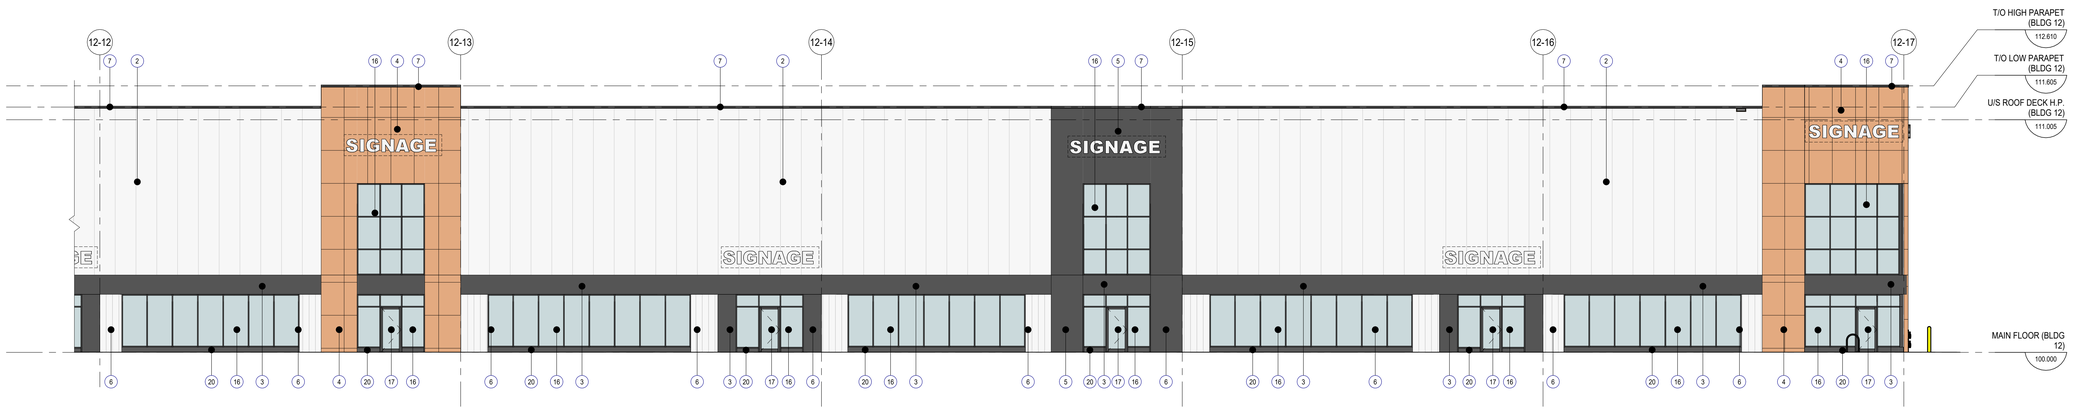

1 DP3.101 BUILDING 12 - ENLARGED WEST ELEVATION 3

SCALE: 1 : 100

EXTERIOR MATERIAL LEGEND

1. PRE-CAST CONCRETE INSULATED PANEL (SANDWICH PANEL), COLOUR - PAINTED WHITE TO MATCH (IMP) PANEL
2. INSULATED METAL PANEL (KINGSPAN) KS MICRO-RIB, COLOUR - IMPERIAL WHITE
3. ALUMINUM COMPOSITE PANEL (ALUCOBOND), COLOUR - DARKENED GRAY, AB160
4. ALUMINUM COMPOSITE PANEL (ALUCOBOND), COLOUR - RUSTED METAL
5. CORRUGATED METAL CLADDING PANEL, HORIZONTAL ORIENTED - WF-7/8" (WESTFORM), COLOUR - LOW GLOSS BLACK
6. ALUMINUM METAL CLADDING PANEL, VERTICAL ORIENTED - AD300R (VICWEST), COLOUR - CAMBRIDGE WHITE
7. PREFINISHED PARAPET METAL FLASHING CAP, COLOUR - LOW GLOSS BLACK
8. PREFINISHED METAL OVERFLOW EMERGENCY SCUPPER, COLOUR TO MATCH - DARKENED GRAY
9. EXTERIOR GALVANIZED STEEL STAIR AND LANDING C/W GUARD/HAND RAIL
10. PREFINISHED INSULATED OVERHEAD DOOR, COLOUR - WHITE
11. WALL MOUNTED LIGHT FIXTURE, REFER TO ELECTRICAL
12. EXPOSED INSULATED CONCRETE FOUNDATION WALL, SACKRUBBED SMOOTH FINISH
13. DOCK SEAL AND SHELTER C/W DOCK BUMPERS ON EACH SIDE OF OVERHEAD DOOR, TYPICAL
14. LOADING DOCK LEVELER
15. STEEL BOLLARDS (150Ø) FILLED WITH CONCRETE, PAINT "SAFETY YELLOW", TYPICAL
16. DOUBLE GLAZED CLEAR ANODIZED ALUMINUM STOREFRONT WINDOW C/W BLACK ANODIZED CAPS
17. DOUBLE GLAZED BLACK ANODIZED ALUMINUM STOREFRONT DOOR AND FRAME
18. DOUBLE GLAZED SEALED UNIT CLEAR ANODIZED ALUMINUM WINDOW C/W BLACK ANODIZED CAPS
19. SINGLE GLAZED (TEMPERED) BACK PAINTED GLASS, ALUMINUM INSULATED SPANDREL PANEL C/W BLACK ANODIZED CAPS
20. CONCRETE FACED INSULATION BASE, FACE TO BE PAINTED, COLOUR TO MATCH WINDOW FRAME AND CAPS, TYPICAL
21. EXTERIOR INSULATED HOLLOW METAL DOOR, PAINTED DARKENED GRAY
22. EXPOSED CONCRETE RETAINING WALL, SACKRUBBED SMOOTH FINISH
23. EXTERIOR GALVANIZED STEEL GUARDRAIL

NOTE:

FOR EXTERIOR LIGHT FIXTURES LOCATION AND SPECIFICATIONS, REFER TO ELECTRICAL DRAWINGS & SCHEDULES.

ALL EXTERIOR FUTURE BUILDING SIGNAGE BY TENANTS - N.I.C. FINAL SIGNAGE DESIGN TO BE CONFIRMED

zeidler ARCHITECTURE

CALGARY | TORONTO | VANCOUVER | VICTORIA

zeidler.com

COPYRIGHT © ZEIDLER ARCHITECTURE INC.

CONTRACTOR MUST CHECK AND VERIFY ALL DIMENSIONS ON THE JOB. ANY DISCREPANCY OR CONTRADICTORY INFORMATION WITHIN THIS SET OF DRAWINGS AND / OR OTHER CONSULTANTS' DRAWINGS MUST BE BROUGHT TO THE ATTENTION OF THE ARCHITECT BEFORE PROCEEDING.

KEY PLAN

NO.	ISSUE/ REVISION	DATE
2	ISSUED FOR DETAILED REVIEW 1 RESPONSE	10/01/2025
1	ISSUED FOR DEVELOPMENT PERMIT	07/18/2025

SEAL

NOT FOR CONSTRUCTION

PROJECT

GLENMORE YARDS - PHASE 4

PROJECT ADDRESS

8950 33rd STREET S.E.
CALGARY, ALBERTA

TITLE

EXTERIOR ELEVATIONS, BUILDING 12

PROJECT NO.	SCALE	DRAWN	CHECKED
223-074	As indicated	NV	JLG


DRAWING NO.

DP3.101

REVISION NO. 2


Autodesk Docs://Glenmore Yards Business Park/AR_223-074_GYBP_P4-SITE_R25.rvt

10/1/2025 2:59:25 PM

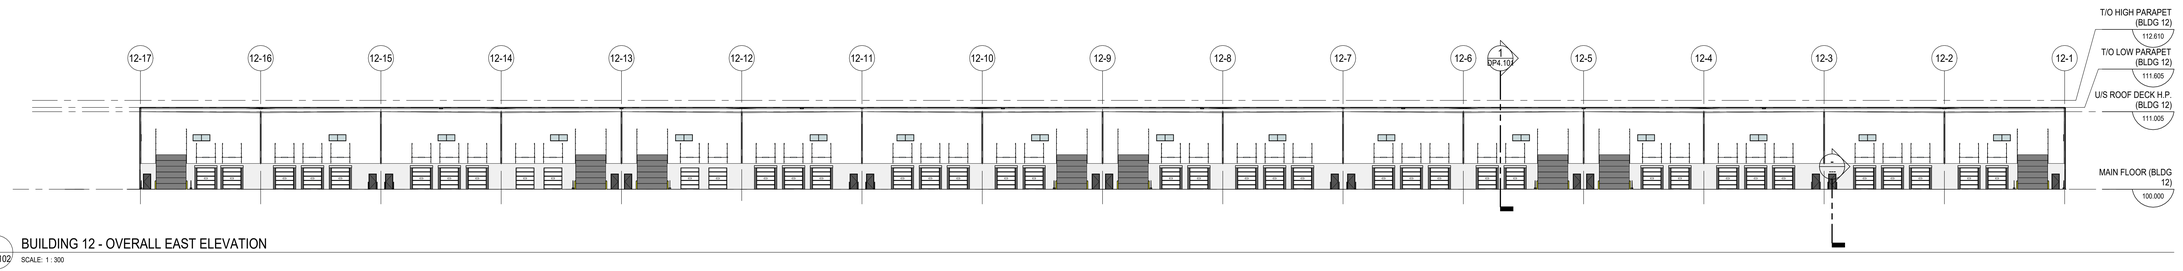


1 DP3.102 BUILDING 12 - OVERALL EAST ELEVATION

SCALE: 1 : 300

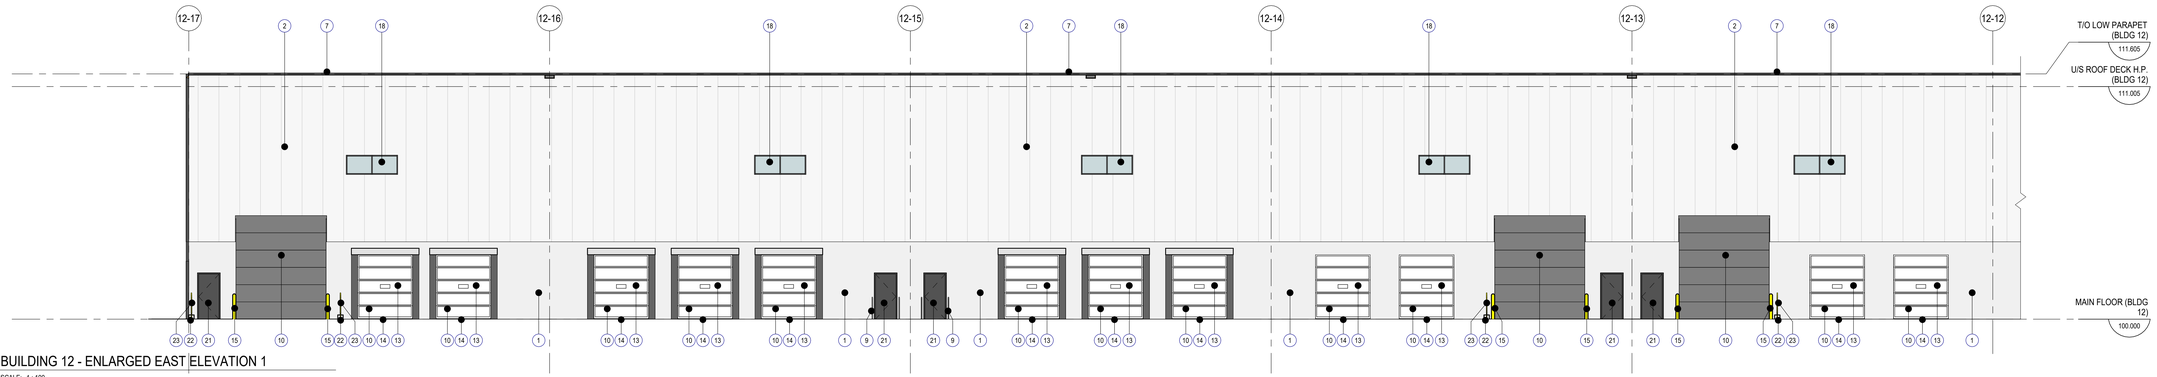


5 DP3.102 BUILDING 12 - ENLARGED EAST ELEVATION 1

SCALE: 1 : 100

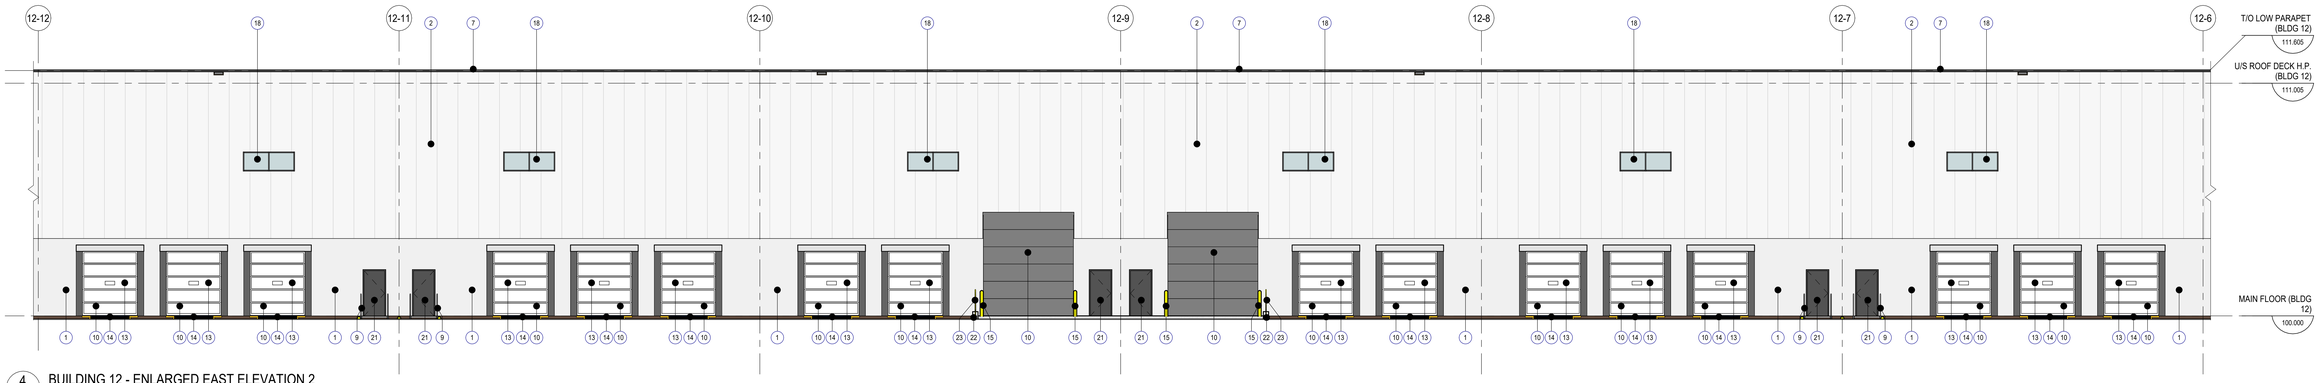

4 DP3.102 BUILDING 12 - ENLARGED EAST ELEVATION 2

SCALE: 1 : 100

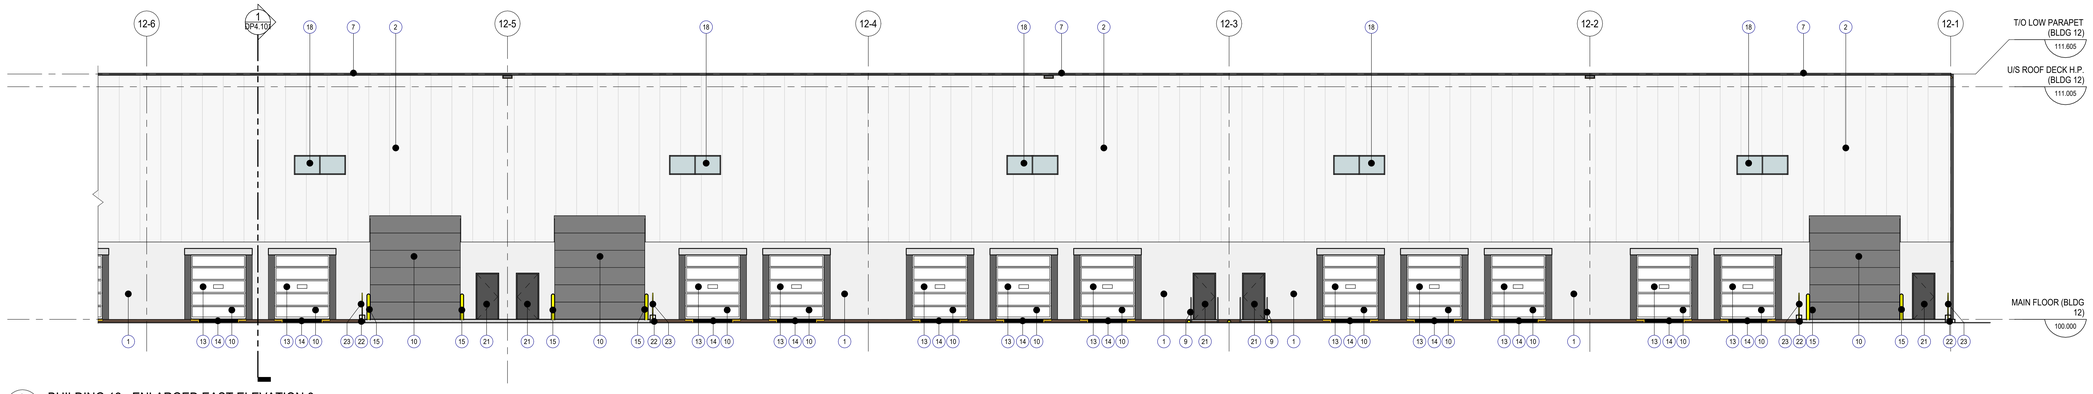

3 DP3.102 BUILDING 12 - ENLARGED EAST ELEVATION 3

SCALE: 1 : 100

EXTERIOR MATERIAL LEGEND

1. PRE-CAST CONCRETE INSULATED PANEL (SANDWICH PANEL), COLOUR - PAINTED WHITE TO MATCH (IMP) PANEL
2. INSULATED METAL PANEL (KINGSPAN) KS MICRO-RIB, COLOUR - IMPERIAL WHITE
3. ALUMINUM COMPOSITE PANEL (ALUCOBOND), COLOUR - DARKENED GRAY, AB160
4. ALUMINUM COMPOSITE PANEL (ALUCOBOND), COLOUR - RUSTED METAL
5. CORRUGATED METAL CLADDING PANEL, HORIZONTAL ORIENTED - WF-7/8" (WESTFORM), COLOUR - LOW GLOSS BLACK
6. ALUMINUM METAL CLADDING PANEL, VERTICAL ORIENTED - AD300R (VICWEST), COLOUR - CAMBRIDGE WHITE
7. PREFINISHED PARAPET METAL FLASHING CAP, COLOUR - LOW GLOSS BLACK
8. PREFINISHED METAL OVERFLOW EMERGENCY SCUPPER, COLOUR TO MATCH - DARKENED GRAY
9. EXTERIOR GALVANIZED STEEL STAIR AND LANDING C/W GUARDHAND RAIL
10. PREFINISHED INSULATED OVERHEAD DOOR, COLOUR - WHITE
11. WALL MOUNTED LIGHT FIXTURE, REFER TO ELECTRICAL
12. EXPOSED INSULATED CONCRETE FOUNDATION WALL, SACKRUBBED SMOOTH FINISH
13. DOCK SEAL AND SHELTER C/W DOCK BUMPERS ON EACH SIDE OF OVERHEAD DOOR, TYPICAL
14. LOADING DOCK LEVELER
15. STEEL BOLLARDS (150ø) FILLED WITH CONCRETE, PAINT "SAFETY YELLOW", TYPICAL
16. DOUBLE GLAZED CLEAR ANODIZED ALUMINUM STOREFRONT WINDOW C/W BLACK ANODIZED CAPS
17. DOUBLE GLAZED BLACK ANODIZED ALUMINUM STOREFRONT DOOR AND FRAME
18. DOUBLE GLAZED SEALED UNIT CLEAR ANODIZED ALUMINUM WINDOW C/W BLACK ANODIZED CAPS
19. SINGLE GLAZED (TEMPERED) BACK PAINTED GLASS, ALUMINUM INSULATED SPANDREL PANEL C/W BLACK ANODIZED CAPS
20. CONCRETE FACED INSULATION BASE, FACE TO BE PAINTED, COLOUR TO MATCH WINDOW FRAME AND CAPS, TYPICAL
21. EXTERIOR INSULATED HOLLOW METAL DOOR, PAINTED DARKENED GRAY
22. EXPOSED CONCRETE RETAINING WALL, SACKRUBBED SMOOTH FINISH
23. EXTERIOR GALVANIZED STEEL GUARDRAIL

NOTE:

FOR EXTERIOR LIGHT FIXTURES LOCATION AND SPECIFICATIONS, REFER TO ELECTRICAL DRAWINGS & SCHEDULES.

ALL EXTERIOR FUTURE BUILDING SIGNAGE BY TENANTS - N.I.C. FINAL SIGNAGE DESIGN TO BE CONFIRMED

zeidler ARCHITECTURE

CALGARY | TORONTO | VANCOUVER | VICTORIA

zeidler.com

COPYRIGHT © ZEIDLER ARCHITECTURE INC.

CONTRACTOR MUST CHECK AND VERIFY ALL DIMENSIONS ON THE JOB. ANY DISCREPANCY OR CONTRADICTORY INFORMATION WITHIN THIS SET OF DRAWINGS AND / OR OTHER CONSULTANTS' DRAWINGS MUST BE BROUGHT TO THE ATTENTION OF THE ARCHITECT BEFORE PROCEEDING.

NO.	ISSUE/ REVISION	DATE
2	ISSUED FOR DETAILED REVIEW 1 RESPONSE	10/01/2025
1	ISSUED FOR DEVELOPMENT PERMIT	07/18/2025

SEAL

PROJECT

GLENMORE YARDS - PHASE 4

PROJECT ADDRESS

8950 33rd STREET S.E.
CALGARY, ALBERTA

TITLE

EXTERIOR ELEVATIONS, BUILDING 12

PROJECT NO.	SCALE	DRAWN	CHECKED
223-074	As indicated	NV	JLG

DRAWING NO.

DP3.102

REVISION NO.

2

NOT FOR CONSTRUCTION


Autodesk Docs://Glenmore Yards Business Park/AR_223-074_GYBP_P4-SITE_R25.rvt

10/1/2025 2:39:29 PM

zeidler
ARCHITECTURE


CALGARY | TORONTO | VANCOUVER | VICTORIA

zeidler.com

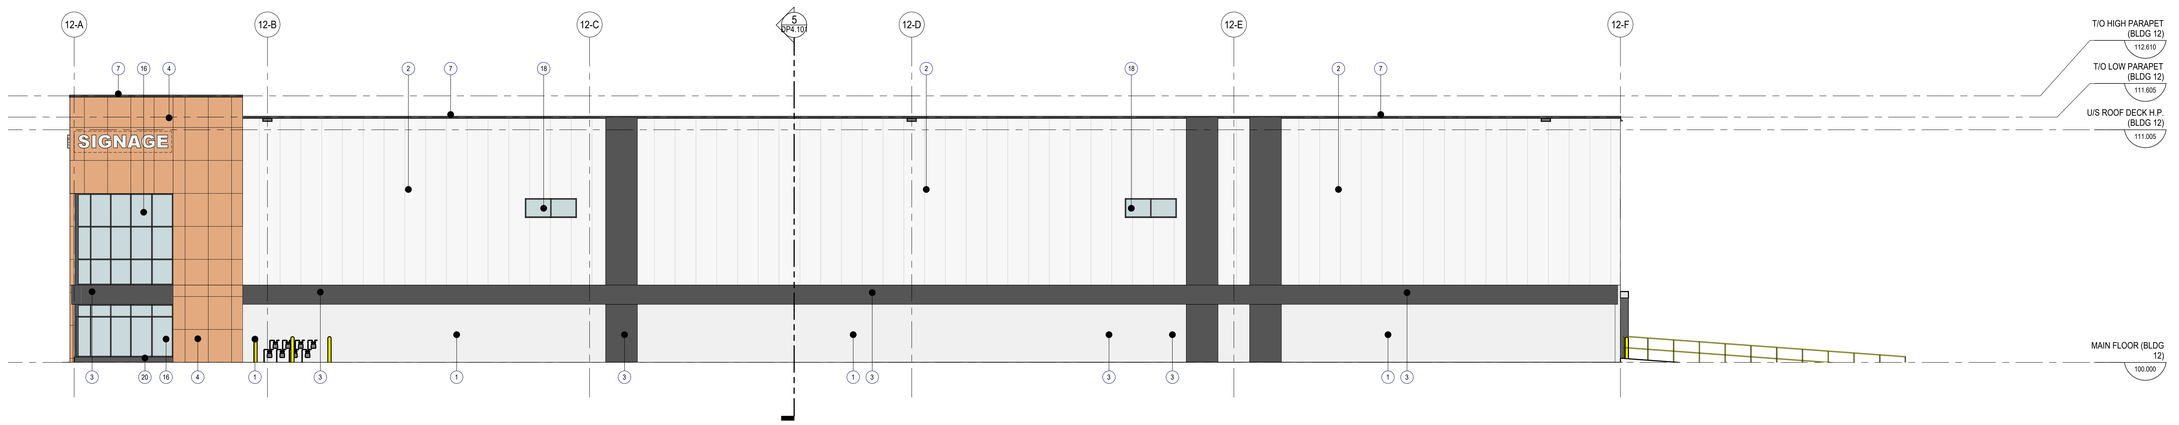

2 DP3.103 BUILDING 12 - OVERALL SOUTH ELEVATION

SCALE: 1 : 100

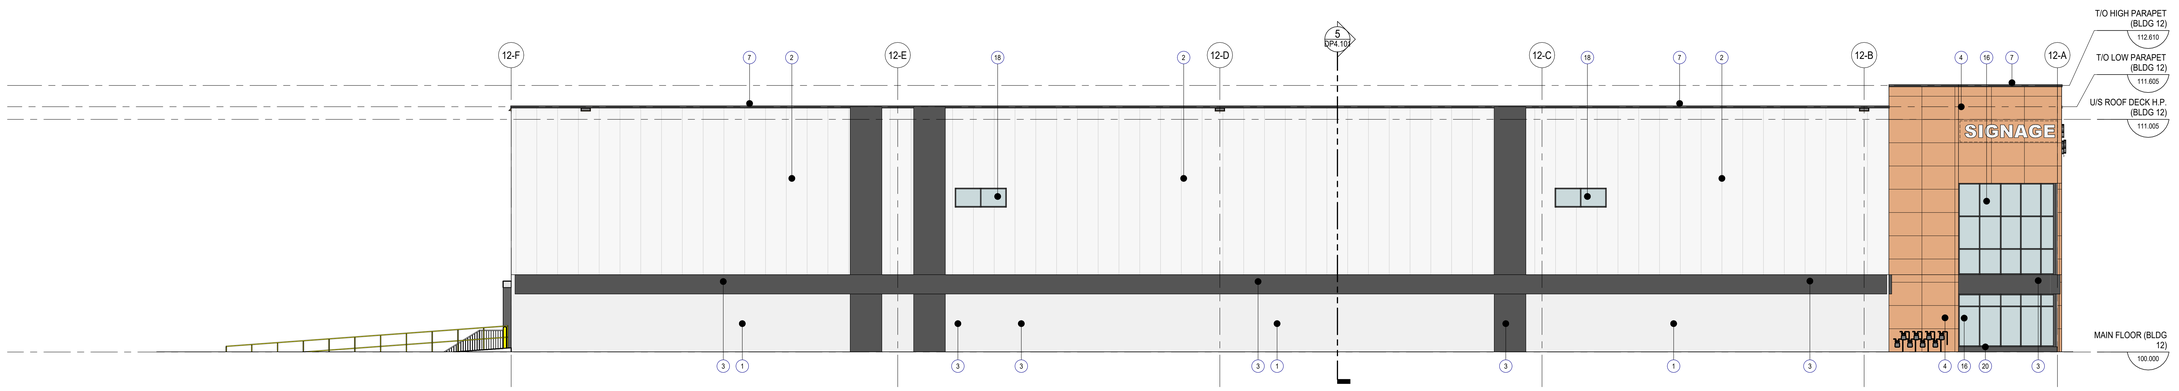

1 DP3.103 BUILDING 12 - OVERALL NORTH ELEVATION

SCALE: 1 : 100

COPYRIGHT © ZEIDLER ARCHITECTURE INC.

CONTRACTOR MUST CHECK AND VERIFY ALL DIMENSIONS ON THE JOB. ANY DISCREPANCY OR CONTRADICTORY INFORMATION WITHIN THIS SET OF DRAWINGS AND / OR OTHER CONSULTANTS' DRAWINGS MUST BE BROUGHT TO THE ATTENTION OF THE ARCHITECT BEFORE PROCEEDING.

KEY PLAN

NO.	ISSUE/ REVISION	DATE
2	ISSUED FOR DETAILED REVIEW 1 RESPONSE	10/01/2025
1	ISSUED FOR DEVELOPMENT PERMIT	07/18/2025

SEAL

PROJECT

GLENMORE YARDS - PHASE 4

PROJECT ADDRESS

8950 33rd STREET S.E.
CALGARY, ALBERTA

TITLE

EXTERIOR ELEVATIONS, BUILDING 12

PROJECT NO.	SCALE	DRAWN	CHECKED
223-074	1 : 100	NV	JLG

DRAWING NO.


DP3.103

REVISION NO. 2

NOT FOR CONSTRUCTION


Autodesk Docs://Glenmore Yards Business Park/AR_223-074_GYBP_P4-SITE_R25.rvt

10/1/2025 2:59:32 PM

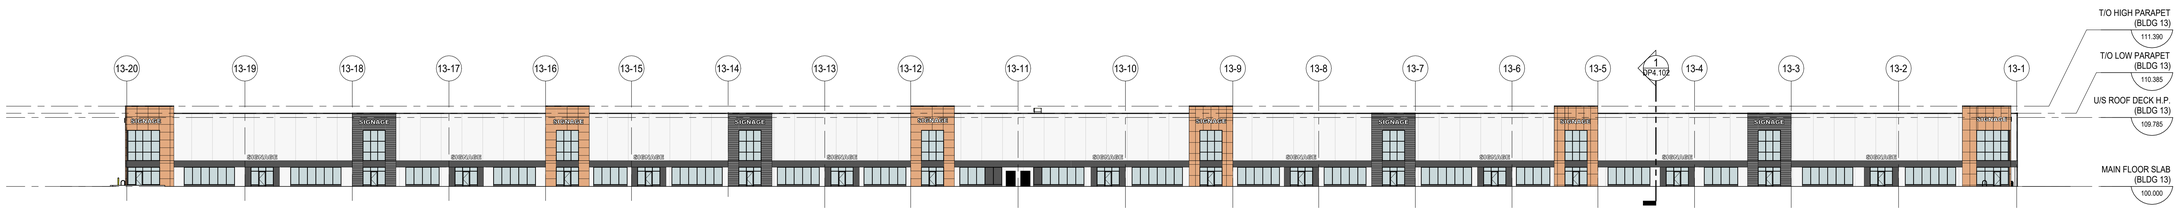


5 DP3.104 BUILDING 13 - OVERALL EAST ELEVATION

SCALE: 1 : 300

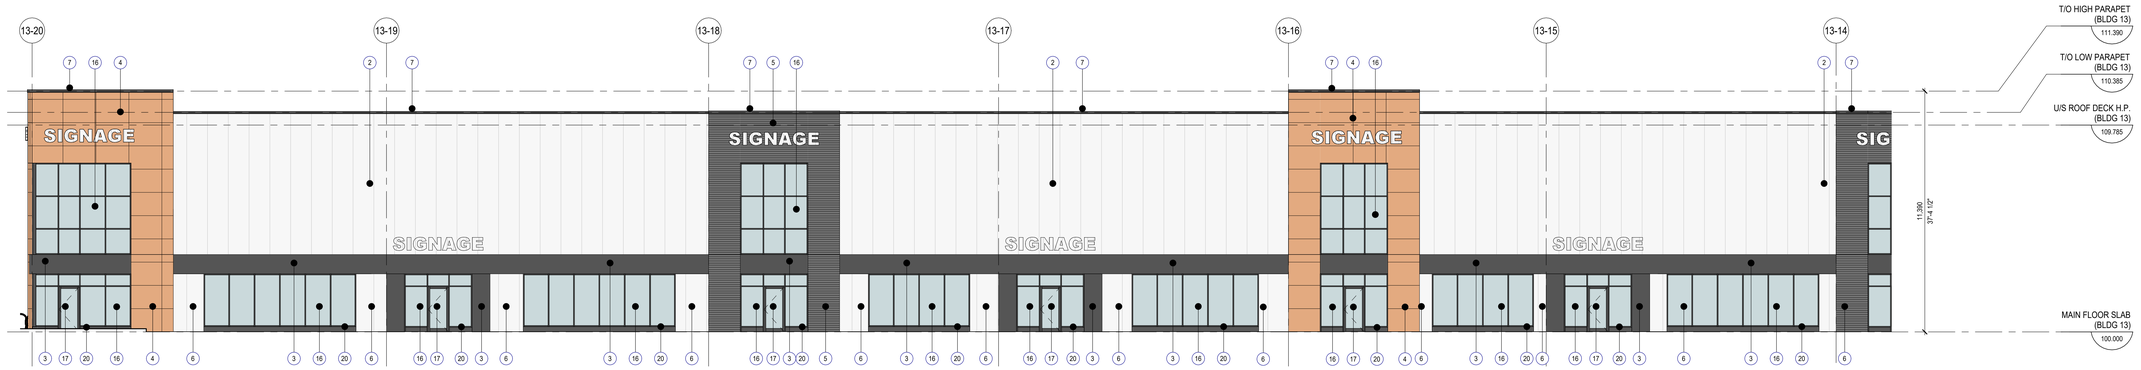


3 DP3.104 BUILDING 13 - ENLARGED EAST ELEVATION 1

SCALE: 1 : 100

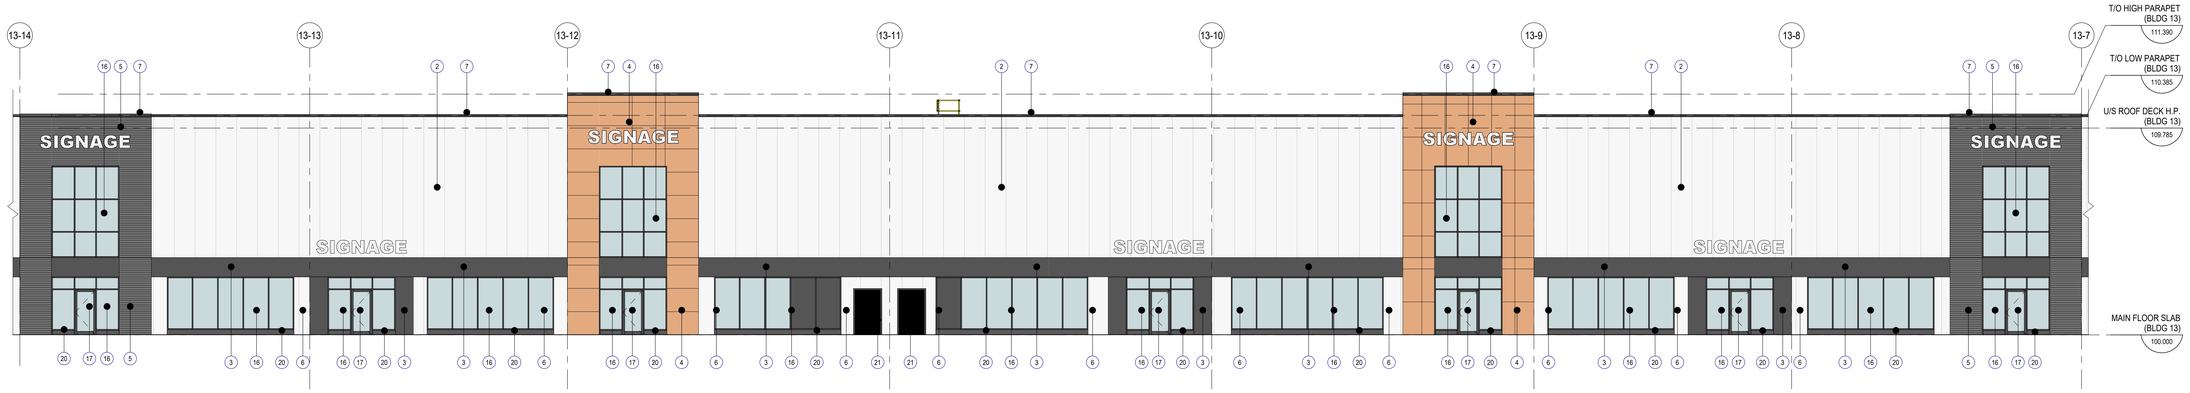

2 DP3.104 BUILDING 13 - ENLARGED EAST ELEVATION 2

SCALE: 1 : 100

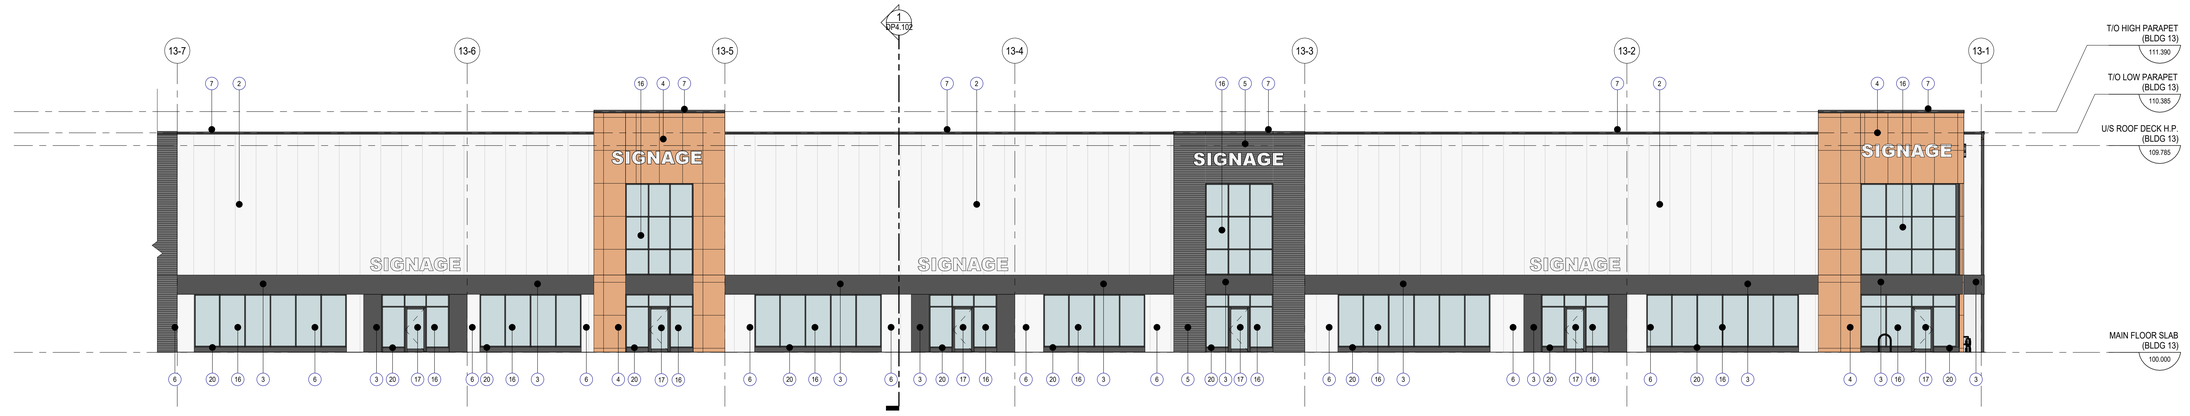

1 DP3.104 BUILDING 13 - ENLARGED EAST ELEVATION 3

SCALE: 1 : 100

EXTERIOR MATERIAL LEGEND

1. PRE-CAST CONCRETE INSULATED PANEL (SANDWICH PANEL), COLOUR - PAINTED WHITE TO MATCH (IMP) PANEL
2. INSULATED METAL PANEL (KINGSPAN) KS MICRO-RIB, COLOUR - IMPERIAL WHITE
3. ALUMINUM COMPOSITE PANEL (ALUCOBOND), COLOUR - DARKENED GRAY, AB160
4. ALUMINUM COMPOSITE PANEL (ALUCOBOND), COLOUR - RUSTED METAL
5. CORRUGATED METAL CLADDING PANEL, HORIZONTAL ORIENTED - WF-7/8" (WESTFORM), COLOUR - LOW GLOSS BLACK
6. ALUMINUM METAL CLADDING PANEL, VERTICAL ORIENTED - AD300R (VICWEST), COLOUR - CAMBRIDGE WHITE
7. PREFINISHED PARAPET METAL FLASHING CAP, COLOUR - LOW GLOSS BLACK
8. PREFINISHED METAL OVERFLOW EMERGENCY SCUPPER, COLOUR TO MATCH - DARKENED GRAY
9. EXTERIOR GALVANIZED STEEL STAIR AND LANDING C/W GUARD/HAND RAIL
10. PREFINISHED INSULATED OVERHEAD DOOR, COLOUR - WHITE
11. WALL MOUNTED LIGHT FIXTURE, REFER TO ELECTRICAL
12. EXPOSED INSULATED CONCRETE FOUNDATION WALL, SACKRUBBED SMOOTH FINISH
13. DOCK SEAL AND SHELTER C/W DOCK BUMPERS ON EACH SIDE OF OVERHEAD DOOR, TYPICAL
14. LOADING DOCK LEVELER
15. STEEL BOLLARDS (150Ø) FILLED WITH CONCRETE, PAINT "SAFETY YELLOW", TYPICAL
16. DOUBLE GLAZED CLEAR ANODIZED ALUMINUM STOREFRONT WINDOW C/W BLACK ANODIZED CAPS
17. DOUBLE GLAZED BLACK ANODIZED ALUMINUM STOREFRONT DOOR AND FRAME
18. DOUBLE GLAZED SEALED UNIT CLEAR ANODIZED ALUMINUM WINDOW C/W BLACK ANODIZED CAPS
19. SINGLE GLAZED (TEMPERED) BACK PAINTED GLASS, ALUMINUM INSULATED SPANDREL PANEL C/W BLACK ANODIZED CAPS
20. CONCRETE FACED INSULATION BASE, FACE TO BE PAINTED, COLOUR TO MATCH WINDOW FRAME AND CAPS, TYPICAL
21. EXTERIOR INSULATED HOLLOW METAL DOOR, PAINTED DARKENED GRAY
22. EXPOSED CONCRETE RETAINING WALL, SACKRUBBED SMOOTH FINISH
23. EXTERIOR GALVANIZED STEEL GUARDRAIL

NOTE:

FOR EXTERIOR LIGHT FIXTURES LOCATION AND SPECIFICATIONS, REFER TO ELECTRICAL DRAWINGS & SCHEDULES.

ALL EXTERIOR FUTURE BUILDING SIGNAGE BY TENANTS - N.I.C. FINAL SIGNAGE DESIGN TO BE CONFIRMED

zeidler ARCHITECTURE

CALGARY | TORONTO | VANCOUVER | VICTORIA

zeidler.com

COPYRIGHT © ZEIDLER ARCHITECTURE INC.

CONTRACTOR MUST CHECK AND VERIFY ALL DIMENSIONS ON THE JOB. ANY DISCREPANCY OR CONTRADICTORY INFORMATION WITHIN THIS SET OF DRAWINGS AND / OR OTHER CONSULTANTS' DRAWINGS MUST BE BROUGHT TO THE ATTENTION OF THE ARCHITECT BEFORE PROCEEDING.

KEY PLAN

NO.	ISSUE/ REVISION	DATE
2	ISSUED FOR DETAILED REVIEW 1 RESPONSE	10/01/2025
1	ISSUED FOR DEVELOPMENT PERMIT	07/18/2025

SEAL

NOT FOR CONSTRUCTION

PROJECT

GLENMORE YARDS - PHASE 4

PROJECT ADDRESS

8950 33rd STREET S.E.
CALGARY, ALBERTA

TITLE

EXTERIOR ELEVATIONS, BUILDING 13

PROJECT NO.	SCALE	DRAWN	CHECKED
223-074	As indicated	NV	JLG

DRAWING NO.


DP3.104

REVISION NO.

2


Autodesk Docs://Glenmore Yards Business Park/AR_223-074_GYBP_P4-SITE_R25.rvt

10/1/2025 2:59:36 PM

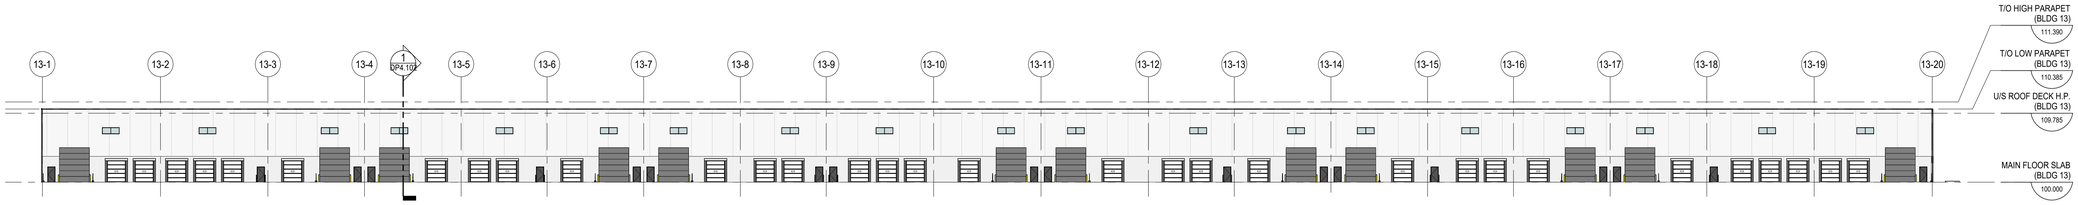


1 DP3.105 BUILDING 13 - OVERALL WEST ELEVATION

SCALE: 1 : 300

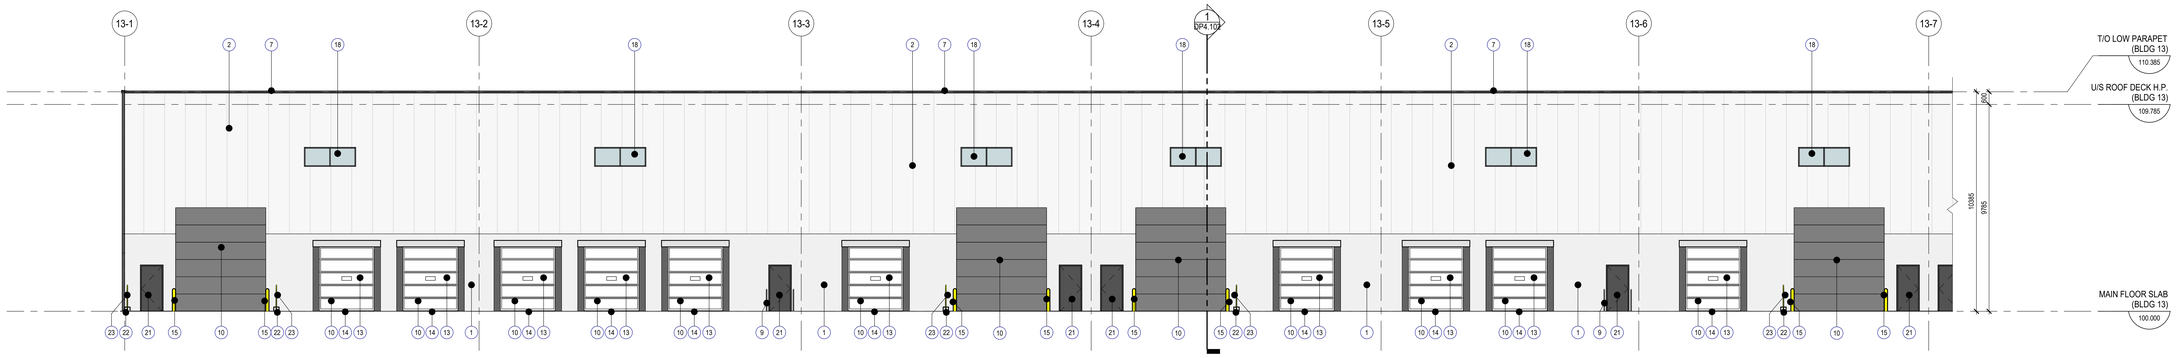


5 DP3.105 BUILDING 1 - ENLARGED WEST ELEVATION 1

SCALE: 1 : 100

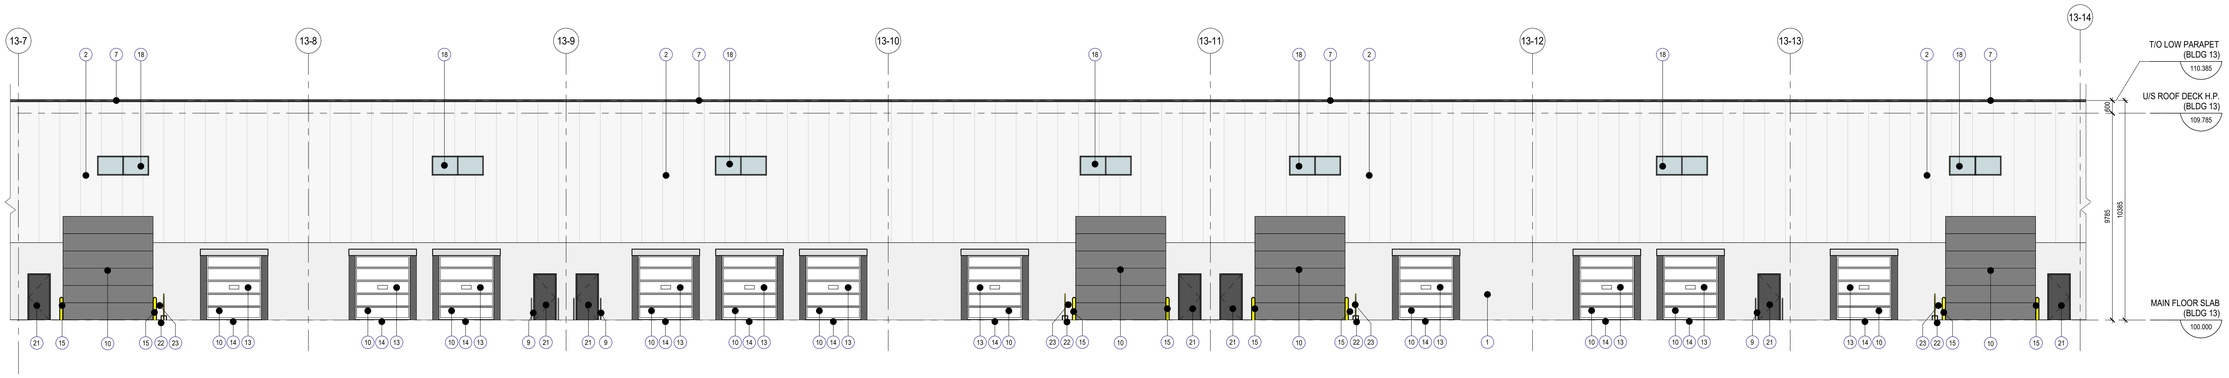

4 DP3.105 BUILDING 1 - ENLARGED WEST ELEVATION 2

SCALE: 1 : 100

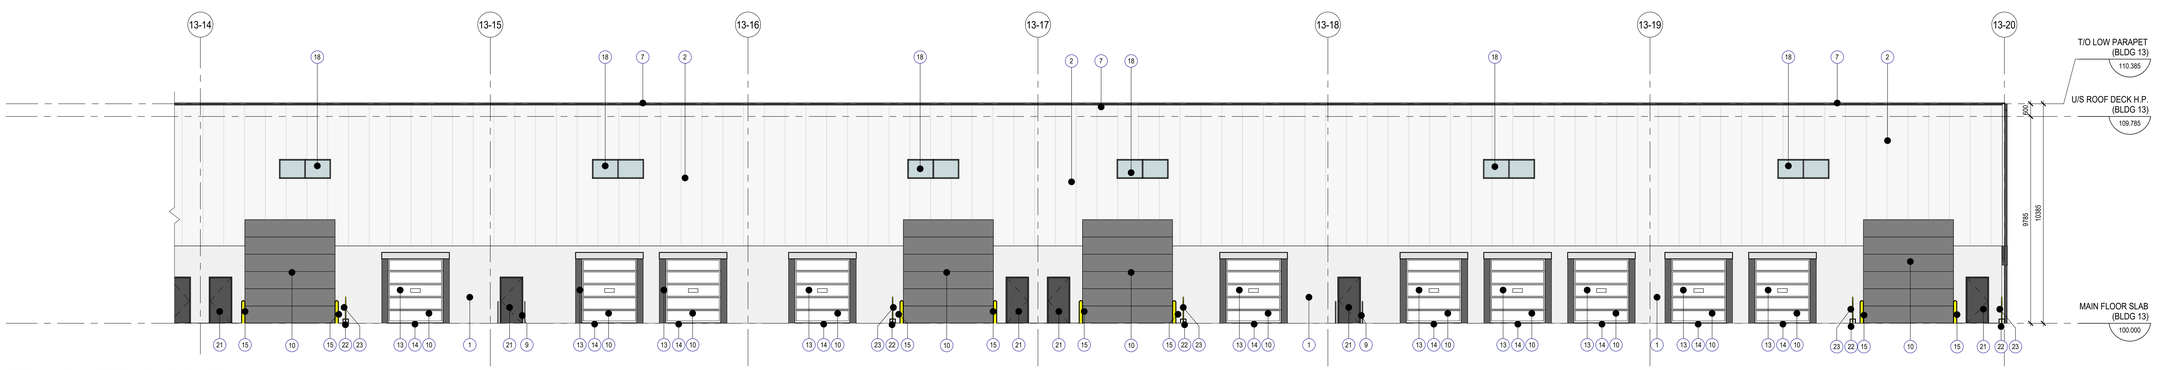

3 DP3.105 BUILDING 1 - ENLARGED WEST ELEVATION 3

SCALE: 1 : 100

EXTERIOR MATERIAL LEGEND

1. PRE-CAST CONCRETE INSULATED PANEL (SANDWICH PANEL), COLOUR - PAINTED WHITE TO MATCH (IMP) PANEL
2. INSULATED METAL PANEL (KINGSPAN) KS MICRO-RIB, COLOUR - IMPERIAL WHITE
3. ALUMINUM COMPOSITE PANEL (ALUCOBOND), COLOUR - DARKENED GRAY, AB160
4. ALUMINUM COMPOSITE PANEL (ALUCOBOND), COLOUR - RUSTED METAL
5. CORRUGATED METAL CLADDING PANEL, HORIZONTAL ORIENTED - WF-7/8" (WESTFORM), COLOUR - LOW GLOSS BLACK
6. ALUMINUM METAL CLADDING PANEL, VERTICAL ORIENTED - AD300R (VICWEST), COLOUR - CAMBRIDGE WHITE
7. PREFINISHED PARAPET METAL FLASHING CAP, COLOUR - LOW GLOSS BLACK
8. PREFINISHED METAL OVERFLOW EMERGENCY SCUPPER, COLOUR TO MATCH - DARKENED GRAY
9. EXTERIOR GALVANIZED STEEL STAIR AND LANDING C/W GUARDHAND RAIL
10. PREFINISHED INSULATED OVERHEAD DOOR, COLOUR - WHITE
11. WALL MOUNTED LIGHT FIXTURE, REFER TO ELECTRICAL
12. EXPOSED INSULATED CONCRETE FOUNDATION WALL, SACKRUBBED SMOOTH FINISH
13. DOCK SEAL AND SHELTER C/W DOCK BUMPERS ON EACH SIDE OF OVERHEAD DOOR, TYPICAL
14. LOADING DOCK LEVELER
15. STEEL BOLLARDS (150ø) FILLED WITH CONCRETE, PAINT "SAFETY YELLOW", TYPICAL
16. DOUBLE GLAZED CLEAR ANODIZED ALUMINUM STOREFRONT WINDOW C/W BLACK ANODIZED CAPS
17. DOUBLE GLAZED BLACK ANODIZED ALUMINUM STOREFRONT DOOR AND FRAME
18. DOUBLE GLAZED SEALED UNIT CLEAR ANODIZED ALUMINUM WINDOW C/W BLACK ANODIZED CAPS
19. SINGLE GLAZED (TEMPERED) BACK PAINTED GLASS, ALUMINUM INSULATED SPANDREL PANEL C/W BLACK ANODIZED CAPS
20. CONCRETE FACED INSULATION BASE, FACE TO BE PAINTED, COLOUR TO MATCH WINDOW FRAME AND CAPS, TYPICAL
21. EXTERIOR INSULATED HOLLOW METAL DOOR, PAINTED DARKENED GRAY
22. EXPOSED CONCRETE RETAINING WALL, SACKRUBBED SMOOTH FINISH
23. EXTERIOR GALVANIZED STEEL GUARDRAIL

NOTE:

FOR EXTERIOR LIGHT FIXTURES LOCATION AND SPECIFICATIONS, REFER TO ELECTRICAL DRAWINGS & SCHEDULES.

ALL EXTERIOR FUTURE BUILDING SIGNAGE BY TENANTS - N.I.C. FINAL SIGNAGE DESIGN TO BE CONFIRMED

zeidler ARCHITECTURE

CALGARY | TORONTO | VANCOUVER | VICTORIA

zeidler.com

COPYRIGHT © ZEIDLER ARCHITECTURE INC.

CONTRACTOR MUST CHECK AND VERIFY ALL DIMENSIONS ON THE JOB. ANY DISCREPANCY OR CONTRADICTORY INFORMATION WITHIN THIS SET OF DRAWINGS AND / OR OTHER CONSULTANTS' DRAWINGS MUST BE BROUGHT TO THE ATTENTION OF THE ARCHITECT BEFORE PROCEEDING.

KEY PLAN

NO.	ISSUE/ REVISION	DATE
2	ISSUED FOR DETAILED REVIEW 1 RESPONSE	10/01/2025
1	ISSUED FOR DEVELOPMENT PERMIT	07/18/2025

SEAL

PROJECT

GLENMORE YARDS - PHASE 4

PROJECT ADDRESS

8950 33rd STREET S.E.
CALGARY, ALBERTA

TITLE

EXTERIOR ELEVATIONS, BUILDING 13

PROJECT NO.	SCALE	DRAWN	CHECKED
223-074	As indicated	NV	JLG

DRAWING NO.

DP3.105


REVISION NO.

2

NOT FOR CONSTRUCTION


Autodesk Docs://Glenmore Yards Business Park/AR_223-074_GYBP_P4-SITE_R25.rvt

10/1/2025 2:39:40 PM

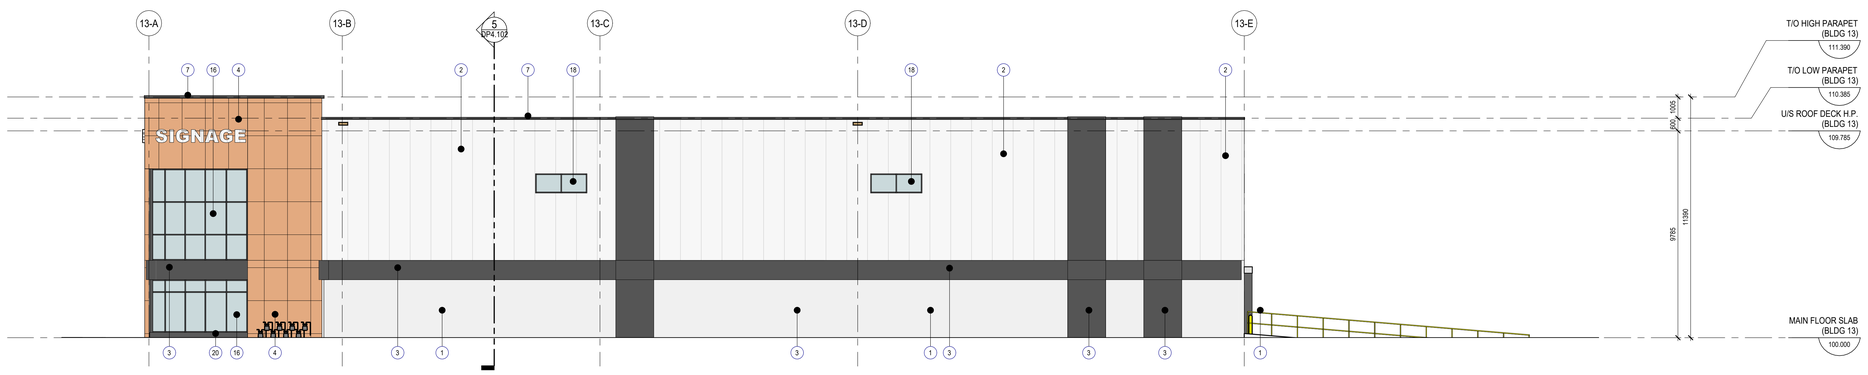

2 DP3.106 BUILDING 13 - OVERALL NORTH ELEVATION

SCALE: 1 : 100

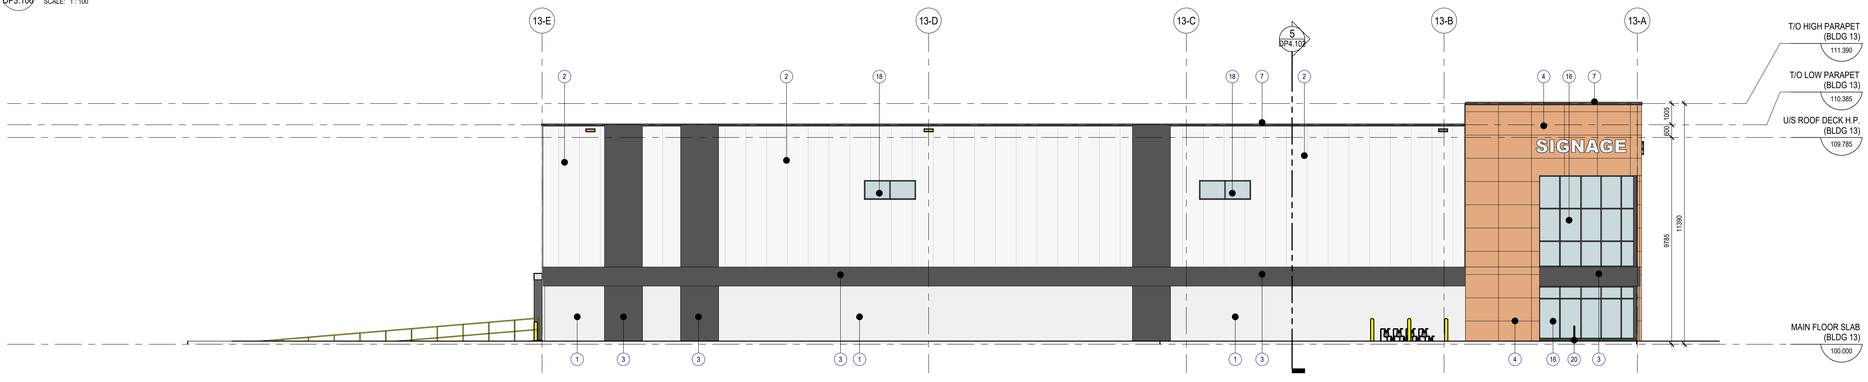

1 DP3.106 BUILDING 13 - OVERALL SOUTH ELEVATION

SCALE: 1 : 100

EXTERIOR MATERIAL LEGEND

1. PRE-CAST CONCRETE INSULATED PANEL (SANDWICH PANEL), COLOUR - PAINTED WHITE TO MATCH (IMP) PANEL
2. INSULATED METAL PANEL (KINGSPAN) KS MICRO-RIB, COLOUR - IMPERIAL WHITE
3. ALUMINUM COMPOSITE PANEL (ALUCOBOND), COLOUR - DARKENED GRAY, AB160
4. ALUMINUM COMPOSITE PANEL (ALUCOBOND), COLOUR - RUSTED METAL
5. CORRUGATED METAL CLADDING PANEL, HORIZONTAL ORIENTED - WF-7/8" (WESTFORM), COLOUR - LOW GLOSS BLACK
6. ALUMINUM METAL CLADDING PANEL, VERTICAL ORIENTED - AD300R (VICWEST), COLOUR - CAMBRIDGE WHITE
7. PREFINISHED PARAPET METAL FLASHING CAP, COLOUR - LOW GLOSS BLACK
8. PREFINISHED METAL OVERFLOW EMERGENCY SCUPPER, COLOUR TO MATCH - DARKENED GRAY
9. EXTERIOR GALVANIZED STEEL STAIR AND LANDING C/W GUARDHAND RAIL
10. PREFINISHED INSULATED OVERHEAD DOOR, COLOUR - WHITE
11. WALL MOUNTED LIGHT FIXTURE, REFER TO ELECTRICAL
12. EXPOSED INSULATED CONCRETE FOUNDATION WALL, SACKRUBBED SMOOTH FINISH
13. DOCK SEAL AND SHELTER C/W DOCK BUMPERS ON EACH SIDE OF OVERHEAD DOOR, TYPICAL
14. LOADING DOCK LEVELER
15. STEEL BOLLARDS (150Ø) FILLED WITH CONCRETE, PAINT "SAFETY YELLOW", TYPICAL
16. DOUBLE GLAZED CLEAR ANODIZED ALUMINUM STOREFRONT WINDOW C/W BLACK ANODIZED CAPS
17. DOUBLE GLAZED BLACK ANODIZED ALUMINUM STOREFRONT DOOR AND FRAME
18. DOUBLE GLAZED SEALED UNIT CLEAR ANODIZED ALUMINUM WINDOW C/W BLACK ANODIZED CAPS
19. SINGLE GLAZED (TEMPERED) BACK PAINTED GLASS, ALUMINUM INSULATED SPANDREL PANEL C/W BLACK ANODIZED CAPS
20. CONCRETE FACED INSULATION BASE, FACE TO BE PAINTED, COLOUR TO MATCH WINDOW FRAME AND CAPS, TYPICAL
21. EXTERIOR INSULATED HOLLOW METAL DOOR, PAINTED DARKENED GRAY
22. EXPOSED CONCRETE RETAINING WALL, SACKRUBBED SMOOTH FINISH
23. EXTERIOR GALVANIZED STEEL GUARDRAIL

NOTE:

FOR EXTERIOR LIGHT FIXTURES LOCATION AND SPECIFICATIONS, REFER TO ELECTRICAL DRAWINGS & SCHEDULES.

ALL EXTERIOR FUTURE BUILDING SIGNAGE BY TENANTS - N.I.C.
FINAL SIGNAGE DESIGN TO BE CONFIRMED

zeidler ARCHITECTURE

CALGARY | TORONTO | VANCOUVER | VICTORIA

zeidler.com

COPYRIGHT © ZEIDLER ARCHITECTURE INC.

CONTRACTOR MUST CHECK AND VERIFY ALL DIMENSIONS ON THE JOB. ANY DISCREPANCY OR CONTRADICTORY INFORMATION WITHIN THIS SET OF DRAWINGS AND / OR OTHER CONSULTANTS' DRAWINGS MUST BE BROUGHT TO THE ATTENTION OF THE ARCHITECT BEFORE PROCEEDING.

KEY PLAN

NO.	ISSUE/ REVISION	DATE
2	ISSUED FOR DETAILED REVIEW 1 RESPONSE	10/01/2025
1	ISSUED FOR DEVELOPMENT PERMIT	07/18/2025

SEAL

NOT FOR CONSTRUCTION

PROJECT

GLENMORE YARDS - PHASE 4

PROJECT ADDRESS

8950 33rd STREET S.E.
CALGARY, ALBERTA

TITLE

EXTERIOR ELEVATIONS, BUILDING 13

PROJECT NO.	SCALE	DRAWN	CHECKED
223-074	As indicated	NV	JLG

DRAWING NO.

DP3.106

REVISION NO.

2

Autodesk Docs://Glenmore Yards Business Park/AR_223-074_GYBP_P4-SITE_R25.rvt

10/7/2025 2:59:42 PM