
SITE PLAN LEGEND

- DEMOLISH AS SHOWN
- EXISTING BUILDING FOOT PRIINT
- NEW BUILDING FOOT PRIINT
- NEW CONCRETE
- NEW CONCRETE CURB
- NEW PARKING LINES
- EXISTING MAN HOLE COVER (MH)
- EXISTING CATCH BASIN (CB)
- EXISTING UTILITY POLE (PP)
- EXISTING WATER VALVE (WV)
- EXISTING GEODETIC MARKER
- EXISTING SIGN
- PROPERTY LINE
- PROPERTY SETBACK
- EXISTING FENCE
- STORM LINE
- SANITARY LINE
- DOMESTIC WATER LINE
- NATURAL GAS LINE
- OVERHEAD POWER LINE
- BURIED POWER LINE
- TELCO & CABLE LINE

NORTH

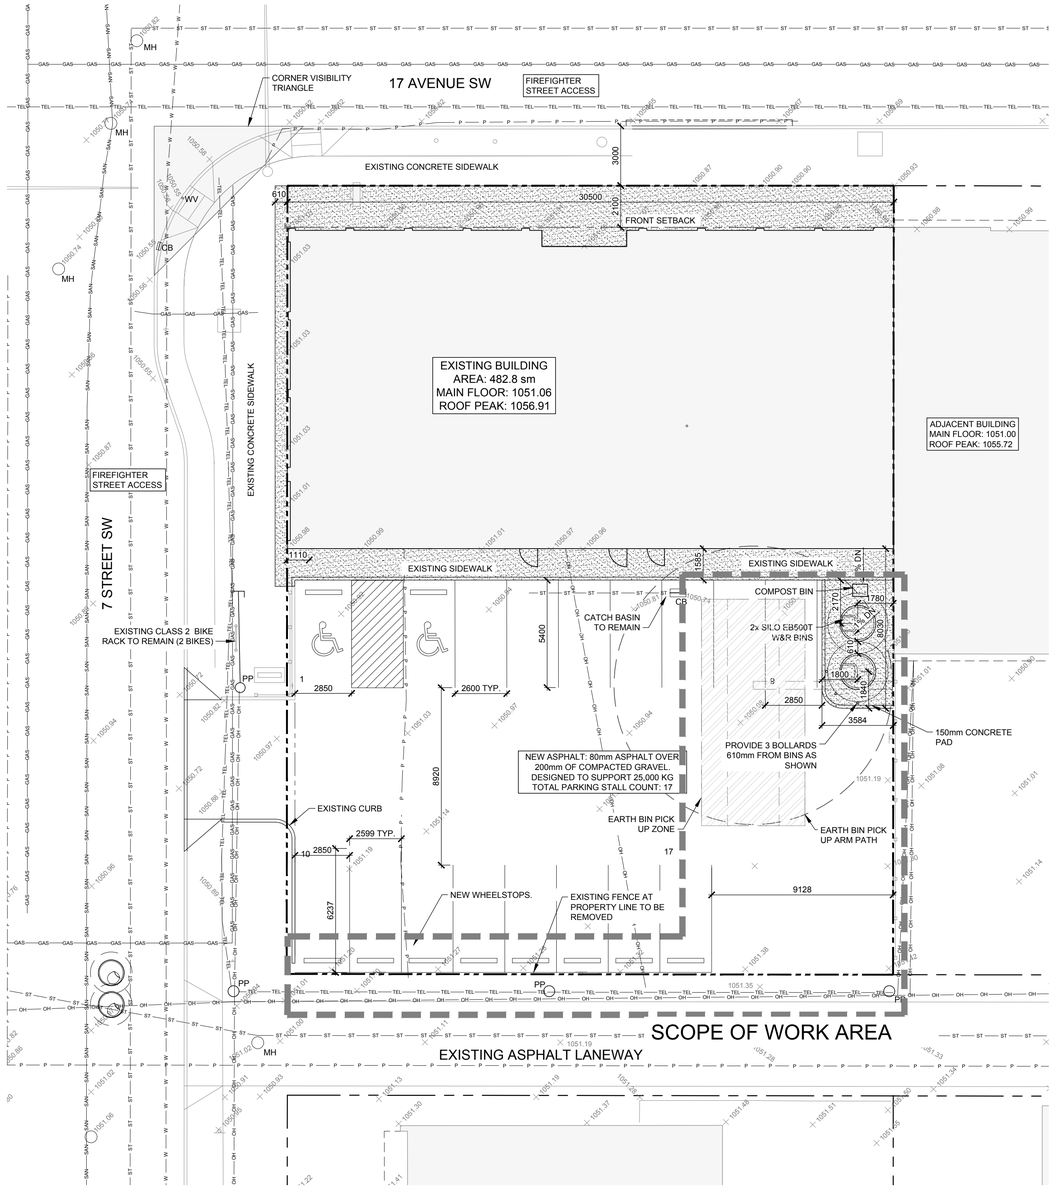

2 / A101 SITE PLAN - RENOVATION
Scale: 1:150

LOLA Architecture

Suite 620 333 11 Avenue SW
Calgary, AB T2R 1L9

info@lolaarchitecture.ca
587.329.5671

Project Team

Prime Consultant / Architect
LOLA Architecture Inc.

Structural Consultant
Skyspace Engineering Corp.

Mechanical & Energy Modeling Consultant
MCW Hemisphere Ltd.

Electrical Consultant
SMP Electrical Consulting Engineers

Building Envelope Consultant
n/a

Specialty Consultant
n/a

Client

ATLAS Development

Consultant

Seal

2025-02-05

Drawing History

No.	Issued For	Date
09	DP DR RESPONSE	2026-02-12
08	WASTE REVISIONS	2025-08-22
07	BP Revision	2025-08-05
06	CONSTRUCTION	2025-03-18
05	TENDER	2025-02-11
04	BP RESUBMISSION	2025-02-05
03	BP RESUBMISSION	2025-01-31
02	TENDER	2024-12-17
01	BUILDING PERMIT	2024-11-29

Project No. 2023-039
Drawn/Checked CG / RG

Project
ATLAS 17&7 RETAIL SPACE BASE BUILDING ADDITION and PREPARATIONS

Address: 727 17 Avenue SW, Calgary, AB. T2S 0B6
Legal: Plan 4453L, Block 10, Lots 1 & 2

Drawing Title
SITE PLAN

Scale 1:150

Drawing Number
A101