




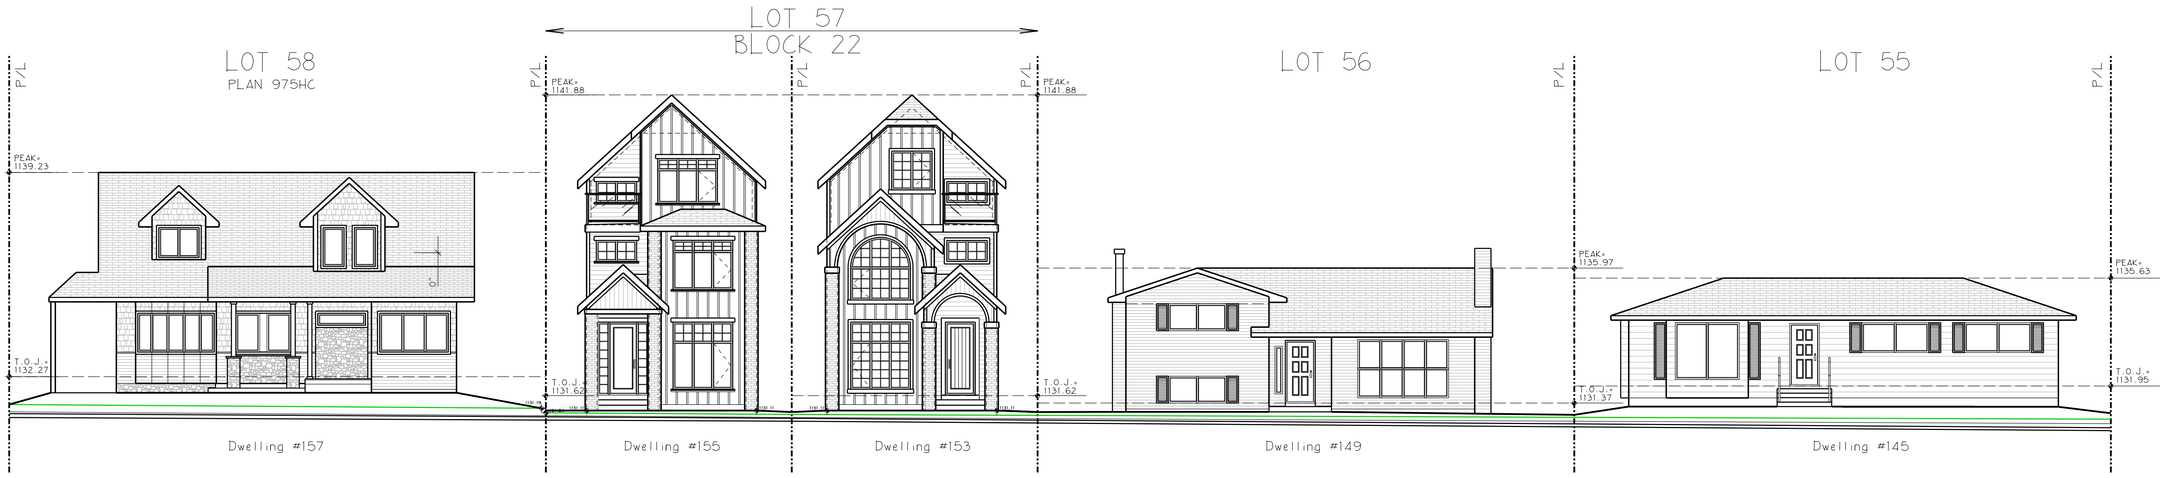

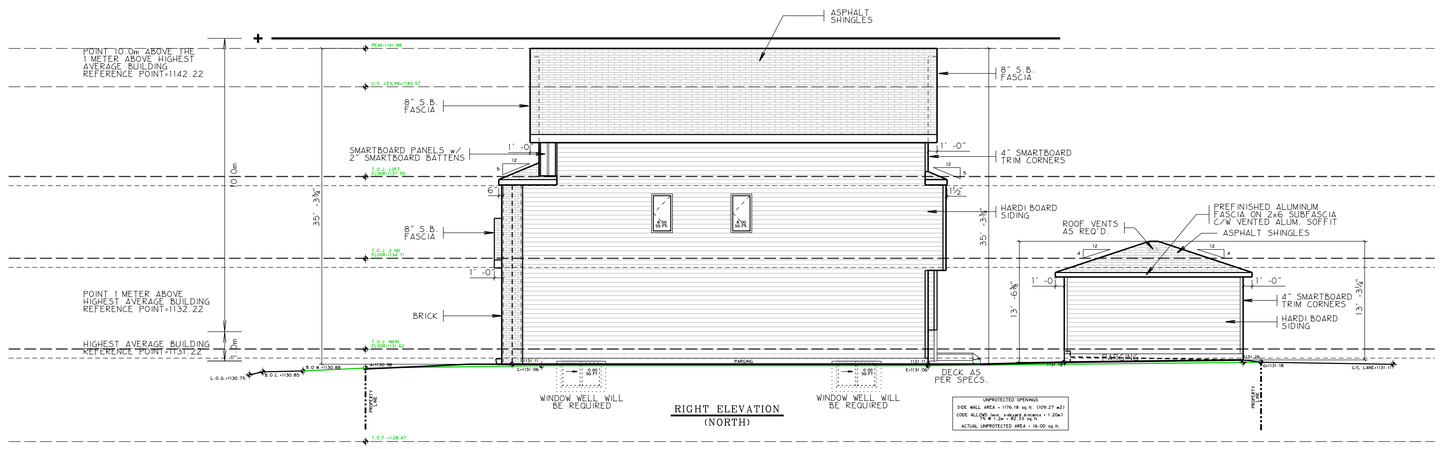

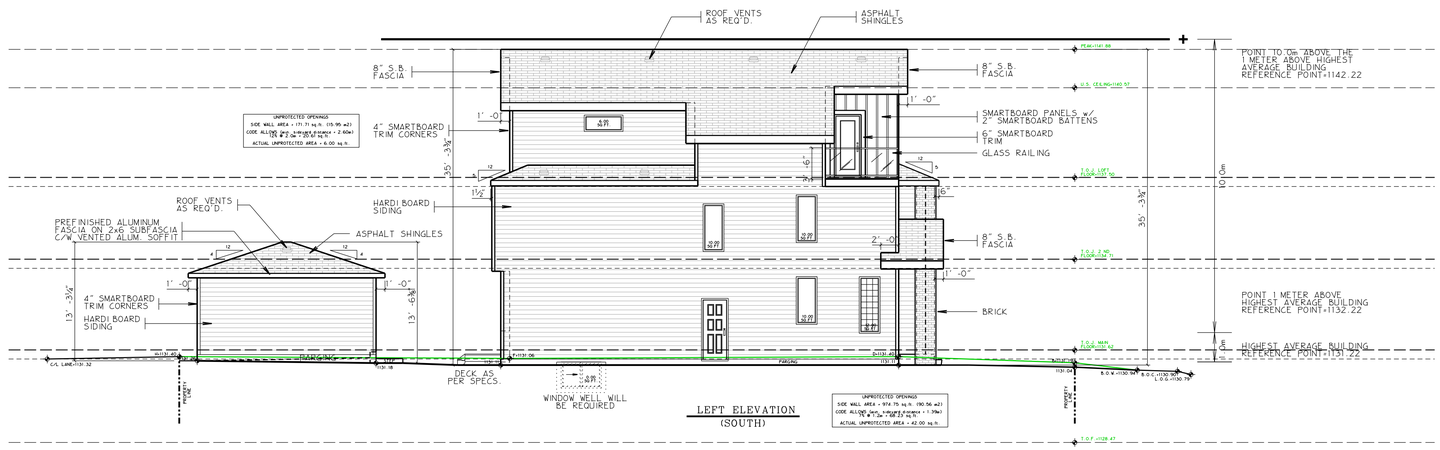



No :	Revision - issue :	Date :

WILDWOOD DEVELOPMENTS

Project : CLIENT HOME

Address : #153 B WEDGEWOOD DRIVE S.W.


Michael R. W. Bauer
Residential Designer
B. Architecture
#715 McKenzie Lake Bay S.E.
Calgary, Alberta
T2Z 2J2
Phone / Fax 1-257-1179

General Notes :


1. BUILDER MUST CHECK AND VERIFY ALL DRAWINGS AND REPORT ANY ERRORS OR OMMISIONS TO THE DESIGNER PRIOR TO BEGINNING SITE CONSTRUCTION.
2. DO NOT SCALE DRAWINGS, USE DIMENSIONS ONLY.
3. DRAWINGS AND SPECS. ARE ISSUED FOR METHODS OF CONSTRUCTION ONLY AND DO NOT IMPLY INSPECTION OR ACCEPTANCE OF SITE WORK.
4. METHODS OF CONSTRUCTION TO CONFORM TO THE CURRENT A.B.C. AND APPLICABLE BYLAWS.

Drawn By : M.B.	**Date :** NOV/14/25
Project No. DDW009	
Scale : Scale - 0'-1/8" - 1'-0"	
Sheet Title : DEVELOPMENT PLAN ELEVATIONS & STREET SCAPE	

Sheet No. 1 / 5

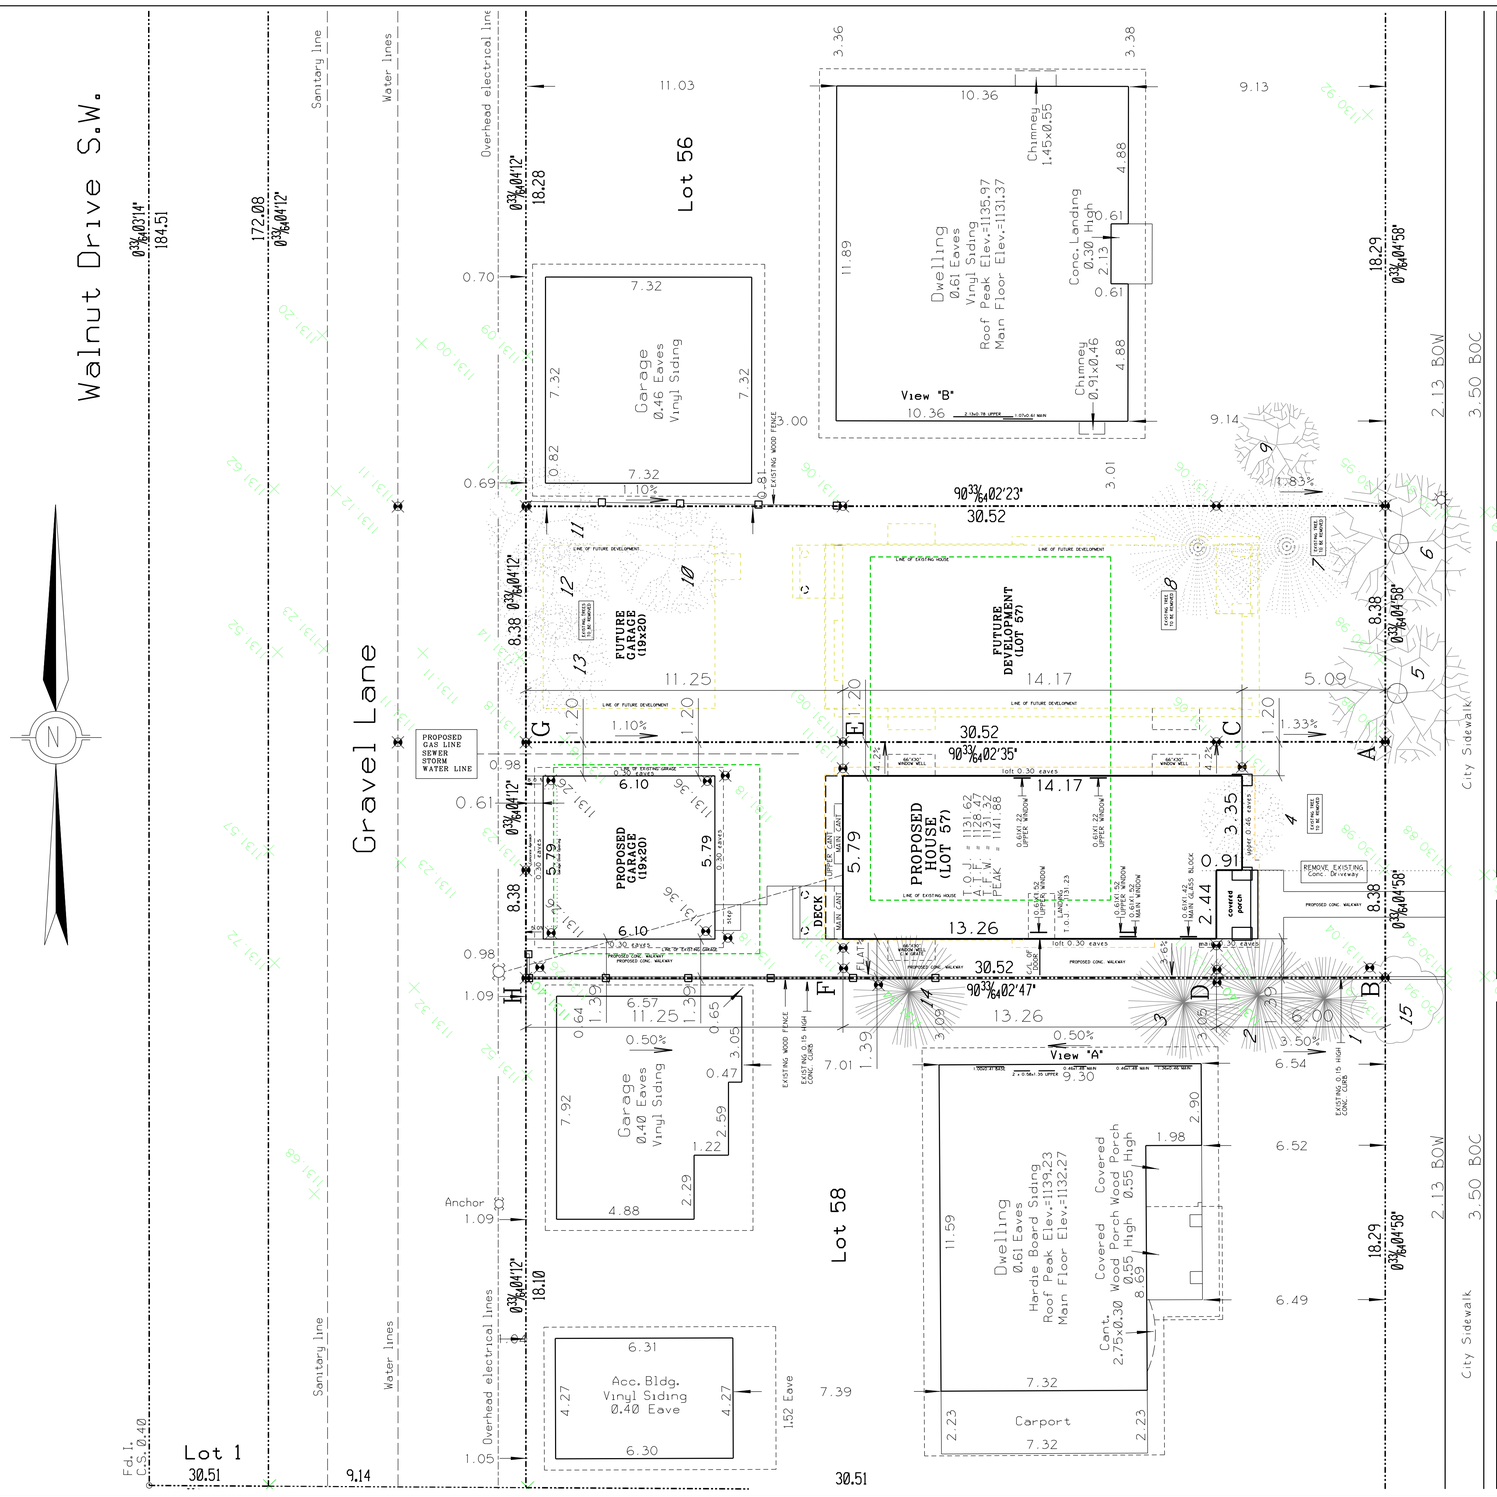

EXISTING SINGLE FAMILY DWELLING
157

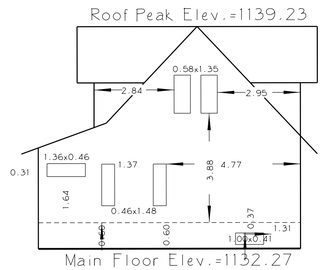


Sideview "A" North Elevation
Scale 1:200

LOT 57 BLOCK 22

LOT AREA = 255.61 sq. m.
45% MAXIMUM = 115.02 sq. m.
BUILDING COVERAGE = 115.15 sq. m. (45.05%)

EXISTING SINGLE FAMILY DWELLING
149

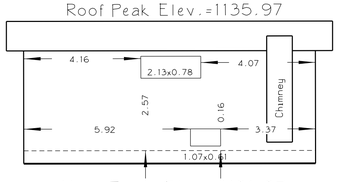

Sideview "B" South Elevation
Scale 1:200

No:	Revision - issue:	Date:

WILDWOOD DEVELOPMENTS

Project: CLIENT HOME

Address: #153 B WEDGEWOOD DRIVE S.W.

Michael R. W. Bauer
Residential Designer
B. Architecture
#715 McKenzie Lake Bay S.E.
Calgary, Alberta
T2Z 2J2
Phone / Fax: 257-1179


General Notes:
1. BUILDER MUST CHECK AND VERIFY ALL DRAWINGS AND REPORT ANY ERRORS OR OMMISIONS TO THE DESIGNER PRIOR TO BEGINNING SITE CONSTRUCTION.
2. DO NOT SCALE DRAWINGS, USE DIMENSIONS ONLY.
3. DRAWINGS AND SPECS. ARE ISSUED FOR METHODS OF CONSTRUCTION ONLY AND DO NOT IMPLY INSPECTION OR ACCEPTANCE OF SITE WORK.
4. METHODS OF CONSTRUCTION TO CONFORM TO THE CURRENT A.B.C. AND APPLICABLE BYLAWS.

Drawn By: M.B.
Date: NOV/14/25
Project No. DDW009
Scale: 1:100 (metric)
Sheet Title: D.P. SITE PLAN
Sheet No. 2 / 5

[redacted]


FLOOR PLAN

SCALE : ¼" = 1'-0"

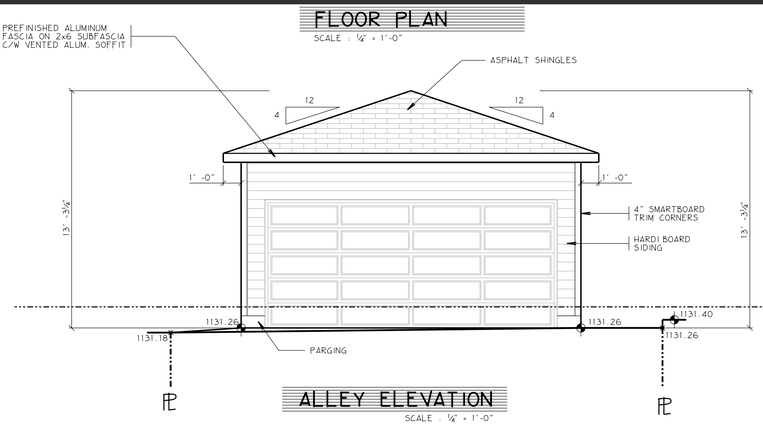


ALLEY ELEVATION

SCALE : ¼" = 1'-0"

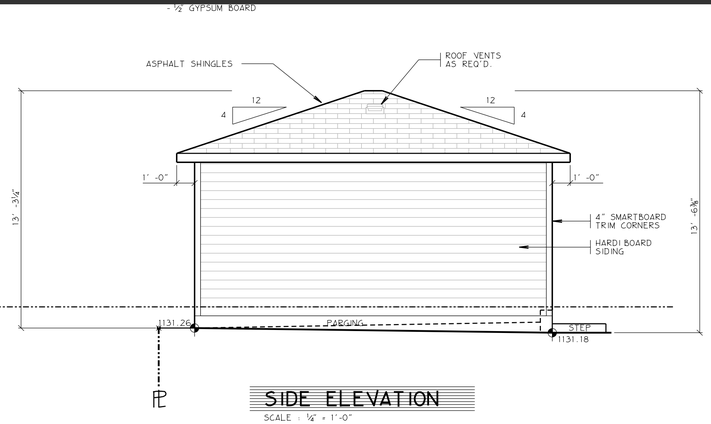


SIDE ELEVATION

SCALE : ¼" = 1'-0"

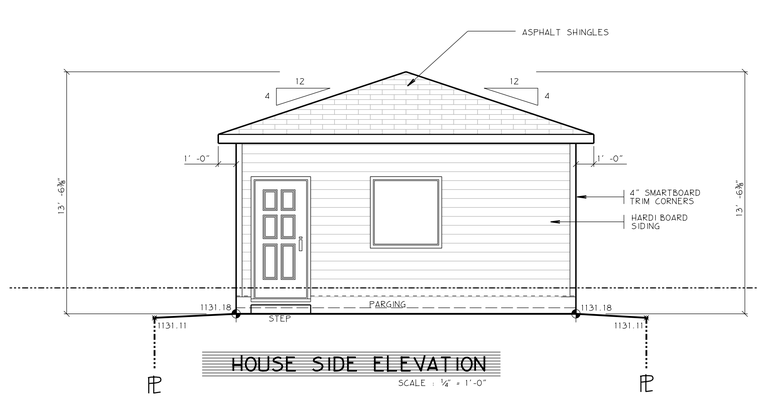

HOUSE SIDE ELEVATION

SCALE : ¼" = 1'-0"

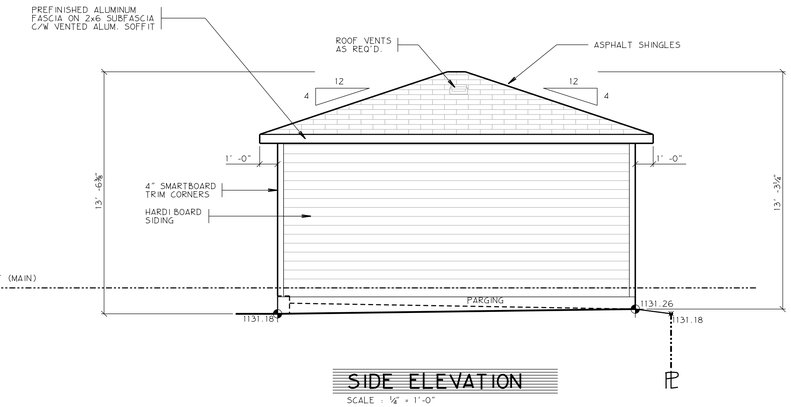

SIDE ELEVATION

SCALE : ¼" = 1'-0"

No :	Revision - issue :	Date :

WILDWOOD DEVELOPMENTS

Project : CLIENT HOME

Address : #153 B WEDGEWOOD DRIVE S.W.

Michael R. W. Bauer
Residential Designer
B. Architecture
#715 McKenzie Lake Bay S.E.
Calgary, Alberta
T2Z 2J2
Phone / Fax : 257-1179

General Notes :

1. BUILDER MUST CHECK AND VERIFY ALL DRAWINGS AND REPORT ANY ERRORS OR OMMISIONS TO THE DESIGNER PRIOR TO BEGINNING SITE CONSTRUCTION.
2. DO NOT SCALE DRAWINGS, USE DIMENSIONS ONLY.
3. DRAWINGS AND SPECS. ARE ISSUED FOR METHODS OF CONSTRUCTION ONLY AND DO NOT IMPLY INSPECTION OR ACCEPTANCE OF SITE WORK.
4. METHODS OF CONSTRUCTION TO CONFORM TO THE CURRENT A.B.C. AND APPLICABLE BYLAWS.


Drawn By : M.B.	**Date :** NOV/14/25
Project No. DDW009	
Scale : AS SHOWN	
Sheet Title : DETACHED GARAGE PLAN	


Sheet No. G1 / G1



FRONT ELEVATION

Scale - 0'-1/4" = 1'-0"

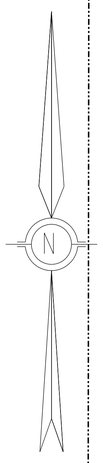

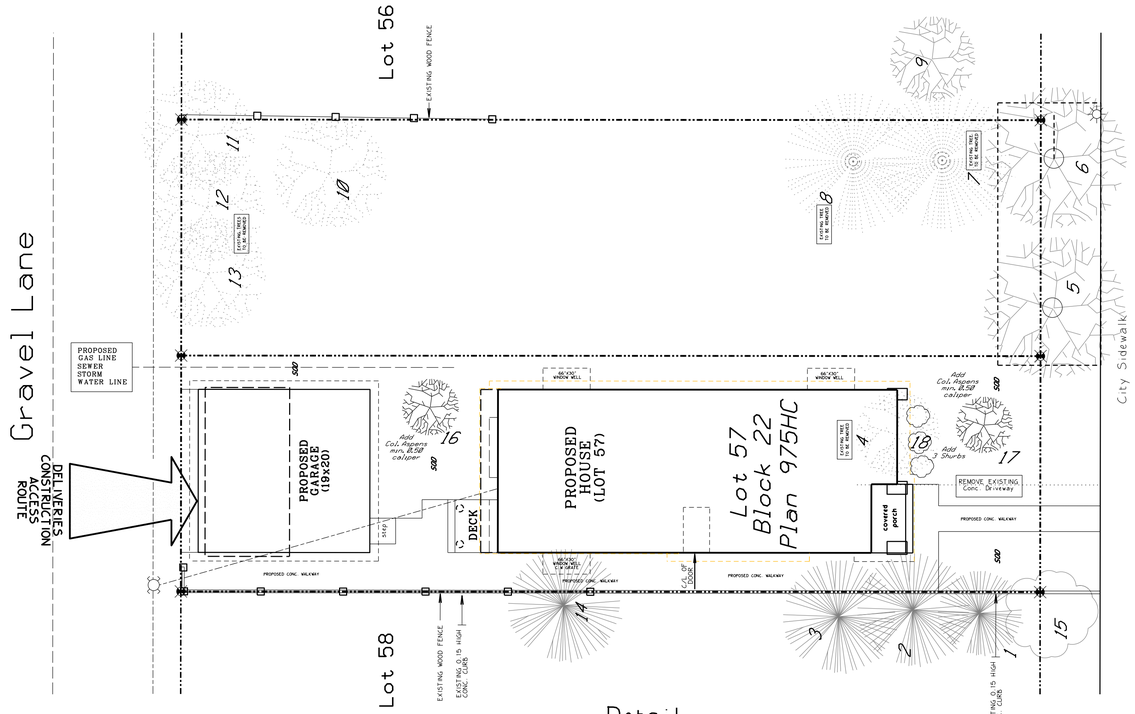

Detail
Showing Tree Locations

Scale 1:200

TREE PROTECTION MEASURES

A: CONSTRUCTION EQUIPMENT AN MATERIALS SHALL NOT BE STORED IN TREE PROTECTION AREA

B: ALL STAGING, HOARDING AND STORAGE OF MATERIALS AND EQUIPMENT SHALL BE ON PRIVATE PROPERTY

C: AN URBAN FOREST TECHNICIAN SHALL BE CONTRACTED TO BE ON SITE AT THE FOLLOWING STAGES OF CONSTRUCTION

1. Commencement
2. When clearance and pruning commences
3. When digging of south services Contact an Urban Forestry Technician at 3-1-1

D: TREE PROTECTION MEASURES PRIOR TO AND DURING CONSTRUCTION:

1. Branch pruning is required for clearance of new buildings.
2. If elevation pruning is required for installation of services, an indemnified contractor from the City of Calgary Approved Contractors List must be used and written approval must be given from Parks Urban Forestry prior to prunning.
3. Root pruning as required during foundation excavations.
4. Apply protection mulch over tree protection zone.
5. Supplemental watering when required.
6. Soil aeration, where required.
7. Provide signage instructing no construction work or material to encroach in the tree protection zone unless authorized by an Urban Forestry Representative.

E: TREE PROTECTION MEASURES POST CONSTRUCTION:


1. Supplemental watering when required.
2. Soil aeration, where required.

F: ON SITE TREE PROTECTION ADMINISTRATOR:

NAME: _____

CONTACT# _____

THE TREE PROTECTION ADMINISTRATOR SHALL ENSURE ALL CONSTRUCTION WORK ADHERES TO THE APPROVED TREE PROTECTION PLAN AND THAT ALL CONTRACTING STAFF WORKING ON SITE ARE AWARE OF THE TREE PROTECTION BYLAW AND THE APPROVED TREE PROTECTION PLAN.

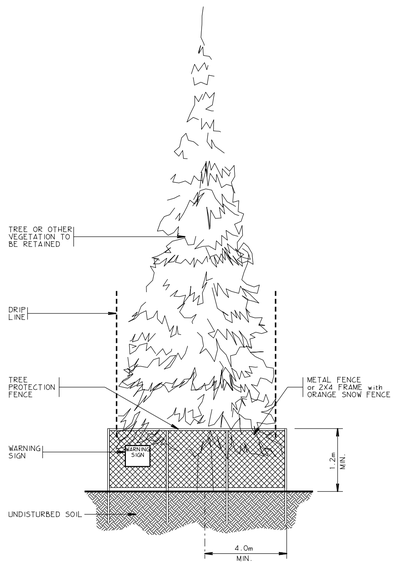

TREE PROTECTION ZONE DETAIL

SCALE: N.T.S.

--- denotes Coniferous

--- denotes Deciduous

--- denotes Bush

--- denotes Shrub

TREE DATA - existing trees

Tree No.	Tree Type	Trunk Dia.	Canopy Dia	Height	Action
1	Coniferous	0.30	3.00	8.00	Protect
2	Coniferous	0.50	4.00	9.00	Protect
3	Coniferous	0.40	4.00	9.00	Protect
4	Deciduous	0.30	3.00	5.00	Remove
5	Deciduous	0.70	5.00	9.00	Protect
6	Deciduous	0.70	5.00	10.00	Protect
7	Coniferous	0.60	5.00	10.00	Remove
8	Coniferous	0.50	5.00	10.00	Remove
9	Deciduous	0.30	3.00	8.00	Protect
10	Deciduous	0.30	4.00	8.00	Remove
11	Deciduous	0.40	4.00	6.00	Remove
12	Deciduous	0.40	4.00	6.00	Remove
13	Deciduous	0.36	4.00	6.00	Remove
14	Deciduous	0.30	4.00	6.00	Protect
15	Bush	---	3.00	3.00	Protect

TREE DATA - new trees

Tree No.	Tree Type	Trunk Dia.	Canopy Dia	Height	Type
16	Deciduous	0.50	---	---	Col. Aspen
17	Deciduous	0.50	---	---	Col. Aspen
18	Shrub	---	---	---	3 Shrubs

No :	Revision - issue :	Date :

WILDWOOD DEVELOPMENTS

Project :

CLIENT HOME

Address :

#153 B WEDGEWOOD DRIVE S.W.


Michael R. W. Bauer
Residential Designer
B. Architecture
#715 McKenzie Lake Bay S.E.
Calgary, Alberta
T2Z 2J2
Phone / Fax : 257-1179

General Notes :

1. BUILDER MUST CHECK AND VERIFY ALL DRAWINGS AND REPORT ANY ERRORS OR OMMISIONS TO THE DESIGNER PRIOR TO BEGINNING SITE CONSTRUCTION.
2. DO NOT SCALE DRAWINGS, USE DIMENSIONS ONLY.
3. DRAWINGS AND SPECS. ARE ISSUED FOR METHODS OF CONSTRUCTION ONLY AND DO NOT IMPLY INSPECTION OR ACCEPTANCE OF SITE WORK.
4. METHODS OF CONSTRUCTION TO CONFORM TO THE CURRENT A.B.C. AND APPLICABLE BYLAWS.

Drawn By : M.B.	Date : NOV/14/25
Project No. DDW009	
Scale : AS SHOWN	
Sheet Title : TREE PROTECTION PLAN	

Sheet No. T1 / T1

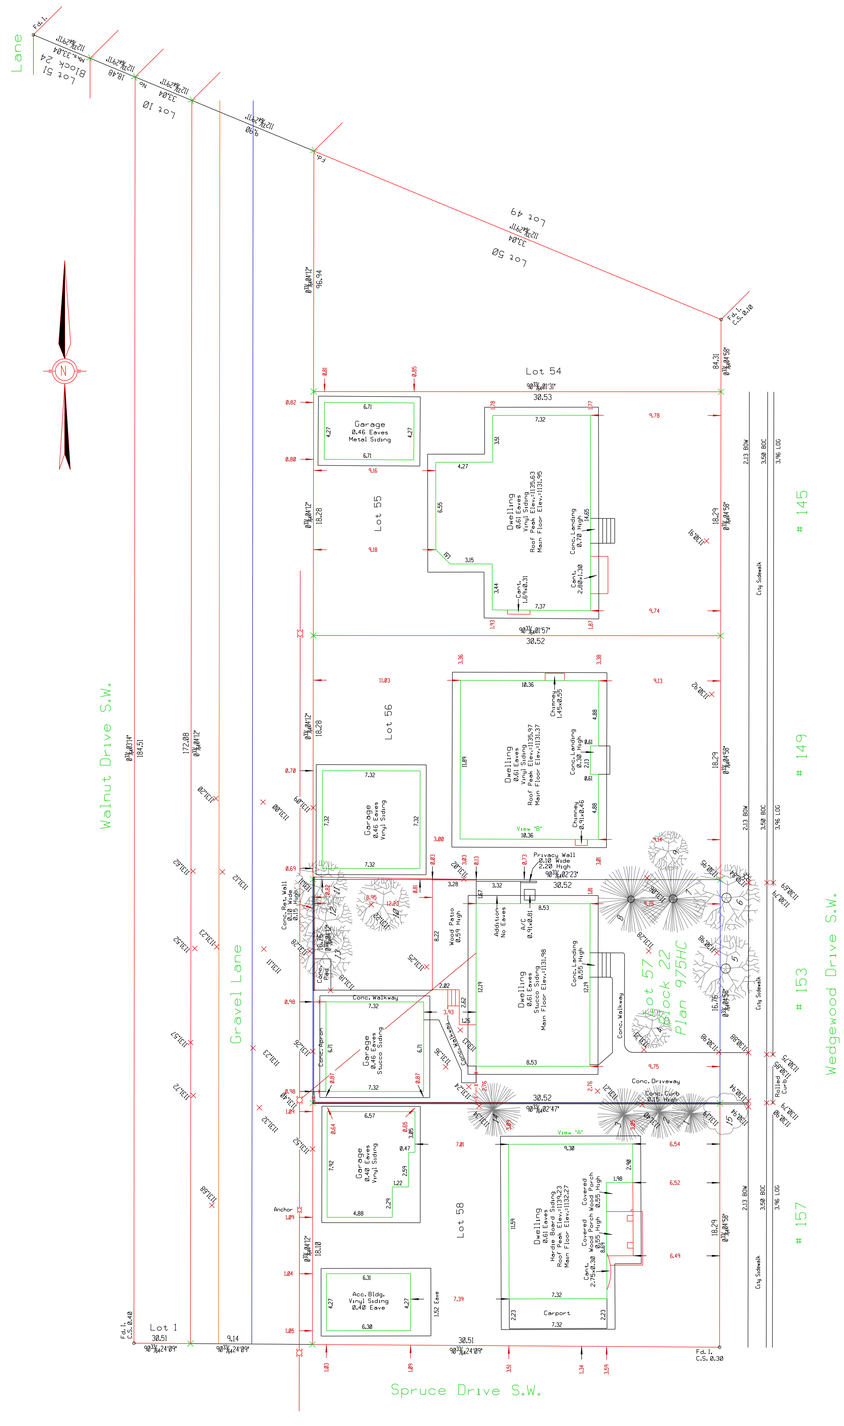

Tree Schedule

Tree No.	Tree Type	Trunk Dia.	Canopy Dia	Height
1	Coniferous	0.30	3.00	8.00
2	Coniferous	0.50	4.00	9.00
3	Coniferous	0.40	4.00	9.00
4	Deciduous	0.30	3.00	5.00
5	Deciduous	0.70	5.00	9.00
6	Deciduous	0.70	5.00	10.00
7	Coniferous	0.60	5.00	10.00
8	Coniferous	0.50	5.00	10.00
9	Deciduous	0.30	3.00	8.00
10	Deciduous	0.30	4.00	8.00
11	Deciduous	0.40	4.00	6.00
12	Deciduous	0.40	4.00	6.00
13	Deciduous	0.36	4.00	6.00
14	Deciduous	0.30	4.00	6.00
15	Bush		3.00	3.00

DEVELOPMENT PERMIT PLAN

LEGAL DESCRIPTION: Lot 57
Block 22
Plan 975HC

MUNICIPAL ADDRESS: 153 Wedgewood Drive S.W.
Calgary, Alberta

DATE OF SURVEY: August 12th, 2025.

LEGEND

Elevations are shown thus : 1000.00 Metres.(Geodetic)
Elevations are referred to ASCM 96776 Elev.1113.17
Distances are in metres and decimals thereof.
Bearings are Grid (3TM-114°W) and Derived from GNSS Observations.

Found Iron Posts are shown thus.....
Drill Holes are shown thus.....
Found Iron Bars are shown thus.....
Magnetic Nails are shown thus.....
Calculation points are shown thus.....
Fire Hydrants are shown thus.....
Water Valves are shown thus.....
Gas Valves are shown thus.....
Power Poles are shown thus.....
Manholes are shown thus.....
Lamp Standards are shown thus.....
Street Signs are shown thus.....
Property lines are shown thus.....
Utility Right of Ways are shown thus..
Eaves are shown thus.....
Fences are shown thus.....
Streetlight Cables are shown thus.....
Underground Electrical lines shown thus..
Stormline are shown thus.....
Sanitaryline are shown thus.....
Combined Storm/Sanitary are shown thus:
Telephone Lines are shown thus.....
Waterline are shown thus.....
Gasline are shown thus.....
Overhead Electrical lines shown thus..

All fences are within 0.2 metres of the property lines unless otherwise shown.
All eaves are measured to fascia unless otherwise shown.
Unless noted otherwise lines outside of property are not to scale.

NOTE:
Title information is based on the C. of T. 251 284 #25 was searched on the 16th day of August, 2025, and is subject to:
No Pertinent Registration.


ABBREVIATIONS

A--Arc Length
Acc.--Accessory
A/C--Air Conditioner
Bldg--Building
BOC--Back of Curb
BOW--Back of Walk
Calc.--Calculated
Cant.--Cantilever
Conc.--Concrete
C.S.--Countersunk
DH--Drill Hole
Enc.--Encroaches
Fd.--Found
I.--Iron Post
I.B.--Iron Bar
LOG--Lip of Gutter
M.A.--Maintenance Access
Mk.--Mark
M.N.--Magnetic Nail
O.D.--Overland Drainage
R--Radius
Reg.--Registration
Ret.--Retaining
R/W--Right of Way
W/O--Walkout Basement
W.W.--Window Well


This plan represents the best information at the time of survey.
Arc Surveys Ltd. and its employees take no responsibility for the location of any underground conduits, pipes or other facilities whether shown on or omitted from this plan. All underground installations should be located by the respective authorities prior to construction.
Call Alberta One-Call: 1-800-242-3447

--- denotes Coniferous


--- denotes Deciduous

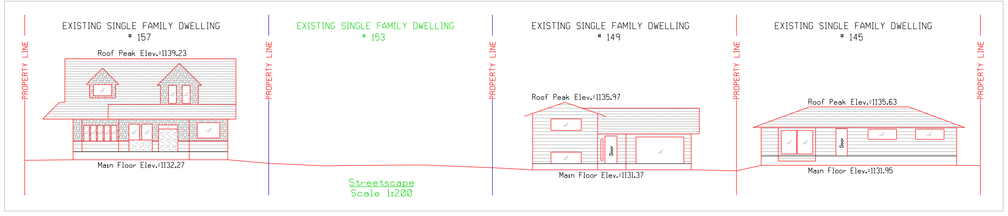

Streetscape
Scale 1:200

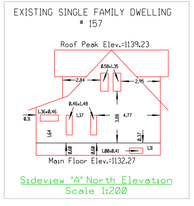

Sideview "A" North Elevation
Scale 1:200

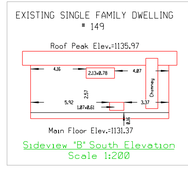

Sideview "B" South Elevation
Scale 1:200

© Copyright Arc Surveys Ltd. 2025

Arc Surveys Ltd.
#202, 337 41 Avenue N.E.
Calgary, Alberta T2E 2N4
Ph: 403-277-1272
Fax: 403-277-1275

No :	Revision - issue :	Date :

WILDWOOD DEVELOPMENTS

Project : CLIENT HOME

Address : #153 B WEDGEWOOD DRIVE S.W.

Michael R. W. Bauer
Residential Designer
B. Architecture
#715 McKenzie Lake Bay S.E.
Calgary, Alberta
T2Z 2J2
Phone / Fax 1-257-1179

General Notes :

1. BUILDER MUST CHECK AND VERIFY ALL DRAWINGS AND REPORT ANY ERRORS OR OMMISIONS TO THE DESIGNER PRIOR TO BEGINNING SITE CONSTRUCTION.
2. DO NOT SCALE DRAWINGS, USE DIMENSIONS ONLY.
3. DRAWINGS AND SPECS. ARE ISSUED FOR METHODS OF CONSTRUCTION ONLY AND DO NOT IMPLY INSPECTION OR ACCEPTANCE OF SITE WORK.
4. METHODS OF CONSTRUCTION TO CONFORM TO THE CURRENT A.B.C. AND APPLICABLE BYLAWS.

Drawn By : M.B.	Date : NOV/14/25
Project No. DDW009	
Scale : 1:200 (metric)	
Sheet Title : SURVEY PLAN	

Sheet No. S1

S1