
MUNICIPAL ADDRESS
2619 37 St S.W.,
Calgary , AB

LEGAL DESCRIPTION
Lot 13, Block 4,
Plan 4009 HA

LAND USE DESIGNATION
MU-1f3.0h16 Mixed Use - General

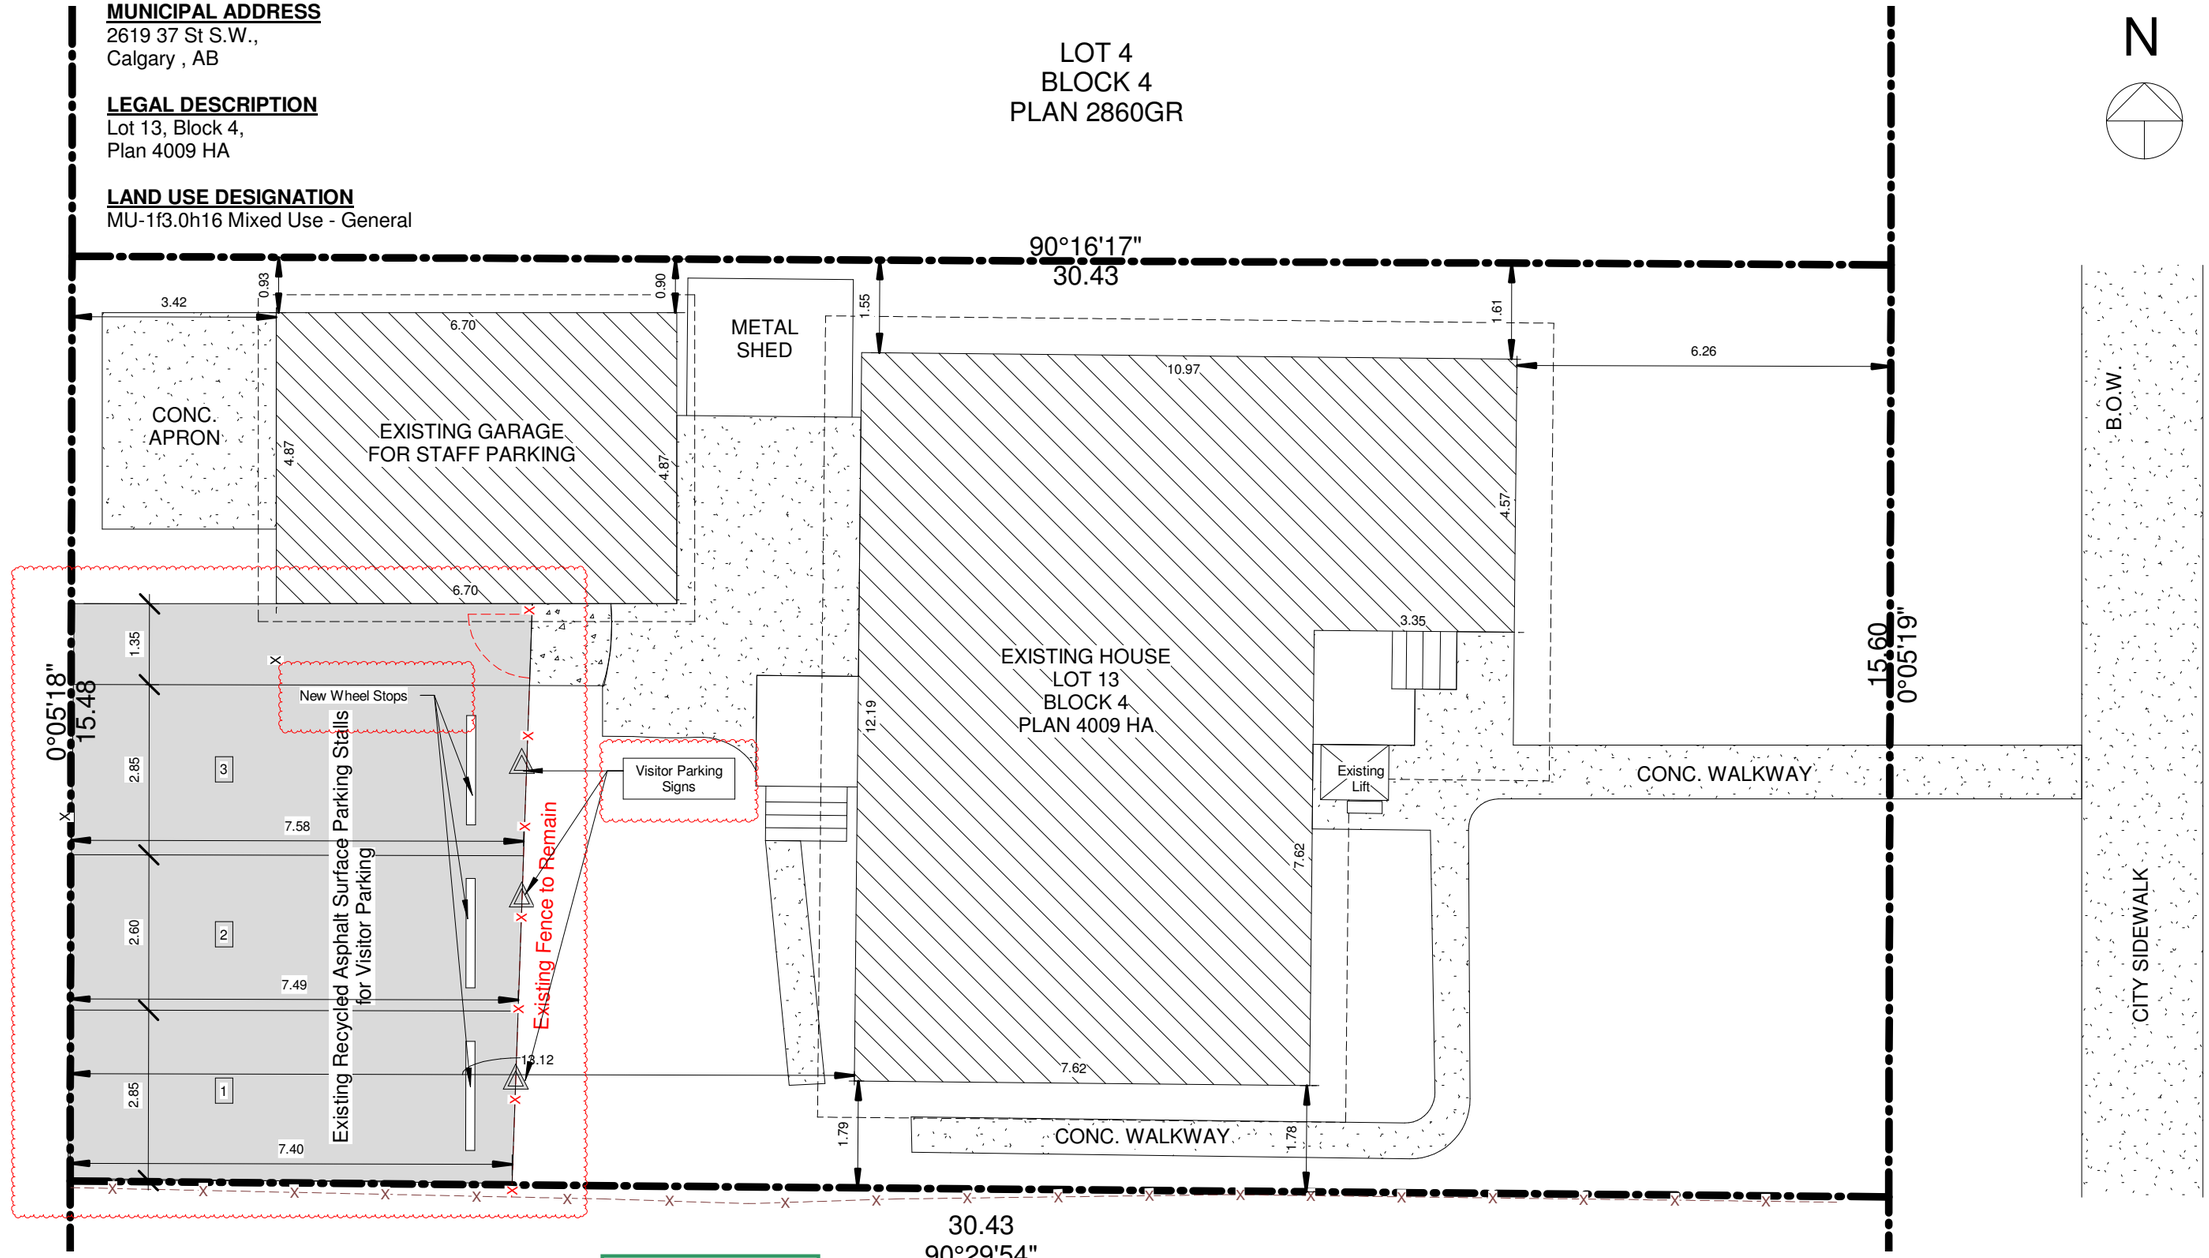

1 Site Plan
1 : 100

AMENDED DRAWINGS

DP No	Date Received
DP2026-00115	2026-03-10

THESE DRAWINGS REFER TO THE ABOVE DEVELOPMENT PERMIT NO.

PERMIT NUMBERS:

DATE	No.	REVISION	BY
Date 1	1	Revision 1	

SCALE
AS NOTED

DATE

FILE

DRAWN

CHECKED

STAMP


DEVELOPMENT PERMIT DECISION RENDERED ON THIS PLAN

PROJECT
Hair Salon
2619 27 St S.W., Calgary, AB


DRAWING
Site Plan

DWG No
A01

NINES
DESIGN & VISUALIZATION

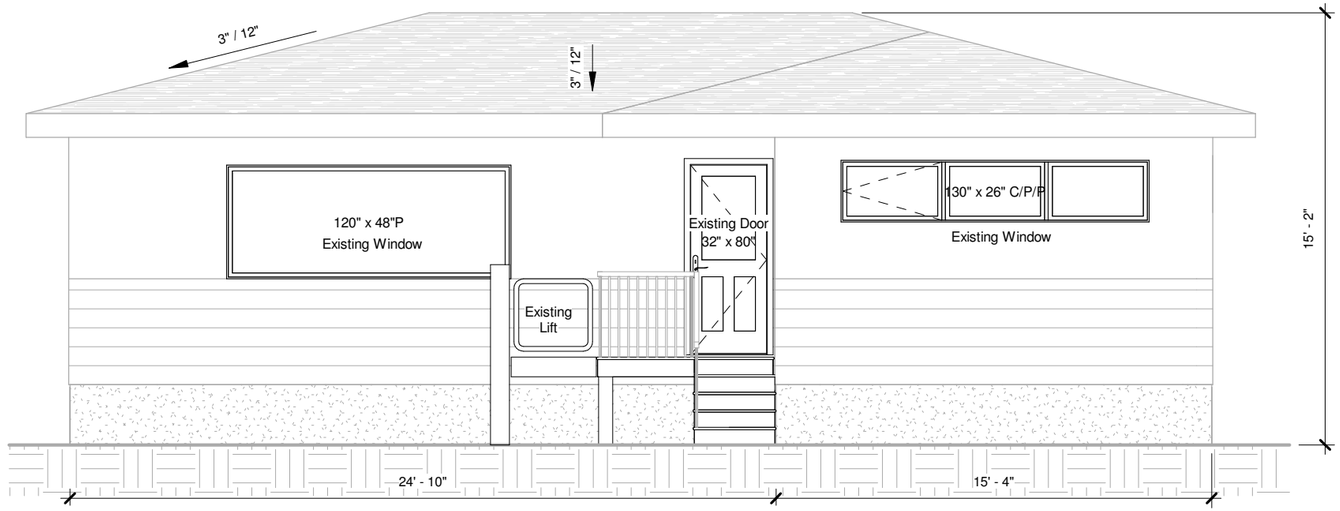

1 East Elevation
3/16" = 1'-0"

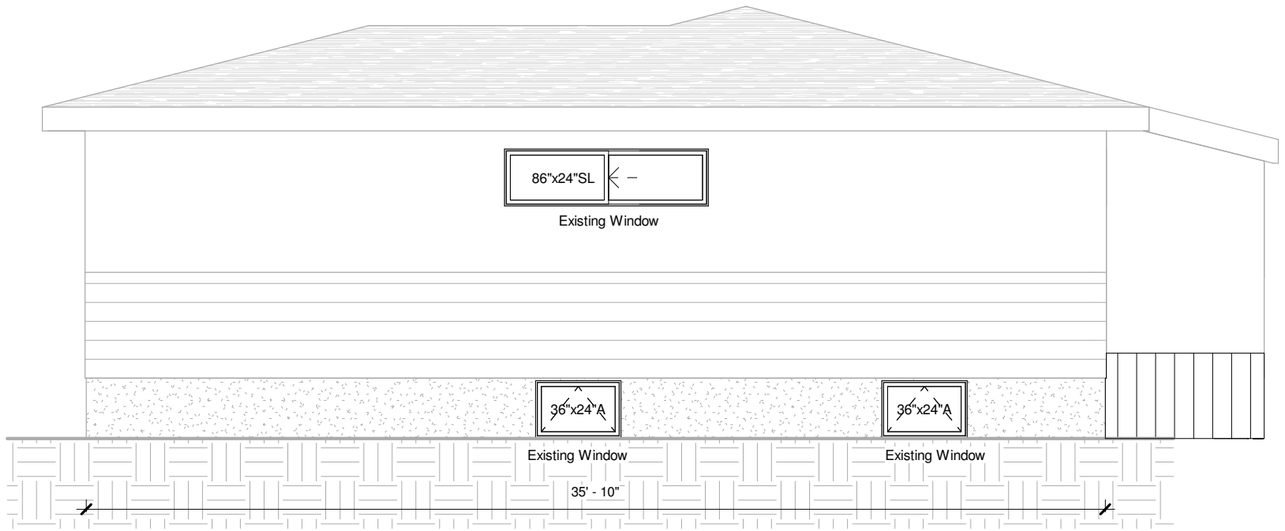

2 North Elevation
3/16" = 1'-0"

AMENDED DRAWINGS
DP No Date Received
DP2026-00115 2026-03-10
THESE DRAWINGS REFER TO THE ABOVE DEVELOPMENT PERMIT NO.

DATE	No.	REVISION	BY

PERMIT NUMBERS:

SCALE AS NOTED

DATE

FILE

DRAWN

CHECKED

STAMP

DEVELOPMENT PERMIT DECISION RENDERED ON THIS PLAN

PROJECT

Hair Salon

2619 27 St S.W., Calgary, AB


DRAWING

East & North Elevations


DWG No

A05

NINES
DESIGN & VISUALIZATION

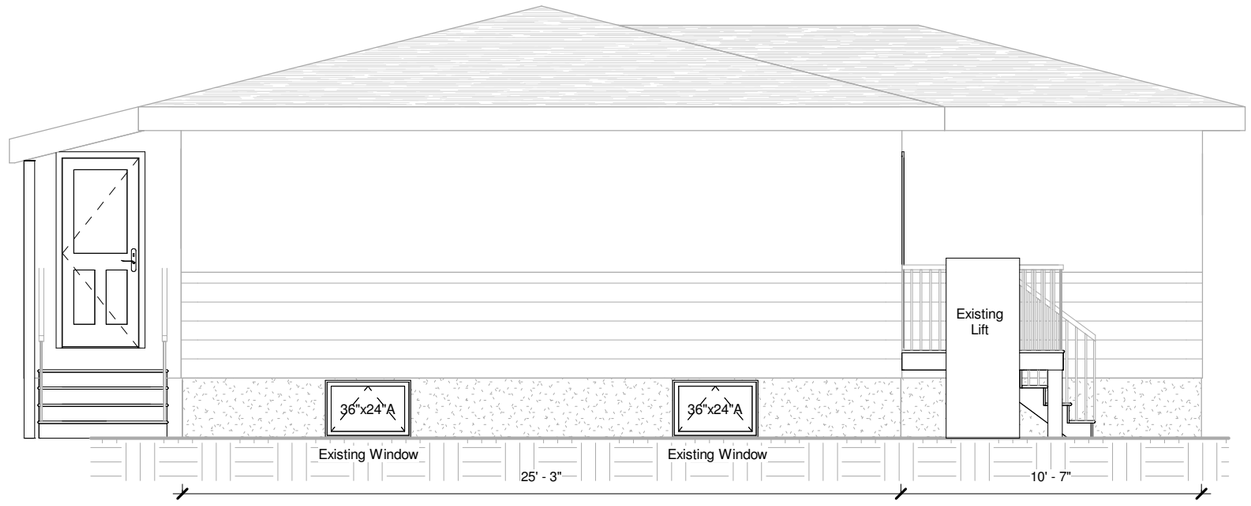

1 South Elevation
3/16" = 1'-0"

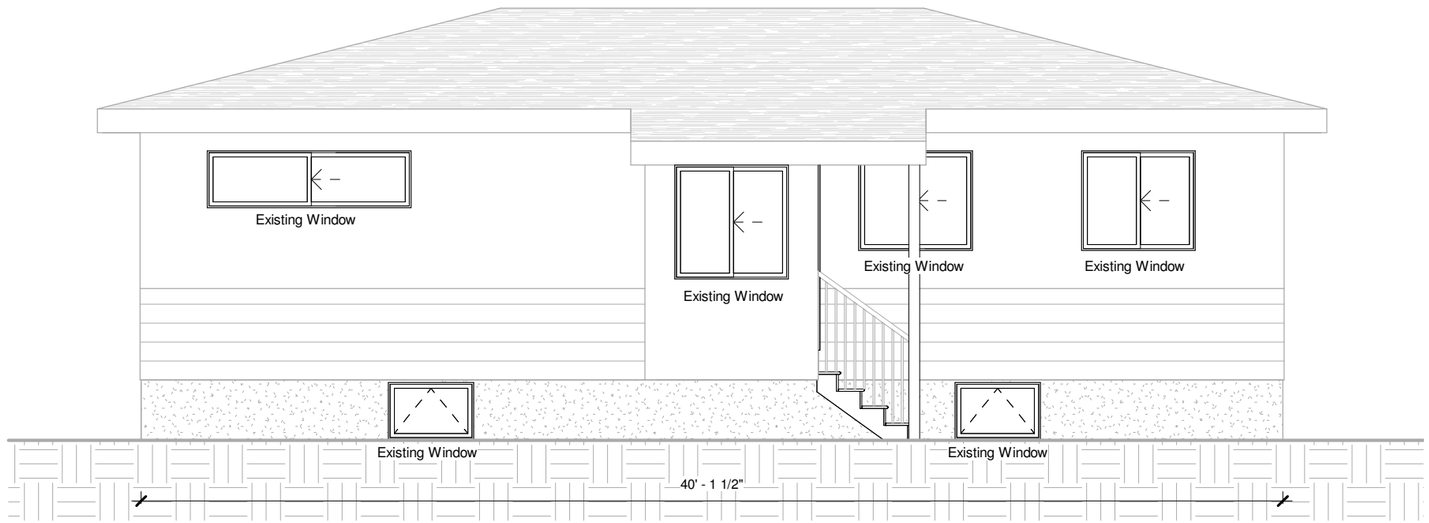


2 West Elevation
3/16" = 1'-0"

AMENDED DRAWINGS

DP No	Date Received
DP2026-00115	2026-03-10

THESE DRAWINGS REFER TO THE ABOVE DEVELOPMENT PERMIT NO.

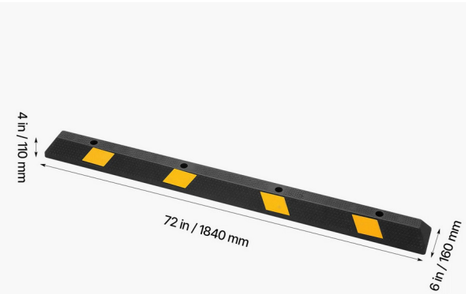

Item Model Number: **RB726-1**
Main Material: **Rubber**
Quantity: **1 Pcs**
Net Weight: **31.66 lbs / 14.36 kg**
Product Size: **72 × 6 × 4 in / 1840 × 160 × 110 mm**

Accessories
1 x User Manual
4 x Expansion Screws

PERMIT NUMBERS:

DATE	No.	REVISION	BY
Date 1	1	Revision 1	

SCALE AS NOTED

DATE

FILE | DRAWN | CHECKED

STAMP: DEVELOPMENT PERMIT DECISION RENDERED ON THIS PLAN

PROJECT
Hair Salon
2619 27 St S.W., Calgary, AB

DRAWING
South & West Elevations

DWG No
A06

NINES DESIGN & VISUALIZATION