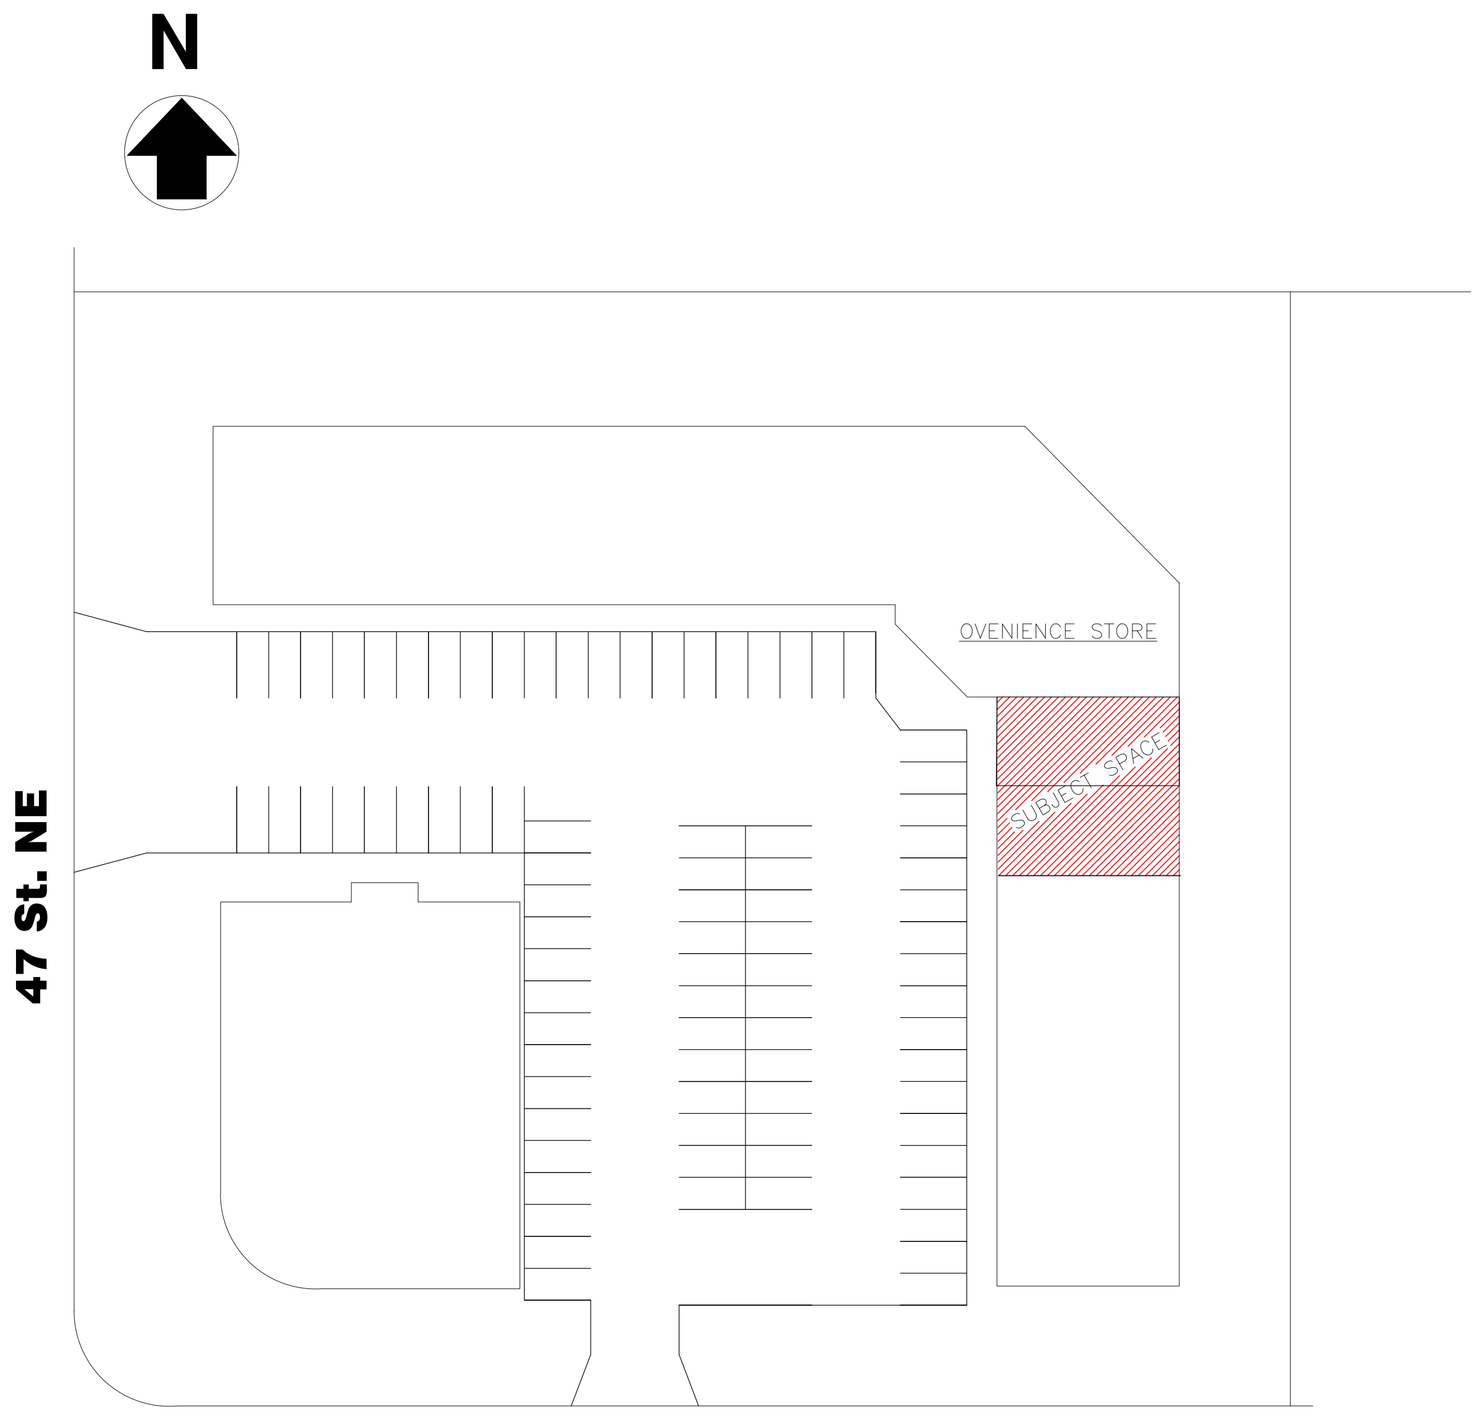


1 / A-1 **SITE PLAN**
SCALE: 1 = 500

THIS DRAWING MUST NOT BE SCALED. THE GENERAL CONTRACTOR SHALL VERIFY ALL DIMENSIONS, DATUM, AND LEVELS PRIOR TO COMMENCEMENT OF WORK. ALL ERRORS AND OMISSIONS TO BE REPORTED IMMEDIATELY TO THE DESIGNER. VARIATIONS AND MODIFICATIONS TO WORK SHOWN ON THESE DRAWINGS SHALL NOT BE CARRIED OUT WITHOUT WRITTEN PERMISSION FROM THE DESIGNER. THIS DRAWING IS THE EXCLUSIVE PROPERTY OF THE DESIGNER AND CAN BE REPRODUCED ONLY WITH THE PERMISSION OF THE DESIGNER.

SHEET NUMBER: A 1
SHEET TITLE: SITE PLAN
REVISIONS: ---
ISSUE DATE: Nov. 15, 2015
JOB NUMBER: ---
CHECKED BY: ---
DRAWN BY: MH
SCALE: 1 = 500
LEGAL: ---

GENERAL NOTES:
- THE CONTRACTOR IS RESPONSIBLE FOR CHECKING ALL DIMENSIONS & REPORTING ALL DISCREPANCIES TO THE DESIGNER PRIOR TO CONSTRUCTION.

LAST REVISION DATE: Nov 15, 2015
PATH & PLOTTING TIME:

PROPOSED RESTAURANT
CHANGE OF USE

151&155 - 5120 47 St. NE, Calgary, Alberta
Lot 5,Block 6, Plan 001 0360

These blueprints are the property of AAB Design Ltd All rights reserved, including the right to reproduce in whole or in part in any form without the written permission of AAB Design Ltd

AAB ARCDESIGN INC.
#18 Woodlands Rd NW
Calgary, Alberta T3H 4S6
(403) 830-3833