CITY OF CALGARY - HIGHFIELD FLEET TRAINING CENTRE

PROJECT TEAM

PRIME CONSULTANT / LANDSCAPE ARCHITECT:

ARCADIS
227 11 AVENUE SW - 3RD FLOOR
CALGARY, AB T2R 1R9
TEL: 403 270 5600

PROPERTY DESCRIPTION

MUNICIPAL ADDRESS:

1350 HIGHFIELD BLVD SE
1370 HIGHFIELD BLVD SE

LEGAL DESCRIPTION:

PLAN 1511033, AREA A
PLAN 7160AN, BLOCK X

SECTION 2C T24 R1 W5M


DRAWING INDEX

SHEET LIST TABLE

Sheet Number	Sheet Title
L000	COVER SHEET
L001	EXISTING SITE PHOTOS
L100	SITE PLAN
L101	SITE PLAN WITH AIR PHOTO

DRAWING HISTORY

ISSUE:	DATE:
ISSUED FOR DL	2026-01-29
ISSUED FOR DL REVISION	2026-03-02

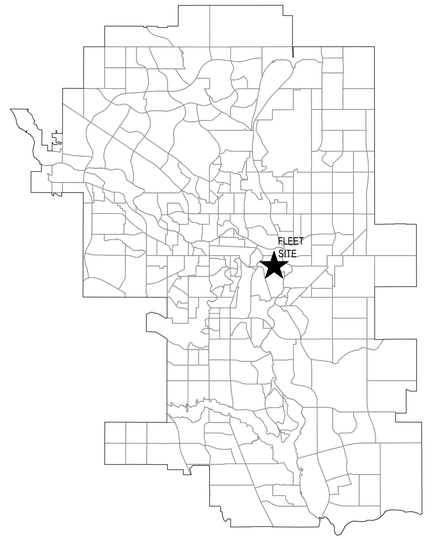

LOCATION MAP


VICINITY MAP

0 80 160 m
1:4000

AMENDED DRAWINGS
DP No: DP2026-00621
Date Received: MAR 02 2026
THESE DRAWINGS REFER TO THE ABOVE DEVELOPMENT PERMIT NO.

FILE: C:\USERS\ZUKOWSK08658\DOCUMENTS\ACCDOCS\ARCADIS ACC USA\CA-00000403-YYC_LA_TECHSTND\PROJECT FILES\09_TEMP FILES\COC FLEET TRAINING\10_WIP\05_LANDSCAPE\CAD\FLEET TRAINING-COVER SHEET.DWG | DATE: March 2, 2026 11:47:59 AM | ISC: UNRESTRICTED

SHEET SIZE ANSI D 25 mm 0

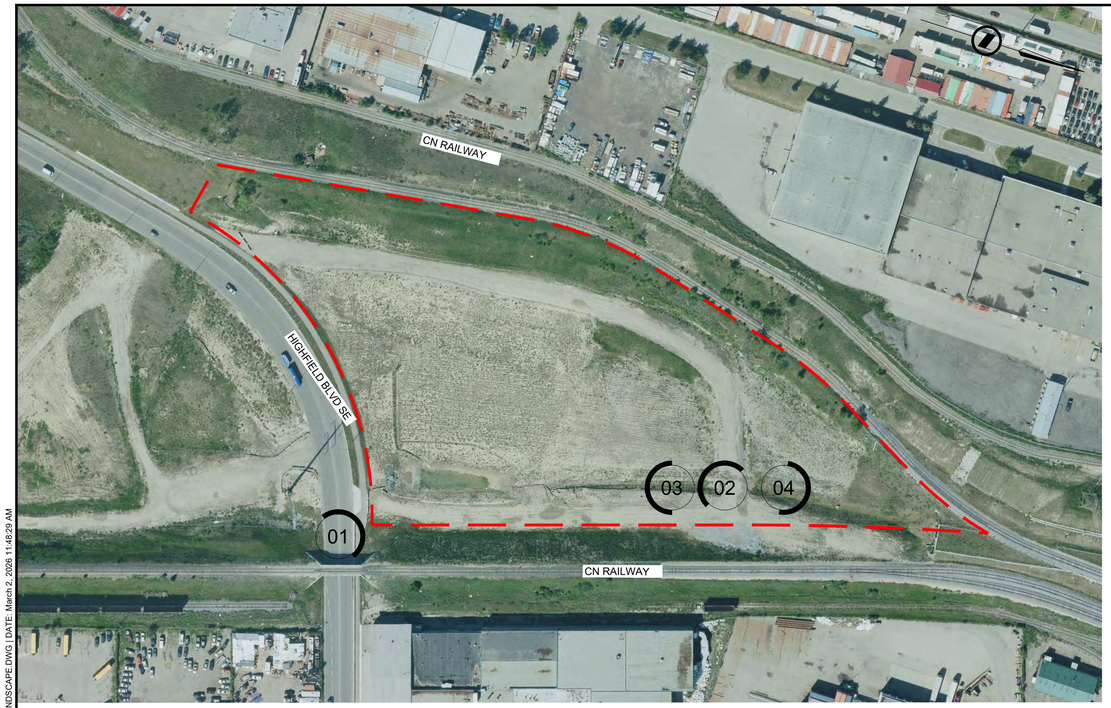

1 L001 **PHOTO KEY PLAN**
1:1500



02 LOOKING SOUTH WEST



03 LOOKING SOUTH



01 LOOKING NORTH WEST



04 LOOKING NORTH

NOTES

LEGEND

PROPERTY LINE
PROJECT BOUNDARY
01 PHOTO LOCATION

Click Before You Dig

NAD 83 COORDINATES

NO.	DESCRIPTION	DATE (YYYY-MM-DD)	BY	APPD
2	ISSUED FOR DL REVISION	2026-03-02	CZ	EW
1	ISSUED FOR DL	2026-01-29	CZ	EW

APPROVAL

AMENDED DRAWINGS
DP No: DP2026-00621
Date Received: MAR 02 2026
THESE DRAWINGS REFER TO THE ABOVE DEVELOPMENT PERMIT NO.

SEAL

	BY	DATE (YYYY-MM-DD)
DESIGNED		
DRAWN		
CHECKED		

SCALE 1:750 0 15 30 m

Calgary

PROJECT
CITY OF CALGARY
HIGHFIELD FLEET TRAINING CENTRE

SEC: 2 - TWP: 24 - RGE: 1 - W 5th M


SHEET TITLE
EXISTING SITE PHOTOS

FILE NO.	ENG DWG NO.
Fleet Training - Landscape.dwg	
SHEET ID. **L001**	SHEET NO.

	BY	DATE (YYYY-MM-DD)	PROFILE NO.
DRAWN			

ISC: SHEET SIZE ANSI D 25 mm 0

FILE: C:\USERS\ZLWOWSKC\865\DCA\CDOCS\ARCADIS ACC USA\CA-0000940\3-YYC_LA_TECHSTND\PROJECT FILES\09_TEMP FILES\COC FLEET TRAINING\10_WIP\05_LANDSCAPE\CAD\FLEET TRAINING_L

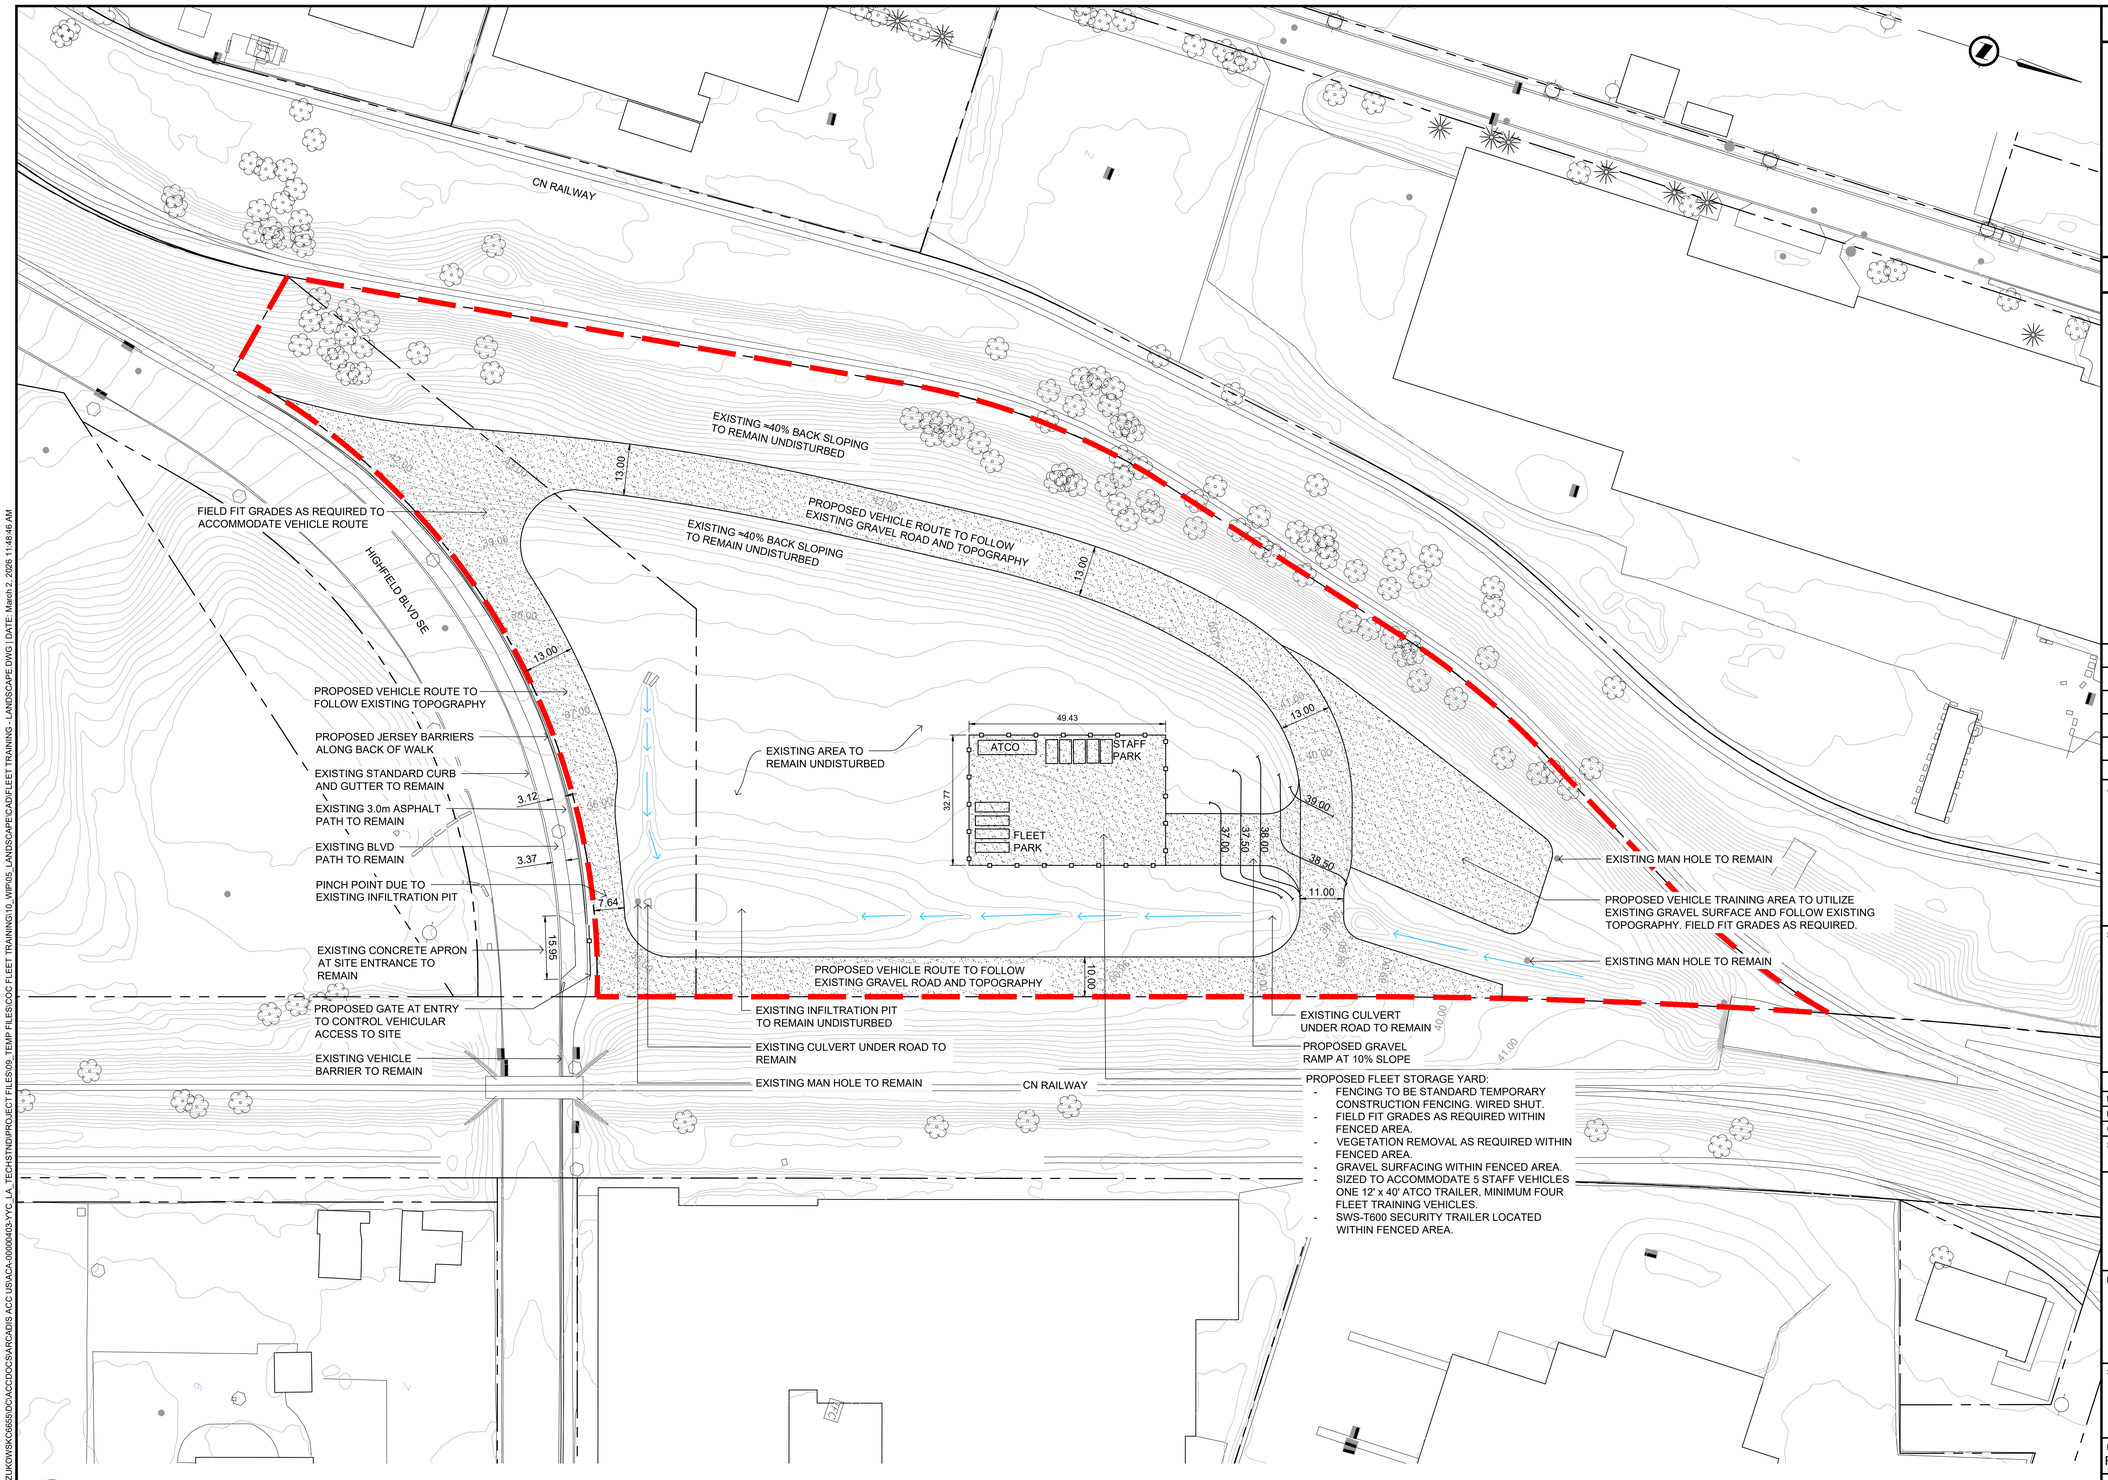

1 L100 **SITE PLAN**
1:750

NOTES

MUNICIPAL ADDRESS:

1350 HIGHFIELD BLVD SE
1370 HIGHFIELD BLVD SE

LEGAL DESCRIPTION:

PLAN 1511033, AREA A
PLAN 7160AN, BLOCK X

SECTION 2C T24 R1 W5M

LEGEND

- EXISTING PROPERTY LINE
- PROJECT BOUNDARY
- PROPOSED CONSTRUCTION FENCING
- PROPOSED JERSEY BARRIERS
- EXISTING DRAINAGE CHANNEL TO REMAIN UNDISTURBED
- PROPOSED VEHICLE ROUTE TO FOLLOW EXISTING GRAVEL ROAD AND TOPOGRAPHY. ADDITIONAL GRAVEL TO BE ADDED AS REQUIRED.
- EXISTING TREES TO REMAIN

Click Before You Dig

NAD 83 COORDINATES

NO.	DESCRIPTION	DATE (YYYY-MM-DD)	BY	APPD
2	ISSUED FOR DL REVISION	2026-03-02	CZ	EW
1	ISSUED FOR DL	2026-01-29	CZ	EW

APPROVAL

AMENDED DRAWINGS
DP No DP2026-00621
Date Received MAR 02 2026
THESE DRAWINGS REFER TO THE ABOVE DEVELOPMENT PERMIT NO.

SEAL

	BY	DATE (YYYY-MM-DD)
DESIGNED		
DRAWN		
CHECKED		

SCALE 1:750 (0, 15, 30 m)

Calgary

PROJECT
CITY OF CALGARY
HIGHFIELD FLEET TRAINING CENTRE

SEC: 2 - TWP: 24 - RGE: 1 - W 5th M

SHEET TITLE
SITE PLAN

FILE NO. Fleet Training - Landscape.dwg
ENG DWG NO.
SHEET ID. **L100**
SHEET NO.

	BY	DATE (YYYY-MM-DD)	PROFILE NO.
DRAWN			

ISC: SHEET SIZE ANSI D 25 mm 0

FILE: C:\USERS\ZLIVKOVSK\C6855\DC\ACCDOCS\ARCADIS ACC USA\CA-000094013-YYC_LA_TECHSTND\PROJECT FILES\09_TEMP FILES\COD FLEET TRAINING\10_WIP\05_LANDSCAPE\CAD\FLEET TRAINING - LANDSCAPE.DWG | DATE: March 2, 2026 11:46:46 AM



1 L100 **SITE PLAN**
1:750

NOTES

MUNICIPAL ADDRESS:

1350 HIGHFIELD BLVD SE
1370 HIGHFIELD BLVD SE

LEGAL DESCRIPTION:

PLAN 1511033, AREA A
PLAN 7160AN, BLOCK X

SECTION 2C T24 R1 W5M

LEGEND

- EXISTING PROPERTY LINE
- PROJECT BOUNDARY
- PROPOSED CONSTRUCTION FENCING
- PROPOSED JERSEY BARRIERS
- EXISTING DRAINAGE CHANNEL TO REMAIN UNDISTURBED
- PROPOSED VEHICLE ROUTE TO FOLLOW EXISTING GRAVEL ROAD AND TOPOGRAPHY. ADDITIONAL GRAVEL TO BE ADDED AS REQUIRED.
- EXISTING TREES TO REMAIN

Click Before You Dig

NAD 83 COORDINATES

NO.	DESCRIPTION	DATE (YYYY-MM-DD)	BY	APPD
2	ISSUED FOR DL REVISION	2026-03-02	CZ	EW
1	ISSUED FOR DL	2026-01-29	CZ	EW

APPROVAL

AMENDED DRAWINGS
DP No: DP2025-02621
Date Received: MAR 02 2026
THESE DRAWINGS REFER TO THE ABOVE DEVELOPMENT PERMIT NO.

SEAL

	BY	DATE (YYYY-MM-DD)
DESIGNED		
DRAWN		
CHECKED		

SCALE 1:750 — 0 15 30 m

Calgary

PROJECT

CITY OF CALGARY
HIGHFIELD FLEET TRAINING CENTRE

SEC: 2 - TWP: 24 - RGE: 1 - W 5th M

SHEET TITLE

SITE PLAN WITH AIR PHOTO


FILE NO.	ENG DWG NO.
Fleet Training - Landscape.dwg	
SHEET ID.	SHEET NO.
L101	

	BY	DATE (YYYY-MM-DD)	PROFILE NO.
DRAWN			


ISC: SHEET SIZE ANSI D 25 mm 0

FILE: C:\USERS\ZUKOWSK\DESKTOP\DESIGN\DCACCDOCS\ARCADIS ACC USACA-00009403-TYC LA_TECHSTNDPROJECT FILES\009_TEMP FILES\COC FLEET TRAINING\10_WIP\05_LANDSCAPE\CAD\FLEET TRAINING - LANDSCAPE.DWG | DATE: March 2, 2026 11:49:19 AM

SALES DRAWING ONLY
NOT FOR CONSTRUCTION

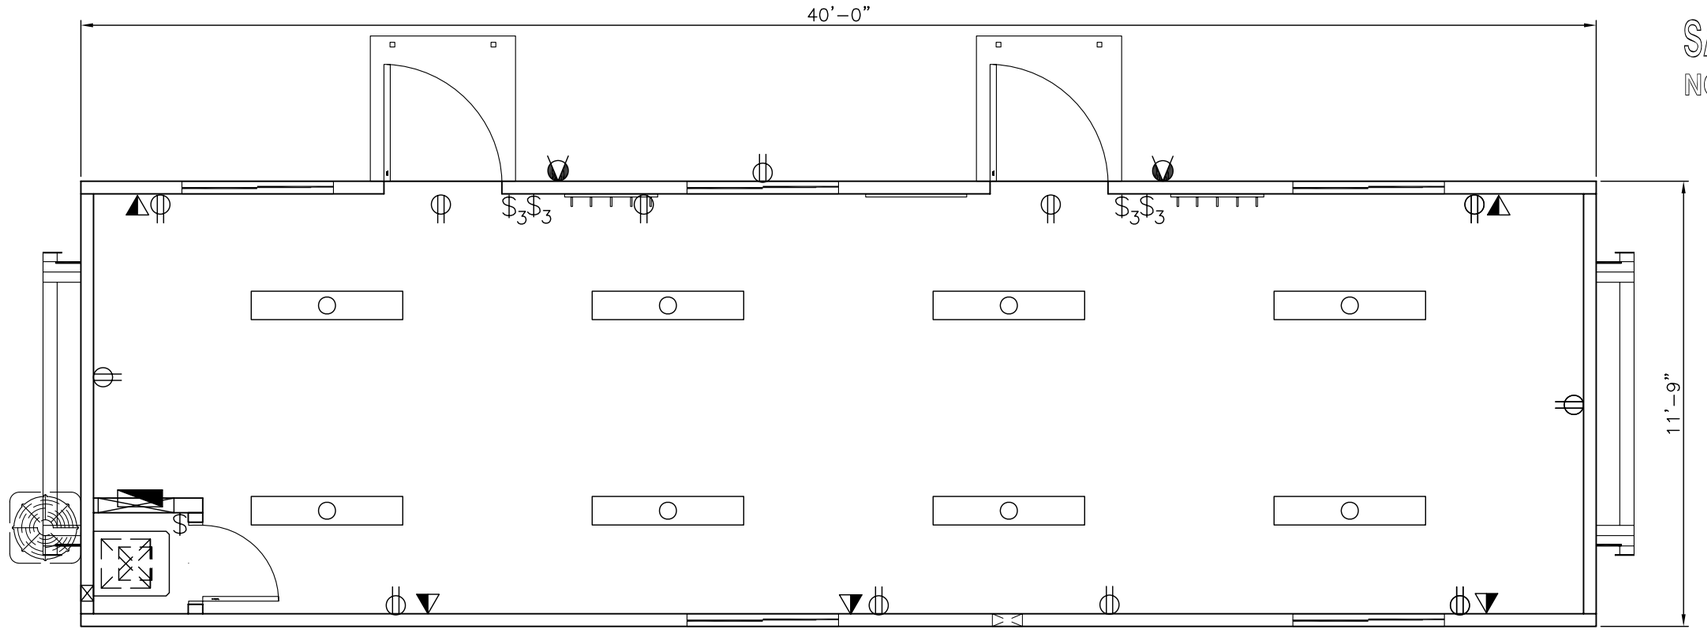


1 FLOOR PLAN
1/4"=1'–0"

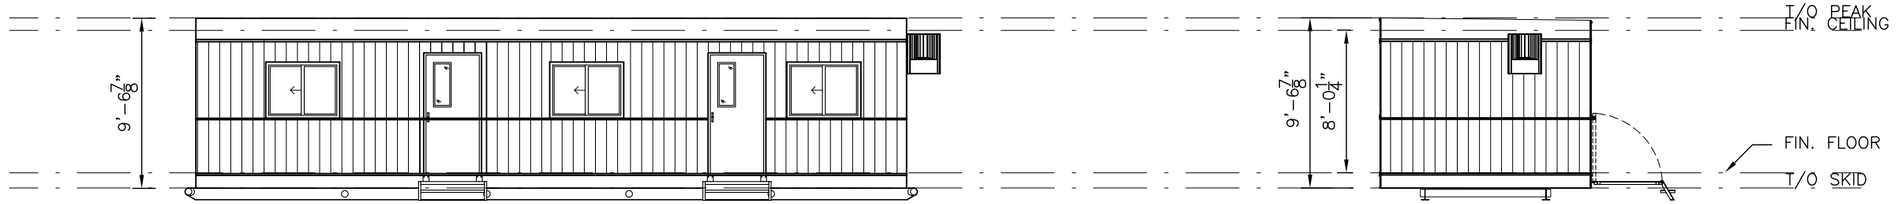

A FRONT ELEVATION
1/8"=1'–0"

B LEFT ELEVATION
1/8"=1'–0"

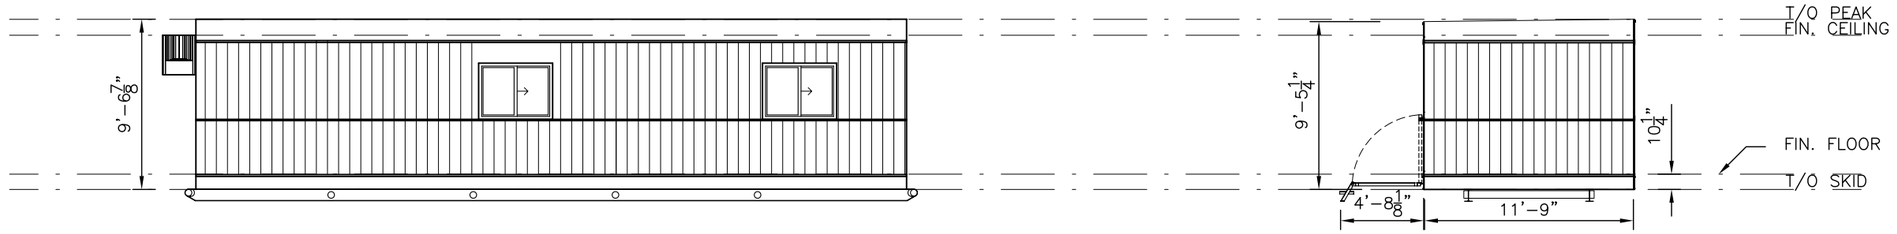

C BACK ELEVATION
1/8"=1'–0"

D RIGHT ELEVATION
1/8"=1'–0"

AMENDED DRAWINGS

DP No	Date Received
DP2026-00621	MAR 02 2026

THESE DRAWINGS REFER TO THE ABOVE DEVELOPMENT PERMIT NO.

NO.	DATE	REVISION	BY	APPROVED
0	12AUG08	ISSUE FOR REVIEW	RF	

© 2007 ATCO STRUCTURES INC.. ALL RIGHTS RESERVED. THESE DRAWINGS ARE THE PROPERTY OF ATCO STRUCTURES INC. AND CANNOT BE USED, COPIED, REPRODUCED, DISCLOSED, PUBLISHED, DISTRIBUTED OR OTHERWISE EXPLOITED, IN ANY FORM OR MANNER, IN WHOLE OR IN PART, FOR ANY REASON WITHOUT THE EXPRESS WRITTEN CONSENT OF ATCO STRUCTURES INC.

TITLE: 12'X40' SKID OFFICE
FLOOR PLAN
for ATCO STRUCTURES

DRAWN BY: RF	DATE: 04 MAR 08	SCALE: 1/4"=1'–0"
CHECKED BY:	DRWG. NO: B–908–136–A06	REV. NO: 0

ATCO Structures