SCOTIA PLACE

519 - 12TH AVE SE, CALGARY, AB

CALGARY SPORTS AND ENTERTAINMENT CORPORATION

CAAICON

SIGNAGE & WAYFINDING PROGRAM
SCOTIA PLACE - DEVELOPMENT PERMIT DRAFT REVIEW
PROJECT NO.: 2007605

2026-06-24



IMAGE SHOWN FOR ILLUSTRATION PURPOSES ONLY, REFER TO CONSTRUCTION DOCUMENTATION AS ACTUAL CONDITIONS MAY VARY

ARCHITECT (AOR)
DIALOG
300, 134 11 AVENUE SE
CALGARY, AB T2G 0X5
(403) 245-5501

ARCHITECT
HOK
300 W 22 STREET
KANSAS CITY, MO 64108 USA
(816) 472-3360

STRUCTURAL ENGINEER (EOR)
ENTUITIVE
1610, 150 9 AVENUE SW
CALGARY, AB T2P 3H9
(403) 879-1270

STRUCTURAL ENGINEER
THORNTON TOMASETTI
900, 2323 GRAND DLVD
KANSAS CITY, MO 64108 USA
(816) 221-7771

MECHANICAL ENGINEER (EOR)
REMEDY ENGINEERING
200, 1422 KENSINGTON ROAD NW
CALGARY, AB T2N 3P9
(403) 984-6960

MECHANICAL ENGINEER
ME ENGINEERS INC.
300, 14143 DENVER W PARKWAY
GOLDEN, CO 80401 USA
(303) 421-6655

ELECTRICAL ENGINEER (EOR)
DIALOG
300, 134 11 AVENUE SE
CALGARY, AB T2G 0X5
(403) 245-5501

ELECTRICAL ENGINEER
ME ENGINEERS INC.
300, 14143 DENVER W PARKWAY
GOLDEN, CO 80401 USA
(303) 421-6655

ELECTRICAL ENGINEER
DESIGNCORE
100, 4723 1 STREET SW
CALGARY, AB T2G 4Y8
(403) 269-2125

CIVIL ENGINEER
STANTEC CONSULTING LTD.
200, 325 25 STREET SE
CALGARY, AB T2A 7H8
(403) 716-8000

LANDSCAPE ARCHITECT
GROUNDCUBED
25, 6020 2 STREET SE
CALGARY, AB T2H 2L8
(403) 475-0719

FOOD SERVICES
KAIZEN FOODSERVICE PLANNING & DESIGN INC.
14, 1525 CORNWALL ROAD
CALGARY, AB T2A 7H8
(905) 338-3222

SECURITY
LOBO SECURITY CONSULTING
13, 5155 SPECTRUM WAY
MISSISSAUGA, ON L4W 5A1
(905) 502-1234

HERITAGE ARCHITECT
KUMLIN SULLIVAN
310, 5819 2 STREET SW
CALGARY, AB T2H 0H3
(403) 283-8361

WAYFINDING
ENTRO
303, 605 11 AVENUE SW
CALGARY, AB T2R 0E1
(403) 906-0208

CONTRACTOR / CONSTRUCTION MANAGER
CANA GROUP OF COMPANIES
100, 5720 4 STREET SE
CALGARY, AB T2H 1K7
(403) 255-5521

CONTRACTOR / CONSTRUCTION MANAGER
MORTENSON
700 MEADOW LANE NORTH
MINNEAPOLIS, MN 55422
(763) 522-2100

SIGNAGE & WAYFINDING PROGRAM
SCOTIA PLACE - DEVELOPMENT PERMIT DRAFT REVIEW
PROJECT NO.: 2007605
2026-06-24

SCOTIA PLACE
519 - 12TH AVE SE, CALGARY, AB

CALGARY SPORTS AND ENTERTAINMENT CORPORATION
CAAICON

General

SW.5000	Cover
SW.5001	Drawing List
SW.5002	Notes & Conditions
SW.5003	General
SW.5004	General Colours and Materials
SW.5005	Wayfinding Strategy & Programming
SW.5006	Sign Area Calculations
SW.5007	Exterior Site Plan – Overall
SW.5008	Exterior Site Plan – Overall
SW.5009	Main Concourse – Sector G

Exterior Elevations

SW.5010	North & East Elevation, Exterior Elevation – All Primary Signage
SW.5011	South & West Elevation, Exterior Elevation – All Primary Signage

Exterior Signage

SW.5012	A2.1, A2.2, A2.4 Naming Rights Wordmark ID
SW.5013	A2.6, A2.7, A2.8 Naming Rights Logo Facade ID
SW.5014	A3.0.1 Gate ID SW
SW.5015	A3.0.2 Gate ID NW
SW.5016	A3.0.3 Gate ID NE
SW.5017	A3.1 Sponsorship Name Gate 1 SW ID
SW.5018	A3.2 Sponsorship Name Gate 2 NW ID
SW.5019	A3.3 Sponsorship Name Gate 4 NE ID
SW.5020	A3.5 Sponsor Premium Gate 3 ID N
	A3.0.5 Premium Gate 3 ID N
	A3.6 Sponsor Premium Gate 5 ID E
	A3.0.6 Premium Gate 5 ID E
SW.5021	A4.1 Media/Staff Entrance ID
	A4.2 Entrance Plaque Wall Mounted
SW.5022	A4.4 Building Address Wall Mounted
SW.5023	A4.6 Address – Glass Mounted
SW.5024	A5.7.1 Exterior Retail ID - Team
SW.5025	A5.7.2 Exterior Retail ID - Team
SW.5026	A6.0 Exterior Retail ID - Team Door
	A6.4 Hours of Operation
SW.5027	A5.1 Restaurant ID - Gathering Place
SW.5028	A5.3 Restaurant ID - Wood Fire Grill
SW.5029	A5.5 Restaurant ID - Cocktail Lounge
	A5.19 Restaurant Secondary ID - Cocktail Lounge
SW.5030	A9.1 Curbside Post-mounted ID
SW.5031	A5.11 Restaurant / Retail Projecting Sign
	A5.12 Restaurant Suspended Sign
SW.5032	A5.13 Stephenson Building Projecting Sign - Exterior
	A5.18 Exterior Restaurant ID - Stephenson Building
SW.5033	A5.9 Food Hall ID
SW.5034	A20.3 Sponsor Community Arena Entrance ID
	A20.0.3 Community Arena Entrance ID
SW.5035	A33.1 Parkade Entry ID
	A36.1 Parkade Exit ID
SW.5036	A34.1 Parkade Clearance Bar
SW.5037	A35.1 Exterior Parking Projecting ID
SW.5038	A35.2 Bike Parking ID
SW.5039	A32.1 Waste Management ID
	A37.1 Loading Dock ID
SW.5040	A50.1 Parkade ID
	A50.2 Parkade Sponsor ID
SW.5041	E1.0 Room ID Exterior
	G1.1 Distraction Pattern
SW.5042	A17.1 – Team Store Suspended Big C
SW.5043	A3.10 Sponsor Premium Gate 3 Secondary ID N
	A3.0.10 Premium Gate 3 Secondary ID N
	A3.11 Sponsor Premium Gate 5 Secondary ID E
	A3.0.11 Premium Gate 5 Secondary ID E
LED7.000	LED Sections - Exterior LED Logos and Naming
LED8.000	LED Systems Schedules

entro

ISSUED FOR

0	2025.10.10	DEVELOPMENT PERMIT APPLICATION
1	2026.02.10	DEVELOPMENT PERMIT DRAFT REVIEW
2	2026.06.24	DEVELOPMENT PERMIT DRAFT REVIEW

METRIC

THIS DRAWING IS COPYRIGHTED AND MUST NOT BE USED, REPRODUCED, OR REVISED WITHOUT WRITTEN PERMISSION.

ALL DIMENSIONS ARE IN MILLIMETERS UNLESS OTHERWISE NOTED. VERIFY DIMENSIONS.
DO NOT SCALE THIS DRAWING.

REPORT INCONSISTENCIES AND OMISSIONS TO THE CONSULTANT FOR CLARIFICATION BEFORE COMMENCING WITH THE WORK.

DEVIATIONS FROM THE CONTRACT DOCUMENTS WITHOUT WRITTEN APPROVAL FROM THE CONSULTANT ARE SUBJECT TO CORRECTION AT THE CONTRACTOR'S EXPENSE.

CALGARY SPORTS AND ENTERTAINMENT CORPORATION

CAA ICON

CANA Mortenson

ARCHITECT (AOR)
DIALOG
300, 134 11 AVENUE SE
CALGARY, AB T2G 0X5
(403) 245-5501

ARCHITECT
HOK
200 W 22 STREET
KANSAS CITY, MO 64108 USA
(816) 472-3360

STRUCTURAL ENGINEER (EOR)
ENTUITIVE
1610, 150 9 AVENUE SW
CALGARY, AB T2P 3H9
(403) 879-1270

STRUCTURAL ENGINEER
THORNTON TOMASETTI
900, 2323 GRAND DLVD
KANSAS CITY, MO 64108 USA
(816) 221-7771

MECHANICAL ENGINEER (EOR)
REMEDY ENGINEERING
200, 1422 KENSINGTON ROAD NW
CALGARY, AB T2N 3P9
(403) 984-6960

MECHANICAL ENGINEER
ME ENGINEERS INC.
300, 14143 DENVER W PARKWAY
GOLDEN, CO 80401 USA
(303) 421-6655

ELECTRICAL ENGINEER (EOR)
DIALOG
300, 134 11 AVENUE SE
CALGARY, AB T2G 0X5
(403) 245-5501

ELECTRICAL ENGINEER
ME ENGINEERS INC.
300, 14143 DENVER W PARKWAY
GOLDEN, CO 80401 USA
(303) 421-6655

ELECTRICAL ENGINEER
DESIGNCORE
100, 4723 1 STREET SW
CALGARY, AB T2G 4Y8
(403) 269-2125

CIVIL ENGINEER
STANTEC CONSULTING LTD.
200, 325 25 STREET SE
CALGARY, AB T2A 7H8
(403) 716-8000

LANDSCAPE ARCHITECT
GROUNDCUBED
25, 6020 2 STREET SE
CALGARY, AB T2H 2L8
(403) 475-0719


SECURITY
LOBO SECURITY CONSULTING
13, 5155 SPECTRUM WAY
MISSISSAUGA, ON L4W 5A1
(905) 502-1234

FOOD SERVICES
KAIZEN FOODSERVICE
14, 1525 CORNWALL ROAD
CALGARY, AB T2A 7H8
(905) 338-3222

HERITAGE ARCHITECT
KUMLIN SULLIVAN
310, 5819 2 STREET SW
CALGARY, AB T2H 0H3
(403) 283-8361

WAYFINDING
ENTRO
303, 605 11 AVENUE SW
CALGARY, AB T2R 0E1
(403) 906-0208

KEYPLAN

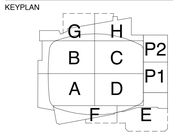

PERMIT TO PRACTICE

SEAL

SCOTIA PLACE

519 - 12th AVE SE, CALGARY, AB

DRAWING LIST

DRAWN: DW/AB
CHECKED: GM
PLOT DATE: AUGUST 26, 2025

SW.5001

2007605

1. General notes

1.1. These general notes are to be read in tandem with the 101400 specification document and specifications within this design document. These general notes do not override the 101400 or any other specification or drawing notation within this document.

1.2. Sign components presented in this document are for design intent purposes only. Shop drawings shall be provided by the sign contractor (**SC**) to be used as the final construction documents, and shall include complete construction, engineering, and installation details required for implementing the designs described herin.

1.3. The designs are the property of **CSEC** and Entro Communications (**Designer**).

1.4. Upon award of the contract, typical design templates, custom artwork, and graphic layouts shall be provided via electronic format for the production of sign layouts and lettering as directed by the designer.

2. Work included

2.1. SC shall furnish all labour, materials, equipment, tools, supplies and services necessary and incidental to complete fabrication, delivery and installation of sign(s) as specified. SC shall provide all materials, equipment, services, labour, tools, and supplies to fulfill completion of this contract. SC shall be responsible for a complete and thorough job. Materials not specifically described but required for a complete and proper installation shall be identified and provided for by the SC. SC shall be responsible for the quality of all materials and workmanship of any firms or individuals who act as their subcontractors. SC shall be responsible for providing subcontractors with complete and up-to-date drawings, specifications, sign schedules and other information issued for this project. SC shall be responsible for coordinating final review and approval of all copy wording with designer prior to submittal of shop drawings.

2.2. The owner reserves the right to add and otherwise modify sign text and lettering layout during the shop drawing review at no additional cost to the owner.

2.3. Provide complete and comprehensive fabrication/ installation liaison with all other trades. Where the SC is providing graphics only, it shall be the SC's responsibility to schedule their work to coincide with other trades' fabrication, finishing and installation schedules.

2.4. The SC shall provide dimensioned shop drawings for all signs clearly showing materials, typographic layouts, fabrication methods, external finishes, anchorage, electrical connections, and other details of construction as well as details related to engineering and other construction responsibilities. SC shall be responsible for all construction installation and internal supports for a safe and permanent installation of all signs. SC shall provide location detail drawings for signs supported or anchored to other construction. SC is responsible for providing stamped engineering drawings where required.

2.5. Prior to any sign fabrication, SC shall provide samples of each sign product and material samples showing finishes, typography, letter spacing, colours and surface texture as requested by designer and as indicated on sign type drawings.

2.6. The SC shall provide manufacturer's technical data and installation instruction for each type of sign required.

3. Field dimensions

3.1. The SC shall be responsible for field measurements as required to verify or supplement dimensions indicated herein and shall be responsible for accurate fit of signs upon installation.

4. Quality assurance

4.1. The intent of the drawings and contract documents package is to provide all information necessary for a complete contract. In the event of a discrepancy, or an error, neither one rules over the other. Notify designer if any discrepancies arise for direction on how to proceed.

4.2. The designer must be notified of any variations of conditions as shown on these drawings. It shall be the SC's responsibility to obtain and utilize the most current and up-to-date plans and specifications for all construction and installation work.

4.3. The SC shall use only personnel thoroughly experienced and skilled with the products and methods for fabrication and installation of sign specified. SC must be able to demonstrate five
years or more fabrication experience in the architectural graphics industry.

4.4. Work done and material furnished shall be of superior quality in every respect. Signs and sign panels shall be flat, plumb, and without oil-canning. All edges, and surfaces to be smooth and free from burs.

4.5. The owner shall reserve the right to reject any shop drawings, samples, or other submittals, as well as any finished product or installation that does not meet or exactly equal the standard of quality established. Any such decision will be considered final and not subject
to recourse.

4.6. All electrical components shall display required manufacturer's safety and/or electrical labels (ul/hydro) or approved equal standards as acceptable by designer. Such labels and equipment shall not be displayed or positioned so as to detract from the aesthetic quality of each sign.

4.7. The SC must guarantee that only new materials are being used for this work.

4.8. Products must be made accessible for quality control inspection at any time.

4.9. Any claims for work carried out on instructions by others will not be accepted or honoured.

4.10. All materials to be painted with matthews paint (or approved equivalent) acrylic polyurethane, according to the paint supplier directions and standards, for high quality finish.

5. Typography

5.1. All typographic layouts shall utilize typeface specified in each sign type drawing.

5.2. Letter forms and symbols shall be photographically or digitally rendered in precise, crisp, clean forms. All letter forms shall be free of ticks, discontinuous curves, line waves, cut or ragged edges, edge build-up, bleeding, surface pinholes, and other imperfections. Letter forms shall conform to the prescribed proportions of the typographic font(s) specified by the designer.

6. Substitutions

6.1. Bidders shall submit (with bids), written notification of all proposed substitutions from specifications. Substitutions of any kind shall be approved prior to any sign fabrication or installation. No substitutions will be considered without samples.

7. General conditions

7.1. The SC is responsible for visiting the site and familiarizing themselves with its conditions prior to submitting a bid.

7.2. The SC must familiarize themselves with sub-soil conditions which may affect engineering of footings/sign supports.

7.3. All necessary sign permits are to be obtained and paid for by the SC.

7.4. The SC is responsible for 'locates' (i.E. Gas, phone, power lines, etc.) Which may affect sign supports/footings and locations.

7.5. The SC is responsible for electrical and communications hook-up and all internal wiring, and supply of appropriate components (e.G. Outdoor ballasts, etc.) For all signs. For this project assume that 120v primary power will be made available by the owner, to a point at the location of any illuminated signs. Final hookup will be the responsibility of the SC.

7.6. The SC is to protect goods supplied by them from damage during installation with appropriate insurance against fire, theft, or other damage. They shall also protect from injury the property of the owner, which may be adjacent, or with which they may come in contact, and they shall make good any such damage occurring through their fault.

7.7. Care must be taken with the handling of sign materials, to prevent staining caused by oils and other agents. They must be protected by appropriate covering during fabrication, delivery and on site storage.

7.8. The SC shall not use any hazardous substances in the manufacture of the signs, nor bring on site any hazardous substances, regulated under any environmental laws, without the express written consent of the owner.

7.9. Upon completion of the project the SC shall provide the owner with a manual and/or instructions on the care and maintenance of the signs and replacement of component parts.

entro

ISSUED FOR

0	2025.10.10	DEVELOPMENT PERMIT APPLICATION
1	2026.02.10	DEVELOPMENT PERMIT DRAFT REVIEW
2	2026.06.24	DEVELOPMENT PERMIT DRAFT REVIEW

METRIC

THIS DRAWING IS COPYRIGHTED AND MUST NOT BE USED, REPRODUCED, OR REVISED WITHOUT WRITTEN PERMISSION.

ALL DIMENSIONS ARE IN MILLIMETERS UNLESS OTHERWISE NOTED. VERIFY DIMENSIONS.
DO NOT SCALE THIS DRAWING.

REPORT INCONSISTENCIES AND OMISSIONS TO THE CONSULTANT FOR CLARIFICATION BEFORE COMMENCING WITH THE WORK.

DEVIATIONS FROM THE CONTRACT DOCUMENTS WITHOUT WRITTEN APPROVAL FROM THE CONSULTANT ARE SUBJECT TO CORRECTION AT THE CONTRACTOR'S EXPENSE.

CALGARY SPORTS AND ENTERTAINMENT CORPORATION

CAAICON

CANA

Mortenson

ARCHITECT (AOR)
DIALOG
300, 134 11 AVENUE SE
CALGARY, AB T2G 0X5
(403) 245-5501

ARCHITECT
HOK
200 W 22 STREET
KANSAS CITY, MO 64108 USA
(816) 472-3360

STRUCTURAL ENGINEER (EOR)
ENTUITIVE
1610, 150 9 AVENUE SW
CALGARY, AB T2P 3H9
(403) 879-1270

STRUCTURAL ENGINEER
THORNTON TOMASETTI
900, 2323 GRAND DLVD
KANSAS CITY, MO 64108 USA
(816) 221-7771

MECHANICAL ENGINEER (EOR)
REMEDY ENGINEERING
200, 1422 KENSINGTON ROAD NW
CALGARY, AB T2N 3P9
(403) 984-6960

MECHANICAL ENGINEER
ME ENGINEERS INC.
300, 14143 DENVER W PARKWAY
GOLDEN, CO 80401 USA
(303) 421-6655

ELECTRICAL ENGINEER (EOR)
DIALOG
300, 134 11 AVENUE SE
CALGARY, AB T2G 0X5
(403) 245-5501

ELECTRICAL ENGINEER
ME ENGINEERS INC.
300, 14143 DENVER W PARKWAY
GOLDEN, CO 80401 USA
(303) 421-6655

ELECTRICAL ENGINEER
DESIGNCORE
100, 4723 1 STREET SW
CALGARY, AB T2G 4Y8
(403) 269-2125

CIVIL ENGINEER
STANTEC CONSULTING LTD.
200, 325 25 STREET SE
CALGARY, AB T2A 7H8
(403) 716-8000

LANDSCAPE ARCHITECT
GROUNDCUBED
25, 6020 2 STREET SE
CALGARY, AB T2H 2L8
(403) 475-0718


SECURITY
LOBO SECURITY CONSULTING
13, 5155 SPECTRUM WAY
MISSISSAUGA, ON L4W 5A1
(905) 502-1204

FOOD SERVICES
KAIZEN FOODSERVICE
14, 1525 CORNWALL ROAD
CALGARY, AB T2A 7H8
(905) 338-3222

HERITAGE ARCHITECT
KUMLIN SULLIVAN
310, 5819 2 STREET SW
CALGARY, AB T2H 0H3
(403) 283-8361

WAYFINDING
ENTRO
200, 605 11 AVENUE SW
CALGARY, AB T2R OE1
(403) 906-0208

KEYPLAN

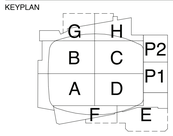

PERMIT TO PRACTICE

SEAL

SCOTIA PLACE

519 - 12th AVE SE, CALGARY, AB

NOTES & CONDITIONS

DRAWN: DW/AB
CHECKED: GM
PLOT DATE: AUGUST 26, 2025

SW.5002

2007605

Ciutadella, Regular

ABCDEFGHIJKLMNOPQRSTUVWXYZ
abcdefghijklmnopqrstuvwxyz
1234567890&*[]--/|

Ciutadella, Bold

ABCDEFGHIJKLMNOPQRSTUVWXYZ
abcdefghijklmnopqrstuvwxyz
1234567890&*[]--/|


GENERAL TYPOGRAPHY

Tracking: 0
Kerning: Optical

No ligatures

OpenType Settings:
- Proportional Lining preferred, default figure accepted.
- No "old style" (tabular and proportional, which will result in varying datums for number figures)

1 SW.5003 **TYPOGRAPHY**
NTS

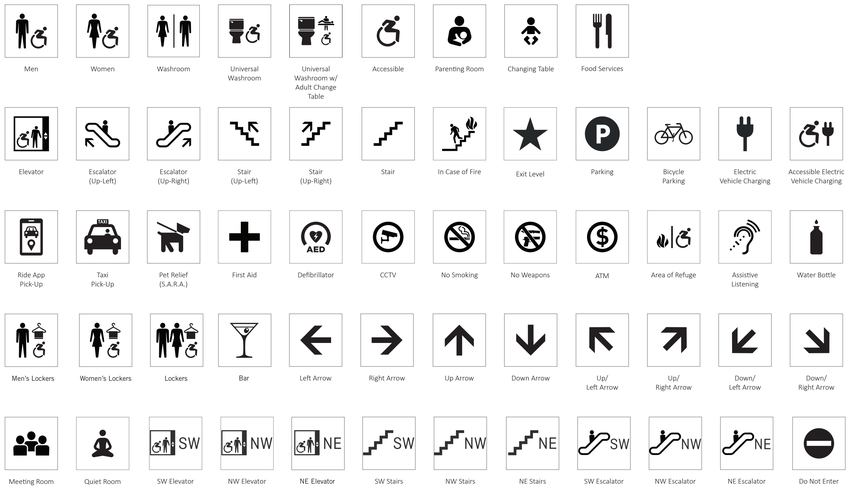

2 SW.5003 **PICTOGRAMS AND ARROWS**
NTS



CALGARY FLAMES



CALGARY HITMEN



CALGARY ROUGHNECKS



CALGARY WRANGLERS



CITY OF CALGARY



SCOTIA PLACE – HORIZONTAL



SCOTIA PLACE – STACKED



SCOTIA "S"

3 SW.5003 **LOGOS**
NTS

entro

ISSUED FOR

0	2025.10.10	DEVELOPMENT PERMIT APPLICATION
1	2026.02.10	DEVELOPMENT PERMIT DRAFT REVIEW
2	2026.06.24	DEVELOPMENT PERMIT DRAFT REVIEW

METRIC

THIS DRAWING IS COPYRIGHTED AND MUST NOT BE USED, REPRODUCED, OR REVISED WITHOUT WRITTEN PERMISSION.

ALL DIMENSIONS ARE IN MILLIMETERS UNLESS OTHERWISE NOTED. VERIFY DIMENSIONS.
DO NOT SCALE THIS DRAWING.

REPORT INCONSISTENCIES AND OMISSIONS TO THE CONSULTANT FOR CLARIFICATION BEFORE COMMENCING WITH THE WORK.

DEVIATIONS FROM THE CONTRACT DOCUMENTS WITHOUT WRITTEN APPROVAL FROM THE CONSULTANT ARE SUBJECT TO CORRECTION AT THE CONTRACTOR'S EXPENSE.

CALGARY SPORTS AND ENTERTAINMENT CORPORATION

CAA ICON

CANA

Mortenson

ARCHITECT (AOR)
DIALOG
300, 134 11 AVENUE SE
CALGARY, AB T2G 0X5
(403) 245-5501

ARCHITECT
HOK
200 W 22 STREET
KANSAS CITY, MO 64108 USA
(816) 472-3360

STRUCTURAL ENGINEER (EOR)
ENTUITIVE
1610, 150 9 AVENUE SW
CALGARY, AB T2P 3H9
(403) 879-1270

STRUCTURAL ENGINEER
THORNTON TOMASETTI
900, 2323 GRAND DLVD
KANSAS CITY, MO 64108 USA
(816) 221-7771

MECHANICAL ENGINEER (EOR)
REMEDY ENGINEERING
200, 1422 KENSINGTON ROAD NW
CALGARY, AB T2N 3P9
(403) 984-6960

MECHANICAL ENGINEER
ME ENGINEERS INC.
300, 14143 DENVER W PARKWAY
GOLDEN, CO 80401 USA
(303) 421-6655

ELECTRICAL ENGINEER (EOR)
DIALOG
300, 134 11 AVENUE SE
CALGARY, AB T2G 0X5
(403) 245-5501

ELECTRICAL ENGINEER
ME ENGINEERS INC.
300, 14143 DENVER W PARKWAY
GOLDEN, CO 80401 USA
(303) 421-6655

ELECTRICAL ENGINEER
DESIGNCORE
100, 4723 1 STREET SW
CALGARY, AB T2G 4Y8
(403) 269-2125

CIVIL ENGINEER
STANTEC CONSULTING LTD.
200, 325 25 STREET SE
CALGARY, AB T2A 7H8
(403) 716-8000

LANDSCAPE ARCHITECT
GROUNDCUBED
25, 6020 2 STREET SE
CALGARY, AB T2H 2L8
(403) 475-0719


SECURITY
LOBO SECURITY CONSULTING
13, 5155 SPECTRUM WAY
MISSISSAUGA, ON L4W 5A1
(905) 502-1234

FOOD SERVICES
KAIZEN FOODSERVICE
14, 1525 CORNWALL ROAD
CALGARY, AB T2A 7H8
(905) 338-3222

HERITAGE ARCHITECT
KUMLIN SULLIVAN
310, 5819 2 STREET SW
CALGARY, AB T2H 0H3
(403) 283-8361

WAYFINDING
ENTRO
303, 605 11 AVENUE SW
CALGARY, AB T2R 0E1
(403) 906-0208

KEYPLAN

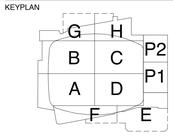

PERMIT TO PRACTICE

SEAL

SCOTIA PLACE

519 - 12th AVE SE, CALGARY, AB

GENERAL

DRAWN: DW/AB
CHECKED: GM
PLOT DATE: AUGUST 26, 2025

SW.5003

2007605

SITE WIDE COLOURS

Black
Paint:
MP59647 Black is Back
VINYL: 3M Matte Black 22
INK: PMS Process Black C

White
Paint:
MP59647 Black is Back
VINYL: 3M Matte White 20
REFLECTIVE VINYL:
3M scotchlite reflective grade reflective vinyl 680-10
INK: White

Red
Paint:
MP59647 Black is Back
VINYL: 3M Red 263
INK: PMS 186C

Yellow
Paint:
MP59647 Black is Back
VINYL: 3M Bright Yellow 15
INK: PMS 142C

Brown
Paint:
MP59647 Black is Back
VINYL: 3M Copper Metallic 229
INK: PMS 876C

Matthews Paint:
To match PMS 876C

Dark Grey
Matthews Paint:
To match PMS Cool Grey 7C

Parking Yellow
VINYL: 3M scotchlite reflective grade reflective vinyl 680-71

Regulatory Red
Paint:
MP59647 Black is Back
VINYL: Translucent 3M Red 263
INK: PMS 032 C

SITE WIDE MATERIALS

Aluminum

Gloss Level
High Gloss

Encapsulated Illuminated Letters
Encapsulated LED illuminated Translucent acrylic letters.
Resino FS1 by Bitro or

MATERIALS

Brushed Aluminum
6063 Alloy horizontally brushed to a No. 8 finish

Brushed Bronze
385 Alloy horizontally brushed to a No. 8 finish

Octopus products
Octolux OCTOLUX #23

Polished Bronze
385 Alloy horizontally Mirror polished finish

Dark Bronze
385 Alloy Oil Rubbed finish

Brushed Stainless Steel
316 Alloy horizontally brushed to match Excelsior Blend S finish

Blackened Steel
Cold Rolled Steel with applied Blackened finishing and clear coat.
Zahner product line
Oscura Blackened Steel

NOTE: FINAL COLOURS AND MATERIALS TBC.
Materials and colours to match or be equivalents

1 SW.5004 **GEN – COLOURS AND MATERIALS**
NTS

PARKADE COLOURS

Brown
PMS 412 C

Grey
PMS 429 C

Evergreen
PMS 5605 C

Sage
PMS 5773 C

Burgundy
PMS 7608 C

Sienna
PMS 7608 C

Ochre
PMS 7556 C

Accessible Blue
Matthews Paint:
MP TBD

Grey
Matthews Paint:
MP TBD

NOTE: FINAL COLOURS AND MATERIALS TBC.
Materials and colours to match or be equivalents

2 SW.5004 **GEN – COLOURS AND MATERIALS**
NTS

entro

ISSUED FOR

0	2025.10.10	DEVELOPMENT PERMIT APPLICATION
1	2026.02.10	DEVELOPMENT PERMIT DRAFT REVIEW
2	2026.06.24	DEVELOPMENT PERMIT DRAFT REVIEW

METRIC

THIS DRAWING IS COPYRIGHTED AND MUST NOT BE USED, REPRODUCED, OR REVISED WITHOUT WRITTEN PERMISSION.

ALL DIMENSIONS ARE IN MILLIMETERS UNLESS OTHERWISE NOTED.
VERIFY DIMENSIONS.
DO NOT SCALE THIS DRAWING.

REPORT INCONSISTENCIES AND OMISSIONS TO THE CONSULTANT FOR CLARIFICATION BEFORE COMMENCING WITH THE WORK.

DEVIATIONS FROM THE CONTRACT DOCUMENTS WITHOUT WRITTEN APPROVAL FROM THE CONSULTANT ARE SUBJECT TO CORRECTION AT THE CONTRACTOR'S EXPENSE.

CALGARY SPORTS AND ENTERTAINMENT CORPORATION

CAA ICON

CANA Mortenson

ARCHITECT (AOR)
DIALOG
300, 134 11 AVENUE SE
CALGARY, AB T2G 0X5
(403) 245-5501

ARCHITECT
HOK
300 W 22 STREET
KANSAS CITY, MO 64108 USA
(816) 472-3300

STRUCTURAL ENGINEER (EOR)
ENTUITIVE
1610, 150 9 AVENUE SW
CALGARY, AB T2P 3H9
(403) 879-1270

STRUCTURAL ENGINEER
THORNTON TOMASETTI
900, 2323 GRAND DLVD
KANSAS CITY, MO 64108 USA
(816) 221-7771

MECHANICAL ENGINEER (EOR)
REMEDY ENGINEERING
200, 1422 KENSINGTON ROAD NW
CALGARY, AB T2N 3P9
(403) 984-6960

MECHANICAL ENGINEER
ME ENGINEERS INC.
300, 14143 DENVER W PARKWAY
GOLDEN, CO 80401 USA
(303) 421-6655

ELECTRICAL ENGINEER (EOR)
DIALOG
300, 134 11 AVENUE SE
CALGARY, AB T2G 0X5
(403) 245-5501

ELECTRICAL ENGINEER
ME ENGINEERS INC.
300, 14143 DENVER W PARKWAY
GOLDEN, CO 80401 USA
(303) 421-6655

ELECTRICAL ENGINEER
DESIGNCORE
100, 4723 1 STREET SW
CALGARY, AB T2G 4Y8
(403) 269-2125

CIVIL ENGINEER
STANTEC CONSULTING LTD.
200, 325 25 STREET SE
CALGARY, AB T2A 7H8
(403) 716-8000

LANDSCAPE ARCHITECT
GROUNDCUBED
25, 6020 2 STREET SE
CALGARY, AB T2H 2L8
(403) 475-0719


SECURITY
LOBO SECURITY CONSULTING
13, 5155 SPECTRUM WAY
MISSISSAUGA, ON L4W 5A1
(905) 502-1234

FOOD SERVICES
KAIZEN FOODSERVICE
14, 1525 CORNWALL ROAD
CALGARY, AB T2A 7H8
(905) 338-3222

HERITAGE ARCHITECT
KUMLIN SULLIVAN
310, 5819 2 STREET SW
CALGARY, AB T2H 0H3
(403) 283-8361

WAYFINDING
ENTRO
303, 605 11 AVENUE SW
CALGARY, AB T2R 0E1
(403) 906-0208

KEYPLAN

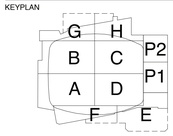

PERMIT TO PRACTICE

SEAL

SCOTIA PLACE

519 - 12th AVE SE, CALGARY, AB

GENERAL COLOURS AND MATERIALS

DRAWN: DW/AB
CHECKED: GM
PLOT DATE: AUGUST 26, 2025


SW.5004
2007605

NORTH

LEGEND

- Naming Rights Sponsor Signage
- Identification Signage
- Freestanding Directional Signage
- Digital Media Boards

- Pedestrian Flow
- Vehicular Flow
- Premium Flow

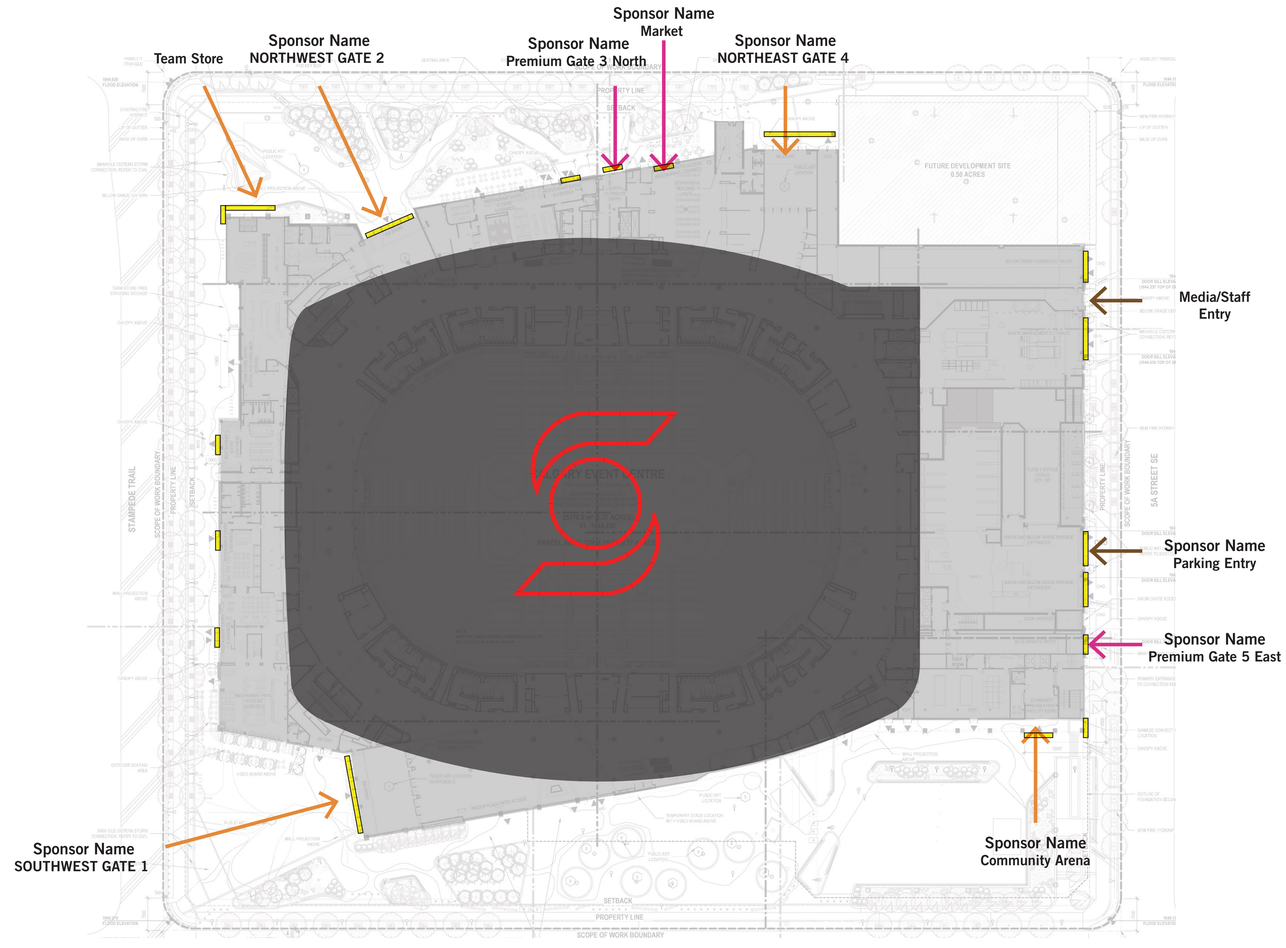

1 SW.005 ENTRANCE NAMING AND HIERARCHY
NTS

entro

ISSUED FOR

0	2025.10.10	DEVELOPMENT PERMIT APPLICATION
1	2026.02.10	DEVELOPMENT PERMIT DRAFT REVIEW
2	2026.06.24	DEVELOPMENT PERMIT DRAFT REVIEW

METRIC

THIS DRAWING IS COPYRIGHTED AND MUST NOT BE USED, REPRODUCED, OR REVISED WITHOUT WRITTEN PERMISSION.

ALL DIMENSIONS ARE IN MILLIMETERS UNLESS OTHERWISE NOTED. VERIFY DIMENSIONS.
DO NOT SCALE THIS DRAWING.

REPORT INCONSISTENCIES AND OMISSIONS TO THE CONSULTANT FOR CLARIFICATION BEFORE COMMENCING WITH THE WORK.

DEVIATIONS FROM THE CONTRACT DOCUMENTS WITHOUT WRITTEN APPROVAL FROM THE CONSULTANT ARE SUBJECT TO CORRECTION AT THE CONTRACTOR'S EXPENSE.

CALGARY SPORTS AND ENTERTAINMENT CORPORATION

CAAICON

CANA

Mortenson

ARCHITECT (AOR)
DIALOG
300, 134 11 AVENUE SE
CALGARY, AB T2G 0X5
(403) 245-5501

ARCHITECT
HOK
300 W 22 STREET
KANSAS CITY, MO 64108 USA
(816) 472-3360

STRUCTURAL ENGINEER (EOR)
ENTUITIVE
1610, 150 9 AVENUE SW
CALGARY, AB T2P 3H9
(403) 879-1270

STRUCTURAL ENGINEER
THORNTON TOMASETTI
900, 2323 GRAND DLVD
KANSAS CITY, MO 64108 USA
(816) 221-7771

MECHANICAL ENGINEER (EOR)
REMEDY ENGINEERING
200, 1422 KENSINGTON ROAD NW
CALGARY, AB T2N 3P9
(403) 984-6960

MECHANICAL ENGINEER
ME ENGINEERS INC.
300, 14143 DENVER W PARKWAY
GOLDEN, CO 80401 USA
(303) 421-6655

ELECTRICAL ENGINEER (EOR)
DALOG
300, 134 11 AVENUE SE
CALGARY, AB T2G 0X5
(403) 245-5501

ELECTRICAL ENGINEER
ME ENGINEERS INC.
300, 14143 DENVER W PARKWAY
GOLDEN, CO 80401 USA
(303) 421-6655

ELECTRICAL ENGINEER
DESIGNCORE
100, 4723 1 STREET SW
CALGARY, AB T2G 4Y8
(403) 269-2125

CIVIL ENGINEER
STANTEC CONSULTING LTD.
200, 325 25 STREET SE
CALGARY, AB T2A 7H8
(403) 716-8000

LANDSCAPE ARCHITECT
GROUNDCUSED
25, 8320 2 STREET SE
CALGARY, AB T2H 2L8
(403) 475-0719


SECURITY
LOBO SECURITY CONSULTING
13, 5155 SPECTRUM WAY
MISSISSAUGA, ON L4W 5A1
(905) 502-1234

FOOD SERVICES
KAIZEN FOODSERVICE
14, 1525 CORNWALL ROAD
CALGARY, AB T2A 7H8
(905) 338-3222

HERITAGE ARCHITECT
KUMLIN SULLIVAN
310, 5819 2 STREET SW
CALGARY, AB T2H 0H3
(403) 283-8361

WAYFINDING
ENTRO
203, 605 11 AVENUE SW
CALGARY, AB T2R OE1
(403) 906-0208

KEYPLAN

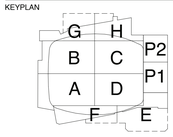

PERMIT TO PRACTICE

SEAL

SCOTIA PLACE


519 - 12th AVE SE, CALGARY, AB


WAYFINDING STRATEGY
& PROGRAMMING

DRAWN: DW/AB
CHECKED: GM
PLOT DATE: AUGUST 26, 2025


SW.5005

2007605

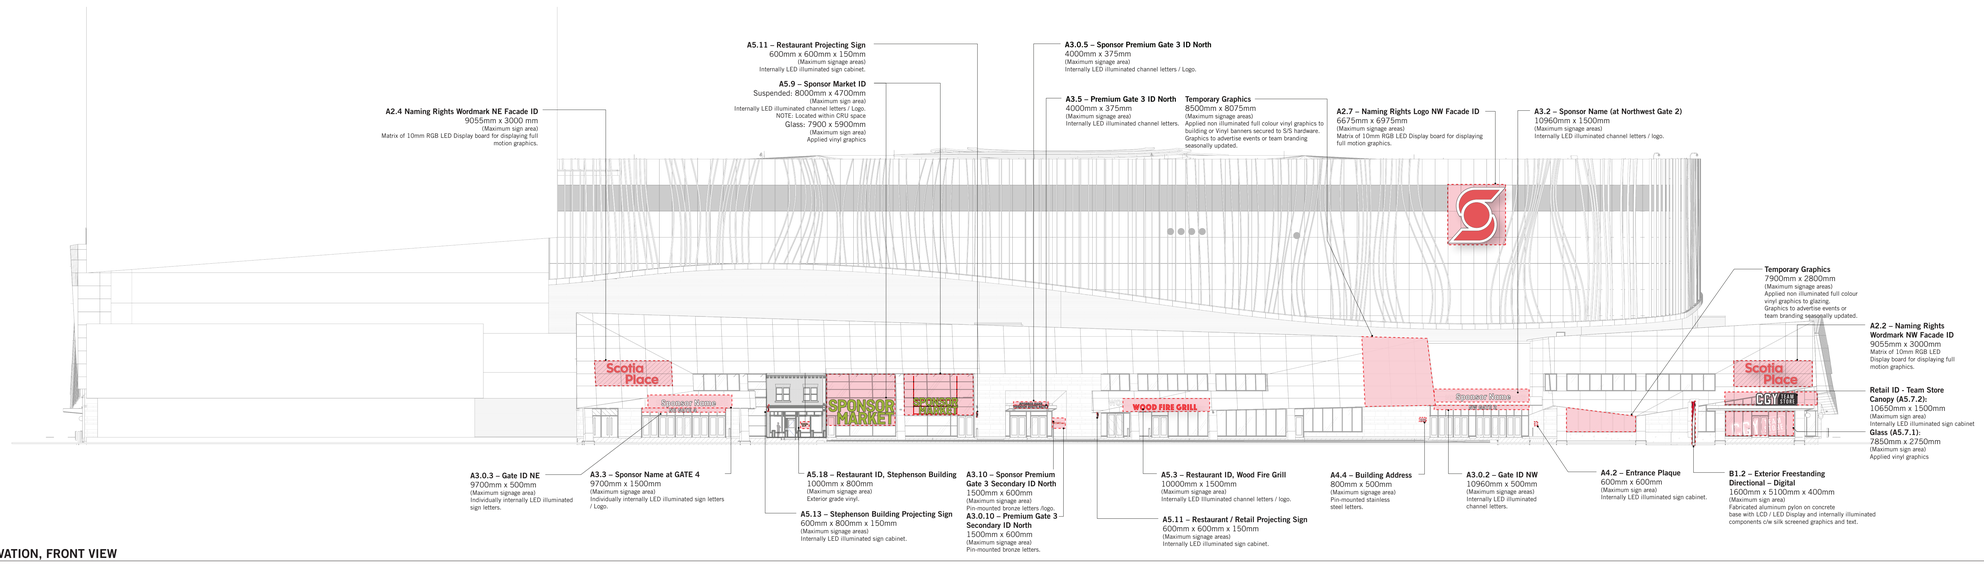
A2.4 Naming Rights Wordmark NE Facade ID
9055mm x 3000 mm
(Maximum sign area)
Matrix of 10mm RGB LED Display board for displaying full motion graphics.
A5.11 – Restaurant Projecting Sign
600mm x 600mm x 150mm
(Maximum signage areas)
Internally LED illuminated sign cabinet.
A5.9 – Sponsor Market ID
Suspended: 8000mm x 4700mm
(Maximum sign area)
Internally LED illuminated channel letters / Logo.
NOTE: Located within CRU space
Glass: 7900 x 5900mm
(Maximum sign area)
Applied vinyl graphics
A3.0.5 – Sponsor Premium Gate 3 ID North
4000mm x 375mm
(Maximum signage area)
Internally LED illuminated channel letters / Logo.
A3.5 – Premium Gate 3 ID North
4000mm x 375mm
(Maximum signage area)
Internally LED illuminated channel letters.
Temporary Graphics
8500mm x 8075mm
(Maximum signage areas)
Applied non illuminated full colour vinyl graphics to building or Vinyl banners secured to S/S hardware. Graphics to advertise events or team branding seasonally updated.
A2.7 – Naming Rights Logo NW Facade ID
6675mm x 6975mm
(Maximum signage areas)
Matrix of 10mm RGB LED Display board for displaying full motion graphics.
A3.2 – Sponsor Name (at Northwest Gate 2)
10960mm x 1500mm
(Maximum signage areas)
Internally LED illuminated channel letters / logo.
Temporary Graphics
7900mm x 2800mm
(Maximum signage areas)
Applied non illuminated full colour vinyl graphics to glazing.
Graphics to advertise events or team branding seasonally updated.
A2.2 – Naming Rights Wordmark NW Facade ID
9055mm x 3000mm
Matrix of 10mm RGB LED Display board for displaying full motion graphics.
Retail ID - Team Store Canopy (A5.7.2):
10650mm x 1500mm
(Maximum sign area)
Internally LED illuminated sign cabinet
Glass (A5.7.1):
7850mm x 2750mm
(Maximum sign area)
Applied vinyl graphics
A3.0.3 – Gate ID NE
9700mm x 500mm
(Maximum signage area)
Individually internally LED illuminated sign letters.
A3.3 – Sponsor Name at GATE 4
9700mm x 1500mm
(Maximum signage area)
Individually internally LED illuminated sign letters / Logo.
A5.18 – Restaurant ID, Stephenson Building
1000mm x 800mm
(Maximum signage area)
Exterior grade vinyl.
A5.13 – Stephenson Building Projecting Sign
600mm x 800mm x 150mm
(Maximum signage areas)
Internally LED illuminated sign cabinet.
A3.10 – Sponsor Premium Gate 3 Secondary ID North
1500mm x 600mm
(Maximum signage area)
Pin-mounted bronze letters /logo.
A3.0.10 – Premium Gate 3 Secondary ID North
1500mm x 600mm
(Maximum signage area)
Pin-mounted bronze letters.
A5.3 – Restaurant ID, Wood Fire Grill
10000mm x 1500mm
(Maximum signage area)
Internally LED illuminated channel letters / logo.
A5.11 – Restaurant / Retail Projecting Sign
600mm x 600mm x 150mm
(Maximum signage areas)
Internally LED illuminated sign cabinet.
A4.4 – Building Address
800mm x 500mm
(Maximum signage area)
Pin-mounted stainless steel letters.
A3.0.2 – Gate ID NW
10960mm x 500mm
(Maximum signage areas)
Internally LED illuminated channel letters.
A4.2 – Entrance Plaque
600mm x 600mm
(Maximum sign area)
Internally LED illuminated sign cabinet.
B1.2 – Exterior Freestanding Directional – Digital
1600mm x 5100mm x 400mm
(Maximum sign area)
Fabricated aluminum pylon on concrete base with LCD / LED Display and internally illuminated components c/w silk screened graphics and text.
Scotia Place
Stampeder Avenue
SPONSOR MARKET
WOOD FIRE GRILL
CRU
CRU
CRU

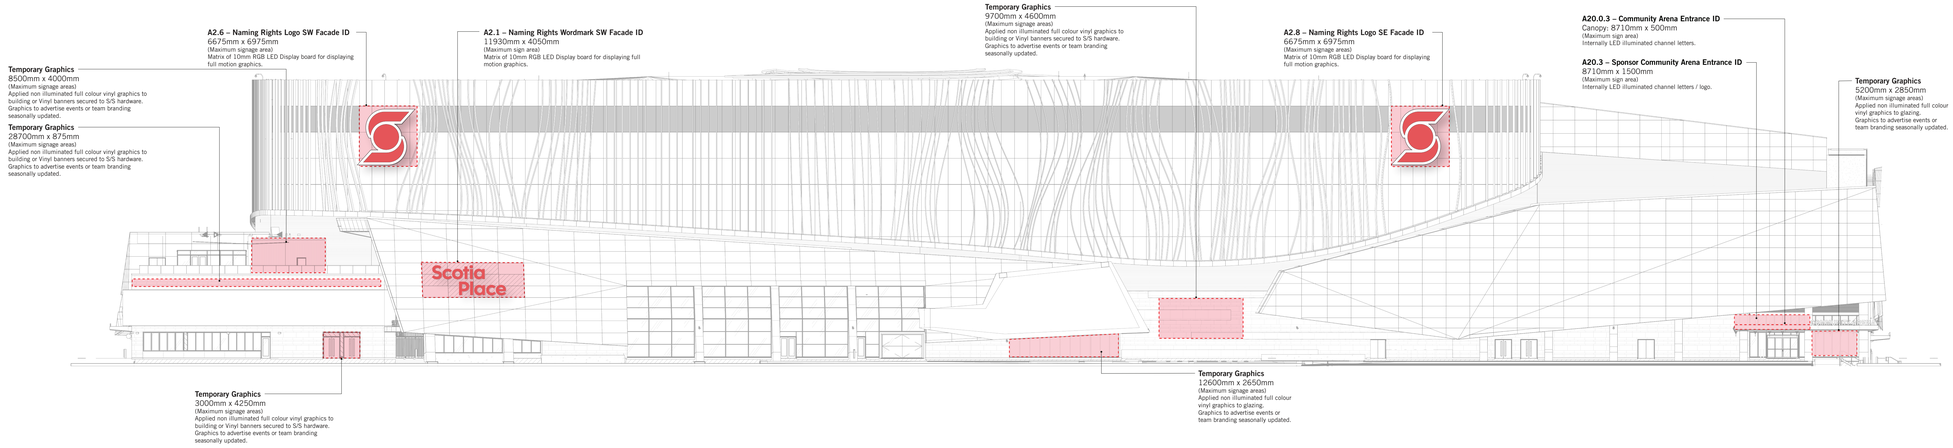

1 SW.5011 **SOUTH ELEVATION, FRONT VIEW**
1:250

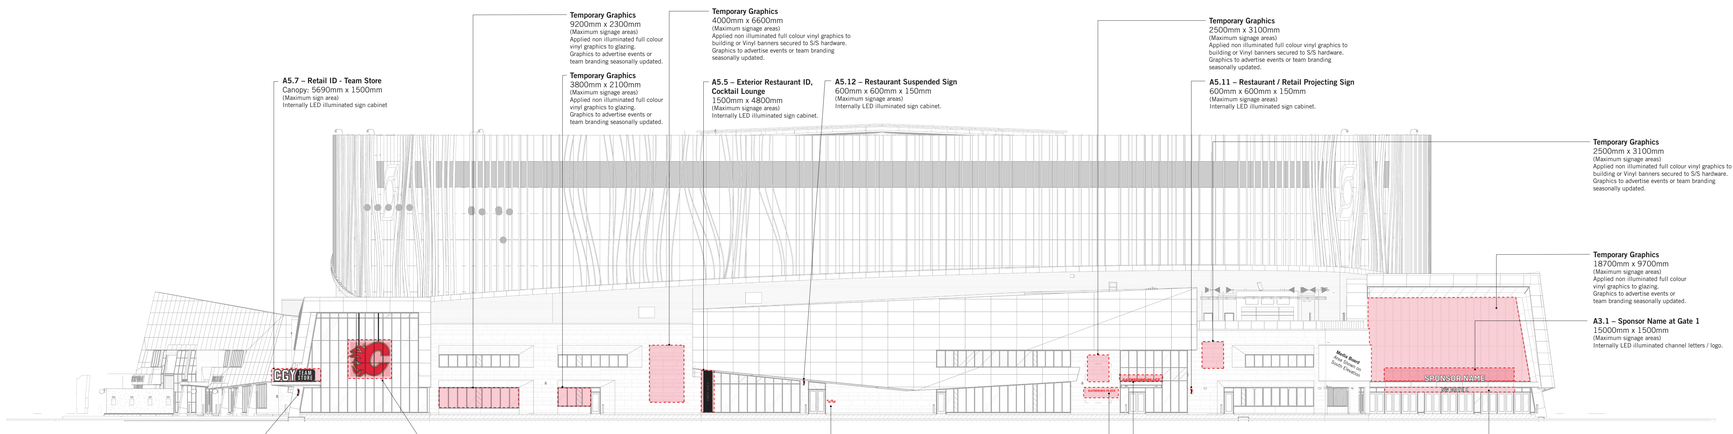

3 SW.5011 **WEST ELEVATION, FRONT VIEW**
1:250

entro

ISSUED FOR

0	2025.10.10	DEVELOPMENT PERMIT APPLICATION
1	2026.02.10	DEVELOPMENT PERMIT DRAFT REVIEW
2	2026.06.24	DEVELOPMENT PERMIT DRAFT REVIEW

METRIC

THIS DRAWING IS COPYRIGHTED AND MUST NOT BE USED, REPRODUCED, OR REVISED WITHOUT WRITTEN PERMISSION.

ALL DIMENSIONS ARE IN MILLIMETERS UNLESS OTHERWISE NOTED. VERIFY DIMENSIONS. DO NOT SCALE THIS DRAWING.

REPORT INCONSISTENCIES AND OMISSIONS TO THE CONSULTANT FOR CLARIFICATION BEFORE COMMENCING WITH THE WORK.

DEVIATIONS FROM THE CONTRACT DOCUMENTS WITHOUT WRITTEN APPROVAL FROM THE CONSULTANT ARE SUBJECT TO CORRECTION AT THE CONTRACTOR'S EXPENSE.

CALGARY SPORTS AND ENTERTAINMENT CORPORATION

CAAICON

CANA

Mortenson

ARCHITECT (AOR)
DIALOG
300, 134 11 AVENUE SE
CALGARY, AB T2G 0X5
(403) 245-5501

ARCHITECT
HOK
300 W 22 STREET
KANSAS CITY, MO 64108 USA
(816) 472-3360

STRUCTURAL ENGINEER (EOR)
ENTUITIVE
1610, 150 9 AVENUE SW
CALGARY, AB T2P 3H9
(403) 879-1270

STRUCTURAL ENGINEER
THORNTON TOMASETTI
900, 2323 GRAND DLVD
KANSAS CITY, MO 64108 USA
(816) 221-7771

MECHANICAL ENGINEER (EOR)
REMEDY ENGINEERING
200, 1422 KENSINGTON ROAD NW
CALGARY, AB T2N 3P9
(403) 984-6960

MECHANICAL ENGINEER
ME ENGINEERS INC.
300, 14143 DENVER W PARKWAY
GOLDEN, CO 80401 USA
(303) 421-6655

ELECTRICAL ENGINEER (EOR)
DIALOG
300, 134 11 AVENUE SE
CALGARY, AB T2G 0X5
(403) 245-5501

ELECTRICAL ENGINEER
ME ENGINEERS INC.
300, 14143 DENVER W PARKWAY
GOLDEN, CO 80401 USA
(303) 421-6655

ELECTRICAL ENGINEER
DESIGNCORE
100, 4723 1 STREET SW
CALGARY, AB T2G 4Y8
(403) 269-2125

CIVIL ENGINEER
STANTEC CONSULTING LTD.
200, 325 25 STREET SE
CALGARY, AB T2A 7H8
(403) 716-8000

LANDSCAPE ARCHITECT
GROUNDCUBED
25, 6020 2 STREET SE
CALGARY, AB T2H 2L8
(403) 475-0719


SECURITY
LOBO SECURITY CONSULTING
13, 5155 SPECTRUM WAY
MISSISSAUGA, ON L4W 5A1
(905) 502-1234

FOOD SERVICES
KAIZEN FOODSERVICE
14, 1525 CORNWALL ROAD
CALGARY, AB T2A 7H8
(905) 338-3222

HERITAGE ARCHITECT
KUMLIN SULLIVAN
310, 5819 2 STREET SW
CALGARY, AB T2H 0H3
(403) 283-8361

WAYFINDING
ENTRO
303, 605 11 AVENUE SW
CALGARY, AB T2R 0E1
(403) 906-0208

KEYPLAN

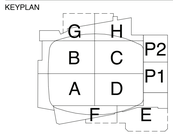

PERMIT TO PRACTICE

SEAL


SCOTIA PLACE

519 - 12th AVE SE, CALGARY, AB

SOUTH & WEST ELEVATIONS , EXTERIOR SIGNAGE – ALL PRIMARY SIGNAGE

DRAWN: DW/AB CHECKED: GM
PLOT DATE: AUGUST 26, 2025

SW.5011
2007605

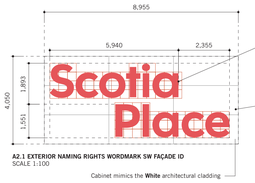

A2.1 EXTERIOR NAMING RIGHTS WORDMARK SW FAÇADE ID
SCALE 1:100



SIDE VIEW
SCALE 1:100




PRECEDENT IMAGE
SCALE NTS



OVERALL EXTERIOR ELEVATION, SOUTH
SCALE 1:200

1 SW.5012 **A2.1 – EXTERIOR NAMING RIGHTS WORDMARK SW FAÇADE ID**
SCALE AS SHOWN

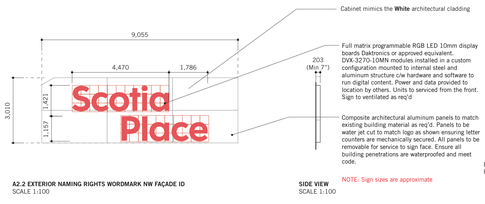


A2.2 EXTERIOR NAMING RIGHTS WORDMARK NW FAÇADE ID
SCALE 1:100

SIDE VIEW
SCALE 1:100



PRECEDENT IMAGE
SCALE NTS

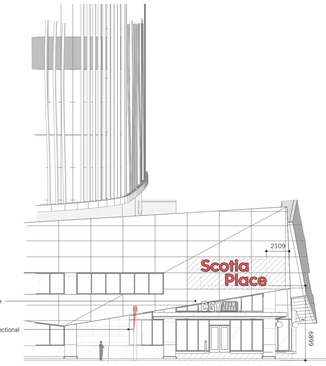


OVERALL EXTERIOR ELEVATION, NORTH
SCALE 1:200

2 SW.5012 **A2.2 – EXTERIOR NAMING RIGHTS WORDMARK NW FAÇADE ID**
SCALE AS SHOWN

A2.4 EXTERIOR NAMING RIGHTS WORDMARK NE FAÇADE ID
SCALE 1:100

SIDE VIEW
SCALE 1:100

PRECEDENT IMAGE
SCALE NTS

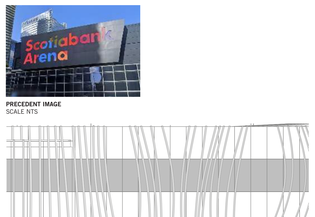

OVERALL EXTERIOR ELEVATION, NORTH
SCALE 1:200

3 SW.5012 **A2.4 – EXTERIOR NAMING RIGHTS WORDMARK NE FAÇADE ID**
SCALE AS SHOWN

entro

ISSUED FOR

0	2025.10.10	DEVELOPMENT PERMIT APPLICATION
1	2026.02.10	DEVELOPMENT PERMIT DRAFT REVIEW
2	2026.06.24	DEVELOPMENT PERMIT DRAFT REVIEW

METRIC

THIS DRAWING IS COPYRIGHTED AND MUST NOT BE USED, REPRODUCED, OR REVISED WITHOUT WRITTEN PERMISSION.

ALL DIMENSIONS ARE IN MILLIMETERS UNLESS OTHERWISE NOTED. VERIFY DIMENSIONS. DO NOT SCALE THIS DRAWING.

REPORT INCONSISTENCIES AND OMISSIONS TO THE CONSULTANT FOR CLARIFICATION BEFORE COMMENCING WITH THE WORK.

DEVIATIONS FROM THE CONTRACT DOCUMENTS WITHOUT WRITTEN APPROVAL FROM THE CONSULTANT ARE SUBJECT TO CORRECTION AT THE CONTRACTOR'S EXPENSE.

CALGARY SPORTS AND ENTERTAINMENT CORPORATION

CAA ICON

CANA Mortenson

ARCHITECT (AOR)
DIALOG
300, 134 11 AVENUE SE
CALGARY, AB T2G 0X5
(403) 245-5501

ARCHITECT
HOK
200 W 22 STREET
KANSAS CITY, MO 64108 USA
(816) 472-3360

STRUCTURAL ENGINEER (EOR)
ENTUITIVE
1610, 150 9 AVENUE SW
CALGARY, AB T2P 3H9
(403) 879-1270

STRUCTURAL ENGINEER
THORNTON TOMASETTI
900, 2323 GRAND DLVD
KANSAS CITY, MO 64108 USA
(816) 221-7771

MECHANICAL ENGINEER (EOR)
REMEDY ENGINEERING
200, 1422 KENSINGTON ROAD NW
CALGARY, AB T2N 3P9
(403) 984-6960

MECHANICAL ENGINEER
ME ENGINEERS INC.
300, 14143 DENVER W PARKWAY
GOLDEN, CO 80401 USA
(303) 421-6655

ELECTRICAL ENGINEER (EOR)
DIALOG
300, 134 11 AVENUE SE
CALGARY, AB T2G 0X5
(403) 245-5501

ELECTRICAL ENGINEER
ME ENGINEERS INC.
300, 14143 DENVER W PARKWAY
GOLDEN, CO 80401 USA
(303) 421-6655

ELECTRICAL ENGINEER
DESIGNCORE
100, 4723 1 STREET SW
CALGARY, AB T2G 4Y8
(403) 269-2125

CIVIL ENGINEER
STANTEC CONSULTING LTD.
200, 325 25 STREET SE
CALGARY, AB T2A 7H8
(403) 716-8000

LANDSCAPE ARCHITECT
GROUNDCUBED
25, 6020 2 STREET SE
CALGARY, AB T2H 2L8
(403) 475-0719


SECURITY
LOBO SECURITY CONSULTING
13, 5155 SPECTRUM WAY
MISSISSAUGA, ON L4W 5A1
(905) 502-1234

FOOD SERVICES
KAIZEN FOODSERVICE
14, 1525 CORNWALL ROAD
CALGARY, AB T2A 7H8
(905) 338-3222

HERITAGE ARCHITECT
KUMLIN SULLIVAN
310, 5819 2 STREET SW
CALGARY, AB T2H 0H3
(403) 283-8361

WAYFINDING
ENTRO
303, 605 11 AVENUE SW
CALGARY, AB T2R 0E1
(403) 906-0208

KEYPLAN

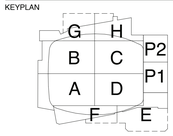

PERMIT TO PRACTICE

SEAL


SCOTIA PLACE

519 - 12th AVE SE, CALGARY, AB

A2.1, A2.2, A2.4, NAMING RIGHTS WORDMARK ID

DRAWN: DW/AB
CHECKED: GM
PLOT DATE: AUGUST 26, 2025

SW.5012
2007605

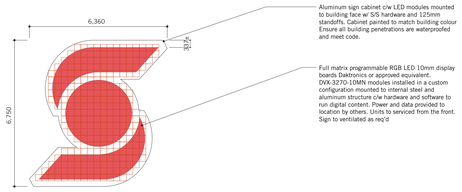


A2.6 EXTERIOR NAMING RIGHTS LOGO SW FAÇADE ID
SCALE 1:100



OVERALL EXTERIOR ELEVATION, SOUTH
SCALE 1:200

1 SW.5013 **A2.6 – EXTERIOR NAMING RIGHTS LOGO SW FAÇADE ID**
SCALE AS SHOWN

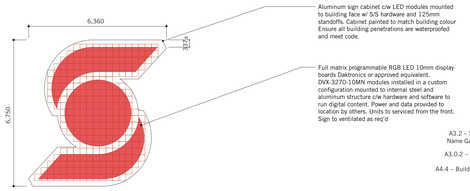


A2.7 EXTERIOR NAMING RIGHTS LOGO NW FAÇADE ID
SCALE 1:100




OVERALL EXTERIOR ELEVATION, NORTH
SCALE 1:200

2 SW.5013 **A2.7 – EXTERIOR NAMING RIGHTS LOGO NW FAÇADE ID**
SCALE AS SHOWN

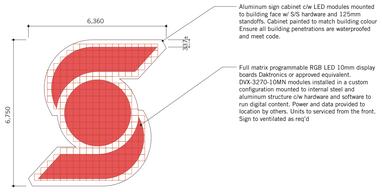

A2.7 EXTERIOR NAMING RIGHTS LOGO SE FAÇADE ID
SCALE 1:100

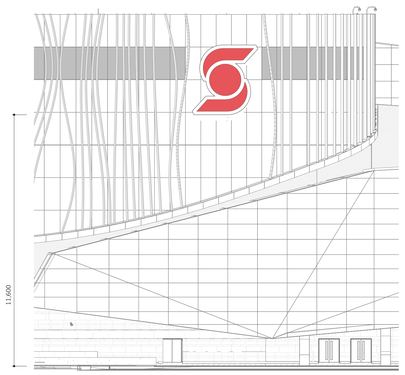

OVERALL EXTERIOR ELEVATION, SOUTH
SCALE 1:200

3 SW.5013 **A2.8 – EXTERIOR NAMING RIGHTS LOGO SE FAÇADE ID**
SCALE AS SHOWN

entro

ISSUED FOR

0	2025.10.10	DEVELOPMENT PERMIT APPLICATION
1	2026.02.10	DEVELOPMENT PERMIT DRAFT REVIEW
2	2026.06.24	DEVELOPMENT PERMIT DRAFT REVIEW

METRIC

THIS DRAWING IS COPYRIGHTED AND MUST NOT BE USED, REPRODUCED, OR REVISED WITHOUT WRITTEN PERMISSION.

ALL DIMENSIONS ARE IN MILLIMETERS UNLESS OTHERWISE NOTED. VERIFY DIMENSIONS. DO NOT SCALE THIS DRAWING.

REPORT INCONSISTENCIES AND OMISSIONS TO THE CONSULTANT FOR CLARIFICATION BEFORE COMMENCING WITH THE WORK.

DEVIATIONS FROM THE CONTRACT DOCUMENTS WITHOUT WRITTEN APPROVAL FROM THE CONSULTANT ARE SUBJECT TO CORRECTION AT THE CONTRACTOR'S EXPENSE.

CALGARY SPORTS AND ENTERTAINMENT CORPORATION

CAA ICON

CANA Mortenson

ARCHITECT (AOR)
DIALOG
300, 134 11 AVENUE SE
CALGARY, AB T2G 0X5
(403) 245-5501

ARCHITECT
HOK
300 W 22 STREET
KANSAS CITY, MO 64108 USA
(816) 472-3360

STRUCTURAL ENGINEER (EOR)
ENTUITIVE
1610, 150 9 AVENUE SW
CALGARY, AB T2P 3H9
(403) 879-1270

STRUCTURAL ENGINEER
THORNTON TOMASETTI
900, 2323 GRAND DLVD
KANSAS CITY, MO 64108 USA
(816) 221-7771

MECHANICAL ENGINEER (EOR)
REMEDY ENGINEERING
200, 1422 KENSINGTON ROAD NW
CALGARY, AB T2N 3P9
(403) 984-6960

MECHANICAL ENGINEER
ME ENGINEERS INC.
300, 14143 DENVER W PARKWAY
GOLDEN, CO 80401 USA
(303) 421-6655

ELECTRICAL ENGINEER (EOR)
DIALOG
300, 134 11 AVENUE SE
CALGARY, AB T2G 0X5
(403) 245-5501

ELECTRICAL ENGINEER
ME ENGINEERS INC.
300, 14143 DENVER W PARKWAY
GOLDEN, CO 80401 USA
(303) 421-6655

ELECTRICAL ENGINEER
DESIGNCORE
100, 4723 1 STREET SW
CALGARY, AB T2G 4Y8
(403) 269-2125

CIVIL ENGINEER
STANTEC CONSULTING LTD.
200, 325 25 STREET SE
CALGARY, AB T2A 7H8
(403) 716-8000

LANDSCAPE ARCHITECT
GROUNDCUBED
25, 6020 2 STREET SE
CALGARY, AB T2H 2L8
(403) 475-0719

SECURITY
LOBO SECURITY CONSULTING
13, 5155 SPECTRUM WAY
MISSISSAUGA, ON L4W 5A1
(905) 502-1234

FOOD SERVICES
KAIZEN FOODSERVICE
14, 1525 CORNWALL ROAD
CALGARY, AB T2A 7H8
(905) 338-3222

HERITAGE ARCHITECT
KUMLIN SULLIVAN
310, 5819 2 STREET SW
CALGARY, AB T2H 0H3
(403) 283-8361

WAYFINDING
ENTRO
303, 605 11 AVENUE SW
CALGARY, AB T2R 0E1
(403) 906-0208

KEYPLAN

PERMIT TO PRACTICE

SEAL

SCOTIA PLACE

519 - 12th AVE SE, CALGARY, AB

A2.6, A2.7, A2.8, NAMING RIGHTS LOGO FACADE ID


DRAWN: DW/AB
CHECKED: GM
PLOT DATE: AUGUST 26, 2025

SW.5013

2007605



PRECEDENT IMAGES - ICE SIGNAGE
SCALE NTS

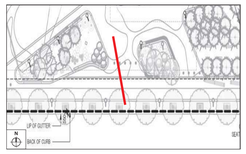


KEYPLAN – SITE
NTS

PLAN VIEW
SCALE 1:25




A3.0.1 – EXTERIOR GATE ID – GATE 1, SW, FRONT VIEW
SCALE 1:25

1 SW.5014 **A3.0.1 – EXTERIOR GATE ID – GATE 1, SW**
SCALE AS SHOWN

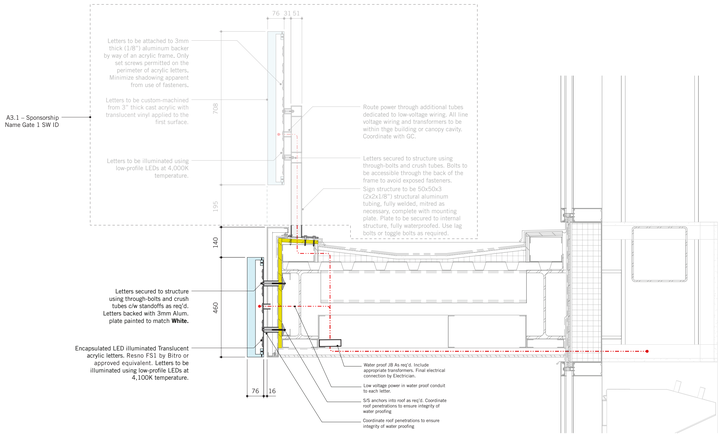

A3.0.1 – EXTERIOR GATE ID – GATE 1, SW, DIAGRAMATIC SECTION VIEW
SCALE 1:10

3 SW.5014 **A3.0.1 – EXTERIOR GATE ID – GATE 1, SW**
SCALE AS SHOWN

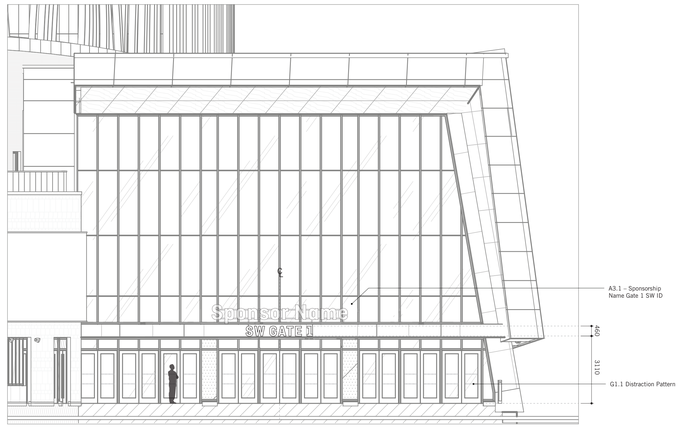

OVERALL EXTERIOR ELEVATION, WEST
SCALE 1:100

2 SW.5014 **A3.0.1 – EXTERIOR GATE ID – GATE 1, SW**
SCALE 1:50

entro

ISSUED FOR

0	2025.10.10	DEVELOPMENT PERMIT APPLICATION
1	2026.02.10	DEVELOPMENT PERMIT DRAFT REVIEW
2	2026.06.24	DEVELOPMENT PERMIT DRAFT REVIEW

METRIC

THIS DRAWING IS COPYRIGHTED AND MUST NOT BE USED, REPRODUCED, OR REVISED WITHOUT WRITTEN PERMISSION.

ALL DIMENSIONS ARE IN MILLIMETERS UNLESS OTHERWISE NOTED. VERIFY DIMENSIONS.
DO NOT SCALE THIS DRAWING.

REPORT INCONSISTENCIES AND OMISSIONS TO THE CONSULTANT FOR CLARIFICATION BEFORE COMMENCING WITH THE WORK.

DEVIATIONS FROM THE CONTRACT DOCUMENTS WITHOUT WRITTEN APPROVAL FROM THE CONSULTANT ARE SUBJECT TO CORRECTION AT THE CONTRACTOR'S EXPENSE.

CALGARY SPORTS AND ENTERTAINMENT CORPORATION

ARCHITECT (AOR)
DIALOG
300, 134 11 AVENUE SE
CALGARY, AB T2G 0X5
(403) 245-5501

ARCHITECT
HOK
300 W 22 STREET
KANSAS CITY, MO 64108 USA
(816) 472-3300

STRUCTURAL ENGINEER (EOR)
ENTUITIVE
1610, 150 9 AVENUE SW
CALGARY, AB T2P 3H9
(403) 879-1270

STRUCTURAL ENGINEER
THORNTON TOMASETTI
900, 2323 GRAND DLVD
KANSAS CITY, MO 64108 USA
(816) 221-7771

MECHANICAL ENGINEER (EOR)
REMEDY ENGINEERING
200, 1422 KENSINGTON ROAD NW
CALGARY, AB T2N 3P9
(403) 984-6960

MECHANICAL ENGINEER
ME ENGINEERS INC.
300, 14143 DENVER W PARKWAY
GOLDEN, CO 80401 USA
(303) 421-6655

ELECTRICAL ENGINEER (EOR)
DIALOG
300, 134 11 AVENUE SE
CALGARY, AB T2G 0X5
(403) 245-5501

ELECTRICAL ENGINEER
ME ENGINEERS INC.
300, 14143 DENVER W PARKWAY
GOLDEN, CO 80401 USA
(303) 421-6655

ELECTRICAL ENGINEER
DESIGNCORE
100, 4723 1 STREET SW
CALGARY, AB T2G 4Y8
(403) 269-2125

CIVIL ENGINEER
STANTEC CONSULTING LTD.
200, 325 25 STREET SE
CALGARY, AB T2A 7H8
(403) 716-8000

LANDSCAPE ARCHITECT
GROUNDCUBED
25, 6020 2 STREET SE
CALGARY, AB T2H 2L8
(403) 475-0719


SECURITY
LOBO SECURITY CONSULTING
13, 5155 SPECTRUM WAY
MISSISSAUGA, ON L4W 5A1
(905) 502-1234

FOOD SERVICES
KAIZEN FOODSERVICE
14, 1525 CORNWALL ROAD
CALGARY, AB T2A 7H8
(905) 338-3222

HERITAGE ARCHITECT
KUMLIN SULLIVAN
310, 5819 2 STREET SW
CALGARY, AB T2H 0H3
(403) 283-8361

WAYFINDING
ENTRO
303, 605 11 AVENUE SW
CALGARY, AB T2R OE1
(403) 906-0208

KEYPLAN

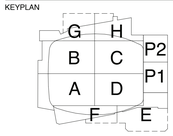

PERMIT TO PRACTICE

SEAL

SCOTIA PLACE

519 - 12th AVE SE, CALGARY, AB

A3.0.1 GATE ID SW

DRAWN: DW/AB
CHECKED: **GM**
PLOT DATE: AUGUST 26, 2025

SW.5014

2007605



PLAN VIEW
SCALE 1:25




PRECEDENT IMAGES - ICE SIGNAGE

KEYPLAN – SITE
NTS




A3.0.2 – EXTERIOR GATE ID – GATE 2, NW, FRONT VIEW
SCALE 1:25

1 GW.5015 **A3.0.2 – EXTERIOR GATE ID – GATE 2, NW**
SCALE AS SHOWN

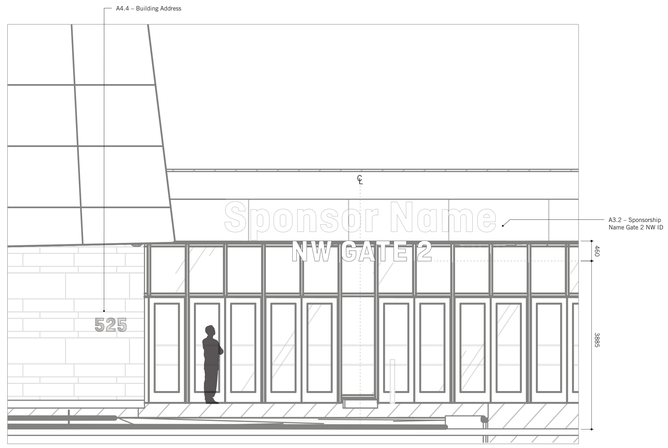

OVERALL EXTERIOR ELEVATION, NORTH
SCALE 1:50

2 GW.5015 **A3.0.2 – EXTERIOR GATE ID – GATE 2, NW**
SCALE AS SHOWN

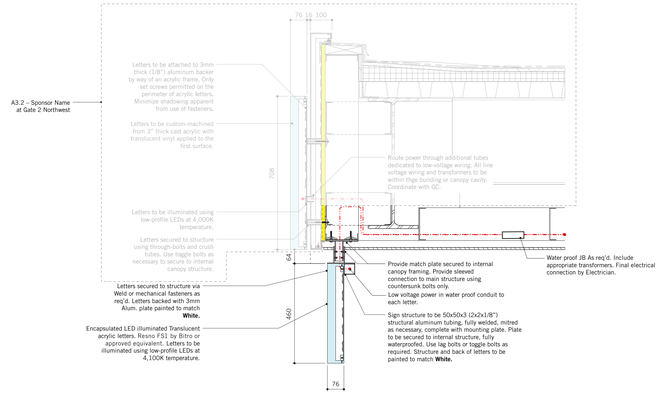

A3.0.2 – EXTERIOR GATE ID – GATE 2, NW, CANOPY DETAIL SECTION VIEW
SCALE 1:10

3 GW.5015 **A3.0.2 – EXTERIOR GATE ID – GATE 2, NW**
SCALE AS SHOWN

entro

ISSUED FOR

0	2025.10.10	DEVELOPMENT PERMIT APPLICATION
1	2026.02.10	DEVELOPMENT PERMIT DRAFT REVIEW
2	2026.06.24	DEVELOPMENT PERMIT DRAFT REVIEW

METRIC

THIS DRAWING IS COPYRIGHTED AND MUST NOT BE USED, REPRODUCED, OR REVISED WITHOUT WRITTEN PERMISSION.

ALL DIMENSIONS ARE IN MILLIMETERS UNLESS OTHERWISE NOTED. VERIFY DIMENSIONS.
DO NOT SCALE THIS DRAWING.

REPORT INCONSISTENCIES AND OMISSIONS TO THE CONSULTANT FOR CLARIFICATION BEFORE COMMENCING WITH THE WORK.

DEVIATIONS FROM THE CONTRACT DOCUMENTS WITHOUT WRITTEN APPROVAL FROM THE CONSULTANT ARE SUBJECT TO CORRECTION AT THE CONTRACTOR'S EXPENSE.

CALGARY SPORTS AND ENTERTAINMENT CORPORATION

CAA ICON

CANA Mortenson

ARCHITECT (AOR)
DIALOG
300, 134 11 AVENUE SE
CALGARY, AB T2G 0X5
(403) 245-5501

ARCHITECT
HOK
300 W 22 STREET
KANSAS CITY, MO 64108 USA
(816) 472-3360

STRUCTURAL ENGINEER (EOR)
ENTUITIVE
1610, 150 9 AVENUE SW
CALGARY, AB T2P 3H9
(403) 879-1270

STRUCTURAL ENGINEER
THORNTON TOMASETTI
900, 2323 GRAND DLVD
KANSAS CITY, MO 64108 USA
(816) 221-7771

MECHANICAL ENGINEER (EOR)
REMEDY ENGINEERING
200, 1422 KENSINGTON ROAD NW
CALGARY, AB T2N 3P9
(403) 984-6960

MECHANICAL ENGINEER
ME ENGINEERS INC.
300, 14143 DENVER W PARKWAY
GOLDEN, CO 80401 USA
(303) 421-6655

ELECTRICAL ENGINEER (EOR)
DIALOG
300, 134 11 AVENUE SE
CALGARY, AB T2G 0X5
(403) 245-5501

ELECTRICAL ENGINEER
ME ENGINEERS INC.
300, 14143 DENVER W PARKWAY
GOLDEN, CO 80401 USA
(303) 421-6655

ELECTRICAL ENGINEER
DESIGNCORE
100, 4723 1 STREET SW
CALGARY, AB T2G 4Y8
(403) 269-2125

CIVIL ENGINEER
STANTEC CONSULTING LTD.
200, 325 25 STREET SE
CALGARY, AB T2A 7H8
(403) 716-8000

LANDSCAPE ARCHITECT
GROUNDCUBED
25, 6020 2 STREET SE
CALGARY, AB T2H 2L8
(403) 475-0719


SECURITY
LOBO SECURITY CONSULTING
13, 5155 SPECTRUM WAY
MISSISSAUGA, ON L4W 5A1
(905) 502-1234

FOOD SERVICES
KAIZEN FOODSERVICE
14, 1525 CORNWALL ROAD
CALGARY, AB T2A 7H8
(905) 338-3222

HERITAGE ARCHITECT
KUMLIN SULLIVAN
310, 5819 2 STREET SW
CALGARY, AB T2H 0H3
(403) 283-8361

WAYFINDING
ENTRO
303, 605 11 AVENUE SW
CALGARY, AB T2R OE1
(403) 906-0208

KEYPLAN

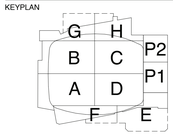

PERMIT TO PRACTICE

SEAL

SCOTIA PLACE

519 - 12th AVE SE, CALGARY, AB

A3.0.2 GATE ID NW

DRAWN: DW/AB
CHECKED: GM
PLOT DATE: AUGUST 26, 2025

SW.5015

2007605



PLAN VIEW
SCALE 1:25



PRECEDENT IMAGES - ICE SIGNAGE




KEYPLAN – SITE
NTS




A3.0.3 – EXTERIOR GATE ID – GATE 4, NE, FRONT VIEW
SCALE 1:25

1 SW.5016 **A3.0.3 – EXTERIOR GATE ID – GATE 4, NE**
SCALE AS SHOWN

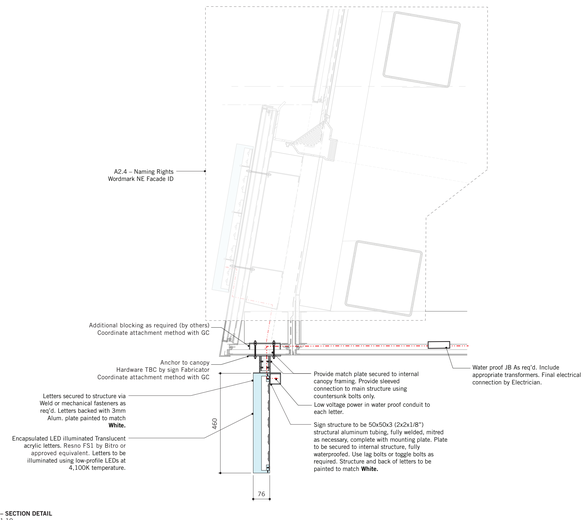

A3.0.3 - SECTION DETAIL
SCALE 1:10

3 SW.5016 **A3.0.3 – EXTERIOR GATE ID – GATE 3, NE**
SCALE AS SHOWN

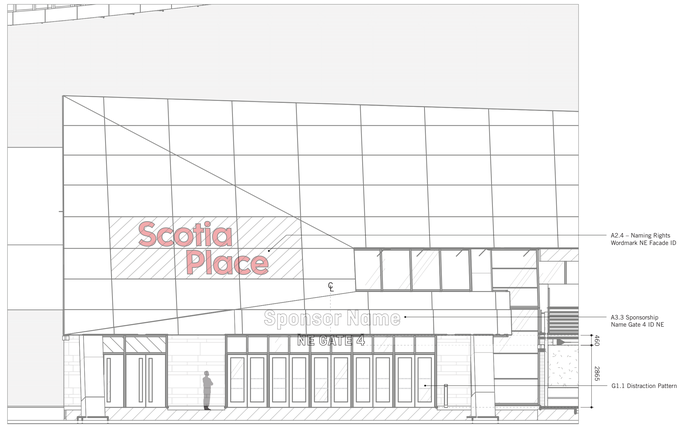

OVERALL EXTERIOR ELEVATION, NORTH
SCALE 1:100

2 SW.5016 **A3.0.3 – EXTERIOR GATE ID – GATE 4, NE**
SCALE AS SHOWN

entro

ISSUED FOR

0	2025.10.10	DEVELOPMENT PERMIT APPLICATION
1	2026.02.10	DEVELOPMENT PERMIT DRAFT REVIEW
2	2026.06.24	DEVELOPMENT PERMIT DRAFT REVIEW

METRIC

THIS DRAWING IS COPYRIGHTED AND MUST NOT BE USED, REPRODUCED, OR REVISED WITHOUT WRITTEN PERMISSION.

ALL DIMENSIONS ARE IN MILLIMETERS UNLESS OTHERWISE NOTED.
VERIFY DIMENSIONS.
DO NOT SCALE THIS DRAWING.

REPORT INCONSISTENCIES AND OMISSIONS TO THE CONSULTANT FOR CLARIFICATION BEFORE COMMENCING WITH THE WORK.

DEVIATIONS FROM THE CONTRACT DOCUMENTS WITHOUT WRITTEN APPROVAL FROM THE CONSULTANT ARE SUBJECT TO CORRECTION AT THE CONTRACTOR'S EXPENSE.

CALGARY SPORTS AND ENTERTAINMENT CORPORATION

CAA ICON

CANA Mortenson

ARCHITECT (AOR)
DIALOG
300, 134 11 AVENUE SE
CALGARY, AB T2G 0X5
(403) 245-5501

ARCHITECT
HOK
300 W 22 STREET
KANSAS CITY, MO 64108 USA
(816) 472-3360

STRUCTURAL ENGINEER (EOR)
ENTUITIVE
1610, 150 9 AVENUE SW
CALGARY, AB T2P 3H9
(403) 879-1270

STRUCTURAL ENGINEER
THORNTON TOMASETTI
900, 2323 GRAND DLVD
KANSAS CITY, MO 64108 USA
(816) 221-7771

MECHANICAL ENGINEER (EOR)
REMEDY ENGINEERING
200, 1422 KENSINGTON ROAD NW
CALGARY, AB T2N 3P9
(403) 984-6960

MECHANICAL ENGINEER
ME ENGINEERS INC.
300, 14143 DENVER W PARKWAY
GOLDEN, CO 80401 USA
(303) 421-6655

ELECTRICAL ENGINEER (EOR)
DIALOG
300, 134 11 AVENUE SE
CALGARY, AB T2G 0X5
(403) 245-5501

ELECTRICAL ENGINEER
ME ENGINEERS INC.
300, 14143 DENVER W PARKWAY
GOLDEN, CO 80401 USA
(303) 421-6655

ELECTRICAL ENGINEER
DESIGNCORE
100, 4723 1 STREET SW
CALGARY, AB T2G 4Y8
(403) 269-2125

CIVIL ENGINEER
STANTEC CONSULTING LTD.
200, 325 25 STREET SE
CALGARY, AB T2A 7H8
(403) 716-8000

LANDSCAPE ARCHITECT
GROUNDCUBED
25, 6020 2 STREET SE
CALGARY, AB T2H 2L8
(403) 475-0719


SECURITY
LOBO SECURITY CONSULTING
13, 5155 SPECTRUM WAY
MISSISSAUGA, ON L4W 5A1
(905) 502-1234

FOOD SERVICES
KAIZEN FOODSERVICE
14, 1525 CORNWALL ROAD
CALGARY, AB T2A 7H8
(905) 338-3222

HERITAGE ARCHITECT
KUMLIN SULLIVAN
310, 5819 2 STREET SW
CALGARY, AB T2H 0H3
(403) 283-8361

WAYFINDING
ENTRO
303, 605 11 AVENUE SW
CALGARY, AB T2R OE1
(403) 906-0208

KEYPLAN

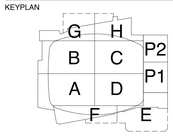

PERMIT TO PRACTICE

SEAL

SCOTIA PLACE

519 - 12th AVE SE, CALGARY, AB

A3.0.3 GATE ID NE


DRAWN: DW/AB
CHECKED: **SM**
PLOT DATE: AUGUST 26, 2025

SW.5016

2007605



PRECEDENT IMAGES - ICE SIGNAGE
SCALE NTS

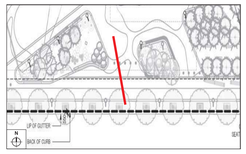


KEYPLAN – SITE
NTS




A3.1 – EXTERIOR SPONSOR GATE ID – GATE 1, SW, FRONT VIEW
SCALE 1:25

1 SW.5017 **A3.1 – EXTERIOR SPONSOR GATE ID – GATE 1, SW**
SCALE AS SHOWN

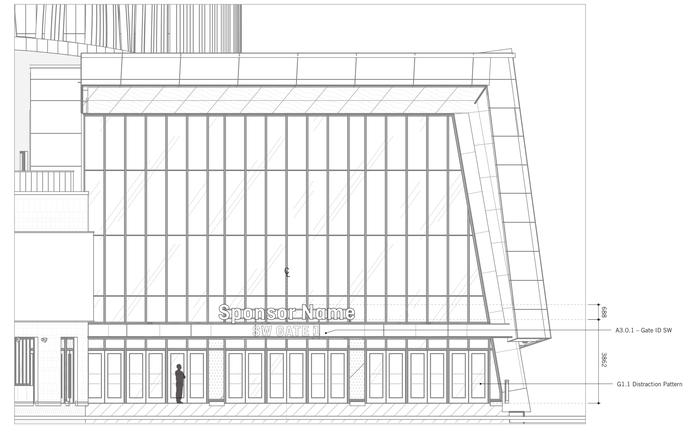

OVERALL EXTERIOR ELEVATION, WEST
SCALE 1:100

2 SW.5017 **A3.1 – EXTERIOR SPONSOR GATE ID – GATE 1, SW**
SCALE AS SHOWN

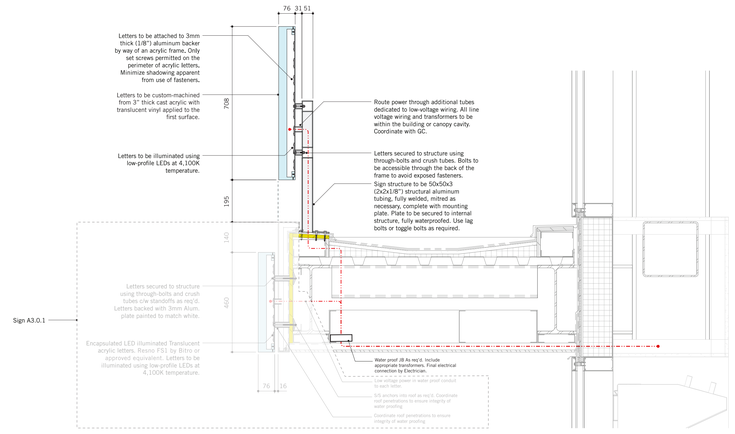

A3.1 – EXTERIOR SPONSOR GATE ID – GATE 1, SW, DIAGRAMATIC SECTION VIEW
SCALE 1:10

3 SW.5017 **A3.1 – EXTERIOR SPONSOR GATE ID – GATE 1, SW**
SCALE AS SHOWN

entro

ISSUED FOR

0	2025.10.10	DEVELOPMENT PERMIT APPLICATION
1	2026.02.10	DEVELOPMENT PERMIT DRAFT REVIEW
2	2026.06.24	DEVELOPMENT PERMIT DRAFT REVIEW

METRIC

THIS DRAWING IS COPYRIGHTED AND MUST NOT BE USED, REPRODUCED, OR REVISED WITHOUT WRITTEN PERMISSION.

ALL DIMENSIONS ARE IN MILLIMETERS UNLESS OTHERWISE NOTED. VERIFY DIMENSIONS.
DO NOT SCALE THIS DRAWING.

REPORT INCONSISTENCIES AND OMISSIONS TO THE CONSULTANT FOR CLARIFICATION BEFORE COMMENCING WITH THE WORK.

DEVIATIONS FROM THE CONTRACT DOCUMENTS WITHOUT WRITTEN APPROVAL FROM THE CONSULTANT ARE SUBJECT TO CORRECTION AT THE CONTRACTOR'S EXPENSE.

CALGARY SPORTS AND ENTERTAINMENT CORPORATION

CAA ICON

CANA Mortenson

ARCHITECT (AOR)
DIALOG
300, 134 11 AVENUE SE
CALGARY, AB T2G 0X5
(403) 245-5501

ARCHITECT
HOK
300 W 22 STREET
KANSAS CITY, MO 64108 USA
(816) 472-3360

STRUCTURAL ENGINEER (EOR)
ENTUITIVE
1610, 150 9 AVENUE SW
CALGARY, AB T2P 3H9
(403) 879-1270

STRUCTURAL ENGINEER
THORNTON TOMASETTI
900, 2323 GRAND DLVD
KANSAS CITY, MO 64108 USA
(816) 221-7771

MECHANICAL ENGINEER (EOR)
REMEDY ENGINEERING
200, 1422 KENSINGTON ROAD NW
CALGARY, AB T2N 3P9
(403) 984-6960

MECHANICAL ENGINEER
ME ENGINEERS INC.
300, 14143 DENVER W PARKWAY
GOLDEN, CO 80401 USA
(303) 421-6655

ELECTRICAL ENGINEER (EOR)
DIALOG
300, 134 11 AVENUE SE
CALGARY, AB T2G 0X5
(403) 245-5501

ELECTRICAL ENGINEER
ME ENGINEERS INC.
300, 14143 DENVER W PARKWAY
GOLDEN, CO 80401 USA
(303) 421-6655

ELECTRICAL ENGINEER
DESIGNCORE
100, 4723 1 STREET SW
CALGARY, AB T2G 4Y8
(403) 269-2125

CIVIL ENGINEER
STANTEC CONSULTING LTD.
200, 325 25 STREET SE
CALGARY, AB T2A 7H8
(403) 716-8000

LANDSCAPE ARCHITECT
GROUNDCUBED
25, 6020 2 STREET SE
CALGARY, AB T2H 2L8
(403) 475-0719


SECURITY
LOBO SECURITY CONSULTING
13, 5155 SPECTRUM WAY
MISSISSAUGA, ON L4W 5A1
(905) 502-1234

FOOD SERVICES
KAIZEN FOODSERVICE
14, 1525 CORNWALL ROAD
CALGARY, AB T2A 7H8
(905) 338-3222

HERITAGE ARCHITECT
KUMLIN SULLIVAN
310, 5819 2 STREET SW
CALGARY, AB T2H 0H3
(403) 283-8361

WAYFINDING
ENTRO
303, 605 11 AVENUE SW
CALGARY, AB T2R OE1
(403) 906-0208

KEYPLAN

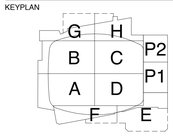

PERMIT TO PRACTICE

SEAL


SCOTIA PLACE

519 - 12th AVE SE, CALGARY, AB

A3.1 SPONSORSHIP NAME
GATE 1 SW ID

DRAWN: DW/AB
CHECKED: GM
PLOT DATE: AUGUST 26, 2025

SW.5017
2007605

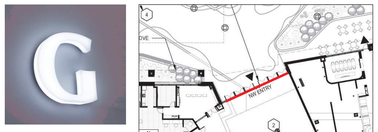


PRECEDENT IMAGES - ICE SIGNAGE

KEYPLAN – SITE
NTS




A3.2 – EXTERIOR SPONSOR GATE ID – GATE 2, NW, FRONT VIEW
SCALE 1:25

1 / SW.5018 **A3.2 – EXTERIOR SPONSOR GATE ID – GATE 2, NW**
SCALE AS SHOWN

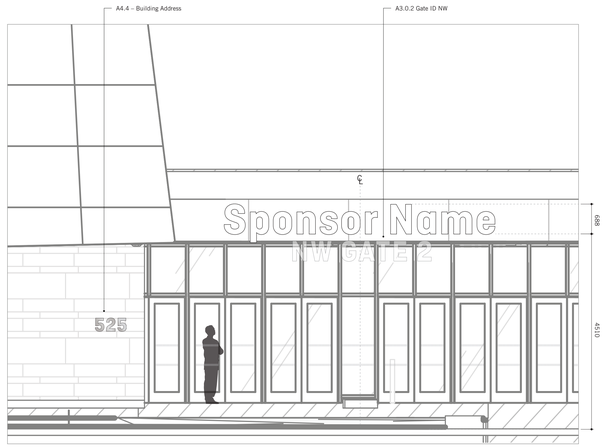

OVERALL EXTERIOR ELEVATION, NORTH
SCALE 1:50

2 / SW.5018 **A3.2 – EXTERIOR SPONSOR GATE ID – GATE 2, NW**
SCALE AS SHOWN

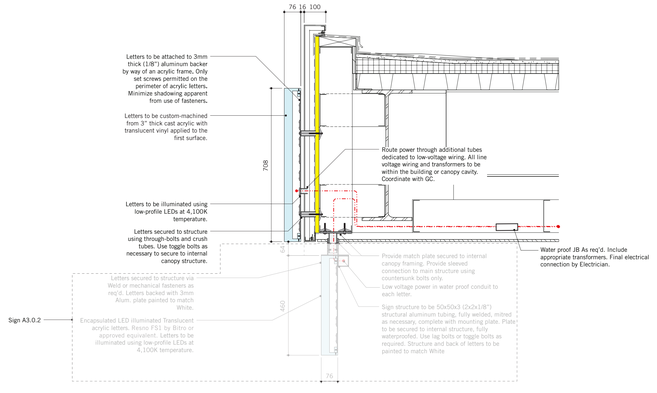

A3.2 – EXTERIOR SPONSOR GATE ID – GATE 2, NW, CANOPY DETAIL SECTION VIEW
SCALE 1:10

3 / SW.5018 **A3.2 – EXTERIOR SPONSOR GATE ID – GATE 2, NW**
SCALE AS SHOWN

entro

ISSUED FOR

0	2025.10.10	DEVELOPMENT PERMIT APPLICATION
1	2026.02.10	DEVELOPMENT PERMIT DRAFT REVIEW
2	2026.06.24	DEVELOPMENT PERMIT DRAFT REVIEW

METRIC

THIS DRAWING IS COPYRIGHTED AND MUST NOT BE USED, REPRODUCED, OR REVISED WITHOUT WRITTEN PERMISSION.

ALL DIMENSIONS ARE IN MILLIMETERS UNLESS OTHERWISE NOTED. VERIFY DIMENSIONS.
DO NOT SCALE THIS DRAWING.

REPORT INCONSISTENCIES AND OMISSIONS TO THE CONSULTANT FOR CLARIFICATION BEFORE COMMENCING WITH THE WORK.

DEVIATIONS FROM THE CONTRACT DOCUMENTS WITHOUT WRITTEN APPROVAL FROM THE CONSULTANT ARE SUBJECT TO CORRECTION AT THE CONTRACTOR'S EXPENSE.

CALGARY SPORTS AND ENTERTAINMENT CORPORATION

CAA ICON

CANA Mortenson

ARCHITECT (AOR)
DIALOG
300, 134 11 AVENUE SE
CALGARY, AB T2G 0X5
(403) 245-5501

ARCHITECT
HOK
300 W 22 STREET
KANSAS CITY, MO 64108 USA
(816) 472-3360

STRUCTURAL ENGINEER (EOR)
ENTUITIVE
1610, 150 9 AVENUE SW
CALGARY, AB T2P 3H9
(403) 879-1270

STRUCTURAL ENGINEER
THORNTON TOMASETTI
900, 2323 GRAND DLVD
KANSAS CITY, MO 64108 USA
(816) 221-7771

MECHANICAL ENGINEER (EOR)
REMEDY ENGINEERING
200, 1422 KENSINGTON ROAD NW
CALGARY, AB T2N 3P9
(403) 984-6960

MECHANICAL ENGINEER
ME ENGINEERS INC.
300, 14143 DENVER W PARKWAY
GOLDEN, CO 80401 USA
(303) 421-6655

ELECTRICAL ENGINEER (EOR)
DIALOG
300, 134 11 AVENUE SE
CALGARY, AB T2G 0X5
(403) 245-5501

ELECTRICAL ENGINEER
ME ENGINEERS INC.
300, 14143 DENVER W PARKWAY
GOLDEN, CO 80401 USA
(303) 421-6655

ELECTRICAL ENGINEER
DESIGNCORE
100, 4723 1 STREET SW
CALGARY, AB T2G 4Y8
(403) 269-2125

CIVIL ENGINEER
STANTEC CONSULTING LTD.
200, 325 25 STREET SE
CALGARY, AB T2A 7H8
(403) 716-8000

LANDSCAPE ARCHITECT
GROUNDCUBED
25, 6020 2 STREET SE
CALGARY, AB T2H 2L8
(403) 475-0719


SECURITY
LOBO SECURITY CONSULTING
13, 5155 SPECTRUM WAY
MISSISSAUGA, ON L4W 5A1
(905) 502-1234

FOOD SERVICES
KAIZEN FOODSERVICE
14, 1525 CORNWALL ROAD
CALGARY, AB T2A 7H8
(905) 338-3222

HERITAGE ARCHITECT
KUMLIN SULLIVAN
310, 5819 2 STREET SW
CALGARY, AB T2H 0H3
(403) 283-8361

WAYFINDING
ENTRO
303, 605 11 AVENUE SW
CALGARY, AB T2R OE1
(403) 906-0208

KEYPLAN

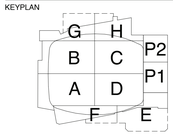

PERMIT TO PRACTICE

SEAL

SCOTIA PLACE

519 - 12th AVE SE, CALGARY, AB


A3.2 SPONSORSHIP NAME
GATE 2 NW ID

DRAWN: DW/AB
CHECKED: GM
PLOT DATE: AUGUST 26, 2025

SW.5018
2007605



PRECEDENT IMAGES - ICE SIGNAGE

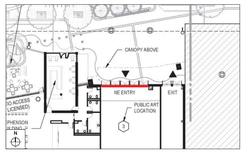


KEYPLAN – SITE
NTS




A3.3 – EXTERIOR SPONSOR GATE ID – GATE 4, NE, FRONT VIEW
SCALE 1:25

1 SW.5019 **A3.3 – EXTERIOR SPONSOR GATE ID – GATE 4, NE**
SCALE AS SHOWN

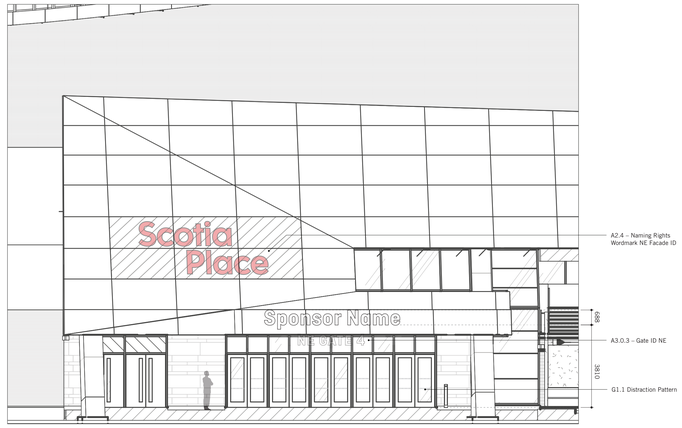

OVERALL EXTERIOR ELEVATION, NORTH
SCALE 1:100

2 SW.5019 **A3.3 – EXTERIOR SPONSOR GATE ID – GATE 4, NE**
SCALE AS SHOWN

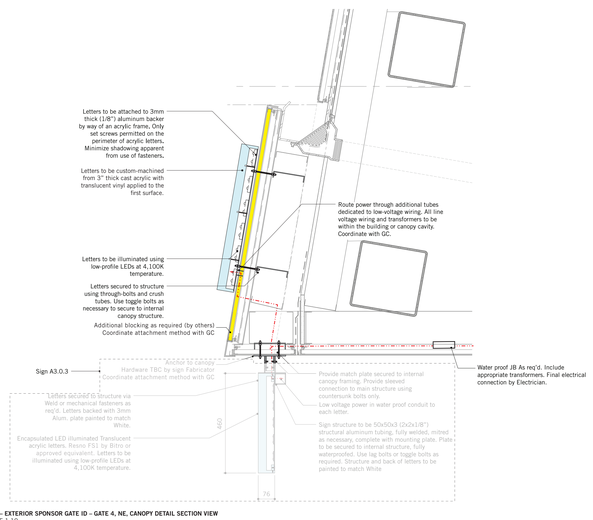

A3.3 – EXTERIOR SPONSOR GATE ID – GATE 4, NE, CANOPY DETAIL SECTION VIEW
SCALE 1:10

3 SW.5019 **A3.3 – EXTERIOR SPONSOR GATE ID – GATE 4, NE**
SCALE AS SHOWN

entro

ISSUED FOR

0	2025.10.10	DEVELOPMENT PERMIT APPLICATION
1	2026.02.10	DEVELOPMENT PERMIT DRAFT REVIEW
2	2026.06.24	DEVELOPMENT PERMIT DRAFT REVIEW

METRIC

THIS DRAWING IS COPYRIGHTED AND MUST NOT BE USED, REPRODUCED, OR REVISED WITHOUT WRITTEN PERMISSION.

ALL DIMENSIONS ARE IN MILLIMETERS UNLESS OTHERWISE NOTED. VERIFY DIMENSIONS.
DO NOT SCALE THIS DRAWING.

REPORT INCONSISTENCIES AND OMISSIONS TO THE CONSULTANT FOR CLARIFICATION BEFORE COMMENCING WITH THE WORK.

DEVIATIONS FROM THE CONTRACT DOCUMENTS WITHOUT WRITTEN APPROVAL FROM THE CONSULTANT ARE SUBJECT TO CORRECTION AT THE CONTRACTOR'S EXPENSE.

CALGARY SPORTS AND ENTERTAINMENT CORPORATION

CAA ICON

CANA Mortenson

ARCHITECT (AOR)
DIALOG
300, 134 11 AVENUE SE
CALGARY, AB T2G 0X5
(403) 245-5501

ARCHITECT
HOK
300 W 22 STREET
KANSAS CITY, MO 64108 USA
(816) 472-3300

STRUCTURAL ENGINEER (EOR)
ENTUITIVE
1610, 150 9 AVENUE SW
CALGARY, AB T2P 3H9
(403) 879-1270

STRUCTURAL ENGINEER
THORNTON TOMASETTI
900, 2323 GRAND DLVD
KANSAS CITY, MO 64108 USA
(816) 221-7771

MECHANICAL ENGINEER (EOR)
REMEDY ENGINEERING
200, 1422 KENSINGTON ROAD NW
CALGARY, AB T2N 3P9
(403) 984-6960

MECHANICAL ENGINEER
ME ENGINEERS INC.
300, 14143 DENVER W PARKWAY
GOLDEN, CO 80401 USA
(303) 421-6655

ELECTRICAL ENGINEER (EOR)
DIALOG
300, 134 11 AVENUE SE
CALGARY, AB T2G 0X5
(403) 245-5501

ELECTRICAL ENGINEER
ME ENGINEERS INC.
300, 14143 DENVER W PARKWAY
GOLDEN, CO 80401 USA
(303) 421-6655

ELECTRICAL ENGINEER
DESIGNCORE
100, 4723 1 STREET SW
CALGARY, AB T2G 4Y8
(403) 269-2125

CIVIL ENGINEER
STANTEC CONSULTING LTD.
200, 325 25 STREET SE
CALGARY, AB T2A 7H8
(403) 716-8000

LANDSCAPE ARCHITECT
GROUNDCUBED
25, 6020 2 STREET SE
CALGARY, AB T2H 2L8
(403) 475-0719


SECURITY
LOBO SECURITY CONSULTING
13, 5155 SPECTRUM WAY
MISSISSAUGA, ON L4W 5A1
(905) 502-1234

FOOD SERVICES
KAIZEN FOODSERVICE
14, 1525 CORNWALL ROAD
CALGARY, AB T2A 7H8
(905) 338-3222

HERITAGE ARCHITECT
KUMLIN SULLIVAN
310, 5819 2 STREET SW
CALGARY, AB T2H 0H3
(403) 283-8361

WAYFINDING
ENTRO
303, 605 11 AVENUE SW
CALGARY, AB T2R 0E1
(403) 906-0208

KEYPLAN

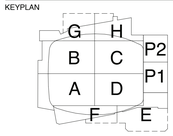

PERMIT TO PRACTICE

SEAL


SCOTIA PLACE

519 - 12th AVE SE, CALGARY, AB

A3.3 SPONSORSHIP NAME
GATE 4 NE ID

DRAWN: DW/AB
CHECKED: GM
PLOT DATE: AUGUST 26, 2025

SW.5019
2007605

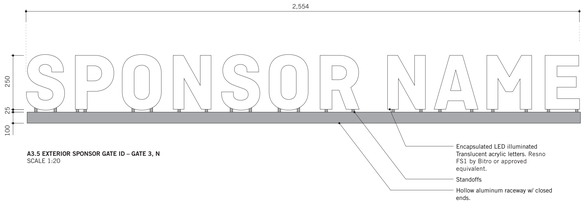

A3.5 EXTERIOR SPONSOR GATE ID – GATE 3, N
SCALE 1:20


NOTE:
Entro recommends
Fabricator supply and install
Resno FS1 by Bitro

WEIGHT ESTIMATE
Based on 10lbs/SqFt or 45kg/SqM


TBD - Based on final message
Each Letter: 20lbs / 9kg Each Letter



PRECEDENT IMAGES - ICE SIGNAGE
SCALE NTS

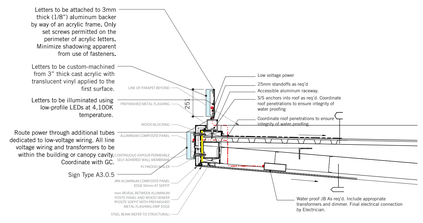


DIAGRAMMATIC SECTION DETAIL
SCALE: 1:20

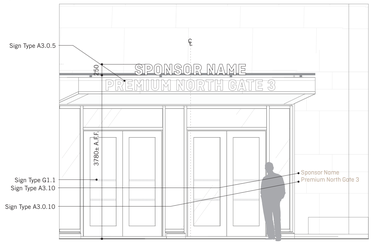

A3.5 EXTERIOR SPONSOR GATE ID – GATE 3, N
SCALE 1:50

1 SW.5020 A3.5 – EXTERIOR SPONSOR GATE ID – GATE 3, N
SCALE AS SHOWN

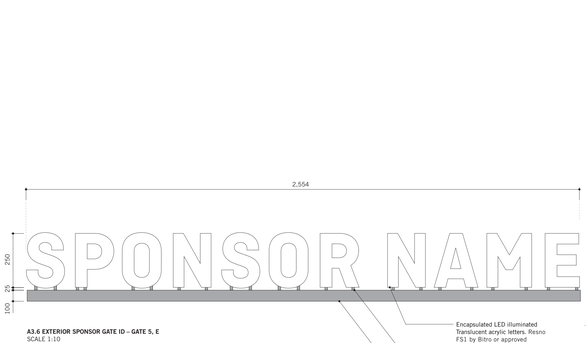

A3.6 EXTERIOR SPONSOR GATE ID – GATE 5, E
SCALE 1:10


NOTE:
Entro recommends
Fabricator supply and install
Resno FS1 by Bitro

WEIGHT ESTIMATE
Based on 10lbs/SqFt or 45kg/SqM


TBD - Based on final message
Each Letter: 20lbs / 9kg Each Letter



PRECEDENT IMAGES - ICE SIGNAGE
SCALE NTS

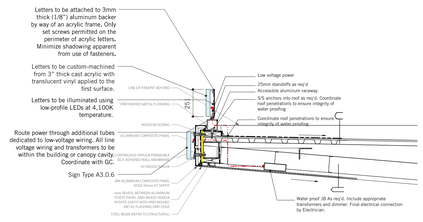


DIAGRAMMATIC SECTION DETAIL
SCALE: 1:20

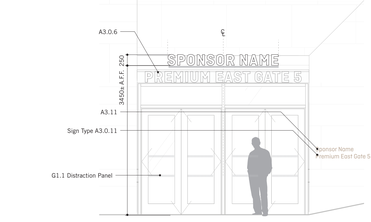

A3.6 EXTERIOR SPONSOR GATE ID – GATE 5, E
SCALE 1:50

3 SW.5020 A3.6 – EXTERIOR SPONSOR GATE ID – GATE 5, E
SCALE AS SHOWN

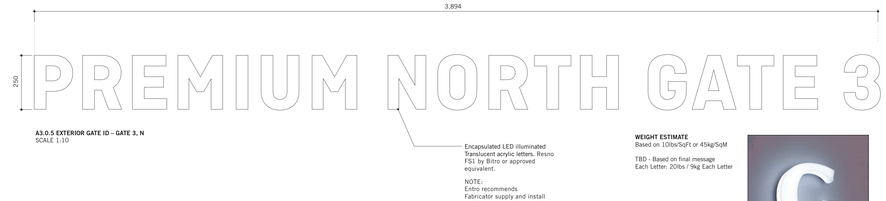

A3.0.5 EXTERIOR GATE ID – GATE 3, N
SCALE 1:10


NOTE:
Entro recommends
Fabricator supply and install
Resno FS1 by Bitro

WEIGHT ESTIMATE
Based on 10lbs/SqFt or 45kg/SqM


TBD - Based on final message
Each Letter: 20lbs / 9kg Each Letter



PRECEDENT IMAGES - ICE SIGNAGE
SCALE NTS

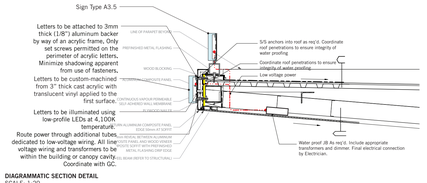


DIAGRAMMATIC SECTION DETAIL
SCALE: 1:20

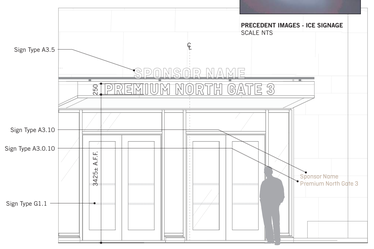

A3.5 EXTERIOR GATE ID – GATE 3, N
SCALE 1:50

2 SW.5020 A3.0.5 – EXTERIOR GATE ID – GATE 3, N
SCALE AS SHOWN

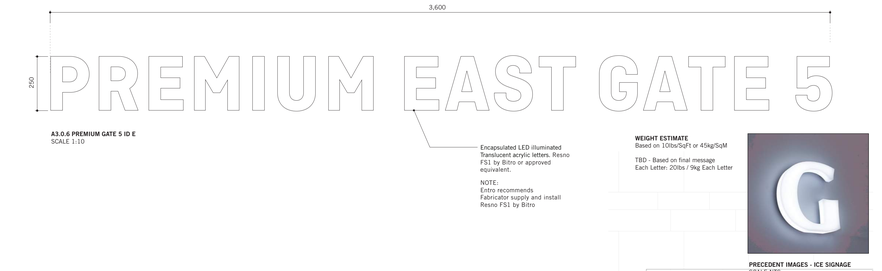


A3.0.6 PREMIUM GATE 5 ID E
SCALE 1:10

NOTE:
Entro recommends
Fabricator supply and install
Resno FS1 by Bitro


WEIGHT ESTIMATE
Based on 10lbs/SqFt or 45kg/SqM

TBD - Based on final message
Each Letter: 20lbs / 9kg Each Letter

PRECEDENT IMAGES - ICE SIGNAGE
SCALE NTS

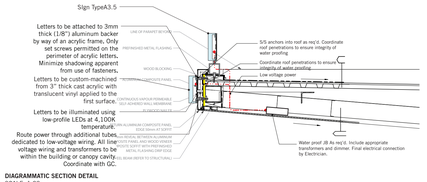

DIAGRAMMATIC SECTION DETAIL
SCALE: 1:20

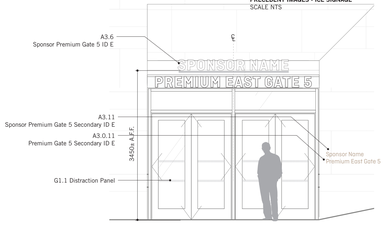

A3.0.6 PREMIUM GATE 5 ID E
SCALE 1:50

4 SW.5020 A3.0.6 – PREMIUM GATE 5 ID E
SCALE AS SHOWN

entro

ISSUED FOR

0	2025.10.10	DEVELOPMENT PERMIT APPLICATION
1	2026.02.10	DEVELOPMENT PERMIT DRAFT REVIEW
2	2026.06.24	DEVELOPMENT PERMIT DRAFT REVIEW

METRIC

THIS DRAWING IS COPYRIGHTED AND MUST NOT BE USED, REPRODUCED, OR REVISED WITHOUT WRITTEN PERMISSION.

ALL DIMENSIONS ARE IN MILLIMETERS UNLESS OTHERWISE NOTED. VERIFY DIMENSIONS.
DO NOT SCALE THIS DRAWING.

REPORT INCONSISTENCIES AND OMISSIONS TO THE CONSULTANT FOR CLARIFICATION BEFORE COMMENCING WITH THE WORK.

DEVIATIONS FROM THE CONTRACT DOCUMENTS WITHOUT WRITTEN APPROVAL FROM THE CONSULTANT ARE SUBJECT TO CORRECTION AT THE CONTRACTOR'S EXPENSE.

CALGARY SPORTS AND ENTERTAINMENT CORPORATION

CANA Mortenson

ARCHITECT (AOR)
DIALOG
300, 134 11 AVENUE SE
CALGARY, AB T2G 0X5
(403) 245-5501

ARCHITECT
HOK
200 W 22 STREET
KANSAS CITY, MO 64108 USA
(816) 472-3300

STRUCTURAL ENGINEER (EOR)
ENTUITIVE
1610, 150 9 AVENUE SW
CALGARY, AB T2P 3H9
(403) 879-1270

STRUCTURAL ENGINEER
THORNTON TOMASETTI
900, 2323 GRAND DLVD
KANSAS CITY, MO 64108 USA
(816) 221-7771

MECHANICAL ENGINEER (EOR)
REMEDY ENGINEERING
200, 1422 KENSINGTON ROAD NW
CALGARY, AB T2N 3P9
(403) 984-6960

MECHANICAL ENGINEER
ME ENGINEERS INC.
300, 14143 DENVER W PARKWAY
GOLDEN, CO 80401 USA
(303) 421-6655

ELECTRICAL ENGINEER (EOR)
DIALOG
300, 134 11 AVENUE SE
CALGARY, AB T2G 0X5
(403) 245-5501

ELECTRICAL ENGINEER
ME ENGINEERS INC.
300, 14143 DENVER W PARKWAY
GOLDEN, CO 80401 USA
(303) 421-6655

ELECTRICAL ENGINEER
DESIGNCORE
100, 4723 1 STREET SW
CALGARY, AB T2G 4Y8
(403) 269-2125

CIVIL ENGINEER
STANTEC CONSULTING LTD.
200, 325 25 STREET SE
CALGARY, AB T2A 7H8
(403) 716-8000

LANDSCAPE ARCHITECT
GROUNDCUBED
25, 6020 2 STREET SE
CALGARY, AB T2H 2L8
(403) 475-0719

SECURITY
LOBO SECURITY CONSULTING
13, 5155 SPECTRUM WAY
MISSISSAUGA, ON L4W 5A1
(905) 502-1234

FOOD SERVICES
KAIZEN FOODSERVICE
14, 1525 CORNWALL ROAD
CALGARY, AB T2A 7H8
(905) 338-3222

HERITAGE ARCHITECT
KUMLIN SULLIVAN
310, 5819 2 STREET SW
CALGARY, AB T2H 0H3
(403) 283-8361

WAYFINDING
ENTRO
303, 605 11 AVENUE SW
CALGARY, AB T2R 0E1
(403) 906-0208

KEYPLAN

PERMIT TO PRACTICE

SEAL

SCOTIA PLACE

519 - 12th AVE SE, CALGARY, AB


A3.5, A3.6,
SPONSOR PREMIUM GATE IDS
A3.0.5, A3.0.6
PREMIUM GATE IDS

DRAWN: DW/AB
CHECKED: GM
PLOT DATE: AUGUST 26, 2025

SW.5020
2007605




KEYPLAN – SITE
1:300

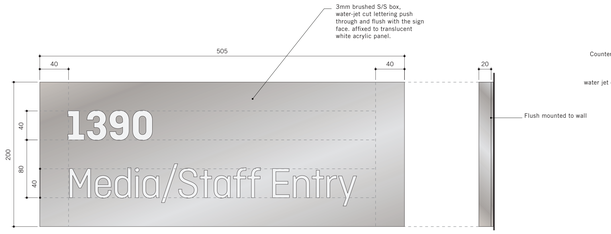


A4.1 – EXTERIOR MEDIA / STAFF ENTRANCE ID, FRONT VIEW
SCALE 1:3

SIDE VIEW
SCALE 1:3

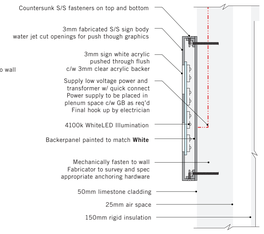

SECTION VIEW
SCALE 1:3

1 / SW.5021 **A4.1 – EXTERIOR MEDIA / STAFF ENTRANCE ID**
SCALE AS SHOWN

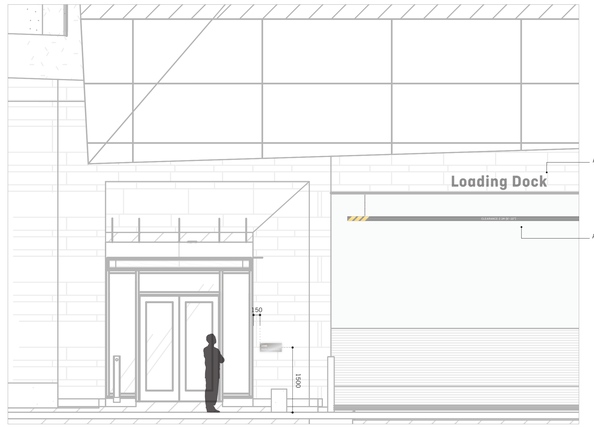


OVERALL EXTERIOR ELEVATION, EAST
SCALE 1:50

2 / SW.5021 **A4.1 – EXTERIOR MEDIA / STAFF ENTRANCE ID**
SCALE AS SHOWN




KEYPLAN – SITE
1:300

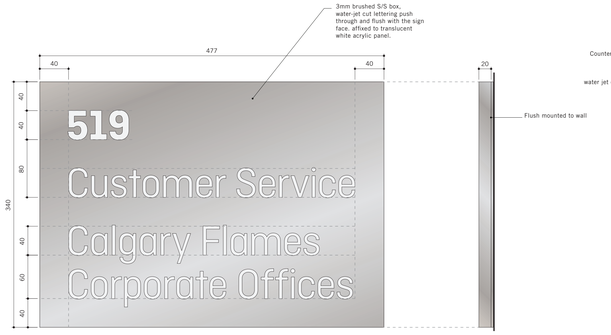


A4.2 – EXTERIOR ENTRANCE PLAQUE, WALL-MOUNTED FRONT VIEW
SCALE 1:3

SIDE VIEW
SCALE 1:3

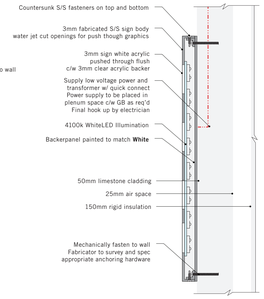

SECTION VIEW
SCALE 1:3

3 / SW.5021 **A4.2 – EXTERIOR ENTRANCE PLAQUE**
SCALE AS SHOWN

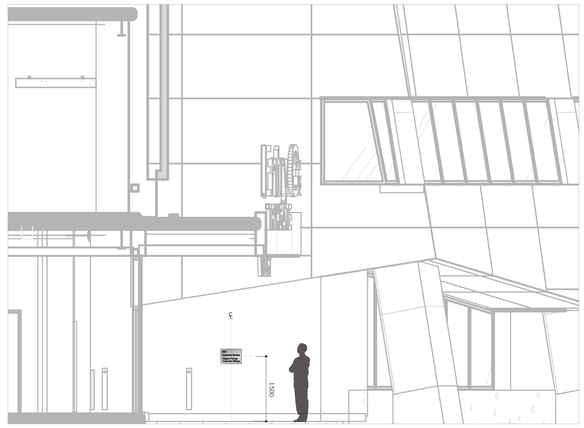

EXTERIOR ELEVATION, NORTH – NORTHEAST VIEW
SCALE 1:50

4 / SW.5021 **A4.2 – EXTERIOR ENTRANCE PLAQUE**
SCALE AS SHOWN

entro

ISSUED FOR

0	2025.10.10	DEVELOPMENT PERMIT APPLICATION
1	2026.02.10	DEVELOPMENT PERMIT DRAFT REVIEW
2	2026.06.24	DEVELOPMENT PERMIT DRAFT REVIEW

METRIC

THIS DRAWING IS COPYRIGHTED AND MUST NOT BE USED, REPRODUCED, OR REVISED WITHOUT WRITTEN PERMISSION.

ALL DIMENSIONS ARE IN MILLIMETERS UNLESS OTHERWISE NOTED. VERIFY DIMENSIONS.
DO NOT SCALE THIS DRAWING.

REPORT INCONSISTENCIES AND OMISSIONS TO THE CONSULTANT FOR CLARIFICATION BEFORE COMMENCING WITH THE WORK.

DEVIATIONS FROM THE CONTRACT DOCUMENTS WITHOUT WRITTEN APPROVAL FROM THE CONSULTANT ARE SUBJECT TO CORRECTION AT THE CONTRACTOR'S EXPENSE.

CALGARY SPORTS AND ENTERTAINMENT CORPORATION

ARCHITECT (AOR)
DIALOG
300, 134 11 AVENUE SE
CALGARY, AB T2G 0X5
(403) 245-5501

ARCHITECT
HOK
300 W 22 STREET
KANSAS CITY, MO 64108 USA
(816) 472-3300

STRUCTURAL ENGINEER (EOR)
ENTUITIVE
1610, 150 9 AVENUE SW
CALGARY, AB T2P 3H9
(403) 879-1270

STRUCTURAL ENGINEER
THORNTON TOMASETTI
900, 2323 GRAND DLVD
KANSAS CITY, MO 64108 USA
(816) 221-7771

MECHANICAL ENGINEER (EOR)
REMEDY ENGINEERING
200, 1422 KENSINGTON ROAD NW
CALGARY, AB T2N 3P9
(403) 984-6960

MECHANICAL ENGINEER
ME ENGINEERS INC.
300, 14143 DENVER W PARKWAY
GOLDEN, CO 80401 USA
(303) 421-6655

ELECTRICAL ENGINEER (EOR)
DIALOG
300, 134 11 AVENUE SE
CALGARY, AB T2G 0X5
(403) 245-5501

ELECTRICAL ENGINEER
ME ENGINEERS INC.
300, 14143 DENVER W PARKWAY
GOLDEN, CO 80401 USA
(303) 421-6655

ELECTRICAL ENGINEER
DESIGNCORE
100, 4723 1 STREET SW
CALGARY, AB T2G 4Y8
(403) 269-2125

CIVIL ENGINEER
STANTEC CONSULTING LTD.
200, 325 25 STREET SE
CALGARY, AB T2A 7H8
(403) 716-8000

LANDSCAPE ARCHITECT
GROUNDCUBED
25, 6020 2 STREET SE
CALGARY, AB T2H 2L8
(403) 475-0719


SECURITY
LOBO SECURITY CONSULTING
13, 5155 SPECTRUM WAY
MISSISSAUGA, ON L4W 5A1
(905) 502-1234

FOOD SERVICES
KAIZEN FOODSERVICE
14, 1525 CORNWALL ROAD
CALGARY, AB T2A 7H8
(905) 338-3222

HERITAGE ARCHITECT
KUMLIN SULLIVAN
310, 5819 2 STREET SW
CALGARY, AB T2H 0H3
(403) 283-8361

WAYFINDING
ENTRO
303, 605 11 AVENUE SW
CALGARY, AB T2R OE1
(403) 906-0208

KEYPLAN

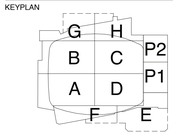

PERMIT TO PRACTICE

SEAL


SCOTIA PLACE

519 - 12th AVE SE, CALGARY, AB

A4.1 MEDIA / STAFF ENTRANCE ID
A4.2 ENTRANCE PLAQUE WALL MOUNTED

DRAWN: DW/AB
CHECKED: GM
PLOT DATE: AUGUST 26, 2025

SW.5021
2007605

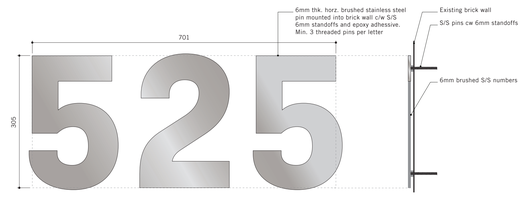


NOTE NO. IS PLACE HOLDER

A4.4 – EXTERIOR BUILDING ADDRESS, WALL-MOUNTED FRONT VIEW
SCALE 1:5


SIDE VIEW
SCALE 1:5

1 SW.5022


A4.4 – EXTERIOR BUILDING ADDRESS
SCALE AS SHOWN

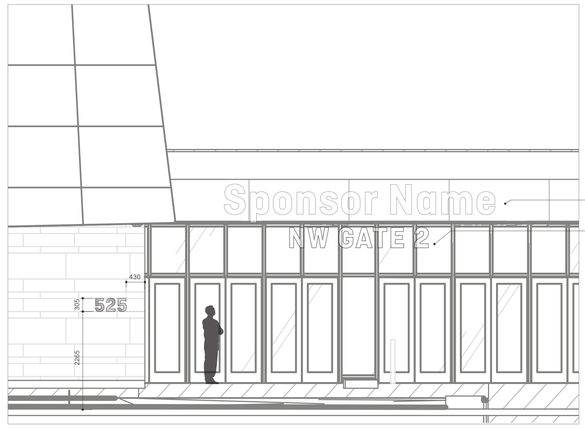


OVERALL EXTERIOR ELEVATION, NORTH
SCALE 1:50

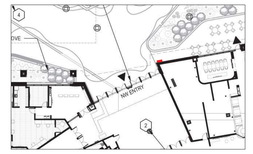
4
4
4

NOTE: Final addressing TBC.

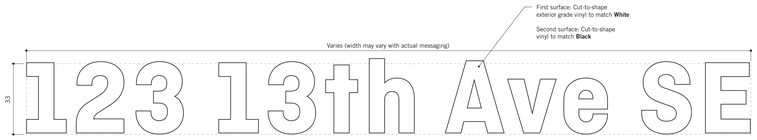


A4.6 – EXTERIOR ADDRESS, GLASS MOUNTED, LAYOUT 1
SCALE 1:5

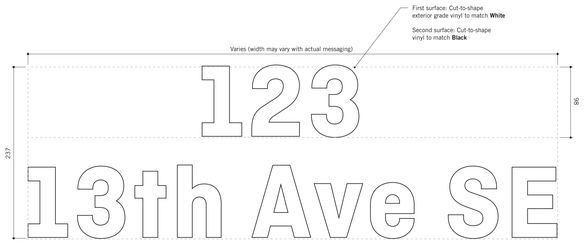

A4.6 – EXTERIOR ADDRESS, GLASS MOUNTED, LAYOUT 2
SCALE 1:5

1 SW.5023 **A4.6 – EXTERIOR ADDRESS, GLASS MOUNTED**
SCALE AS SHOWN

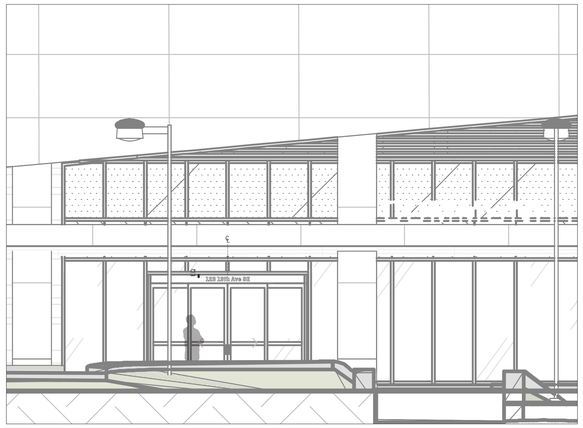


OVERALL EXTERIOR ELEVATION, SOUTH
SCALE 1:50



KEYPLAN – SITE
NTS

3 SW.5023 **A4.6 – EXTERIOR ADDRESS, GLASS MOUNTED**
SCALE AS SHOWN

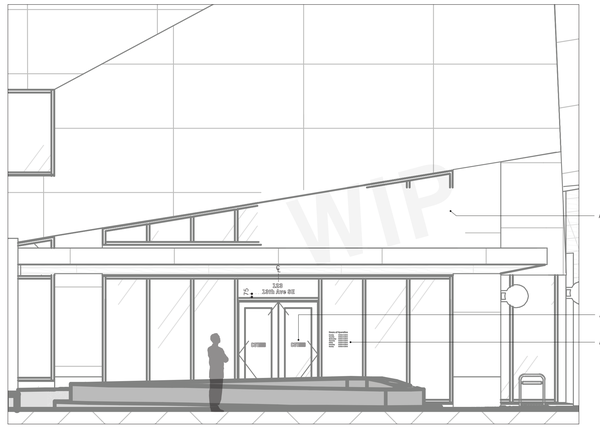

OVERALL EXTERIOR ELEVATION, NORTH
SCALE 1:50



KEYPLAN – SITE
NTS

2 SW.5023 **A4.6 – EXTERIOR ADDRESS, GLASS MOUNTED**
SCALE AS SHOWN

entro

ISSUED FOR

0	2025.10.10	DEVELOPMENT PERMIT APPLICATION
1	2026.02.10	DEVELOPMENT PERMIT DRAFT REVIEW
2	2026.06.24	DEVELOPMENT PERMIT DRAFT REVIEW

METRIC

THIS DRAWING IS COPYRIGHTED AND MUST NOT BE USED, REPRODUCED, OR REVISED WITHOUT WRITTEN PERMISSION.

ALL DIMENSIONS ARE IN MILLIMETERS UNLESS OTHERWISE NOTED. VERIFY DIMENSIONS.
DO NOT SCALE THIS DRAWING.

REPORT INCONSISTENCIES AND OMISSIONS TO THE CONSULTANT FOR CLARIFICATION BEFORE COMMENCING WITH THE WORK.

DEVIATIONS FROM THE CONTRACT DOCUMENTS WITHOUT WRITTEN APPROVAL FROM THE CONSULTANT ARE SUBJECT TO CORRECTION AT THE CONTRACTOR'S EXPENSE.

CALGARY SPORTS AND ENTERTAINMENT CORPORATION

ARCHITECT (AOR)
DIALOG
300, 134 11 AVENUE SE
CALGARY, AB T2G 0X5
(403) 245-5501

ARCHITECT
HOK
300 W 22 STREET
KANSAS CITY, MO 64108 USA
(816) 472-3360

STRUCTURAL ENGINEER (EOR)
ENTUITIVE
1610, 150 9 AVENUE SW
CALGARY, AB T2P 3H9
(403) 879-1270

STRUCTURAL ENGINEER
THORNTON TOMASETTI
900, 2323 GRAND DLVD
KANSAS CITY, MO 64108 USA
(816) 221-7771

MECHANICAL ENGINEER (EOR)
REMEDY ENGINEERING
200, 1422 KENSINGTON ROAD NW
CALGARY, AB T2N 3P9
(403) 984-6960

MECHANICAL ENGINEER
ME ENGINEERS INC.
300, 14143 DENVER W PARKWAY
GOLDEN, CO 80401 USA
(303) 421-6655

ELECTRICAL ENGINEER (EOR)
DIALOG
300, 134 11 AVENUE SE
CALGARY, AB T2G 0X5
(403) 245-5501

ELECTRICAL ENGINEER
ME ENGINEERS INC.
300, 14143 DENVER W PARKWAY
GOLDEN, CO 80401 USA
(303) 421-6655

ELECTRICAL ENGINEER
DESIGNCORE
100, 4723 1 STREET SW
CALGARY, AB T2G 4Y8
(403) 269-2125

CIVIL ENGINEER
STANTEC CONSULTING LTD.
200, 325 25 STREET SE
CALGARY, AB T2A 7H8
(403) 716-8000

LANDSCAPE ARCHITECT
GROUNDCUBED
25, 6020 2 STREET SE
CALGARY, AB T2H 2L8
(403) 475-0719


SECURITY
LOBO SECURITY CONSULTING
13, 5155 SPECTRUM WAY
MISSISSAUGA, ON L4W 5A1
(905) 502-1234

FOOD SERVICES
KAIZEN FOODSERVICE
14, 1525 CORNWALL ROAD
CALGARY, AB T2A 7H8
(905) 338-3222

HERITAGE ARCHITECT
KUMLIN SULLIVAN
310, 5819 2 STREET SW
CALGARY, AB T2H 0H3
(403) 283-8361

WAYFINDING
ENTRO
303, 605 11 AVENUE SW
CALGARY, AB T2R 0E1
(403) 906-0208

KEYPLAN

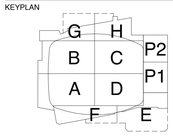

PERMIT TO PRACTICE

SEAL

SCOTIA PLACE

519 - 12th AVE SE, CALGARY, AB

A4.6, ADDRESS
– GLASS MOUNTED

DRAWN: DW/AB
CHECKED: GM
PLOT DATE: AUGUST 26, 2025


SW.5023
2007605



A5.7 – RETAIL ID - TEAM STORE, EXTERIOR - OPTION 1
SCALE 1:50



KEYPLAN – NORTHWEST ENTRANCE
SCALE 1:300

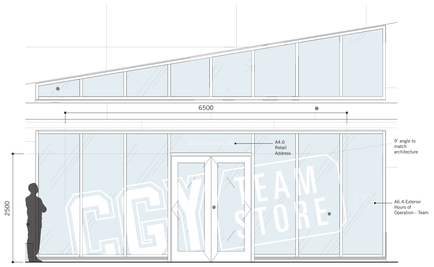

ELEVATION - NORTHWEST ENTRANCE
SCALE: 1:50


1 SW.5024 **A5.7.1 – EXTERIOR RETAIL ID - TEAM STORE EGD**
SCALE AS SHOWN




FRONT VIEW
SCALE 1:20



KEYPLAN – NORTHWEST ENTRANCE
SCALE 1:300

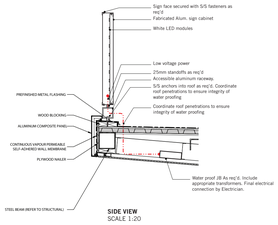

SIDE VIEW
SCALE 1:20

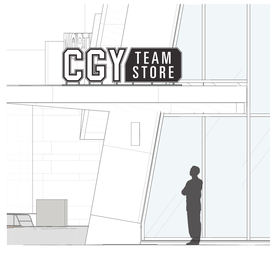

ELEVATION – NORTHWEST ENTRANCE
SCALE 1:50


A5.7 – RETAIL ID - TEAM STORE, EXTERIOR - OPTION 3

3 SW.5024 **A5.7.2 – EXTERIOR RETAIL ID - TEAM STORE CANOPY**
SCALE AS SHOWN



A5.7 – RETAIL ID - TEAM STORE, EXTERIOR - OPTION 2
SCALE 1:20

KEYPLAN – NORTHWEST ENTRANCE
SCALE 1:300

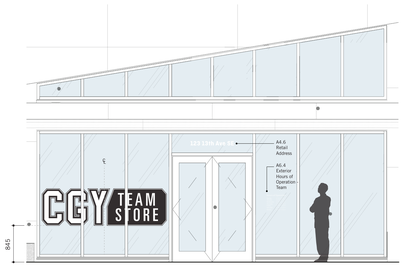


ELEVATION - NORTHWEST ENTRANCE
SCALE: 1:50

4 SW.5024 **A5.7.2 – EXTERIOR RETAIL ID - TEAM STORE CANOPY**
SCALE AS SHOWN



A5.7 – RETAIL ID - TEAM STORE, EXTERIOR - OPTION 4
SCALE 1:20

KEYPLAN – NORTHWEST ENTRANCE
SCALE 1:300

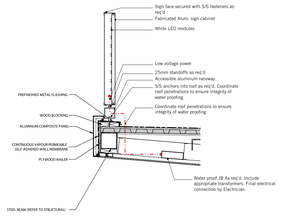

SIDE VIEW
SCALE 1:20

entro

ISSUED FOR

0	2025.10.10	DEVELOPMENT PERMIT APPLICATION
1	2026.02.10	DEVELOPMENT PERMIT DRAFT REVIEW
2	2026.06.24	DEVELOPMENT PERMIT DRAFT REVIEW

METRIC

THIS DRAWING IS COPYRIGHTED AND MUST NOT BE USED, REPRODUCED, OR REVISED WITHOUT WRITTEN PERMISSION.

ALL DIMENSIONS ARE IN MILLIMETERS UNLESS OTHERWISE NOTED. VERIFY DIMENSIONS. DO NOT SCALE THIS DRAWING.

REPORT INCONSISTENCIES AND OMISSIONS TO THE CONSULTANT FOR CLARIFICATION BEFORE COMMENCING WITH THE WORK.

DEVIATIONS FROM THE CONTRACT DOCUMENTS WITHOUT WRITTEN APPROVAL FROM THE CONSULTANT ARE SUBJECT TO CORRECTION AT THE CONTRACTOR'S EXPENSE.

CALGARY SPORTS AND ENTERTAINMENT CORPORATION

CAA ICON

CANA Mortenson

ARCHITECT (AOR)
DIALOG
300, 134 11 AVENUE SE
CALGARY, AB T2G 0X5
(403) 245-5501

ARCHITECT
HOK
300 W 22 STREET
KANSAS CITY, MO 64108 USA
(816) 472-3360

STRUCTURAL ENGINEER (EOR)
ENTUITIVE
1610, 150 9 AVENUE SW
CALGARY, AB T2P 3H9
(403) 879-1270

STRUCTURAL ENGINEER
THORNTON TOMASETTI
900, 2323 GRAND DLVD
KANSAS CITY, MO 64108 USA
(816) 221-7771

MECHANICAL ENGINEER (EOR)
REMEDY ENGINEERING
200, 1422 KENSINGTON ROAD NW
CALGARY, AB T2N 3P9
(403) 984-6960

MECHANICAL ENGINEER
ME ENGINEERS INC.
300, 14143 DENVER W PARKWAY
GOLDEN, CO 80401 USA
(303) 421-6655

ELECTRICAL ENGINEER (EOR)
DIALOG
300, 134 11 AVENUE SE
CALGARY, AB T2G 0X5
(403) 245-5501

ELECTRICAL ENGINEER
ME ENGINEERS INC.
300, 14143 DENVER W PARKWAY
GOLDEN, CO 80401 USA
(303) 421-6655

ELECTRICAL ENGINEER
DESIGNCORE
100, 4723 1 STREET SW
CALGARY, AB T2G 4Y8
(403) 269-2125

CIVIL ENGINEER
STANTEC CONSULTING LTD.
200, 325 25 STREET SE
CALGARY, AB T2A 7H8
(403) 716-8000

LANDSCAPE ARCHITECT
GROUNDCUBED
25, 6020 2 STREET SE
CALGARY, AB T2H 2L8
(403) 475-0719

SECURITY
LOBO SECURITY CONSULTING
13, 3155 SPECTRUM WAY
MISSISSAUGA, ON L4W 5A1
(905) 502-1234

FOOD SERVICES
KAIZEN FOODSERVICE
14, 1525 CORNWALL ROAD
CALGARY, AB T2A 7H8
(905) 338-3222

HERITAGE ARCHITECT
KUMLIN SULLIVAN
310, 5819 2 STREET SW
CALGARY, AB T2H 0H3
(403) 283-8361

WAYFINDING
ENTRO
303, 605 11 AVENUE SW
CALGARY, AB T2R 0E1
(403) 906-0208

KEYPLAN

PERMIT TO PRACTICE

SEAL

SCOTIA PLACE

519 - 12th AVE SE, CALGARY, AB

A5.7.1, EXTERIOR RETAIL ID - TEAM

DRAWN: DW/AB
CHECKED: GM
PLOT DATE: AUGUST 26, 2025

SW.5024


2007605



A5.7 – RETAIL ID - TEAM STORE, EXTERIOR - OPTION 4
SCALE 1:20



KEYPLAN – NORTHWEST ENTRANCE
SCALE 1:300

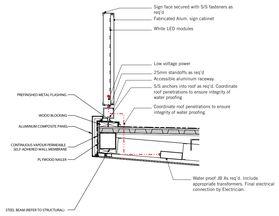

SIDE VIEW
SCALE 1:20

1 SW.5025

A5.7.2 – EXTERIOR RETAIL ID - TEAM STORE CANOPY

SCALE AS SHOWN



OVERALL EXTERIOR ELEVATION, NORTH
SCALE 1:50

2 SW.5025

A5.7.2 – EXTERIOR RETAIL ID - TEAM STORE CANOPY

SCALE AS SHOWN

entro

ISSUED FOR

0	2025.10.10	DEVELOPMENT PERMIT APPLICATION
1	2026.02.10	DEVELOPMENT PERMIT DRAFT REVIEW
2	2026.06.24	DEVELOPMENT PERMIT DRAFT REVIEW

METRIC

THIS DRAWING IS COPYRIGHTED AND MUST NOT BE USED, REPRODUCED, OR REVISED WITHOUT WRITTEN PERMISSION.

ALL DIMENSIONS ARE IN MILLIMETERS UNLESS OTHERWISE NOTED.
VERIFY DIMENSIONS.
DO NOT SCALE THIS DRAWING.

REPORT INCONSISTENCIES AND OMISSIONS TO THE CONSULTANT FOR CLARIFICATION BEFORE COMMENCING WITH THE WORK.

DEVIATIONS FROM THE CONTRACT DOCUMENTS WITHOUT WRITTEN APPROVAL FROM THE CONSULTANT ARE SUBJECT TO CORRECTION AT THE CONTRACTOR'S EXPENSE.

CALGARY SPORTS AND ENTERTAINMENT CORPORATION

CAA ICON

CANA Mortenson

ARCHITECT (AOR)
DIALOG
300, 134 11 AVENUE SE
CALGARY, AB T2G 0X5
(403) 245-5501

ARCHITECT
HOK
300 W 22 STREET
KANSAS CITY, MO 64108 USA
(816) 472-3300

STRUCTURAL ENGINEER (EOR)
ENTUITIVE
1610, 150 9 AVENUE SW
CALGARY, AB T2P 3H9
(403) 879-1270

STRUCTURAL ENGINEER
THORNTON TOMASETTI
900, 2323 GRAND DLVD
KANSAS CITY, MO 64108 USA
(816) 221-7771

MECHANICAL ENGINEER (EOR)
REMEDY ENGINEERING
200, 1422 KENSINGTON ROAD NW
CALGARY, AB T2N 3P9
(403) 984-6960

MECHANICAL ENGINEER
ME ENGINEERS INC.
300, 14143 DENVER W PARKWAY
GOLDEN, CO 80401 USA
(303) 421-6655

ELECTRICAL ENGINEER (EOR)
DIALOG
300, 134 11 AVENUE SE
CALGARY, AB T2G 0X5
(403) 245-5501

ELECTRICAL ENGINEER
ME ENGINEERS INC.
300, 14143 DENVER W PARKWAY
GOLDEN, CO 80401 USA
(303) 421-6655

ELECTRICAL ENGINEER
DESIGNCORE
100, 4723 1 STREET SW
CALGARY, AB T2G 4Y8
(403) 269-2125

CIVIL ENGINEER
STANTEC CONSULTING LTD.
200, 325 25 STREET SE
CALGARY, AB T2A 7H8
(403) 716-8000

LANDSCAPE ARCHITECT
GROUNDCUBED
25, 6020 2 STREET SE
CALGARY, AB T2H 2L8
(403) 475-0719


SECURITY
LOBO SECURITY CONSULTING
13, 5155 SPECTRUM WAY
MISSISSAUGA, ON L4W 5A1
(905) 502-1234

FOOD SERVICES
KAIZEN FOODSERVICE
14, 1525 CORNWALL ROAD
CALGARY, AB T2A 7H8
(905) 338-3222

HERITAGE ARCHITECT
KUMLIN SULLIVAN
310, 5819 2 STREET SW
CALGARY, AB T2H 0H3
(403) 283-8361

WAYFINDING
ENTRO
303, 605 11 AVENUE SW
CALGARY, AB T2R 0E1
(403) 906-0208

KEYPLAN

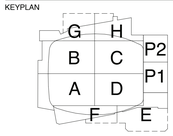

PERMIT TO PRACTICE

SEAL


SCOTIA PLACE

519 - 12th AVE SE, CALGARY, AB

A5.7.2, EXTERIOR
RETAIL ID - TEAM

DRAWN: DW/AB
CHECKED: GM
PLOT DATE: AUGUST 26, 2025

SW.5025
2007605

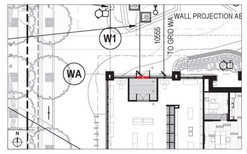


KEYPLAN – SITE
NTS



A6.0 – EXTERIOR RETAIL ID - TEAM STORE DOOR DECAL, FRONT VIEW
SCALE 1:2

1 SW.5026 **A6.0 – EXTERIOR RETAIL ID - TEAM STORE DOOR DECAL**
SCALE AS SHOWN

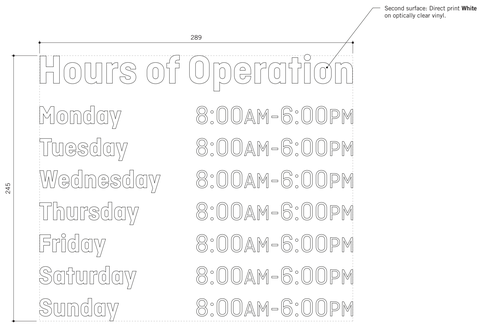


A6.4 – EXTERIOR HOURS OF OPERATION, FRONT VIEW
SCALE 1:2

3 SW.5026 **A6.4 – EXTERIOR HOURS OF OPERATION**
SCALE AS SHOWN



OVERALL EXTERIOR ELEVATION, NORTH
SCALE 1:50

2 SW.5026 **A6.0 – EXTERIOR RETAIL ID - TEAM STORE DOOR DECAL**
SCALE AS SHOWN

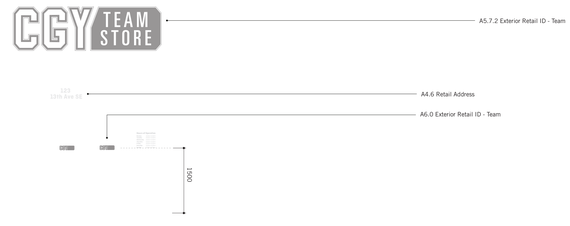

OVERALL EXTERIOR ELEVATION, NORTH
SCALE 1:50

4 SW.5026 **A6.4 – EXTERIOR HOURS OF OPERATION**
SCALE AS SHOWN

entro

ISSUED FOR

0	2025.10.10	DEVELOPMENT PERMIT APPLICATION
1	2026.02.10	DEVELOPMENT PERMIT DRAFT REVIEW
2	2026.06.24	DEVELOPMENT PERMIT DRAFT REVIEW

METRIC

THIS DRAWING IS COPYRIGHTED AND MUST NOT BE USED, REPRODUCED, OR REVISED WITHOUT WRITTEN PERMISSION.

ALL DIMENSIONS ARE IN MILLIMETERS UNLESS OTHERWISE NOTED. VERIFY DIMENSIONS.
DO NOT SCALE THIS DRAWING.

REPORT INCONSISTENCIES AND OMISSIONS TO THE CONSULTANT FOR CLARIFICATION BEFORE COMMENCING WITH THE WORK.

DEVIATIONS FROM THE CONTRACT DOCUMENTS WITHOUT WRITTEN APPROVAL FROM THE CONSULTANT ARE SUBJECT TO CORRECTION AT THE CONTRACTOR'S EXPENSE.

Calgary

CALGARY SPORTS AND ENTERTAINMENT CORPORATION

CAAICON

CANA Mortenson

ARCHITECT (AOR)
DIALOG
300, 134 11 AVENUE SE
CALGARY, AB T2G 0X5
(403) 245-5501

ARCHITECT
HOK
300 W 22 STREET
KANSAS CITY, MO 64108 USA
(816) 472-3360

STRUCTURAL ENGINEER (EOR)
ENTUITIVE
1610, 150 9 AVENUE SW
CALGARY, AB T2P 3H9
(403) 879-1270

STRUCTURAL ENGINEER
THORNTON TOMASETTI
900, 2323 GRAND DLVD
KANSAS CITY, MO 64108 USA
(816) 221-7771

MECHANICAL ENGINEER (EOR)
REMEDY ENGINEERING
200, 1422 KENSINGTON ROAD NW
CALGARY, AB T2N 3P9
(403) 984-6960

MECHANICAL ENGINEER
ME ENGINEERS INC.
300, 14143 DENVER W PARKWAY
GOLDEN, CO 80401 USA
(303) 421-6655

ELECTRICAL ENGINEER (EOR)
DIALOG
300, 134 11 AVENUE SE
CALGARY, AB T2G 0X5
(403) 245-5501

ELECTRICAL ENGINEER
ME ENGINEERS INC.
300, 14143 DENVER W PARKWAY
GOLDEN, CO 80401 USA
(303) 421-6655

ELECTRICAL ENGINEER
DESIGNCORE
100, 4723 1 STREET SW
CALGARY, AB T2G 4Y8
(403) 269-2125

CIVIL ENGINEER
STANTEC CONSULTING LTD.
200, 325 25 STREET SE
CALGARY, AB T2A 7H8
(403) 716-8000

LANDSCAPE ARCHITECT
GROUNDCUBED
25, 6020 2 STREET SE
CALGARY, AB T2H 2L8
(403) 475-0719


SECURITY
LOBO SECURITY CONSULTING
13, 5155 SPECTRUM WAY
MISSISSAUGA, ON L4W 5A1
(905) 502-1234

FOOD SERVICES
KAIZEN FOODSERVICE
14, 1525 CORNWALL ROAD
CALGARY, AB T2A 7H8
(905) 338-3222

HERITAGE ARCHITECT
KUMLIN SULLIVAN
310, 5819 2 STREET SW
CALGARY, AB T2H 0H3
(403) 283-8361

WAYFINDING
ENTRO
303, 605 11 AVENUE SW
CALGARY, AB T2R 0E1
(403) 906-0208

KEYPLAN

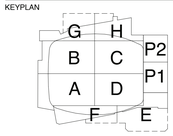

PERMIT TO PRACTICE

SEAL


SCOTIA PLACE

519 - 12th AVE SE, CALGARY, AB

A6.0 EXTERIOR RETAIL ID - TEAM
A6.4 HOURS OF OPERATION


DRAWN: DW/AB
CHECKED: GM
PLOT DATE: AUGUST 26, 2025

SW.5026
2007605

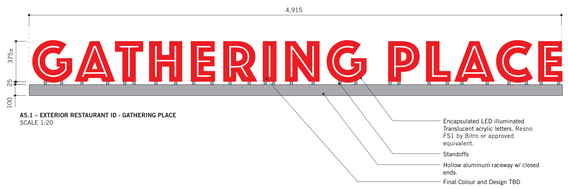


A5.1 – EXTERIOR RESTAURANT ID - GATHERING PLACE
SCALE 1:20

NOTE:
Entro recommends
Fabricator supply and install
Resno FS1 by Bitro

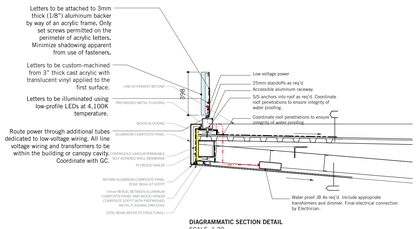

DIAGRAMMATIC SECTION DETAIL
SCALE: 1:20


1 SW.5027 **A5.1 – EXTERIOR RESTAURANT ID - GATHERING PLACE**
SCALE AS SHOWN

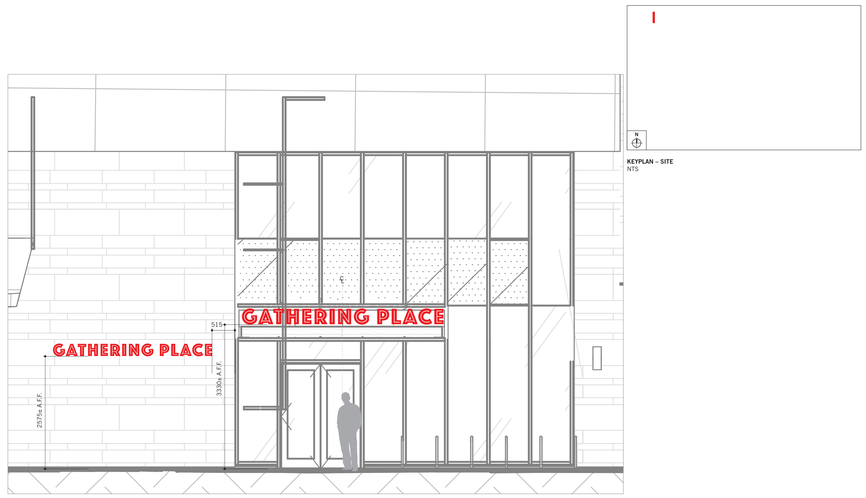

OVERALL EXTERIOR ELEVATION, WEST
SCALE 1:50

KEYPLAN – SITE
NTS


2 SW.5027 **A5.1 – EXTERIOR RESTAURANT ID - GATHERING PLACE**
SCALE AS SHOWN

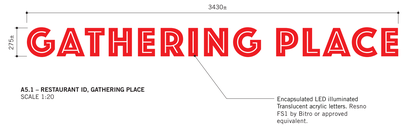

A5.1 – RESTAURANT ID, GATHERING PLACE
SCALE 1:20



KEYPLAN – SITE
NTS

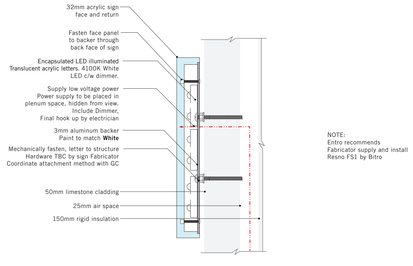

NOTE:
Entro recommends
Fabricator supply and install
Resno FS1 by Bitro

SECTION
SCALE NTS

3 SW.5027 **A5.1 – EXTERIOR RESTAURANT ID - GATHERING PLACE**
SCALE AS SHOWN

entro

ISSUED FOR

0	2025.10.10	DEVELOPMENT PERMIT APPLICATION
1	2026.02.10	DEVELOPMENT PERMIT DRAFT REVIEW
2	2026.06.24	DEVELOPMENT PERMIT DRAFT REVIEW

METRIC

THIS DRAWING IS COPYRIGHTED AND MUST NOT BE USED, REPRODUCED, OR REVISED WITHOUT WRITTEN PERMISSION.

ALL DIMENSIONS ARE IN MILLIMETERS UNLESS OTHERWISE NOTED. VERIFY DIMENSIONS.
DO NOT SCALE THIS DRAWING.

REPORT INCONSISTENCIES AND OMISSIONS TO THE CONSULTANT FOR CLARIFICATION BEFORE COMMENCING WITH THE WORK.

DEVIATIONS FROM THE CONTRACT DOCUMENTS WITHOUT WRITTEN APPROVAL FROM THE CONSULTANT ARE SUBJECT TO CORRECTION AT THE CONTRACTOR'S EXPENSE.

CALGARY SPORTS AND ENTERTAINMENT CORPORATION

CAA ICON

CANA | Mortenson

ARCHITECT (AOR)
DIALOG
300, 134 11 AVENUE SE
CALGARY, AB T2G 0X5
(403) 245-5501

ARCHITECT
HOK
300 W 22 STREET
KANSAS CITY, MO 64108 USA
(816) 472-3300

STRUCTURAL ENGINEER (EOR)
ENTUITIVE
1610, 150 9 AVENUE SW
CALGARY, AB T2P 3H9
(403) 879-1270

STRUCTURAL ENGINEER
THORNTON TOMASETTI
900, 2323 GRAND DLVD
KANSAS CITY, MO 64108 USA
(816) 221-7771

MECHANICAL ENGINEER (EOR)
REMEDY ENGINEERING
200, 1422 KENSINGTON ROAD NW
CALGARY, AB T2N 3P9
(403) 984-6960

MECHANICAL ENGINEER
ME ENGINEERS INC.
300, 14143 DENVER W PARKWAY
GOLDEN, CO 80401 USA
(303) 421-6655

ELECTRICAL ENGINEER (EOR)
DIALOG
300, 134 11 AVENUE SE
CALGARY, AB T2G 0X5
(403) 245-5501

ELECTRICAL ENGINEER
ME ENGINEERS INC.
300, 14143 DENVER W PARKWAY
GOLDEN, CO 80401 USA
(303) 421-6655

ELECTRICAL ENGINEER
DESIGNCORE
100, 4723 1 STREET SW
CALGARY, AB T2G 4Y8
(403) 269-2125

CIVIL ENGINEER
STANTEC CONSULTING LTD.
200, 325 25 STREET SE
CALGARY, AB T2A 7H8
(403) 716-8000

LANDSCAPE ARCHITECT
GROUNDCUBED
25, 6020 2 STREET SE
CALGARY, AB T2H 2L8
(403) 475-0719


SECURITY
LOBO SECURITY CONSULTING
13, 5155 SPECTRUM WAY
MISSISSAUGA, ON L4W 5A1
(905) 502-1234

FOOD SERVICES
KAIZEN FOODSERVICE
14, 1525 CORNWALL ROAD
CALGARY, AB T2A 7H8
(905) 338-3222

HERITAGE ARCHITECT
KUMLIN SULLIVAN
310, 5819 2 STREET SW
CALGARY, AB T2H 0H3
(403) 283-8361

WAYFINDING
ENTRO
303, 605 11 AVENUE SW
CALGARY, AB T2R OE1
(403) 906-0208

KEYPLAN

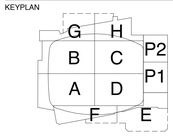

PERMIT TO PRACTICE

SEAL


SCOTIA PLACE

519 - 12th AVE SE, CALGARY, AB

A5.1 RESTAURANT ID
- GATHERING PLACE

DRAWN: DW/AB
CHECKED: GM
PLOT DATE: AUGUST 26, 2025

SW.5027
2007605

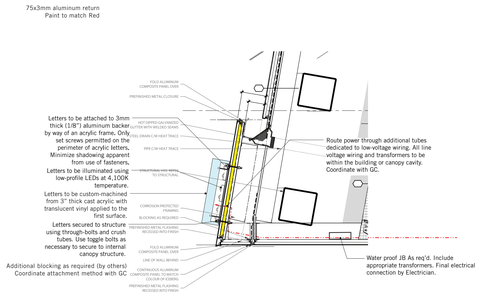

DIAGRAMMATIC SECTION DETAIL
SCALE: 1:20

WEIGHT ESTIMATE
Based on 10lbs/SqFt or 45kg/SqM

231lbs / 105kg




A5.3 – EXTERIOR RESTAURANT ID - WOOD FIRE GRILL - EXTERIOR, FRONT VIEW
SCALE 1:20

1 SW.5028 **A5.3 – EXTERIOR RESTAURANT ID - WOOD FIRE GRILL**
SCALE AS SHOWN



OVERALL EXTERIOR ELEVATION, NORTH
SCALE 1:50

2 SW.5028 **A5.3 – EXTERIOR RESTAURANT ID - WOOD FIRE GRILL**
SCALE AS SHOWN

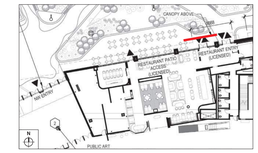

KEYPLAN – SITE
NTS

entro

ISSUED FOR

0	2025.10.10	DEVELOPMENT PERMIT APPLICATION
1	2026.02.10	DEVELOPMENT PERMIT DRAFT REVIEW
2	2026.06.24	DEVELOPMENT PERMIT DRAFT REVIEW

METRIC

THIS DRAWING IS COPYRIGHTED AND MUST NOT BE USED, REPRODUCED, OR REVISED WITHOUT WRITTEN PERMISSION.

ALL DIMENSIONS ARE IN MILLIMETERS UNLESS OTHERWISE NOTED. VERIFY DIMENSIONS. DO NOT SCALE THIS DRAWING.

REPORT INCONSISTENCIES AND OMISSIONS TO THE CONSULTANT FOR CLARIFICATION BEFORE COMMENCING WITH THE WORK.

DEVIATIONS FROM THE CONTRACT DOCUMENTS WITHOUT WRITTEN APPROVAL FROM THE CONSULTANT ARE SUBJECT TO CORRECTION AT THE CONTRACTOR'S EXPENSE.

Calgary

CALGARY SPORTS AND ENTERTAINMENT CORPORATION

CAAICON

CANA

Mortenson

ARCHITECT (AOR)
DIALOG
300, 134 11 AVENUE SE
CALGARY, AB T2G 0X5
(403) 245-5501

ARCHITECT
HOK
200 W 22 STREET
KANSAS CITY, MO 64108 USA
(816) 472-3360

STRUCTURAL ENGINEER (EOR)
ENTUITIVE
1610, 150 9 AVENUE SW
CALGARY, AB T2P 3H9
(403) 879-1270

STRUCTURAL ENGINEER
THORNTON TOMASETTI
900, 2323 GRAND DLVD
KANSAS CITY, MO 64108 USA
(816) 221-7771

MECHANICAL ENGINEER (EOR)
REMEDY ENGINEERING
200, 1422 KENSINGTON ROAD NW
CALGARY, AB T2N 3P9
(403) 984-6960

MECHANICAL ENGINEER
ME ENGINEERS INC.
300, 14143 DENVER W PARKWAY
GOLDEN, CO 80401 USA
(303) 421-6655

ELECTRICAL ENGINEER (EOR)
DIALOG
300, 134 11 AVENUE SE
CALGARY, AB T2G 0X5
(403) 245-5501

ELECTRICAL ENGINEER
ME ENGINEERS INC.
300, 14143 DENVER W PARKWAY
GOLDEN, CO 80401 USA
(303) 421-6655

ELECTRICAL ENGINEER
DESIGNCORE
100, 4723 1 STREET SW
CALGARY, AB T2G 4Y8
(403) 269-2125

CIVIL ENGINEER
STANTEC CONSULTING LTD.
200, 325 25 STREET SE
CALGARY, AB T2A 7H8
(403) 716-8000

LANDSCAPE ARCHITECT
GROUNDCUBED
25, 6020 2 STREET SE
CALGARY, AB T2H 2L8
(403) 475-0719


SECURITY
LOBO SECURITY CONSULTING
13, 5155 SPECTRUM WAY
MISSISSAUGA, ON L4W 5A1
(905) 502-1234

FOOD SERVICES
KAIZEN FOODSERVICE
14, 1525 CORNWALL ROAD
CALGARY, AB T2A 7H8
(905) 338-3222

HERITAGE ARCHITECT
KUMLIN SULLIVAN
310, 5819 2 STREET SW
CALGARY, AB T2H 0H3
(403) 283-8361

WAYFINDING
ENTRO
303, 605 11 AVENUE SW
CALGARY, AB T2R 0E1
(403) 906-0208

KEYPLAN

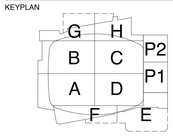

PERMIT TO PRACTICE

SEAL


SCOTIA PLACE

519 - 12th AVE SE, CALGARY, AB


A5.3 RESTAURANT ID
- WOOD FIRE GRILL

DRAWN: DW/AB
CHECKED: GM
PLOT DATE: AUGUST 26, 2025

SW.5028
2007605

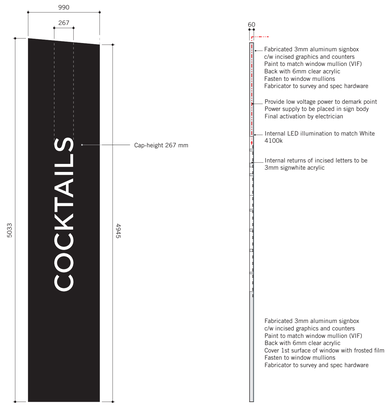

A5.5 – RESTAURANT ID, COCKTAIL LOUNGE
SCALE 1:30

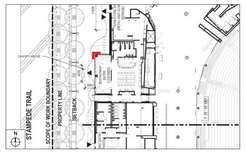


KEYPLAN – SITE
NTS




RENDERING
SCALE NTS

1 SW.5029 **A5.5 – EXTERIOR RESTAURANT ID - COCKTAIL LOUNGE**
SCALE AS SHOWN

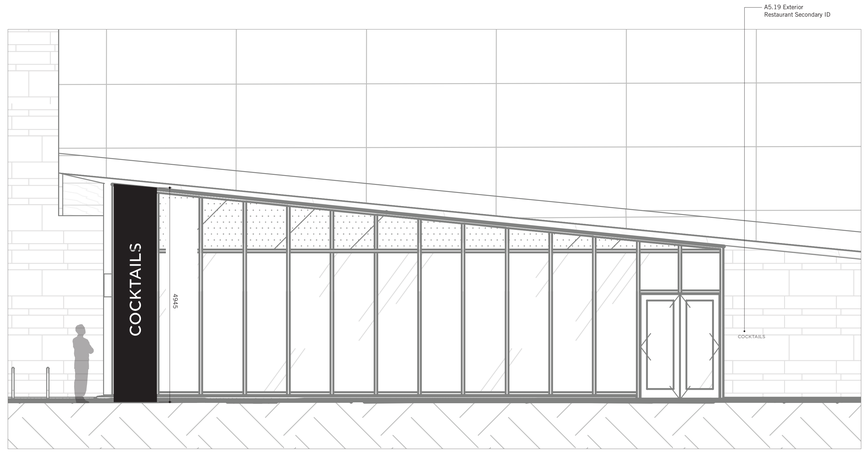

OVERALL EXTERIOR ELEVATION, WEST
SCALE 1:50

2 SW.5029 **A5.5 – EXTERIOR RESTAURANT ID - COCKTAIL LOUNGE**
SCALE AS SHOWN

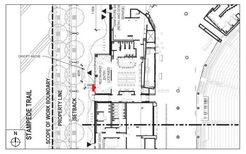


KEYPLAN – SITE
NTS



A5.19 – EXTERIOR RESTAURANT SECONDARY ID - COCKTAIL LOUNGE
SCALE 1:2

3 SW.5029 **A5.19 – EXTERIOR RESTAURANT SECONDARY ID - COCKTAIL LOUNGE**
SCALE AS SHOWN

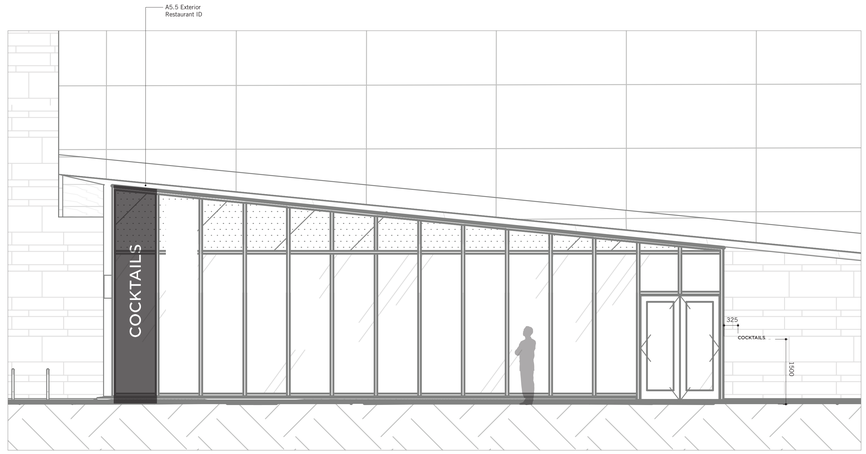

OVERALL EXTERIOR ELEVATION, WEST
SCALE 1:50

4 SW.5029 **A5.19 – EXTERIOR RESTAURANT SECONDARY ID - COCKTAIL LOUNGE**
SCALE AS SHOWN

entro

ISSUED FOR

0	2025.10.10	DEVELOPMENT PERMIT APPLICATION
1	2026.02.10	DEVELOPMENT PERMIT DRAFT REVIEW
2	2026.06.24	DEVELOPMENT PERMIT DRAFT REVIEW

METRIC

THIS DRAWING IS COPYRIGHTED AND MUST NOT BE USED, REPRODUCED, OR REVISED WITHOUT WRITTEN PERMISSION.

ALL DIMENSIONS ARE IN MILLIMETERS UNLESS OTHERWISE NOTED. VERIFY DIMENSIONS.
DO NOT SCALE THIS DRAWING.

REPORT INCONSISTENCIES AND OMISSIONS TO THE CONSULTANT FOR CLARIFICATION BEFORE COMMENCING WITH THE WORK.

DEVIATIONS FROM THE CONTRACT DOCUMENTS WITHOUT WRITTEN APPROVAL FROM THE CONSULTANT ARE SUBJECT TO CORRECTION AT THE CONTRACTOR'S EXPENSE.

CALGARY SPORTS AND ENTERTAINMENT CORPORATION

ARCHITECT (AOR)
DIALOG
300, 134 11 AVENUE SE
CALGARY, AB T2G 0X5
(403) 245-5501

ARCHITECT
HDK
300 W 22 STREET
KANSAS CITY, MO 64108 USA
(816) 472-3360

STRUCTURAL ENGINEER (EOR)
ENTUITIVE
1610, 150 9 AVENUE SW
CALGARY, AB T2P 3H9
(403) 879-1270

STRUCTURAL ENGINEER
THORNTON TOMASETTI
900, 2323 GRAND DLVD
KANSAS CITY, MO 64108 USA
(816) 221-7771

MECHANICAL ENGINEER (EOR)
REMEDY ENGINEERING
200, 1422 KENSINGTON ROAD NW
CALGARY, AB T2N 3P9
(403) 984-6960

MECHANICAL ENGINEER
ME ENGINEERS INC.
300, 14143 DENVER W PARKWAY
GOLDEN, CO 80401 USA
(303) 421-6655

ELECTRICAL ENGINEER (EOR)
DIALOG
300, 134 11 AVENUE SE
CALGARY, AB T2G 0X5
(403) 245-5501

ELECTRICAL ENGINEER
ME ENGINEERS INC.
300, 14143 DENVER W PARKWAY
GOLDEN, CO 80401 USA
(303) 421-6655

ELECTRICAL ENGINEER
DESIGNCORE
100, 4723 1 STREET SW
CALGARY, AB T2G 4Y8
(403) 269-2125

CIVIL ENGINEER
STANTEC CONSULTING LTD.
200, 325 25 STREET SE
CALGARY, AB T2A 7H8
(403) 716-8000

LANDSCAPE ARCHITECT
GROUNDCUBED
25, 6020 2 STREET SE
CALGARY, AB T2H 2L8
(403) 475-0719


SECURITY
LOBO SECURITY CONSULTING
13, 5155 SPECTRUM WAY
MISSISSAUGA, ON L4W 5A1
(905) 502-1234

FOOD SERVICES
KAIZEN FOODSERVICE
14, 1525 CORNWALL ROAD
CALGARY, AB T2A 7H8
(905) 338-3222

HERITAGE ARCHITECT
KUMLIN SULLIVAN
310, 5819 2 STREET SW
CALGARY, AB T2H 0H3
(403) 283-8361

WAYFINDING
ENTRO
303, 605 11 AVENUE SW
CALGARY, AB T2R 0E1
(403) 906-0208

KEYPLAN

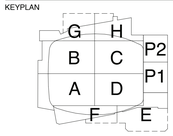

PERMIT TO PRACTICE

SEAL

SCOTIA PLACE


519 - 12th AVE SE, CALGARY, AB

A5.5 RESTAURANT ID
- COCKTAIL LOUNGE
A5.19 RESTAURANT
SECONDARY ID -
COCKTAIL LOUNGE


DRAWN: DW/AB CHECKED: GM
PLOT DATE: AUGUST 26, 2025

SW.5029
2007605

NOTE: Final messaging, quantity and exact locations TBC

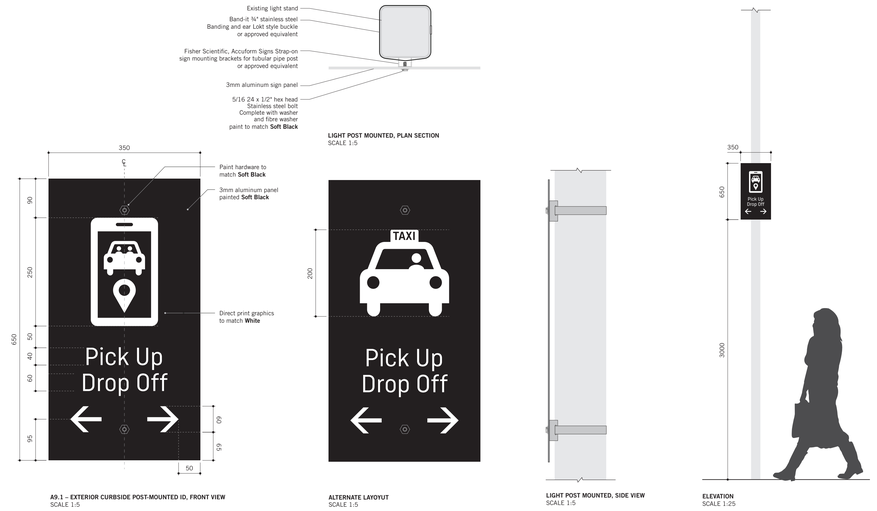

1 SW.5030 **A9.1 – EXTERIOR CURBSIDE POST-MOUNTED ID**
SCALE AS SHOWN

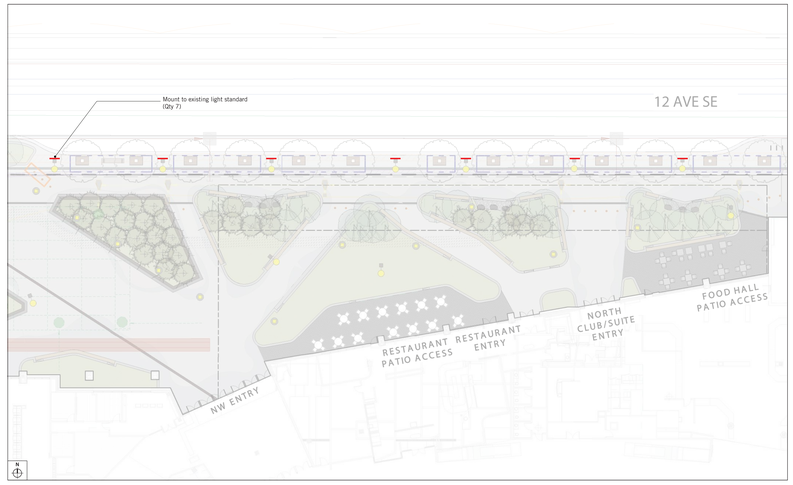

KEYPLAN – SITE
SCALE 1:300

2 SW.5030 **A9.1 – EXTERIOR CURBSIDE POST-MOUNTED ID**
SCALE AS SHOWN

entro

ISSUED FOR

0	2025.10.10	DEVELOPMENT PERMIT APPLICATION
1	2026.02.10	DEVELOPMENT PERMIT DRAFT REVIEW
2	2026.06.24	DEVELOPMENT PERMIT DRAFT REVIEW

METRIC

THIS DRAWING IS COPYRIGHTED AND MUST NOT BE USED, REPRODUCED, OR REVISED WITHOUT WRITTEN PERMISSION.

ALL DIMENSIONS ARE IN MILLIMETERS UNLESS OTHERWISE NOTED. VERIFY DIMENSIONS. DO NOT SCALE THIS DRAWING.

REPORT INCONSISTENCIES AND OMISSIONS TO THE CONSULTANT FOR CLARIFICATION BEFORE COMMENCING WITH THE WORK.

DEVIATIONS FROM THE CONTRACT DOCUMENTS WITHOUT WRITTEN APPROVAL FROM THE CONSULTANT ARE SUBJECT TO CORRECTION AT THE CONTRACTOR'S EXPENSE.

CALGARY SPORTS AND ENTERTAINMENT CORPORATION

ARCHITECT (AOR)
DIALOG
300, 134 11 AVENUE SE
CALGARY, AB T2G 0X5
(403) 245-5501

ARCHITECT
HOK
300 W 22 STREET
KANSAS CITY, MO 64108 USA
(816) 472-3300

STRUCTURAL ENGINEER (EOR)
ENTUITIVE
1610, 150 9 AVENUE SW
CALGARY, AB T2P 3H9
(403) 879-1270

STRUCTURAL ENGINEER
THORNTON TOMASETTI
900, 2323 GRAND DLVD
KANSAS CITY, MO 64108 USA
(816) 221-7771

MECHANICAL ENGINEER (EOR)
REMEDY ENGINEERING
200, 1422 KENSINGTON ROAD NW
CALGARY, AB T2N 3P9
(403) 984-6960

MECHANICAL ENGINEER
ME ENGINEERS INC.
300, 14143 DENVER W PARKWAY
GOLDEN, CO 80401 USA
(303) 421-6655

ELECTRICAL ENGINEER (EOR)
DIALOG
300, 134 11 AVENUE SE
CALGARY, AB T2G 0X5
(403) 245-5501

ELECTRICAL ENGINEER
ME ENGINEERS INC.
300, 14143 DENVER W PARKWAY
GOLDEN, CO 80401 USA
(303) 421-6655

ELECTRICAL ENGINEER
DESIGNCORE
100, 4723 1 STREET SW
CALGARY, AB T2G 4Y8
(403) 269-2125

CIVIL ENGINEER
STANTEC CONSULTING LTD.
200, 325 25 STREET SE
CALGARY, AB T2A 7H8
(403) 716-8000

LANDSCAPE ARCHITECT
GROUNDCUBED
25, 6020 2 STREET SE
CALGARY, AB T2H 2L8
(403) 475-0719


SECURITY
LOBO SECURITY CONSULTING
13, 5155 SPECTRUM WAY
MISSISSAUGA, ON L4W 5A1
(905) 502-1234

FOOD SERVICES
KAIZEN FOODSERVICE
14, 1525 CORNWALL ROAD
CALGARY, AB T2A 7H8
(905) 338-3222

HERITAGE ARCHITECT
KUMLIN SULLIVAN
310, 5819 2 STREET SW
CALGARY, AB T2H 0H3
(403) 283-8361

WAYFINDING
ENTRO
303, 605 11 AVENUE SW
CALGARY, AB T2R 0E1
(403) 906-0208

KEYPLAN

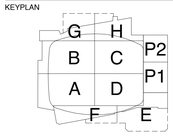

PERMIT TO PRACTICE

SEAL

SCOTIA PLACE

519 - 12th AVE SE, CALGARY, AB

A9.1 CURBSIDE POST-MOUNTED ID

DRAWN: DW/AB
CHECKED: GM
PLOT DATE: AUGUST 26, 2025

SW.5030
2007605



A5.11 – EXTERIOR RESTAURANT/RETAIL PROJECTING SIGN , FRONT VIEW
SCALE 1:4



SIGN VARIATION (RETAIL)
SCALE 1:15


SIGN VARIATION (RESTAURANT)
SCALE 1:15



PRECEDENT IMAGE
SCALE NTS




SIDE VIEW
SCALE 1:4

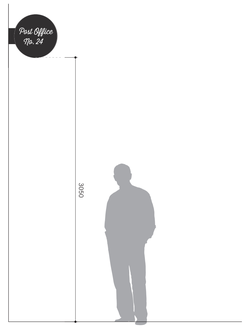


TYPICAL ELEVATION
SCALE 1:25

A5.11 – EXTERIOR RESTAURANT/RETAIL PROJECTING SIGN


SCALE AS SHOWN

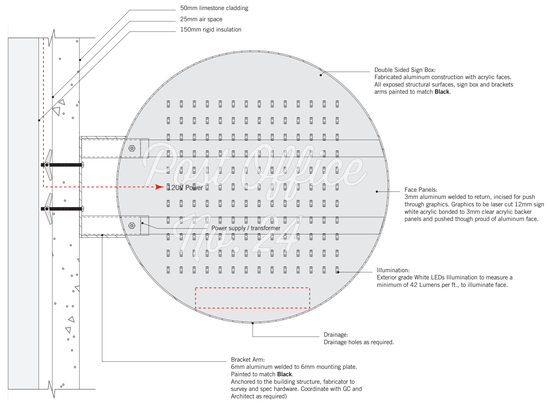

DIAGRAMMATIC FRONT SECTION
SCALE: 1:4

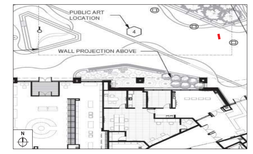


KEYPLAN – SITE
NTS

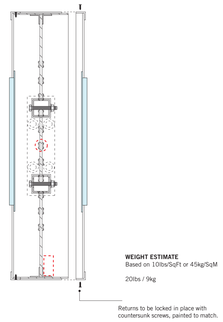

SIDE SECTION (EXPLODED)
SCALE: 1:4

A5.11 – EXTERIOR RESTAURANT/RETAIL PROJECTING SIGN W

SCALE AS SHOWN

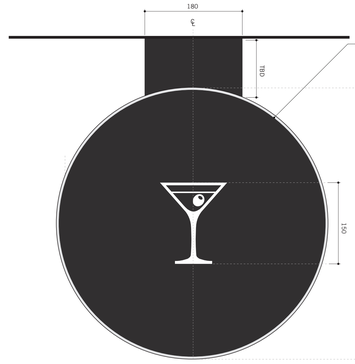

A5.12 – EXTERIOR RESTAURANT SUSPENDED SIGN , FRONT VIEW Note: Pictogram/messaging placeholder.
SCALE 1:4


SIDE VIEW
SCALE 1:4



SIGN VARIATION (RETAIL)
SCALE 1:15




PRECEDENT IMAGE
SCALE NTS

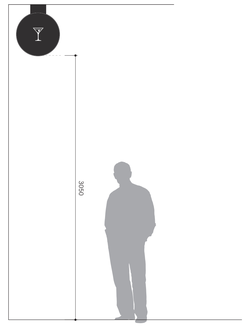


TYPICAL ELEVATION
SCALE 1:25

A5.12 – EXTERIOR RESTAURANT SUSPENDED SIGN


SCALE AS SHOWN

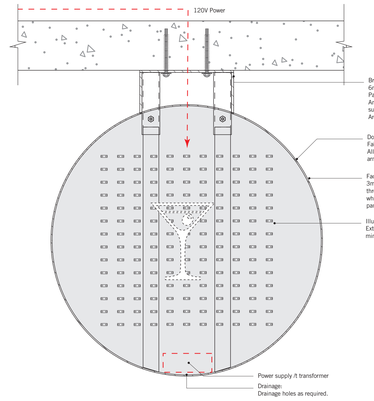

DIAGRAMMATIC FRONT SECTION
SCALE: 1:4

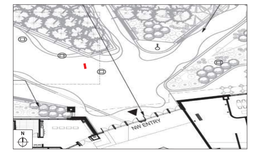

KEYPLAN – SITE
NTS

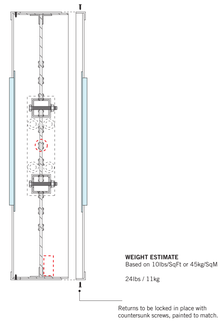

SIDE SECTION (EXPLODED)
SCALE: 1:4

A5.12 – EXTERIOR RESTAURANT SUSPENDED SIGN

SCALE AS SHOWN

entro

ISSUED FOR

0	2025.10.10	DEVELOPMENT PERMIT APPLICATION
1	2026.02.10	DEVELOPMENT PERMIT DRAFT REVIEW
2	2026.06.24	DEVELOPMENT PERMIT DRAFT REVIEW

METRIC

THIS DRAWING IS COPYRIGHTED AND MUST NOT BE USED, REPRODUCED, OR REVISED WITHOUT WRITTEN PERMISSION.

ALL DIMENSIONS ARE IN MILLIMETERS UNLESS OTHERWISE NOTED. VERIFY DIMENSIONS.
DO NOT SCALE THIS DRAWING.

REPORT INCONSISTENCIES AND OMISSIONS TO THE CONSULTANT FOR CLARIFICATION BEFORE COMMENCING WITH THE WORK.

DEVIATIONS FROM THE CONTRACT DOCUMENTS WITHOUT WRITTEN APPROVAL FROM THE CONSULTANT ARE SUBJECT TO CORRECTION AT THE CONTRACTOR'S EXPENSE.

CALGARY SPORTS AND ENTERTAINMENT CORPORATION

CANA Mortenson

ARCHITECT (AOR)
DIALOG
300, 134 11 AVENUE SE
CALGARY, AB T2G 0X5
(403) 245-5501

ARCHITECT
HOK
200 W 22 STREET
KANSAS CITY, MO 64108 USA
(816) 472-3300

STRUCTURAL ENGINEER (EOR)
ENTUITIVE
1610, 150 9 AVENUE SW
CALGARY, AB T2P 3H9
(403) 879-1270

STRUCTURAL ENGINEER
THORNTON TOMASETTI
900, 2323 GRAND DLVD
KANSAS CITY, MO 64108 USA
(816) 221-7771

MECHANICAL ENGINEER (EOR)
REMEDY ENGINEERING
200, 1422 KENSINGTON ROAD NW
CALGARY, AB T2N 3P9
(403) 984-6960

MECHANICAL ENGINEER
ME ENGINEERS INC.
300, 14143 DENVER W PARKWAY
GOLDEN, CO 80401 USA
(303) 421-6655

ELECTRICAL ENGINEER (EOR)
DIALOG
300, 134 11 AVENUE SE
CALGARY, AB T2G 0X5
(403) 245-5501

ELECTRICAL ENGINEER
ME ENGINEERS INC.
300, 14143 DENVER W PARKWAY
GOLDEN, CO 80401 USA
(303) 421-6655

ELECTRICAL ENGINEER
DESIGNCORE
100, 4723 1 STREET SW
CALGARY, AB T2G 4Y8
(403) 269-2125

CIVIL ENGINEER
STANTEC CONSULTING LTD.
200, 325 25 STREET SE
CALGARY, AB T2A 7H8
(403) 716-8000

LANDSCAPE ARCHITECT
GROUNDCUBED
25, 6020 2 STREET SE
CALGARY, AB T2H 2L8
(403) 475-0719


SECURITY
LOBO SECURITY CONSULTING
13, 5155 SPECTRUM WAY
MISSISSAUGA, ON L4W 5A1
(905) 502-1234

FOOD SERVICES
KAIZEN FOODSERVICE
14, 1525 CORNWALL ROAD
CALGARY, AB T2A 7H8
(905) 338-3222

HERITAGE ARCHITECT
KUMLIN SULLIVAN
310, 5819 2 STREET SW
CALGARY, AB T2H 0H3
(403) 283-8361

WAYFINDING
ENTRO
303, 605 11 AVENUE SW
CALGARY, AB T2R 0E1
(403) 906-0208

KEYPLAN

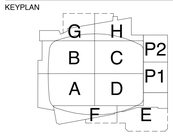

PERMIT TO PRACTICE

SEAL


SCOTIA PLACE

519 - 12th AVE SE, CALGARY, AB

A5.11 RESTAURANT/ RETAIL PROJECTING SIGN
A5.12 RESTAURANT SUSPENDED SIGN


DRAWN: DW/AB
CHECKED: GM
PLOT DATE: AUGUST 26, 2025

SW.5031
2007605

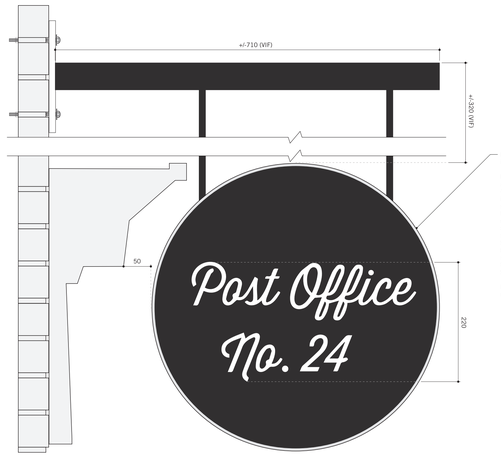

A5.13 – EXTERIOR STEPHENSON BUILDING ENTRANCE - EXTERIOR, FRONT VIEW
SCALE 1:4

Note: Messaging placeholder.

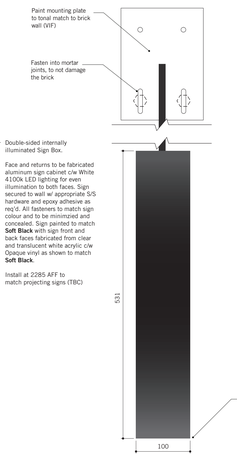


SIDE VIEW
SCALE 1:4




PRECEDENT IMAGE
SCALE NTS

1 SW.5032 **A5.13 – EXTERIOR STEPHENSON BUILDING ENTRANCE**
SCALE AS SHOWN

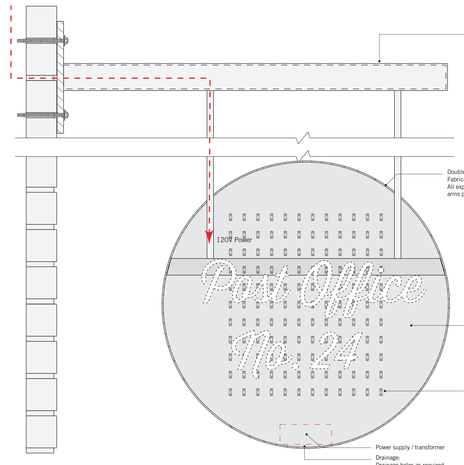

DIAGRAMMATIC FRONT SECTION
SCALE: 1:4

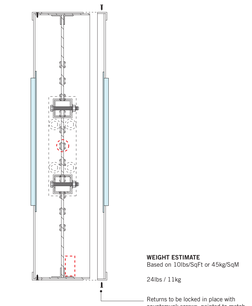

WEIGHT ESTIMATE
Based on 10lbs/SqFt or 45kg/SqM

24lbs / 11kg

SIDE SECTION (EXPLODED)
SCALE: 1:4

2 SW.5032 **A5.13 – EXTERIOR STEPHENSON BUILDING ENTRANCE**
SCALE AS SHOWN




A5.18 – EXTERIOR RESTAURANT ID - STEPHENSON BUILDING - EXTERIOR, FRONT VIEW
SCALE 1:20

3 SW.5032 **A5.18 – EXTERIOR RESTAURANT ID - STEPHENSON BUILDING**
SCALE AS SHOWN



OVERALL EXTERIOR ELEVATION, NORTH
SCALE 1:50

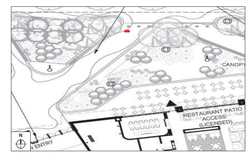

KEYPLAN – SITE
NTS

4 SW.5032 **A5.18 – EXTERIOR RESTAURANT ID - STEPHENSON BUILDING**
SCALE AS SHOWN

entro

ISSUED FOR

0	2025.10.10	DEVELOPMENT PERMIT APPLICATION
1	2026.02.10	DEVELOPMENT PERMIT DRAFT REVIEW
2	2026.06.24	DEVELOPMENT PERMIT DRAFT REVIEW

METRIC

THIS DRAWING IS COPYRIGHTED AND MUST NOT BE USED, REPRODUCED, OR REVISED WITHOUT WRITTEN PERMISSION.

ALL DIMENSIONS ARE IN MILLIMETERS UNLESS OTHERWISE NOTED. VERIFY DIMENSIONS. DO NOT SCALE THIS DRAWING.

REPORT INCONSISTENCIES AND OMISSIONS TO THE CONSULTANT FOR CLARIFICATION BEFORE COMMENCING WITH THE WORK.

DEVIATIONS FROM THE CONTRACT DOCUMENTS WITHOUT WRITTEN APPROVAL FROM THE CONSULTANT ARE SUBJECT TO CORRECTION AT THE CONTRACTOR'S EXPENSE.

CALGARY SPORTS AND ENTERTAINMENT CORPORATION

CAA ICON

CANA Mortenson

ARCHITECT (AOR)
DIALOG
300, 134 11 AVENUE SE
CALGARY, AB T2G 0X5
(403) 245-5501

ARCHITECT
HOK
300 W 22 STREET
KANSAS CITY, MO 64108 USA
(816) 472-3300

STRUCTURAL ENGINEER (EOR)
ENTUITIVE
1610, 150 9 AVENUE SW
CALGARY, AB T2P 3H9
(403) 879-1270

STRUCTURAL ENGINEER
THORNTON TOMASETTI
900, 2323 GRAND DLVD
KANSAS CITY, MO 64108 USA
(816) 221-7771

MECHANICAL ENGINEER (EOR)
REMEDY ENGINEERING
200, 1422 KENSINGTON ROAD NW
CALGARY, AB T2N 3P9
(403) 984-6960

MECHANICAL ENGINEER
ME ENGINEERS INC.
300, 14143 DENVER W PARKWAY
GOLDEN, CO 80401 USA
(303) 421-6655

ELECTRICAL ENGINEER (EOR)
DIALOG
300, 134 11 AVENUE SE
CALGARY, AB T2G 0X5
(403) 245-5501

ELECTRICAL ENGINEER
ME ENGINEERS INC.
300, 14143 DENVER W PARKWAY
GOLDEN, CO 80401 USA
(303) 421-6655

ELECTRICAL ENGINEER
DESIGNCORE
100, 4723 1 STREET SW
CALGARY, AB T2G 4Y8
(403) 269-2125

CIVIL ENGINEER
STANTEC CONSULTING LTD.
200, 325 25 STREET SE
CALGARY, AB T2A 7H8
(403) 716-8000

LANDSCAPE ARCHITECT
GROUNDCUBED
25, 6020 2 STREET SE
CALGARY, AB T2H 2L8
(403) 475-0719


SECURITY
LOBO SECURITY CONSULTING
13, 5155 SPECTRUM WAY
MISSISSAUGA, ON L4W 5A1
(905) 502-1234

FOOD SERVICES
KAIZEN FOODSERVICE
14, 1525 CORNWALL ROAD
CALGARY, AB T2A 7H8
(905) 338-3222

HERITAGE ARCHITECT
KUMLIN SULLIVAN
310, 5819 2 STREET SW
CALGARY, AB T2H 0H3
(403) 283-8361

WAYFINDING
ENTRO
303, 605 11 AVENUE SW
CALGARY, AB T2R 0E1
(403) 906-0208

KEYPLAN

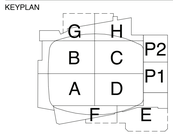

PERMIT TO PRACTICE

SEAL

SCOTIA PLACE

519 - 12th AVE SE, CALGARY, AB


A5.13 STEPHENSON BUILDING PROJECTING SIGN
A5.18 RESTAURANT ID - STEPHENSON BUILDING

DRAWN: DW/AB
CHECKED: GM
PLOT DATE: AUGUST 26, 2025

SW.5032
2007605




A5.9 – EXTERIOR FOOD HALL ID
SCALE 1:25

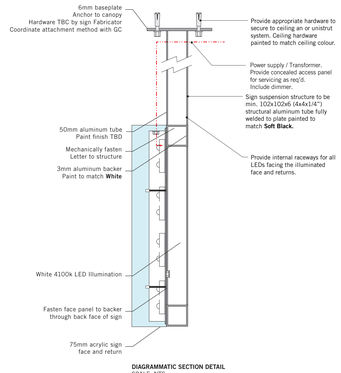


DIAGRAMMATIC SECTION DETAIL
SCALE: NTS

1 SW.5033 **A5.9 – EXTERIOR FOOD HALL ID**
SCALE AS SHOWN

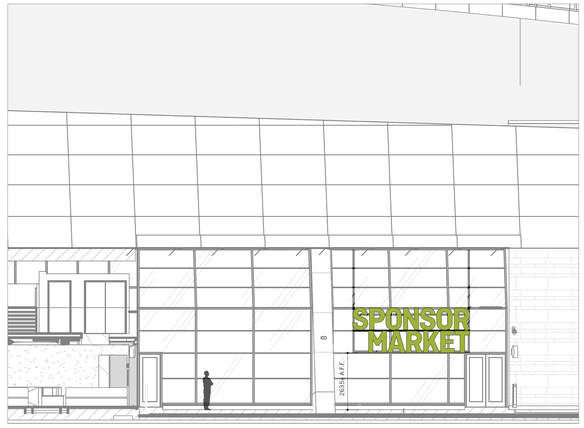


OVERALL EXTERIOR ELEVATION, NORTH – OPTION 1
SCALE 1:100

Note: Sign secured in interior space.

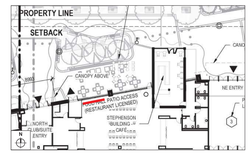

KEYPLAN – SITE
NTS

2 SW.5033 **A5.9 – EXTERIOR FOOD HALL ID**
SCALE AS SHOWN

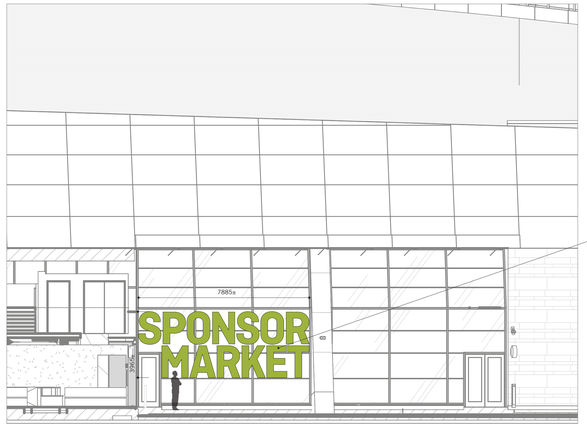

Applied vinyl to second surface , Colour TBD



KEYPLAN – SITE
NTS

OVERALL EXTERIOR ELEVATION, NORTH – OPTION 2
SCALE 1:100

3 SW.5033 **A5.9 – EXTERIOR FOOD HALL ID**
SCALE AS SHOWN

entro

ISSUED FOR

0	2025.10.10	DEVELOPMENT PERMIT APPLICATION
1	2026.02.10	DEVELOPMENT PERMIT DRAFT REVIEW
2	2026.06.24	DEVELOPMENT PERMIT DRAFT REVIEW

METRIC

THIS DRAWING IS COPYRIGHTED AND MUST NOT BE USED, REPRODUCED, OR REVISED WITHOUT WRITTEN PERMISSION.

ALL DIMENSIONS ARE IN MILLIMETERS UNLESS OTHERWISE NOTED. VERIFY DIMENSIONS.
DO NOT SCALE THIS DRAWING.

REPORT INCONSISTENCIES AND OMISSIONS TO THE CONSULTANT FOR CLARIFICATION BEFORE COMMENCING WITH THE WORK.

DEVIATIONS FROM THE CONTRACT DOCUMENTS WITHOUT WRITTEN APPROVAL FROM THE CONSULTANT ARE SUBJECT TO CORRECTION AT THE CONTRACTOR'S EXPENSE.

CALGARY SPORTS AND ENTERTAINMENT CORPORATION

CAA ICON

CANA

Mortenson

ARCHITECT (AOR)
DIALOG
300, 134 11 AVENUE SE
CALGARY, AB T2G 0X5
(403) 245-5501

ARCHITECT
HOK
200 W 22 STREET
KANSAS CITY, MO 64108 USA
(816) 472-3360

STRUCTURAL ENGINEER (EOR)
ENTUITIVE
1610, 150 9 AVENUE SW
CALGARY, AB T2P 3H9
(403) 879-1270

STRUCTURAL ENGINEER
THORNTON TOMASETTI
900, 2323 GRAND DLVD
KANSAS CITY, MO 64108 USA
(816) 221-7771

MECHANICAL ENGINEER (EOR)
REMEDY ENGINEERING
200, 1422 KENSINGTON ROAD NW
CALGARY, AB T2N 3P9
(403) 984-6960

MECHANICAL ENGINEER
ME ENGINEERS INC.
300, 14143 DENVER W PARKWAY
GOLDEN, CO 80401 USA
(303) 421-6655

ELECTRICAL ENGINEER (EOR)
DIALOG
300, 134 11 AVENUE SE
CALGARY, AB T2G 0X5
(403) 245-5501

ELECTRICAL ENGINEER
ME ENGINEERS INC.
300, 14143 DENVER W PARKWAY
GOLDEN, CO 80401 USA
(303) 421-6655

ELECTRICAL ENGINEER
DESIGNCORE
100, 4723 1 STREET SW
CALGARY, AB T2G 4Y8
(403) 269-2125

CIVIL ENGINEER
STANTEC CONSULTING LTD.
200, 325 25 STREET SE
CALGARY, AB T2A 7H8
(403) 716-8000

LANDSCAPE ARCHITECT
GROUNDCUBED
25, 6020 2 STREET SE
CALGARY, AB T2H 2L8
(403) 475-0719


SECURITY
LOBO SECURITY CONSULTING
13, 5155 SPECTRUM WAY
MISSISSAUGA, ON L4W 5A1
(905) 502-1234

FOOD SERVICES
KAIZEN FOODSERVICE
14, 1525 CORNWALL ROAD
CALGARY, AB T2A 7H8
(905) 338-3222

HERITAGE ARCHITECT
KUMLIN SULLIVAN
310, 5819 2 STREET SW
CALGARY, AB T2H 0H3
(403) 283-8361

WAYFINDING
ENTRO
303, 605 11 AVENUE SW
CALGARY, AB T2R OE1
(403) 906-0208

KEYPLAN

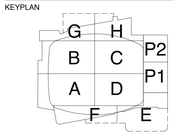

PERMIT TO PRACTICE

SEAL


SCOTIA PLACE

519 - 12th AVE SE, CALGARY, AB

A5.9 FOOD HALL ID

DRAWN: DW/AB
CHECKED: GM
PLOT DATE: AUGUST 26, 2025

SW.5033
2007605

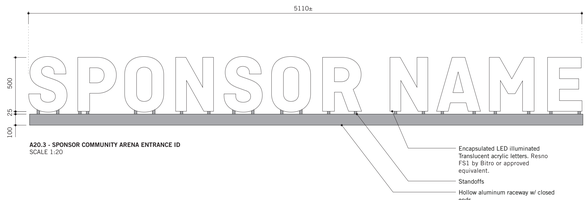


A20.3 - SPONSOR COMMUNITY ARENA ENTRANCE ID
SCALE 1:20




PRECEDENT IMAGE - ICE SIGNAGE

WEIGHT ESTIMATE
Based on 10lbs/SqFt or 45kg/SqM

190lbs / 86kg

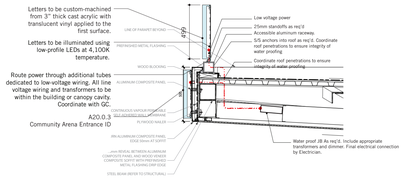


DIAGRAMMATIC SECTION DETAIL
SCALE: 1:20

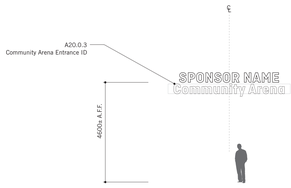

SPONSOR COMMUNITY ARENA EAST ELEVATION
SCALE 1:100

1 A20.3 – SPONSOR COMMUNITY ARENA ENTRANCE ID
3 SW.5034
SCALE AS SHOWN

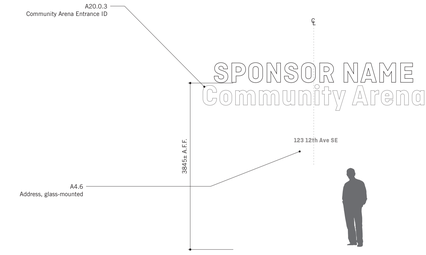



A20.3 - SPONSOR COMMUNITY ARENA ENTRANCE ID - ELEVATION (EAST CORNER)

2 A20.3 – SPONSOR COMMUNITY ARENA ENTRANCE ID
4 SW.5034
SCALE AS SHOWN




A20.0.3 - COMMUNITY ARENA ENTRANCE ID
SCALE 1:20




PRECEDENT IMAGE - ICE SIGNAGE

WEIGHT ESTIMATE
Based on 10lbs/SqFt or 45kg/SqM

190lbs / 86kg

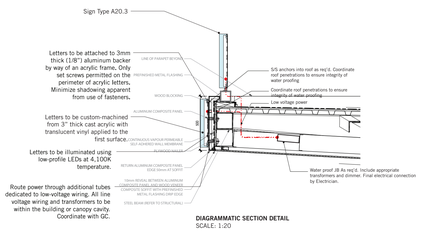


DIAGRAMMATIC SECTION DETAIL
SCALE: 1:20

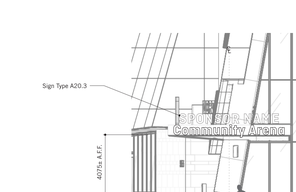

COMMUNITY ARENA EAST ELEVATION
SCALE 1:100

1 A20.0.3 – COMMUNITY ARENA ENTRANCE ID
3 SW.5034
SCALE AS SHOWN

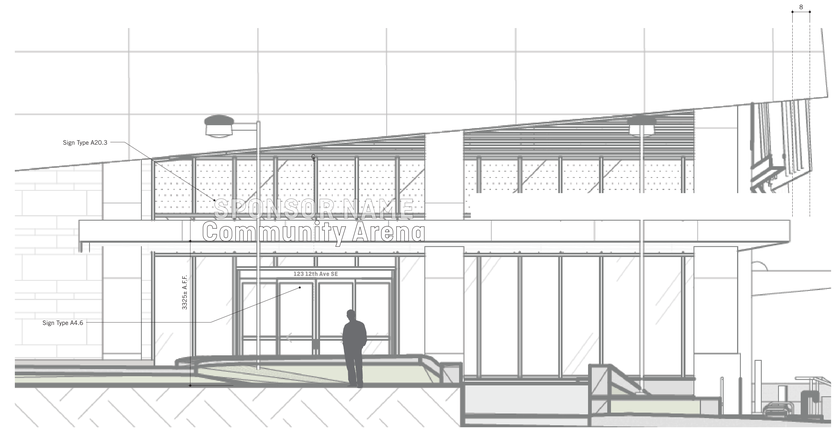

A20.0.3 - COMMUNITY ARENA ENTRANCE ID - ELEVATION (EAST CORNER)

1 A20.0.3 – COMMUNITY ARENA ENTRANCE ID
4 SW.5034
SCALE AS SHOWN

entro

ISSUED FOR

0	2025.10.10	DEVELOPMENT PERMIT APPLICATION
1	2026.02.10	DEVELOPMENT PERMIT DRAFT REVIEW
2	2026.06.24	DEVELOPMENT PERMIT DRAFT REVIEW

METRIC

THIS DRAWING IS COPYRIGHTED AND MUST NOT BE USED, REPRODUCED, OR REVISED WITHOUT WRITTEN PERMISSION.

ALL DIMENSIONS ARE IN MILLIMETERS UNLESS OTHERWISE NOTED. VERIFY DIMENSIONS.
DO NOT SCALE THIS DRAWING.

REPORT INCONSISTENCIES AND OMISSIONS TO THE CONSULTANT FOR CLARIFICATION BEFORE COMMENCING WITH THE WORK.

DEVIATIONS FROM THE CONTRACT DOCUMENTS WITHOUT WRITTEN APPROVAL FROM THE CONSULTANT ARE SUBJECT TO CORRECTION AT THE CONTRACTOR'S EXPENSE.

CALGARY SPORTS AND ENTERTAINMENT CORPORATION

CAA ICON

CANA Mortenson

ARCHITECT (AOR)
DIALOG
300, 134 11 AVENUE SE
CALGARY, AB T2G 0X5
(403) 245-5501

ARCHITECT
HOK
200 W 22 STREET
KANSAS CITY, MO 64108 USA
(816) 472-3360

STRUCTURAL ENGINEER (EOR)
ENTUITIVE
1610, 150 9 AVENUE SW
CALGARY, AB T2P 3H9
(403) 879-1270

STRUCTURAL ENGINEER
THORNTON TOMASETTI
900, 2323 GRAND DLVD
KANSAS CITY, MO 64108 USA
(816) 221-7771

MECHANICAL ENGINEER (EOR)
REMEDY ENGINEERING
200, 1422 KENSINGTON ROAD NW
CALGARY, AB T2N 3P9
(403) 984-6960

MECHANICAL ENGINEER
ME ENGINEERS INC.
300, 14143 DENVER W PARKWAY
GOLDEN, CO 80401 USA
(303) 421-6655

ELECTRICAL ENGINEER (EOR)
DIALOG
300, 134 11 AVENUE SE
CALGARY, AB T2G 0X5
(403) 245-5501

ELECTRICAL ENGINEER
ME ENGINEERS INC.
300, 14143 DENVER W PARKWAY
GOLDEN, CO 80401 USA
(303) 421-6655

ELECTRICAL ENGINEER
DESIGNCORE
100, 4723 1 STREET SW
CALGARY, AB T2G 4Y8
(403) 269-2125

CIVIL ENGINEER
STANTEC CONSULTING LTD.
200, 325 25 STREET SE
CALGARY, AB T2A 7H8
(403) 716-8000

LANDSCAPE ARCHITECT
GROUNDCUBED
25, 6020 2 STREET SE
CALGARY, AB T2H 2L8
(403) 475-0719

SECURITY
LOBO SECURITY CONSULTING
13, 5155 SPECTRUM WAY
MISSISSAUGA, ON L4W 5A1
(905) 502-1234

FOOD SERVICES
KAIZEN FOODSERVICE
14, 1525 CORNWALL ROAD
CALGARY, AB T2A 7H8
(905) 338-3222

HERITAGE ARCHITECT
KUMLIN SULLIVAN
310, 5819 2 STREET SW
CALGARY, AB T2H 0H3
(403) 283-8361

WAYFINDING
ENTRO
303, 605 11 AVENUE SW
CALGARY, AB T2R 0E1
(403) 906-0208

KEYPLAN

PERMIT TO PRACTICE

SEAL


SCOTIA PLACE

519 - 12th AVE SE, CALGARY, AB

A20.3 SPONSOR COMMUNITY ARENA ENTRANCE ID
A20.0.3 COMMUNITY ARENA ENTRANCE ID

DRAWN: DW/AB CHECKED: GM
PLOT DATE: AUGUST 26, 2025

SW.5034
2007605

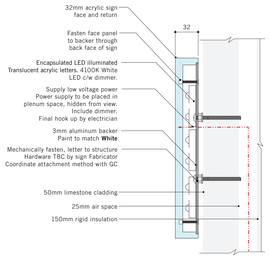


SECTION
SCALE 1:3

NOTE:
Entro recommends
Fabricator supply and install
Rexso FS1 by Bitro

WEIGHT ESTIMATE
Based on 10lbs/SqFt or 45kg/SqM

18lbs / 8kg

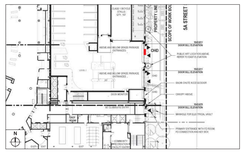

KEYPLAN – SITE
NTS




A33.1 – EXTERIOR PARKADE ENTRY ID, FRONT VIEW
SCALE 1:5




SIDE VIEW
SCALE 1:10

1 SW.5035 **A33.1 – EXTERIOR PARKADE ENTRY ID**
SCALE AS SHOWN

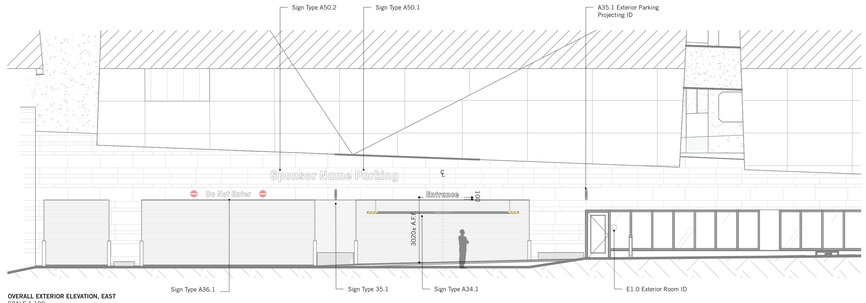

OVERALL EXTERIOR ELEVATION, EAST
SCALE 1:100

2 SW.5035 **A33.1 – EXTERIOR PARKADE ENTRY ID**
SCALE AS SHOWN

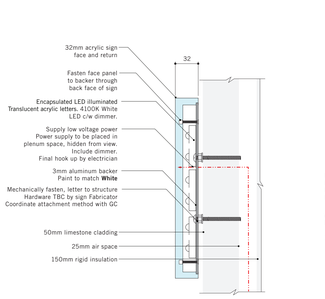


SECTION
SCALE 1:3


NOTE:-
Entro recommends
Fabricator supply and install
Rexso FS1 by Bitro

WEIGHT ESTIMATE
Based on 10lbs/SqFt or 45kg/SqM

18lbs / 8kg

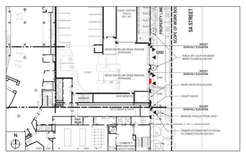


KEYPLAN – SITE
NTS

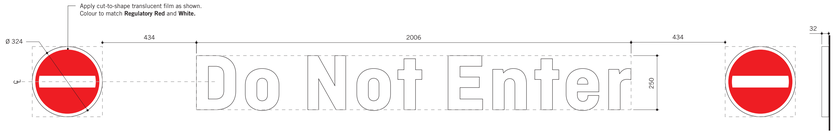

A36.1 – EXTERIOR PARKADE EXIT ID, FRONT VIEW
SCALE 1:10

SIDE VIEW
SCALE 1:10

3 SW.5035 **A36.1 – EXTERIOR PARKADE EXIT ID**
SCALE AS SHOWN

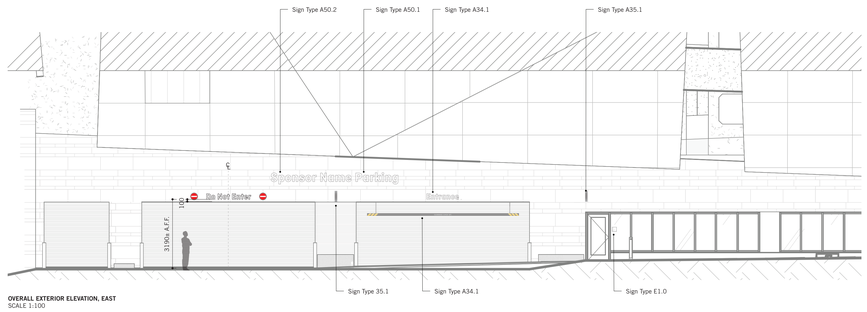

OVERALL EXTERIOR ELEVATION, EAST
SCALE 1:100

4 SW.5035 **A36.1 – EXTERIOR PARKADE EXIT ID**
SCALE AS SHOWN

entro

ISSUED FOR

0	2025.10.10	DEVELOPMENT PERMIT APPLICATION
1	2026.02.10	DEVELOPMENT PERMIT DRAFT REVIEW
2	2026.06.24	DEVELOPMENT PERMIT DRAFT REVIEW

METRIC

THIS DRAWING IS COPYRIGHTED AND MUST NOT BE USED, REPRODUCED, OR REVISED WITHOUT WRITTEN PERMISSION.

ALL DIMENSIONS ARE IN MILLIMETERS UNLESS OTHERWISE NOTED.
VERIFY DIMENSIONS.
DO NOT SCALE THIS DRAWING.

REPORT INCONSISTENCIES AND OMISSIONS TO THE CONSULTANT FOR CLARIFICATION BEFORE COMMENCING WITH THE WORK.

DEVIATIONS FROM THE CONTRACT DOCUMENTS WITHOUT WRITTEN APPROVAL FROM THE CONSULTANT ARE SUBJECT TO CORRECTION AT THE CONTRACTOR'S EXPENSE.

CALGARY SPORTS AND ENTERTAINMENT CORPORATION

CAA ICON

CANA

Mortenson

ARCHITECT (AOR)
DIALOG
300, 134 11 AVENUE SE
CALGARY, AB T2G 0X5
(403) 245-5501

ARCHITECT
HOK
300 W 22 STREET
KANSAS CITY, MO 64108 USA
(816) 472-3360

STRUCTURAL ENGINEER (EOR)
ENTUITIVE
1610, 150 9 AVENUE SW
CALGARY, AB T2P 3H9
(403) 879-1270

STRUCTURAL ENGINEER
THORNTON TOMASETTI
900, 2323 GRAND DLVD
KANSAS CITY, MO 64108 USA
(816) 221-7771

MECHANICAL ENGINEER (EOR)
REMEDY ENGINEERING
200, 1422 KENSINGTON ROAD NW
CALGARY, AB T2N 3P9
(403) 984-6960

MECHANICAL ENGINEER
ME ENGINEERS INC.
300, 14143 DENVER W PARKWAY
GOLDEN, CO 80401 USA
(303) 421-6655

ELECTRICAL ENGINEER (EOR)
DIALOG
300, 134 11 AVENUE SE
CALGARY, AB T2G 0X5
(403) 245-5501

ELECTRICAL ENGINEER
ME ENGINEERS INC.
300, 14143 DENVER W PARKWAY
GOLDEN, CO 80401 USA
(303) 421-6655

ELECTRICAL ENGINEER
DESIGNCORE
100, 4723 1 STREET SW
CALGARY, AB T2G 4Y8
(403) 269-2125

CIVIL ENGINEER
STANTEC CONSULTING LTD.
200, 325 25 STREET SE
CALGARY, AB T2A 7H8
(403) 716-8000

LANDSCAPE ARCHITECT
GROUNDCUBED
25, 6020 2 STREET SE
CALGARY, AB T2H 2L8
(403) 475-0719


SECURITY
LOBO SECURITY CONSULTING
13, 5155 SPECTRUM WAY
MISSISSAUGA, ON L4W 5A1
(905) 502-1234

FOOD SERVICES
KAIZEN FOODSERVICE
14, 1525 CORNWALL ROAD
CALGARY, AB T2A 7H8
(905) 338-3222

HERITAGE ARCHITECT
KUMLIN SULLIVAN
310, 5819 2 STREET SW
CALGARY, AB T2H 0H3
(403) 283-8361

WAYFINDING
ENTRO
303, 605 11 AVENUE SW
CALGARY, AB T2R 0E1
(403) 906-0208

KEYPLAN

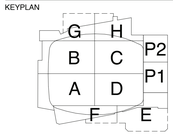

PERMIT TO PRACTICE

SEAL


SCOTIA PLACE

519 - 12th AVE SE, CALGARY, AB

A33.1 PARKADE ENTRY ID
A36.1 PARKADE EXIT ID


DRAWN: DW/AB
CHECKED: GM
PLOT DATE: AUGUST 26, 2025

SW.5035
2007605

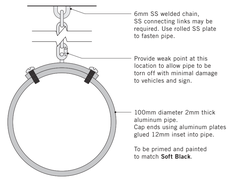


DETAIL
SCALE 1:2

NOTE: Final mounting height to be confirmed prior to fabrication of copy and instalation.

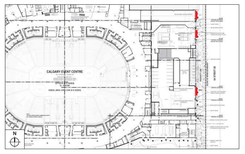


KEYPLAN – SITE
NTS

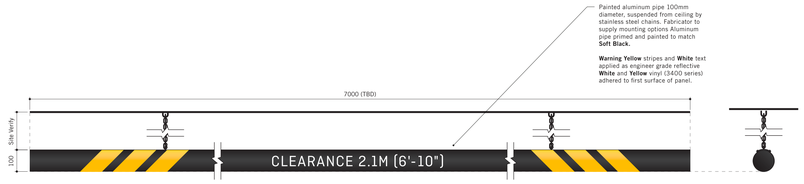

A34.1 – EXTERIOR PARKADE CLEARANCE BAR
SCALE 1:20

SIDE VIEW
SCALE 1:20

1 SW.5036 **A34.1 – EXTERIOR PARKADE CLEARANCE BAR**
SCALE AS SHOWN

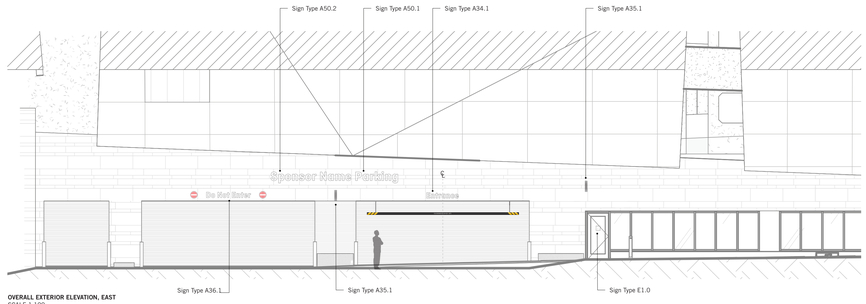

OVERALL EXTERIOR ELEVATION, EAST
SCALE 1:100

2 SW.5036 **A34.1 – EXTERIOR PARKADE CLEARANCE BAR**
SCALE AS SHOWN



OVERALL EXTERIOR ELEVATION, EAST
SCALE 1:100

3 SW.5036 **A34.1 – PARKADE CLEARANCE BAR**
SCALE AS SHOWN

entro

ISSUED FOR

0	2025.10.10	DEVELOPMENT PERMIT APPLICATION
1	2026.02.10	DEVELOPMENT PERMIT DRAFT REVIEW
2	2026.06.24	DEVELOPMENT PERMIT DRAFT REVIEW

METRIC

THIS DRAWING IS COPYRIGHTED AND MUST NOT BE USED, REPRODUCED, OR REVISED WITHOUT WRITTEN PERMISSION.

ALL DIMENSIONS ARE IN MILLIMETERS UNLESS OTHERWISE NOTED. VERIFY DIMENSIONS. DO NOT SCALE THIS DRAWING.

REPORT INCONSISTENCIES AND OMISSIONS TO THE CONSULTANT FOR CLARIFICATION BEFORE COMMENCING WITH THE WORK.

DEVIATIONS FROM THE CONTRACT DOCUMENTS WITHOUT WRITTEN APPROVAL FROM THE CONSULTANT ARE SUBJECT TO CORRECTION AT THE CONTRACTOR'S EXPENSE.

CALGARY SPORTS AND ENTERTAINMENT CORPORATION

ARCHITECT (AOR)
DIALOG
300, 134 11 AVENUE SE
CALGARY, AB T2G 0X5
(403) 245-5501

ARCHITECT
HOK
200 W 22 STREET
KANSAS CITY, MO 64108 USA
(816) 472-3360

STRUCTURAL ENGINEER (EOR)
ENTUITIVE
1610, 150 9 AVENUE SW
CALGARY, AB T2P 3H9
(403) 879-1270

STRUCTURAL ENGINEER
THORNTON TOMASETTI
900, 2323 GRAND DLVD
KANSAS CITY, MO 64108 USA
(816) 221-7771

MECHANICAL ENGINEER (EOR)
REMEDY ENGINEERING
200, 1422 KENSINGTON ROAD NW
CALGARY, AB T2N 3P9
(403) 984-6960

MECHANICAL ENGINEER
ME ENGINEERS INC.
300, 14143 DENVER W PARKWAY
GOLDEN, CO 80401 USA
(303) 421-6655

ELECTRICAL ENGINEER (EOR)
DIALOG
300, 134 11 AVENUE SE
CALGARY, AB T2G 0X5
(403) 245-5501

ELECTRICAL ENGINEER
ME ENGINEERS INC.
300, 14143 DENVER W PARKWAY
GOLDEN, CO 80401 USA
(303) 421-6655

ELECTRICAL ENGINEER
DESIGNCORE
100, 4723 1 STREET SW
CALGARY, AB T2G 4Y8
(403) 269-2125

CIVIL ENGINEER
STANTEC CONSULTING LTD.
200, 325 25 STREET SE
CALGARY, AB T2A 7H8
(403) 716-8000

LANDSCAPE ARCHITECT
GROUNDCUBED
25, 6020 2 STREET SE
CALGARY, AB T2H 2L8
(403) 475-0719


SECURITY
LOBO SECURITY CONSULTING
13, 5155 SPECTRUM WAY
MISSISSAUGA, ON L4W 5A1
(905) 502-1234

FOOD SERVICES
KAIZEN FOODSERVICE
14, 1525 CORNWALL ROAD
CALGARY, AB T2A 7H8
(905) 338-3222

HERITAGE ARCHITECT
KUMLIN SULLIVAN
310, 5819 2 STREET SW
CALGARY, AB T2H 0H3
(403) 283-8361

WAYFINDING
ENTRO
303, 605 11 AVENUE SW
CALGARY, AB T2R 0E1
(403) 906-0208

KEYPLAN

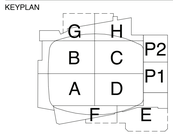

PERMIT TO PRACTICE

SEAL


SCOTIA PLACE

519 - 12th AVE SE, CALGARY, AB

A34.1 PARKADE CLEARANCE BAR


DRAWN: DW/AB
CHECKED: GM
PLOT DATE: AUGUST 26, 2025

SW.5036
2007605

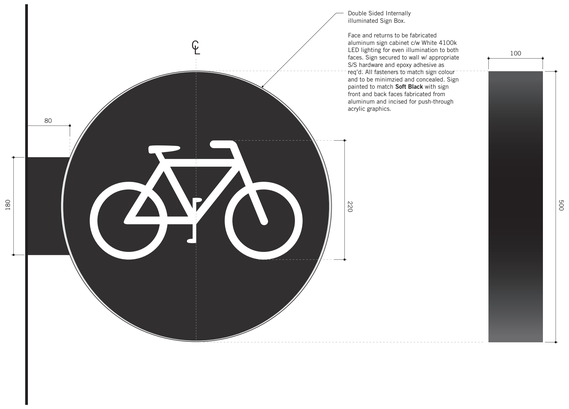


A35.1 EXTERIOR PARKING PROJECTING ID, FRONT VIEW
SCALE 1:4

SIDE VIEW
SCALE 1:4

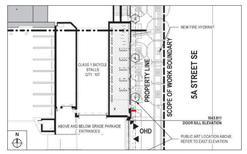


KEYPLAN – SITE
NTS

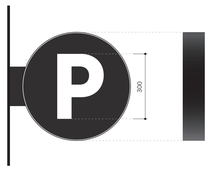


VARIATION
SCALE 1:10

1 SW.5037 **A35.1 EXTERIOR PARKING PROJECTING ID**
SCALE AS SHOWN

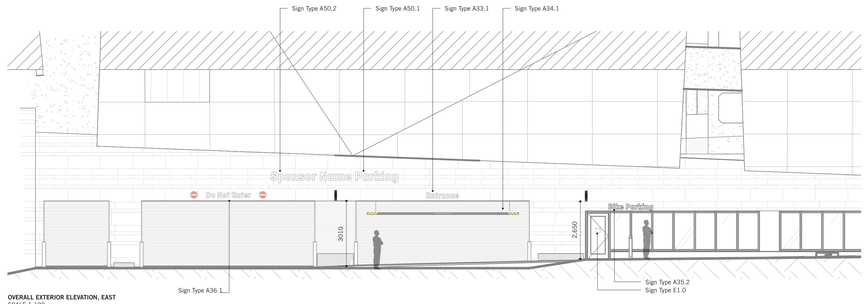


OVERALL EXTERIOR ELEVATION, EAST
SCALE 1:100

2 SW.5037 **A35.1 EXTERIOR PARKING PROJECTING ID**
SCALE AS SHOWN

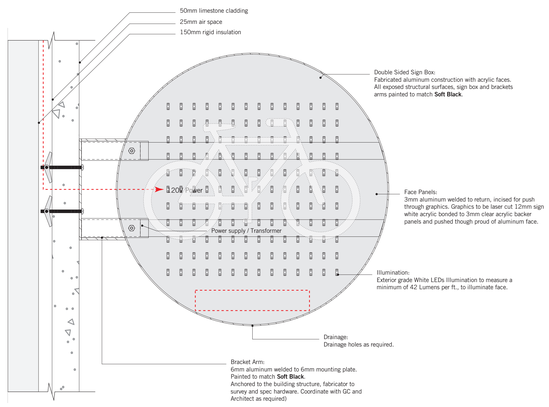

DIAGRAMMATIC FRONT SECTION
SCALE: 1-4

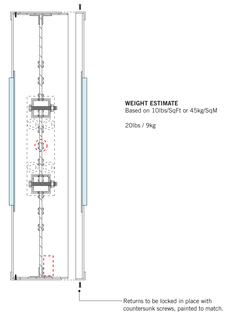

SIDE SECTION (EXPLODED)
SCALE: 1-10

3 SW.5037 **A35.1 EXTERIOR PARKING PROJECTING ID**
SCALE AS SHOWN

entro

ISSUED FOR

0	2025.10.10	DEVELOPMENT PERMIT APPLICATION
1	2026.02.10	DEVELOPMENT PERMIT DRAFT REVIEW
2	2026.06.24	DEVELOPMENT PERMIT DRAFT REVIEW

METRIC

THIS DRAWING IS COPYRIGHTED AND MUST NOT BE USED, REPRODUCED, OR REVISED WITHOUT WRITTEN PERMISSION.

ALL DIMENSIONS ARE IN MILLIMETERS UNLESS OTHERWISE NOTED. VERIFY DIMENSIONS.
DO NOT SCALE THIS DRAWING.

REPORT INCONSISTENCIES AND OMISSIONS TO THE CONSULTANT FOR CLARIFICATION BEFORE COMMENCING WITH THE WORK.

DEVIATIONS FROM THE CONTRACT DOCUMENTS WITHOUT WRITTEN APPROVAL FROM THE CONSULTANT ARE SUBJECT TO CORRECTION AT THE CONTRACTOR'S EXPENSE.

CALGARY SPORTS AND ENTERTAINMENT CORPORATION

ARCHITECT (AOR)
DIALOG
300, 134 11 AVENUE SE
CALGARY, AB T2G 0X5
(403) 245-5501

ARCHITECT
HOK
200 W 22 STREET
KANSAS CITY, MO 64108 USA
(816) 472-3300

STRUCTURAL ENGINEER (EOR)
ENTUITIVE
1610, 150 9 AVENUE SW
CALGARY, AB T2P 3H9
(403) 879-1270

STRUCTURAL ENGINEER
THORNTON TOMASETTI
900, 2323 GRAND DLVD
KANSAS CITY, MO 64108 USA
(816) 221-7771

MECHANICAL ENGINEER (EOR)
REMEDY ENGINEERING
200, 1422 KENSINGTON ROAD NW
CALGARY, AB T2N 3P9
(403) 984-6960

MECHANICAL ENGINEER
ME ENGINEERS INC.
300, 14143 DENVER W PARKWAY
GOLDEN, CO 80401 USA
(303) 421-6655

ELECTRICAL ENGINEER (EOR)
DIALOG
300, 134 11 AVENUE SE
CALGARY, AB T2G 0X5
(403) 245-5501

ELECTRICAL ENGINEER
ME ENGINEERS INC.
300, 14143 DENVER W PARKWAY
GOLDEN, CO 80401 USA
(303) 421-6655

ELECTRICAL ENGINEER
DESIGNCORE
100, 4723 1 STREET SW
CALGARY, AB T2G 4Y8
(403) 269-2125

CIVIL ENGINEER
STANTEC CONSULTING LTD.
200, 325 25 STREET SE
CALGARY, AB T2A 7H8
(403) 716-8000

LANDSCAPE ARCHITECT
GROUNDCUBED
25, 6020 2 STREET SE
CALGARY, AB T2H 2L8
(403) 475-0719


SECURITY
LOBO SECURITY CONSULTING
13, 5155 SPECTRUM WAY
MISSISSAUGA, ON L4W 5A1
(905) 502-1234

FOOD SERVICES
KAIZEN FOODSERVICE
14, 1525 CORNWALL ROAD
CALGARY, AB T2A 7H8
(905) 338-3222

HERITAGE ARCHITECT
KUMLIN SULLIVAN
310, 5819 2 STREET SW
CALGARY, AB T2H 0H3
(403) 283-8361

WAYFINDING
ENTRO
303, 605 11 AVENUE SW
CALGARY, AB T2R OE1
(403) 906-0208

KEYPLAN

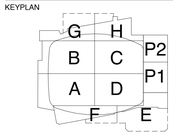

PERMIT TO PRACTICE

SEAL


SCOTIA PLACE

519 - 12th AVE SE, CALGARY, AB

A35.1 EXTERIOR PARKING PROJECTING ID

DRAWN: DW/AB
CHECKED: GM
PLOT DATE: AUGUST 26, 2025

SW.5037
2007605

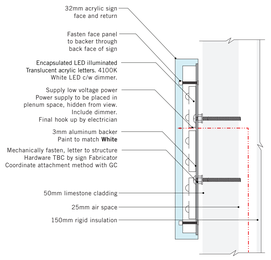


SECTION
SCALE 1:3

NOTE:
Entro recommends
Fabricator supply and install
Rexnio FS1 by Bitro

WEIGHT ESTIMATE
Based on 10lbs/SqFt or 45kg/SqM

18lbs / 8kg

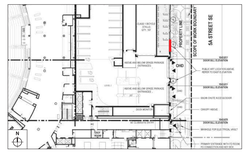

KEYPLAN – SITE
NTS




A35.2 – BIKE PARKING ID, FRONT VIEW
SCALE 1:10

SIDE VIEW
SCALE 1:10

1 SW.5038

A35.2 – BIKE PARKING ID
SCALE AS SHOWN

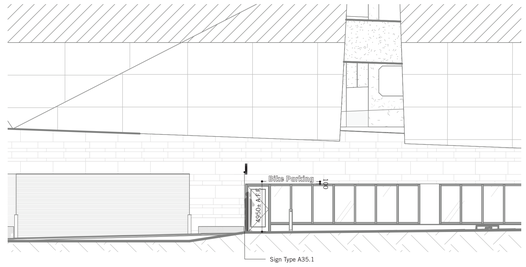

OVERALL EXTERIOR ELEVATION, EAST
SCALE 1:100

2 SW.5038

A35.2 – BIKE PARKING ID
SCALE AS SHOWN

entro

ISSUED FOR

0	2025.10.10	DEVELOPMENT PERMIT APPLICATION
1	2026.02.10	DEVELOPMENT PERMIT DRAFT REVIEW
2	2026.06.24	DEVELOPMENT PERMIT DRAFT REVIEW

METRIC

THIS DRAWING IS COPYRIGHTED AND MUST NOT BE USED, REPRODUCED, OR REVISED WITHOUT WRITTEN PERMISSION.

ALL DIMENSIONS ARE IN MILLIMETERS UNLESS OTHERWISE NOTED. VERIFY DIMENSIONS.
DO NOT SCALE THIS DRAWING.

REPORT INCONSISTENCIES AND OMISSIONS TO THE CONSULTANT FOR CLARIFICATION BEFORE COMMENCING WITH THE WORK.

DEVIATIONS FROM THE CONTRACT DOCUMENTS WITHOUT WRITTEN APPROVAL FROM THE CONSULTANT ARE SUBJECT TO CORRECTION AT THE CONTRACTOR'S EXPENSE.

CALGARY SPORTS AND ENTERTAINMENT CORPORATION

ARCHITECT (AOR)
DIALOG
300, 134 11 AVENUE SE
CALGARY, AB T2G 0X5
(403) 245-5501

ARCHITECT
HOK
200 W 22 STREET
KANSAS CITY, MO 64108 USA
(816) 472-3360

STRUCTURAL ENGINEER (EOR)
ENTUITIVE
1610, 150 9 AVENUE SW
CALGARY, AB T2P 3H9
(403) 879-1270

STRUCTURAL ENGINEER
THORNTON TOMASETTI
900, 2323 GRAND DLVD
KANSAS CITY, MO 64108 USA
(816) 221-7771

MECHANICAL ENGINEER (EOR)
REMEDY ENGINEERING
200, 1422 KENSINGTON ROAD NW
CALGARY, AB T2N 3P9
(403) 984-6960

MECHANICAL ENGINEER
ME ENGINEERS INC.
300, 14143 DENVER W PARKWAY
GOLDEN, CO 80401 USA
(303) 421-6655

ELECTRICAL ENGINEER (EOR)
DIALOG
300, 134 11 AVENUE SE
CALGARY, AB T2G 0X5
(403) 245-5501

ELECTRICAL ENGINEER
ME ENGINEERS INC.
300, 14143 DENVER W PARKWAY
GOLDEN, CO 80401 USA
(303) 421-6655

ELECTRICAL ENGINEER
DESIGNCORE
100, 4723 1 STREET SW
CALGARY, AB T2G 4Y8
(403) 269-2125

CIVIL ENGINEER
STANTEC CONSULTING LTD.
200, 325 25 STREET SE
CALGARY, AB T2A 7H8
(403) 716-8000

LANDSCAPE ARCHITECT
GROUNDCUBED
25, 6020 2 STREET SE
CALGARY, AB T2H 2L8
(403) 475-0719


SECURITY
LOBO SECURITY CONSULTING
13, 5155 SPECTRUM WAY
MISSISSAUGA, ON L4W 5A1
(905) 502-1234

FOOD SERVICES
KAIZEN FOODSERVICE
14, 1525 CORNWALL ROAD
CALGARY, AB T2A 7H8
(905) 338-3222

HERITAGE ARCHITECT
KUMLIN SULLIVAN
310, 5819 2 STREET SW
CALGARY, AB T2H 0H3
(403) 283-8361

WAYFINDING
ENTRO
303, 605 11 AVENUE SW
CALGARY, AB T2R 0E1
(403) 906-0208

KEYPLAN

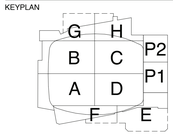

PERMIT TO PRACTICE

SEAL


SCOTIA PLACE

519 - 12th AVE SE, CALGARY, AB

A35.2 BIKE PARKING ID

DRAWN: DW/AB
CHECKED: **SM**
PLOT DATE: AUGUST 26, 2025

SW.5038
2007605

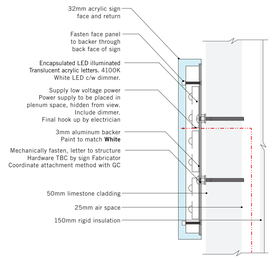


SECTION
SCALE 1:3

NOTE:
Entro recommends
Fabricator supply and install
Rexno FS1 by Bitro

WEIGHT ESTIMATE
Based on 10lbs/SqFt or 45kg/SqM

18lbs / 8kg

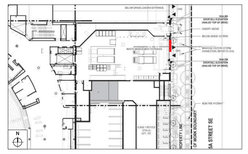


KEYPLAN – SITE
NTS



A32.1 – EXTERIOR WASTE MANAGEMENT ID, FRONT VIEW
SCALE 1:10


SIDE VIEW
SCALE 1:10

1 SW.5039 **A32.1 – EXTERIOR WASTE MANAGEMENT ID**
SCALE AS SHOWN

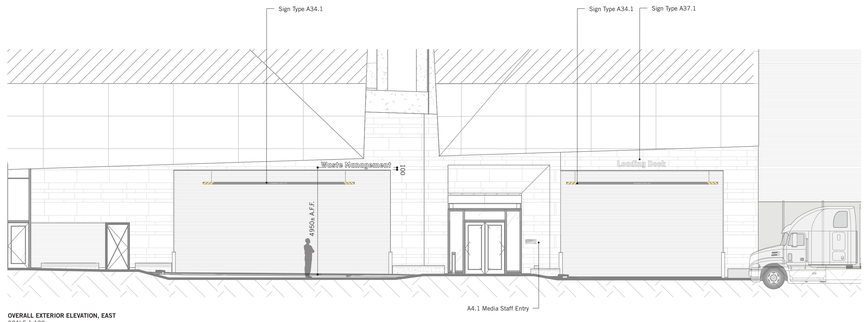

OVERALL EXTERIOR ELEVATION, EAST
SCALE 1:100

2 SW.5039 **A32.1 – EXTERIOR WASTE MANAGEMENT ID**
SCALE AS SHOWN

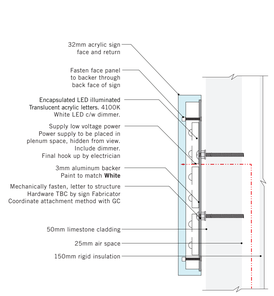


SECTION
SCALE 1:3

NOTE:-
Entro recommends
Fabricator supply and install
Rexno FS1 by Bitro

WEIGHT ESTIMATE
Based on 10lbs/SqFt or 45kg/SqM

18lbs / 8kg

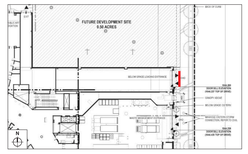


KEYPLAN – SITE
NTS



A37.1 – EXTERIOR LOADING DOCK ID, FRONT VIEW
SCALE 1:10

SIDE VIEW
SCALE 1:10

3 SW.5039 **A37.1 – EXTERIOR LOADING DOCK ID**
SCALE AS SHOWN

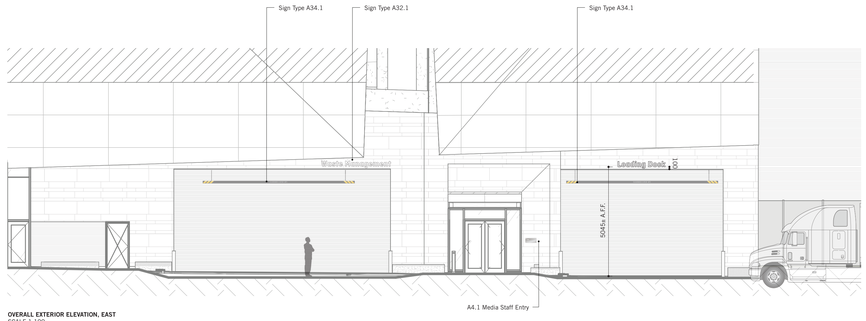

OVERALL EXTERIOR ELEVATION, EAST
SCALE 1:100

4 SW.5039 **A37.1 – EXTERIOR LOADING DOCK ID**
SCALE AS SHOWN

entro

ISSUED FOR

0	2025.10.10	DEVELOPMENT PERMIT APPLICATION
1	2026.02.10	DEVELOPMENT PERMIT DRAFT REVIEW
2	2026.06.24	DEVELOPMENT PERMIT DRAFT REVIEW

METRIC

THIS DRAWING IS COPYRIGHTED AND MUST NOT BE USED, REPRODUCED, OR REVISED WITHOUT WRITTEN PERMISSION.

ALL DIMENSIONS ARE IN MILLIMETERS UNLESS OTHERWISE NOTED. VERIFY DIMENSIONS.
DO NOT SCALE THIS DRAWING.

REPORT INCONSISTENCIES AND OMISSIONS TO THE CONSULTANT FOR CLARIFICATION BEFORE COMMENCING WITH THE WORK.

DEVIATIONS FROM THE CONTRACT DOCUMENTS WITHOUT WRITTEN APPROVAL FROM THE CONSULTANT ARE SUBJECT TO CORRECTION AT THE CONTRACTOR'S EXPENSE.

CALGARY SPORTS AND ENTERTAINMENT CORPORATION

CAA ICON

CANA

Mortenson

ARCHITECT (AOR)
DIALOG
300, 134 11 AVENUE SE
CALGARY, AB T2G 0X5
(403) 245-5501

ARCHITECT
HOK
200 W 22 STREET
KANSAS CITY, MO 64108 USA
(816) 472-3360

STRUCTURAL ENGINEER (EOR)
ENTUITIVE
1610, 150 9 AVENUE SW
CALGARY, AB T2P 3H9
(403) 879-1270

STRUCTURAL ENGINEER
THORNTON TOMASETTI
900, 2323 GRAND DLVD
KANSAS CITY, MO 64108 USA
(816) 221-7771

MECHANICAL ENGINEER (EOR)
REMEDY ENGINEERING
200, 1422 KENSINGTON ROAD NW
CALGARY, AB T2N 3P9
(403) 984-6960

MECHANICAL ENGINEER
ME ENGINEERS INC.
300, 14143 DENVER W PARKWAY
GOLDEN, CO 80401 USA
(303) 421-6655

ELECTRICAL ENGINEER (EOR)
DIALOG
300, 134 11 AVENUE SE
CALGARY, AB T2G 0X5
(403) 245-5501

ELECTRICAL ENGINEER
ME ENGINEERS INC.
300, 14143 DENVER W PARKWAY
GOLDEN, CO 80401 USA
(303) 421-6655

ELECTRICAL ENGINEER
DESIGNCORE
100, 4723 1 STREET SW
CALGARY, AB T2G 4Y8
(403) 269-2125

CIVIL ENGINEER
STANTEC CONSULTING LTD.
200, 325 25 STREET SE
CALGARY, AB T2A 7H8
(403) 716-8000

LANDSCAPE ARCHITECT
GROUNDCUBED
25, 6020 2 STREET SE
CALGARY, AB T2H 2L8
(403) 475-0719


SECURITY
LOBO SECURITY CONSULTING
13, 5155 SPECTRUM WAY
MISSISSAUGA, ON L4W 5A1
(905) 502-1234

FOOD SERVICES
KAIZEN FOODSERVICE
14, 1525 CORNWALL ROAD
CALGARY, AB T2A 7H8
(905) 338-3222

HERITAGE ARCHITECT
KUMLIN SULLIVAN
310, 5819 2 STREET SW
CALGARY, AB T2H 0H3
(403) 283-8361

WAYFINDING
ENTRO
303, 605 11 AVENUE SW
CALGARY, AB T2R 0E1
(403) 906-0208

KEYPLAN

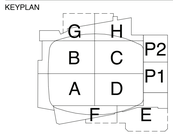

PERMIT TO PRACTICE

SEAL


SCOTIA PLACE

519 - 12th AVE SE, CALGARY, AB

A32.1 WASTE MANAGEMENT ID
A37.1 LOADING DOCK ID

DRAWN: DW/AB
CHECKED: GM
PLOT DATE: AUGUST 26, 2025

SW.5039
2007605

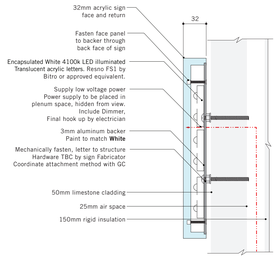


SECTION
SCALE 1:3


NOTE:
Entro recommends
Fabricator supply and install
Resno FS1 by Bitro

WEIGHT ESTIMATE
Based on 10lbs/SqFt or 45kg/SqM

18lbs / 8kg

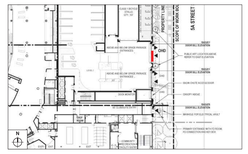

KEYPLAN – SITE
NTS

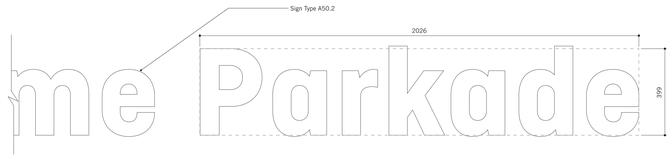


A50.1 – EXTERIOR PARKADE ID, FRONT VIEW
SCALE 1:10



SIDE VIEW
SCALE 1:10

3 SW.5040


A50.1 – EXTERIOR PARKADE ID
SCALE AS SHOWN

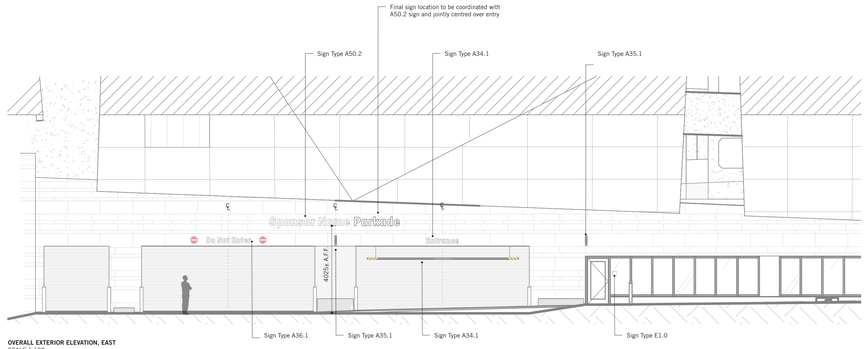

OVERALL EXTERIOR ELEVATION, EAST
SCALE 1:100

2 SW.5040

A50.1 – EXTERIOR PARKADE ID
SCALE AS SHOWN

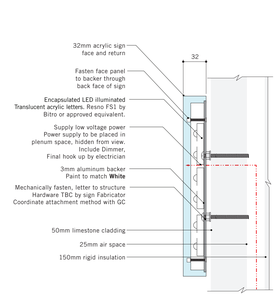


SECTION
SCALE 1:3

NOTE:-
Entro recommends
Fabricator supply and install
Resno FS1 by Bitro

WEIGHT ESTIMATE
Based on 10lbs/SqFt or 45kg/SqM

18lbs / 8kg

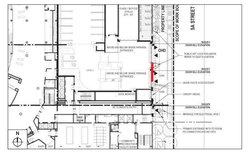

KEYPLAN – SITE
NTS




A50.2 – EXTERIOR PARKADE SPONSOR ID, FRONT VIEW
SCALE 1:10

SIDE VIEW
SCALE 1:10

3 SW.5040

A50.2 – EXTERIOR PARKADE SPONSOR ID
SCALE AS SHOWN

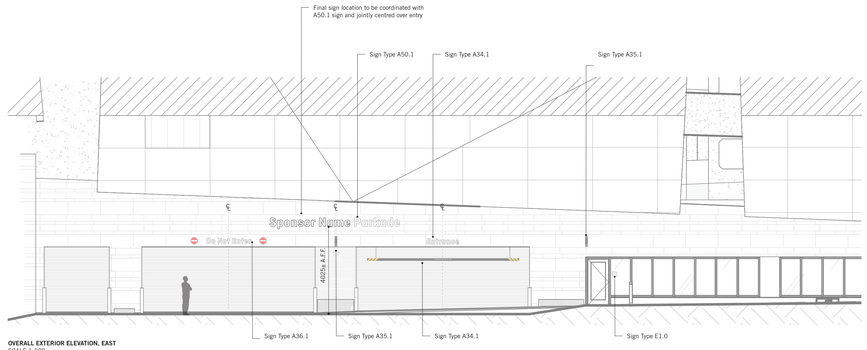

OVERALL EXTERIOR ELEVATION, EAST
SCALE 1:100

4 SW.5040

A50.2 – EXTERIOR PARKADE SPONSOR ID
SCALE AS SHOWN

entro

ISSUED FOR

0	2025.10.10	DEVELOPMENT PERMIT APPLICATION
1	2026.02.10	DEVELOPMENT PERMIT DRAFT REVIEW
2	2026.06.24	DEVELOPMENT PERMIT DRAFT REVIEW

METRIC

THIS DRAWING IS COPYRIGHTED AND MUST NOT BE USED, REPRODUCED, OR REVISED WITHOUT WRITTEN PERMISSION.

ALL DIMENSIONS ARE IN MILLIMETERS UNLESS OTHERWISE NOTED. VERIFY DIMENSIONS.
DO NOT SCALE THIS DRAWING.

REPORT INCONSISTENCIES AND OMISSIONS TO THE CONSULTANT FOR CLARIFICATION BEFORE COMMENCING WITH THE WORK.

DEVIATIONS FROM THE CONTRACT DOCUMENTS WITHOUT WRITTEN APPROVAL FROM THE CONSULTANT ARE SUBJECT TO CORRECTION AT THE CONTRACTOR'S EXPENSE.

CALGARY SPORTS AND ENTERTAINMENT CORPORATION

CAA ICON

CANA Mortenson

ARCHITECT (AOR)
DIALOG
300, 134 11 AVENUE SE
CALGARY, AB T2G 0X5
(403) 245-5501

ARCHITECT
HOK
200 W 22 STREET
KANSAS CITY, MO 64108 USA
(816) 472-3360

STRUCTURAL ENGINEER (EOR)
ENTUITIVE
1610, 150 9 AVENUE SW
CALGARY, AB T2P 3H9
(403) 879-1270

STRUCTURAL ENGINEER
THORNTON TOMASETTI
900, 2323 GRAND DLVD
KANSAS CITY, MO 64108 USA
(816) 221-7771

MECHANICAL ENGINEER (EOR)
REMEDY ENGINEERING
200, 1422 KENSINGTON ROAD NW
CALGARY, AB T2N 3P9
(403) 984-6960

MECHANICAL ENGINEER
ME ENGINEERS INC.
300, 14143 DENVER W PARKWAY
GOLDEN, CO 80401 USA
(303) 421-6655

ELECTRICAL ENGINEER (EOR)
DIALOG
300, 134 11 AVENUE SE
CALGARY, AB T2G 0X5
(403) 245-5501

ELECTRICAL ENGINEER
ME ENGINEERS INC.
300, 14143 DENVER W PARKWAY
GOLDEN, CO 80401 USA
(303) 421-6655

ELECTRICAL ENGINEER
DESIGNCORE
100, 4723 1 STREET SW
CALGARY, AB T2G 4Y8
(403) 269-2125

CIVIL ENGINEER
STANTEC CONSULTING LTD.
200, 325 25 STREET SE
CALGARY, AB T2A 7H8
(403) 716-8000

LANDSCAPE ARCHITECT
GROUNDCUBED
25, 6020 2 STREET SE
CALGARY, AB T2H 2L8
(403) 475-0719


SECURITY
LOBO SECURITY CONSULTING
13, 5155 SPECTRUM WAY
MISSISSAUGA, ON L4W 5A1
(905) 502-1234

FOOD SERVICES
KAIZEN FOODSERVICE
14, 1525 CORNWALL ROAD
CALGARY, AB T2A 7H8
(905) 338-3222

HERITAGE ARCHITECT
KUMLIN SULLIVAN
310, 5819 2 STREET SW
CALGARY, AB T2H 0H3
(403) 283-8361

WAYFINDING
ENTRO
303, 605 11 AVENUE SW
CALGARY, AB T2R OE1
(403) 906-0208

KEYPLAN

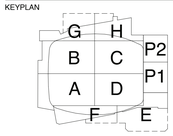

PERMIT TO PRACTICE

SEAL


SCOTIA PLACE

519 - 12th AVE SE, CALGARY, AB

A50.1 PARKADE ID
A50.2 PARKADE SPONSOR ID

DRAWN: DW/AB
CHECKED: GM
PLOT DATE: AUGUST 26, 2025


SW.5040
2007605

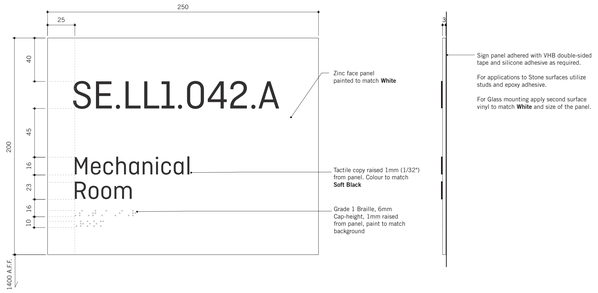

E1.0 – ROOM ID EXTERIOR, FRONT VIEW
SCALE 1:2


SIDE VIEW
SCALE 1:2

1 SW.5041 **E1.0 – ROOM ID EXTERIOR**
SCALE AS SHOWN

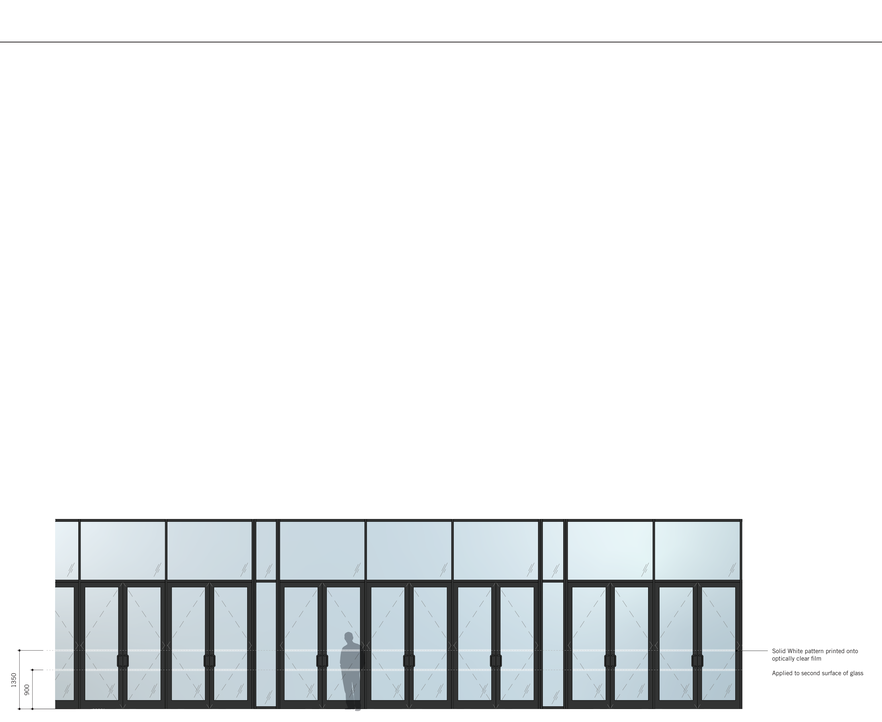


G1.1 – DISTRACTION PATTERN
SCALE 1:50

3 SW.5041 **G1.1 – DISTRACTION PATTERN**
SCALE AS SHOWN

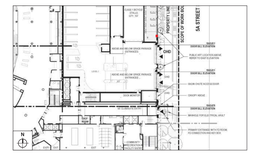

KEYPLAN – SITE
NTS

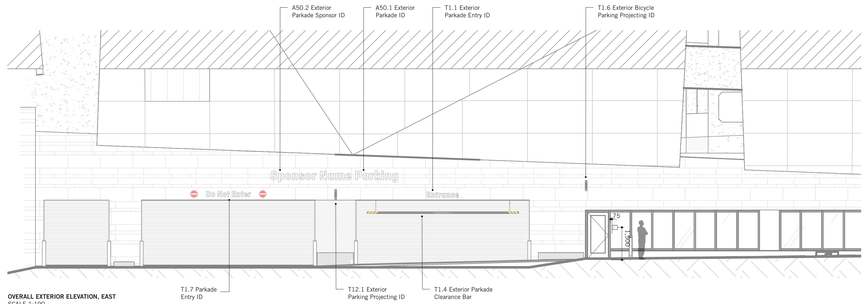

OVERALL EXTERIOR ELEVATION, EAST
SCALE 1:100

2 SW.5041 **E1.0 – ROOM ID EXTERIOR**
SCALE AS SHOWN

entro

ISSUED FOR

0	2025.10.10	DEVELOPMENT PERMIT APPLICATION
1	2026.02.10	DEVELOPMENT PERMIT DRAFT REVIEW
2	2026.06.24	DEVELOPMENT PERMIT DRAFT REVIEW

METRIC

THIS DRAWING IS COPYRIGHTED AND MUST NOT BE USED, REPRODUCED, OR REVISED WITHOUT WRITTEN PERMISSION.

ALL DIMENSIONS ARE IN MILLIMETERS UNLESS OTHERWISE NOTED.
VERIFY DIMENSIONS.
DO NOT SCALE THIS DRAWING.

REPORT INCONSISTENCIES AND OMISSIONS TO THE CONSULTANT FOR CLARIFICATION BEFORE COMMENCING WITH THE WORK.

DEVIATIONS FROM THE CONTRACT DOCUMENTS WITHOUT WRITTEN APPROVAL FROM THE CONSULTANT ARE SUBJECT TO CORRECTION AT THE CONTRACTOR'S EXPENSE.

CALGARY SPORTS AND ENTERTAINMENT CORPORATION

CAA ICON

CANA Mortenson

ARCHITECT (AOR)
DIALOG
300, 134 11 AVENUE SE
CALGARY, AB T2G 0X5
(403) 245-5501

ARCHITECT
HOK
200 W 22 STREET
KANSAS CITY, MO 64108 USA
(816) 472-3300

STRUCTURAL ENGINEER (EOR)
ENTUITIVE
1610, 150 9 AVENUE SW
CALGARY, AB T2P 3H9
(403) 879-1270

STRUCTURAL ENGINEER
THORNTON TOMASETTI
900, 2323 GRAND DLVD
KANSAS CITY, MO 64108 USA
(816) 221-7771

MECHANICAL ENGINEER (EOR)
REMEDY ENGINEERING
200, 1422 KENSINGTON ROAD NW
CALGARY, AB T2N 3P9
(403) 984-6960

MECHANICAL ENGINEER
ME ENGINEERS INC.
300, 14143 DENVER W PARKWAY
GOLDEN, CO 80401 USA
(303) 421-6655

ELECTRICAL ENGINEER (EOR)
DIALOG
300, 134 11 AVENUE SE
CALGARY, AB T2G 0X5
(403) 245-5501

ELECTRICAL ENGINEER
ME ENGINEERS INC.
300, 14143 DENVER W PARKWAY
GOLDEN, CO 80401 USA
(303) 421-6655

ELECTRICAL ENGINEER
DESIGNCORE
100, 4723 1 STREET SW
CALGARY, AB T2G 4Y8
(403) 269-2125

CIVIL ENGINEER
STANTEC CONSULTING LTD.
200, 325 25 STREET SE
CALGARY, AB T2A 7H8
(403) 716-8000

LANDSCAPE ARCHITECT
GROUNDCUBED
25, 6020 2 STREET SE
CALGARY, AB T2H 2L8
(403) 475-0719


SECURITY
LOBO SECURITY CONSULTING
13, 5155 SPECTRUM WAY
MISSISSAUGA, ON L4W 5A1
(905) 502-1234

FOOD SERVICES
KAIZEN FOODSERVICE
14, 1525 CORNWALL ROAD
CALGARY, AB T2A 7H8
(905) 338-3222

HERITAGE ARCHITECT
KUMLIN SULLIVAN
310, 5819 2 STREET SW
CALGARY, AB T2H 0H3
(403) 283-8361

WAYFINDING
ENTRO
303, 605 11 AVENUE SW
CALGARY, AB T2R 0E1
(403) 906-0208

KEYPLAN

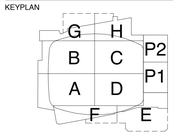

PERMIT TO PRACTICE

SEAL

SCOTIA PLACE

519 - 12th AVE SE, CALGARY, AB

E1.0 ROOM ID EXTERIOR
G1.1 DISTRACTION PATTERN

DRAWN: DW/AB
CHECKED: GM
PLOT DATE: AUGUST 26, 2025

SW.5041
2007605



WEIGHT ESTIMATE
+/- 1,300 lbs / 590 kg
Based on 10 lbs per sq.ft. / 45 kg per sq.m.




PRECEDENT IMAGES





KEY PLAN – MAIN CONCOURSE
NTS

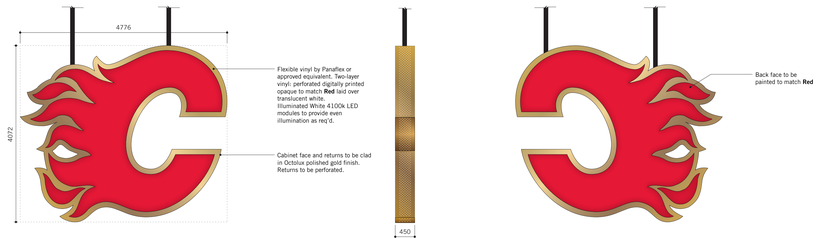


A17.1 – INTERIOR TEAM STORE SUSPENDED BIG C, FRONT VIEW
SCALE 1:50


SIDE VIEW
SCALE 1:50

BACK VIEW
SCALE 1:50

1 SW.5042 **A17.1 – INTERIOR TEAM STORE SUSPENDED BIG C**
SCALE AS SHOWN

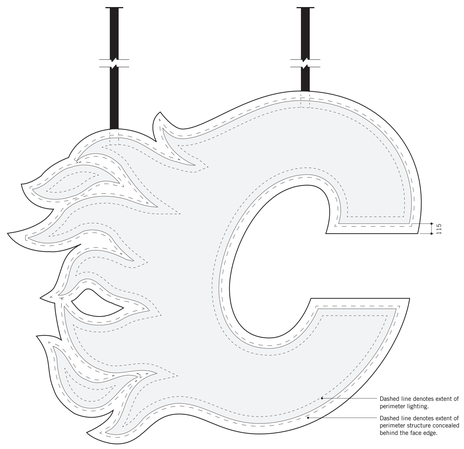


SIGN ELEVATION
SCALE 1:25

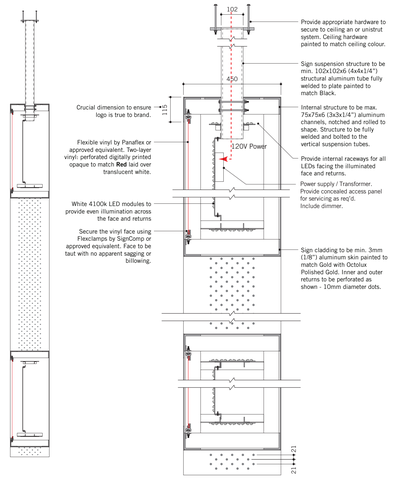

OVERALL SECTION
SCALE 1:25

DETAIL SECTION
SCALE 1:10

3 SW.5042 **A17.1 – INTERIOR TEAM STORE SUSPENDED BIG C**
SCALE AS SHOWN

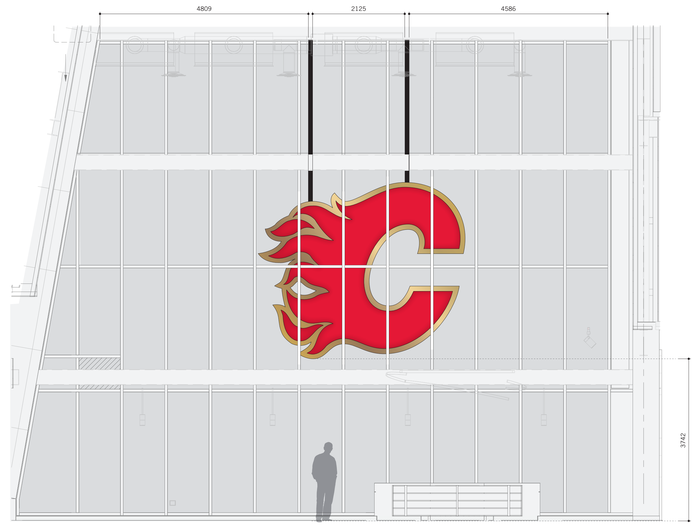

ELEVATION, VIEW FROM EXTERIOR
SCALE 1:50

2 SW.5042 **A17.1 – INTERIOR TEAM STORE SUSPENDED BIG C**
SCALE AS SHOWN

entro

ISSUED FOR

0	2025.10.10	DEVELOPMENT PERMIT APPLICATION
1	2026.02.10	DEVELOPMENT PERMIT DRAFT REVIEW
2	2026.06.24	DEVELOPMENT PERMIT DRAFT REVIEW

METRIC

THIS DRAWING IS COPYRIGHTED AND MUST NOT BE USED, REPRODUCED, OR REVISED WITHOUT WRITTEN PERMISSION.

ALL DIMENSIONS ARE IN MILLIMETERS UNLESS OTHERWISE NOTED. VERIFY DIMENSIONS.
DO NOT SCALE THIS DRAWING.

REPORT INCONSISTENCIES AND OMISSIONS TO THE CONSULTANT FOR CLARIFICATION BEFORE COMMENCING WITH THE WORK.

DEVIATIONS FROM THE CONTRACT DOCUMENTS WITHOUT WRITTEN APPROVAL FROM THE CONSULTANT ARE SUBJECT TO CORRECTION AT THE CONTRACTOR'S EXPENSE.

Calgary

CALGARY SPORTS AND ENTERTAINMENT CORPORATION

CAAICON

CANA

Mortenson

ARCHITECT (AOR)
DIALOG
300, 134 11 AVENUE SE
CALGARY, AB T2G 0X5
(403) 245-5501

ARCHITECT
HOK
300 W 22 STREET
KANSAS CITY, MO 64108 USA
(816) 472-3300

STRUCTURAL ENGINEER (EOR)
ENTUITIVE
1610, 150 9 AVENUE SW
CALGARY, AB T2P 3H9
(403) 879-1270

STRUCTURAL ENGINEER
THORNTON TOMASETTI
900, 2323 GRAND DLVD
KANSAS CITY, MO 64108 USA
(816) 221-7771

MECHANICAL ENGINEER (EOR)
REMEDY ENGINEERING
200, 1422 KENSINGTON ROAD NW
CALGARY, AB T2N 3P9
(403) 984-6960

MECHANICAL ENGINEER
ME ENGINEERS INC.
300, 14143 DENVER W PARKWAY
GOLDEN, CO 80401 USA
(303) 421-6655

ELECTRICAL ENGINEER (EOR)
DIALOG
300, 134 11 AVENUE SE
CALGARY, AB T2G 0X5
(403) 245-5501

ELECTRICAL ENGINEER
ME ENGINEERS INC.
300, 14143 DENVER W PARKWAY
GOLDEN, CO 80401 USA
(303) 421-6655

ELECTRICAL ENGINEER
DESIGNCORE
100, 4723 1 STREET SW
CALGARY, AB T2G 4Y8
(403) 269-2125

CIVIL ENGINEER
STANTEC CONSULTING LTD.
200, 325 25 STREET SE
CALGARY, AB T2A 7H8
(403) 716-8000

LANDSCAPE ARCHITECT
GROUNDCUBED
25, 6020 2 STREET SE
CALGARY, AB T2H 2L8
(403) 475-0719


SECURITY
LOBO SECURITY CONSULTING
13, 5155 SPECTRUM WAY
MISSISSAUGA, ON L4W 5A1
(905) 502-1234

FOOD SERVICES
KAIZEN FOODSERVICE
14, 1525 CORNWALL ROAD
CALGARY, AB T2A 7H8
(905) 338-3222

HERITAGE ARCHITECT
KUMLIN SULLIVAN
310, 5819 2 STREET SW
CALGARY, AB T2H 0H3
(403) 283-8361

WAYFINDING
ENTRO
303, 605 11 AVENUE SW
CALGARY, AB T2R OE1
(403) 906-0208

KEYPLAN

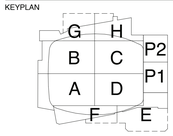

PERMIT TO PRACTICE

SEAL

SCOTIA PLACE

519 - 12th AVE SE, CALGARY, AB

A17.1 TEAM STORE
SUSPENDED BIG C


DRAWN: DW/AB
CHECKED: GM
PLOT DATE: AUGUST 26, 2025

SW.5042
2007605



A3.10 EXTERIOR SPONSOR GATE ID – GATE 3, N
SCALE 1:5

SIDE VIEW
SCALE 1:5

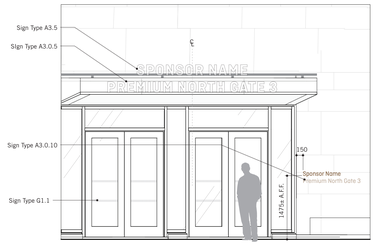

A3.10 EXTERIOR SPONSOR GATE ID – GATE 3, N
SCALE 1:50


1 DW.5043 A3.10 – EXTERIOR SPONSOR GATE ID – GATE 3, N

SCALE AS SHOWN



A3.0.10 EXTERIOR GATE ID – GATE 3, N
SCALE 1:5

SIDE VIEW
SCALE 1:5

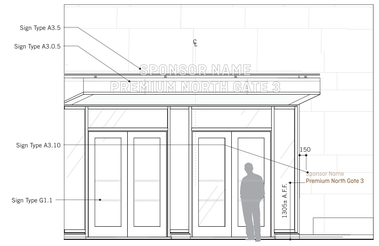

A3.0.10 EXTERIOR GATE ID – GATE 3, N
SCALE 1:50


2 DW.5043 A3.0.10 – EXTERIOR GATE ID – GATE 3, N

SCALE AS SHOWN



A3.11 EXTERIOR SPONSOR GATE ID – GATE 5, E
SCALE 1:5

SIDE VIEW
SCALE 1:5

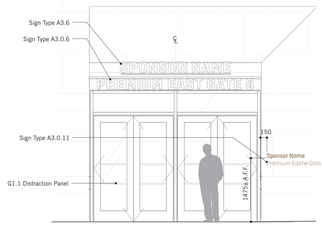

A3.11 EXTERIOR SPONSOR GATE ID – GATE 5, E
SCALE 1:50


3 DW.5043 A3.11 – EXTERIOR SPONSOR GATE ID – GATE 5, E

SCALE AS SHOWN



A3.0.11 SPONSOR PREMIUM GATE 5 SECONDARY ID E
SCALE 1:5

SIDE VIEW
SCALE 1:5

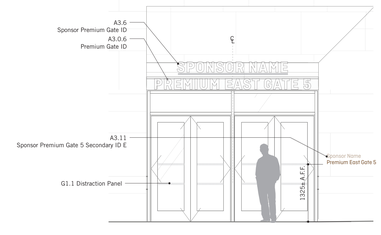

A3.0.11 PREMIUM GATE 5 SECONDARY ID E
SCALE 1:50

4 DW.5043 A3.0.11 – PREMIUM GATE 5 SECODARY ID E

SCALE AS SHOWN

entro

ISSUED FOR

0	2025.10.10	DEVELOPMENT PERMIT APPLICATION
1	2026.02.10	DEVELOPMENT PERMIT DRAFT REVIEW
2	2026.06.24	DEVELOPMENT PERMIT DRAFT REVIEW

METRIC

THIS DRAWING IS COPYRIGHTED AND MUST NOT BE USED, REPRODUCED, OR REVISED WITHOUT WRITTEN PERMISSION.

ALL DIMENSIONS ARE IN MILLIMETERS UNLESS OTHERWISE NOTED. VERIFY DIMENSIONS.
DO NOT SCALE THIS DRAWING.

REPORT INCONSISTENCIES AND OMISSIONS TO THE CONSULTANT FOR CLARIFICATION BEFORE COMMENCING WITH THE WORK.

DEVIATIONS FROM THE CONTRACT DOCUMENTS WITHOUT WRITTEN APPROVAL FROM THE CONSULTANT ARE SUBJECT TO CORRECTION AT THE CONTRACTOR'S EXPENSE.

CALGARY SPORTS AND ENTERTAINMENT CORPORATION

CAA ICON

CANA Mortenson

ARCHITECT (AOR)
DIALOG
300, 134 11 AVENUE SE
CALGARY, AB T2G 0X5
(403) 245-5501

ARCHITECT
HOK
300 W 22 STREET
KANSAS CITY, MO 64108 USA
(816) 472-3300

STRUCTURAL ENGINEER (EOR)
ENTUITIVE
1610, 150 9 AVENUE SW
CALGARY, AB T2P 3H9
(403) 879-1270

STRUCTURAL ENGINEER
THORNTON TOMASETTI
900, 2323 GRAND DLVD
KANSAS CITY, MO 64108 USA
(816) 221-7771

MECHANICAL ENGINEER (EOR)
REMEDY ENGINEERING
200, 1422 KENSINGTON ROAD NW
CALGARY, AB T2N 3P9
(403) 984-6960

MECHANICAL ENGINEER
ME ENGINEERS INC.
300, 14143 DENVER W PARKWAY
GOLDEN, CO 80401 USA
(303) 421-6655

ELECTRICAL ENGINEER (EOR)
DIALOG
300, 134 11 AVENUE SE
CALGARY, AB T2G 0X5
(403) 245-5501

ELECTRICAL ENGINEER
ME ENGINEERS INC.
300, 14143 DENVER W PARKWAY
GOLDEN, CO 80401 USA
(303) 421-6655

ELECTRICAL ENGINEER
DESIGNCORE
100, 4723 1 STREET SW
CALGARY, AB T2G 4Y8
(403) 269-2125

CIVIL ENGINEER
STANTEC CONSULTING LTD.
200, 325 25 STREET SE
CALGARY, AB T2A 7H8
(403) 716-8000

LANDSCAPE ARCHITECT
GROUNDCUBED
25, 6020 2 STREET SE
CALGARY, AB T2H 2L8
(403) 475-0719

SECURITY
LOBO SECURITY CONSULTING
13, 5155 SPECTRUM WAY
MISSISSAUGA, ON L4W 5A1
(905) 502-1234

FOOD SERVICES
KAIZEN FOODSERVICE
14, 1525 CORNWALL ROAD
CALGARY, AB T2A 7H8
(905) 338-3222

HERITAGE ARCHITECT
KUMLIN SULLIVAN
310, 5819 2 STREET SW
CALGARY, AB T2H 0H3
(403) 283-8361

WAYFINDING
ENTRO
303, 605 11 AVENUE SW
CALGARY, AB T2R OE1
(403) 906-0208

KEYPLAN

PERMIT TO PRACTICE

SEAL

SCOTIA PLACE


519 - 12th AVE SE, CALGARY, AB

A3.10, A3.11 SPONSOR PREMIUM GATE IDS
A3.0.10, A3.0.11 PREMIUM GATE IDS


DRAWN: DW/AB CHECKED: GM
PLOT DATE: AUGUST 26, 2025

SW.5043

2007605

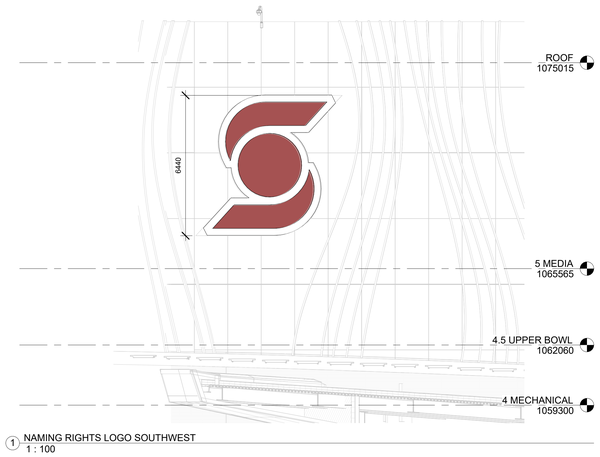


1 NAMING RIGHTS LOGO SOUTHWEST
1 : 100

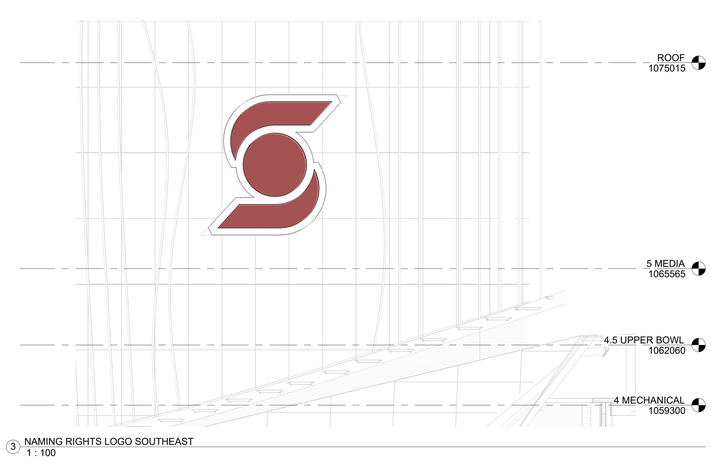


3 NAMING RIGHTS LOGO SOUTHEAST
1 : 100




4 NAMING RIGHTS LOGO NORTHWEST
1 : 100

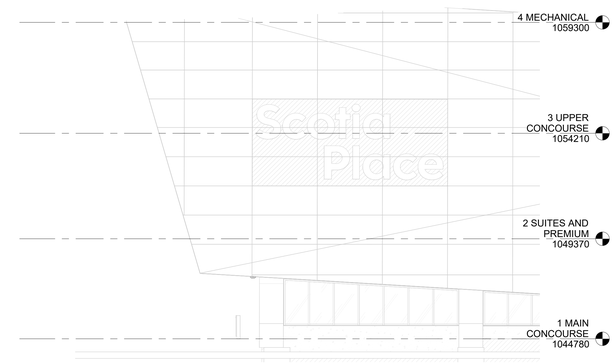


2 NAMING RIGHTS WORDMARK SOUTHWEST
1 : 100

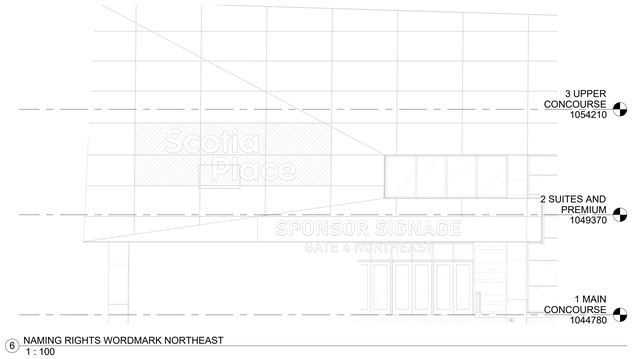


6 NAMING RIGHTS WORDMARK NORTHEAST
1 : 100

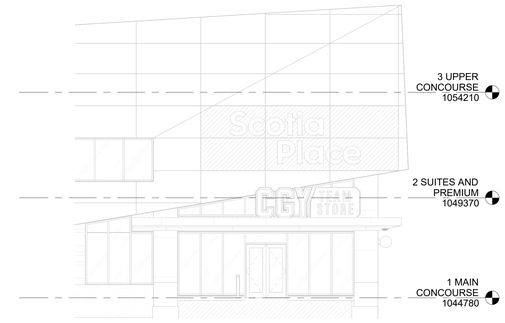

5 NAMING RIGHT WORDMARK NORTHWEST
1 : 100

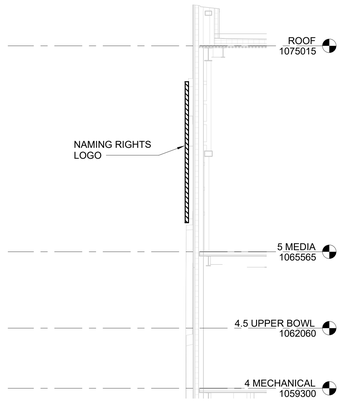

8 LOGO CROSS SECTION TYPICAL
1 : 100

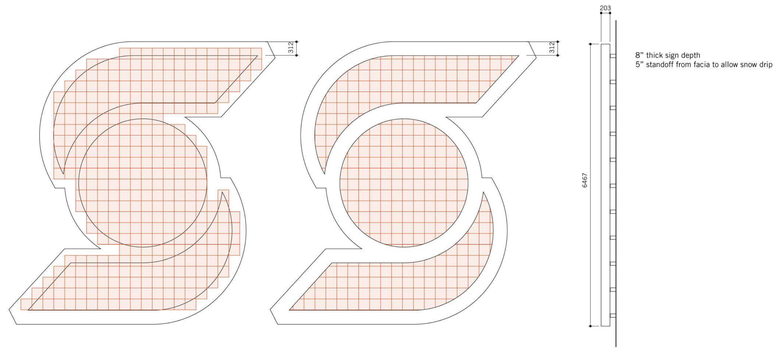

AV ENLARGED GENERAL NOTES

1. REFER TO SYMBOL LEGEND FOR ADDITIONAL REQUIREMENTS, INCLUDING BUT NOT LIMITED TO, INSTALLATION OF RACEWAY, CABLING AND DEVICES.

KEYNOTES

entro

ISSUED FOR

0	2025.10.10	DEVELOPMENT PERMIT APPLICATION
1	2026.02.10	DEVELOPMENT PERMIT DRAFT REVIEW
2	2026.06.24	DEVELOPMENT PERMIT DRAFT REVIEW

METRIC

THIS DRAWING IS COPYRIGHTED AND MUST NOT BE USED, REPRODUCED, OR REVISED WITHOUT WRITTEN PERMISSION.

ALL DIMENSIONS ARE IN MILLIMETERS UNLESS OTHERWISE NOTED.
VERIFY DIMENSIONS.
DO NOT SCALE THIS DRAWING.

REPORT INCONSISTENCIES AND OMISSIONS TO THE CONSULTANT FOR CLARIFICATION BEFORE COMMENCING WITH THE WORK.

DEVIATIONS FROM THE CONTRACT DOCUMENTS WITHOUT WRITTEN APPROVAL FROM THE CONSULTANT ARE SUBJECT TO CORRECTION AT THE CONTRACTOR'S EXPENSE.

CALGARY SPORTS AND ENTERTAINMENT CORPORATION

CAA ICON

CANA

Mortenson

ARCHITECT (AOR)
DIALOG
300, 134 11 AVENUE SE
CALGARY, AB T2G 0X5
(403) 245-5501

ARCHITECT
HOK
200 W 22 STREET
KANSAS CITY, MO 64108 USA
(816) 472-3360

STRUCTURAL ENGINEER (EOR)
ENTUITIVE
1610, 150 9 AVENUE SW
CALGARY, AB T2P 3H9
(403) 879-1270

STRUCTURAL ENGINEER
THORNTON TOMASETTI
900, 2323 GRAND DLVD
KANSAS CITY, MO 64108 USA
(816) 221-7771

MECHANICAL ENGINEER (EOR)
REMEDY ENGINEERING
200, 1422 KENSINGTON ROAD NW
CALGARY, AB T2N 3P9
(403) 984-6960

MECHANICAL ENGINEER
ME ENGINEERS INC.
300, 14143 DENVER W PARKWAY
GOLDEN, CO 80401 USA
(303) 421-6655

ELECTRICAL ENGINEER (EOR)
DIALOG
300, 134 11 AVENUE SE
CALGARY, AB T2G 0X5
(403) 245-5501

ELECTRICAL ENGINEER
ME ENGINEERS INC.
300, 14143 DENVER W PARKWAY
GOLDEN, CO 80401 USA
(303) 421-6655

ELECTRICAL ENGINEER
DESIGNCORE
100, 4723 1 STREET SW
CALGARY, AB T2G 4Y8
(403) 269-2125

CIVIL ENGINEER
STANTEC CONSULTING LTD.
200, 325 25 STREET SE
CALGARY, AB T2A 7H8
(403) 716-8000

LANDSCAPE ARCHITECT
GROUNDCUBED
25, 6020 2 STREET SE
CALGARY, AB T2H 2L8
(403) 475-0719


SECURITY
LOBO SECURITY CONSULTING
13, 5155 SPECTRUM WAY
MISSISSAUGA, ON L4W 5A1
(905) 502-1234

FOOD SERVICES
KAIZEN FOODSERVICE
14, 1525 CORNWALL ROAD
CALGARY, AB T2A 7H8
(905) 338-3222

HERITAGE ARCHITECT
KUMLIN SULLIVAN
310, 5819 2 STREET SW
CALGARY, AB T2H 0H3
(403) 283-8361

WAYFINDING
ENTRO
303, 605 11 AVENUE SW
CALGARY, AB T2R OE1
(403) 906-0208

KEYPLAN

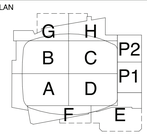

PERMIT TO PRACTICE

SEAL

SCOTIA PLACE

519 - 12th AVE SE, CALGARY, AB

LED SECTIONS - EXTERIOR LED LOGOS AND NAMING

DRAWN: DW/AB
CHECKED: GM
PLOT DATE: AUGUST 26, 2025

LED7.000

2007605

PLAZA / OUTDOOR DISPLAYS

Device Name	HEIGHT [mm]	WIDTH [mm]	TOTAL AREA	BRIGHTNESS [nits]	PIXEL PITCH [mm]	LED TYPE	MAX WEIGHT [kgs]	MAX POWER [watts]	NOTES
EXTERIOR NAMING RIGHTS									
LOGO NORTHWEST	6467	6116	40 m²	7500	10	OUTDOOR SMD	2300	25000	
LOGO SOUTHEAST	6467	6116	40 m²	7500	10	OUTDOOR SMD	1700	18000	
LOGO SOUTHWEST	6467	6116	40 m²	7500	10	OUTDOOR SMD	1700	18000	
WORDMARK NORTHEAST	2471	6014	15 m²	7500	6.6	OUTDOOR SMD	720	7800	
WORDMARK NORTHWEST	2471	6014	15 m²	7500	6.6	OUTDOOR SMD	720	7800	
WORDMARK SOUTHWEST	4050	8955	36 m²	7500	6.6	OUTDOOR SMD	1400	15000	

entro

ISSUED FOR

0	2025.10.10	DEVELOPMENT PERMIT APPLICATION
1	2026.02.10	DEVELOPMENT PERMIT DRAFT REVIEW
2	2026.06.24	DEVELOPMENT PERMIT DRAFT REVIEW

METRIC

THIS DRAWING IS COPYRIGHTED AND MUST NOT BE USED, REPRODUCED, OR REVISED WITHOUT WRITTEN PERMISSION.

ALL DIMENSIONS ARE IN MILLIMETERS UNLESS OTHERWISE NOTED.
VERIFY DIMENSIONS.
DO NOT SCALE THIS DRAWING.

REPORT INCONSISTENCIES AND OMISSIONS TO THE CONSULTANT FOR CLARIFICATION BEFORE COMMENCING WITH THE WORK.

DEVIATIONS FROM THE CONTRACT DOCUMENTS WITHOUT WRITTEN APPROVAL FROM THE CONSULTANT ARE SUBJECT TO CORRECTION AT THE CONTRACTOR'S EXPENSE.

CALGARY SPORTS AND ENTERTAINMENT CORPORATION

CAAICON

CANA

Mortenson

ARCHITECT (AOR)
DIALOG
300, 134 11 AVENUE SE
CALGARY, AB T2G 0X5
(403) 245-5501

ARCHITECT
HOK
200 W 22 STREET
KANSAS CITY, MO 64108 USA
(816) 472-3360

STRUCTURAL ENGINEER (EOR)
ENTUITIVE
1610, 150 9 AVENUE SW
CALGARY, AB T2P 3H9
(403) 879-1270

STRUCTURAL ENGINEER
THORNTON TOMASETTI
900, 2323 GRAND DLVD
KANSAS CITY, MO 64108 USA
(816) 221-7771

MECHANICAL ENGINEER (EOR)
REMEDY ENGINEERING
200, 1422 KENSINGTON ROAD NW
CALGARY, AB T2N 3P9
(403) 984-6960

MECHANICAL ENGINEER
ME ENGINEERS INC.
300, 14143 DENVER W PARKWAY
GOLDEN, CO 80401 USA
(303) 421-6655

ELECTRICAL ENGINEER (EOR)
DIALOG
300, 134 11 AVENUE SE
CALGARY, AB T2G 0X5
(403) 245-5501

ELECTRICAL ENGINEER
ME ENGINEERS INC.
300, 14143 DENVER W PARKWAY
GOLDEN, CO 80401 USA
(303) 421-6655

ELECTRICAL ENGINEER
DESIGNCORE
100, 4723 1 STREET SW
CALGARY, AB T2G 4Y8
(403) 269-2125

CIVIL ENGINEER
STANTEC CONSULTING LTD.
200, 325 25 STREET SE
CALGARY, AB T2A 7H8
(403) 716-8000

LANDSCAPE ARCHITECT
GROUNDCUBED
25, 6020 2 STREET SE
CALGARY, AB T2H 2L8
(403) 475-0719


SECURITY
LOBO SECURITY CONSULTING
13, 5155 SPECTRUM WAY
MISSISSAUGA, ON L4W 5A1
(905) 502-1234

FOOD SERVICES
KAIZEN FOODSERVICE
14, 1525 CORNWALL ROAD
CALGARY, AB T2A 7H8
(905) 338-3222

HERITAGE ARCHITECT
KUMLIN SULLIVAN
310, 5819 2 STREET SW
CALGARY, AB T2H 0H3
(403) 283-8361

WAYFINDING
ENTRO
303, 605 11 AVENUE SW
CALGARY, AB T2R 0E1
(403) 906-0208

KEYPLAN

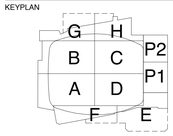

PERMIT TO PRACTICE

SEAL

SCOTIA PLACE

519 - 12th AVE SE, CALGARY, AB

LED SYSTEMS SCHEDULES

DRAWN: DW/AB
CHECKED: GM
PLOT DATE: AUGUST 26, 2025

LED8.000

2007605