
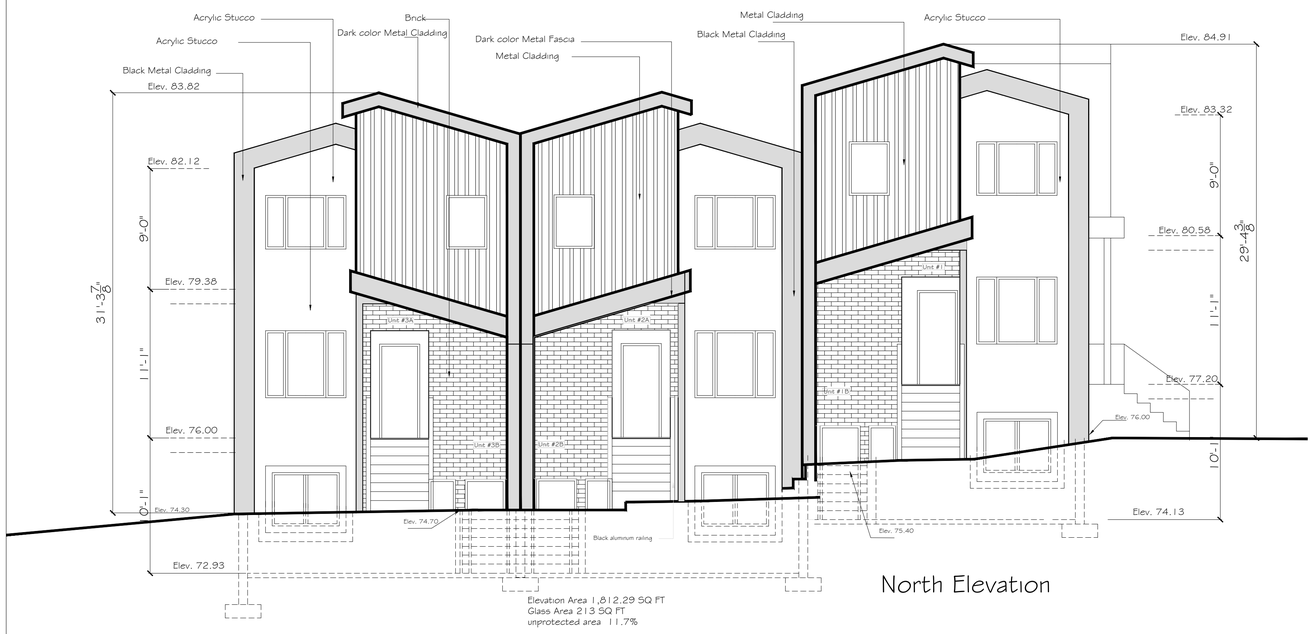



North Elevation

Elevation Area 1,812.29 SQ FT
Glass Area 213 SQ FT
unprotected area 11.7%

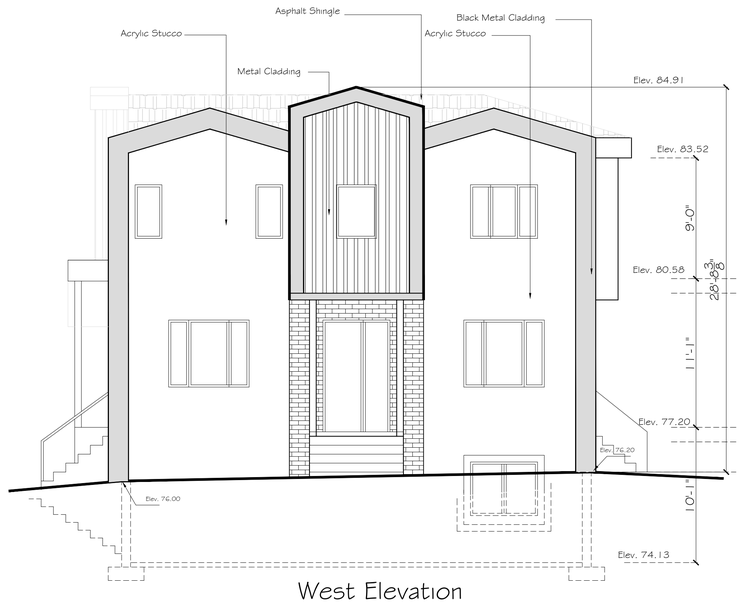


West Elevation

Elevation Area 884 SQ FT
Glass Area 64 SQ FT
unprotected area 7.0%

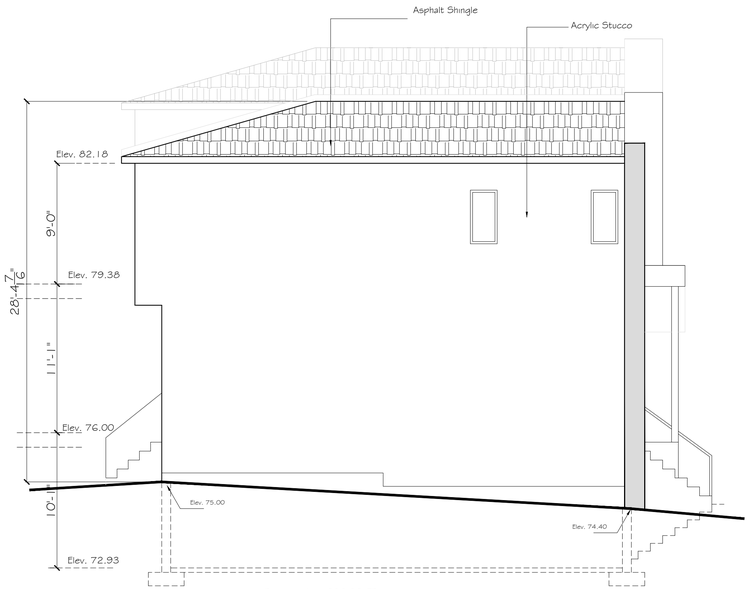

East Elevation

Elevation Area 906 SQ FT
Glass Area 16 SQ FT
unprotected area 1.8%

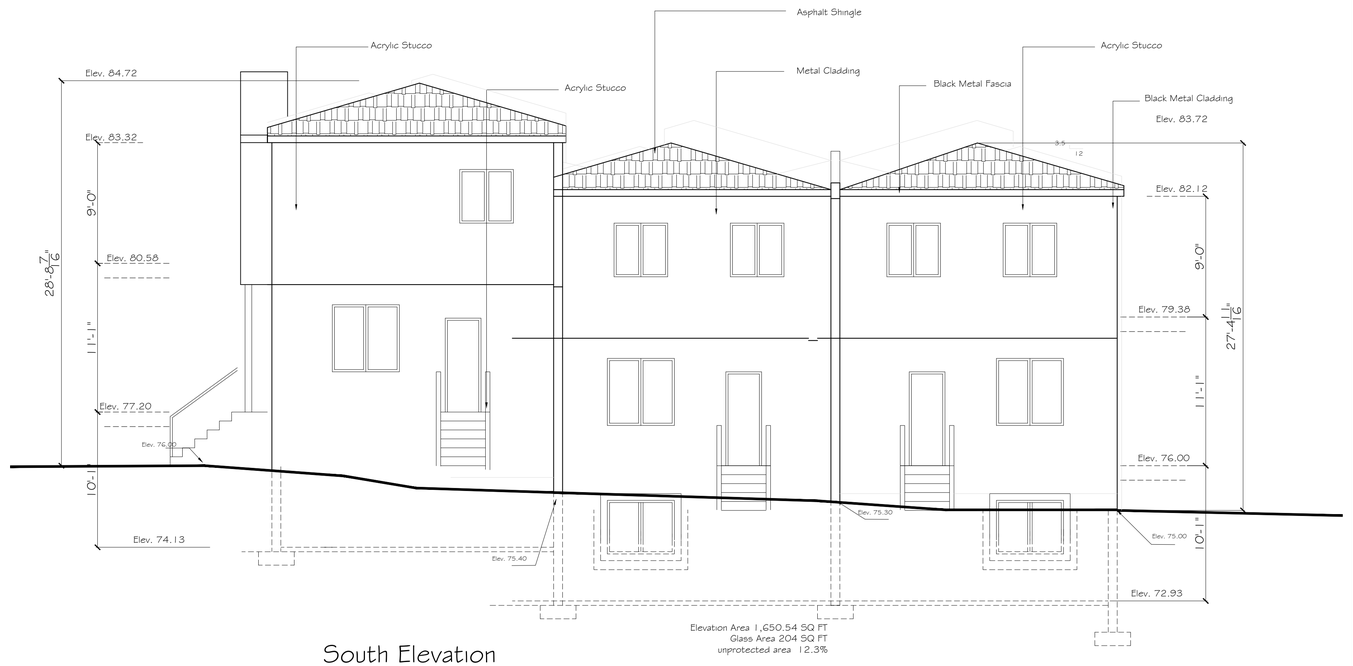

South Elevation

Elevation Area 1,650.54 SQ FT
Glass Area 204 SQ FT
unprotected area 12.3%

COPYRIGHT. This drawing is the exclusive property of and shall not be reproduced without the Abanoub Development written permission.

Project :

Centre Street Residence

PLAN # 2864 AF
BLOCK # 18
LOT # 28 & 29

Address:

3832 Centre Street NE
CALGARY, ALBERTA

for Development Permit Feb 2 , 2026
for Development Permit March 19 2026
for Development Permit April 19 2026
for Development Permit Oct. 10 2026

Abanoub Development ltd.
Tel. (403) 870 2165 (403) 454 4233
WWW.abanoubdesign.ca

Drawing :

Exterior Elevations

Scale : 3/16" = 1'-0"

Drawn By : KH

Date : October 10 2026

Job No : 1-MC1-26

GENERAL NOTES :

BUILDER SHALL BE HELD RESPONSIBLE FOR CHECKING AND REVIEWING IN DETAIL THE DRAWING, ENGINEERING AND TECHNICAL DESIGNS AS IF THEY WERE SUBMITTED BY HIM AND SHALL NOTIFY THE DESIGNER IN DUE TIME ABOUT THE TECHNICAL ERRORS HE MAY DISCOVER IN DRAWINGS/DESIGNS, OTHERWISE HE WILL BE FULLY RESPONSIBLE.

DOORS AND WINDOWS FABRICATOR SHALL VERIFY ACTUAL FINISHED OPENING BEFORE THE FABRICATION.

THIS DRAWING SHOWS ONLY THE DESIGN CONCEPT AND PROFILE SECTION.

ALL DIMENSION SHOULD BE READ NOT SCALE.

BUILDER SHALL SURVEY THE SITE, CHECK THE LEVELS PRIOR TO START ANY WORK ON SITE AND SETBACK ACCORDINGLY TO CALGARY BUILDING CODE & BY-LAW. THIS WILL BE BUILDER RESPONSIBILITY TO CHECK PROPERLY.

Sheet : DP-5



NORTH ELEVATION
(PROPOSED)

SOUTH ELEVATION
(PROPOSED)

COPYRIGHT. This drawing is the exclusive property of and shall not be reproduced without the Abanoub Development written permission.

Project :

Centre Street Residence

PLAN # 2864 AF
BLOCK # 18
LOT # 28 & 29

Address:

3832 Centre Street NE
CALGARY, ALBERTA

for Development Permit Feb 2 , 2026
for Development Permit March19 2026
for Development Permit April19 2026
for Development Permit Oct.10 2026

Abanoub Development ltd.
Tel. (403) 870 2165 (403) 454 4233
WWW.abanoubdesign.ca

Drawing :

3D Image

Scale :

Drawn By :
KH

Date :
October 10, 2026

Job No :
1-MC1-26

GENERAL NOTES :

BUILDER SHALL BE HELD RESPONSIBLE FOR CHECKING AND REVIEWING IN DETAIL THE DRAWING, ENGINEERING AND TECHNICAL DESIGNS AS IF THEY WERE SUBMITTED BY HIM AND SHALL NOTIFY THE DESIGNER IN DUE TIME ABOUT THE TECHNICAL ERRORS HE MAY DISCOVER IN DRAWINGS/DESIGNS, OTHERWISE HE WILL BE FULLY RESPONSIBLE.

DOORS AND WINDOWS FABRICATOR SHALL VERIFY ACTUAL FINISHED OPENING BEFORE THE FABRICATION.

THIS DRAWING SHOWS ONLY THE DESIGN CONCEPT AND PROFILE SECTION.

ALL DIMENSION SHOULD BE READ NOT SCALE.

BUILDER SHALL SURVEY THE SITE, CHECK THE LEVELS PRIOR TO START ANY WORK ON SITE AND SETBACK ACCORDINGLY TO CALGARY BUILDING CODE & BY-LAW. THIS WILL BE BUILDER RESPONSIBILITY TO CHECK PROPERLY.

Sheet : **DP-8**